

The current proposal is:


Public Meeting Item #1

LPC-20-04671

610-620 Fifth Avenue and Rockefeller Center Plaza


Borough of Manhattan

Note: this is a Public Meeting item. No public testimony will be received today as the hearing on this item is closed.

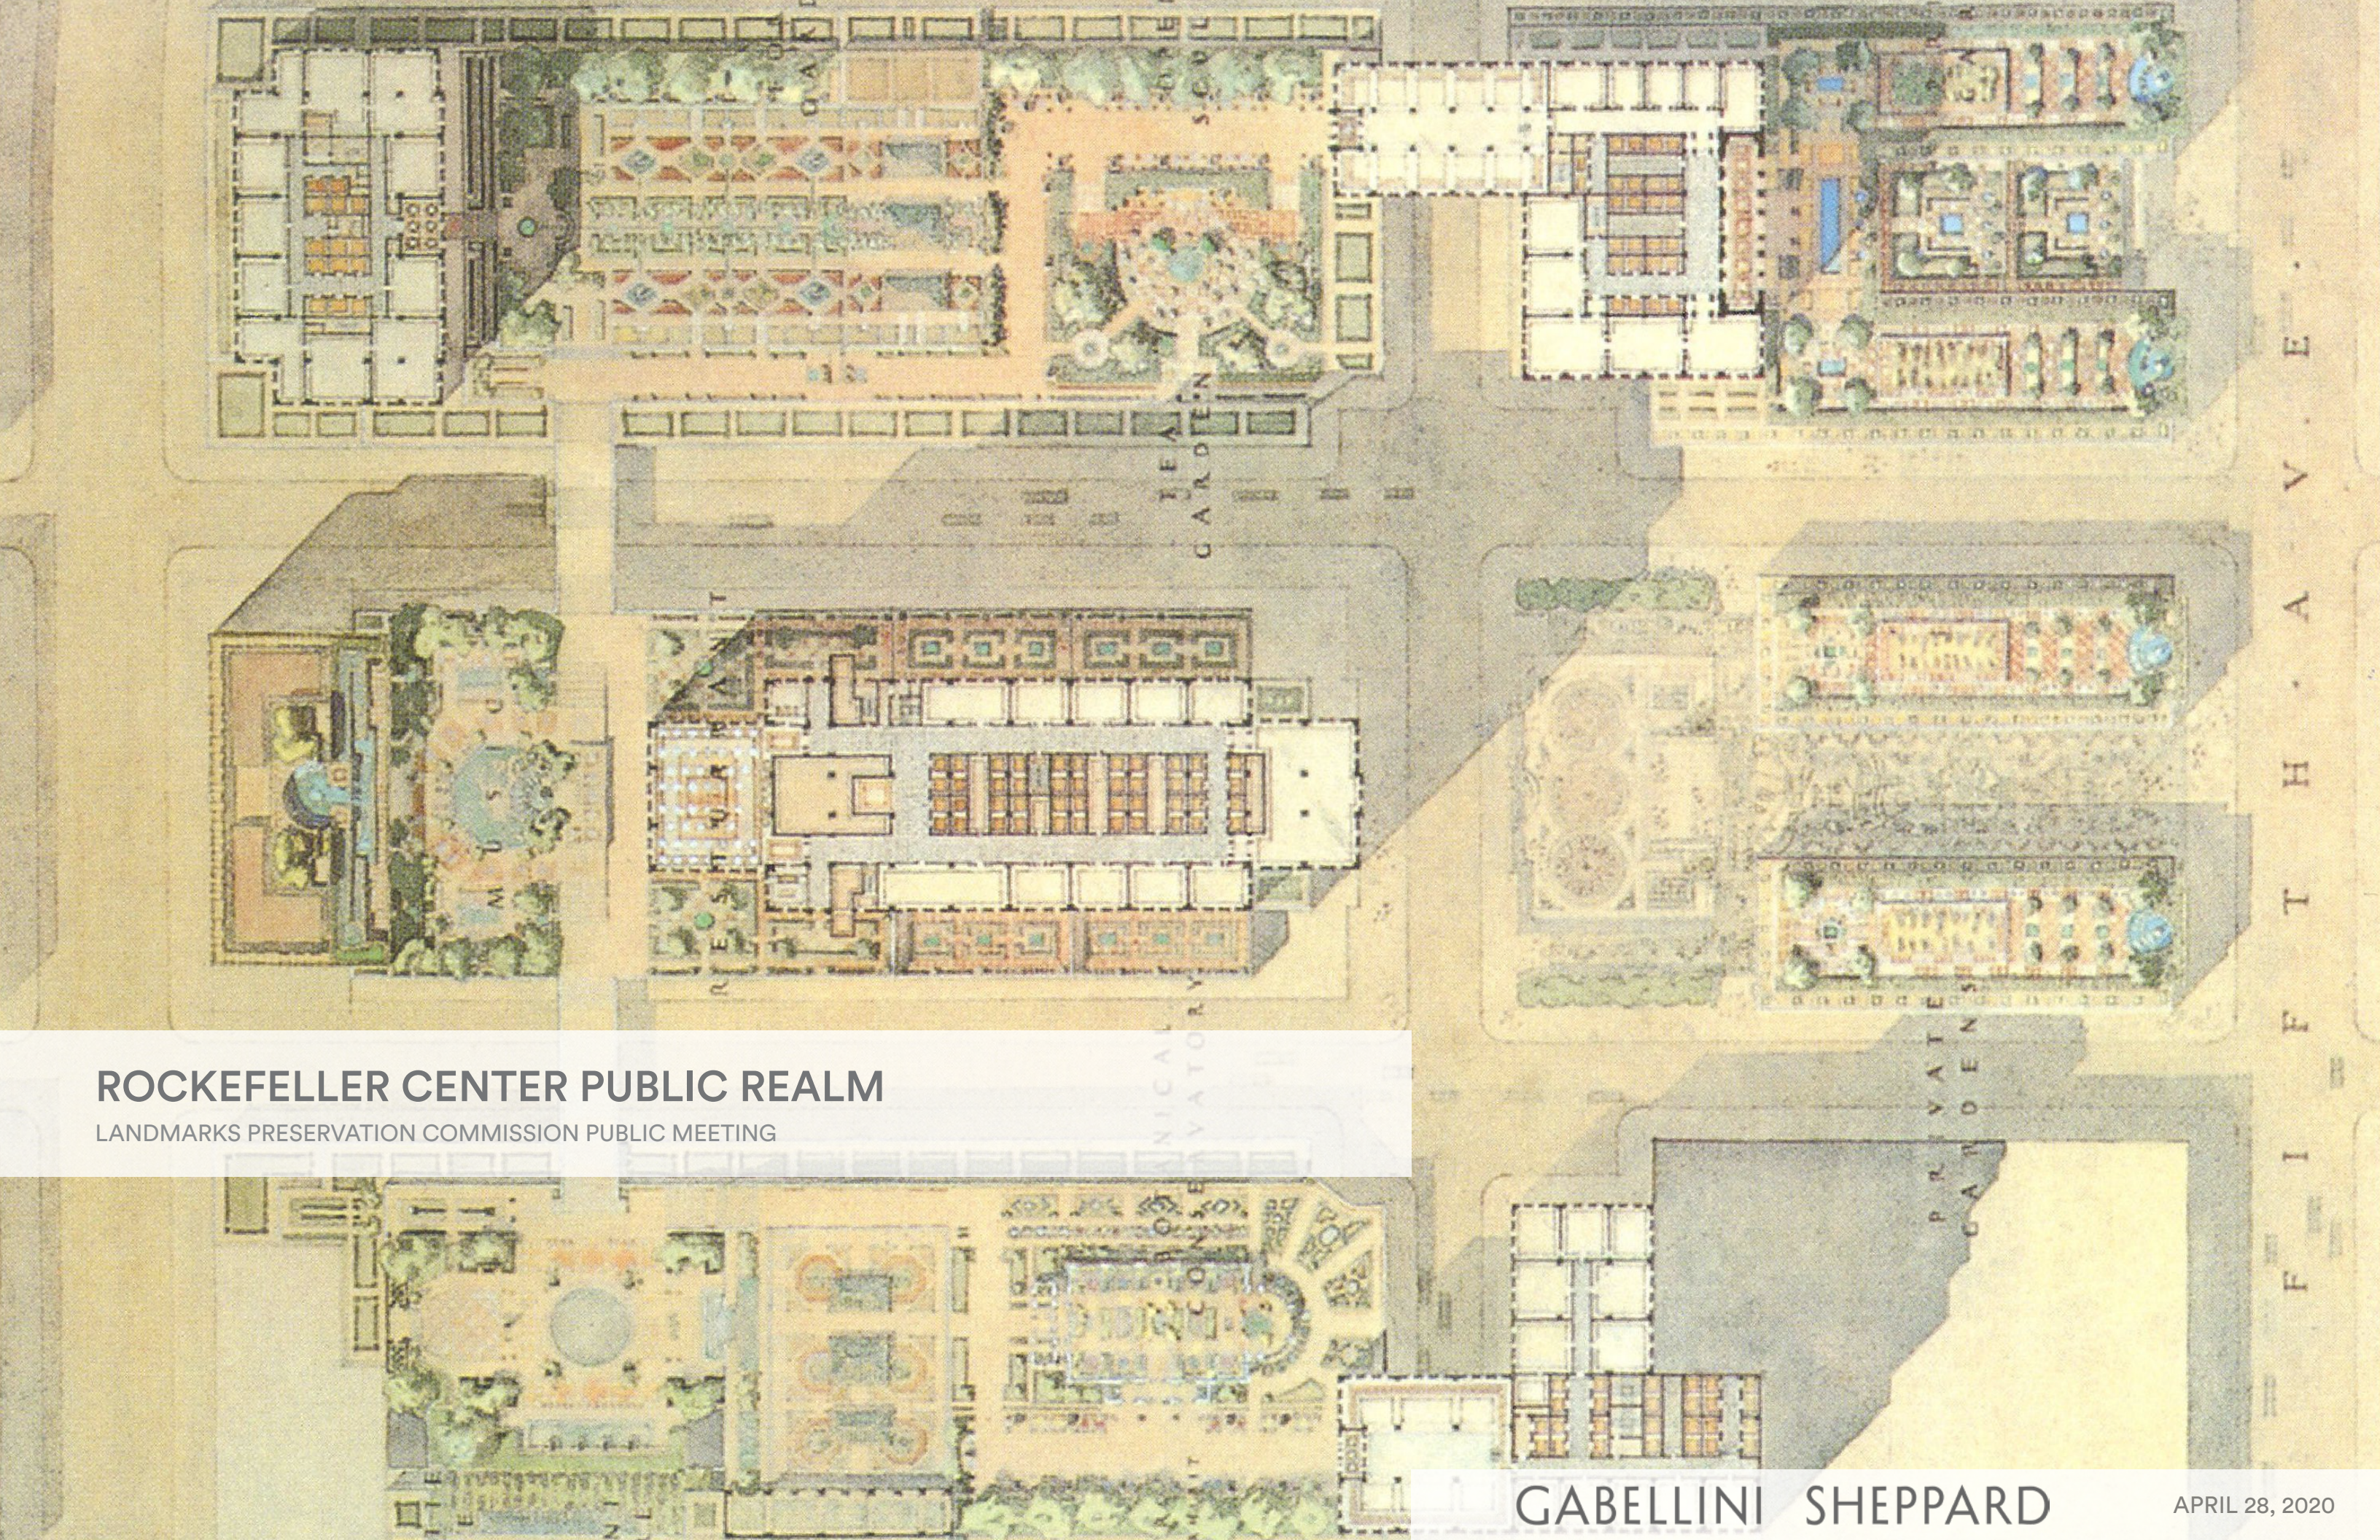An aerial map of Rockefeller Center in New York City, showing the layout of the buildings and the surrounding public realm. The map is oriented with North at the top. The central part of the map shows the main buildings of Rockefeller Center, including the Radio City Building, the RCA Building, and the GE Building. To the left of these buildings is the Museum of Modern Art (MOMA). To the right is the United Nations Secretariat Building. The map also shows the surrounding streets, including 48th Street, 50th Street, and 52nd Street. The public realm is highlighted in a light blue color, and the buildings are shown in various shades of brown and tan. The map is a detailed illustration, showing the layout of the buildings, the streets, and the public realm. The text "ROCKEFELLER CENTER PUBLIC REALM" is overlaid on the map in a white box.

ROCKEFELLER CENTER PUBLIC REALM

LANDMARKS PRESERVATION COMMISSION PUBLIC MEETING

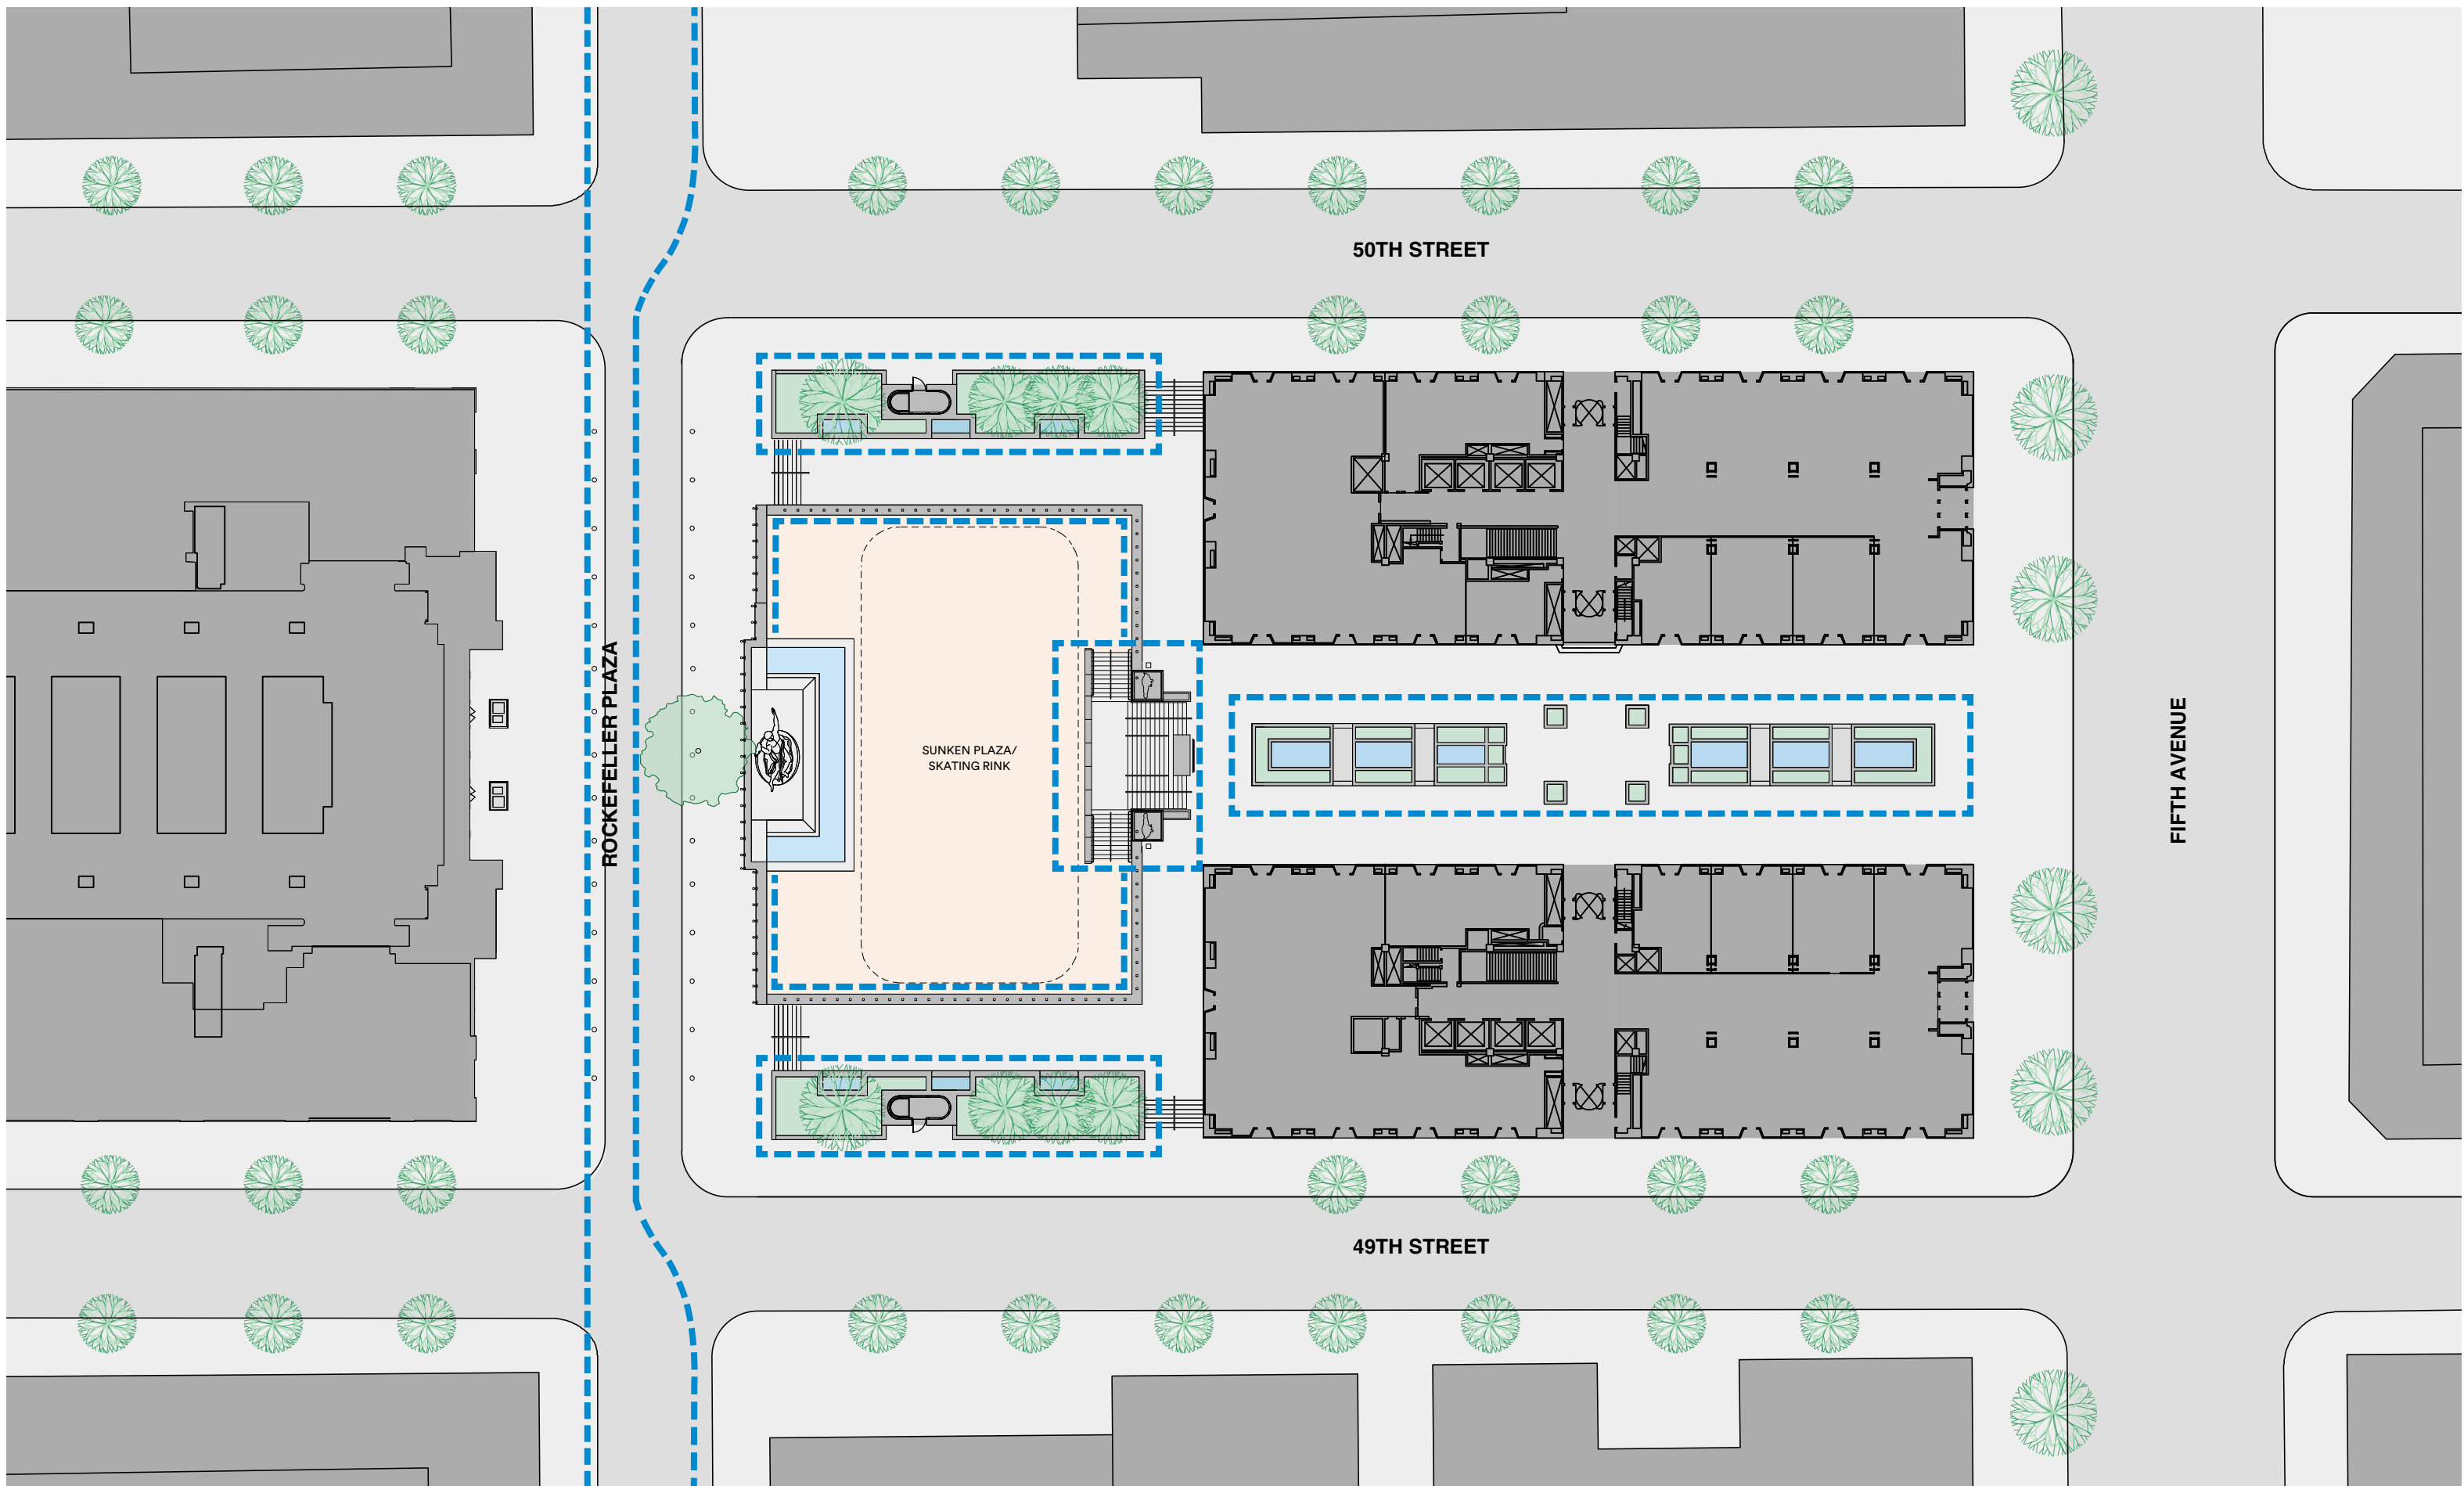

----- PROPOSED SCOPE OF WORK



CHANNEL GARDENS

POOLS

SUNKEN PLAZA STAIR

RELOCATION OF 'CREDO' MONUMENT

PARAPET MODIFICATION & PROPOSED RAILING

PROPOSED SUMMER STAIR

ROCKEFELLER PLAZA

RAISED PAVING & LANDSCAPE



CHANNEL GARDENS FOUNTAIN POOLS - EXISTING PHOTO



CHANNEL GARDENS FOUNTAIN POOLS - PROPOSED



CREDO RELOCATION - EXISTING PHOTOS



CREDO RELOCATION - PROPOSED RENDERING



SUNKEN PLAZA STAIR (SUMMER) - EXISTING PHOTO



SUNKEN PLAZA STAIR (SUMMER) - PROPOSED




SUNKEN PLAZA STAIR (WINTER) - EXISTING PHOTO



SUNKEN PLAZA STAIR (WINTER) - PROPOSED



ROCKEFELLER PLAZA - EXISTING PHOTO

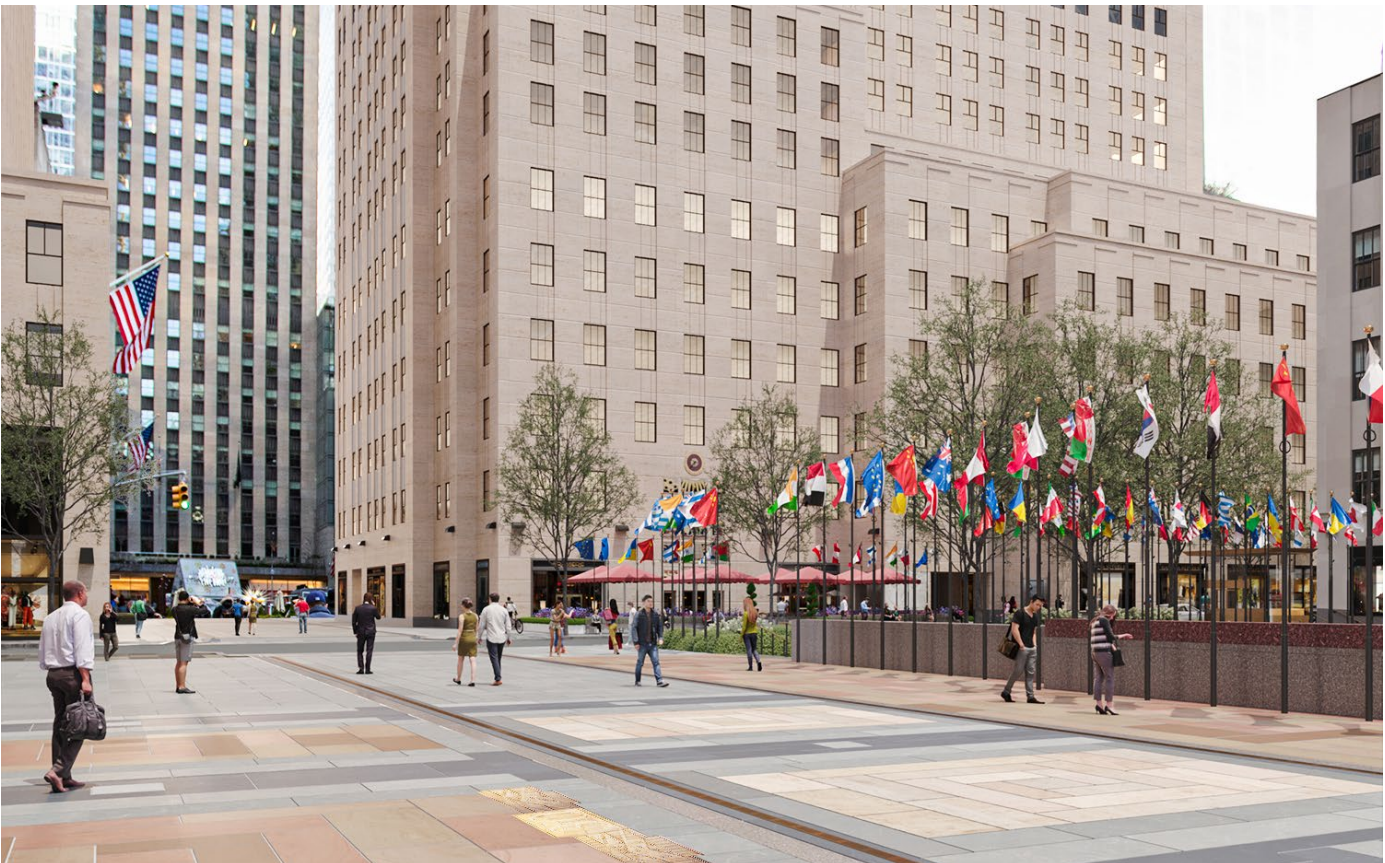



ROCKEFELLER PLAZA - PROPOSED

The background is a detailed architectural site plan of a university campus. The plan shows various buildings, courtyards, and green spaces. A central feature is a large, irregularly shaped sunken plaza. The plan is oriented with a north arrow pointing towards the top right. The text 'SUNKEN PLAZA' is prominently displayed in the center of the plaza area. Below it, the text 'STOREFRONTS, LANDSCAPE & LIGHTING' is written in a smaller font. The plan includes labels for various buildings and areas, such as 'UNIVERSITY', 'CAMPUS', 'PLAZA', 'COURTYARD', 'PARK', 'GARDEN', 'PARKWAY', 'PARKING', 'BUS STOP', 'TRAM STOP', 'BIKE RACK', 'WATER FOUNTAIN', 'SEWAGE TREATMENT PLANT', 'WATER TOWER', 'ELECTRICITY SUBSTATION', 'TELEPHONE EXCHANGE', 'POST OFFICE', 'POLICE STATION', 'FIRE STATION', 'HOSPITAL', 'SCHOOL', 'LIBRARY', 'MUSEUM', 'GALLERY', 'THEATRE', 'CONCERT HALL', 'STADIUM', 'GOLF COURSE', 'TENNIS COURT', 'BASEBALL FIELD', 'SOFTBALL FIELD', 'HOCKEY RINK', 'ICE SKATING RINK', 'SWIMMING POOL', 'Gymnasium', 'Dance Studio', 'Music Practice Room', 'Art Studio', 'Blacksmith Shop', 'Pottery Studio', 'Wood Shop', 'Metal Shop', 'Glass Shop', 'Jewelry Shop', 'Tailor Shop', 'Shoemaker Shop', 'Carpenter Shop', 'Blacksmith Shop', 'Pottery Studio', 'Wood Shop', 'Metal Shop', 'Glass Shop', 'Jewelry Shop', 'Tailor Shop', 'Shoemaker Shop', 'Carpenter Shop'.


SUNKEN PLAZA

STOREFRONTS, LANDSCAPE & LIGHTING

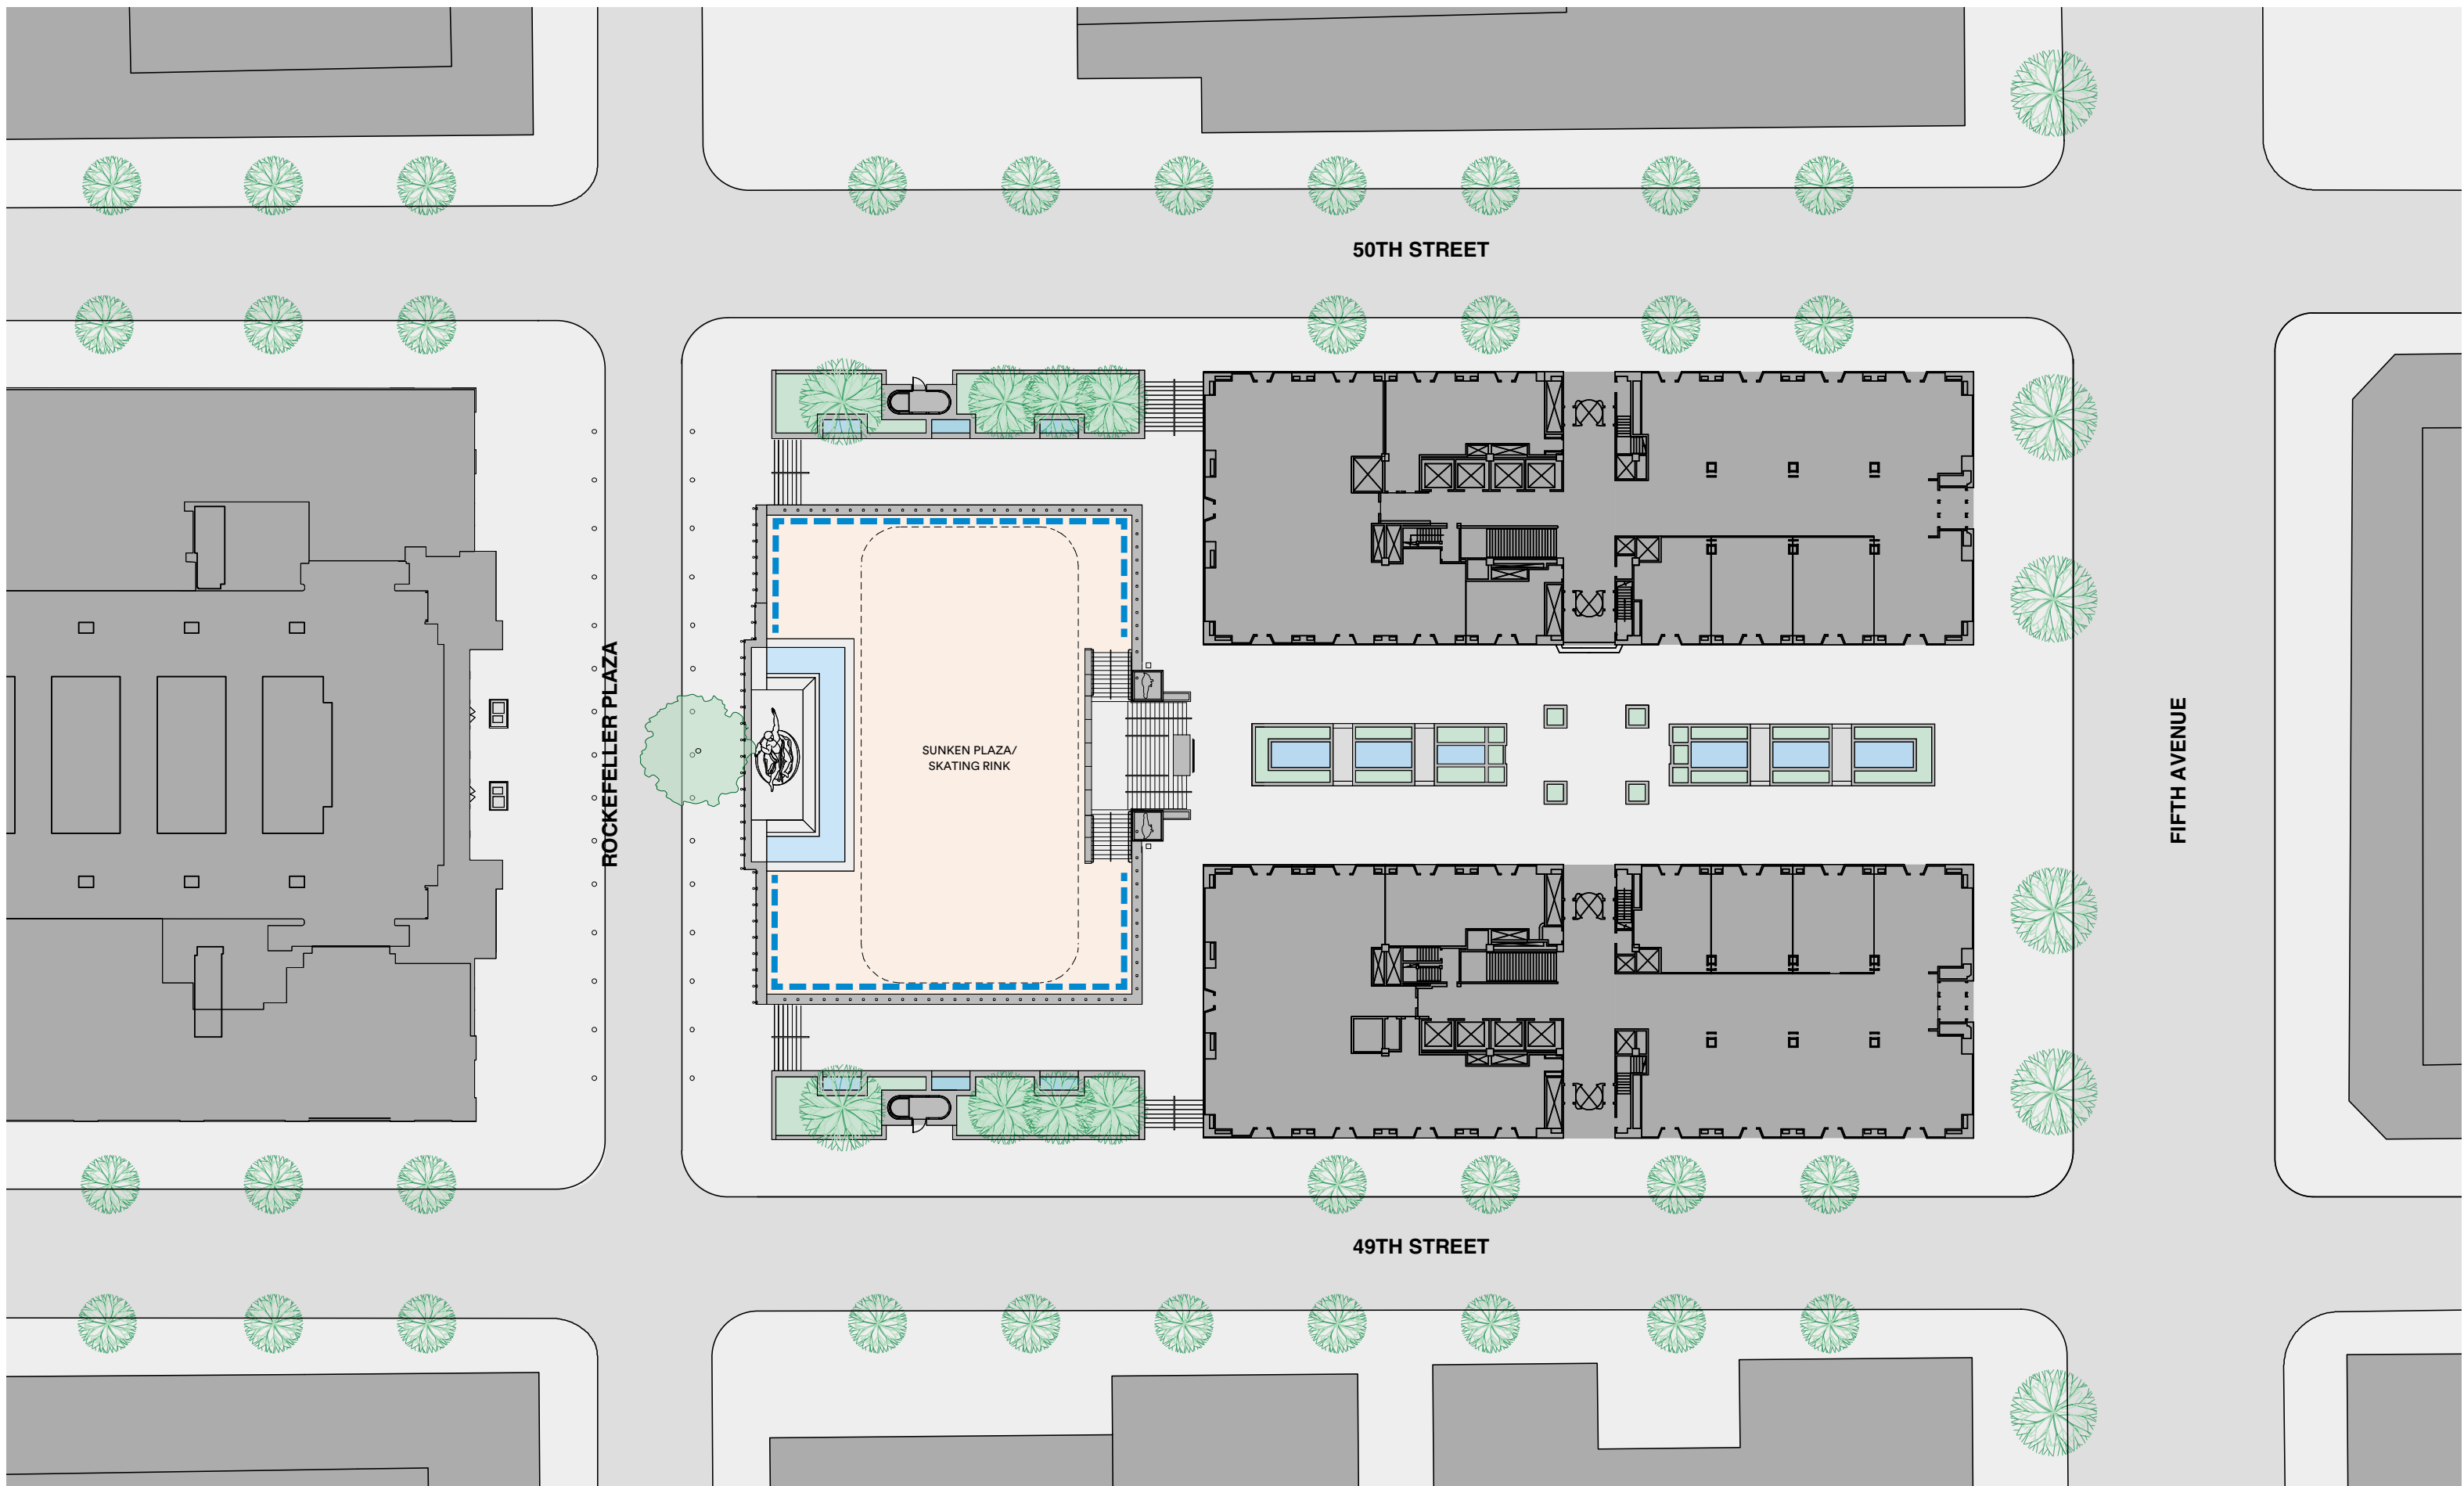


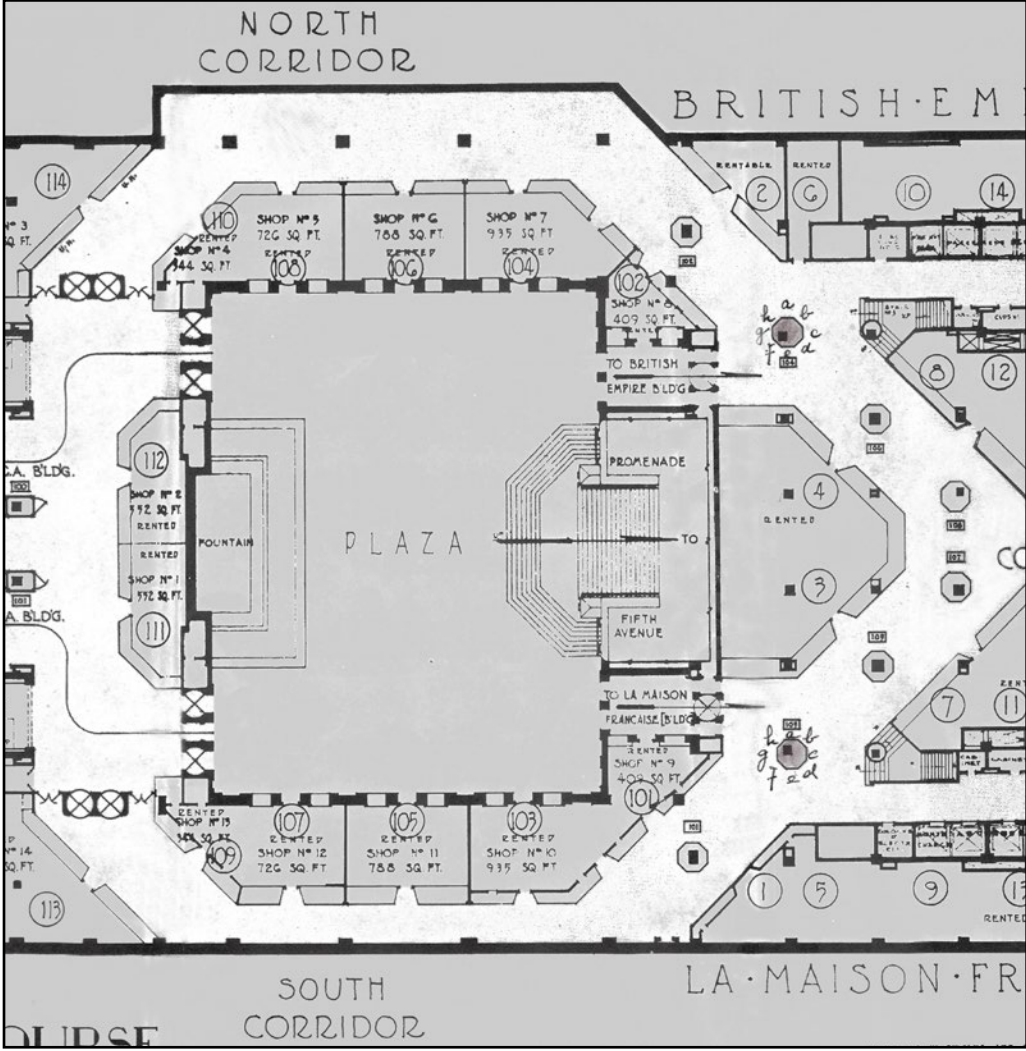

ORIGINAL PLAN

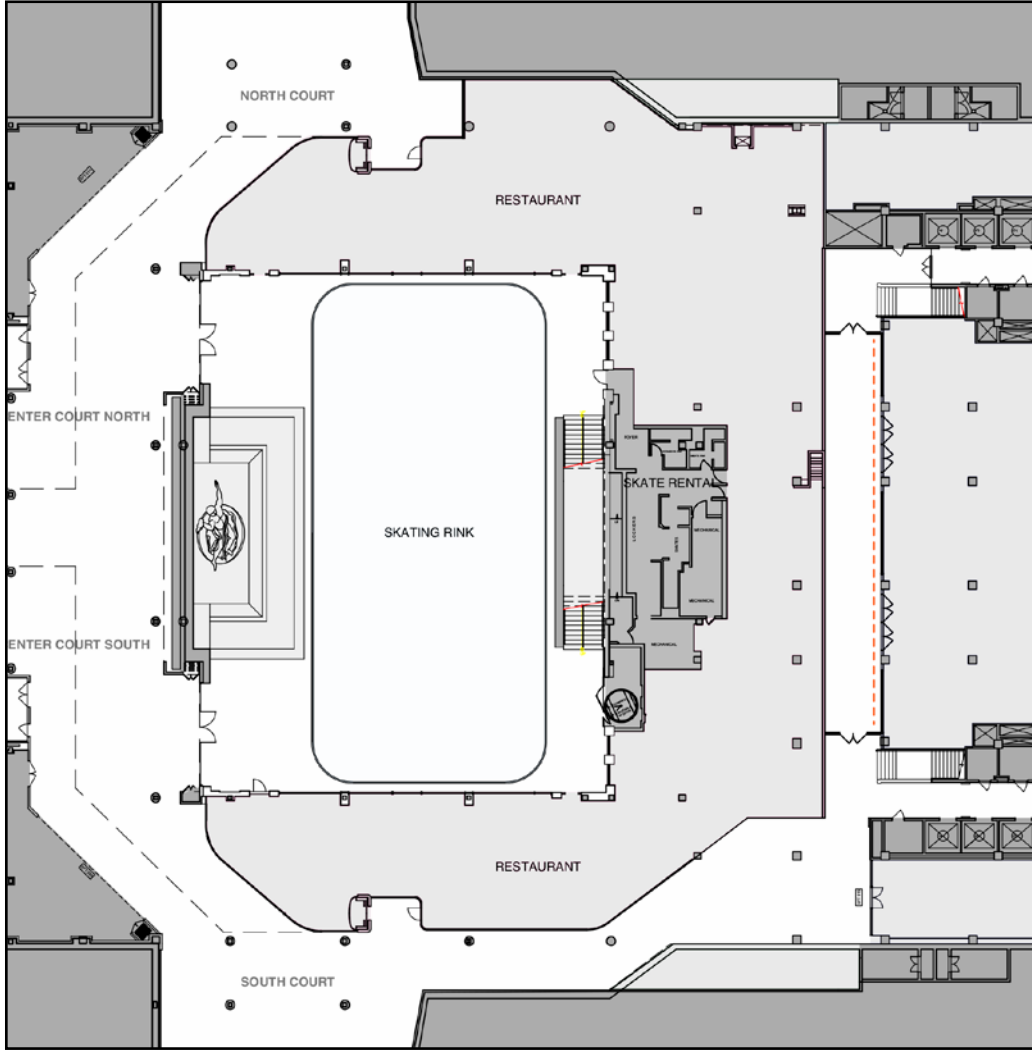

EXISTING PLAN

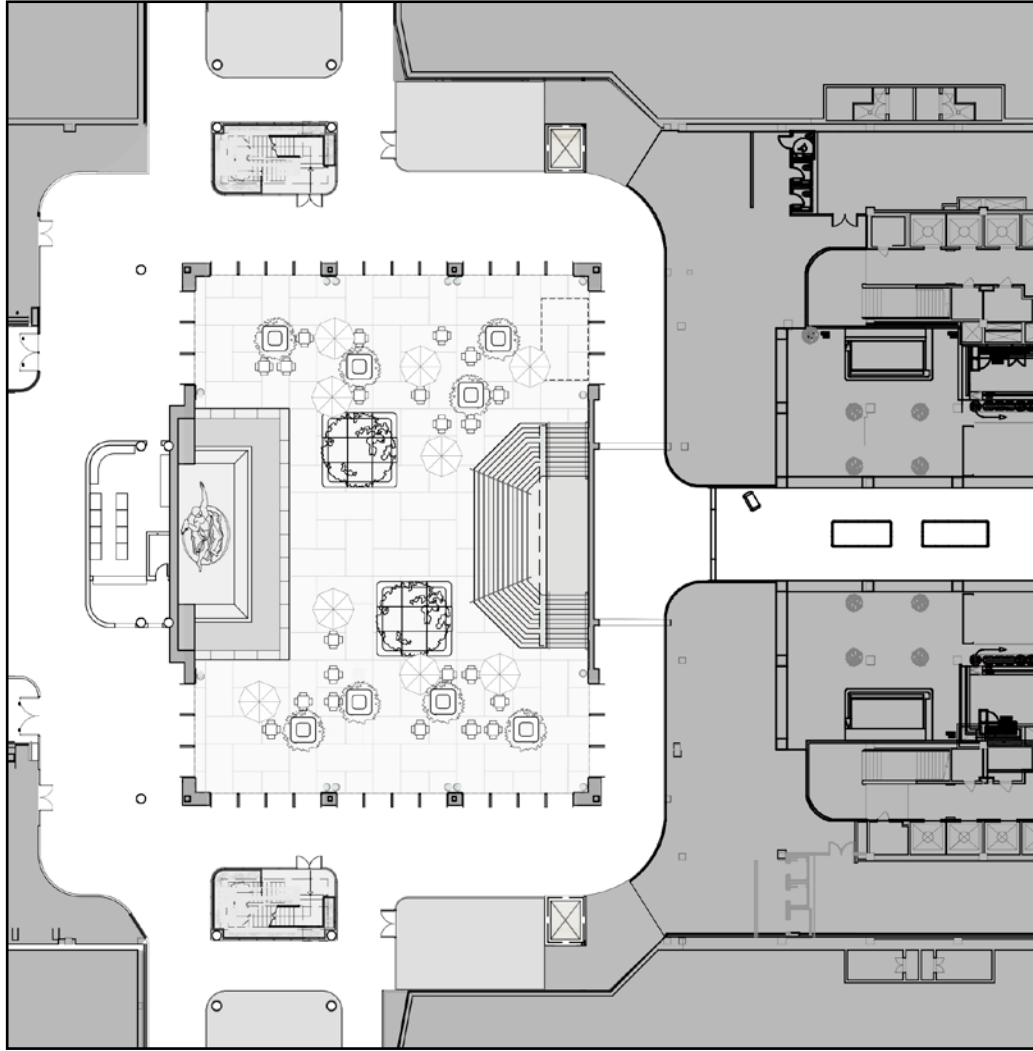

PROPOSED PLAN




©2020 Rockefeller Group Inc./Rockefeller Center Archives

SUNKEN PLAZA, C.1934




©2020 Rockefeller Group Inc./Rockefeller Center Archives

SUNKEN PLAZA, C.1940

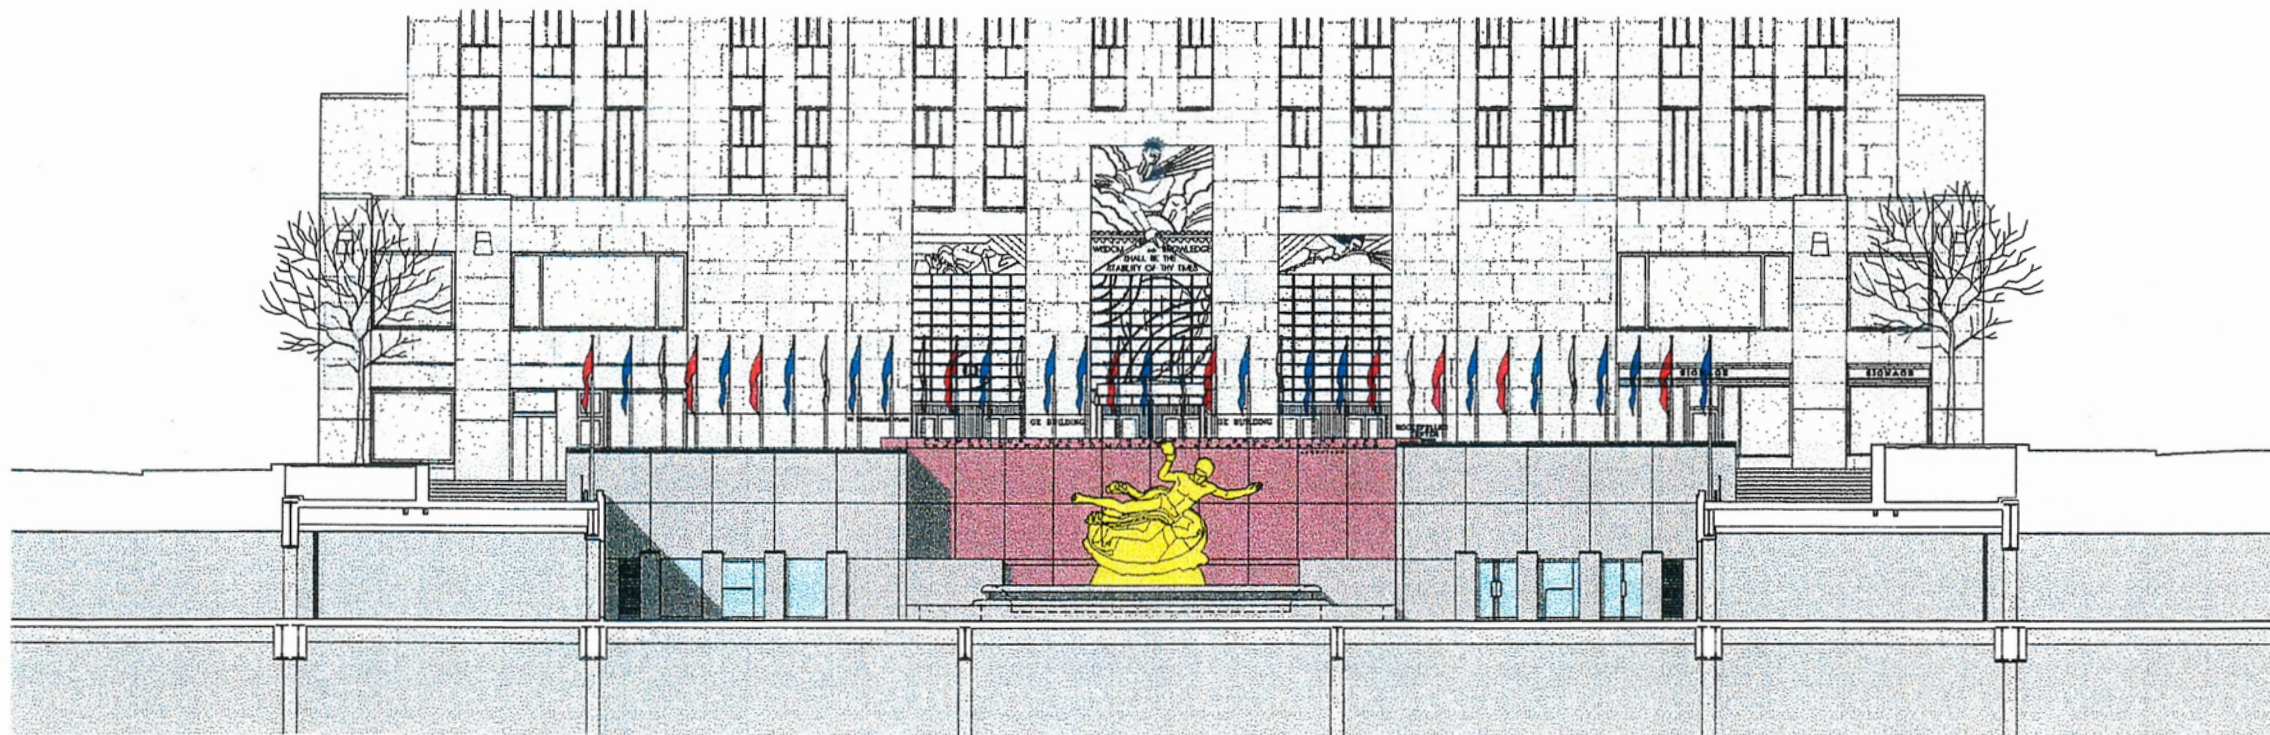

EXISTING SECTION TO WEST

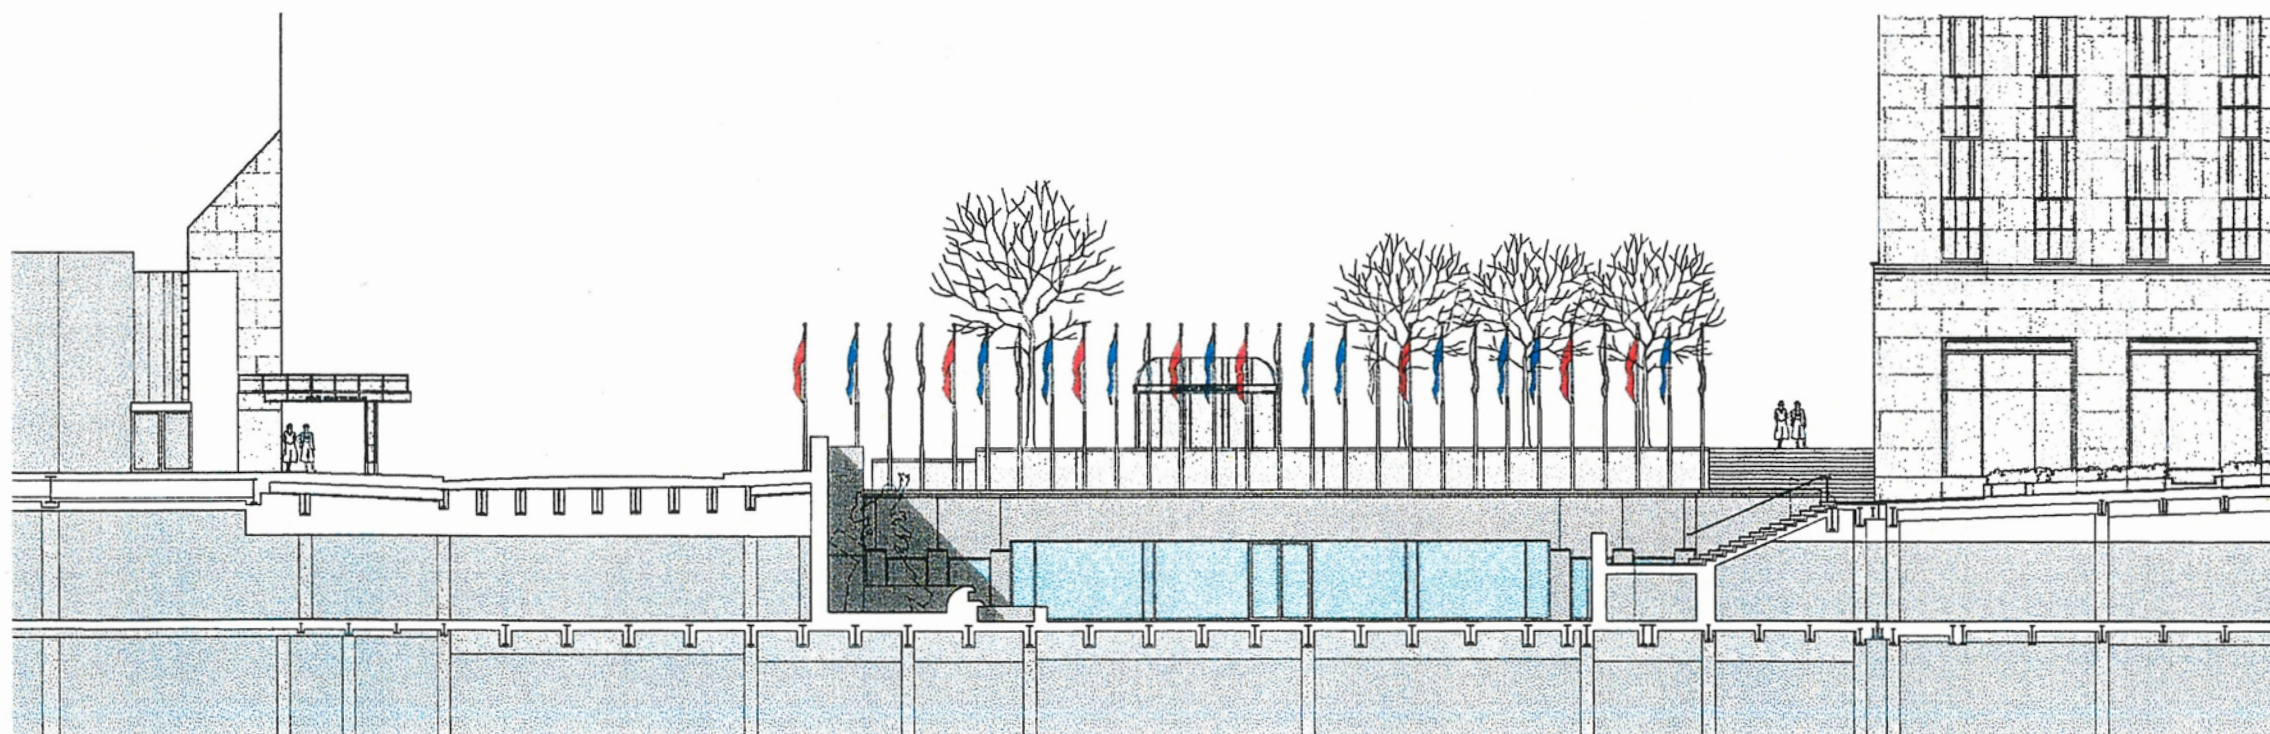

EXISTING SECTION TO NORTH

EXISTING SECTIONS OF PROMETHEUS FOUNTAIN

ROCKEFELLER CENTER

Owner: RCPI Trust - Developer/Managing Agent: TishmanSpeyer Properties, L.P.



RINK RENOVATION (LOOKING WEST), C.1998




RINK RENOVATION (LOOKING SOUTH WEST), C.1998




RINK RENOVATION (LOOKING SOUTH EAST), C.1998



RINK RENOVATION (STONE SAMPLE), C.1998

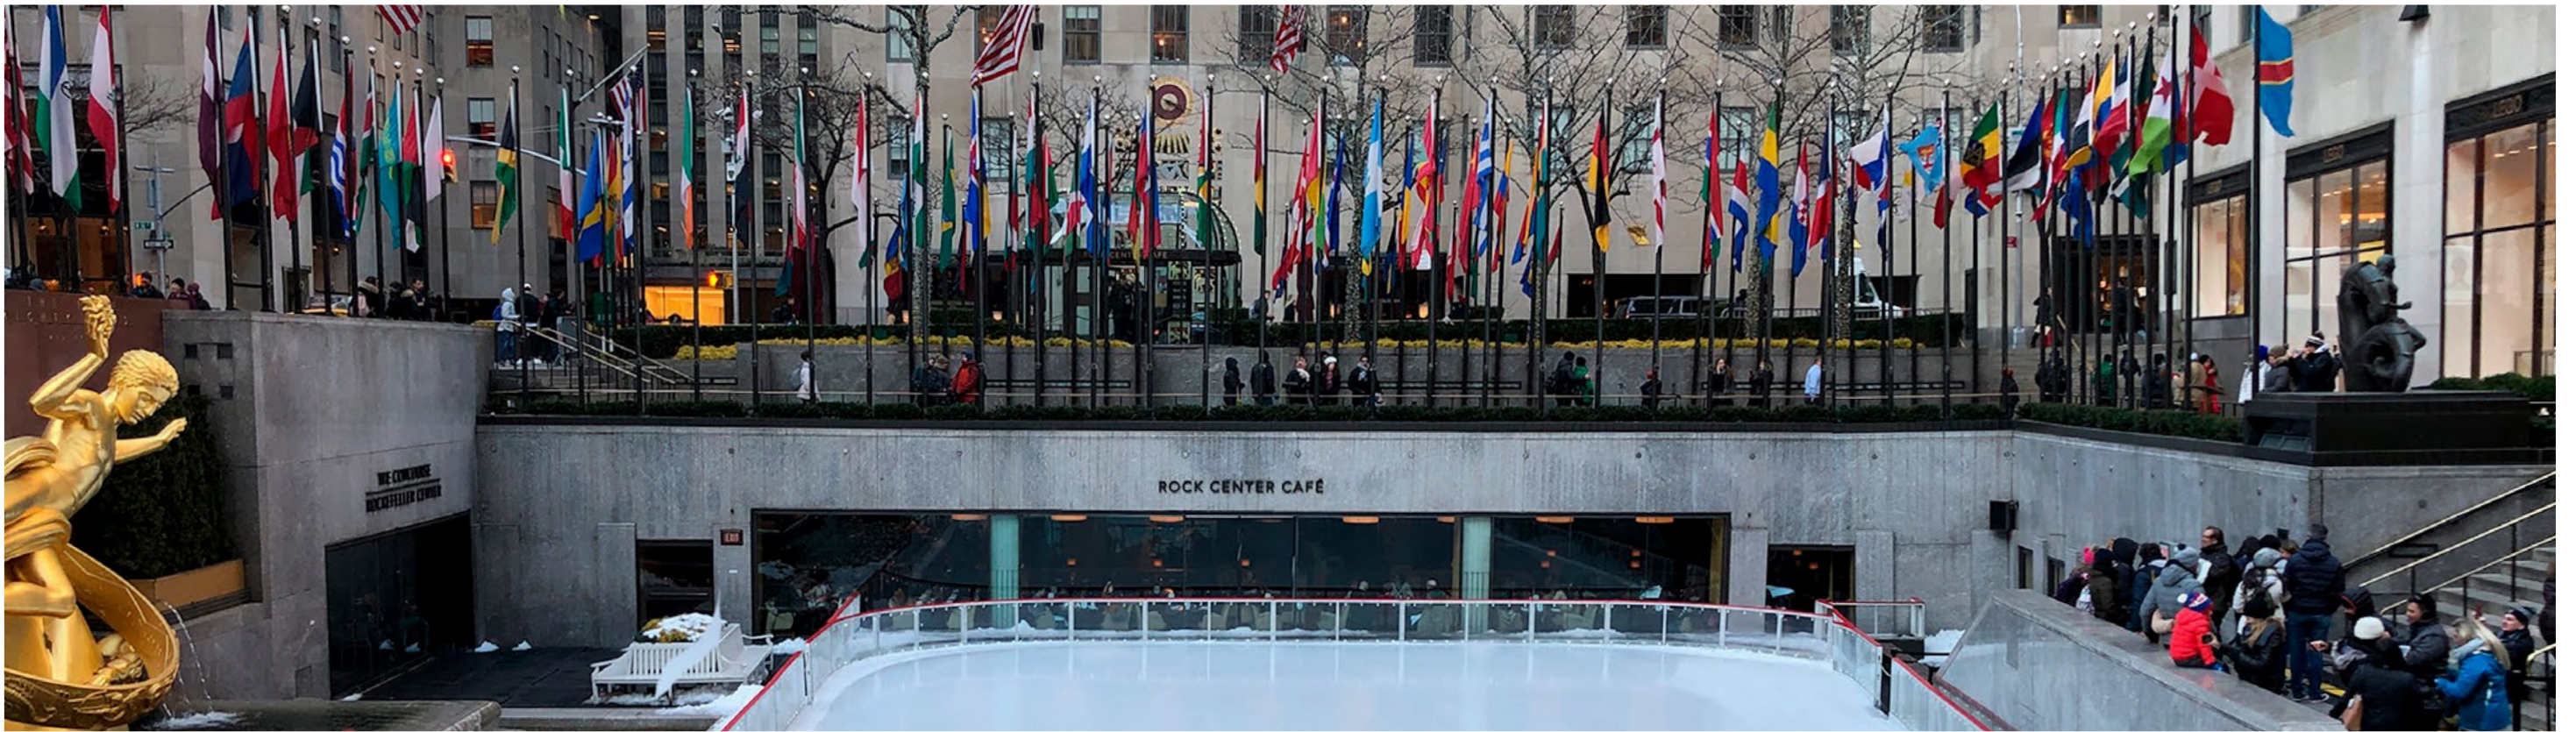

1 NORTH ELEVATION (WINTER VIEW)
PHOTO (FEBRUARY 2019)

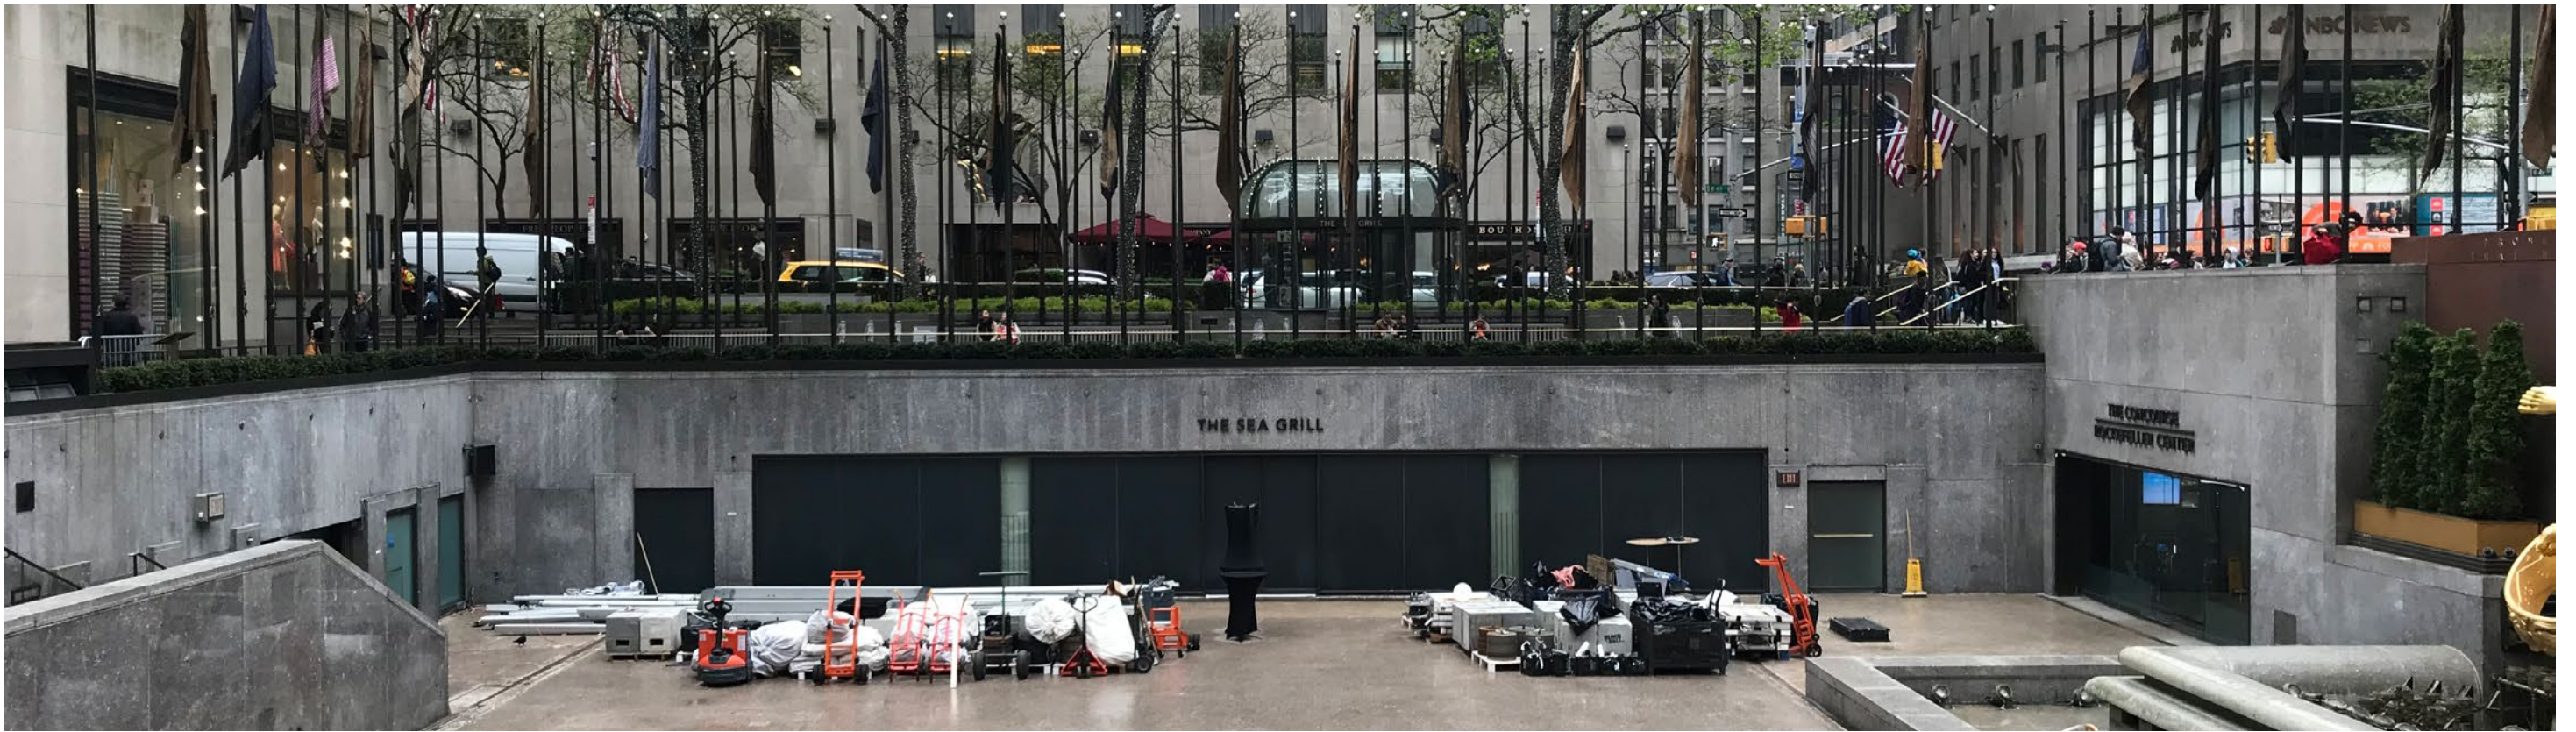

2 SOUTH ELEVATION (SUMMER VIEW)
PHOTO (FEBRUARY 2019)



1 EXISTING CONDITIONS - PRESENT
SUNKEN PLAZA - NORTH ELEVATION



2 EXISTING CONDITIONS - PRESENT
SUNKEN PLAZA - SOUTH ELEVATION DETAIL



3 EXISTING CONDITIONS - PRESENT
SUNKEN PLAZA - SOUTH EAST CORNER



4 EXISTING CONDITIONS - PRESENT
SUNKEN PLAZA - SOUTH ELEVATION DETAIL



©2020 Rockefeller Group Inc./Rockefeller Center Archives

1

HISTORIC CONDITION

WEST ELEVATION VIEW LOOKING NORTH WEST



2

EXISTING CONDITION


WEST ELEVATION VIEW LOOKING NORTH WEST





3

PROPOSED CONDITION

WEST ELEVATION VIEW LOOKING NORTH WEST

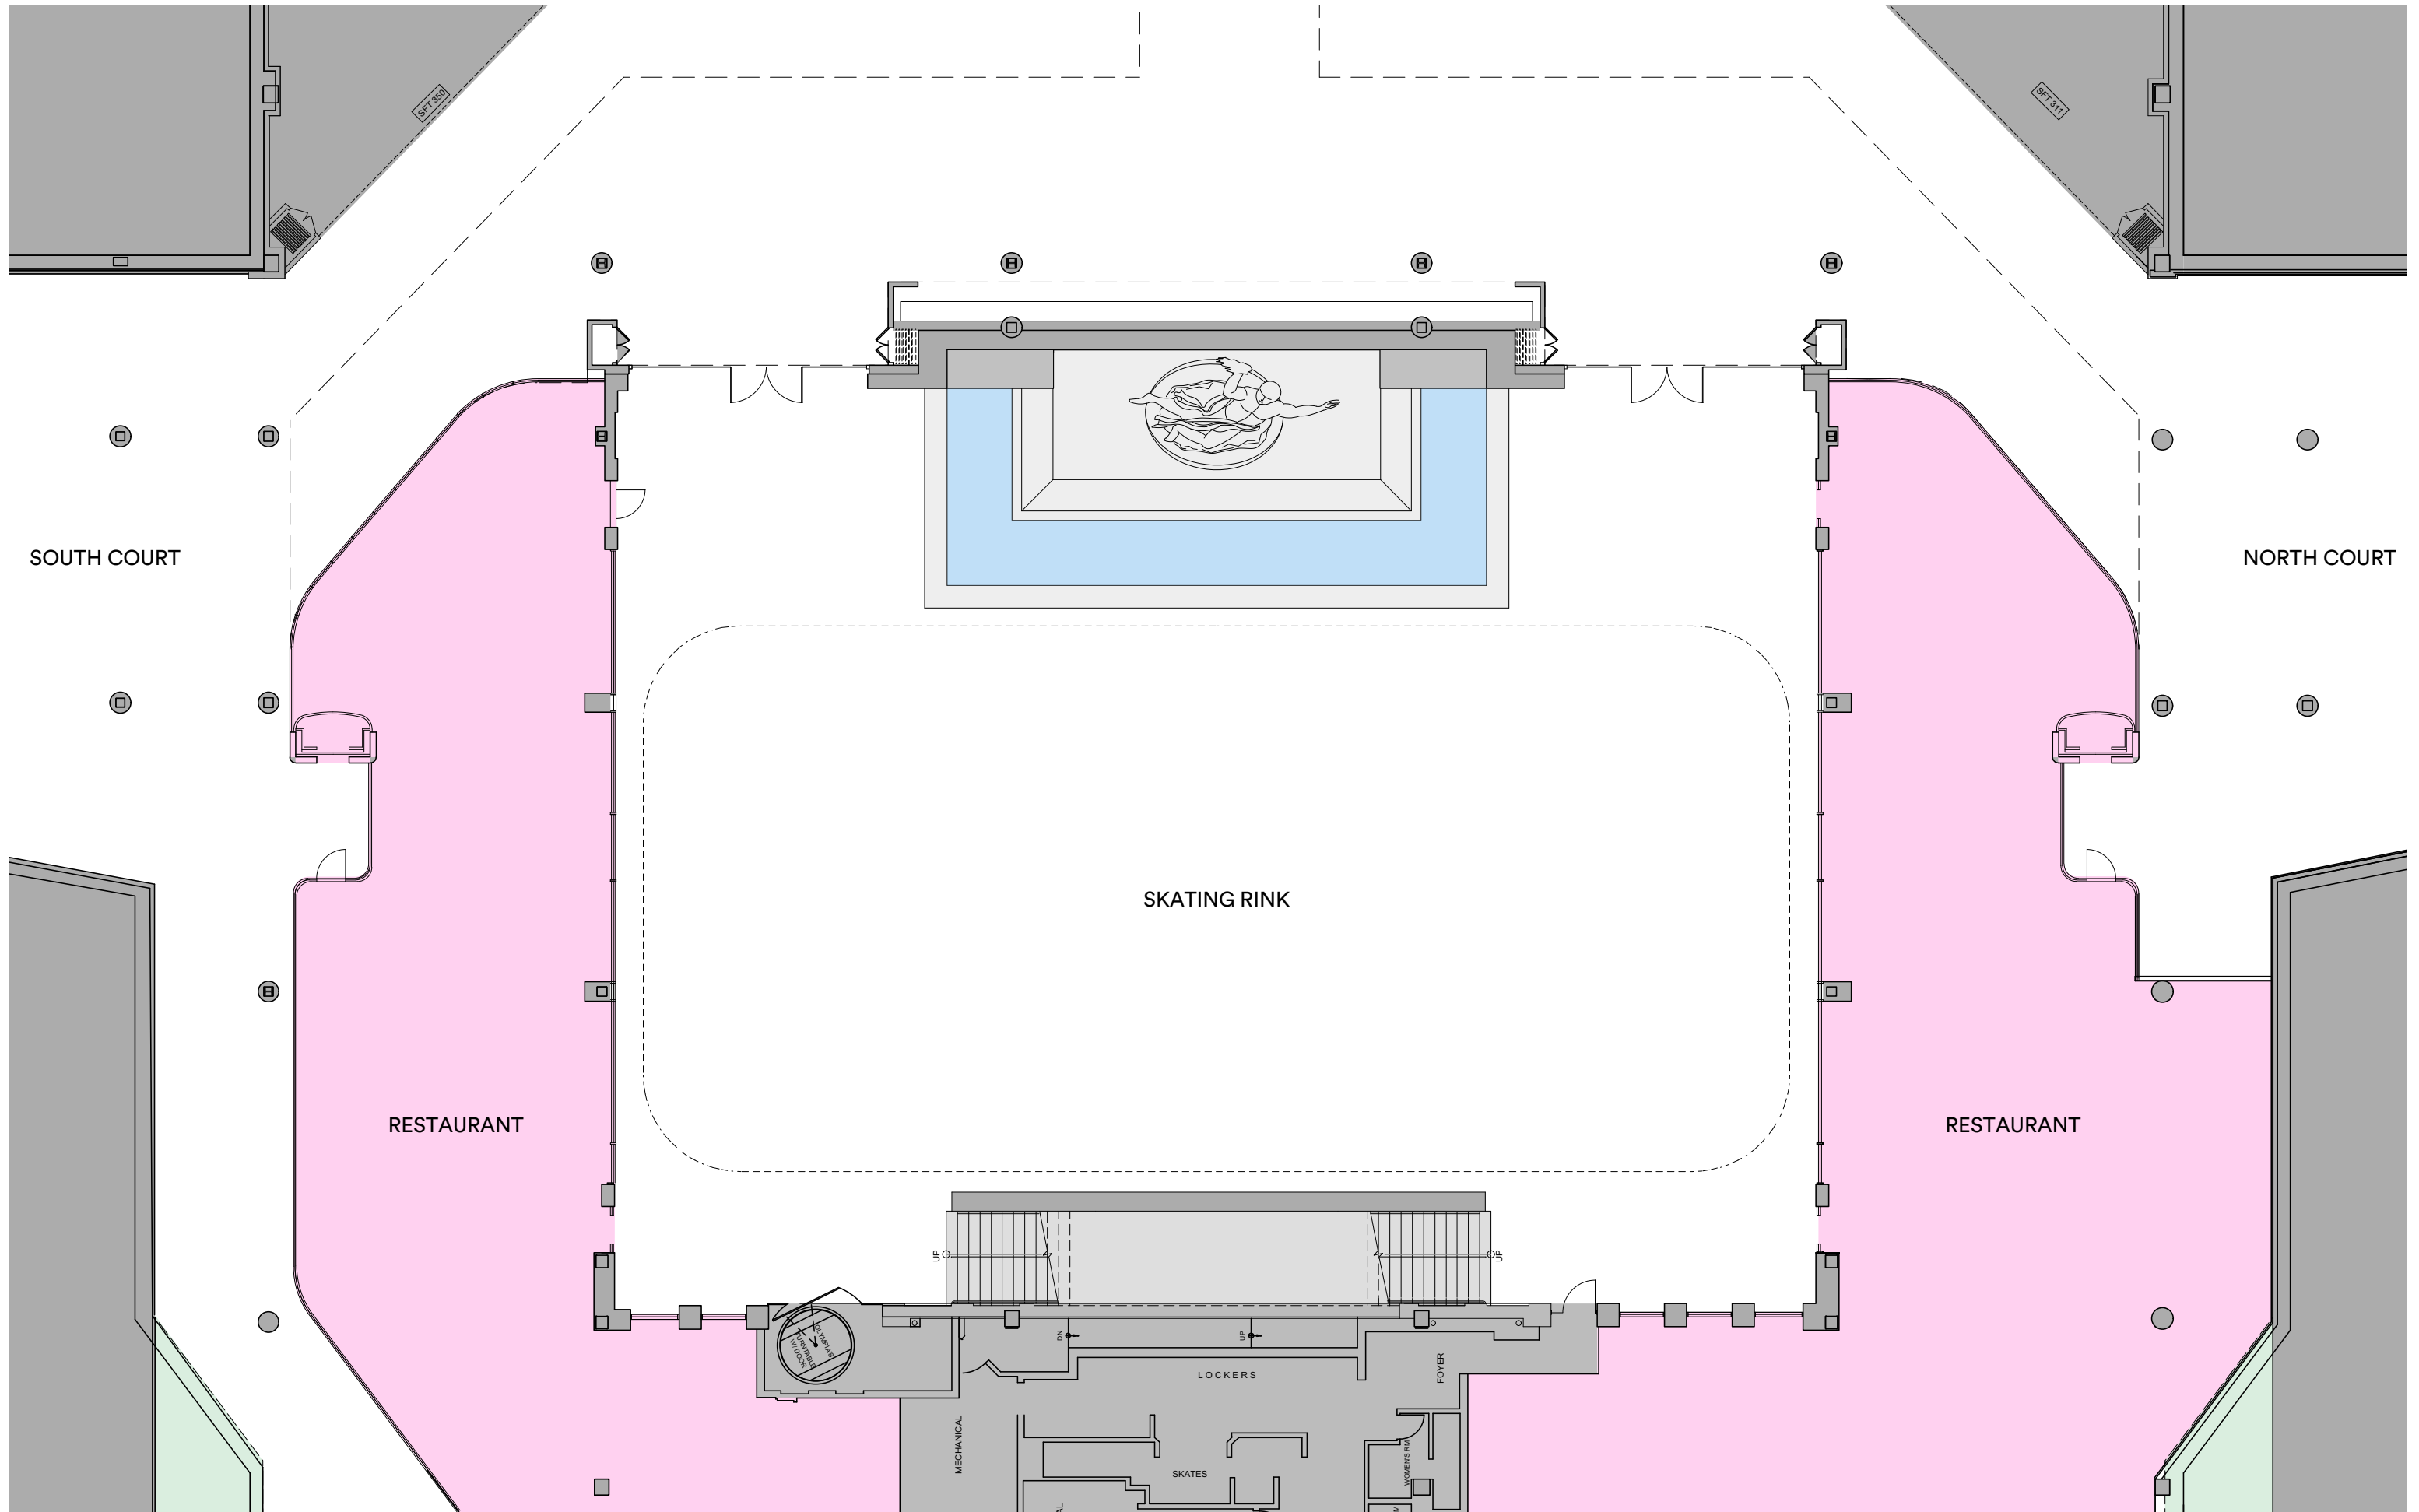

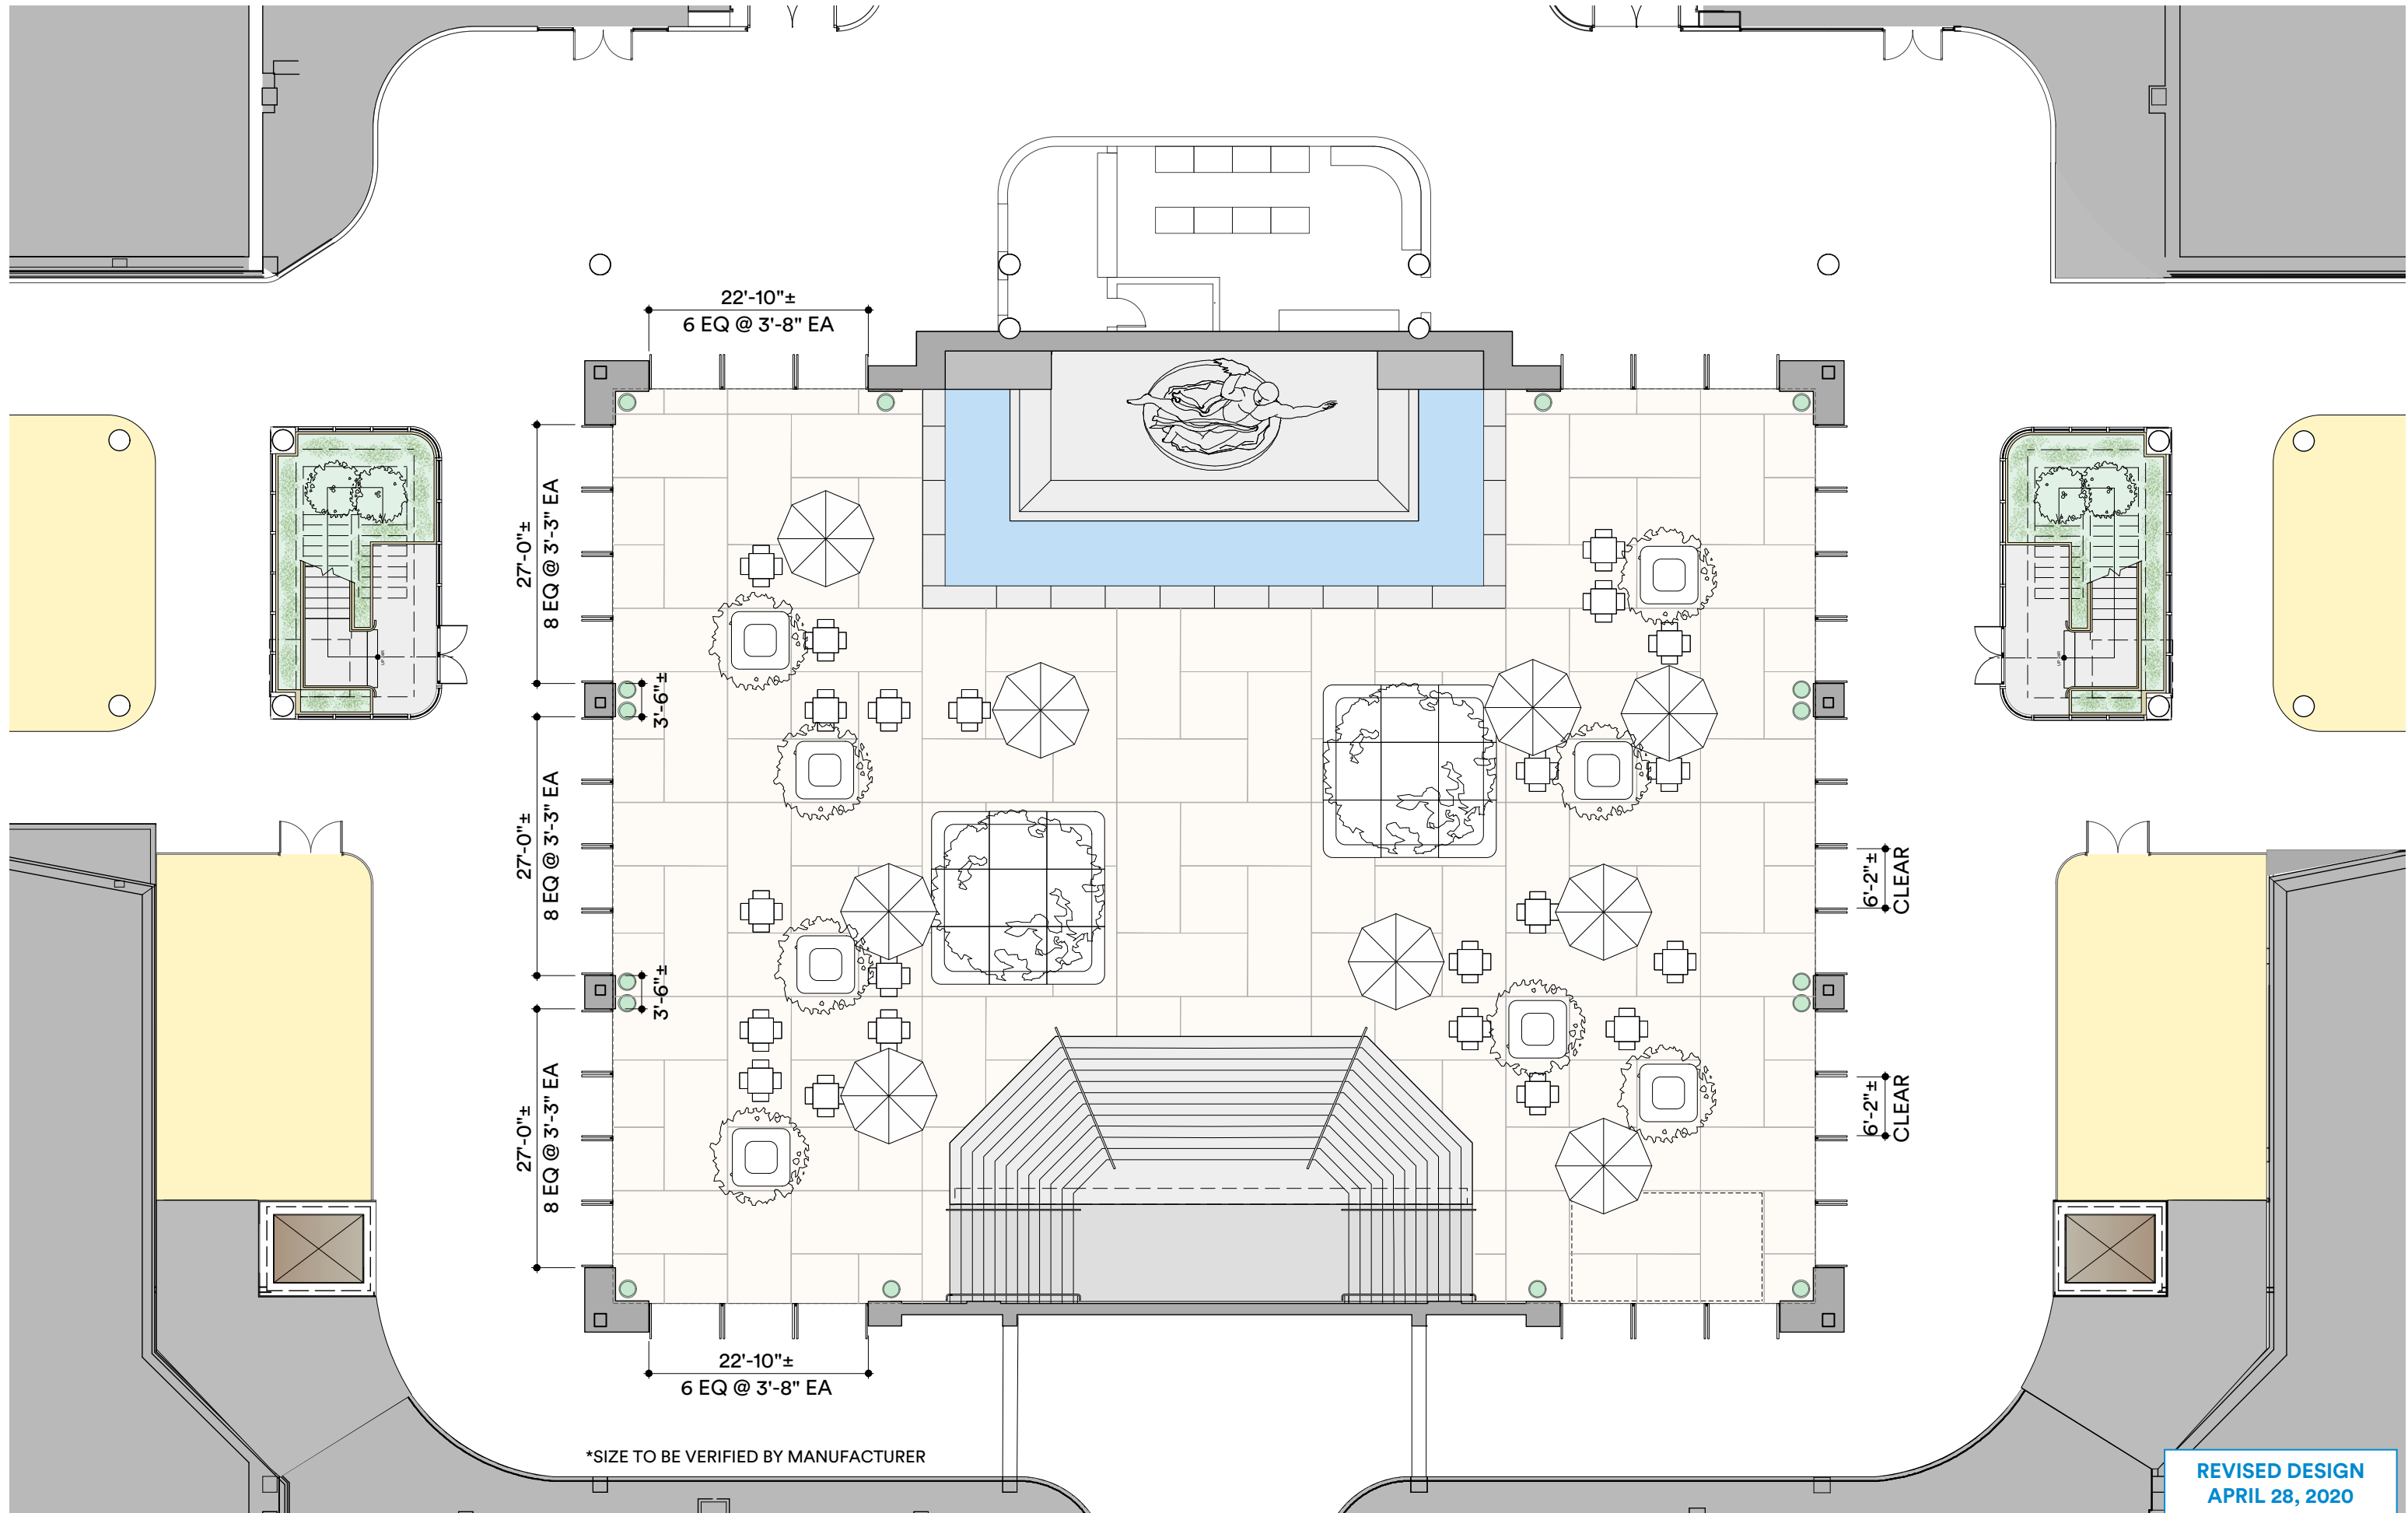


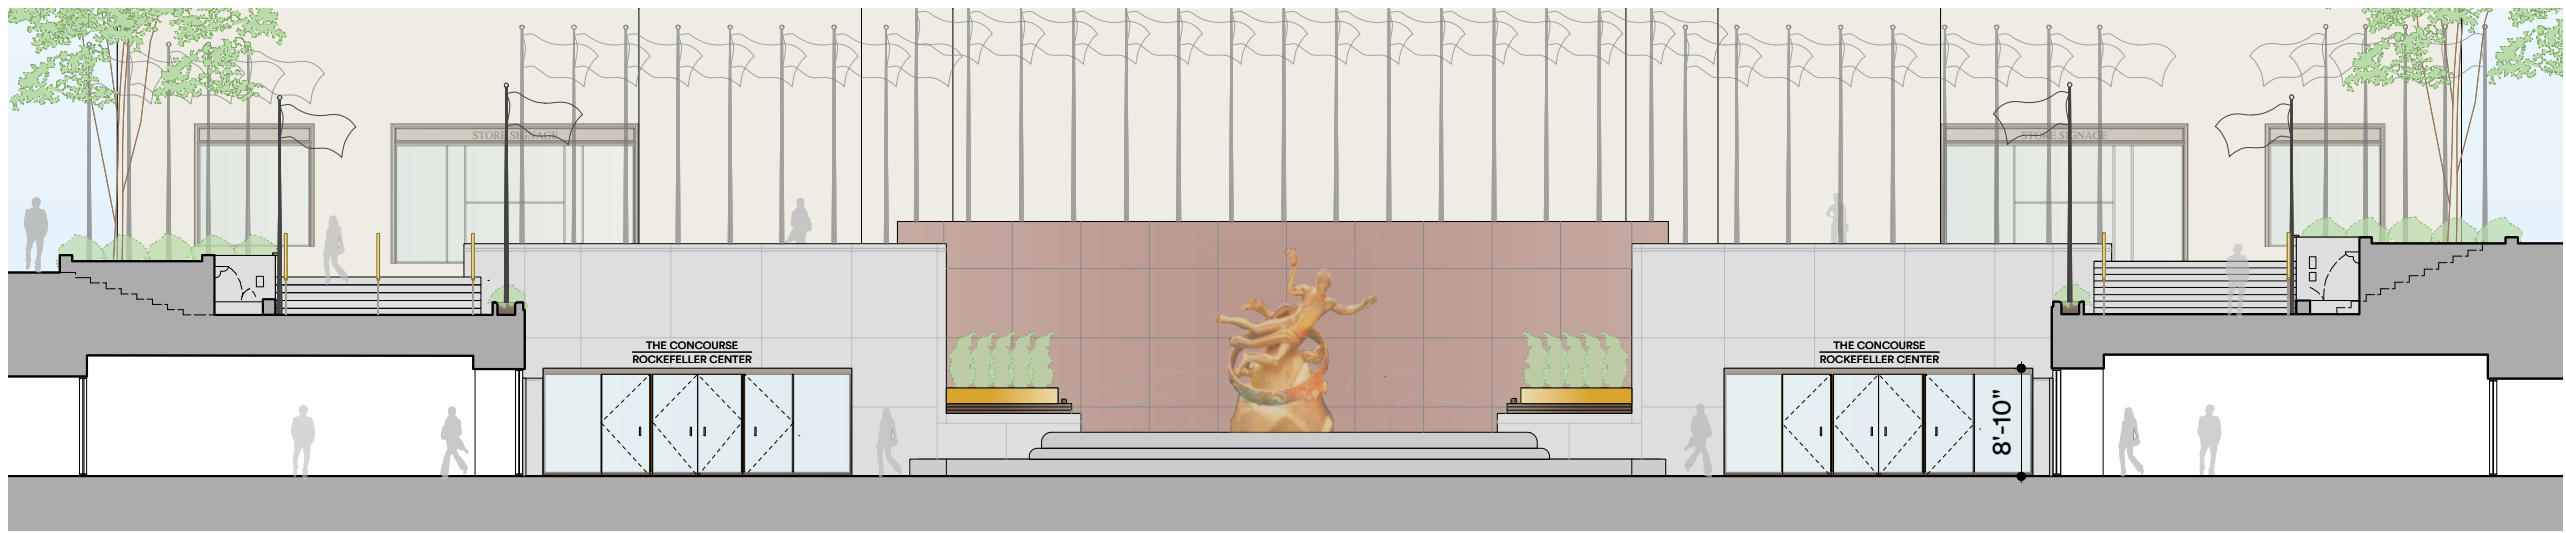

1

EXISTING WEST ELEVATION


SCALE: 1/16"=1'-0"

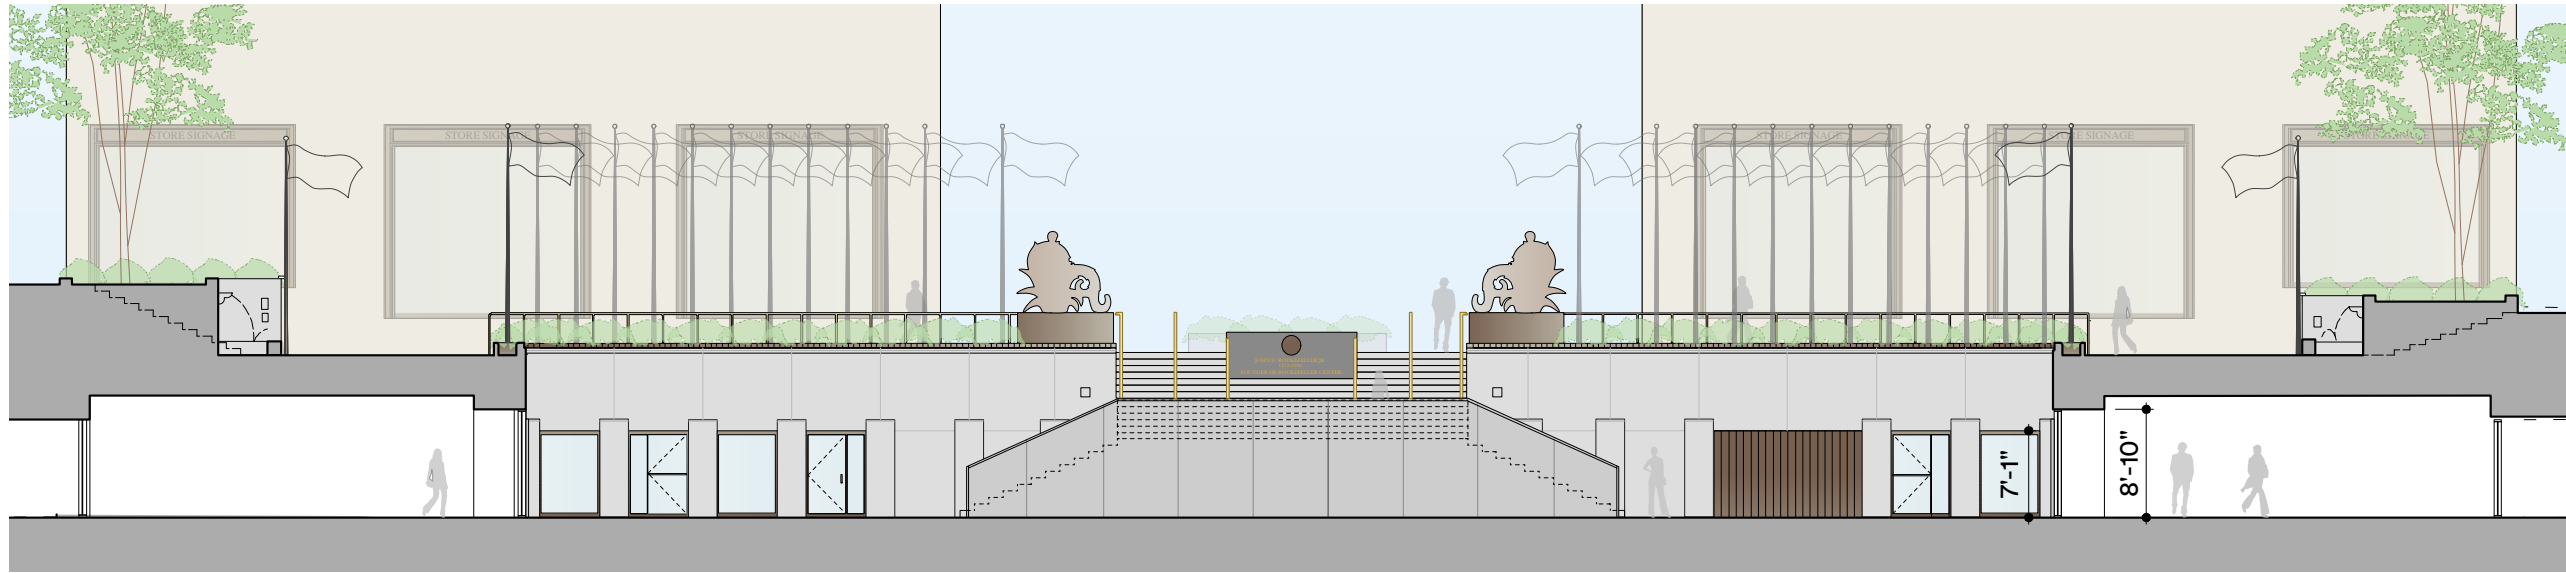

2

EXISTING EAST ELEVATION


SCALE: 1/16"=1'-0"

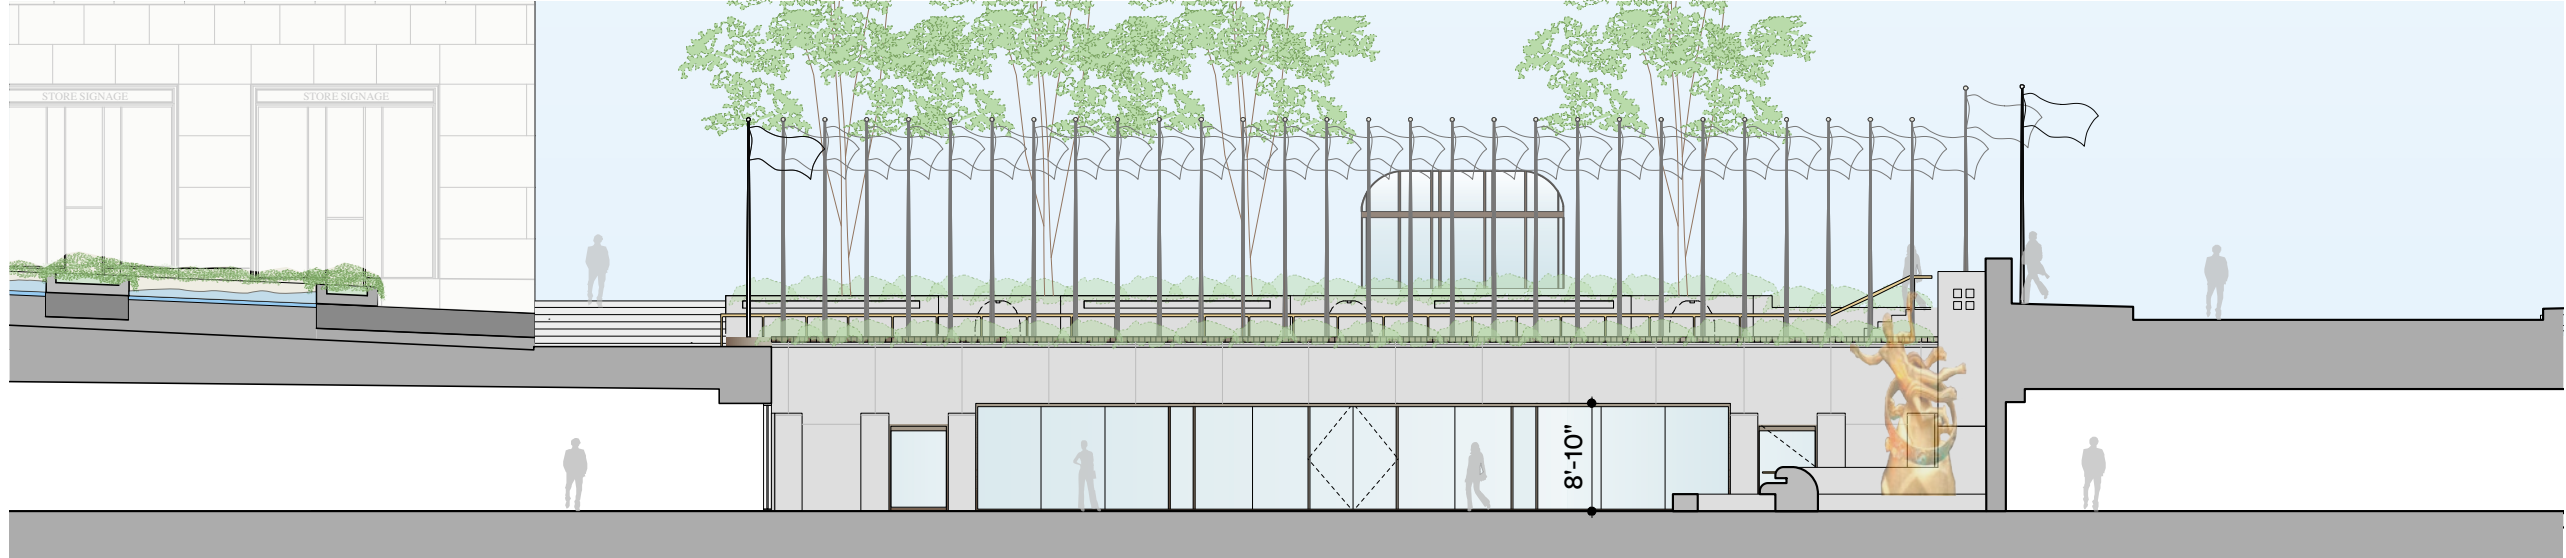

3

EXISTING SOUTH ELEVATION (NORTH SIMILAR)


SCALE: 1/16"=1'-0"

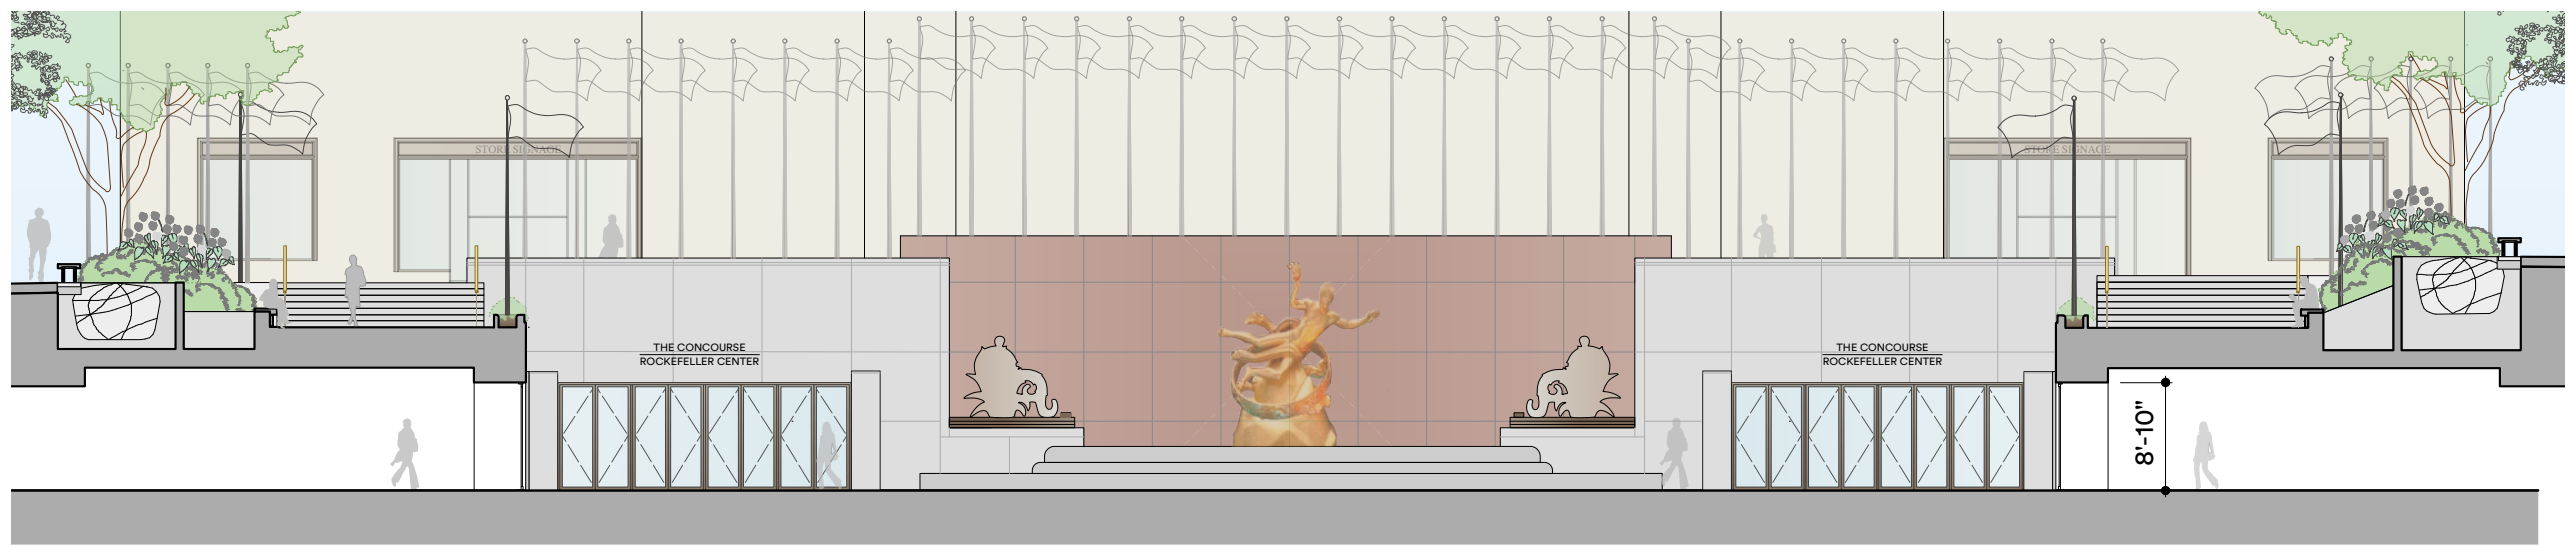

1

PROPOSED WEST ELEVATION


SCALE: 1/16"=1'-0"

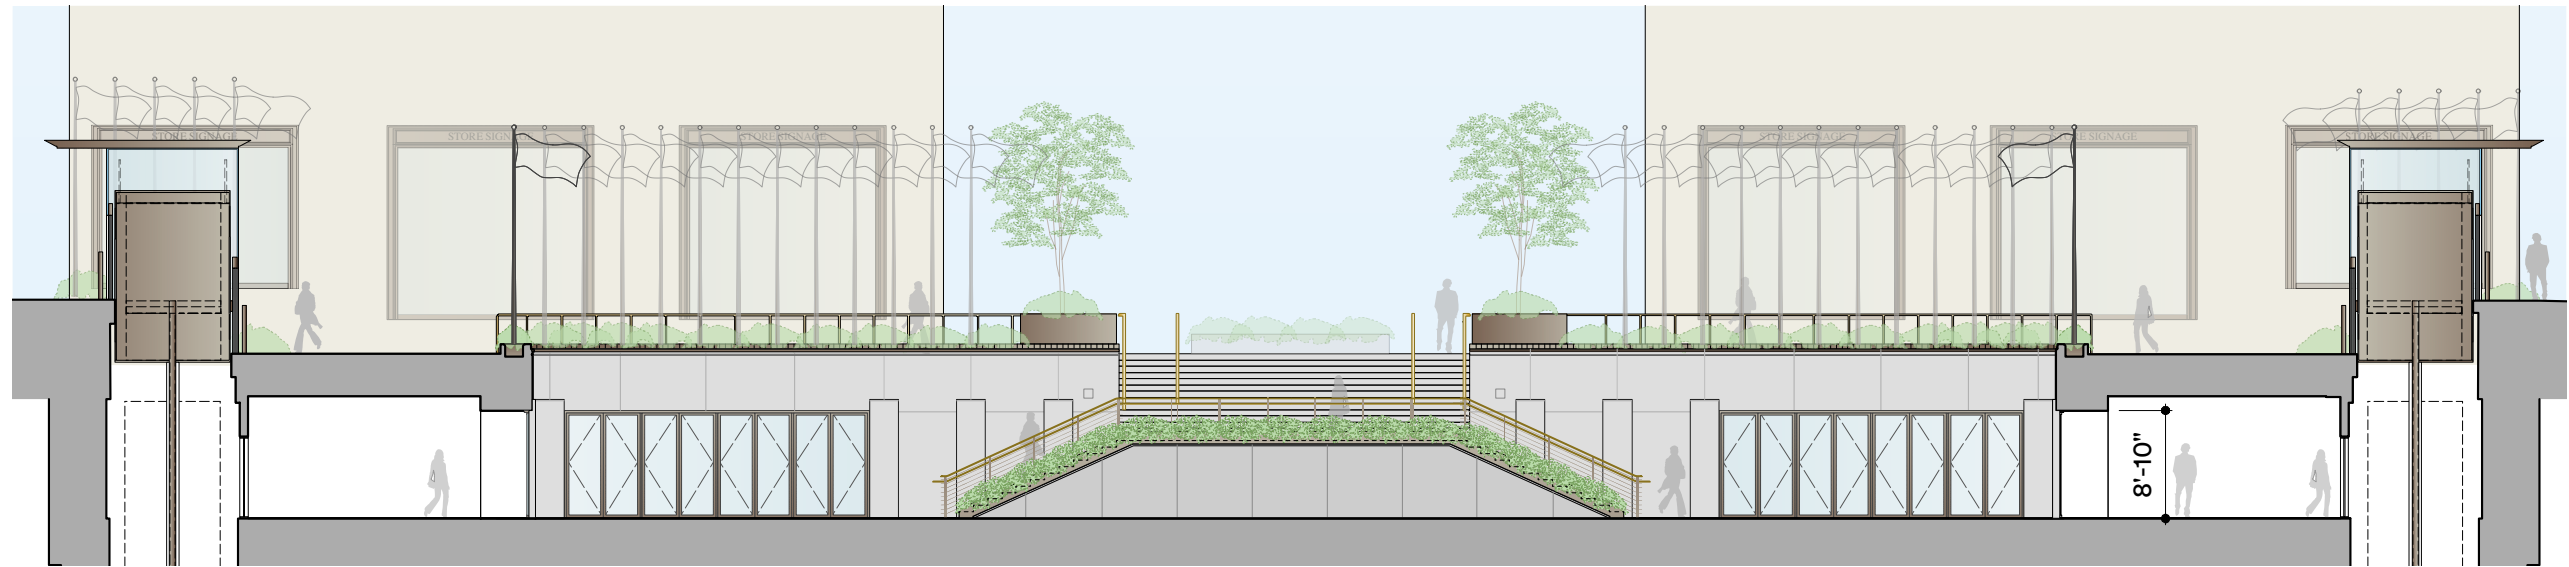

2

PROPOSED EAST ELEVATION

SCALE: 1/16"=1'-0"

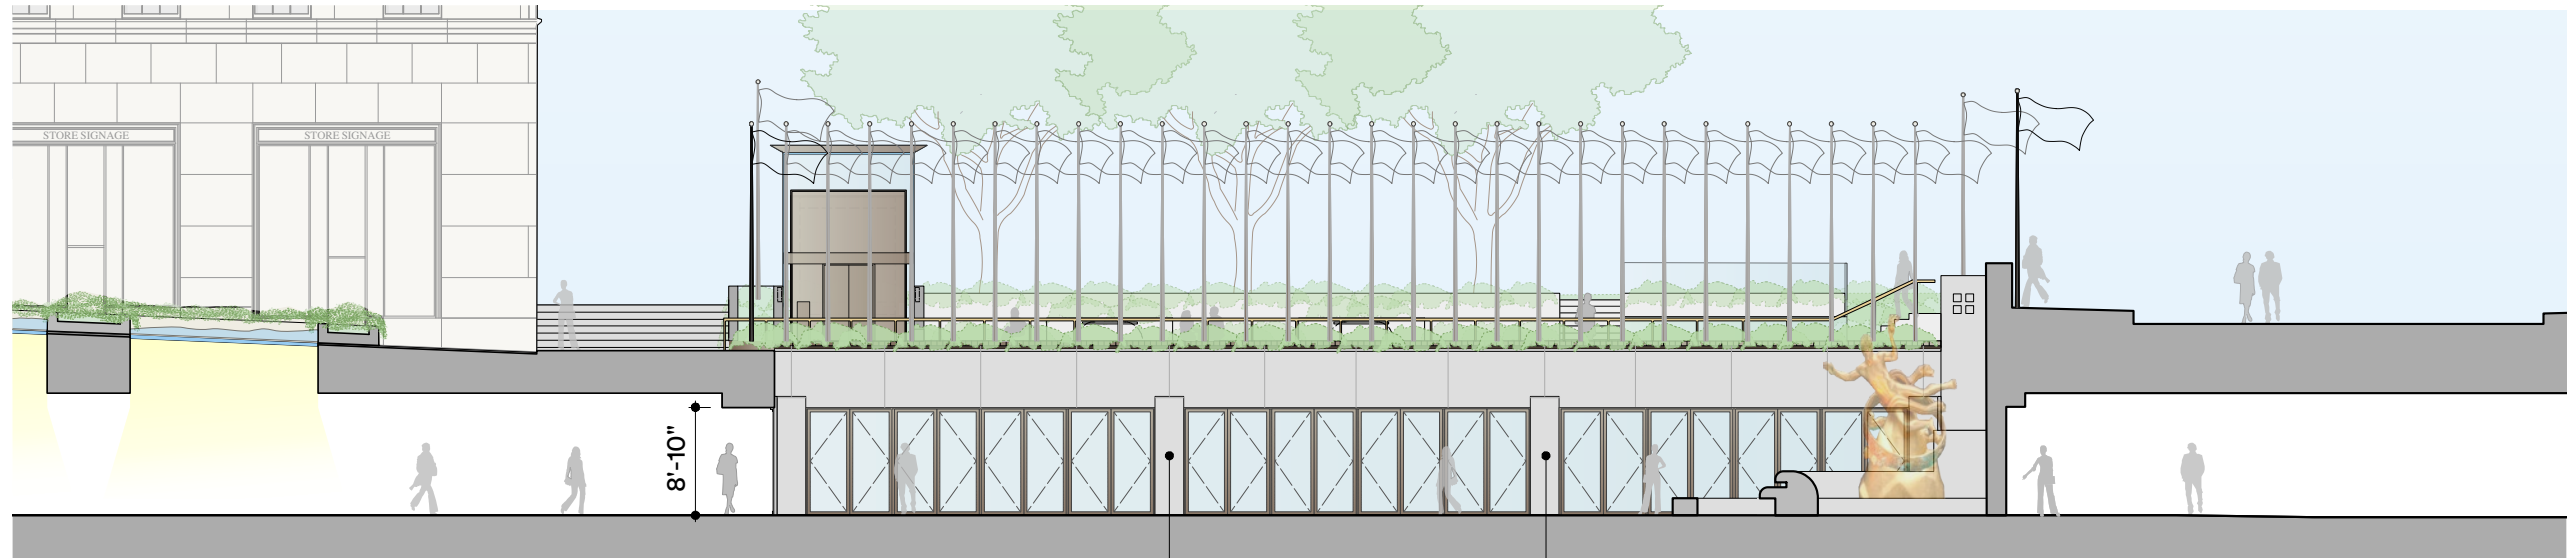

3


PROPOSED SOUTH ELEVATION (NORTH SIMILAR)

SCALE: 1/16"=1'-0"

NOTE: WISTERIA NOT SHOWN FOR GRAPHIC CLARITY

PROPOSED STONE PIER TO MATCH EXISTING


PROPOSED DESIGN
JANUARY 14, 2020

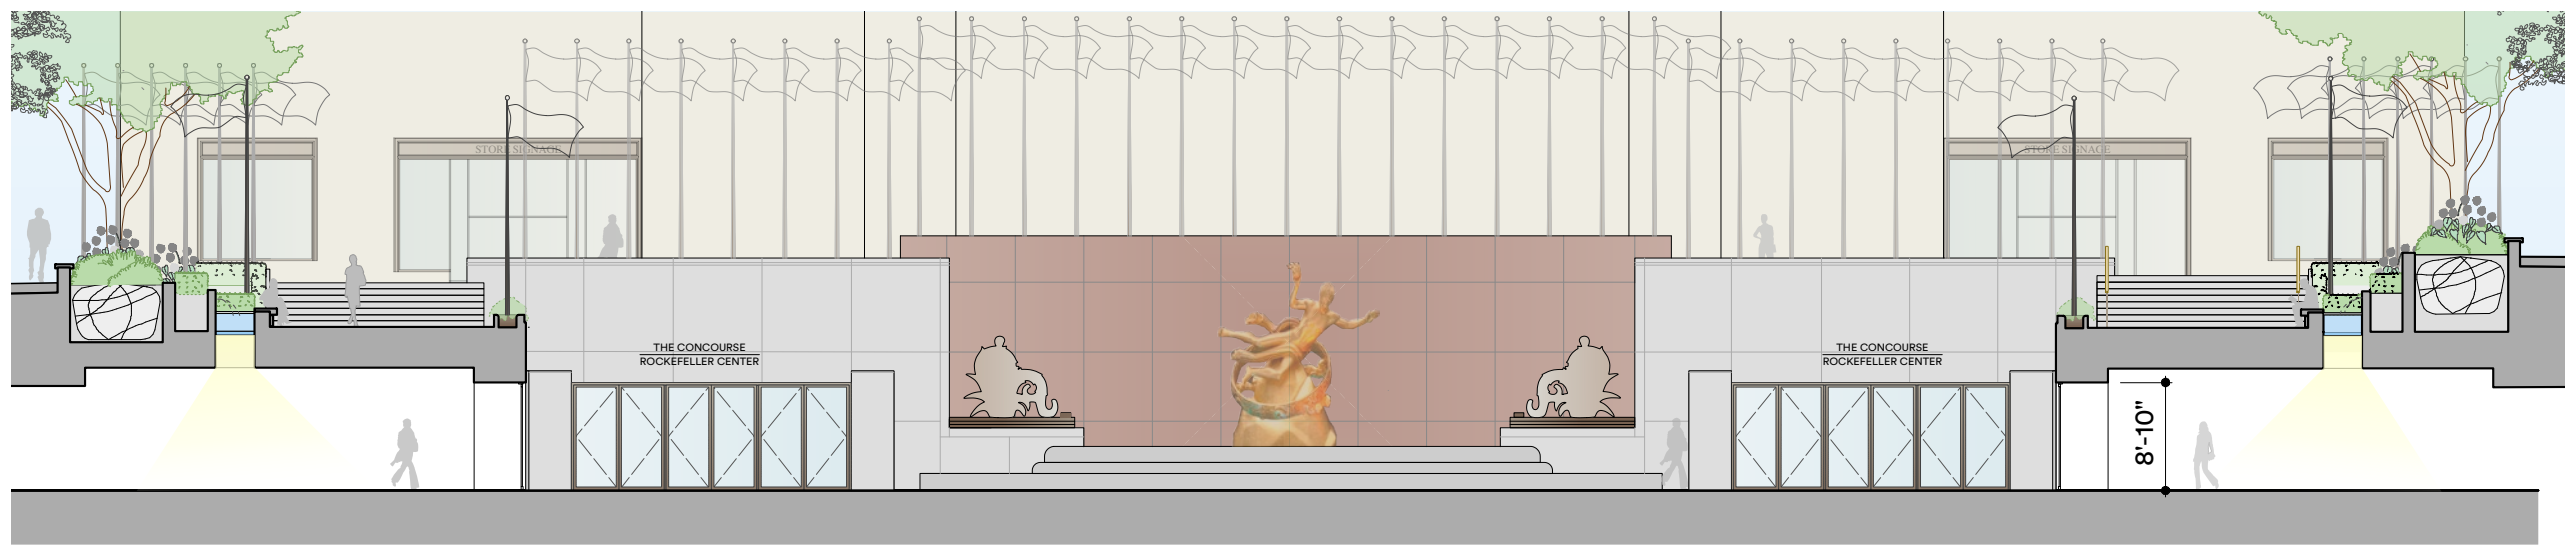

1

PROPOSED WEST ELEVATION


SCALE: 1/16"=1'-0"

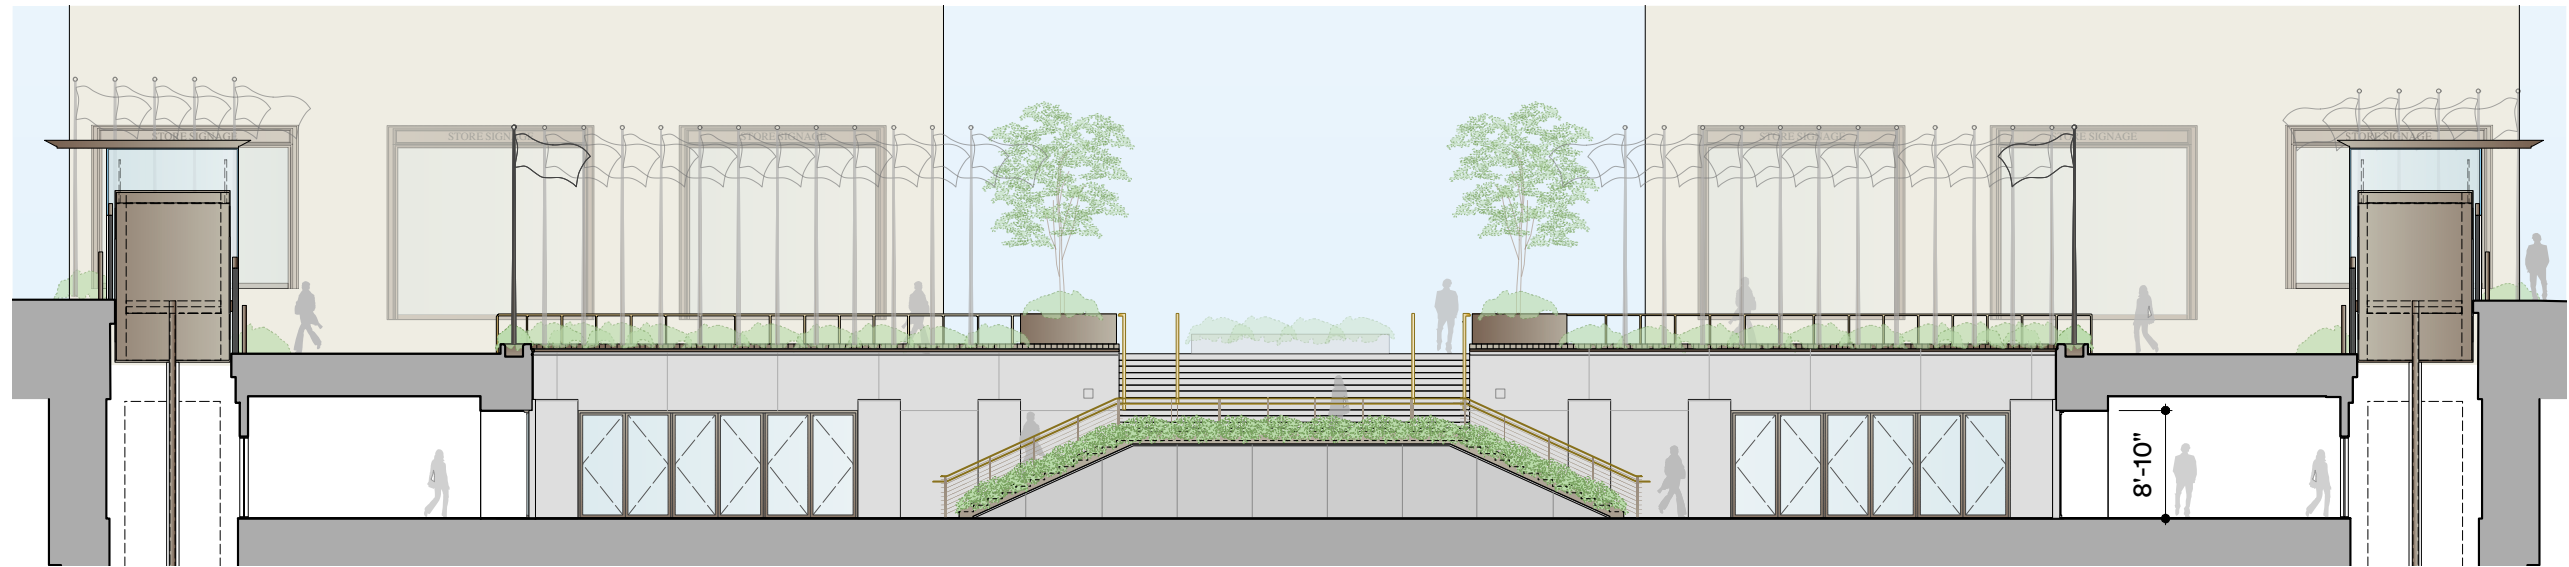

2

PROPOSED EAST ELEVATION

SCALE: 1/16"=1'-0"

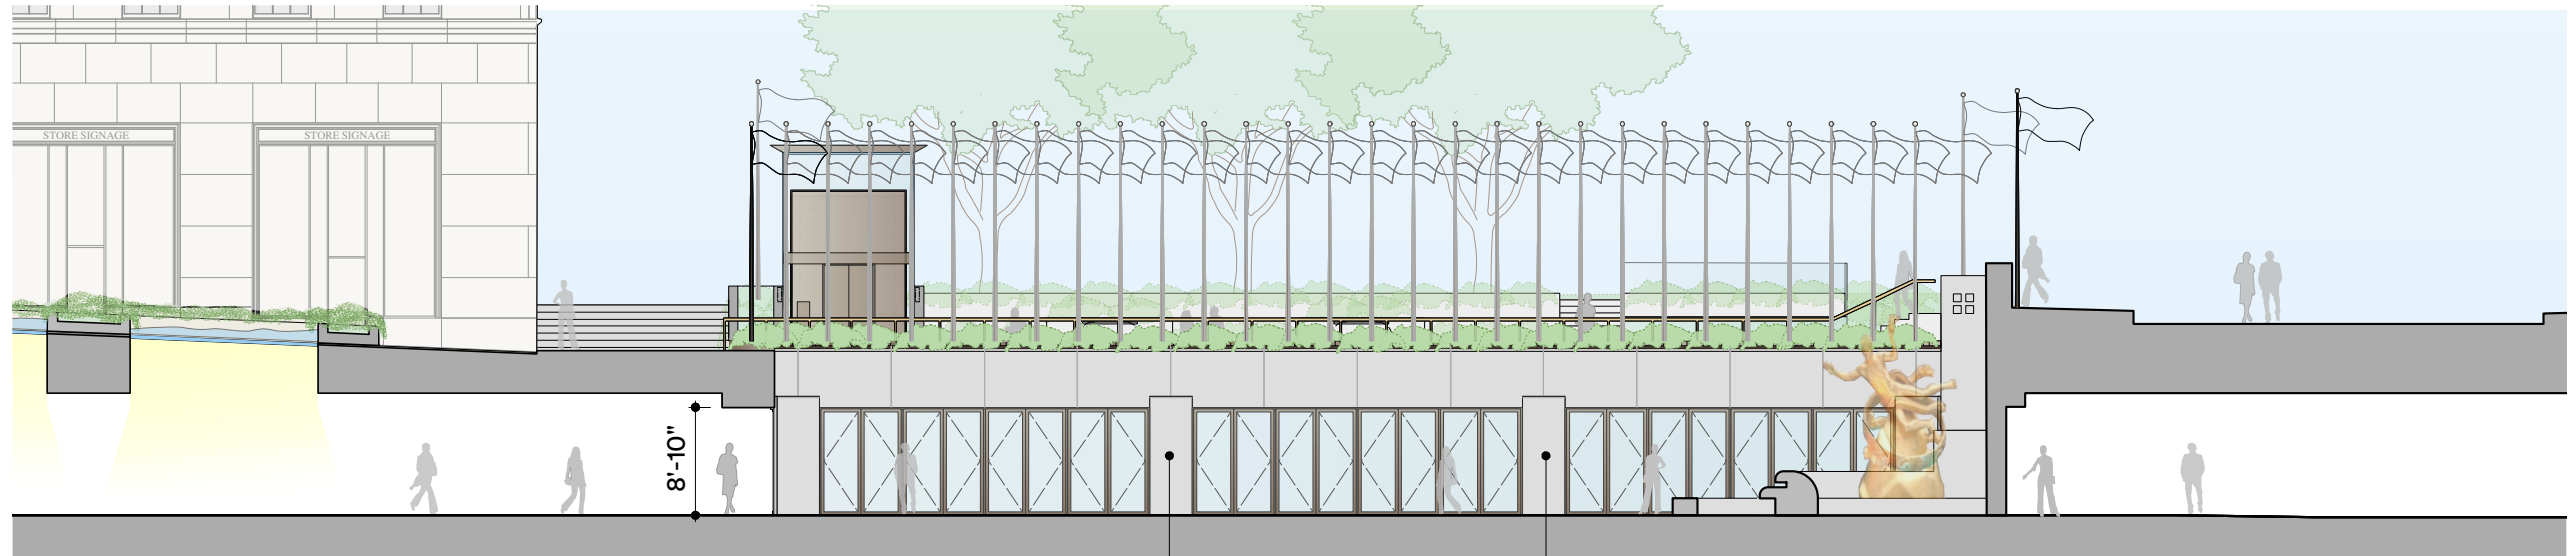

3


PROPOSED SOUTH ELEVATION (NORTH SIMILAR)

SCALE: 1/16"=1'-0"

NOTE: WISTERIA NOT SHOWN FOR GRAPHIC CLARITY

PROPOSED STONE PIER TO MATCH EXISTING


REVISED DESIGN
APRIL 28, 2020

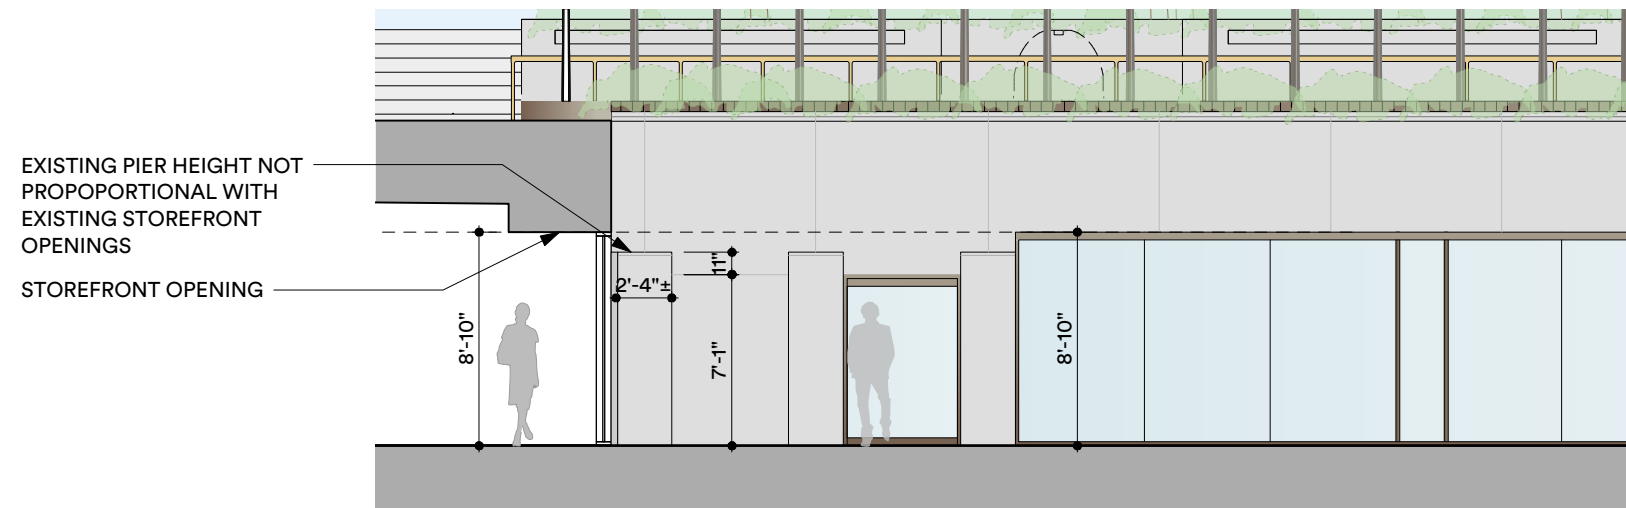

1

SOUTH ELEVATION - EXISTING ELEVATION

SCALE: 1/8"=1'-0"

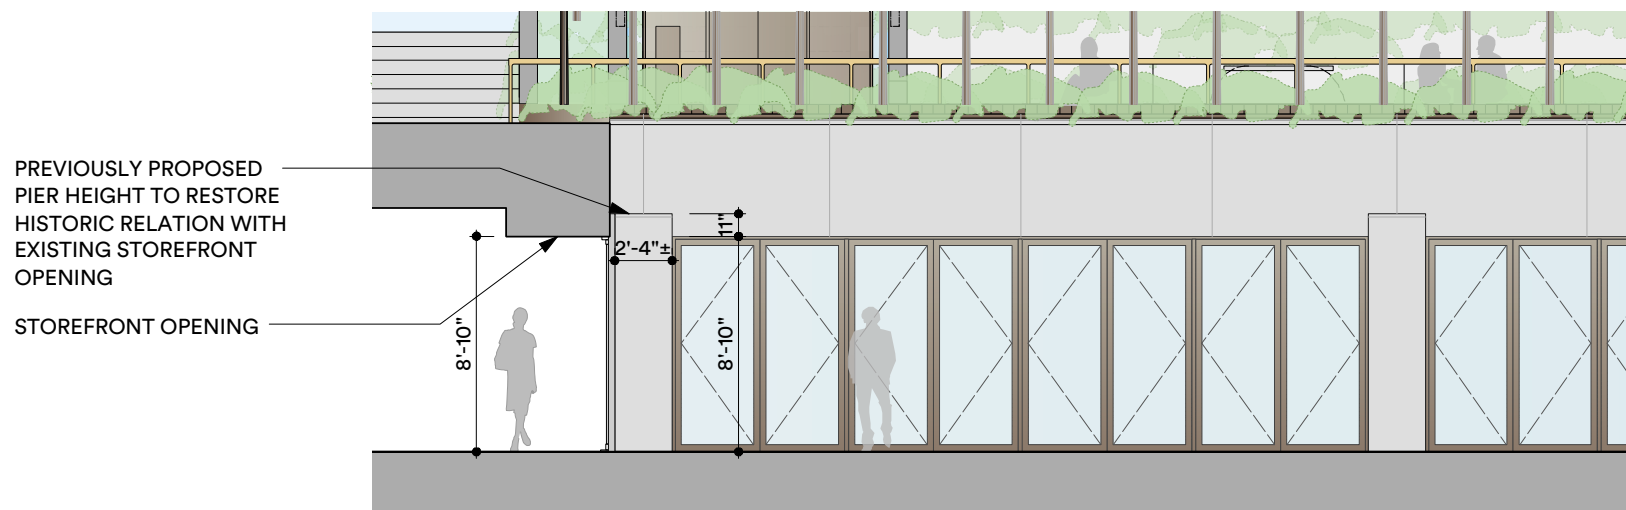


2

SOUTH ELEVATION - PREVIOUSLY PROPOSED ELEVATION

SCALE: 1/8"=1'-0"

PROPOSED DESIGN
JANUARY 14, 2020

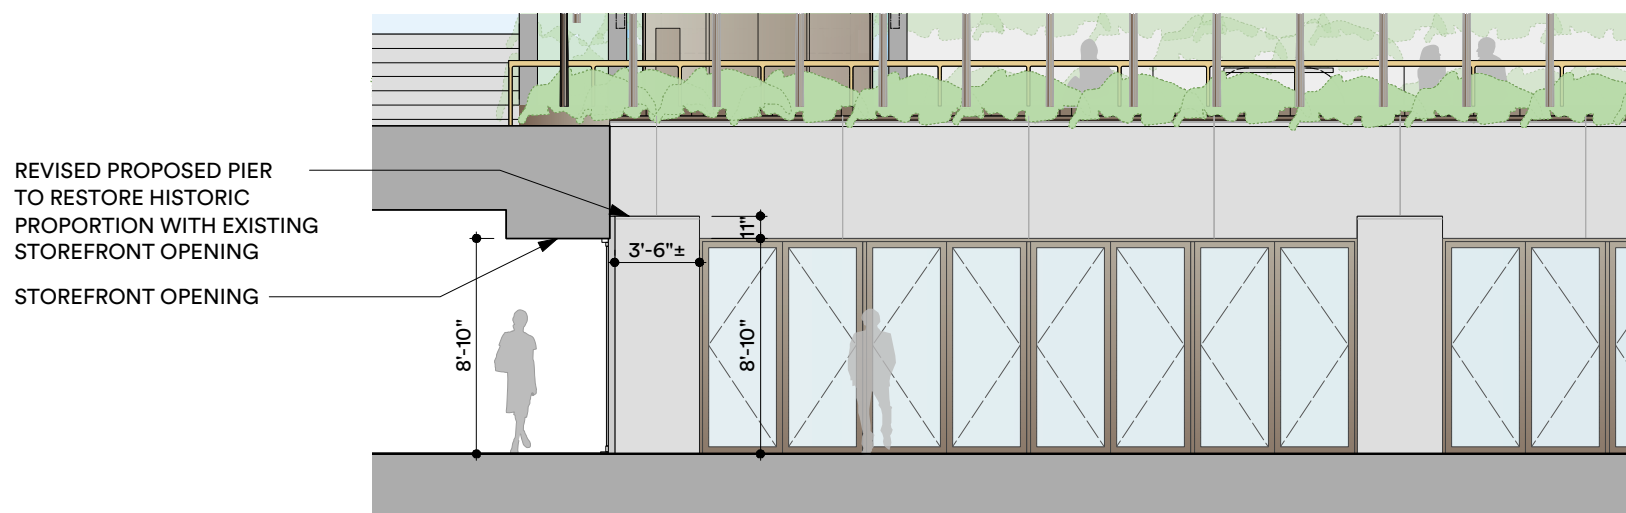

3

SOUTH ELEVATION - REVISED PROPOSED ELEVATION (RE-PROPORTIONED PIERS)

SCALE: 1/8"=1'-0"


REVISED DESIGN
APRIL 28, 2020



HISTORIC PHOTO - EAST ELEVATION (C. 1934)




HISTORIC PHOTO - SOUTH ELEVATION (C. 1934)

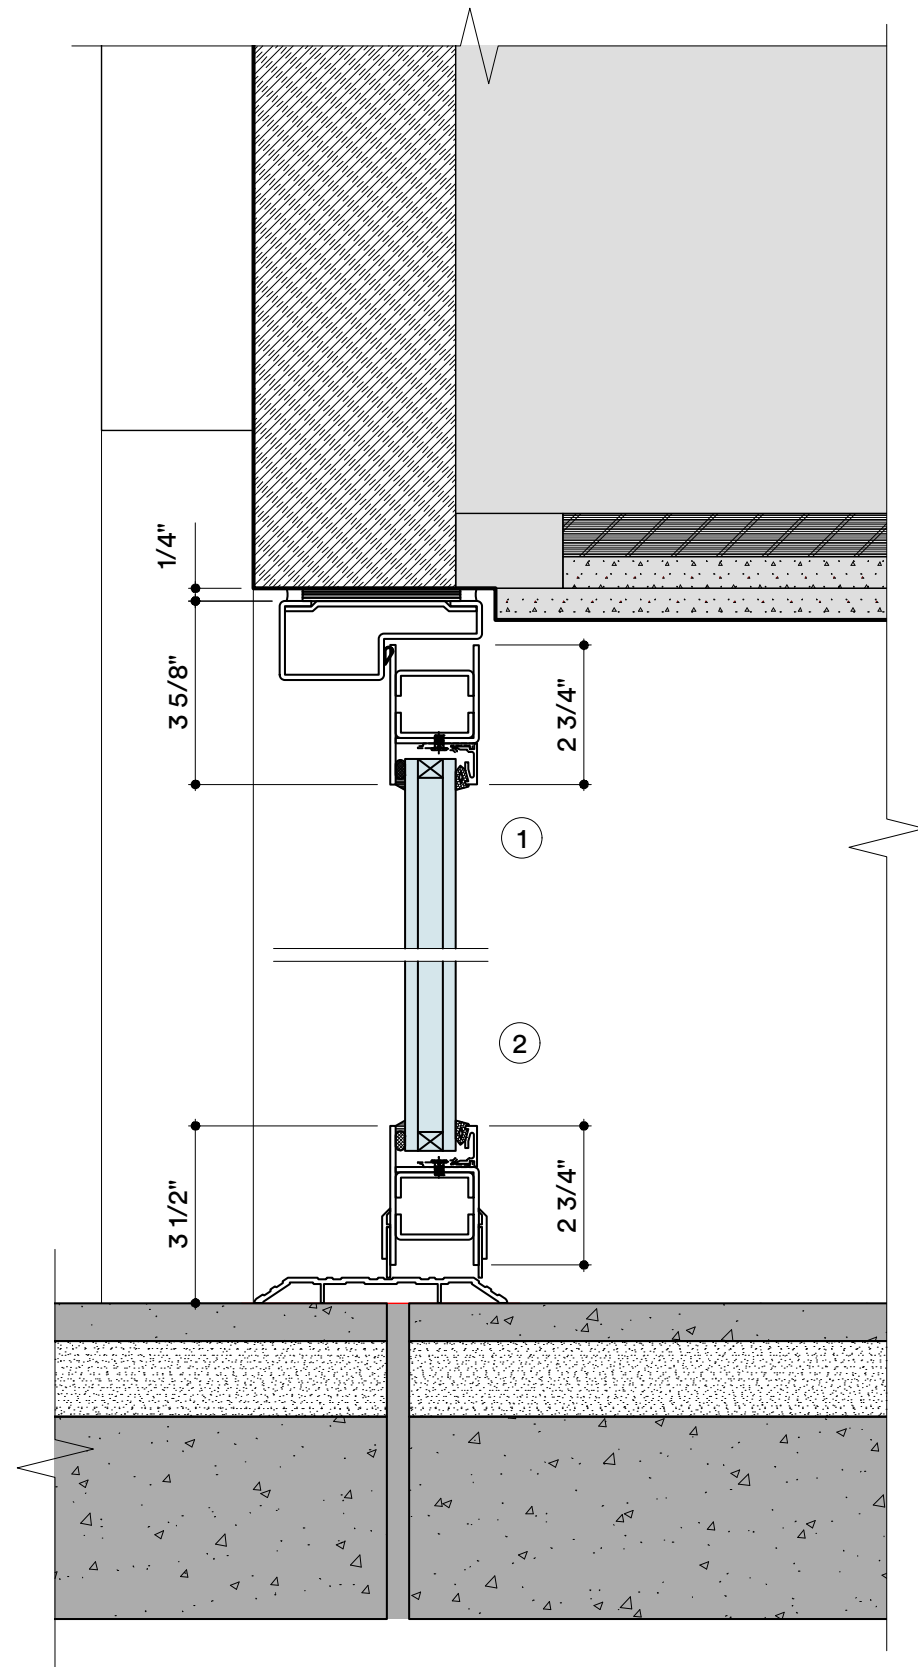


2

PROPOSED STOREFRONT: VERTICAL DETAILS
SCALE: 3"=1'-0"

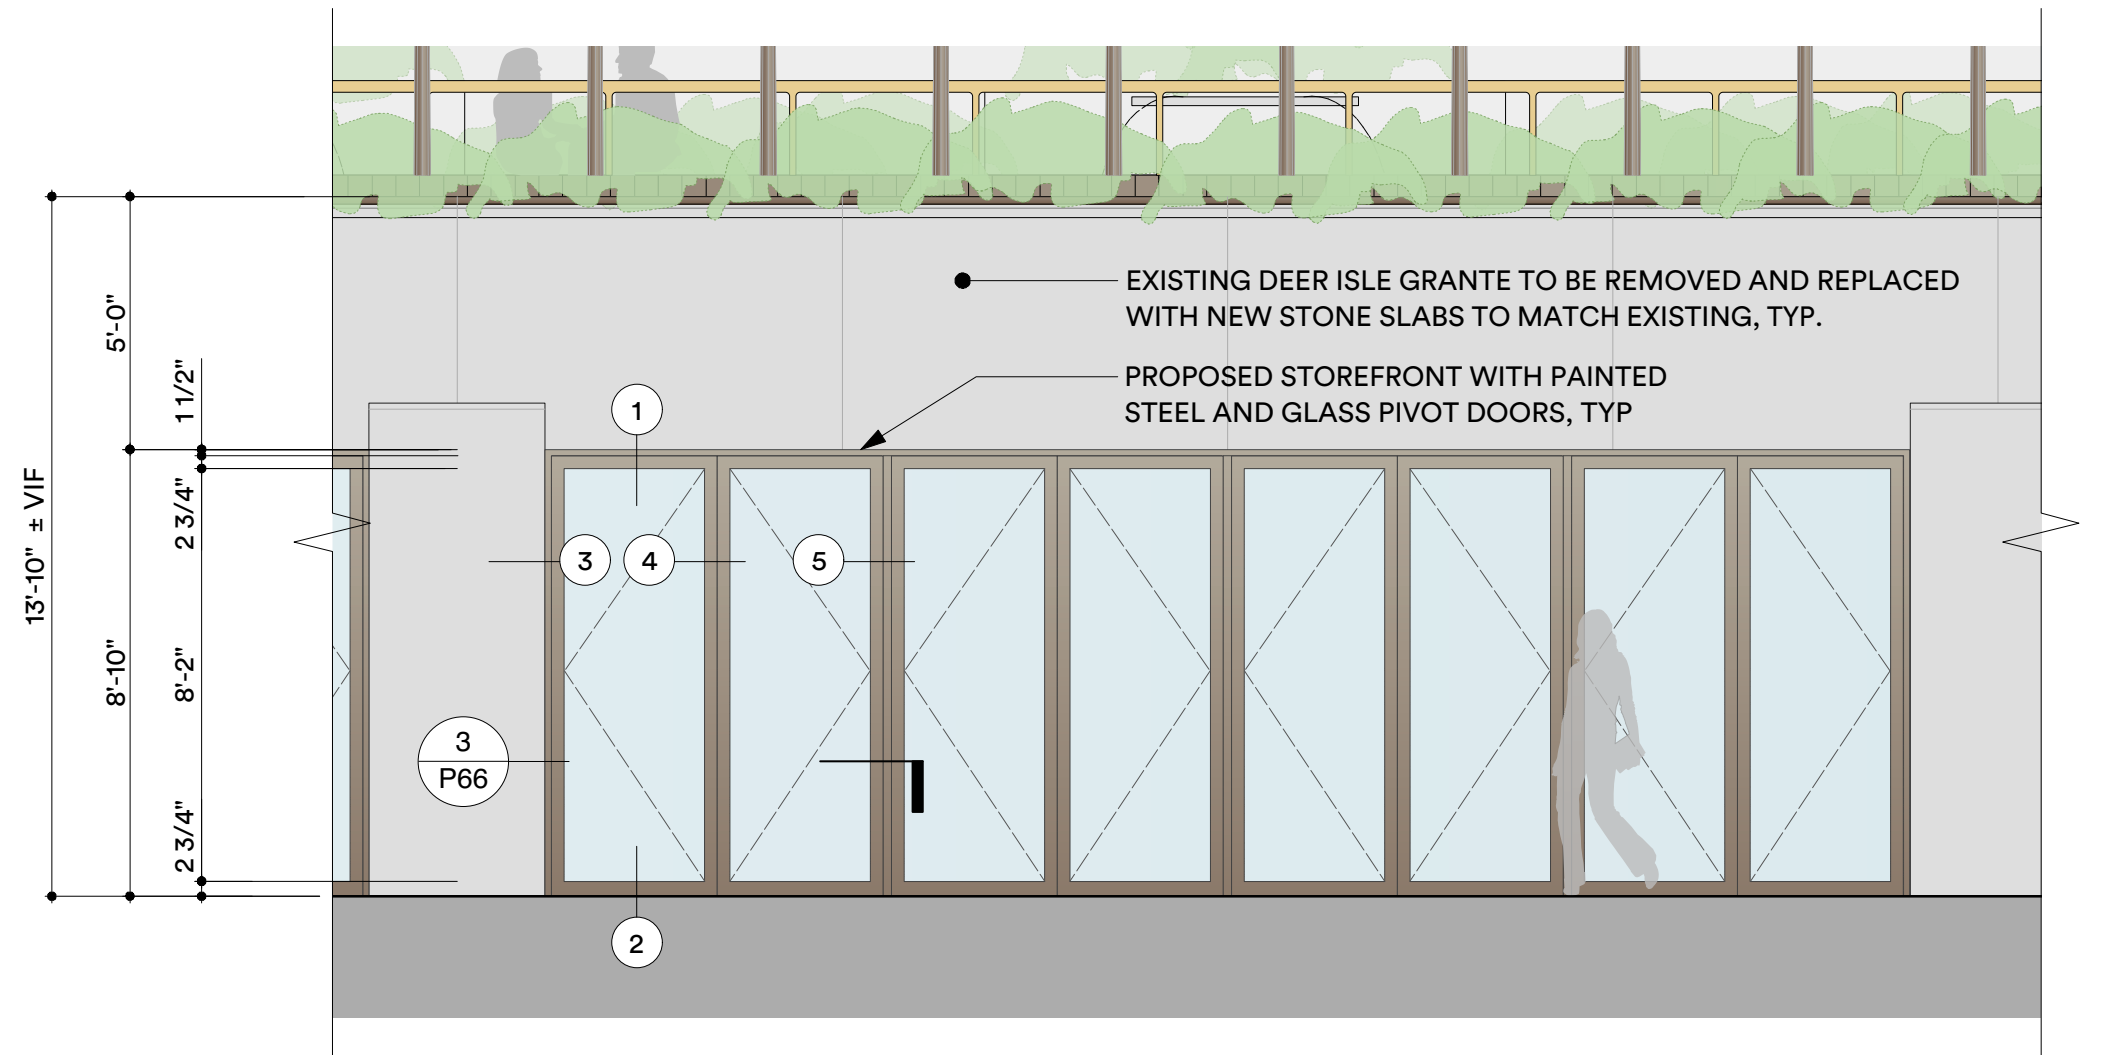

1

PROPOSED STOREFRONT: ENLARGED ELEVATION
SCALE: 1/4"=1'-0"

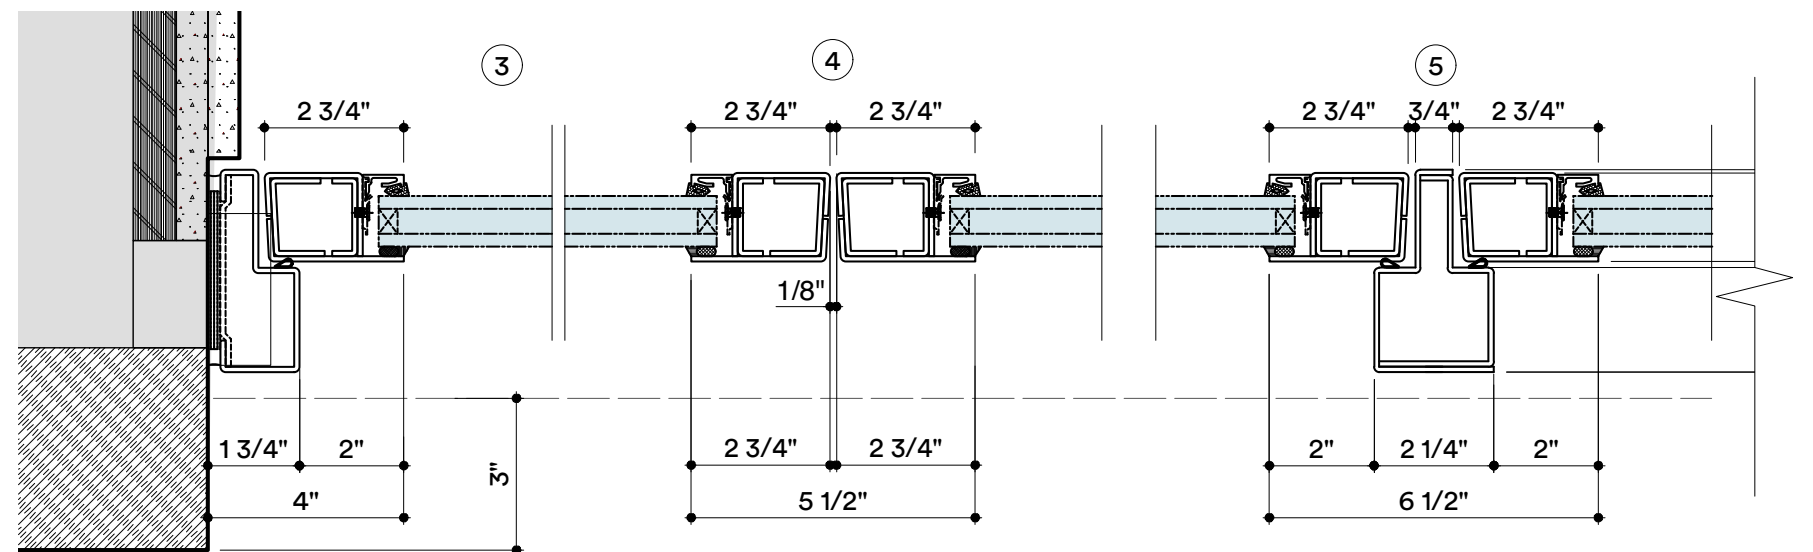

3

PROPOSED STOREFRONT: PLAN DETAILS
SCALE: 3"=1'-0"

REVISED DESIGN
APRIL 28, 2020



*TREE AT CENTER PLANTER
OMITTED FOR CLARITY

PROPOSED DESIGN
JANUARY 14, 2020



*TREE AT CENTER PLANTER
OMITTED FOR CLARITY

REVISED DESIGN
APRIL 28, 2020





*TREE AT CENTER PLANTER
OMITTED FOR CLARITY

PROPOSED DESIGN
JANUARY 14, 2020



*TREE AT CENTER PLANTER
OMITTED FOR CLARITY


REVISED DESIGN
APRIL 28, 2020



NORTH & SOUTH GARDENS


STAIRS, ELEVATORS AND GARDENS

FLAGPOLE RELOCATION

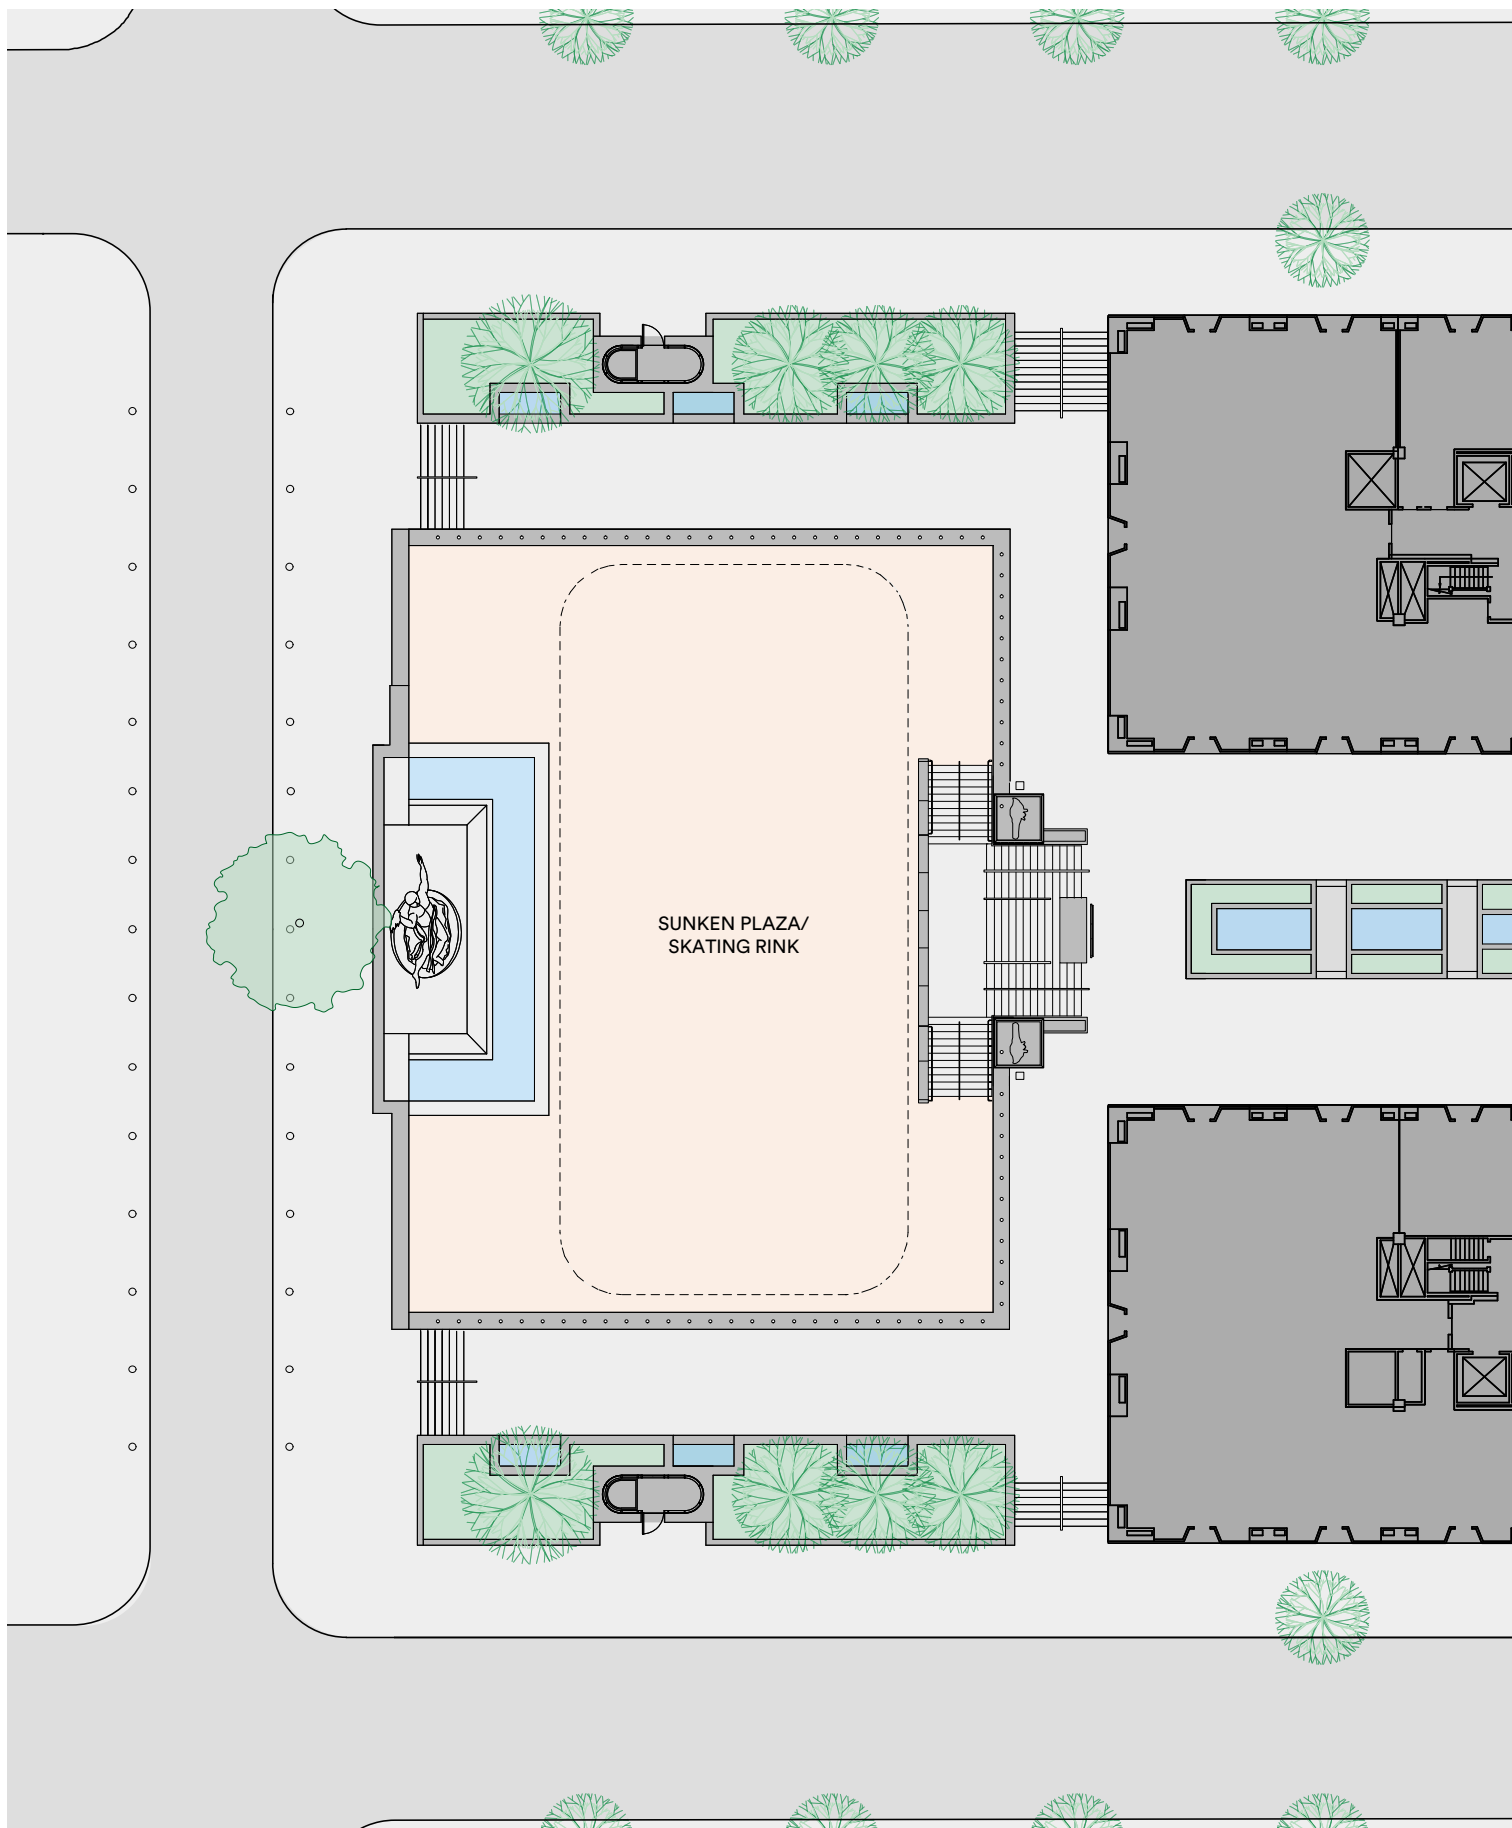

1

EXISTING GROUND PLAN
SCALE: 1/32"=1'-0"

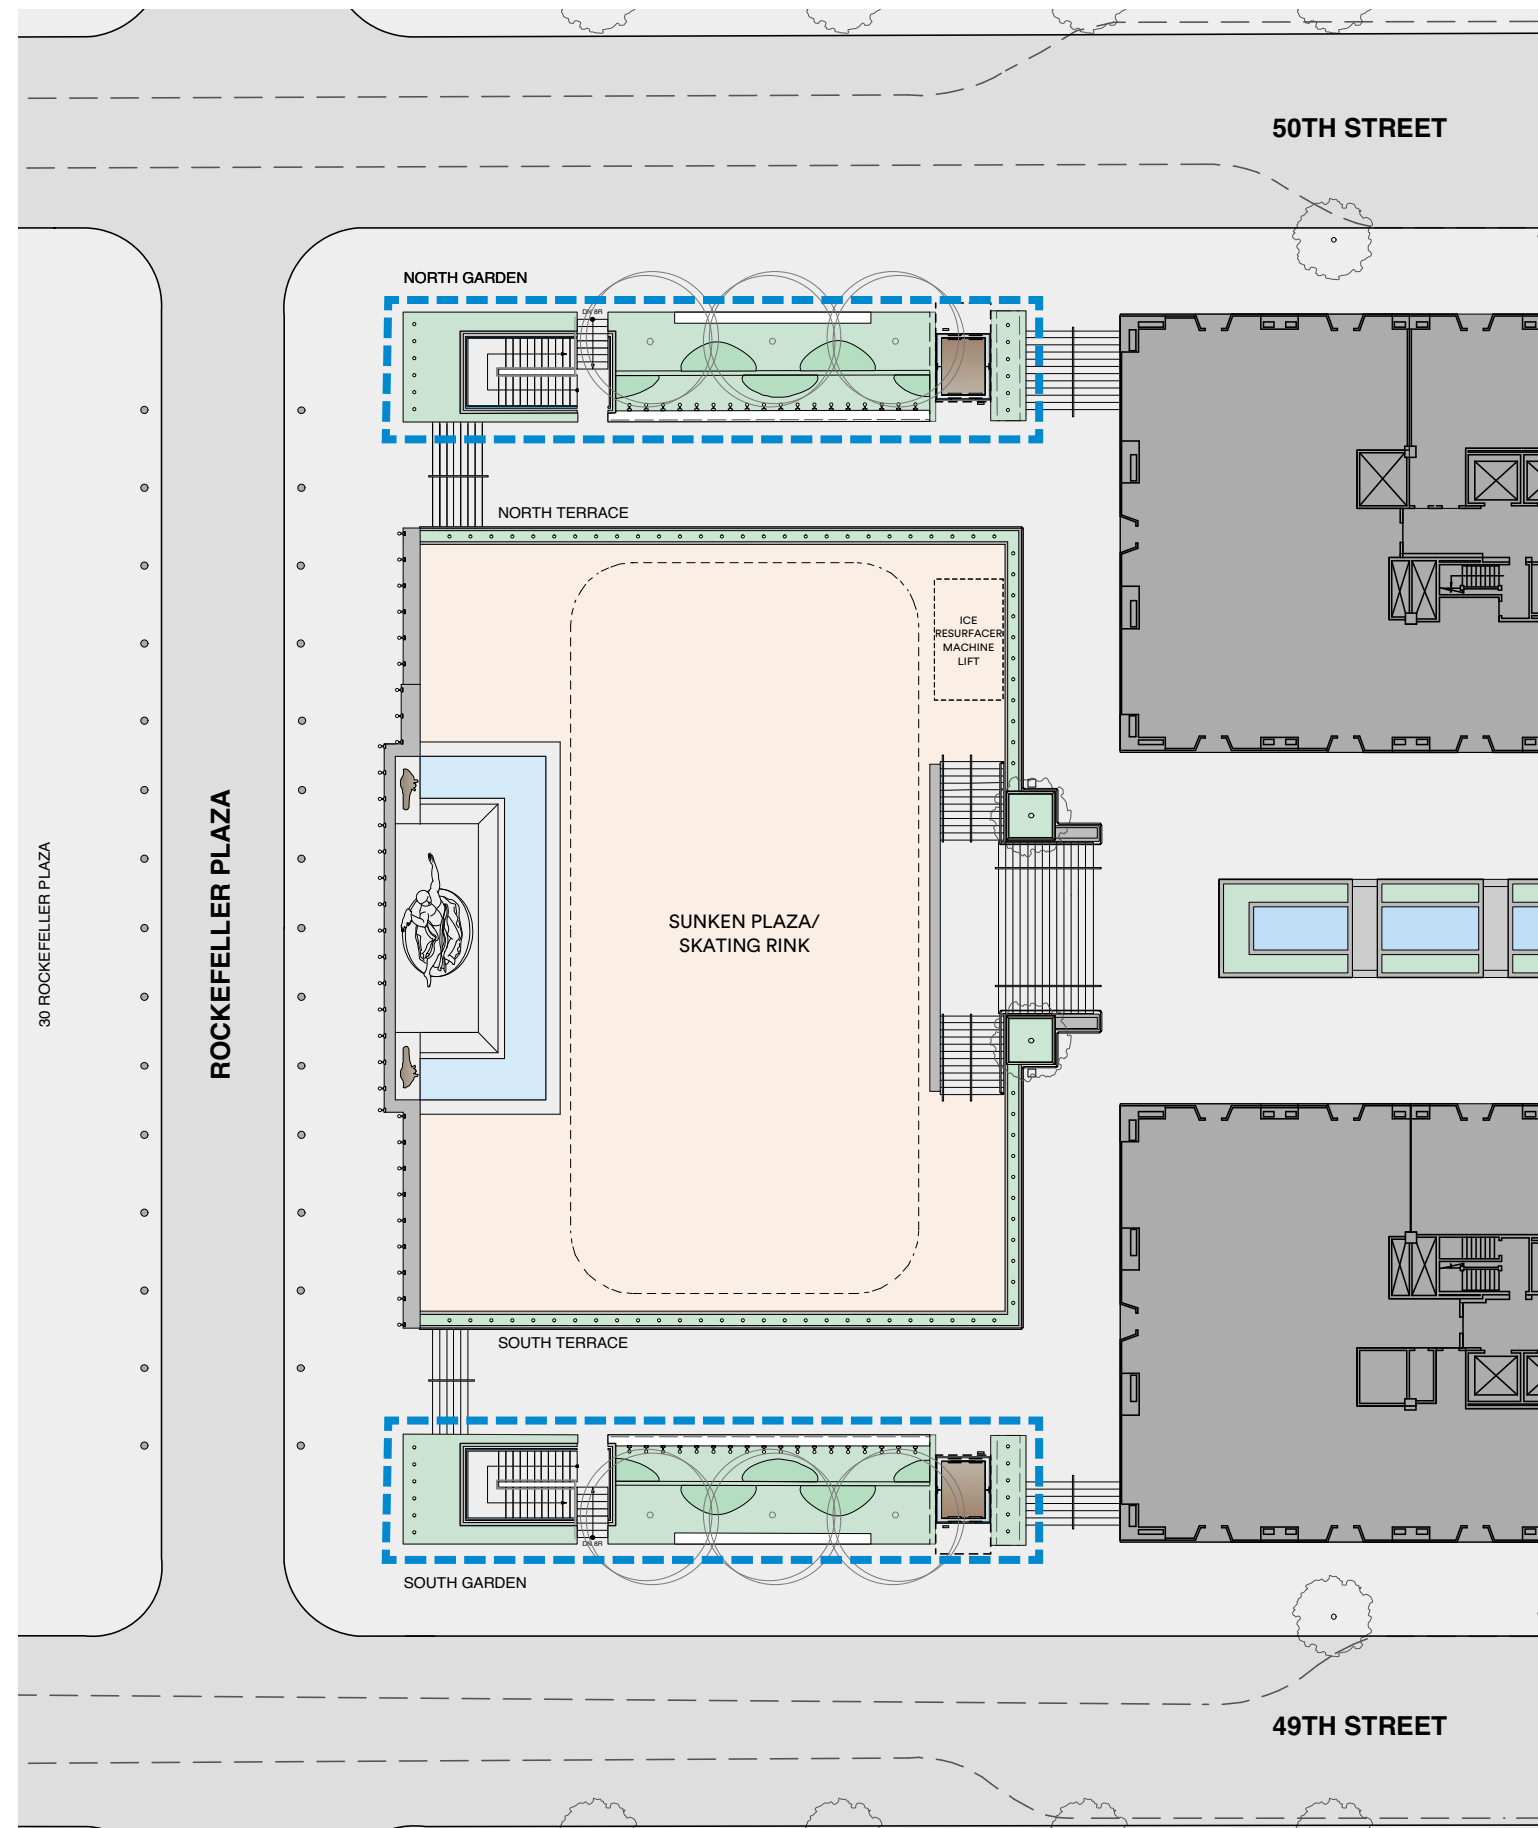


2

PROPOSED GROUND PLAN (01/14/20)
SCALE: 1/32"=1'-0"


--- PROPOSED SCOPE OF WORK

PROPOSED DESIGN
JANUARY 14, 2020

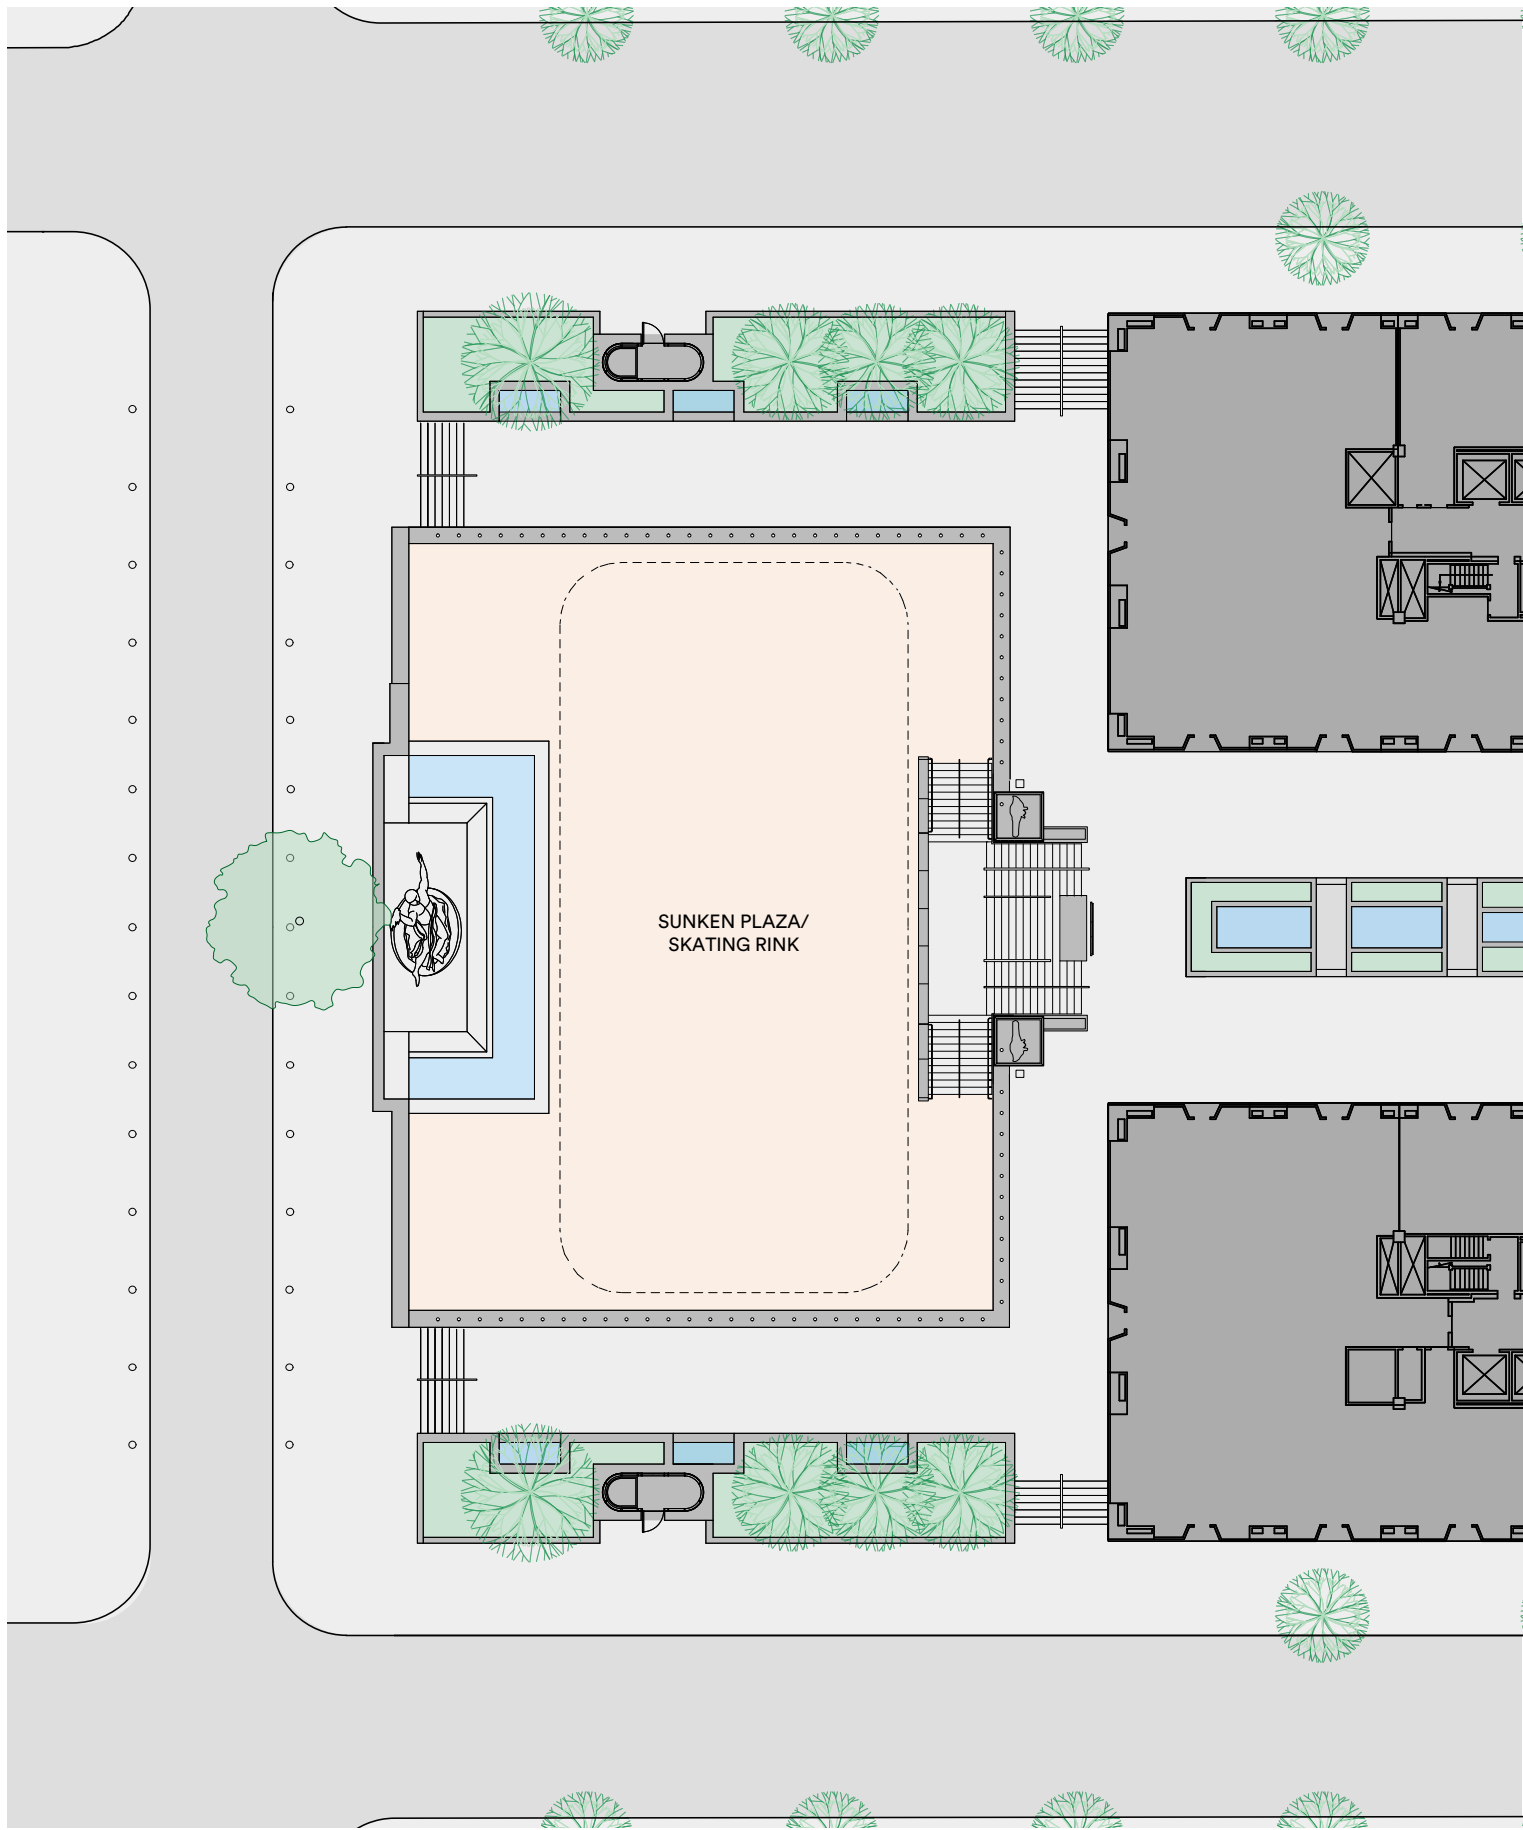

1

EXISTING GROUND PLAN
SCALE: 1/32"=1'-0"

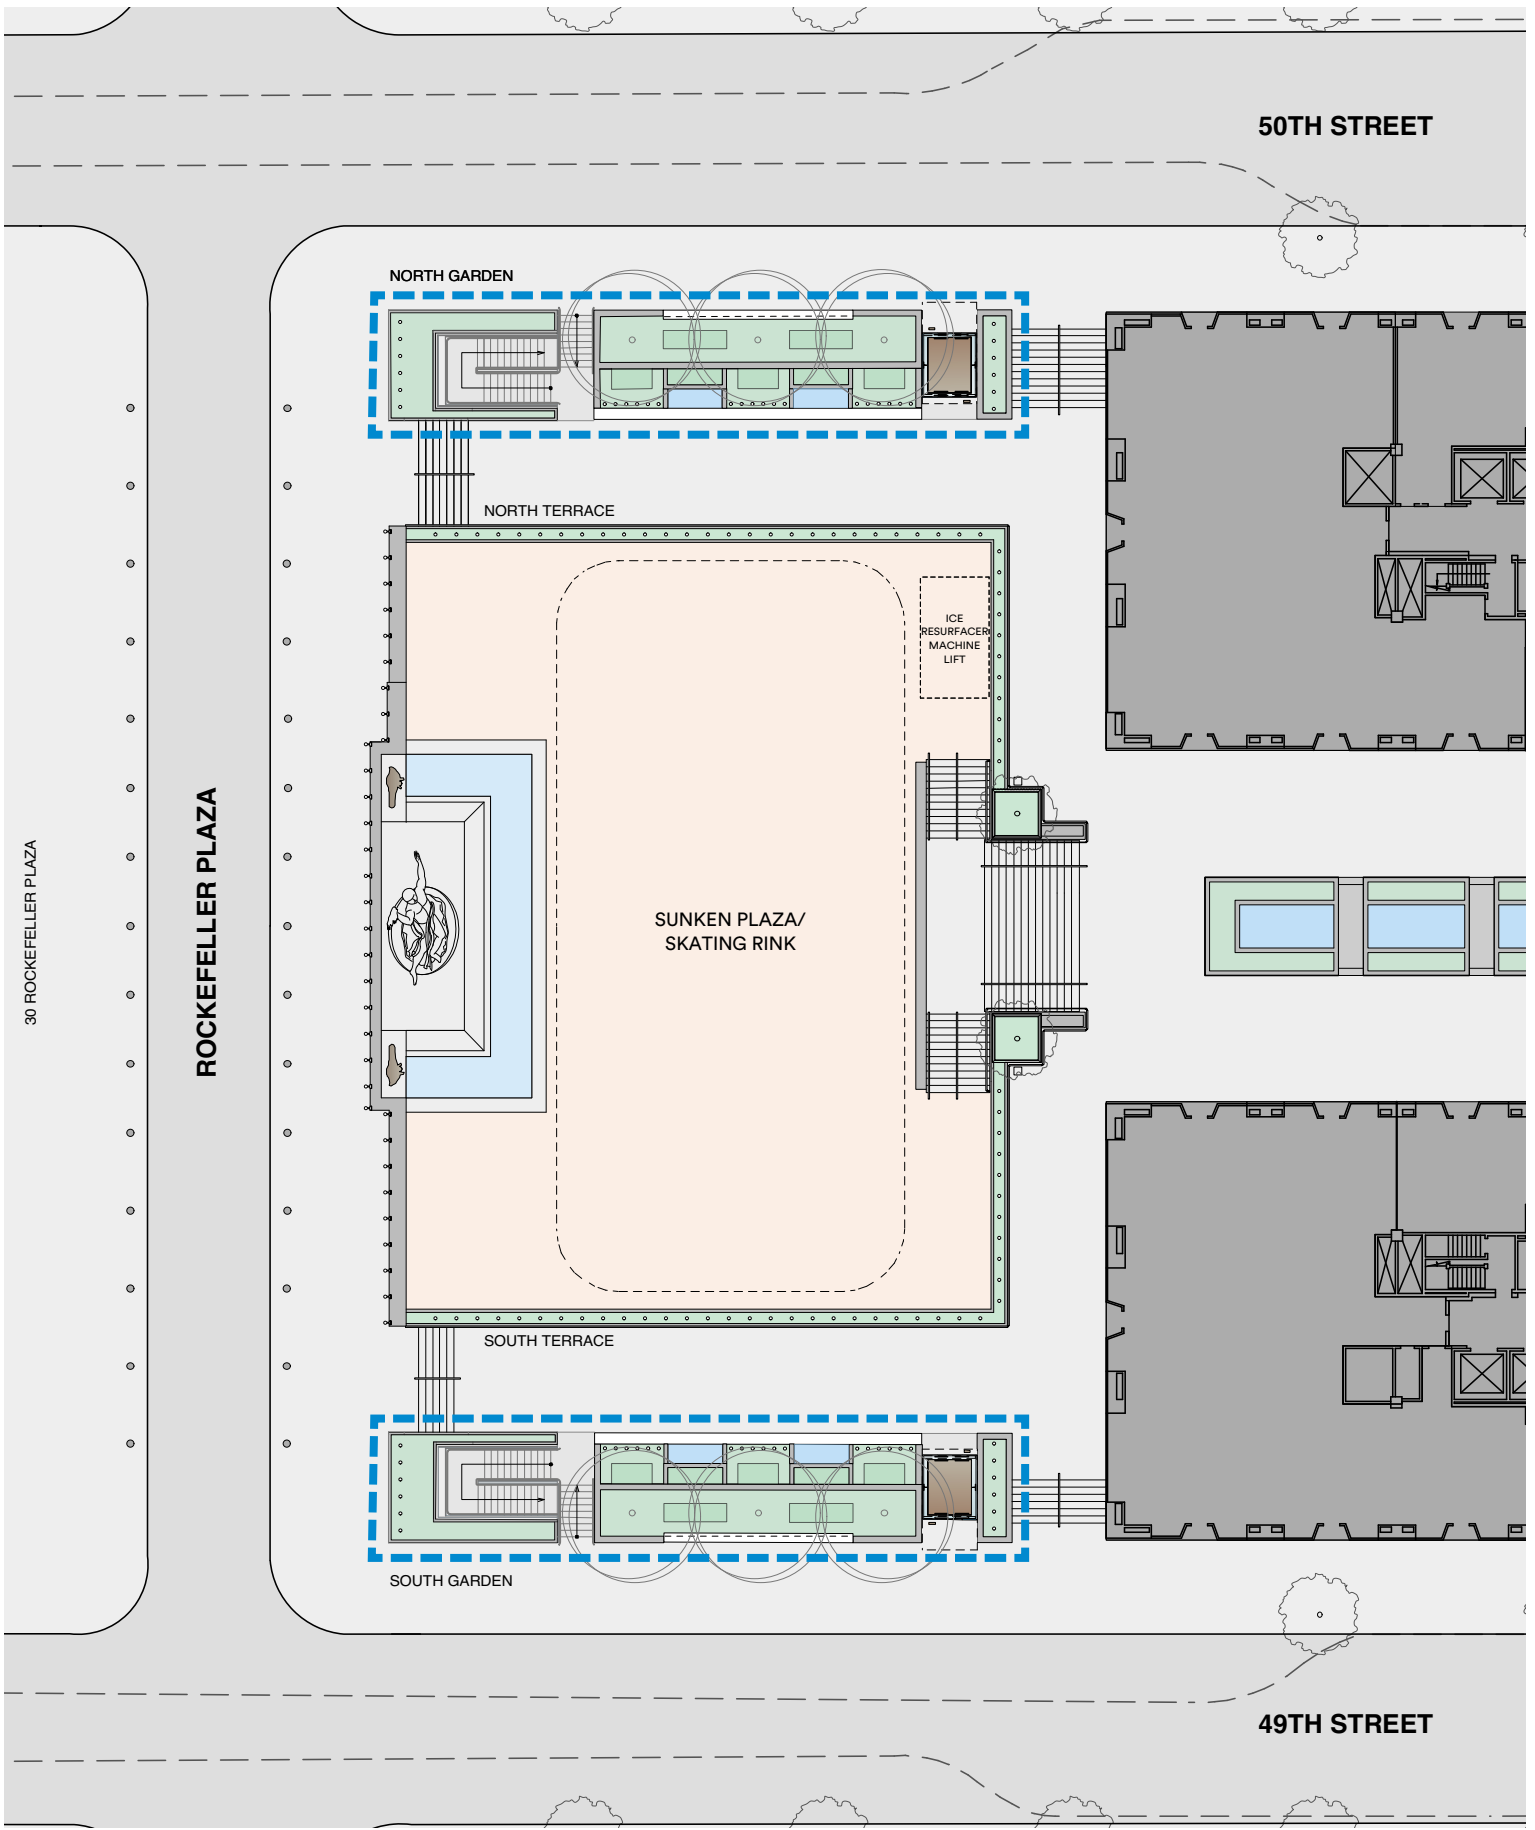

2


REVISED GROUND PLAN
SCALE: 1/32"=1'-0"

PROPOSED SCOPE OF WORK

REVISED DESIGN
APRIL 28, 2020




TIVOLI GARDENS, ITALY

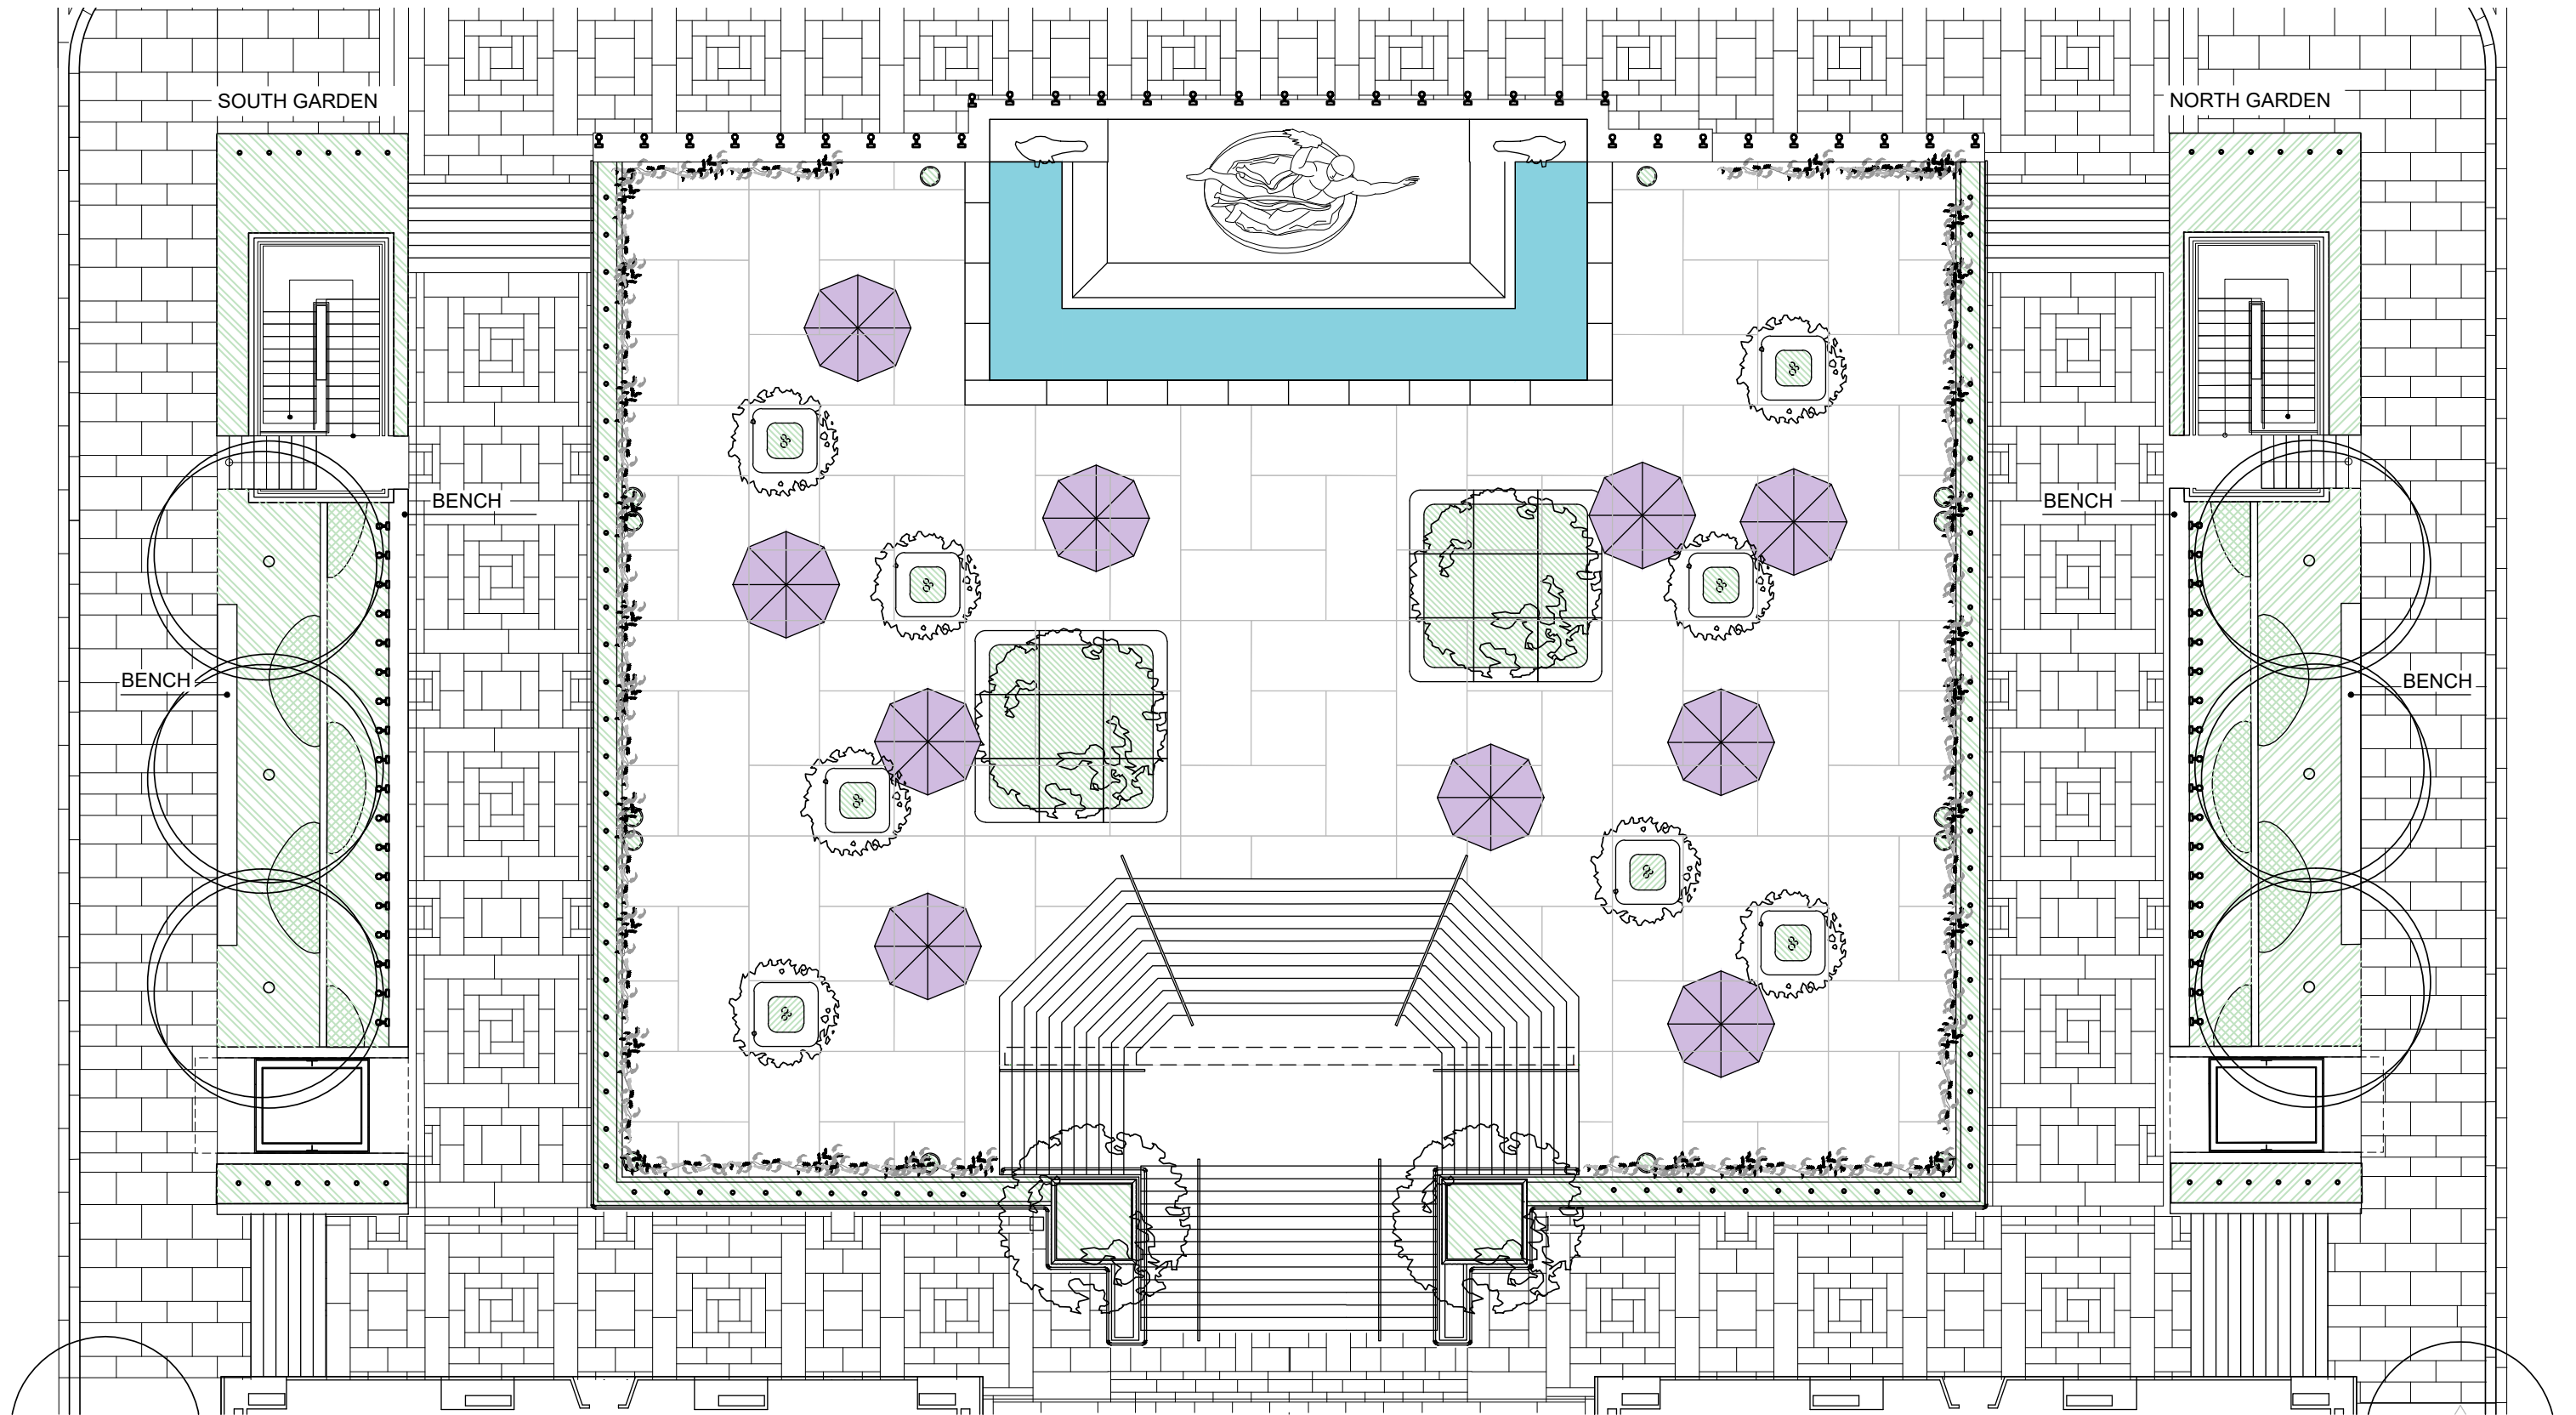

1 NORTH & SOUTH GARDENS - PROPOSED PLAN (01/14/20)
SCALE: 1/16"=1'-0"

TAXUS HYDRANGEA

PROPOSED DESIGN
JANUARY 14, 2020

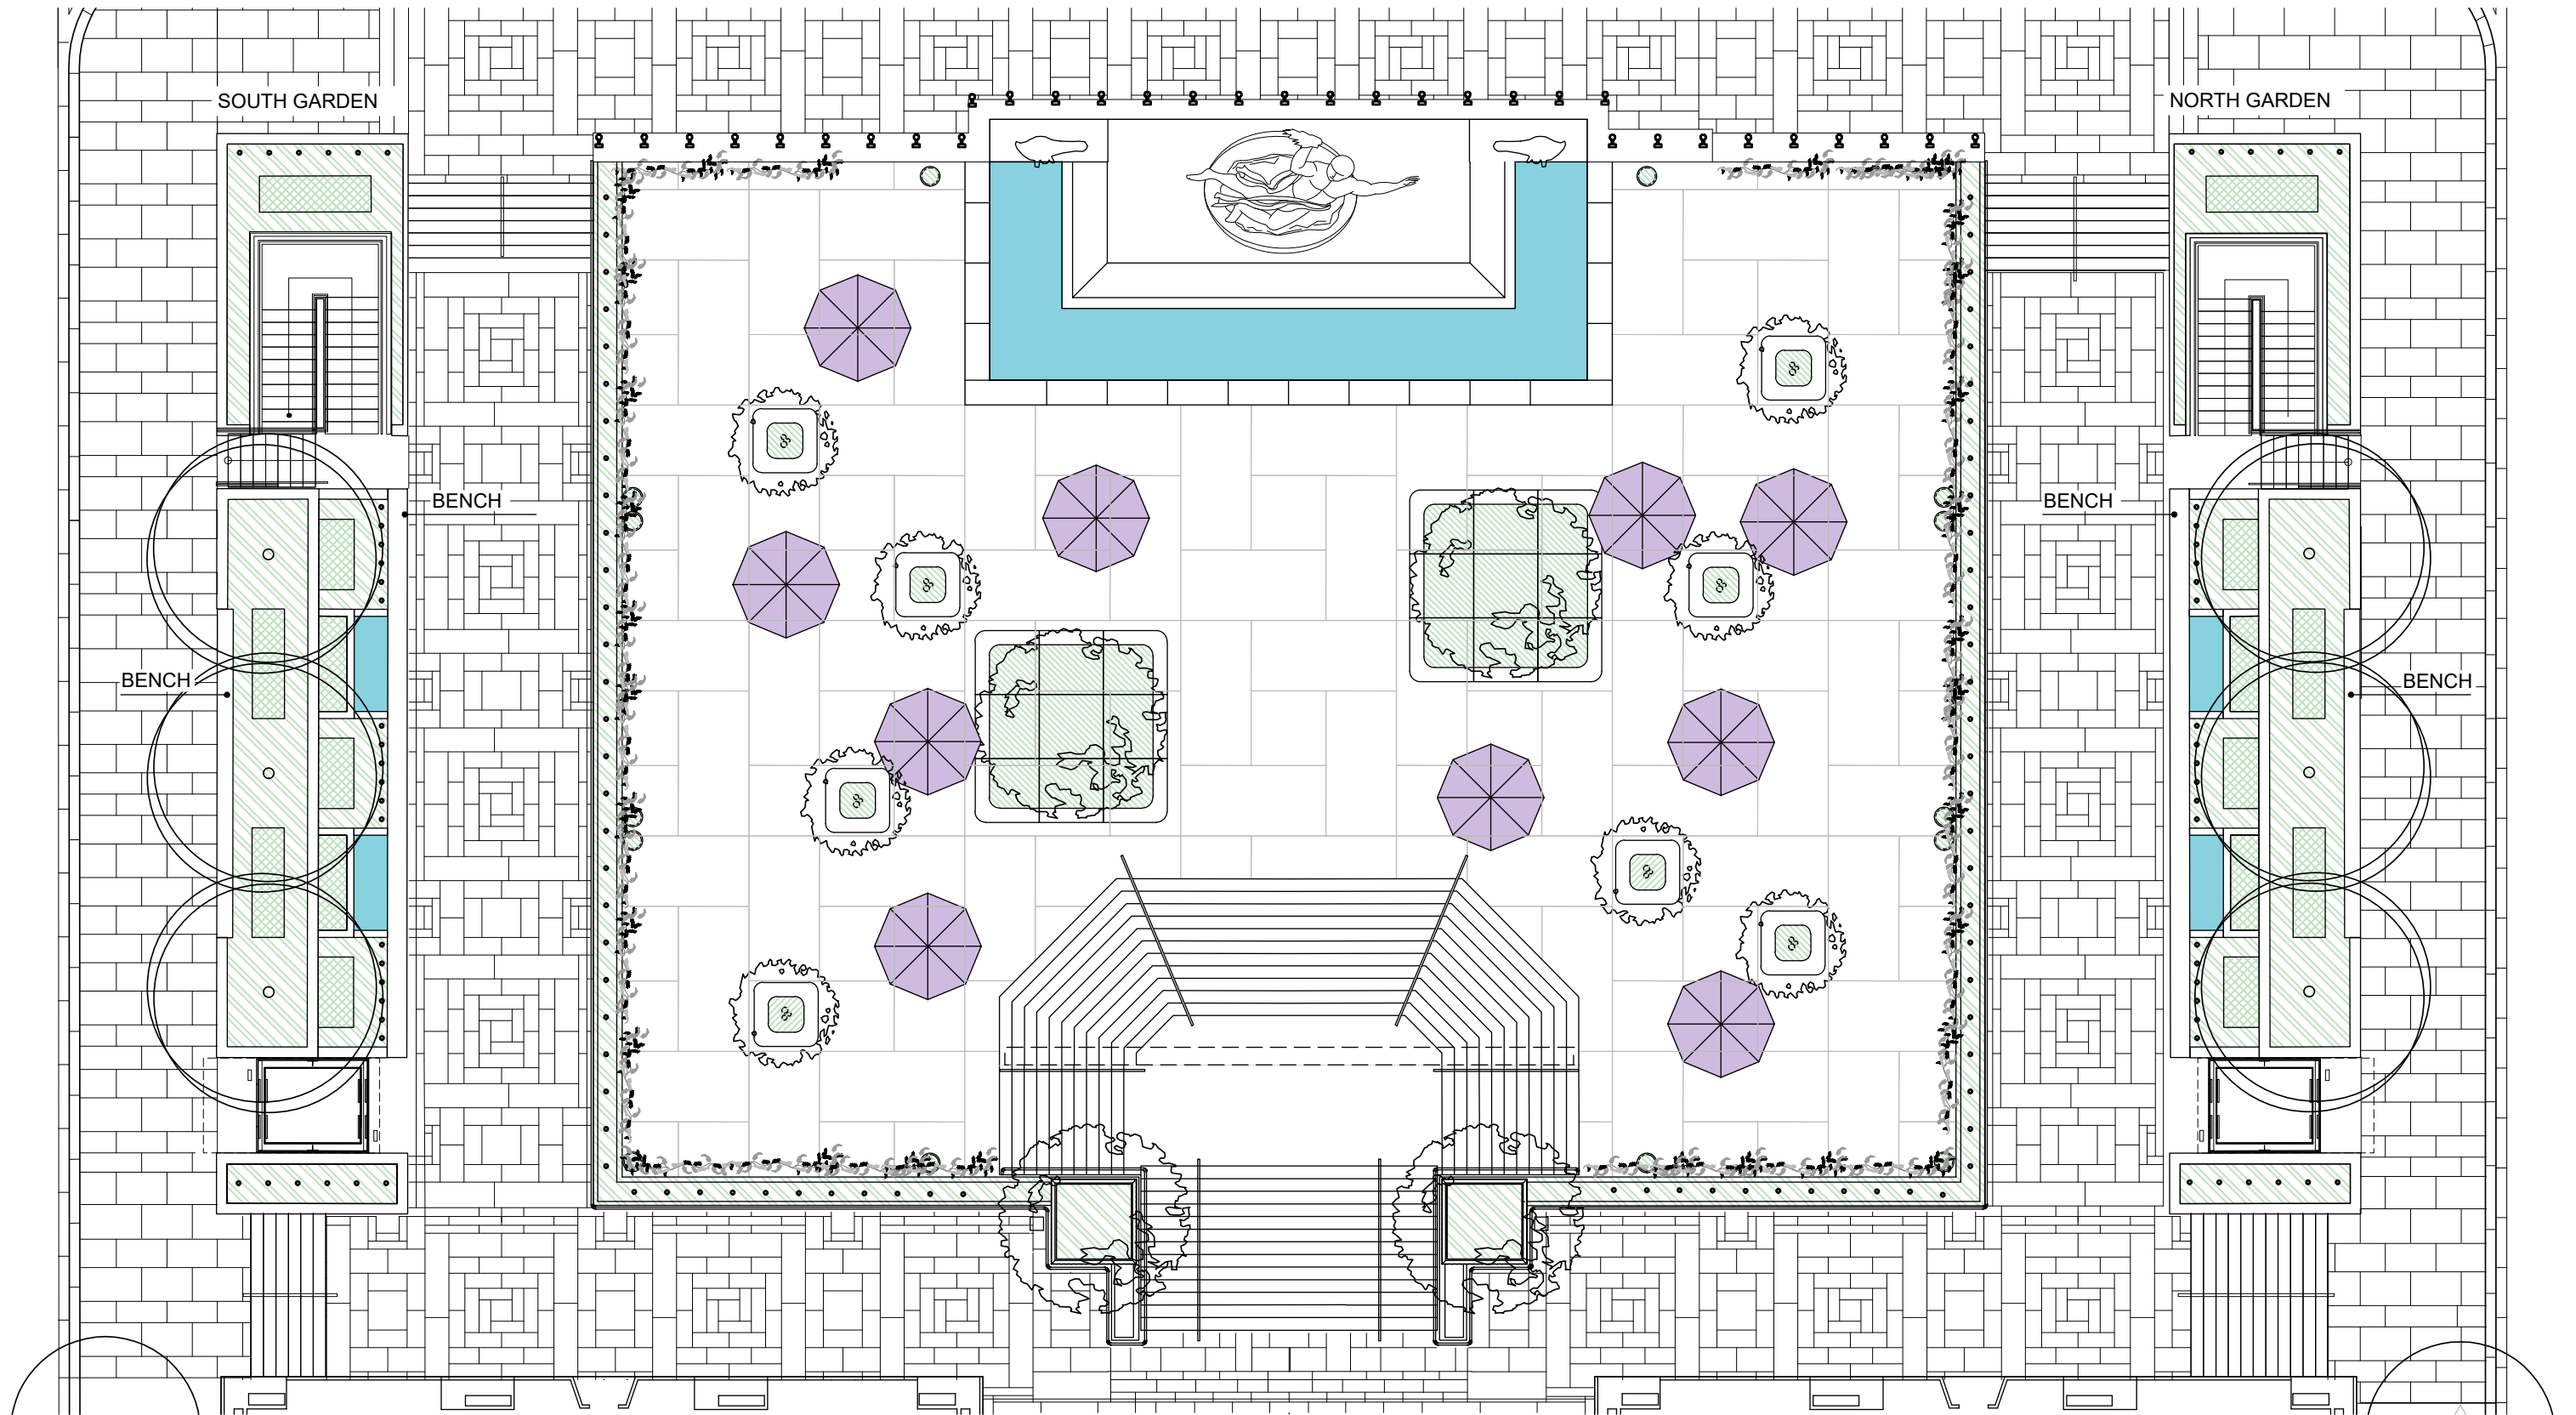

1 NORTH & SOUTH GARDENS - REVISED PLAN
SCALE: 1/16"=1'-0"

TAXUS HYDRANGEA

REVISED DESIGN
APRIL 28, 2020





PROPOSED DESIGN
JANUARY 14, 2020



REVISED DESIGN
APRIL 28, 2020





FLEXIBLE MEDIA ART SHAFT



PROPOSED DESIGN
JANUARY 14, 2020




PROPOSED DESIGN
JANUARY 14, 2020




REVISED DESIGN
APRIL 28, 2020




REVISED DESIGN
APRIL 28, 2020

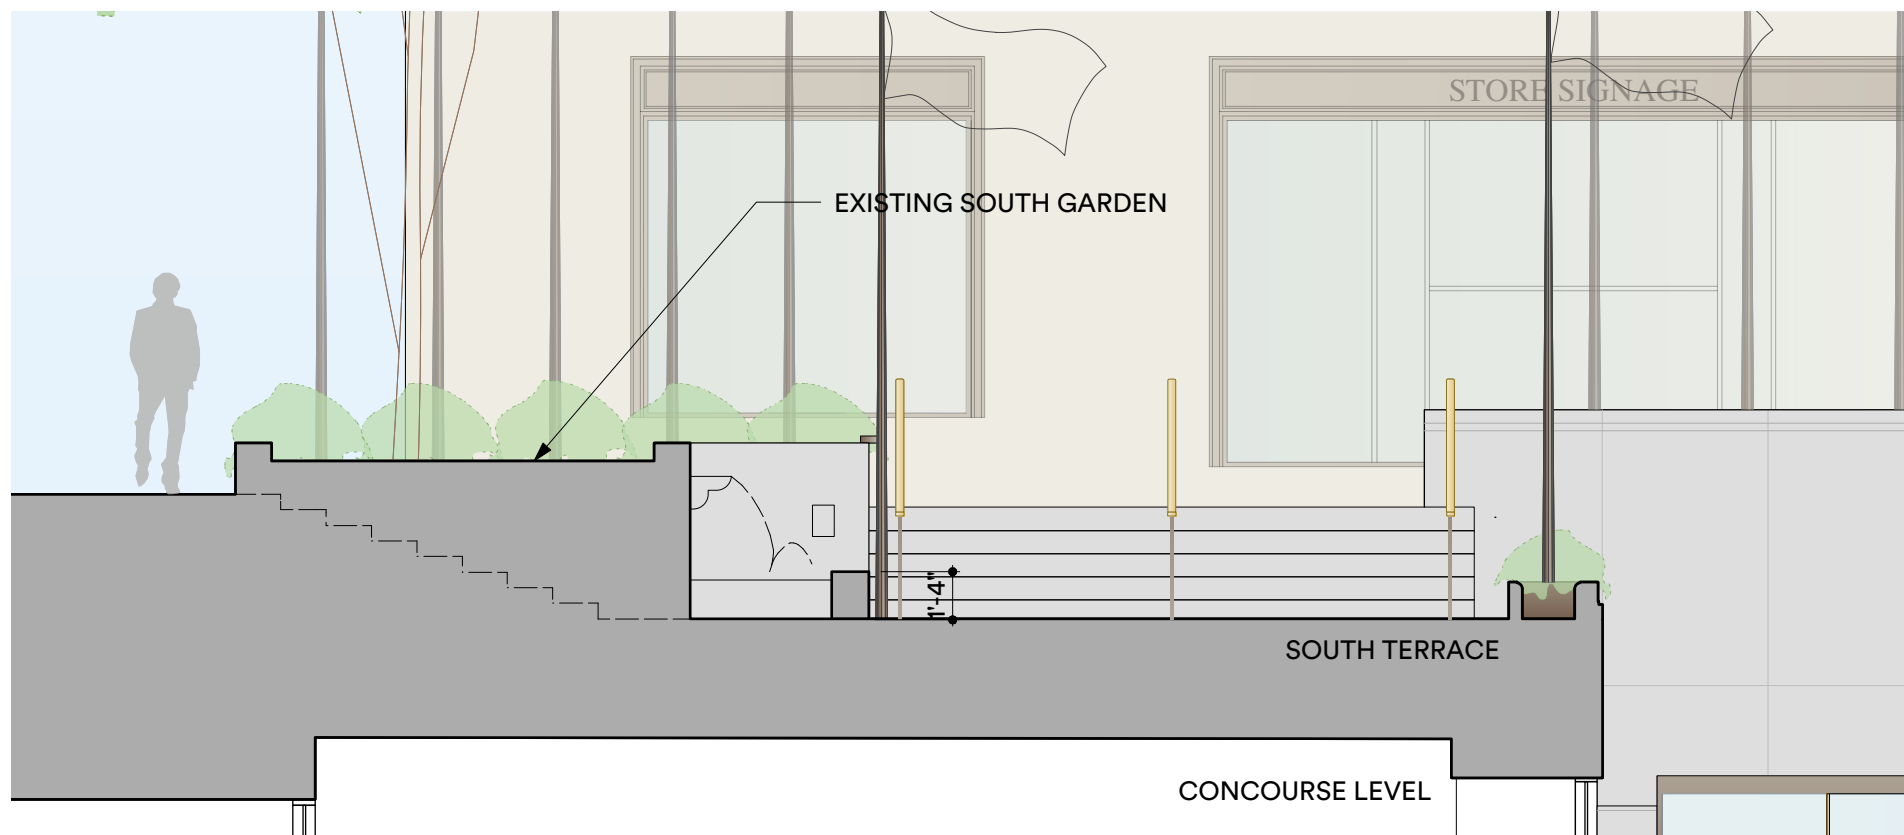

1 EXISTING SECTION - SOUTH GARDEN
SCALE: 3/16"=1'-0"

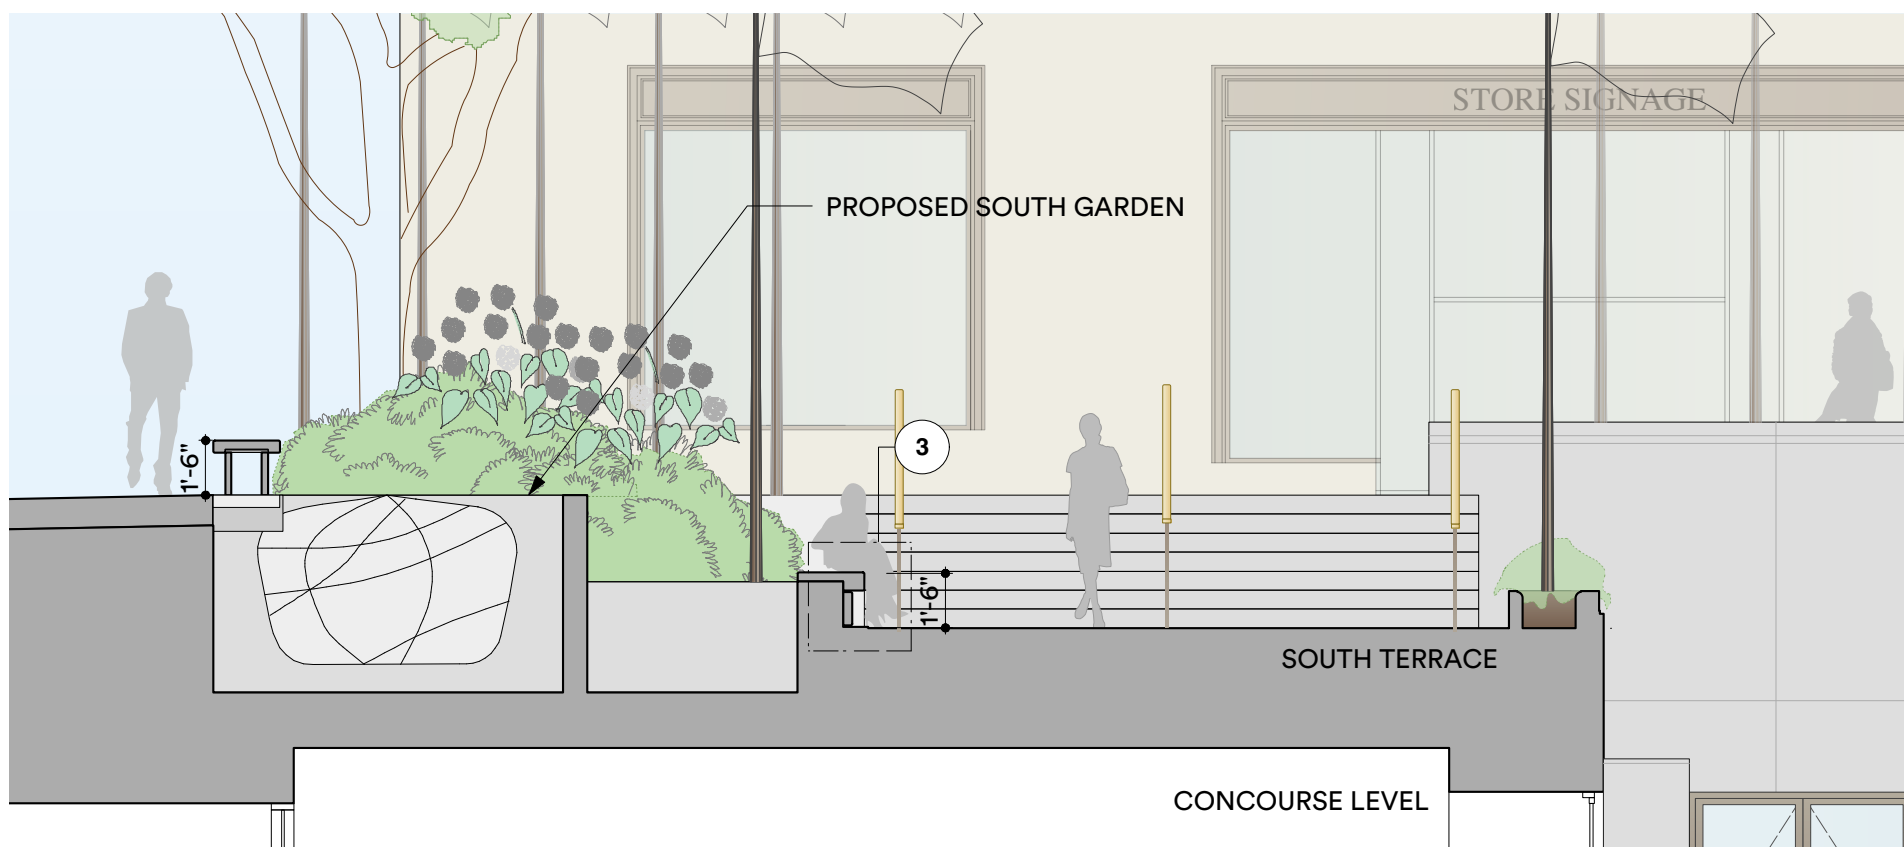


2 PROPOSED SECTION - SOUTH GARDEN (01/14/20)
SCALE: 3/16"=1'-0"

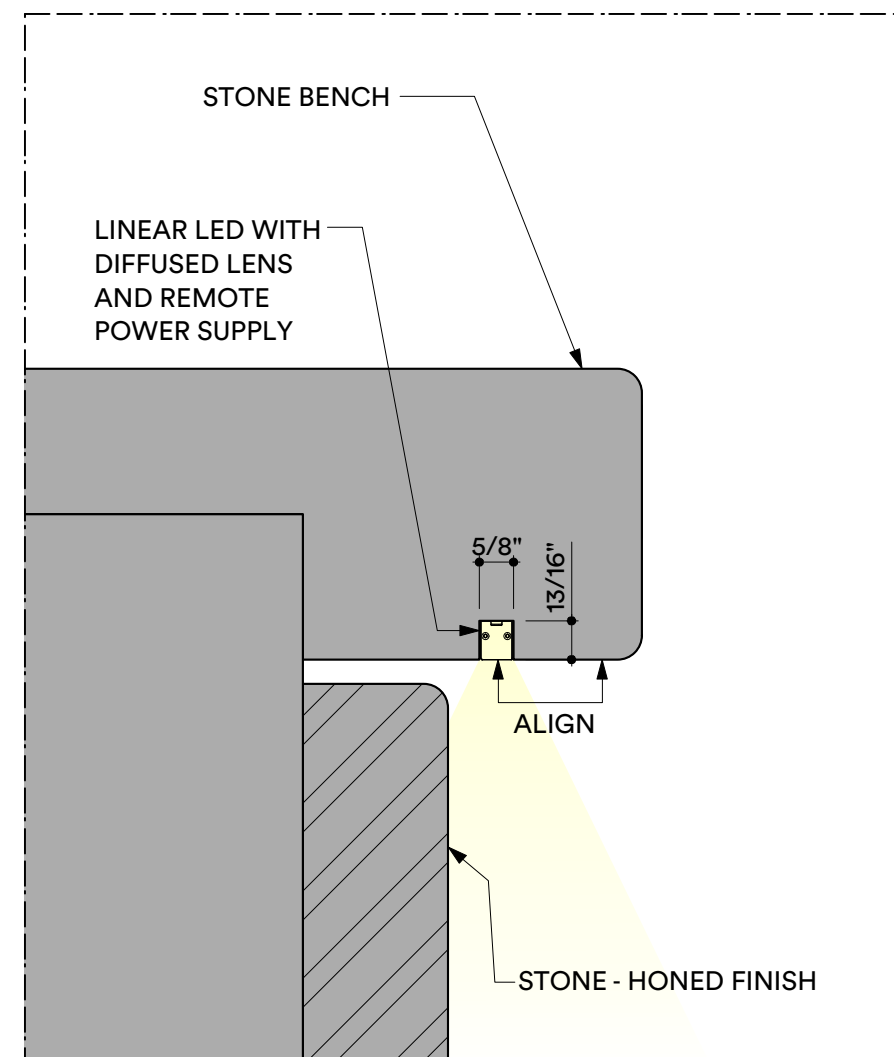


3 SECTION DETAIL - LIGHTING UNDER BENCH
SCALE: 3"=1'-0"


PROPOSED DESIGN
JANUARY 14, 2020

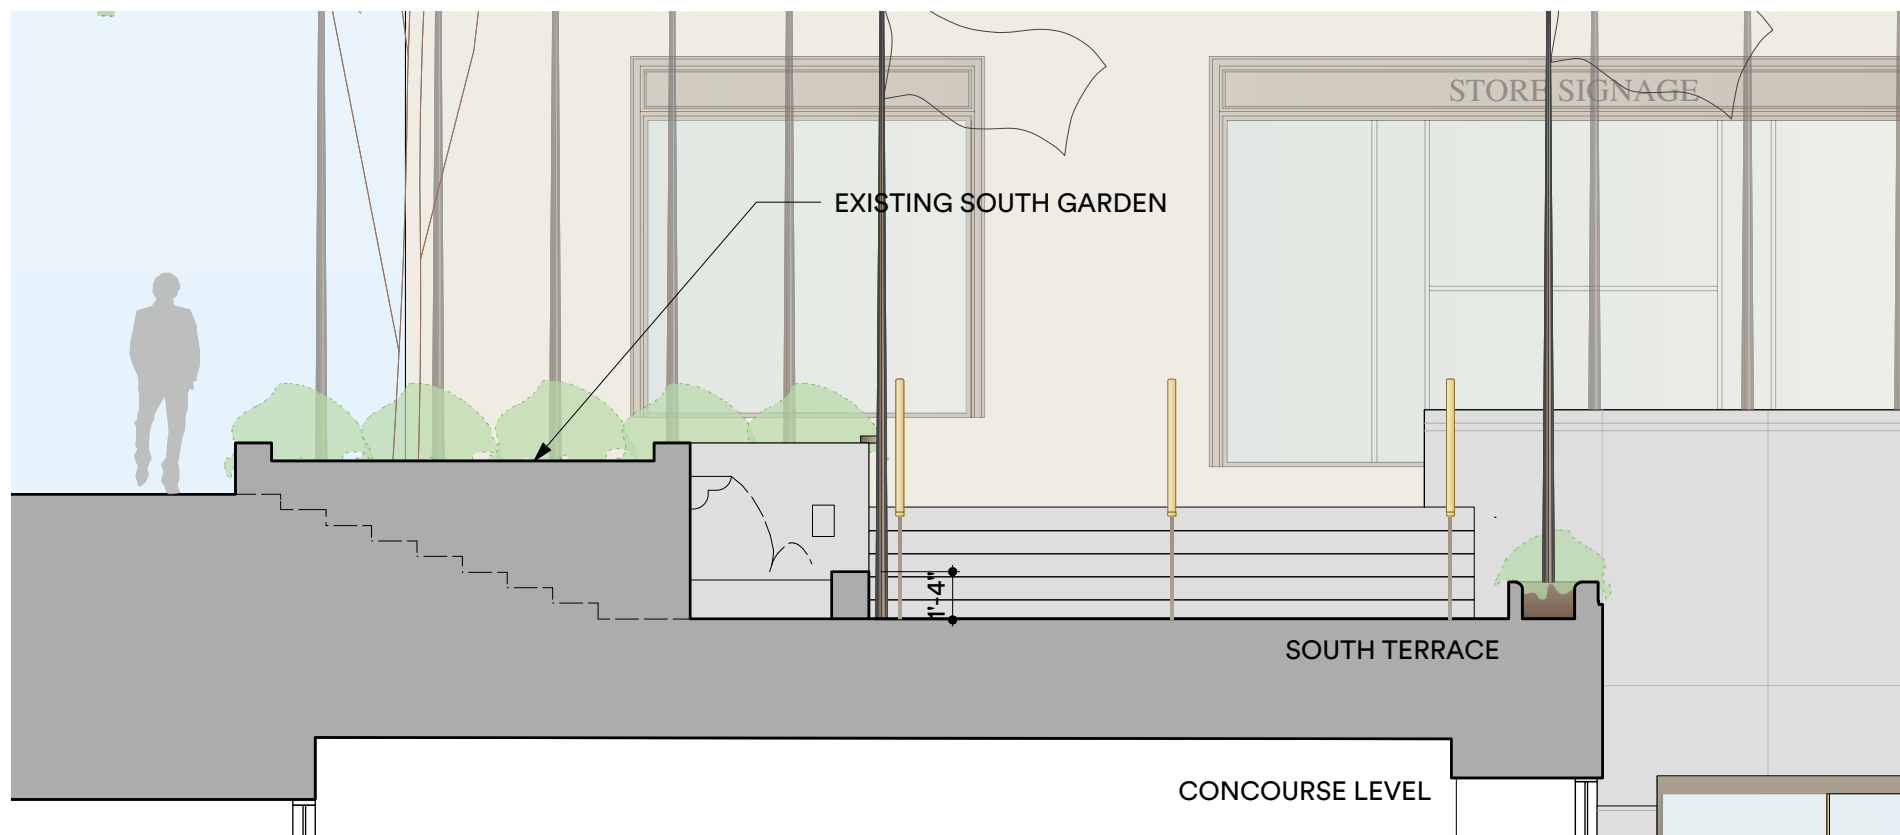

1 EXISTING SECTION - SOUTH GARDEN
SCALE: 3/16"=1'-0"

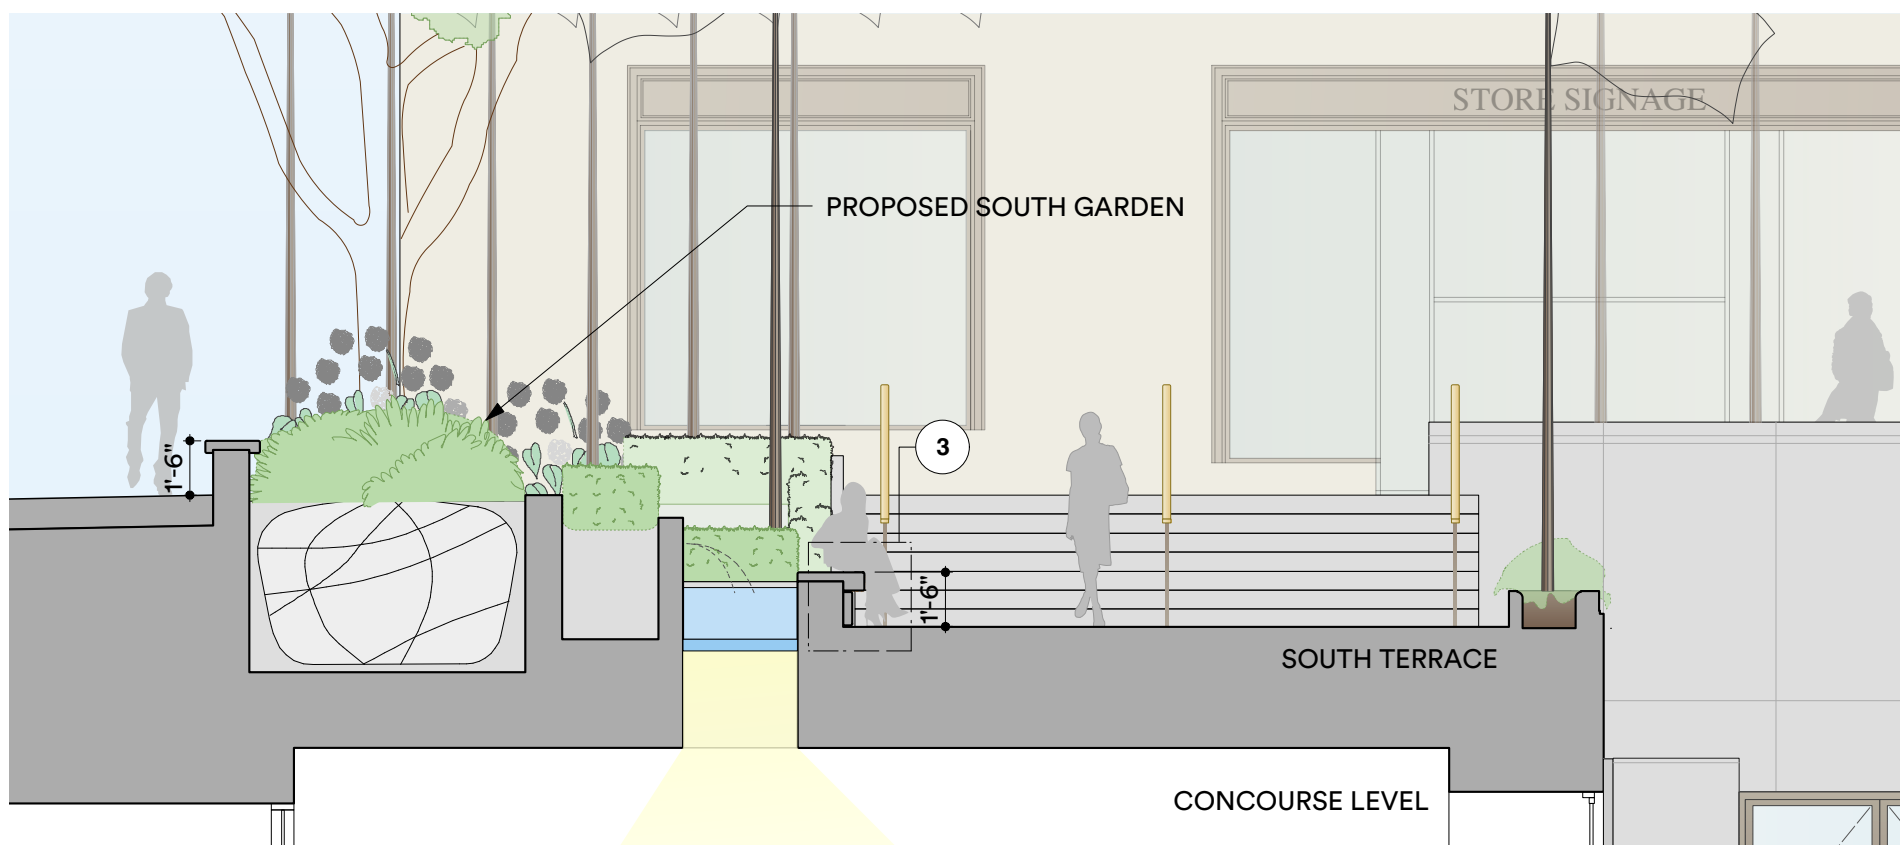

2 PROPOSED SECTION - SOUTH GARDEN
SCALE: 3/16"=1'-0"

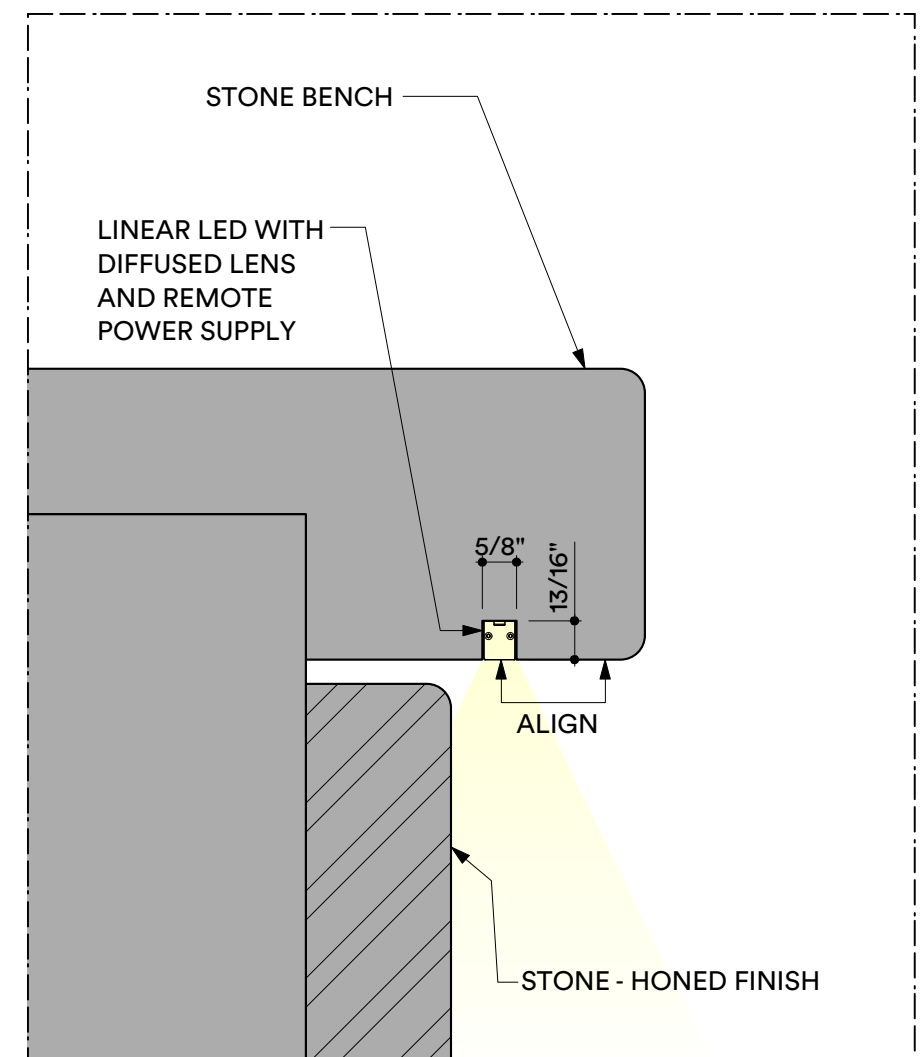

3 SECTION DETAIL - LIGHTING UNDER BENCH
SCALE: 3"=1'-0"

REVISED DESIGN
APRIL 28, 2020







PROPOSED DESIGN
JANUARY 14, 2020




REVISED DESIGN
APRIL 28, 2020

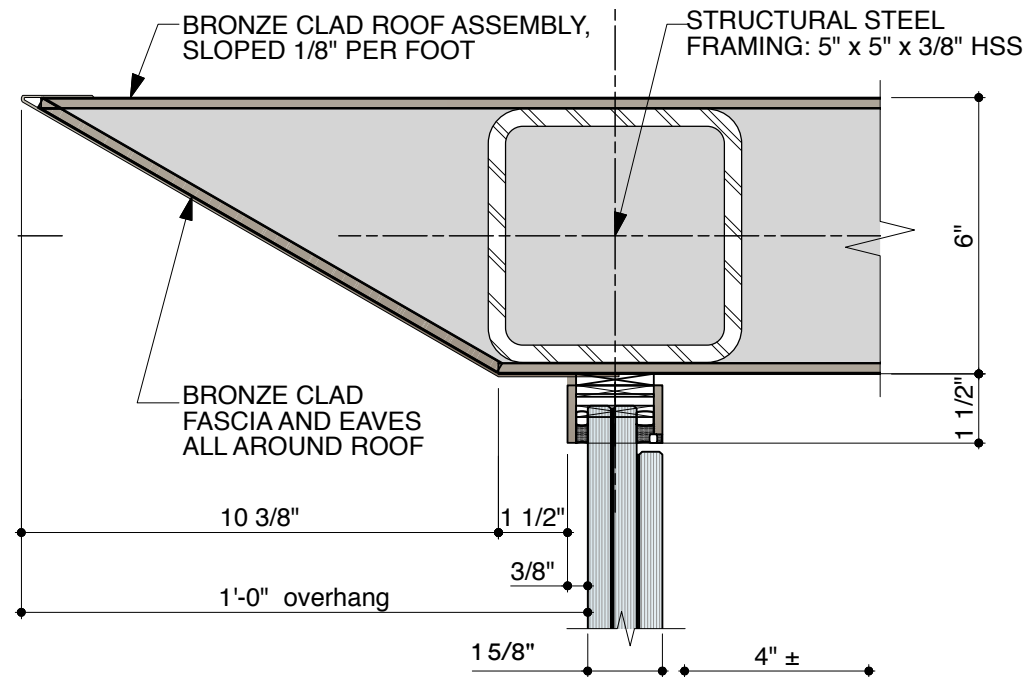

A. TOP SHOE ROOF DETAIL

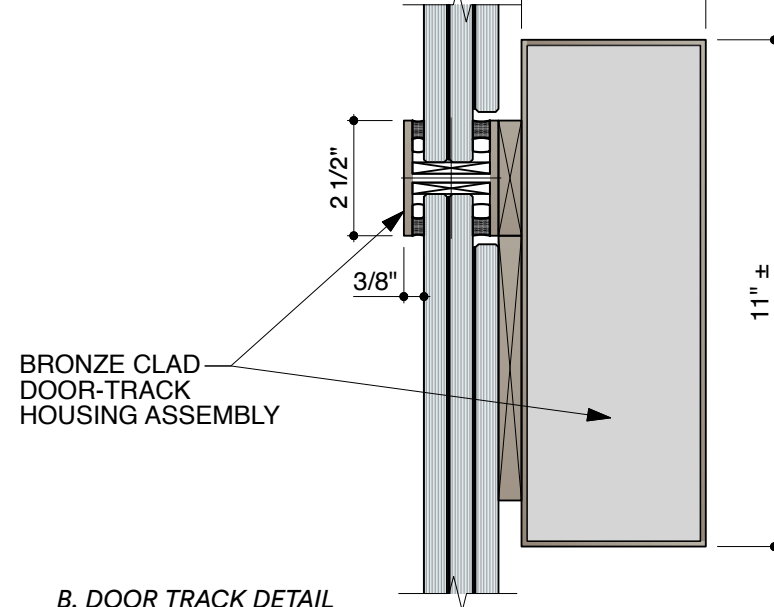


B. DOOR TRACK DETAIL

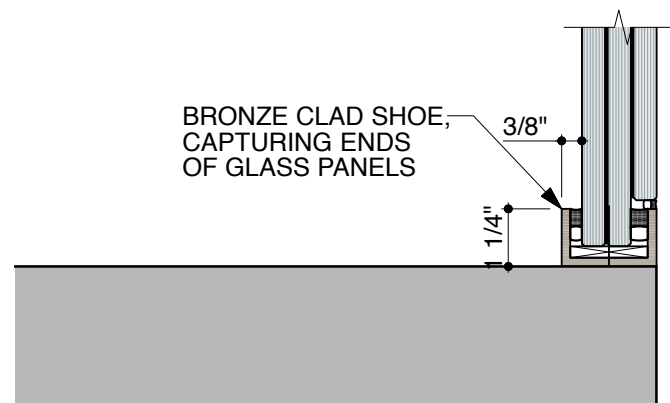

C. BOTTOM SHOE BASE DETAIL


4 NORTH ELEVATOR: SECTION DETAILS
SCALE: 3" = 1'-0"

NOTE:
ALL BRONZE MATERIALS TO BE FINISHED TO
MATCH EXISTING TYPICAL CONDITIONS AT
ROCK CENTER; REFER TO SAMPLE BOARD.

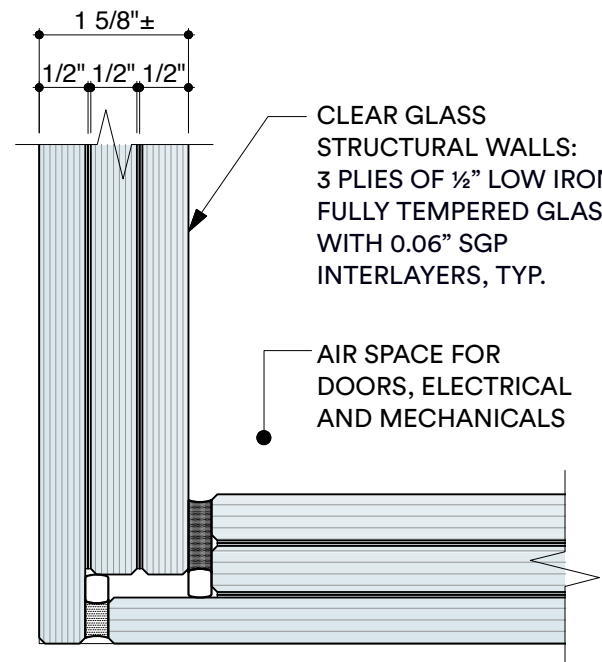


STRUCTURAL GLASS ENCLOSURE CORNER PLAN DETAIL

3 NORTH ELEVATOR: PLAN DETAILS
SCALE: 1:2

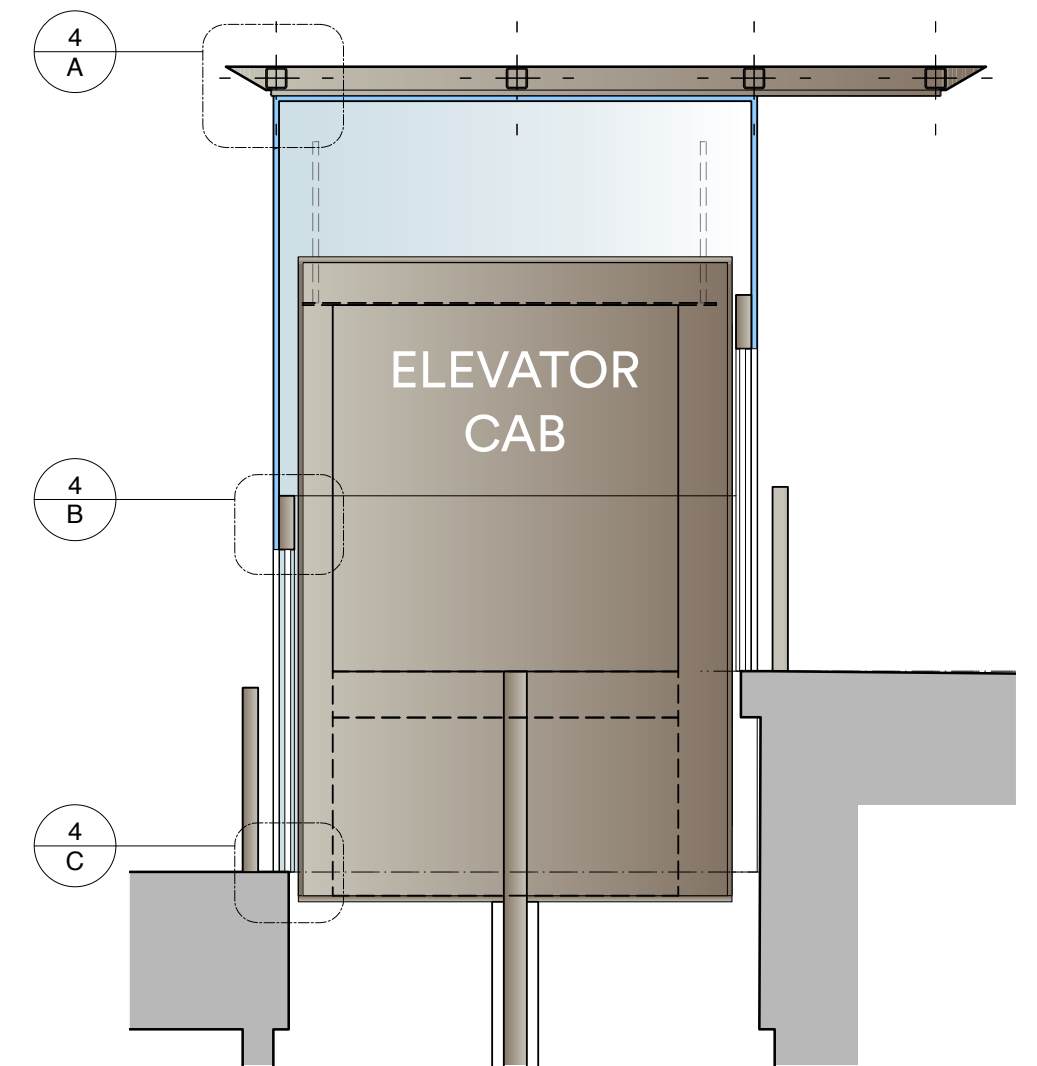


1 PROPOSED NORTH ELEVATOR SECTION: FACING WEST
SCALE: 1/4" = 1'-0"

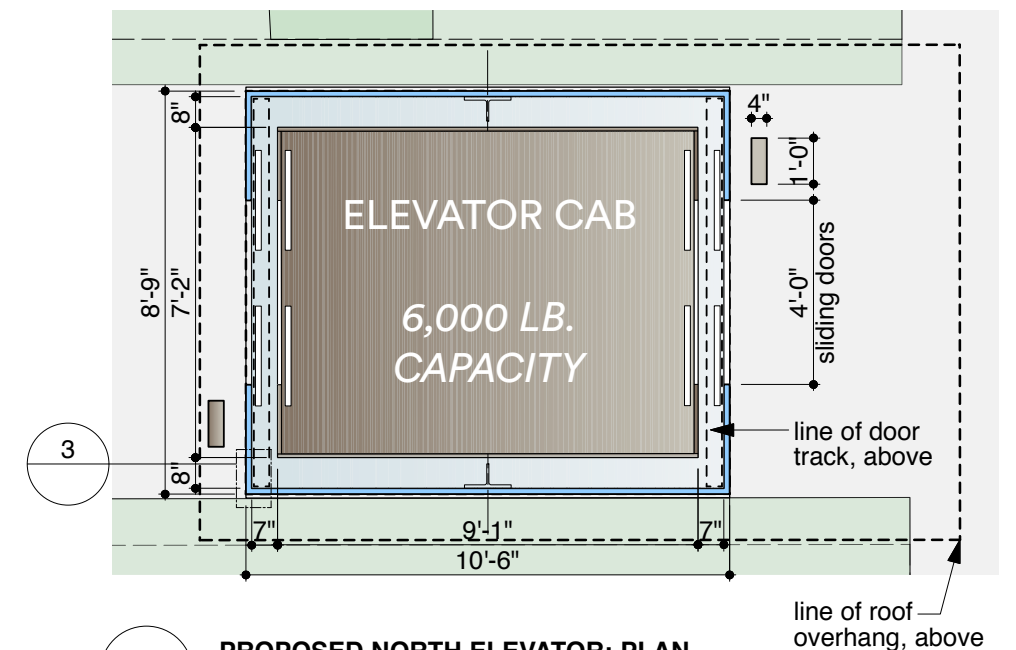


2 PROPOSED NORTH ELEVATOR: PLAN
SCALE: 1/4" = 1'-0"


PROPOSED DESIGN
JANUARY 14, 2020

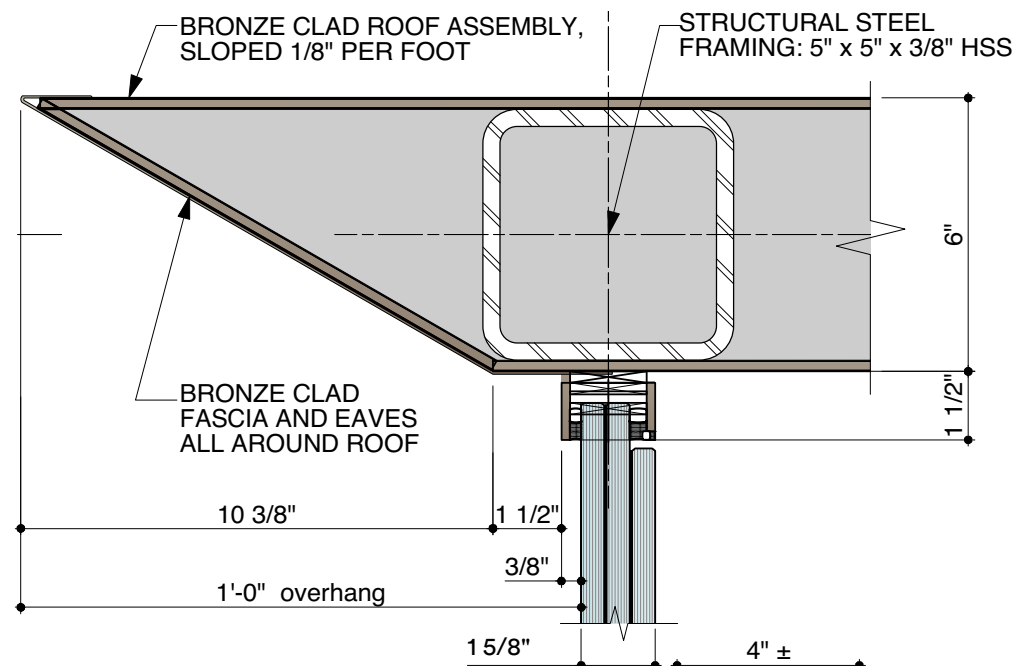

A. TOP SHOE ROOF DETAIL

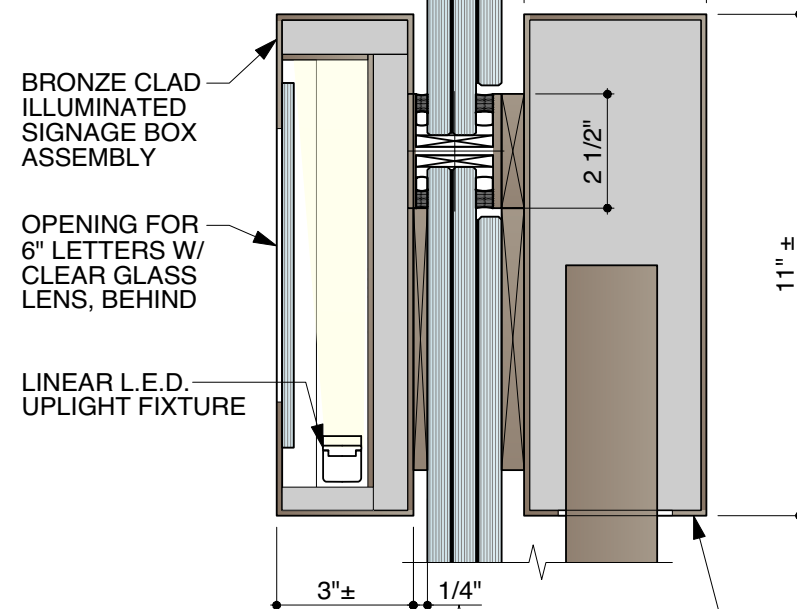

B. DOOR TRACK DETAIL

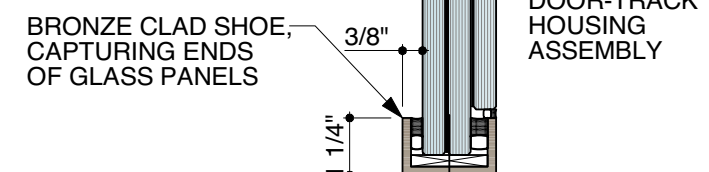


C. BOTTOM SHOE BASE DETAIL

4

NORTH ELEVATOR: SECTION DETAILS

SCALE: 3" = 1'-0"

NOTE:
ALL BRONZE MATERIALS TO BE FINISHED TO
MATCH EXISTING TYPICAL CONDITIONS AT
ROCK CENTER; REFER TO SAMPLE BOARD.

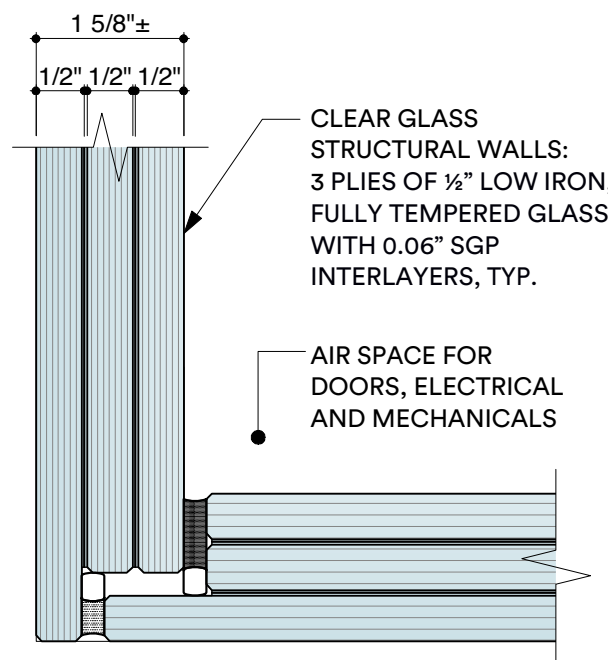


STRUCTURAL GLASS ENCLOSURE CORNER PLAN DETAIL

3

NORTH ELEVATOR: PLAN DETAILS


SCALE: 1:2

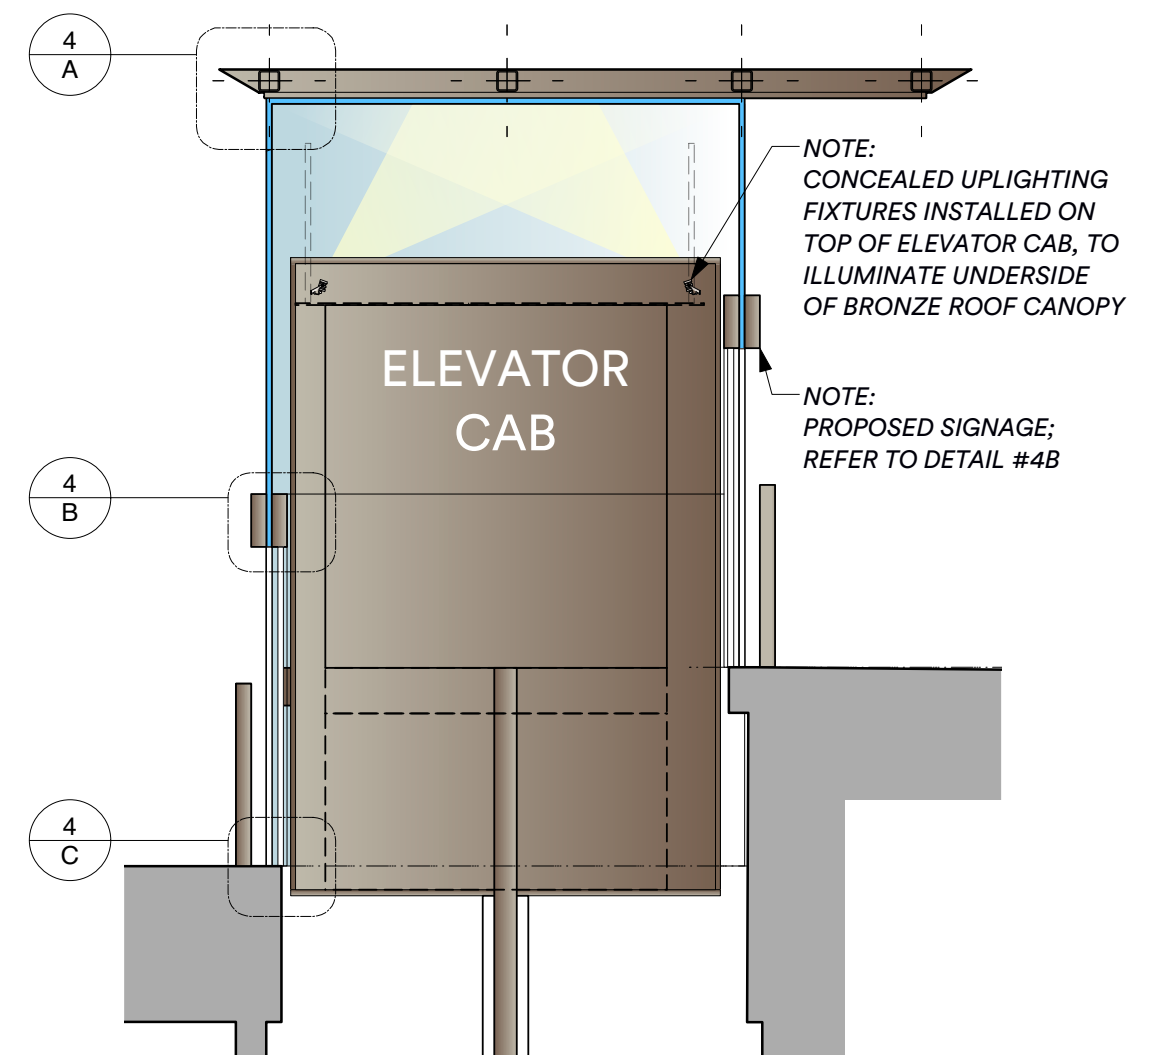

1

PROPOSED NORTH ELEVATOR SECTION: FACING WEST

SCALE: 1/4" = 1'-0"

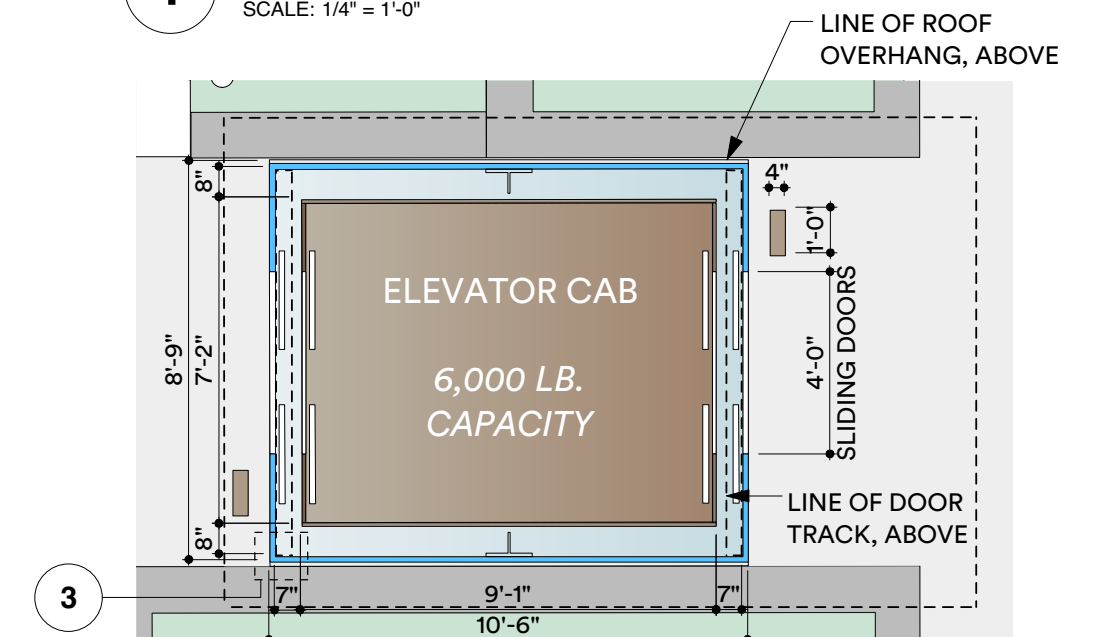


2

PROPOSED NORTH ELEVATOR: PLAN


SCALE: 1/4" = 1'-0"

**REVISED DESIGN
APRIL 28, 2020**

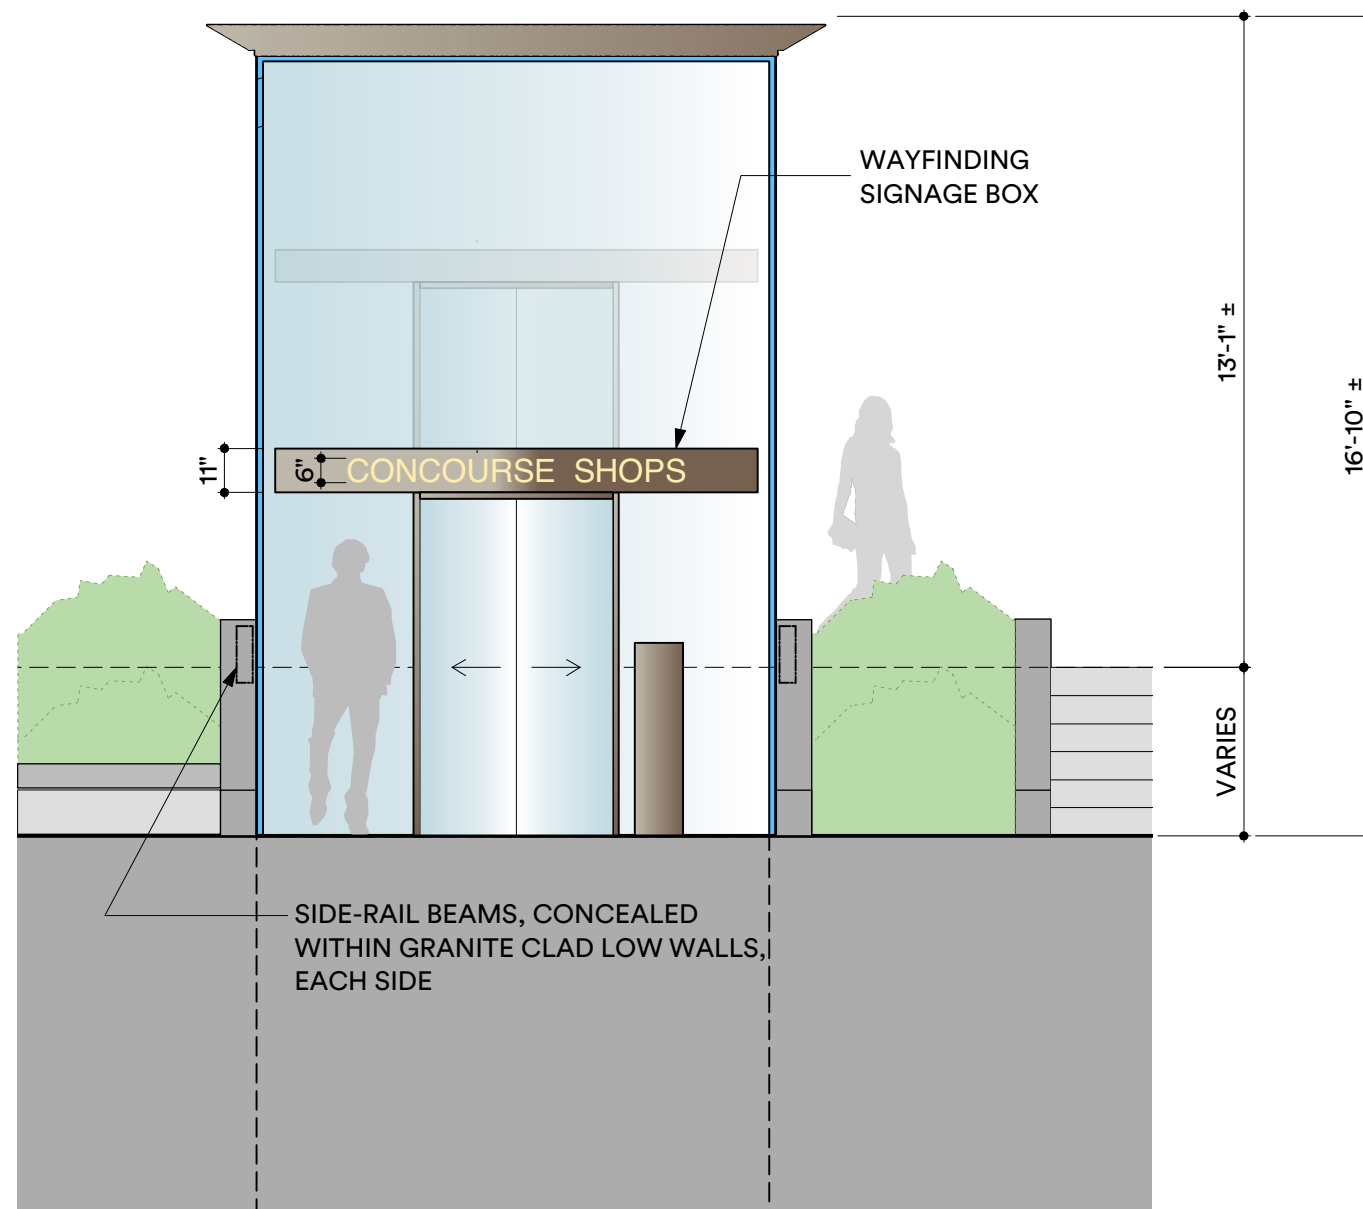

ELEVATION FROM TERRACE, FACING NORTH



1 PROPOSED SIGNAGE AT ELEVATOR - TERRACE
SCALE: 1/4" = 1'-0"

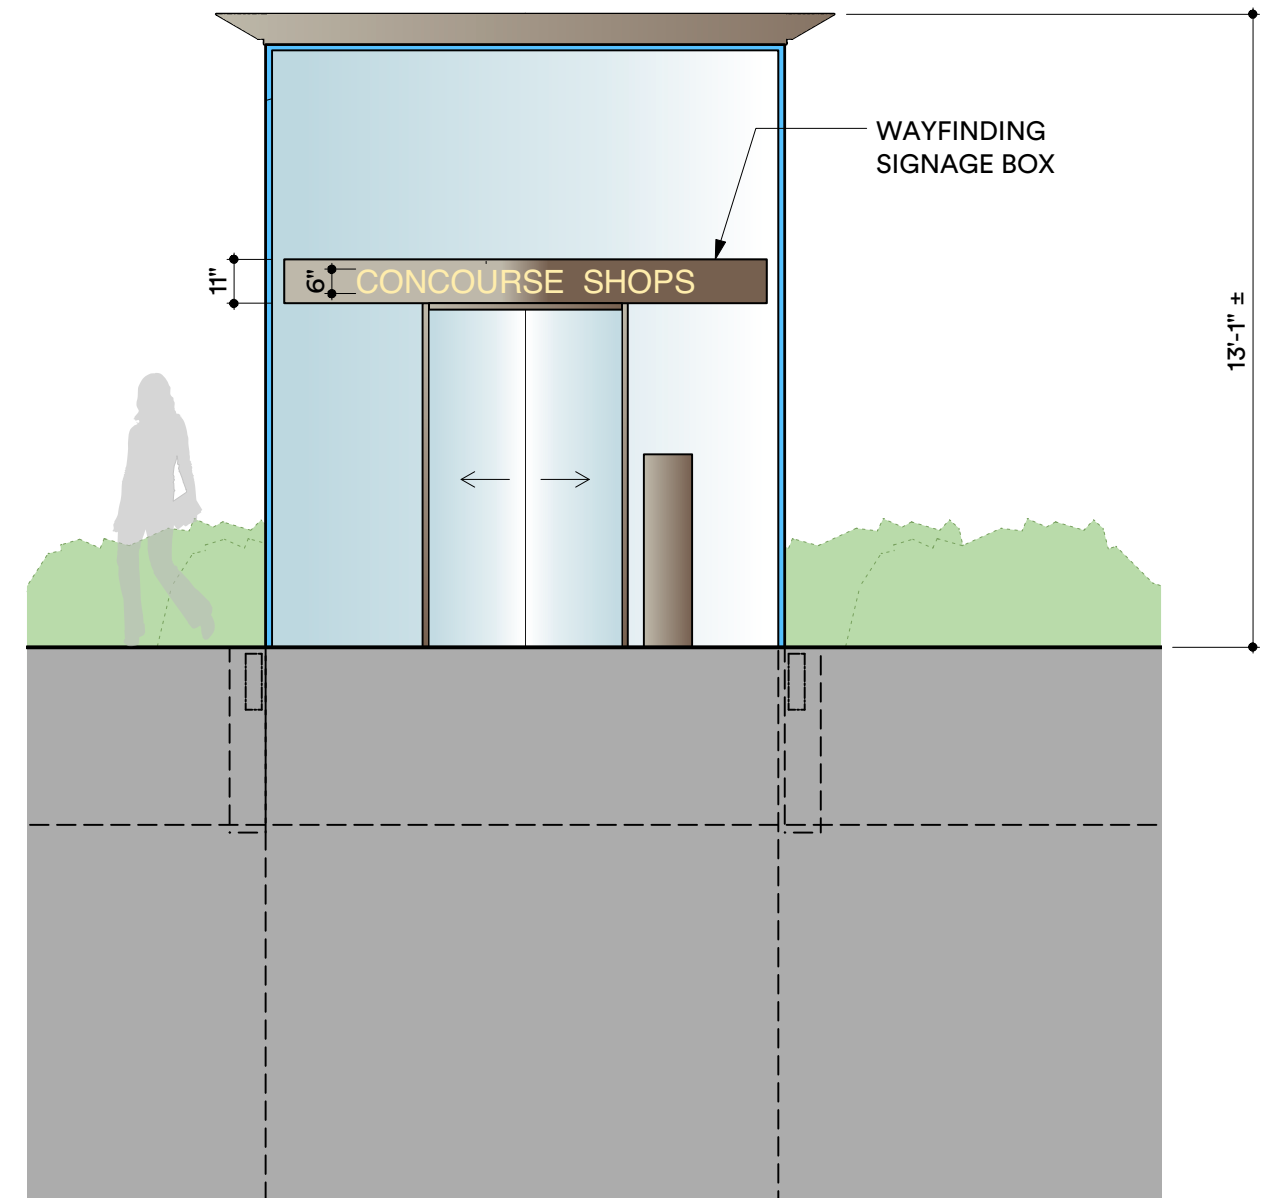

ELEVATION FROM SIDEWALK, FACING SOUTH

2 PROPOSED SIGNAGE AT ELEVATOR - STREET
SCALE: 1/4" = 1'-0"

REVISED DESIGN
APRIL 28, 2020

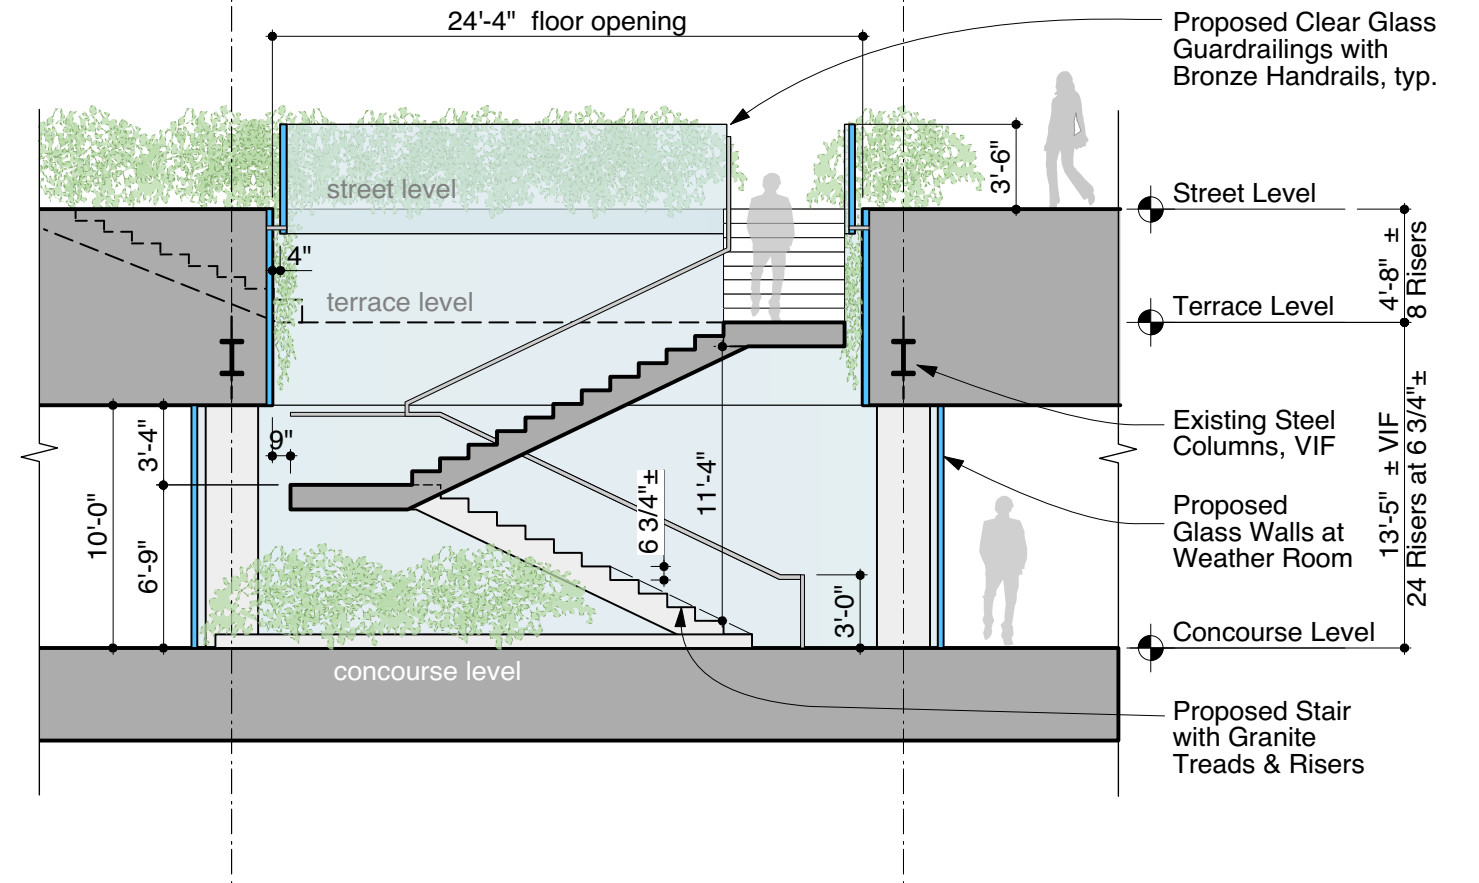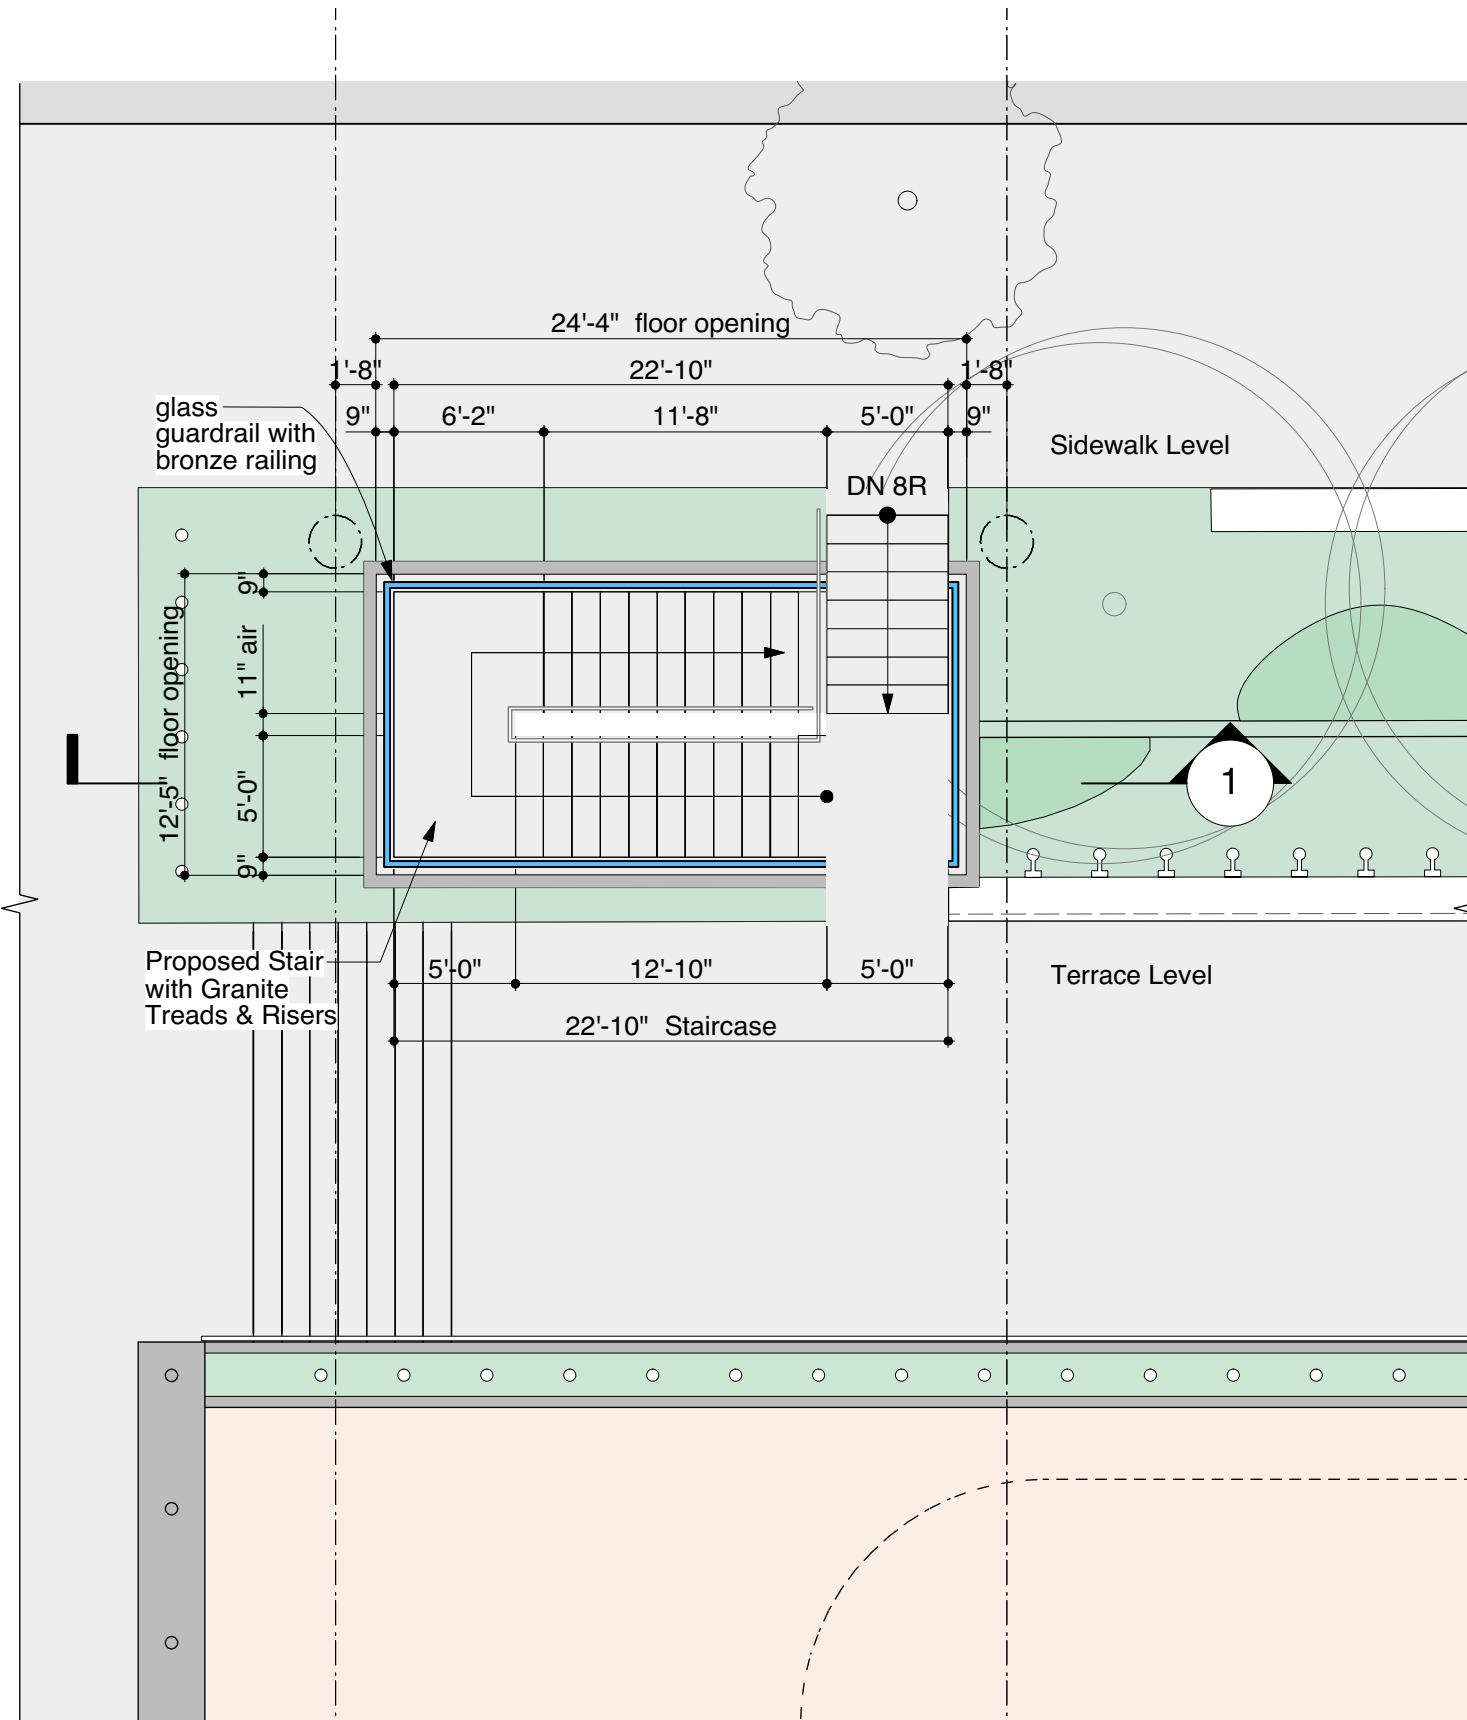

1

NORTH STAIR SECTION DIAGRAM


SCALE: 1/8" = 1'-0"

2

NORTH STAIR PLAN AT GROUND FLOOR

SCALE: 1/8" = 1'-0"


**PROPOSED DESIGN
JANUARY 14, 2020**

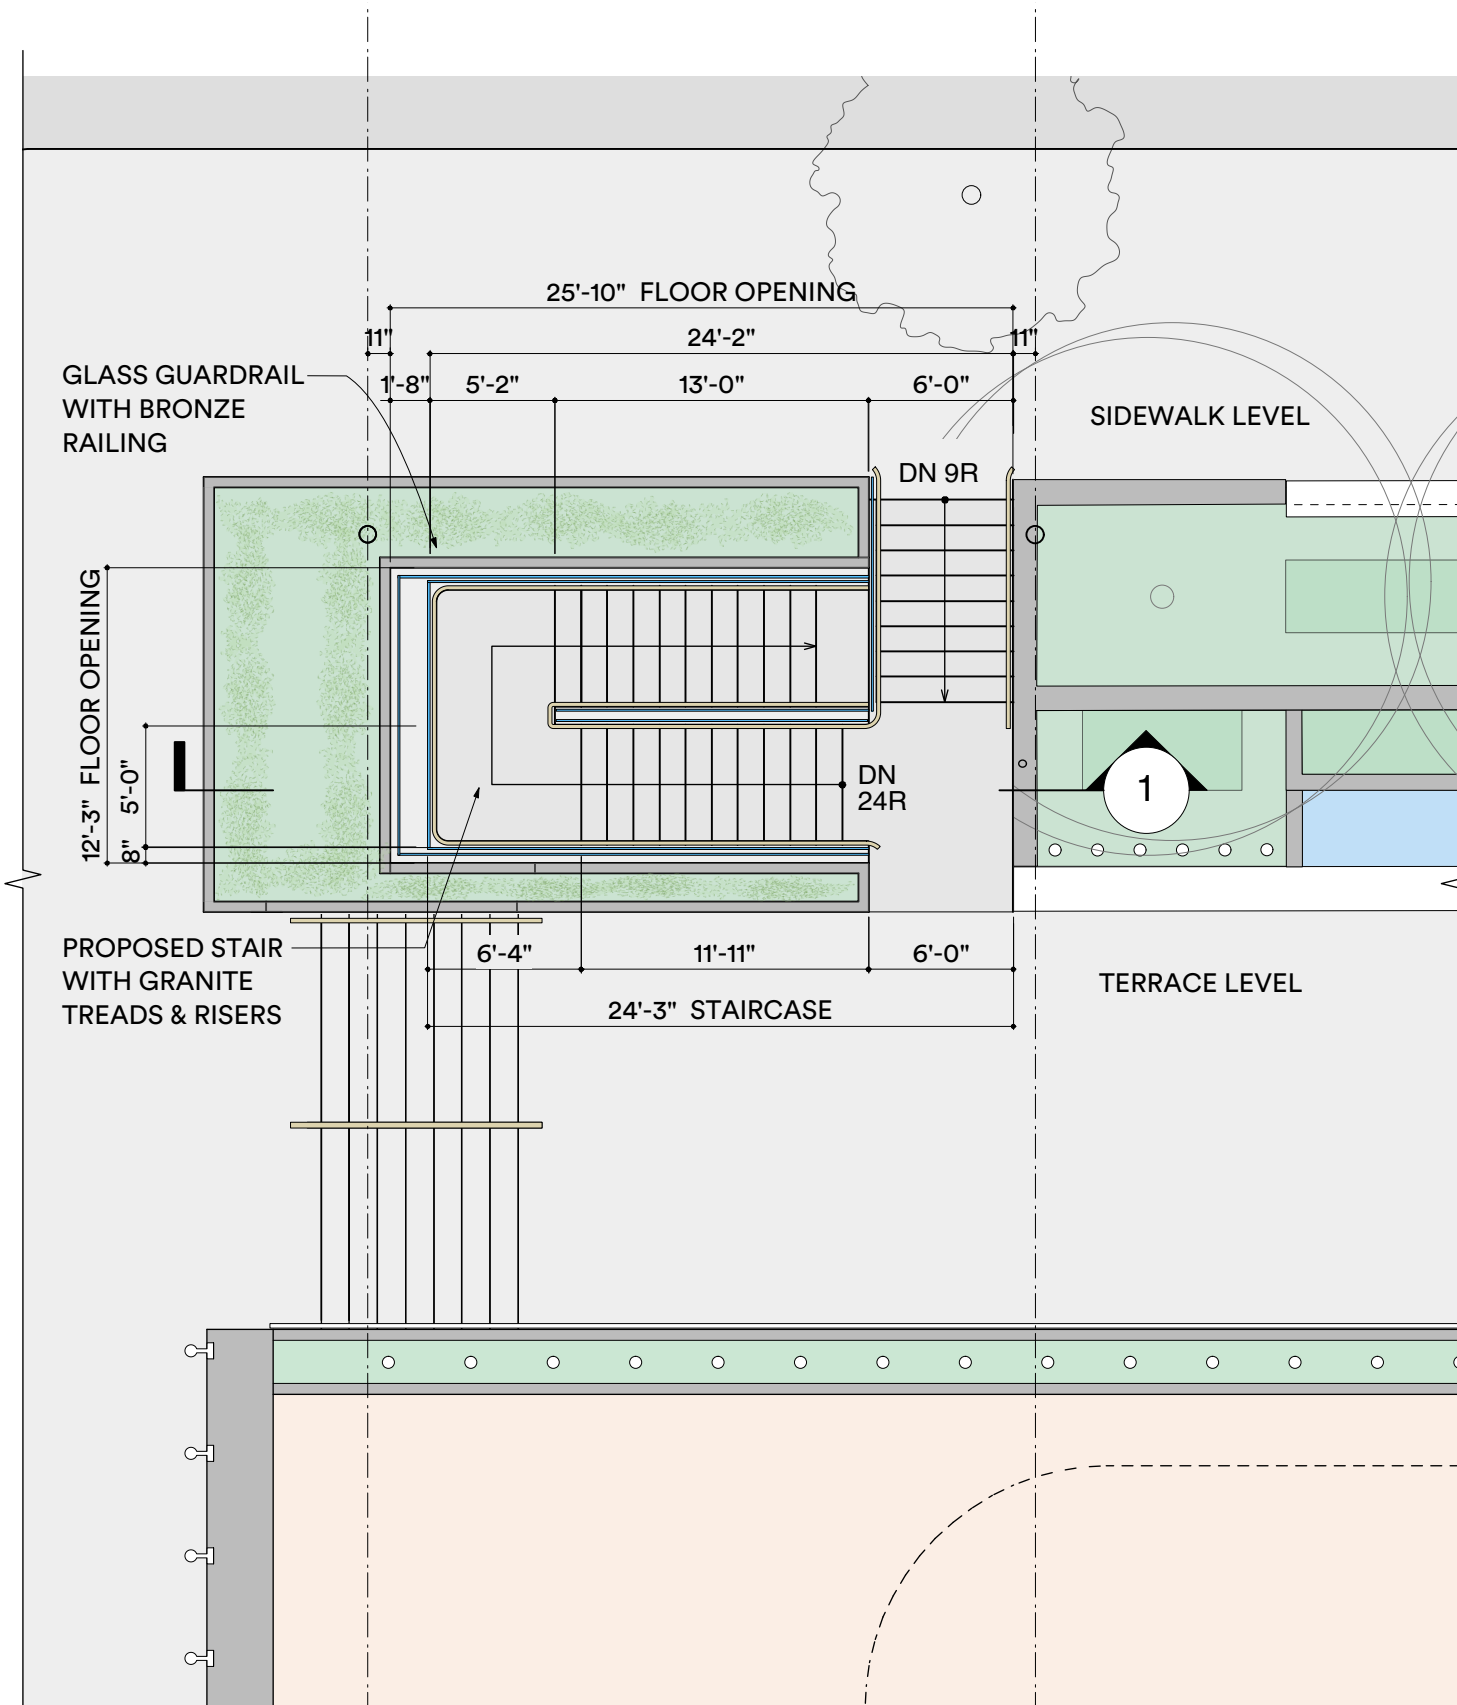

2

NORTH STAIR PLAN AT GROUND LEVEL

SCALE: 1/8" = 1'-0"

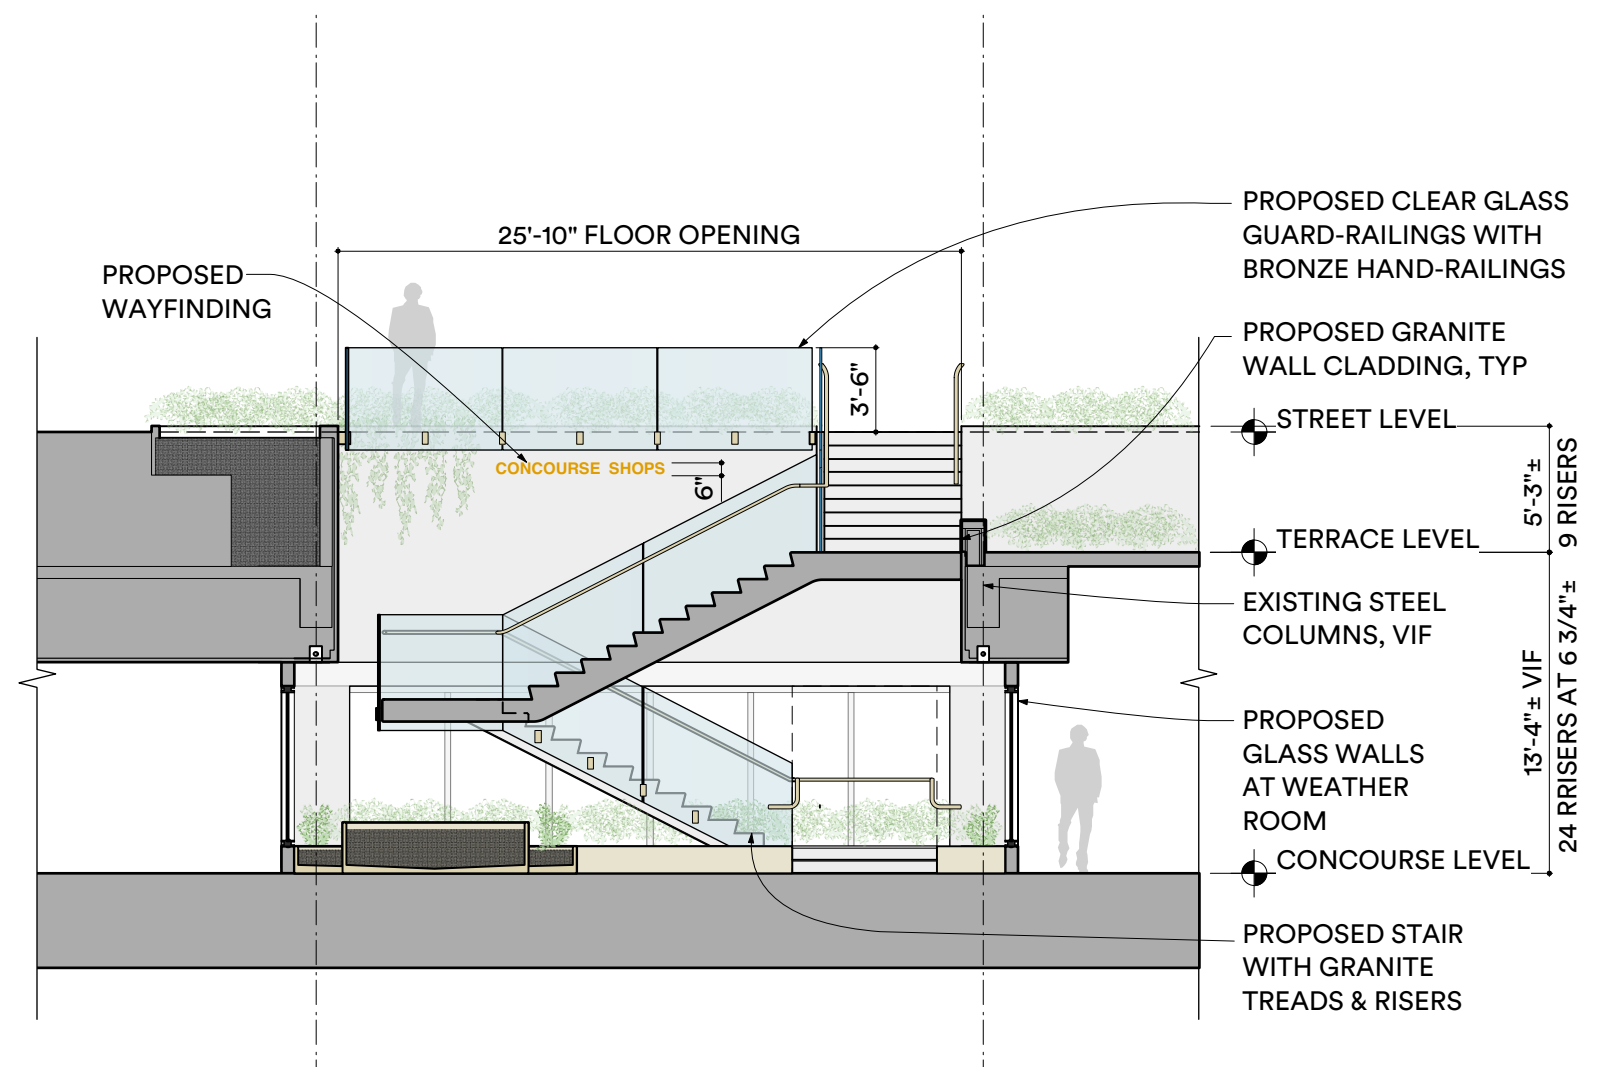

1

NORTH STAIR SECTION

SCALE: 1/8" = 1'-0"

REVISED DESIGN
APRIL 28, 2020



PROPOSED DESIGN
JANUARY 14, 2020



IN PROGRESS

REVISED DESIGN
APRIL 28, 2020





PROPOSED DESIGN
JANUARY 14, 2020



REVISED DESIGN
APRIL 28, 2020

PROPOSED MATERIALS

- 1. MIRROR BACKED TRANSLUCENT GLASS PANEL
- 2. TRANSPARENT CLEAR GLASS BLOCK (SHOWN OVERLAYED)
- 3. WEATHERED GRAY SOLID WOOD PLANK
- 4. MEDIUM STATUARY BRONZE TO MATCH EXISTING
- 5. LOW IRON CLEAR GLASS PANELS, TYP.
- 6. CRAB ORCHARD STONE TO MATCH EXISTING
- 7. BLUESTONE SLAB TO MATCH EXISTING
- 8. STEEL DOOR W/ DARK BRONZE (COLOR) PAINT FINISH
- 9. DEER ISLE GRANITE W/ HIGH HONED FINISH
- 10. DEER ISLE GRANITE W/ HONED FINISH
- 11. DARK STATUARY BRONZE TO MATCH EXISTING RAILINGS
- 12. LIGHT STATUARY BRONZE TO MATCH EXISTING HANDRAIL



The current proposal is:

Public Meeting Item #1

LPC-20-04671

610-620 Fifth Avenue and Rockefeller Center Plaza

Borough of Manhattan

Note: this is a Public Meeting item. No public testimony will be received today as the hearing on this item is closed.

APPENDIX




©2019 Rockefeller Group Inc./Rockefeller Center Archives

1 HISTORIC RENDERING
JOHN WENRICH RENDERING, 1932




©2019 Rockefeller Group Inc./Rockefeller Center Archives

2 HISTORIC RENDERING
RENDERING, 1932

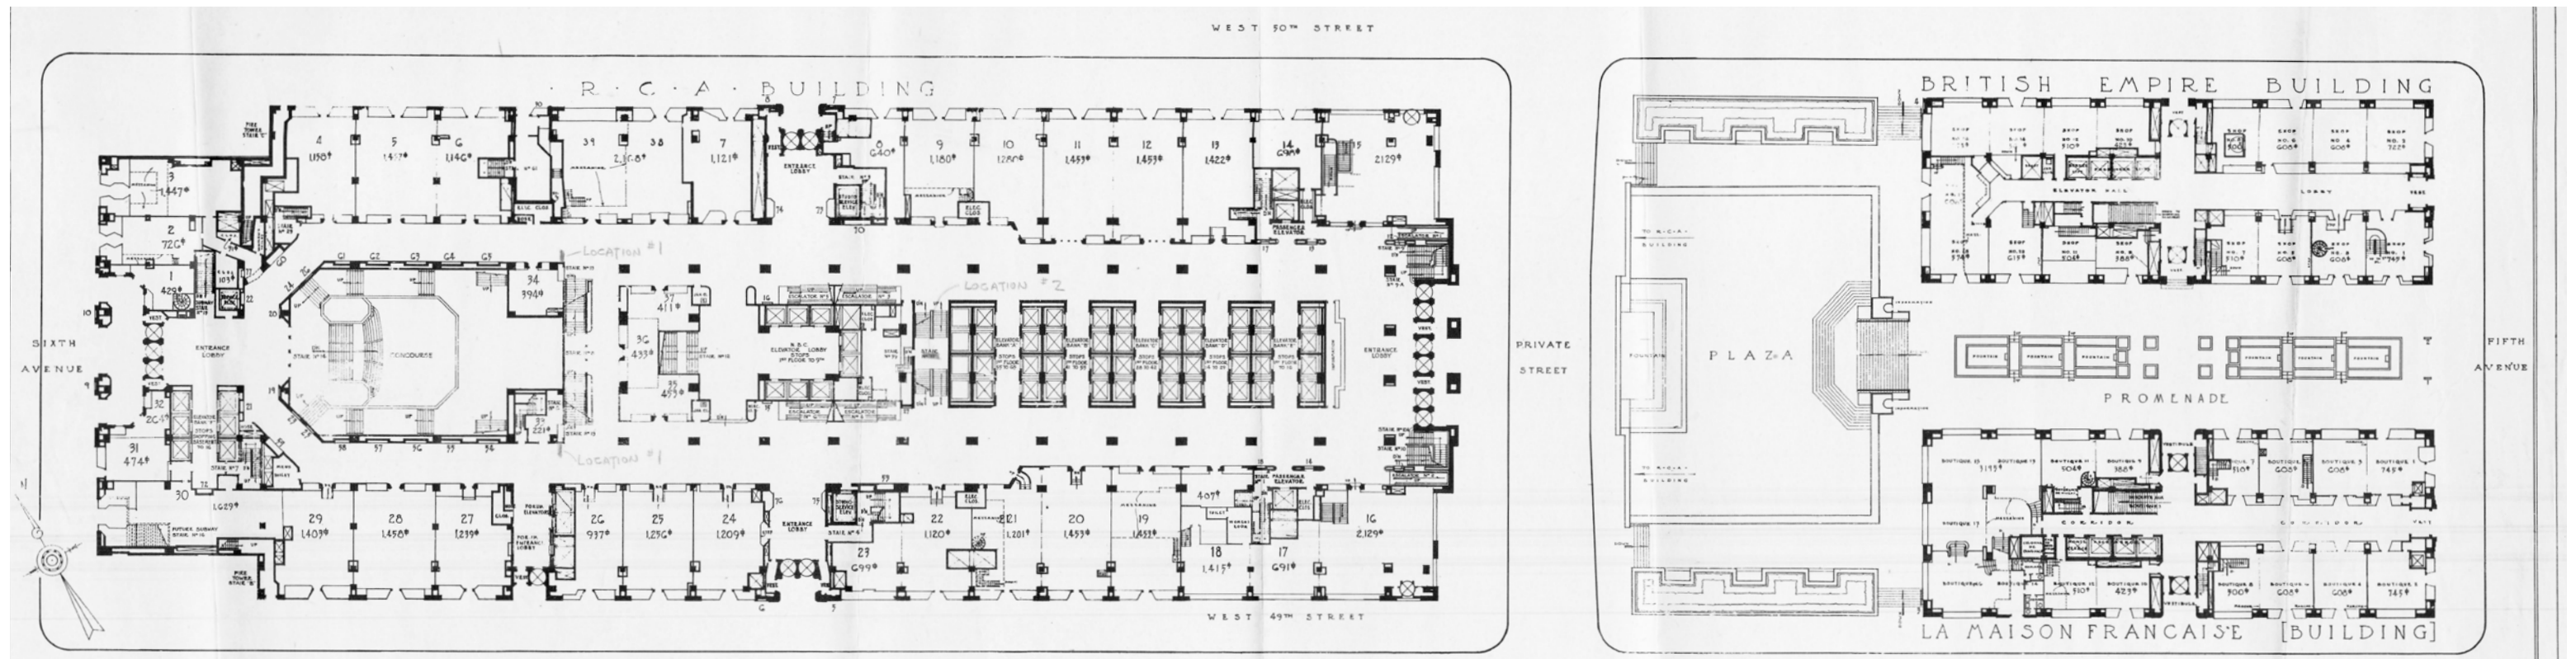

1 **GROUND LEVEL**
HISTORICAL PLAN CIRCA 1934

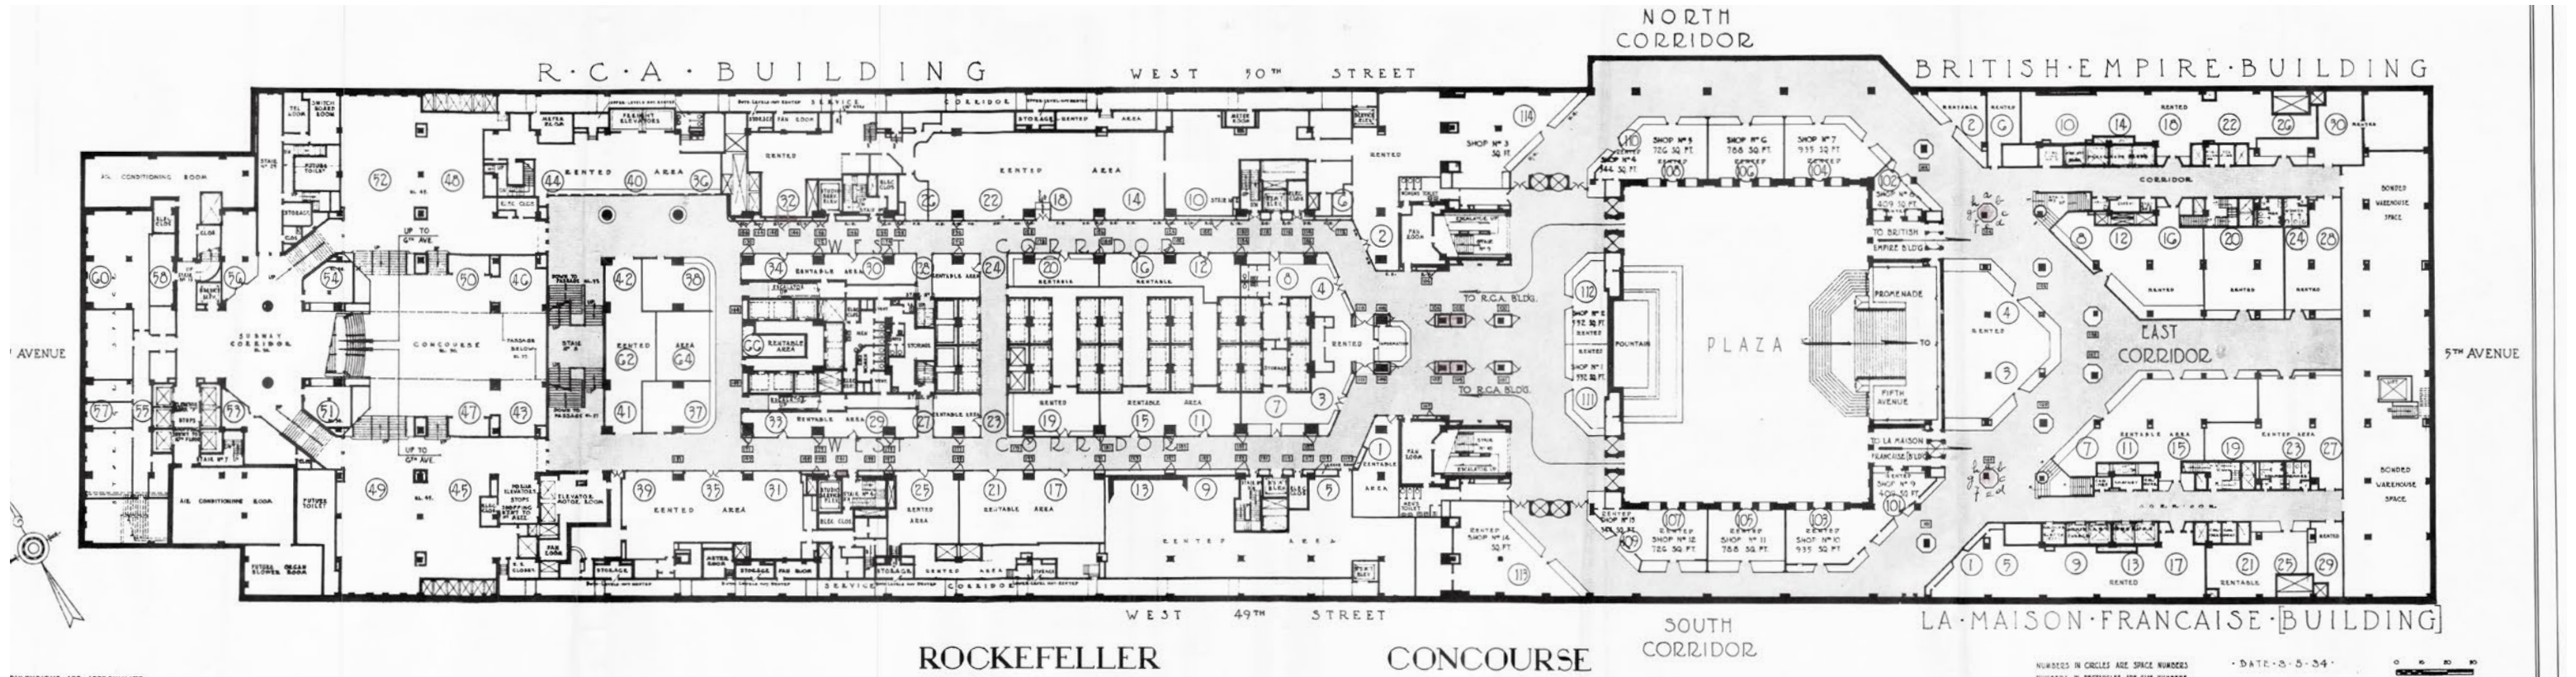

2 **CONCOURSE LEVEL**
HISTORICAL PLAN CIRCA 1934




©2019 Rockefeller Group Inc./Rockefeller Center Archives

SUNKEN PLAZA, C.1934



©2019 Rockefeller Group Inc./Rockefeller Center Archives

SUNKEN PLAZA, C.1934

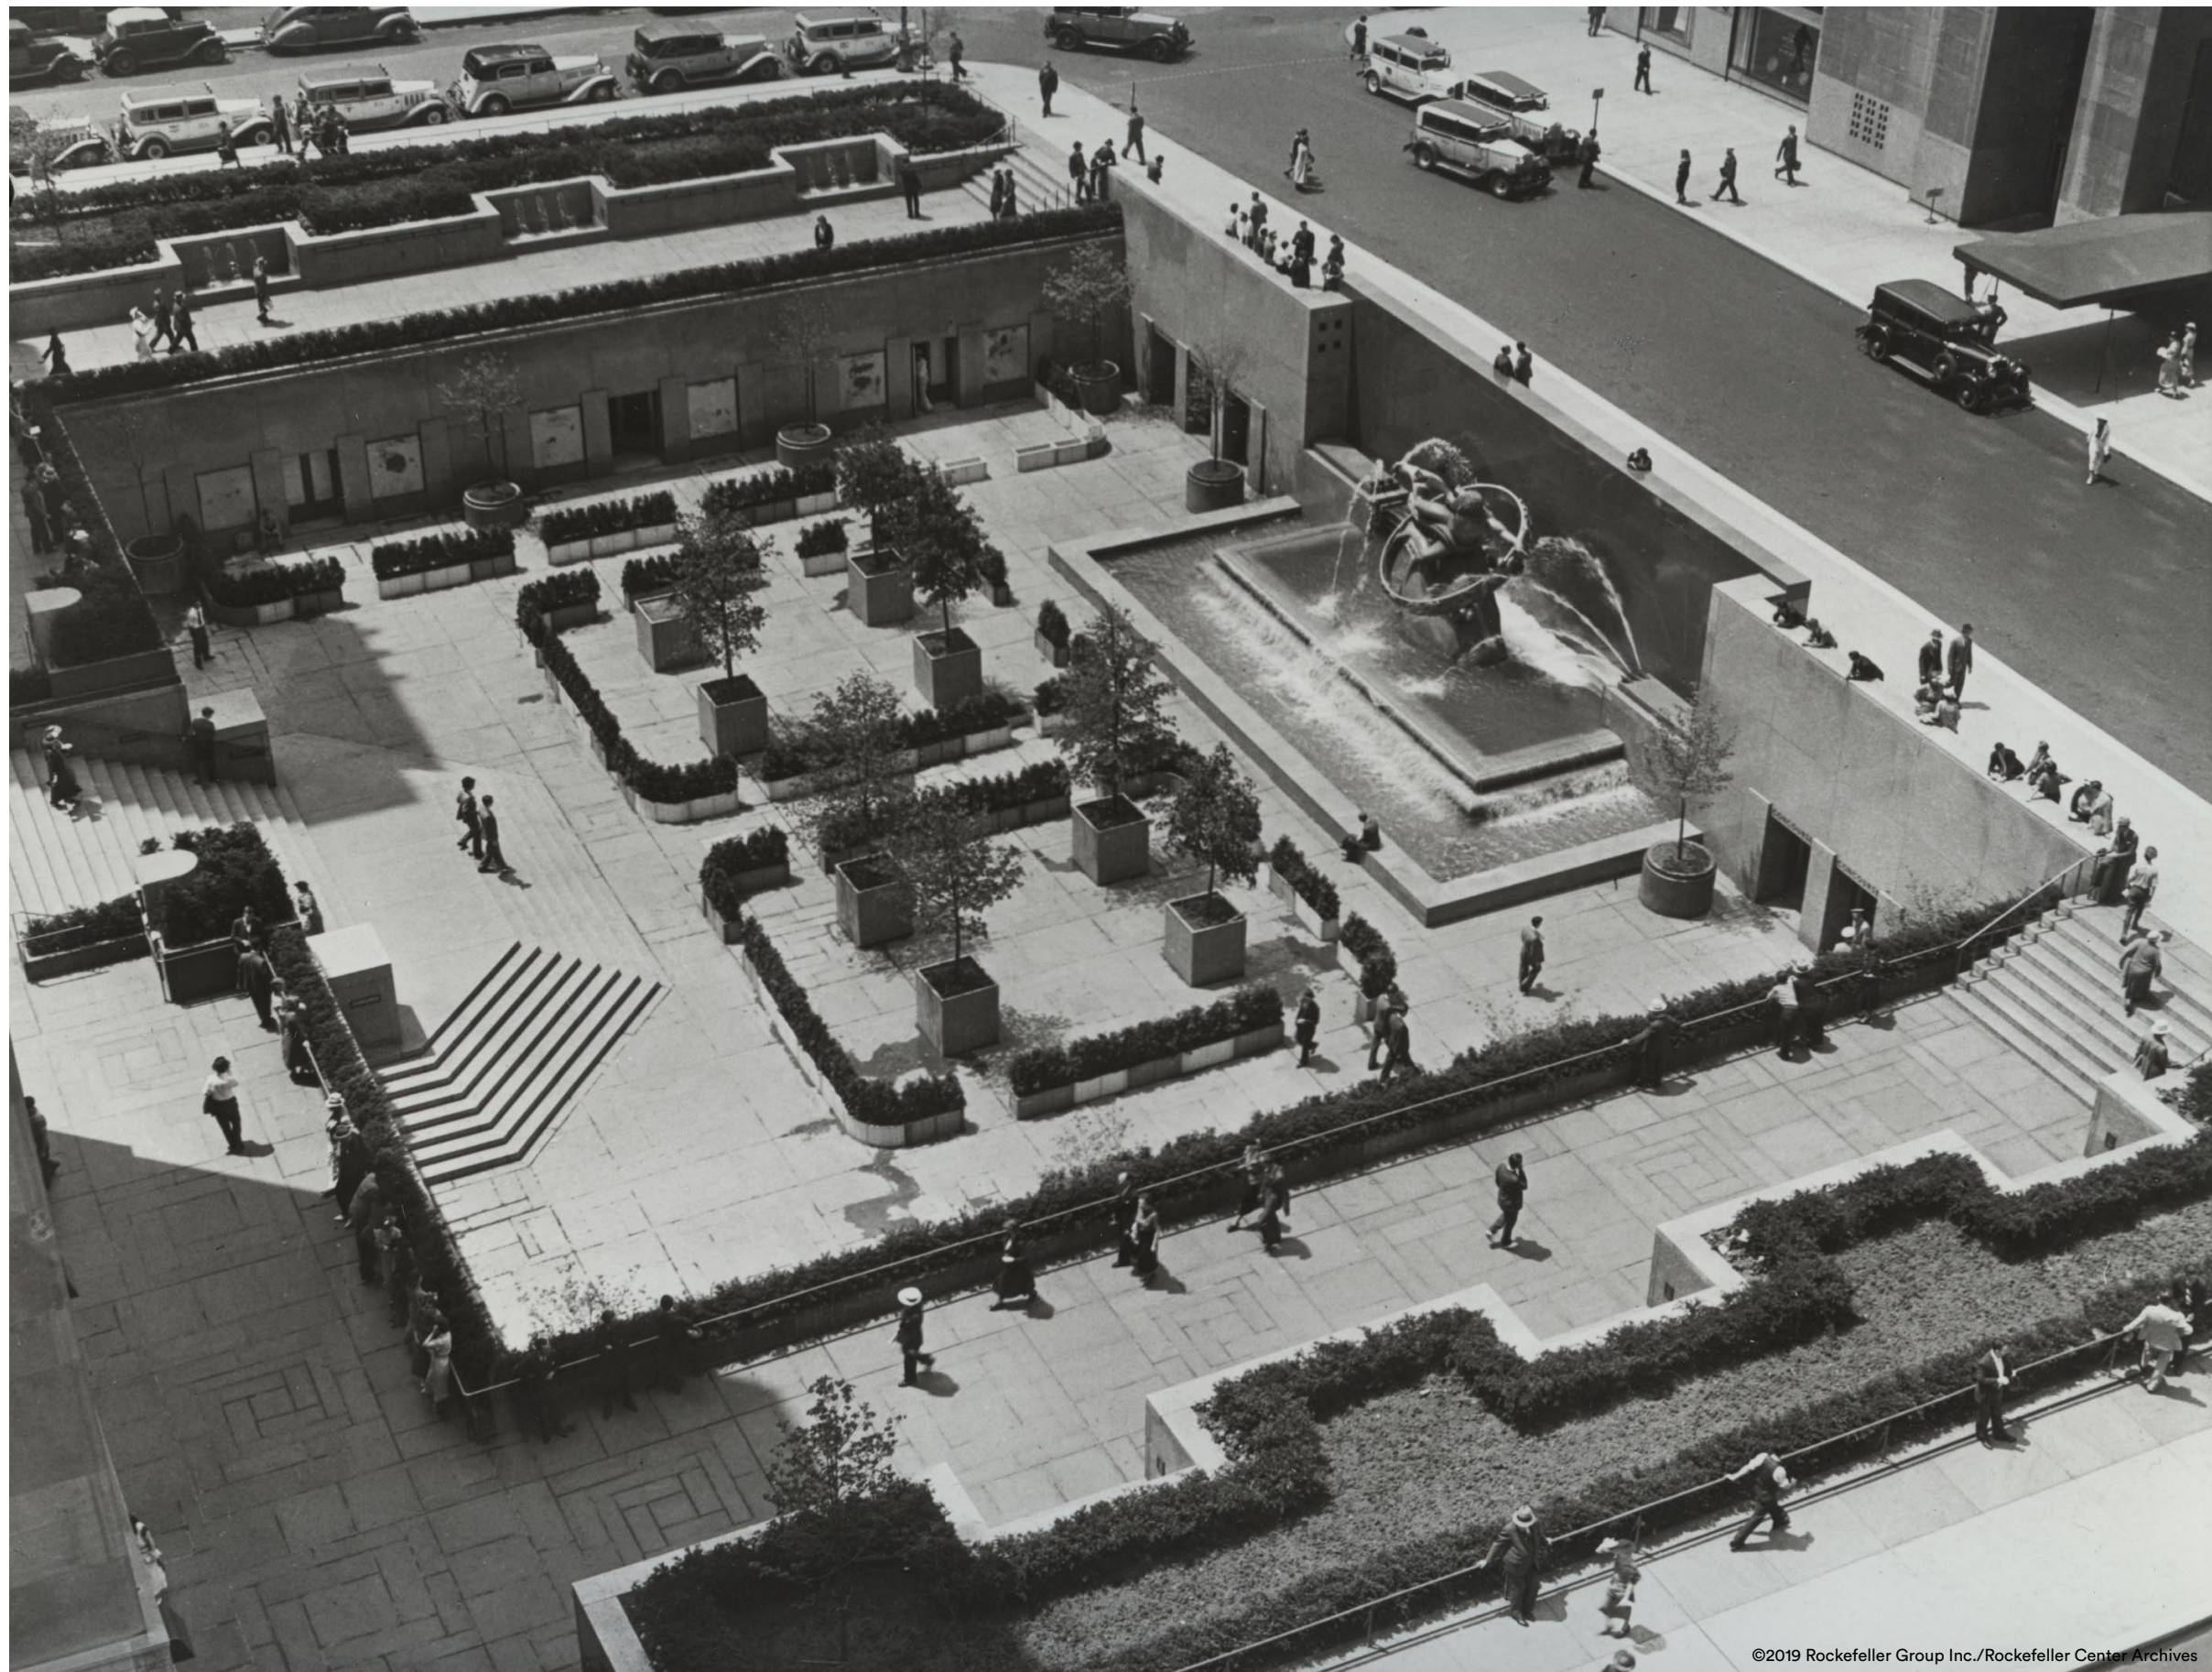

©2019 Rockefeller Group Inc./Rockefeller Center Archives

SUNKEN PLAZA, C.1934



©2019 Rockefeller Group Inc./Rockefeller Center Archives

SUNKEN PLAZA, C.1936





©2019 Rockefeller Group Inc./Rockefeller Center Archives

1 HISTORIC CONDITION
CHANNEL GARDENS, C. 1933



©2019 Rockefeller Group Inc./Rockefeller Center Archives

2 HISTORIC CONDITION
CHANNEL GARDENS, C. 1956

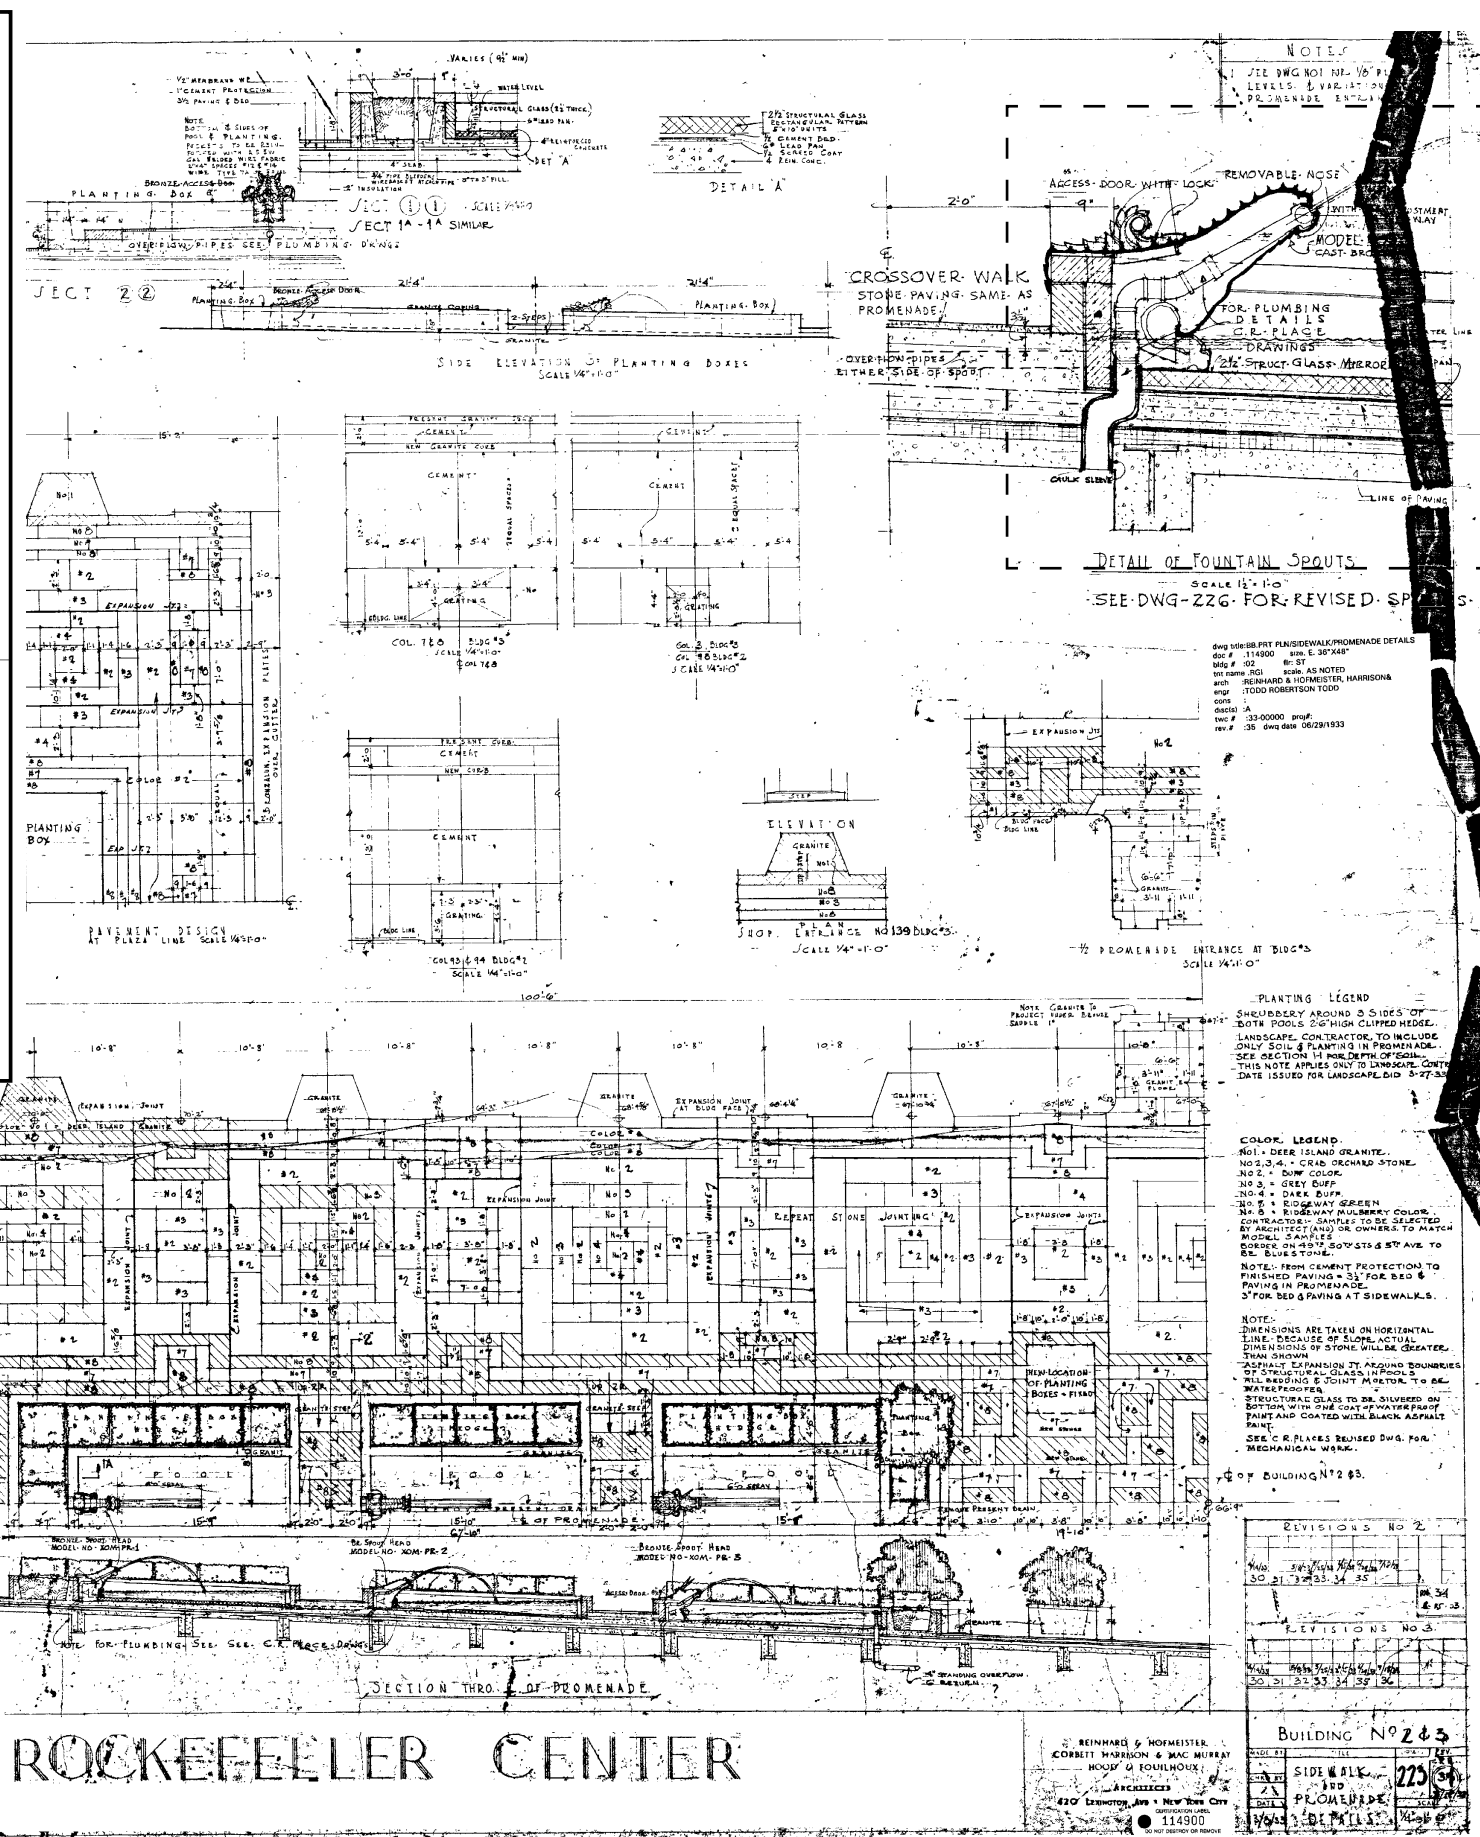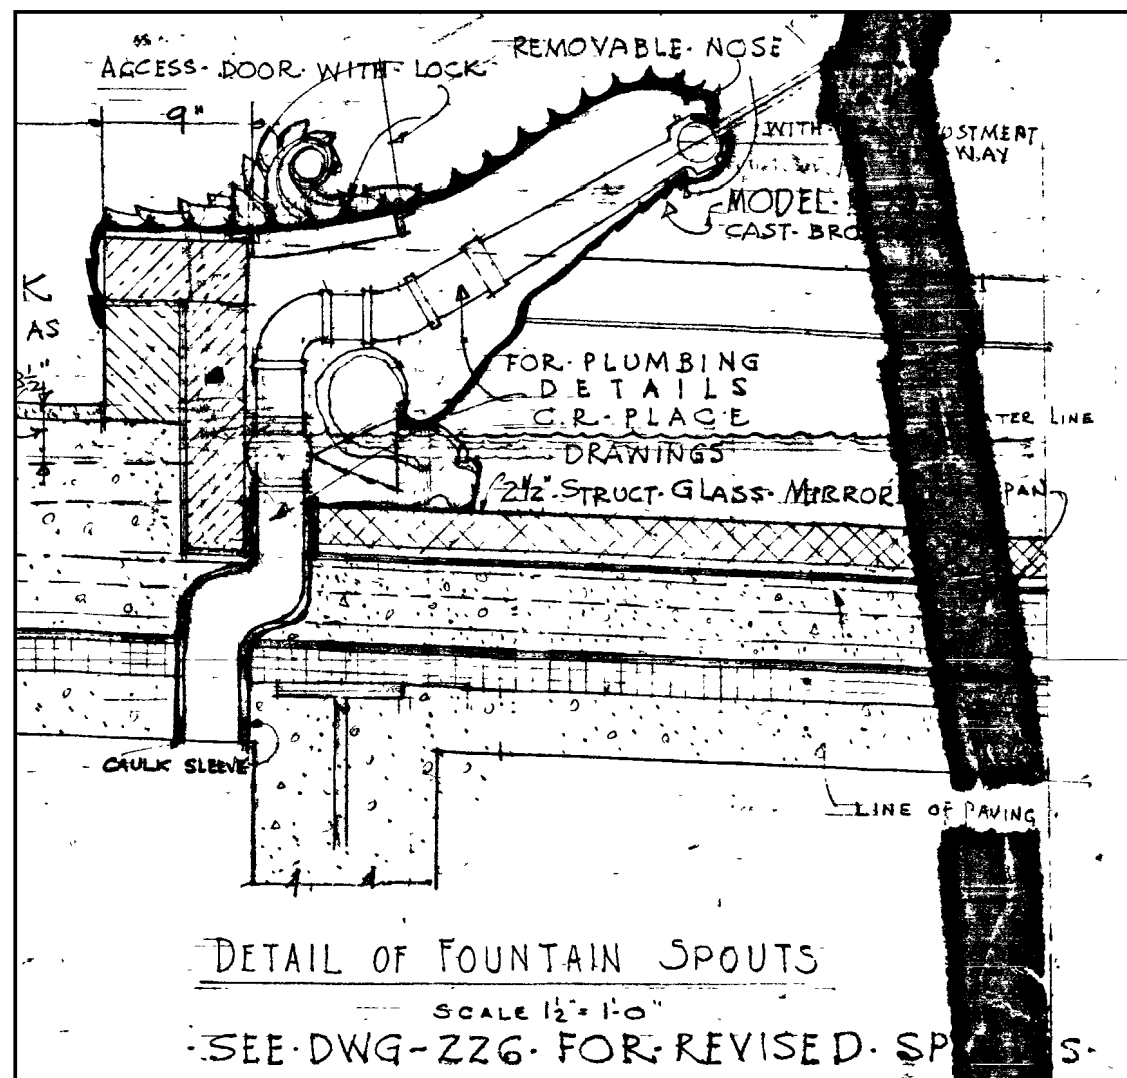




1 EXISTING SECTION- GROUND LEVEL
SCALE: 1/16"=1'0"




2 PROPOSED SECTION- GROUND LEVEL
SCALE: 1/16"=1'0"

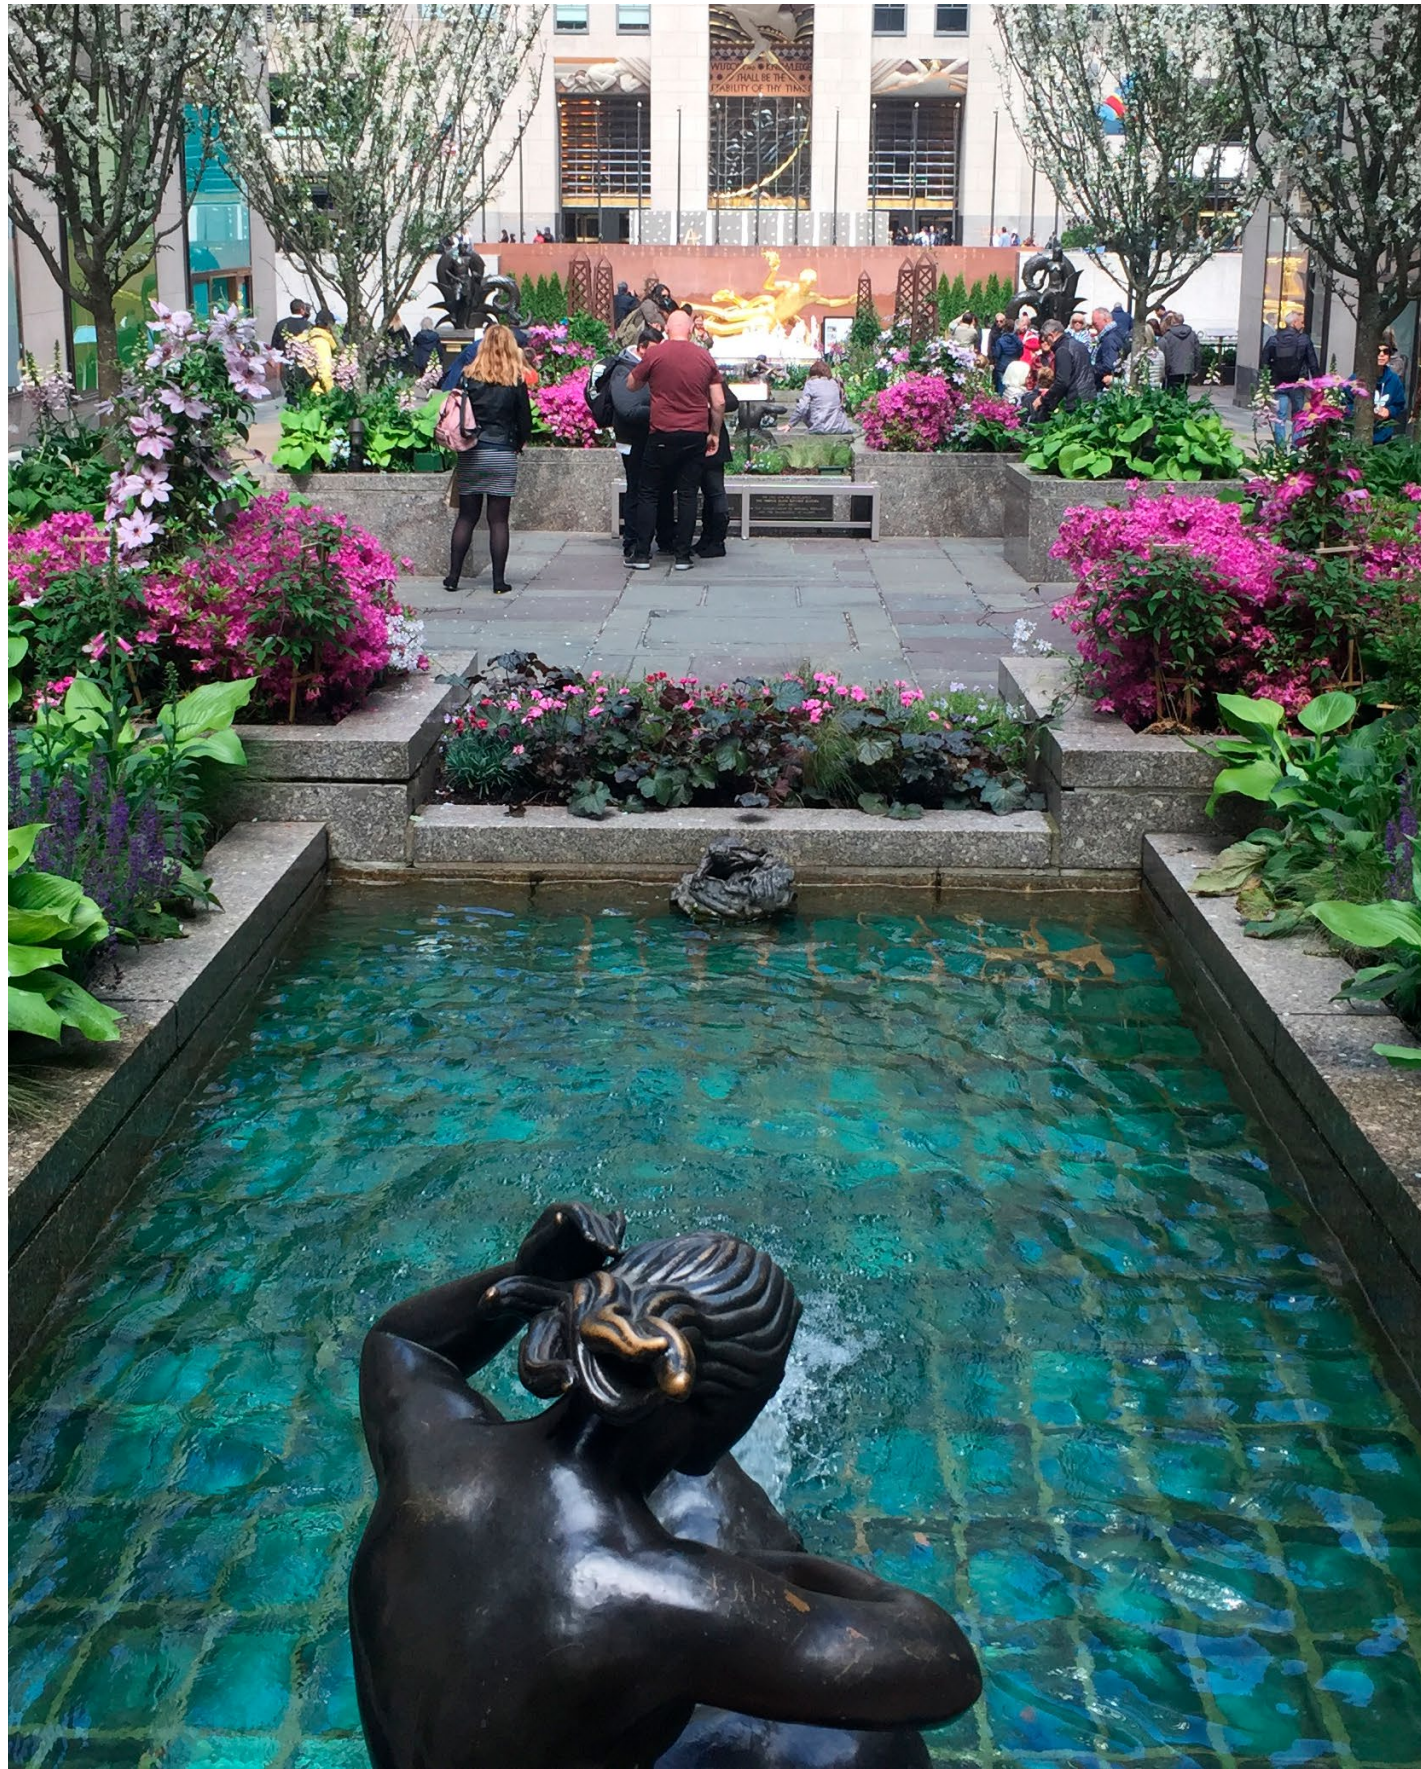

1 EXISTING CONDITION
VIEW LOOKING WEST




2 EXISTING CONDITIONS
DETAIL VIEWS OF FOUNTAIN POOLS

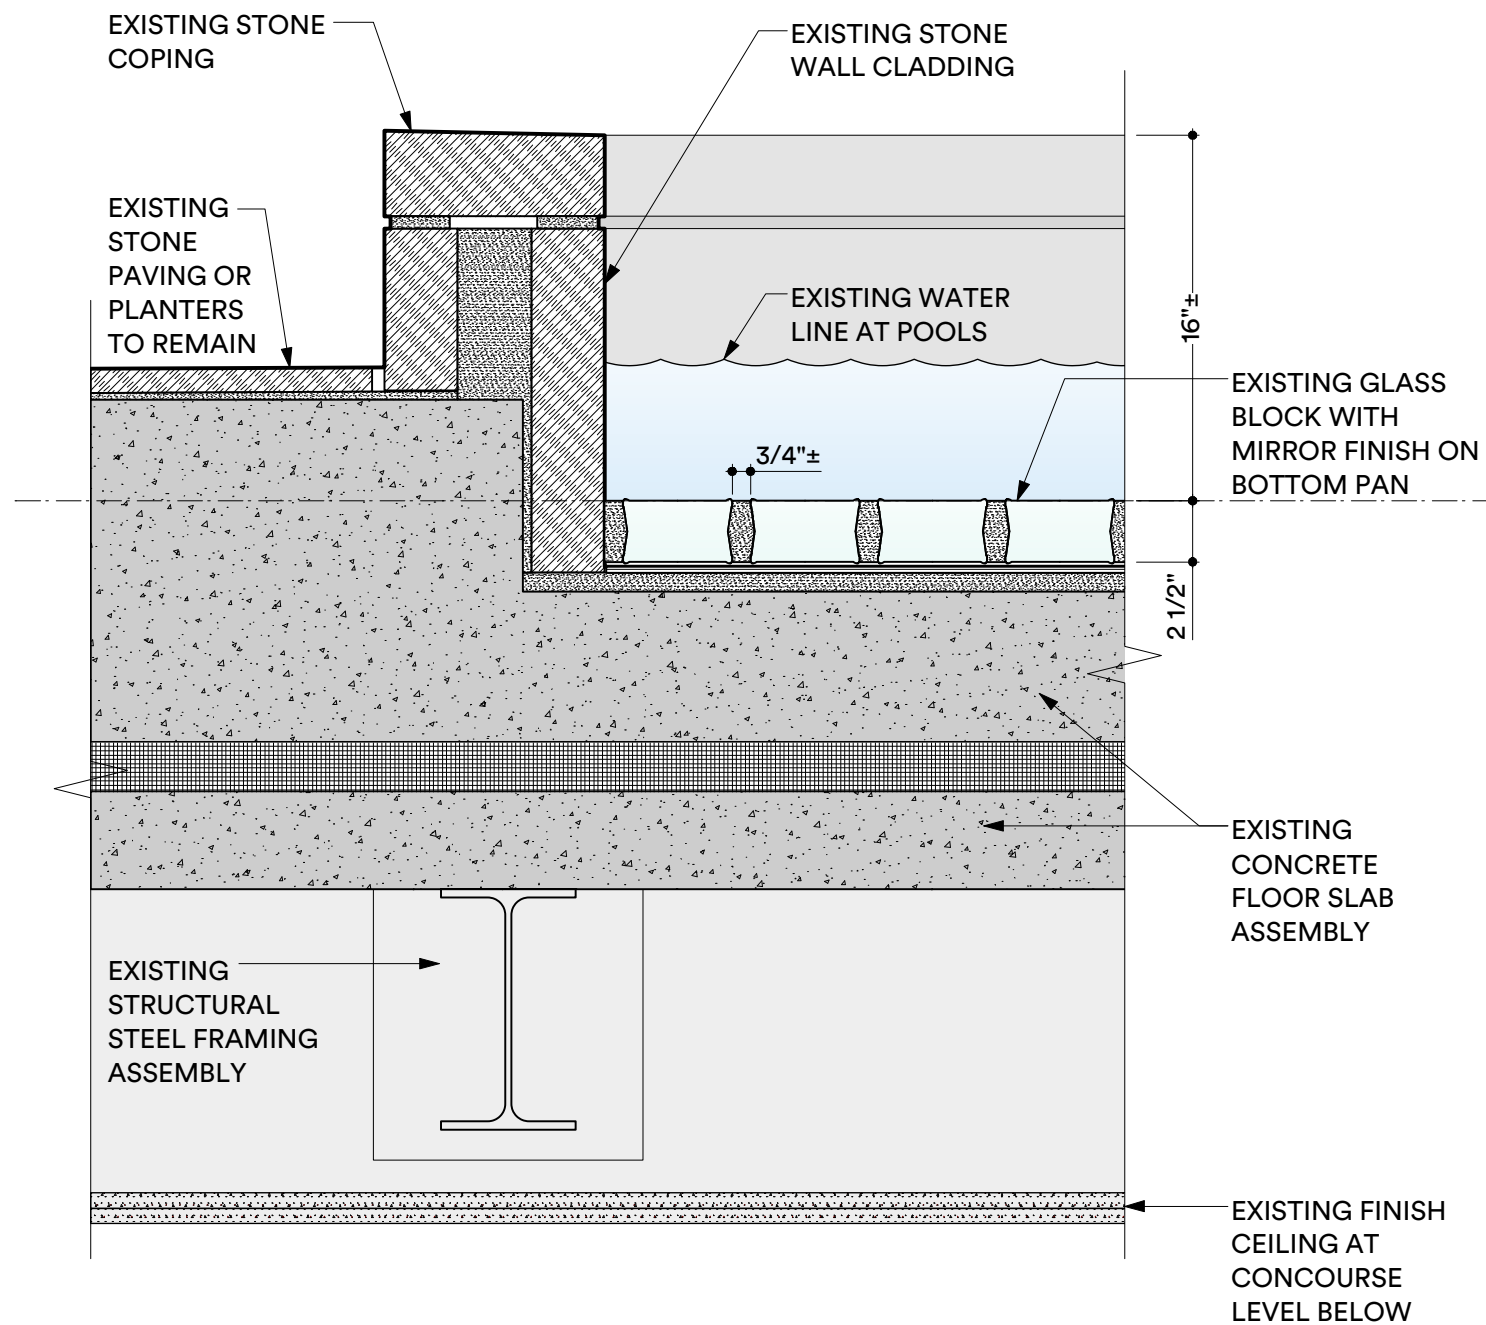

1

EXISTING SECTION DETAIL - FOUNTAIN POOL

SCALE: 1 1/2" = 1'-0"

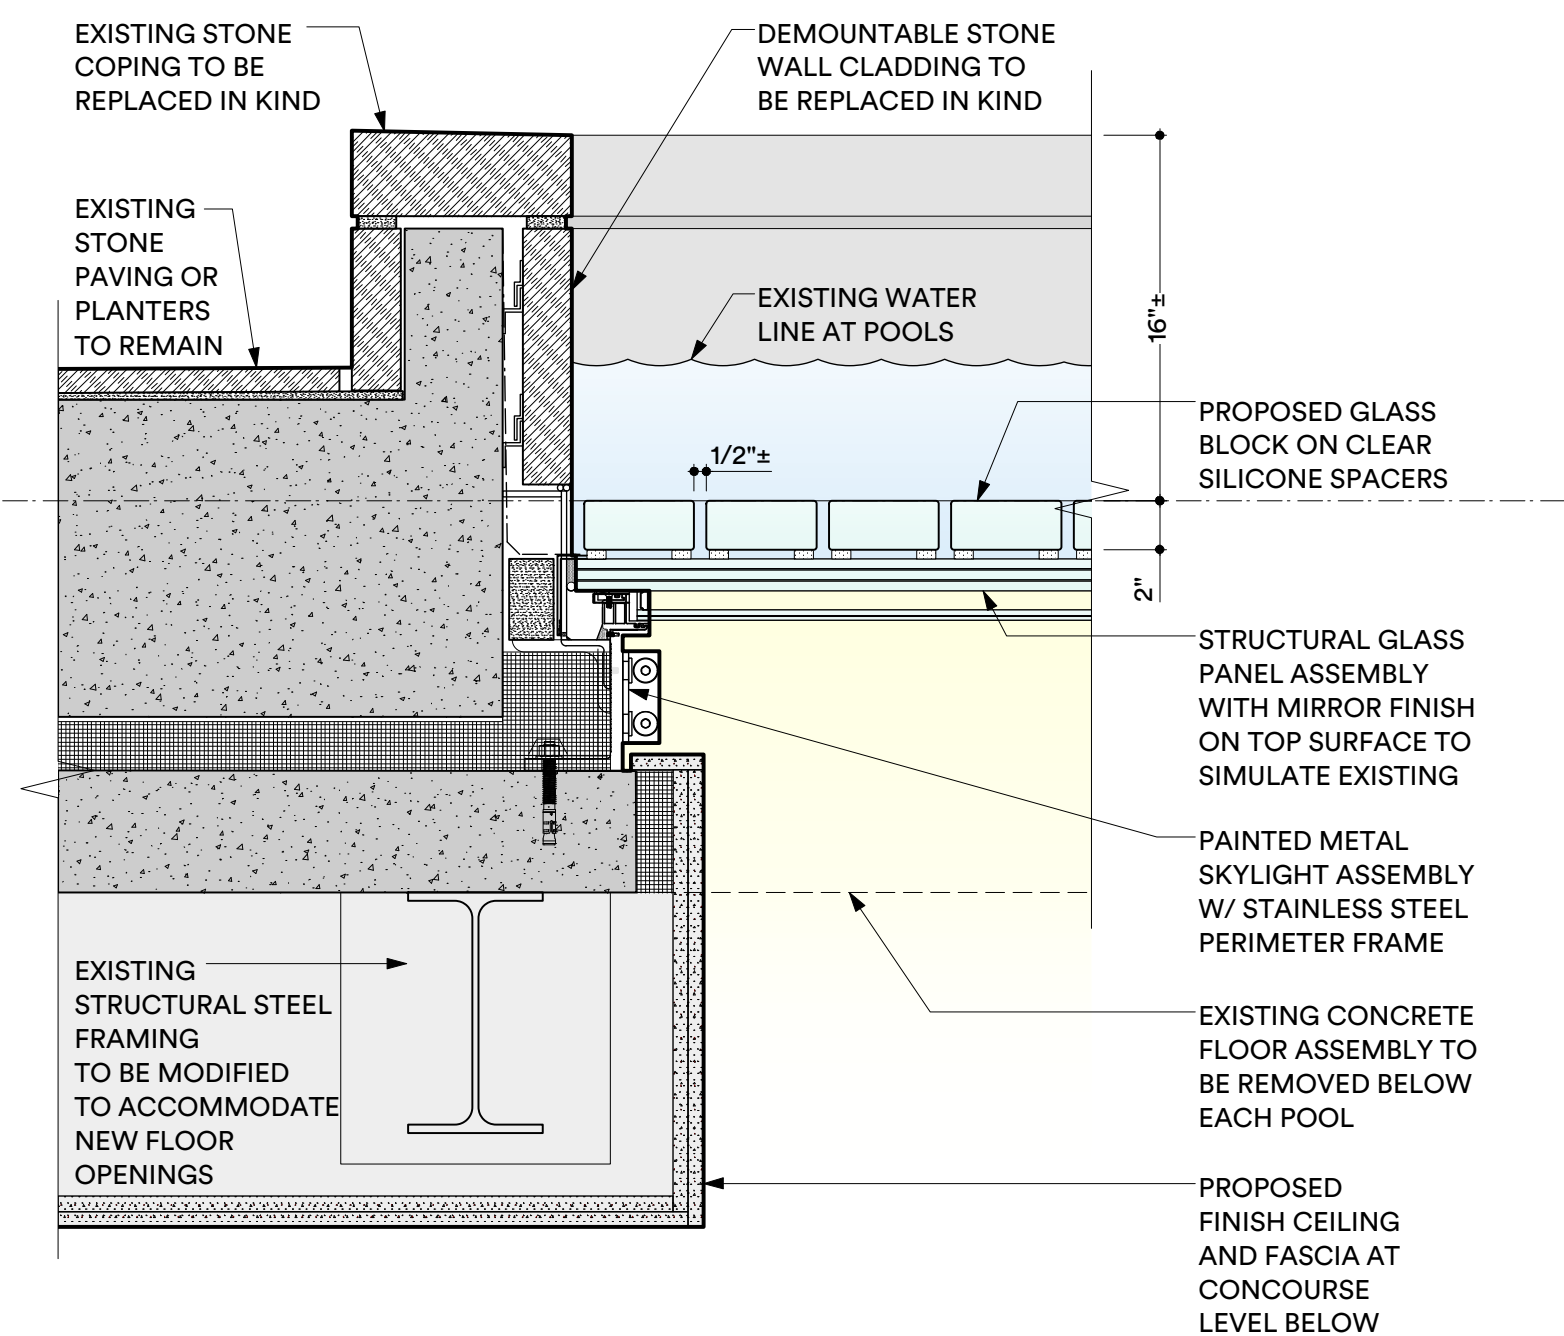

2

EXISTING SECTION DETAIL - FOUNTAIN POOL SKYLIGHT


SCALE: 1 1/2" = 1'-0"




1 HISTORIC CONDITION
CIRCA 1934




2 EXISTING CONDITION
PRESENT - 2019

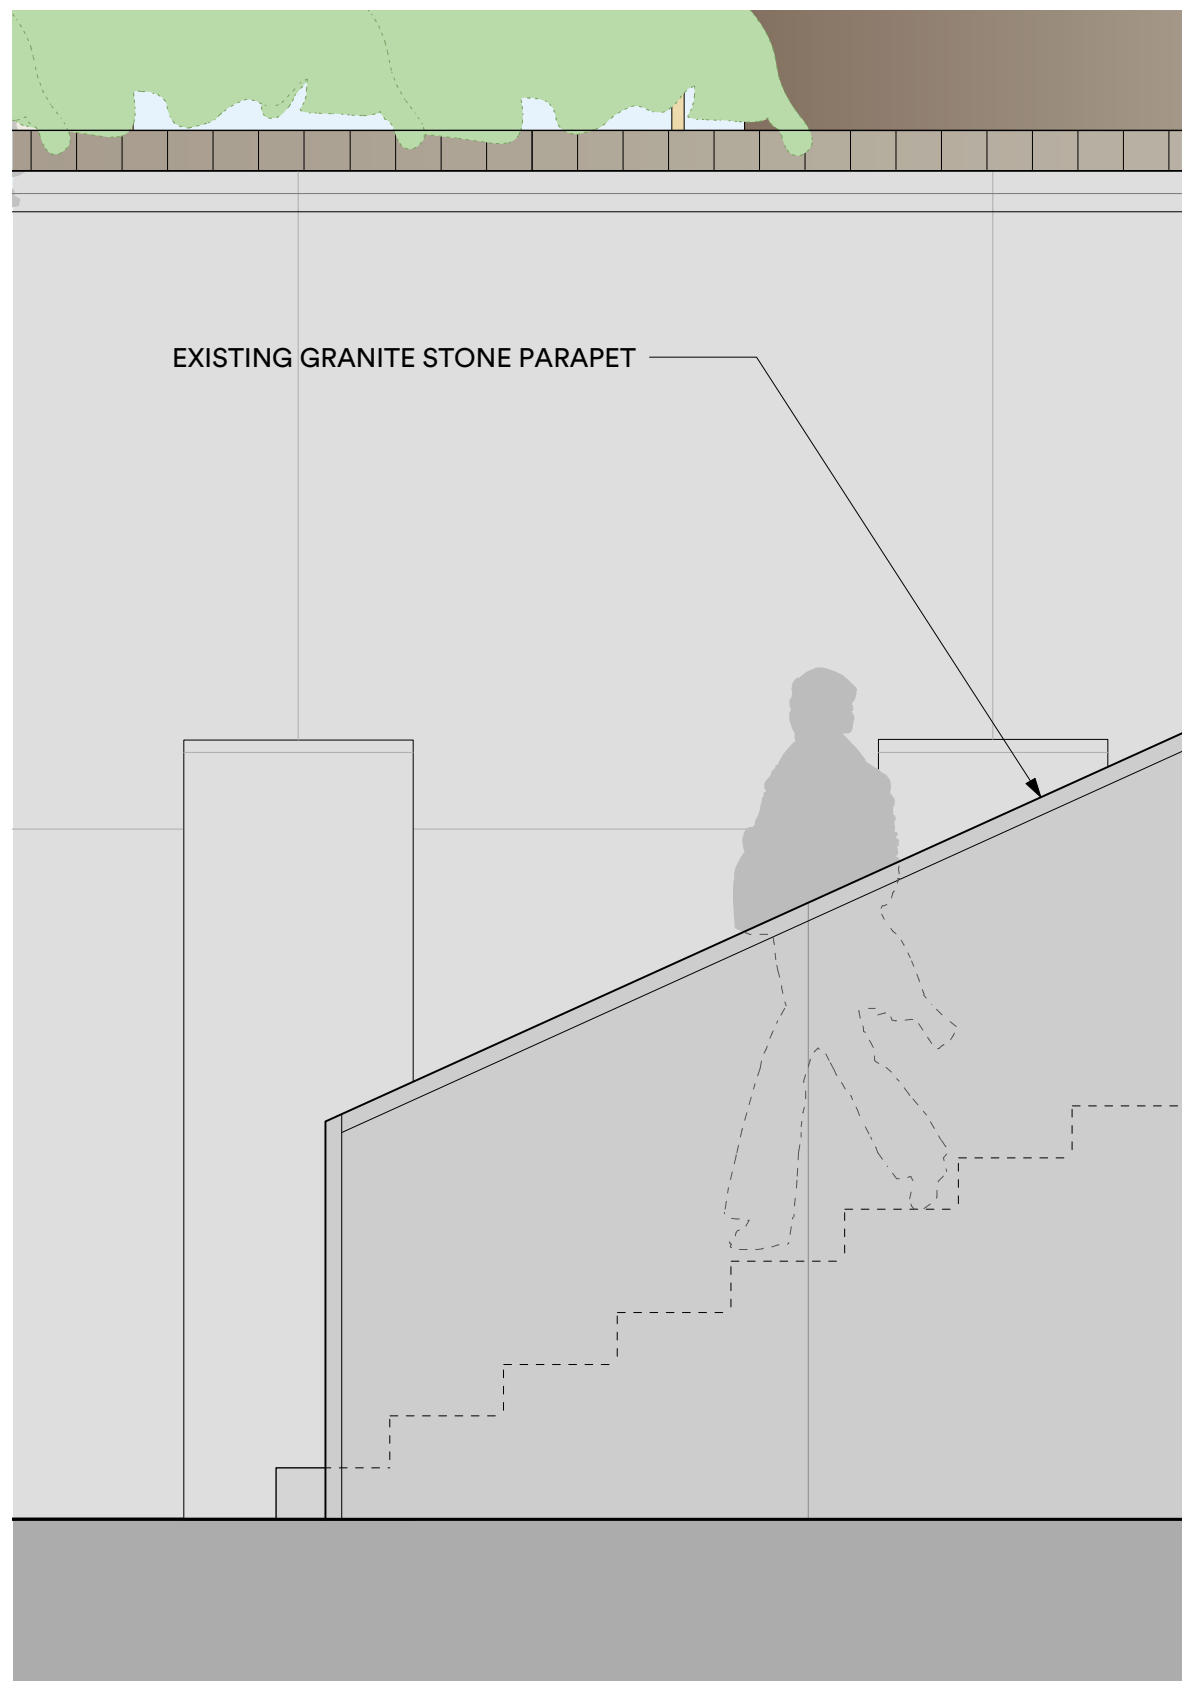


1 EXISTING PARAPET DETAIL
1/2" = 1'-0"

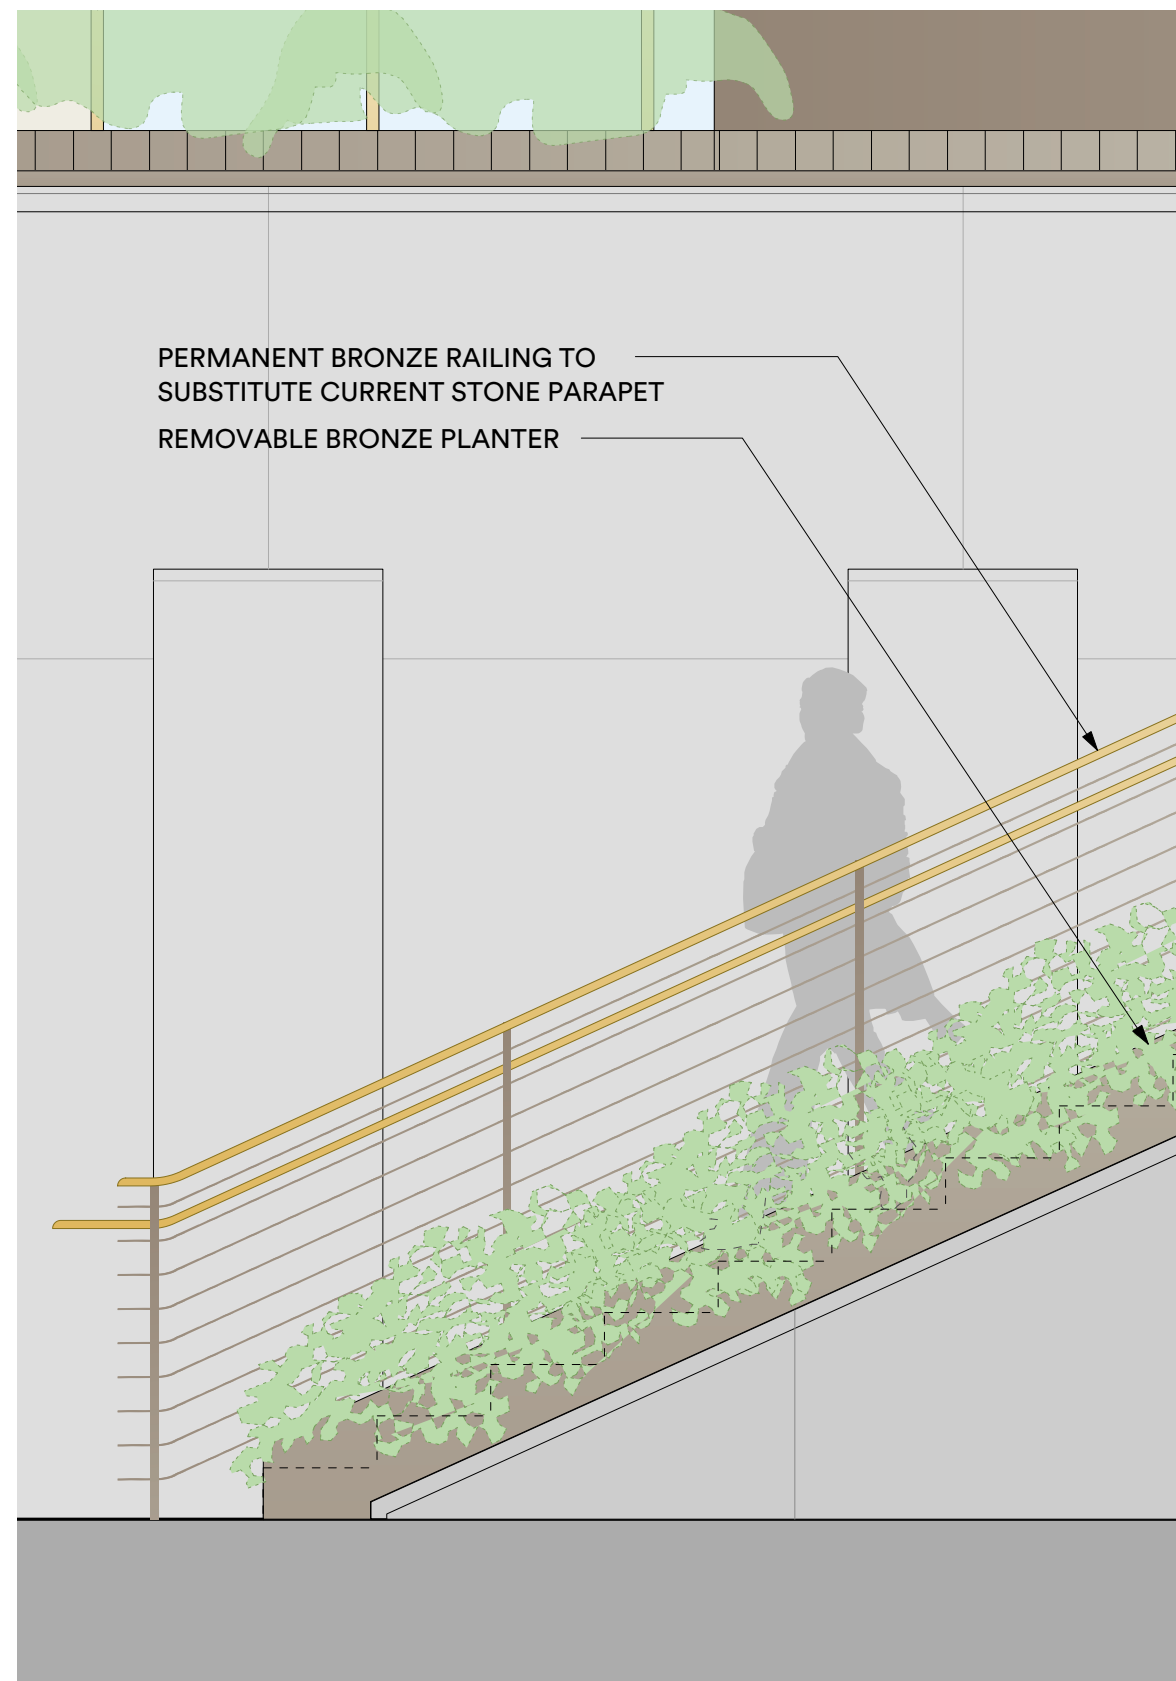

2 PROPOSED PARAPET & RAILING DETAIL
1/2" = 1'-0"

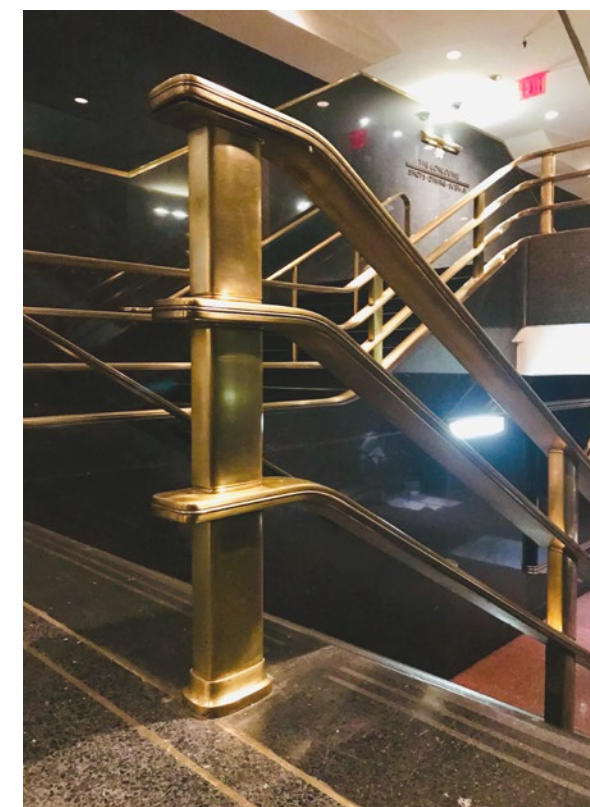


3 REFERENCE IMAGE
EXISTING 30 ROCK INTERIOR RAILING

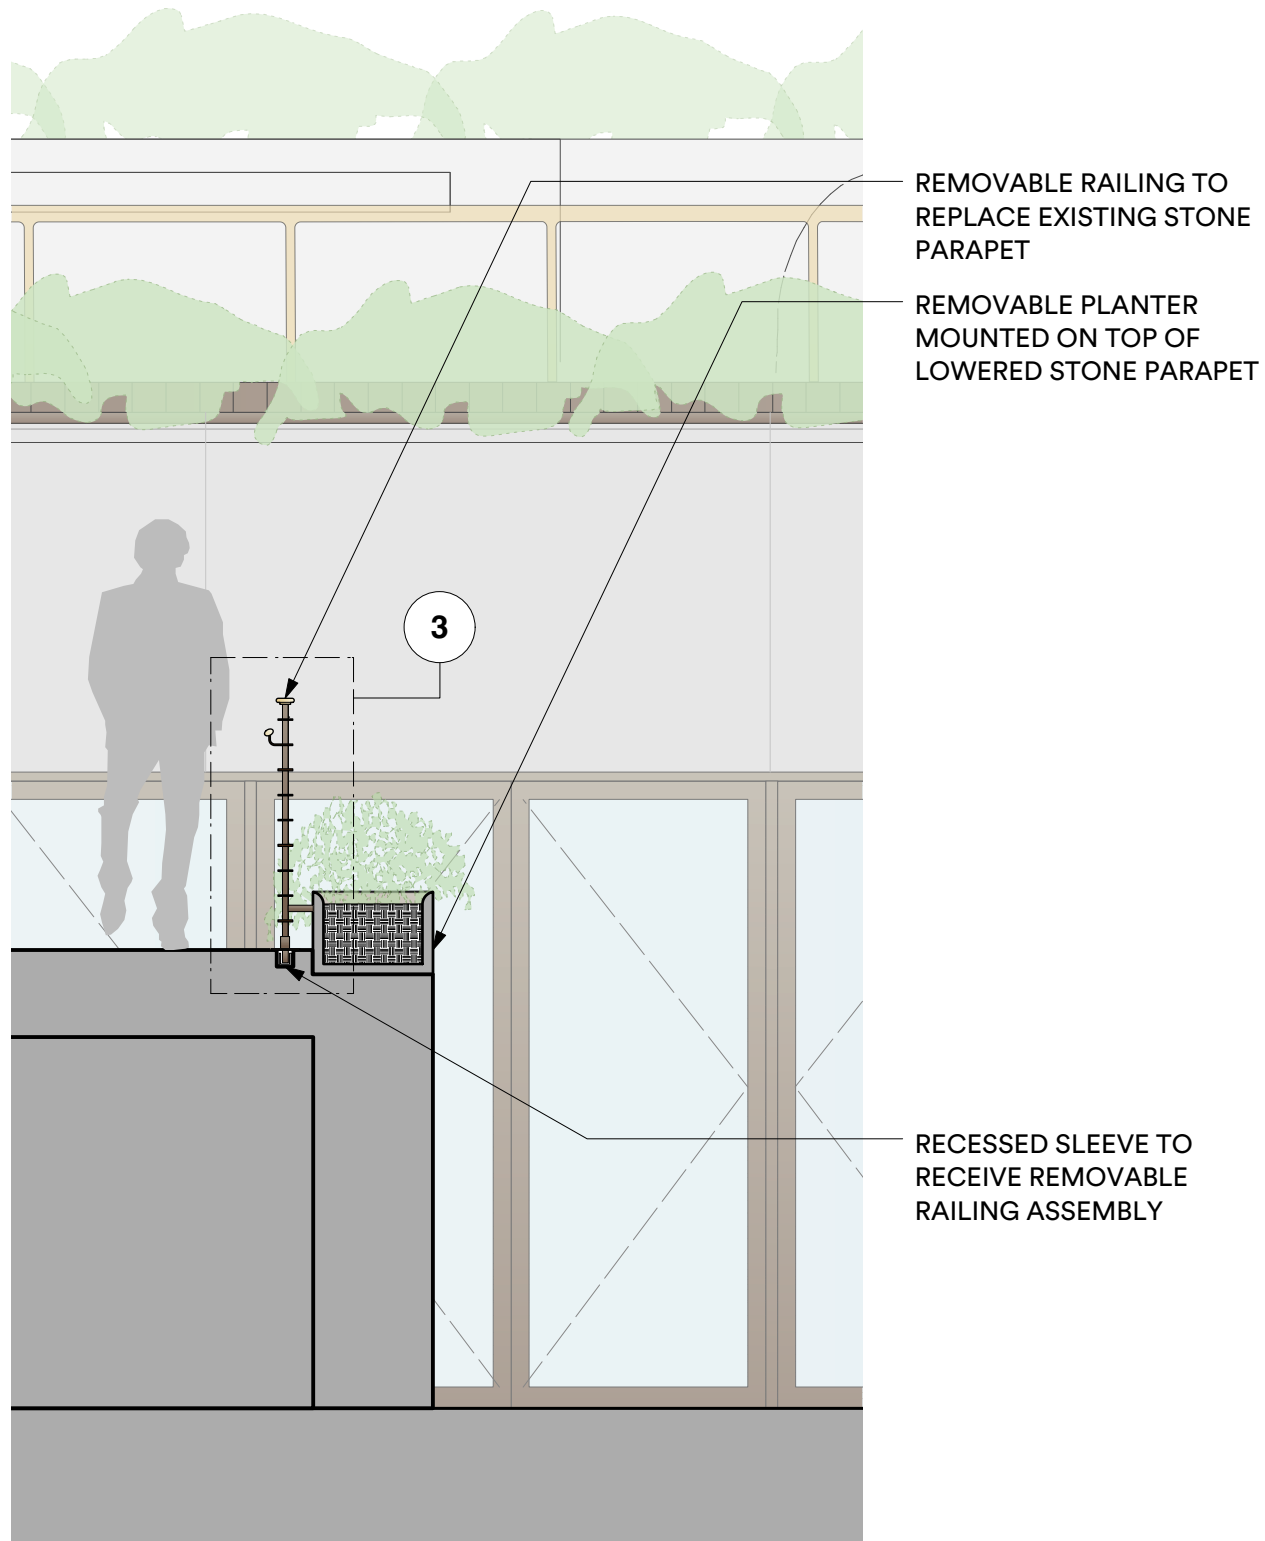

1

PARAPET SECTION DETAIL - WINTER


SCALE: 3/8"=1'-0"

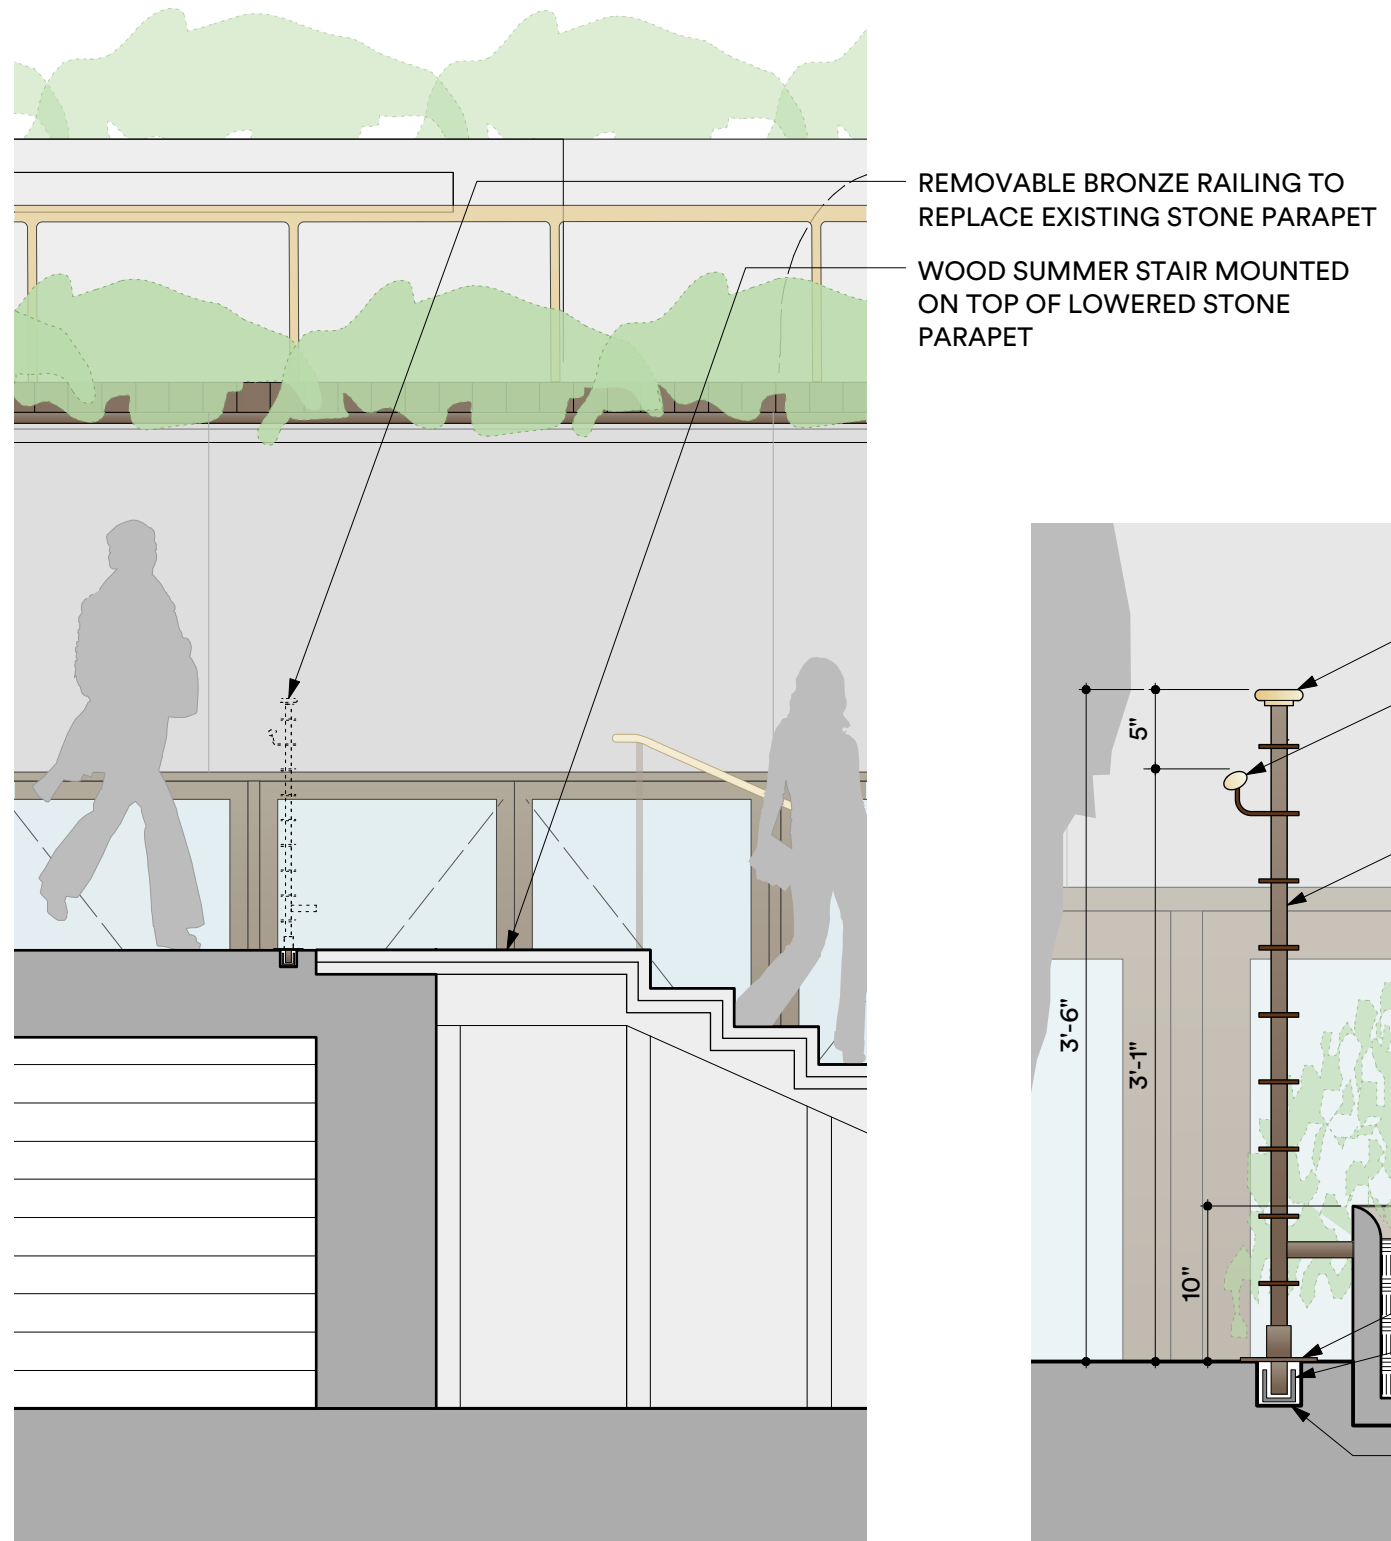

2

PARAPET SECTION DETAIL - SUMMER


SCALE: 3/8"=1'-0"

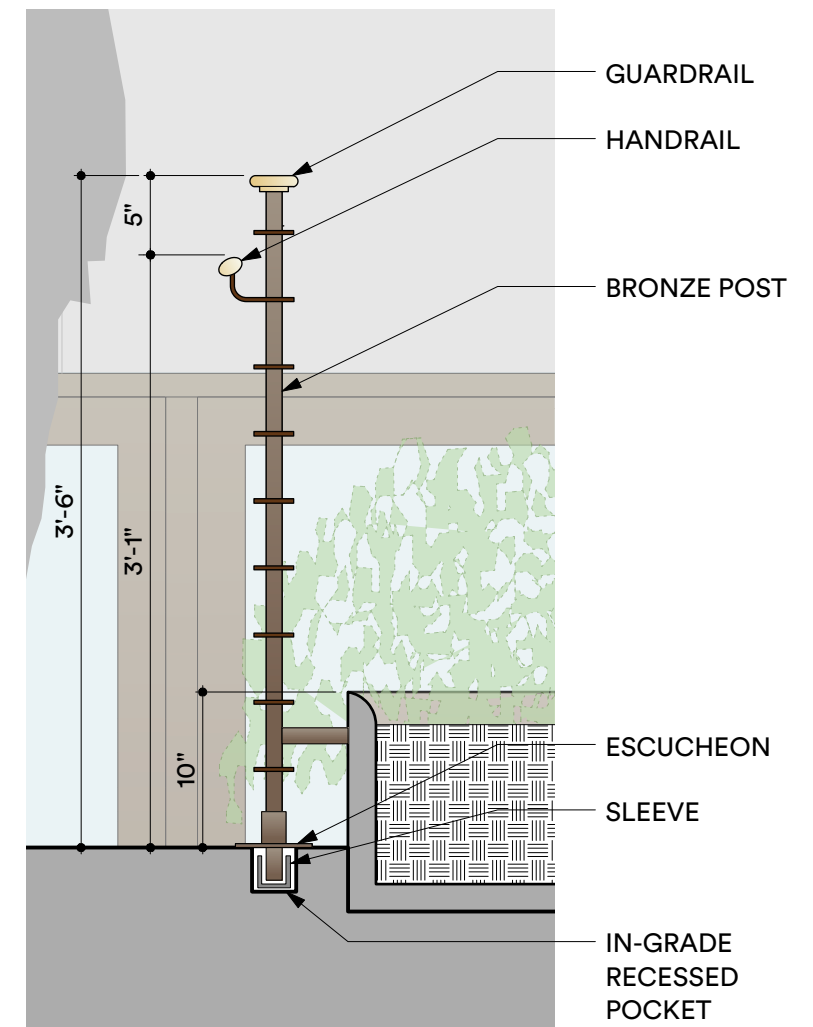


3

REMOVABLE RAILING - ENLARGED DETAIL


SCALE: 1"=1'-0"

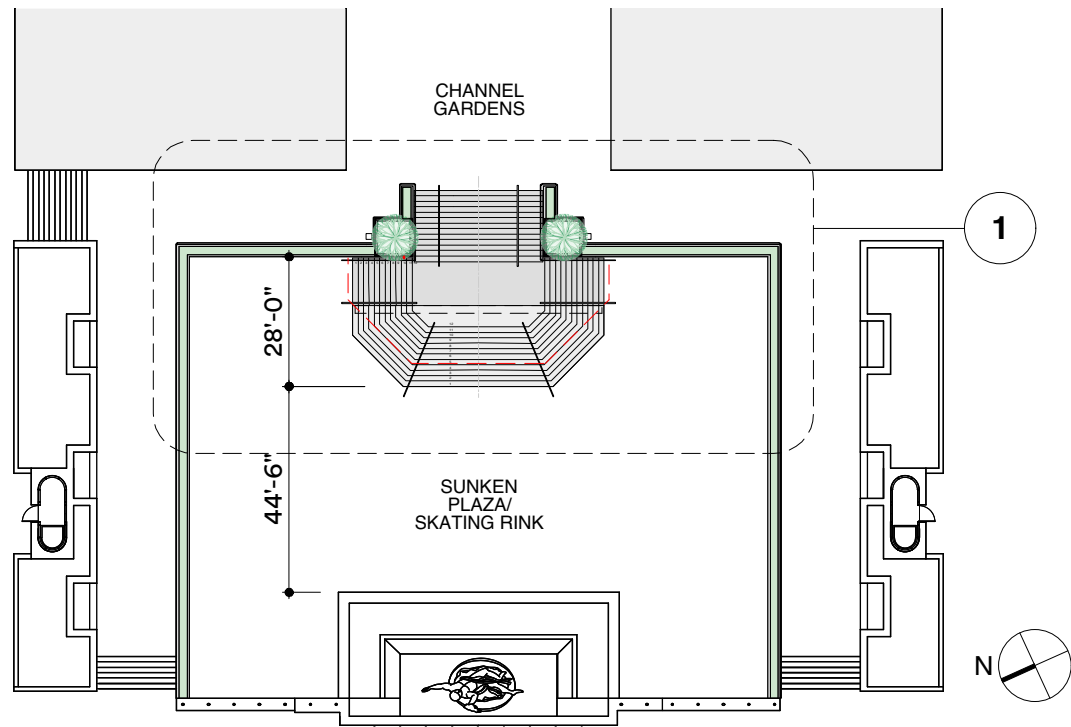

3 PROPOSED - OVERALL PLAN
SCALE: NTS

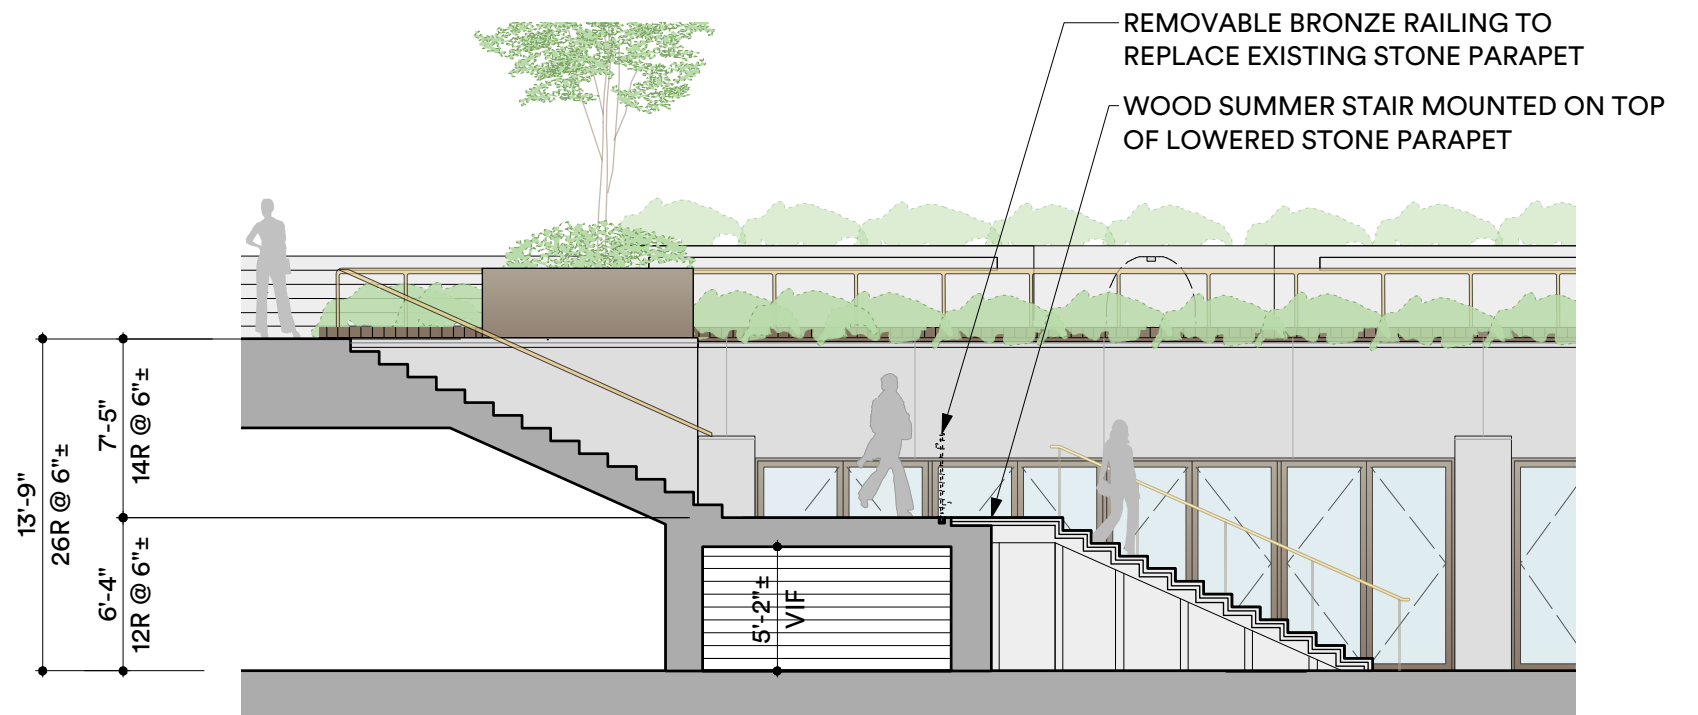

2 PROPOSED - SECTION
SCALE: 1/8"=1'-0"

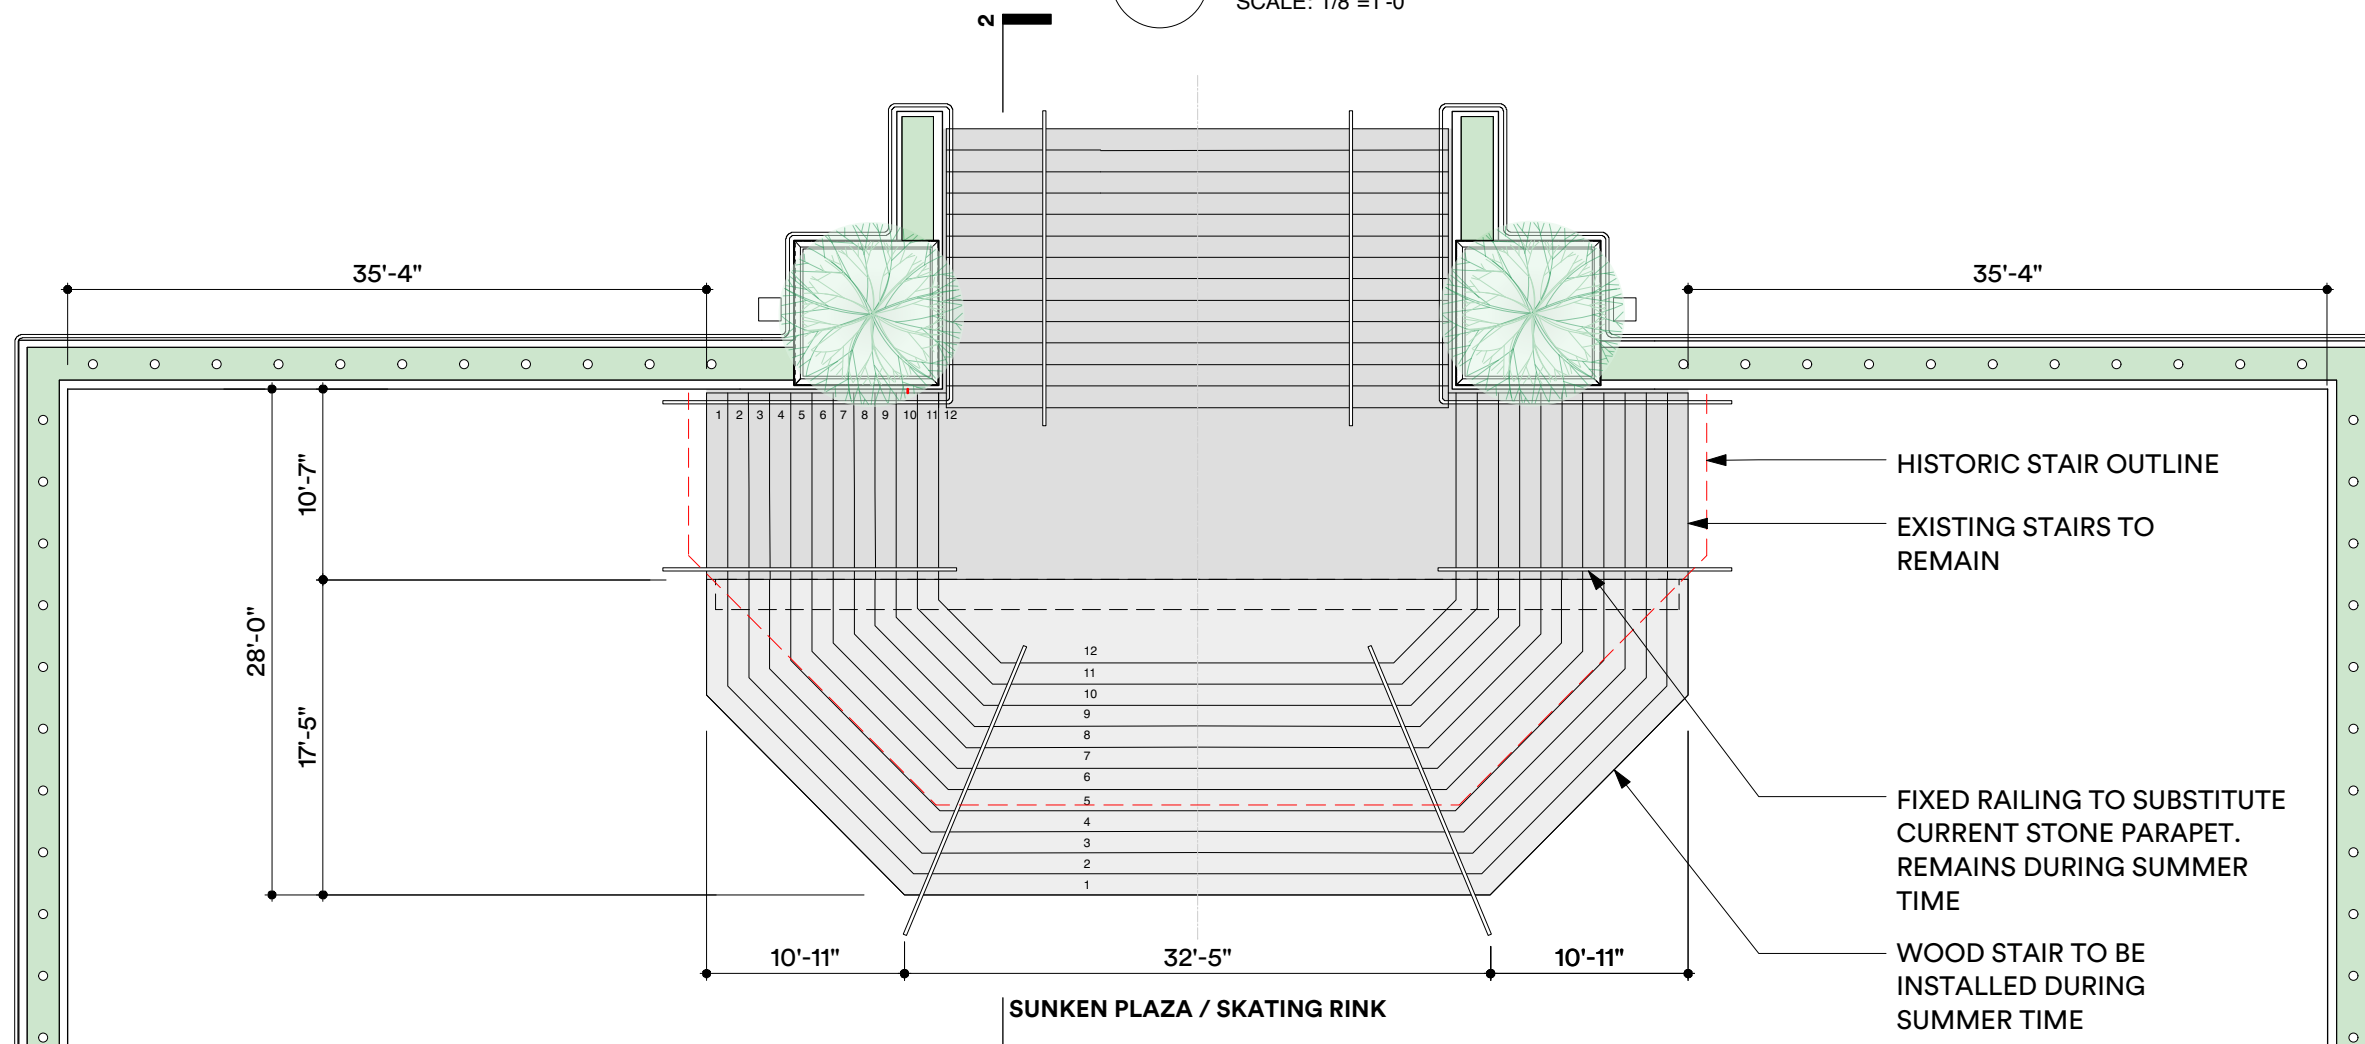

1 PROPOSED - PLAN GROUND FLOOR
SCALE: 3/32"=1'-0"



©2019 Rockefeller Group Inc./Rockefeller Center Archives

SPRING BLOSSOM FESTIVAL, SUNKEN PLAZA, APRIL 1934



©2019 Rockefeller Group Inc./Rockefeller Center Archives

SUNKEN PLAZA, C.1935




1 EXISTING CONDITIONS - PRESENT
VIEW LOOKING WEST

2 EXISTING CONDITIONS - PRESENT
SUNKEN PLAZA



3 EXISTING CONDITIONS - PRESENT
SUNKEN PLAZA

4 EXISTING CONDITIONS - PRESENT
VIEW LOOKING SOUTH

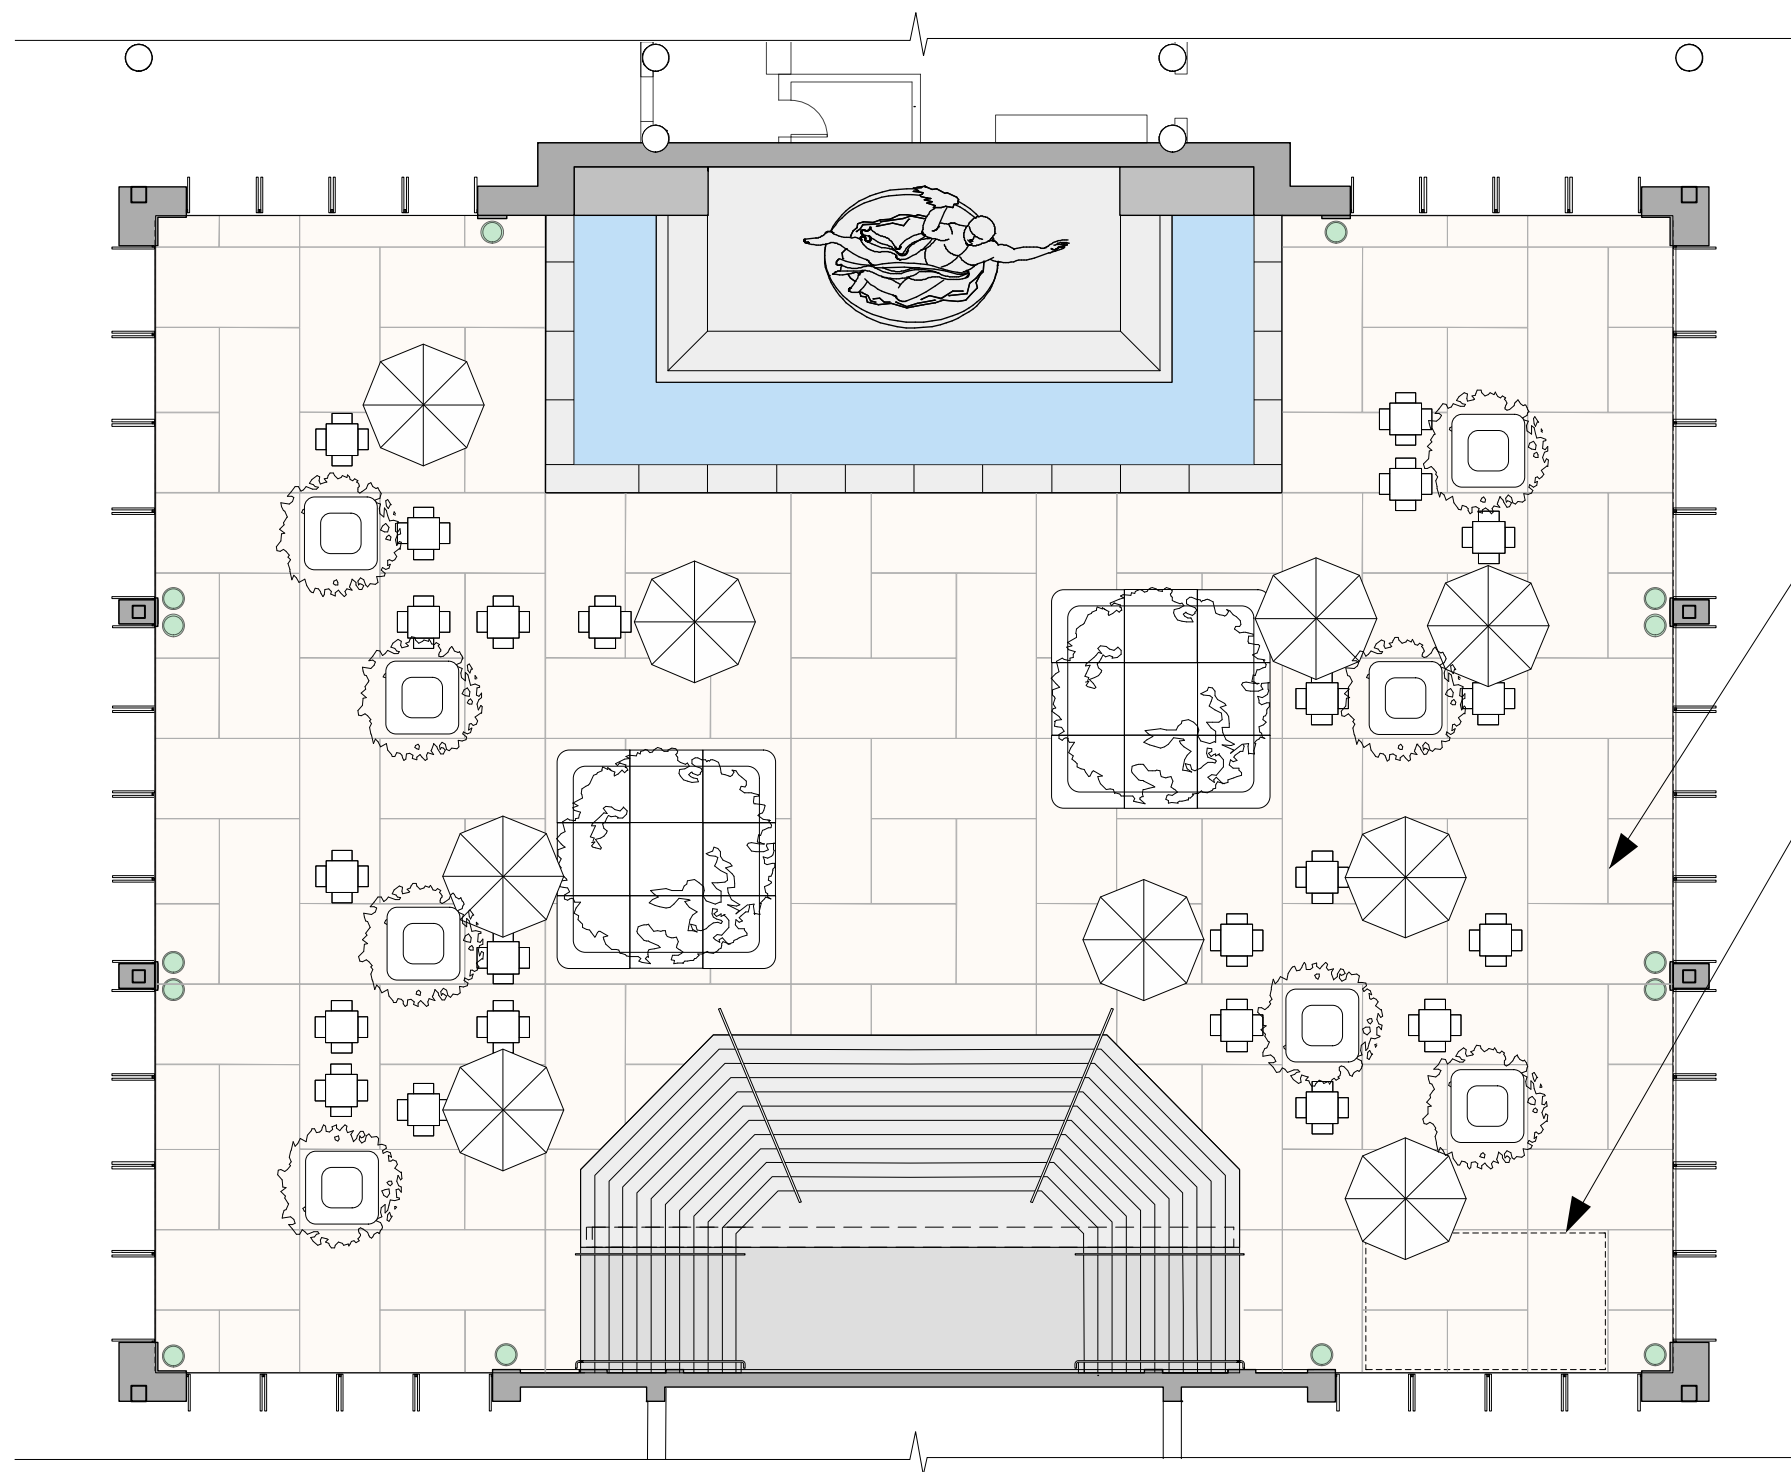

NEW TERRAZZO PAVING
WITH BRONZE DIVIDER
STRIPS

ZAMBONI ELEVATOR BELOW
TERRAZZO

WARMER TERRAZZO TONE
TO COMPLIMENT EXISTING
CRAB ORCHARD STONE



1

PROPOSED PAVING PLAN - TERRAZZO
SCALE: 1/16" = 1'-0"

2

COLOR OF PROPOSED TERRAZZO
MATERIAL IMAGES



©2019 Rockefeller Group Inc./Rockefeller Center Archives

SUNKEN PLAZA, C.1940



1 EXISTING CONDITIONS - PRESENT
NORTH/SOUTH GARDENS, VIEW LOOKING SOUTH



2 EXISTING CONDITIONS - PRESENT
SUNKEN PLAZA, VIEW LOOKING NORTHEAST



3 EXISTING CONDITIONS - PRESENT
NORTH/SOUTH GARDENS, VIEW LOOKING NORTHEAST




4 EXISTING CONDITIONS - PRESENT
NORTH/SOUTH GARDENS, VIEW LOOKING WEST



1 EXISTING CONDITION
VIEW FACING SOUTH / WEST




2 EXISTING CONDITION
VIEW FACING SOUTH / EAST

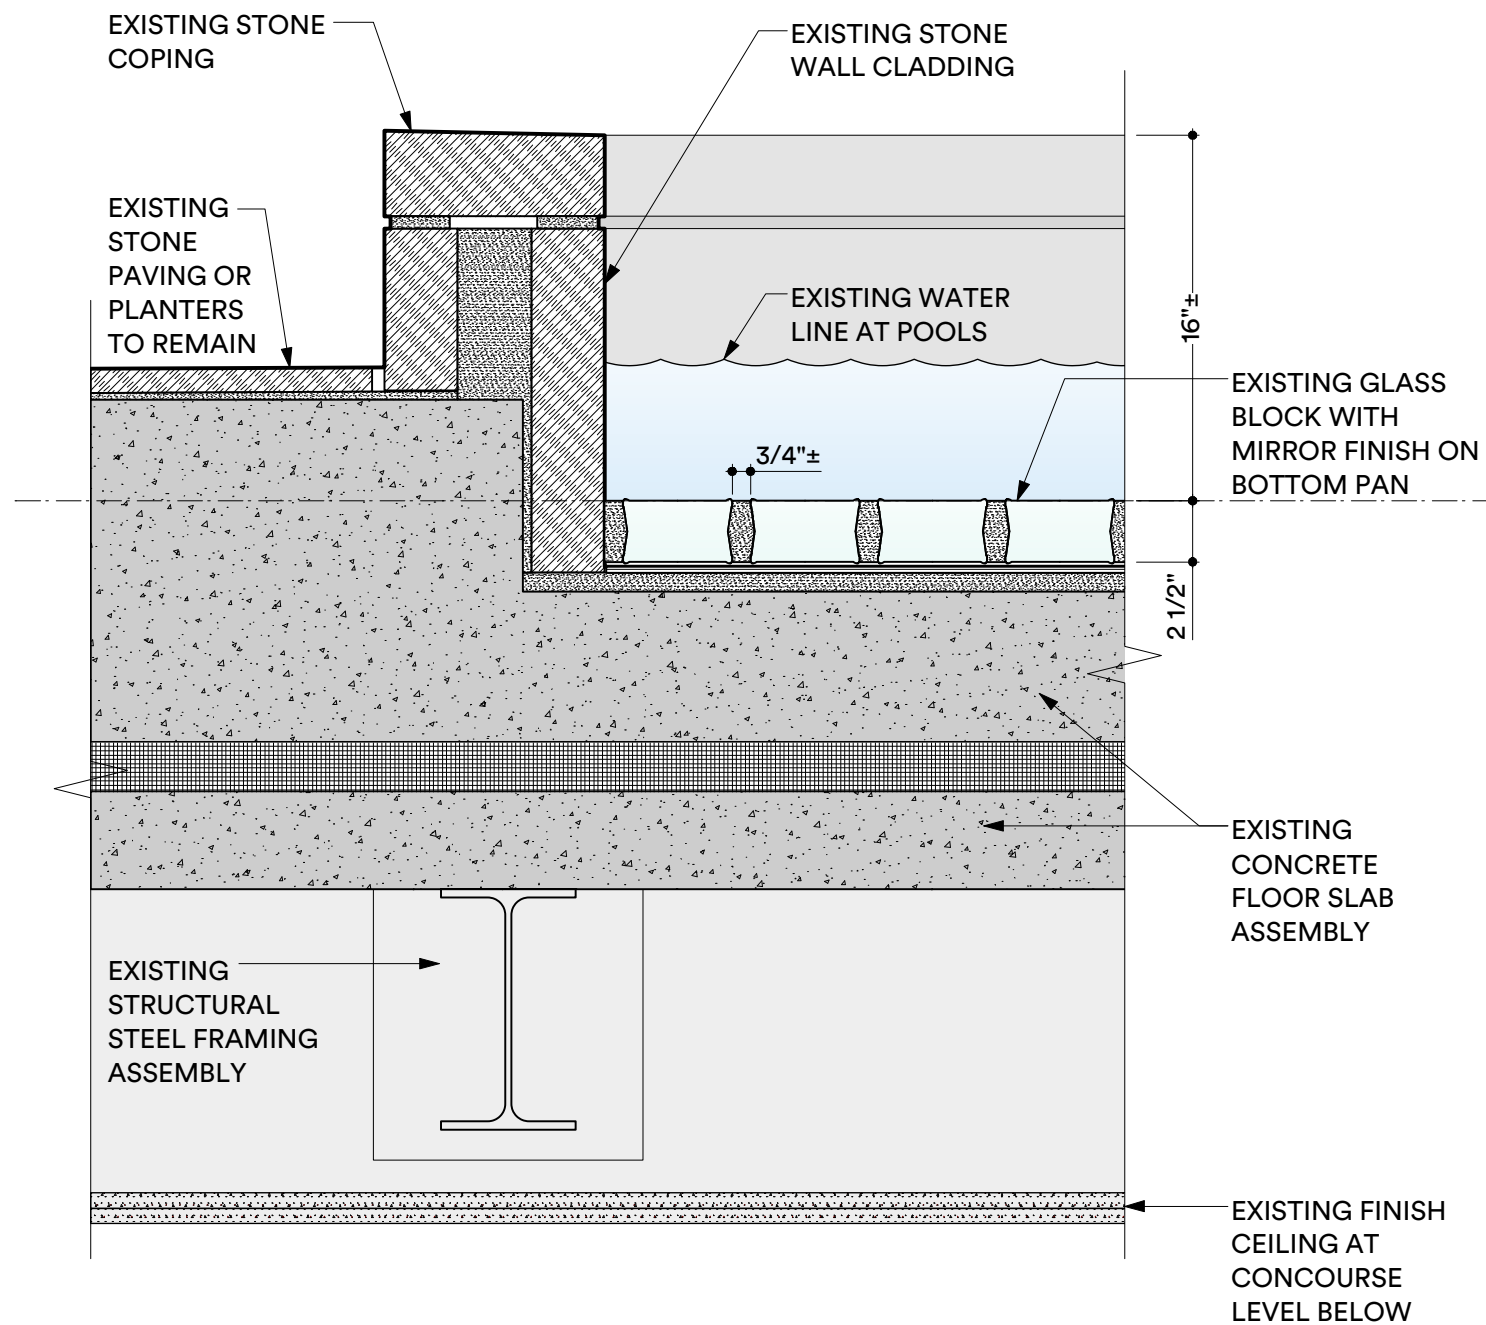

1

EXISTING SECTION DETAIL - FOUNTAIN POOL


SCALE: 1 1/2" = 1'-0"

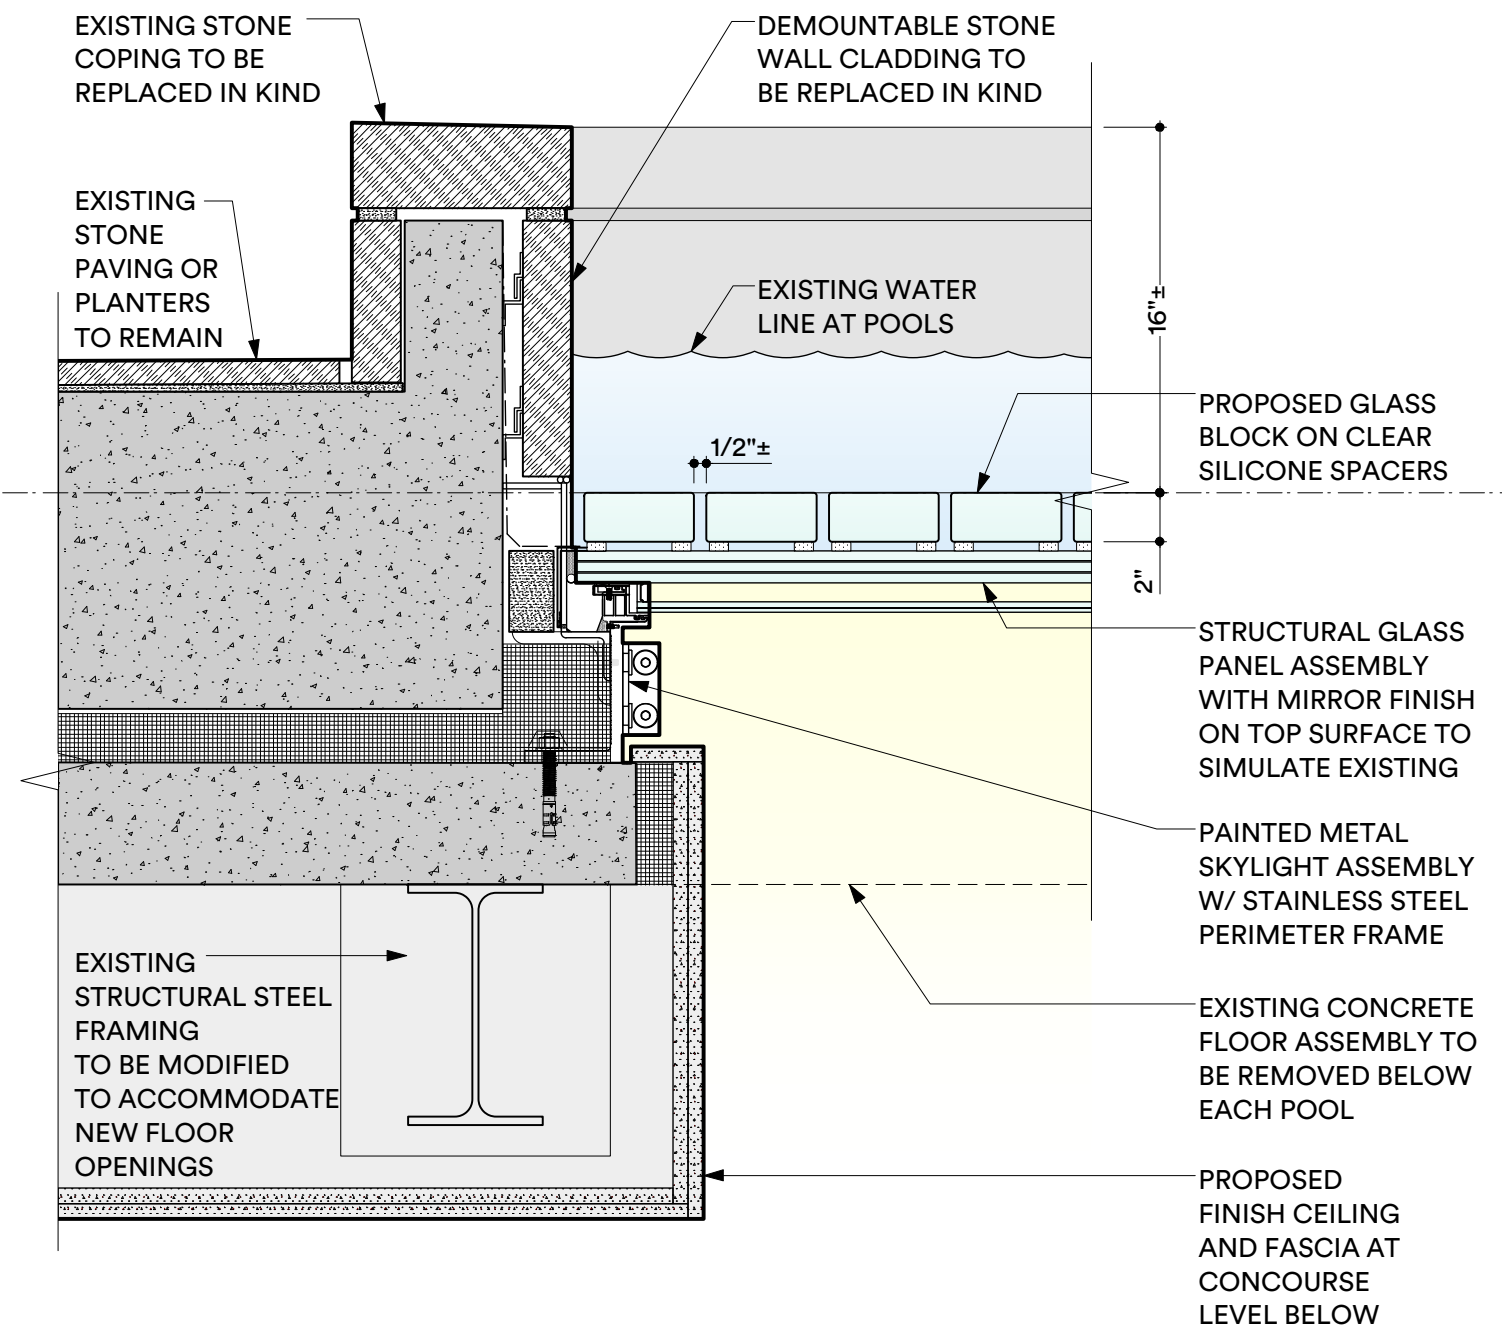

2

EXISTING SECTION DETAIL - FOUNTAIN POOL SKYLIGHT


SCALE: 1 1/2" = 1'-0"

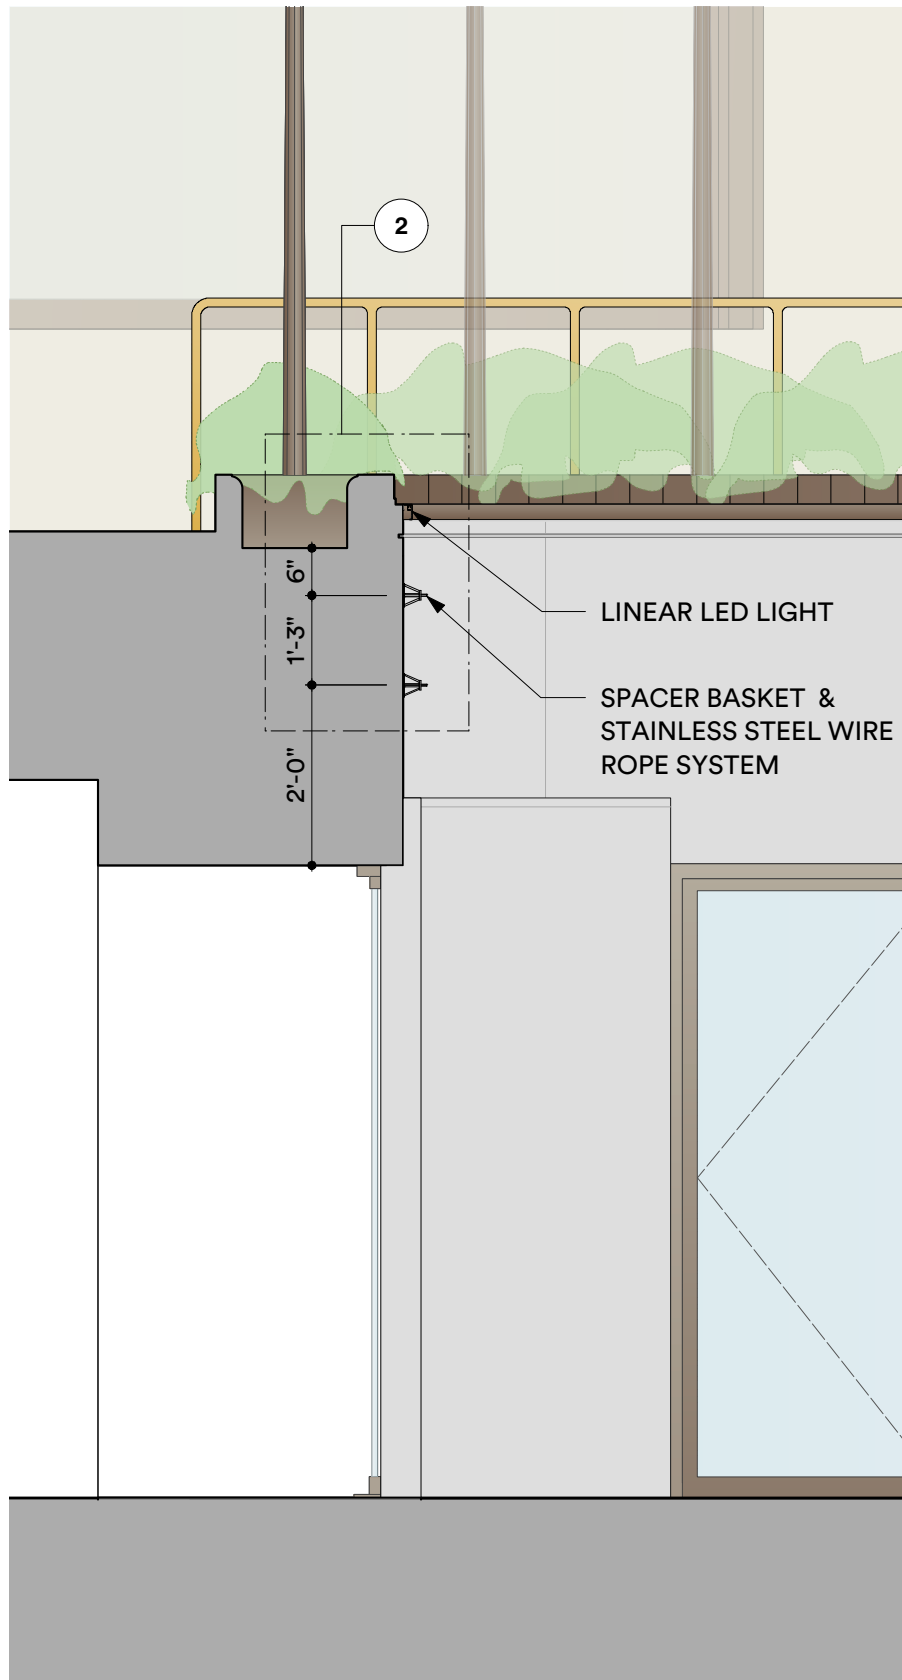

1

PROPOSED SECTION - LIGHT & WISTERIA DETAIL

SCALE: 3/8"=1'-0"

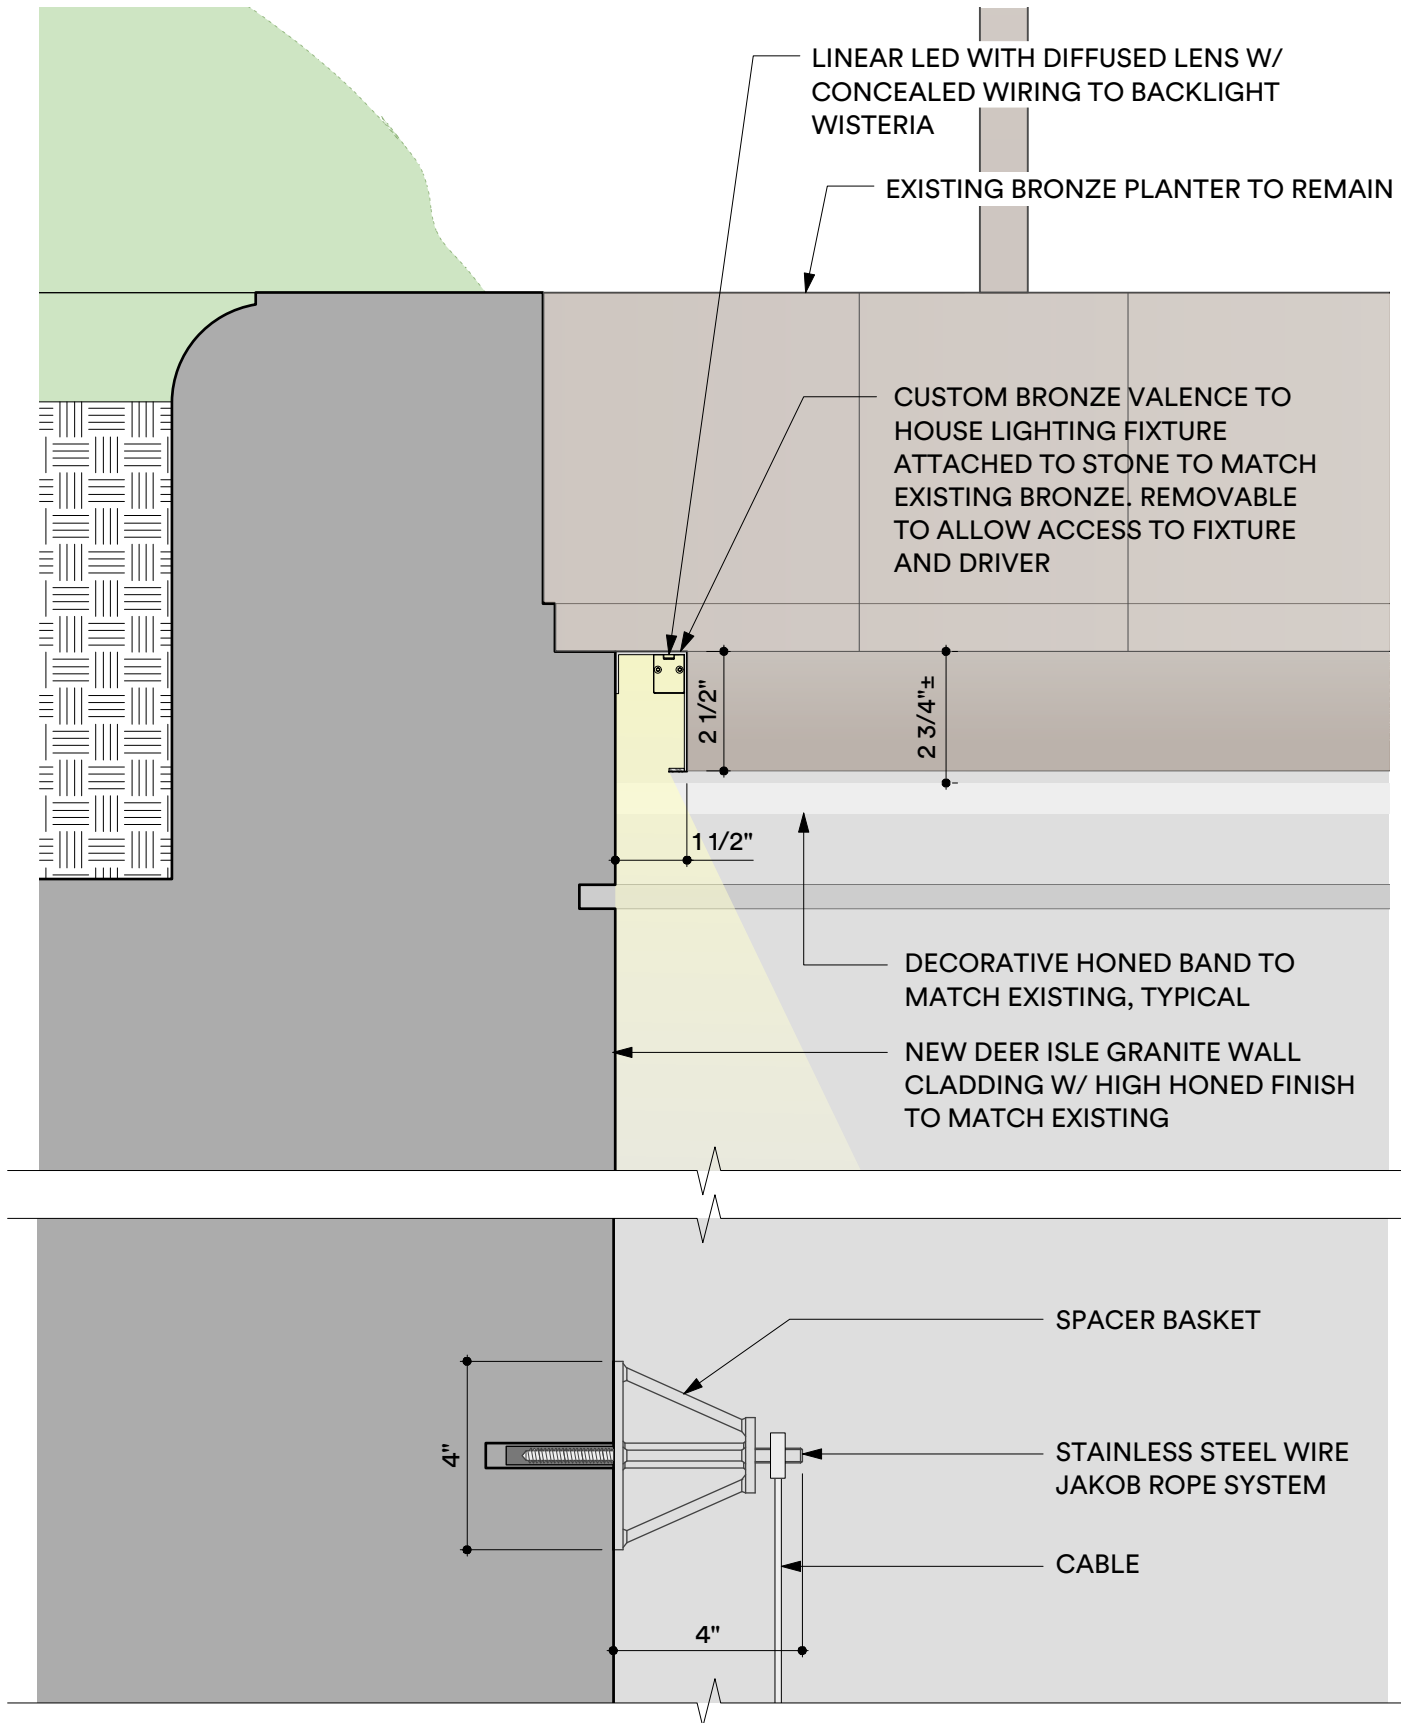


2

PROPOSED SECTION - LIGHT & WISTERIA DETAIL

SCALE: 3"=1'-0"


REVISED DESIGN
APRIL 28, 2020

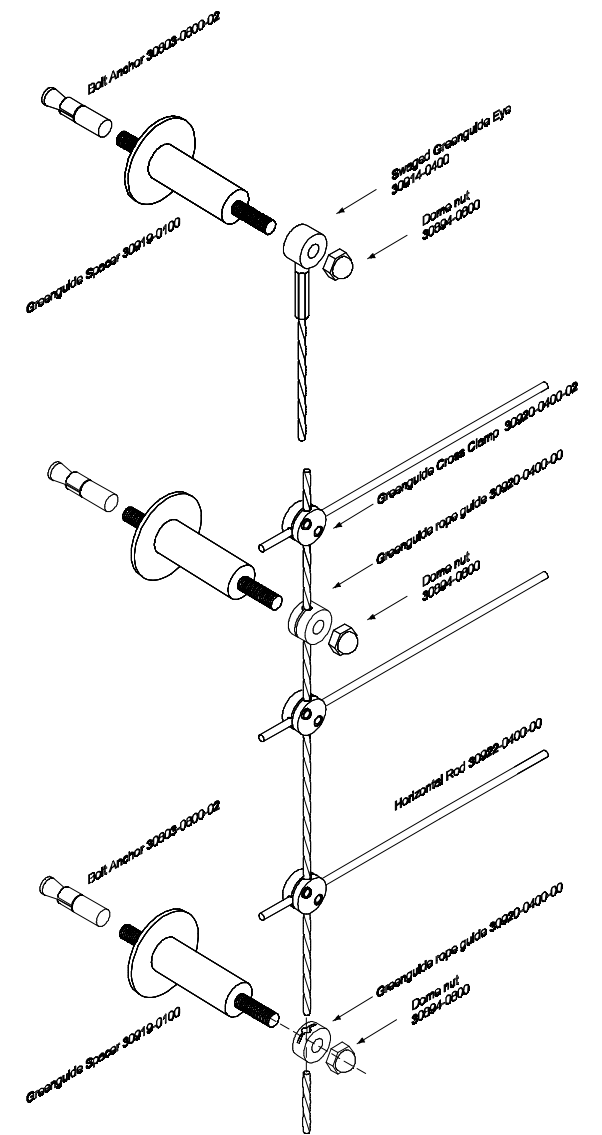

12" X 12" GRID STAINLESS STEEL WIRE JAKOB ROPE SYSTEM




EXISTING DETAIL PHOTO (SUNKEN PLAZA STEPS)

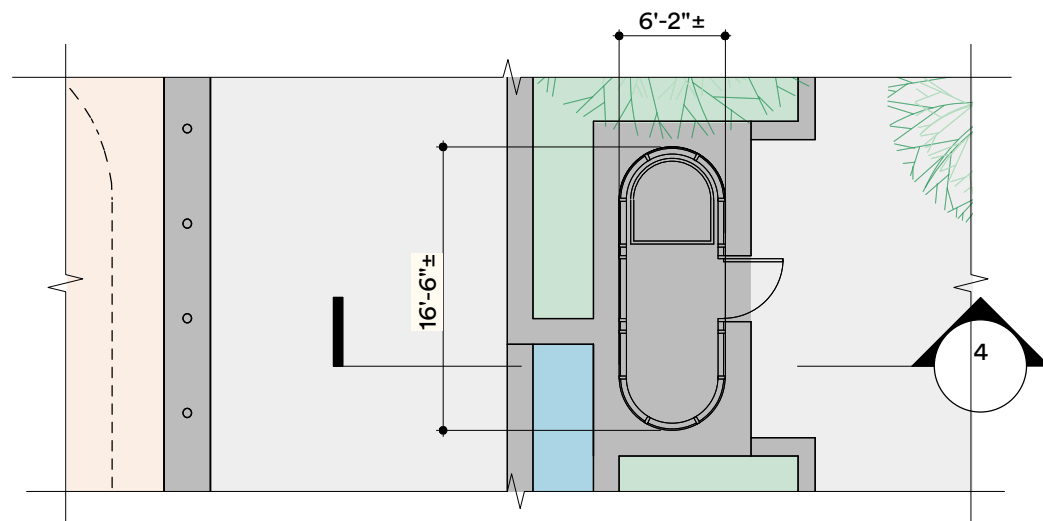


6 **EXISTING NORTH ELEVATOR PLAN: GROUND FLOOR**
SCALE: 3/32" = 1'-0" SQUARE FOOTAGE OF ENCLOSURE = 95± SF




5 **EXISTING ELEVATION:**
SCALE: 3/32" = 1'-0"

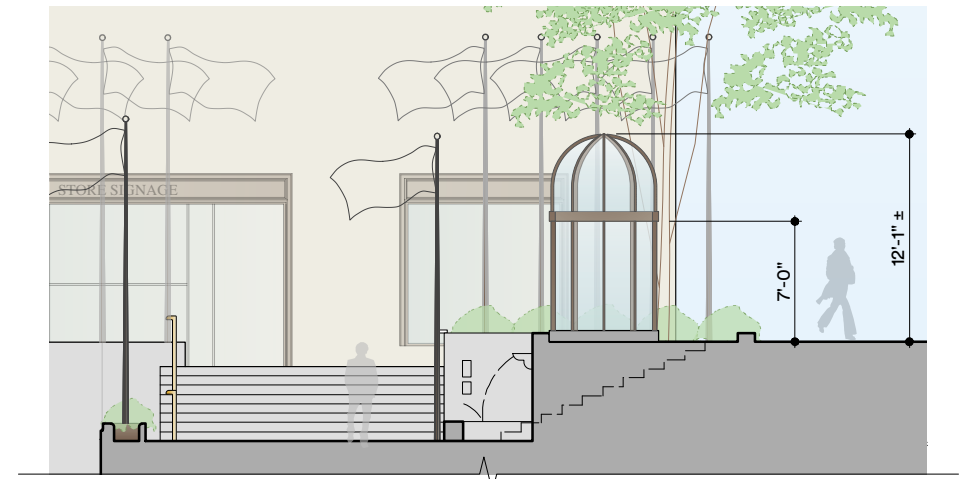


4 **EXISTING NORTH ELEVATOR SECTION: FACING WEST**
SCALE: 3/32" = 1'-0"

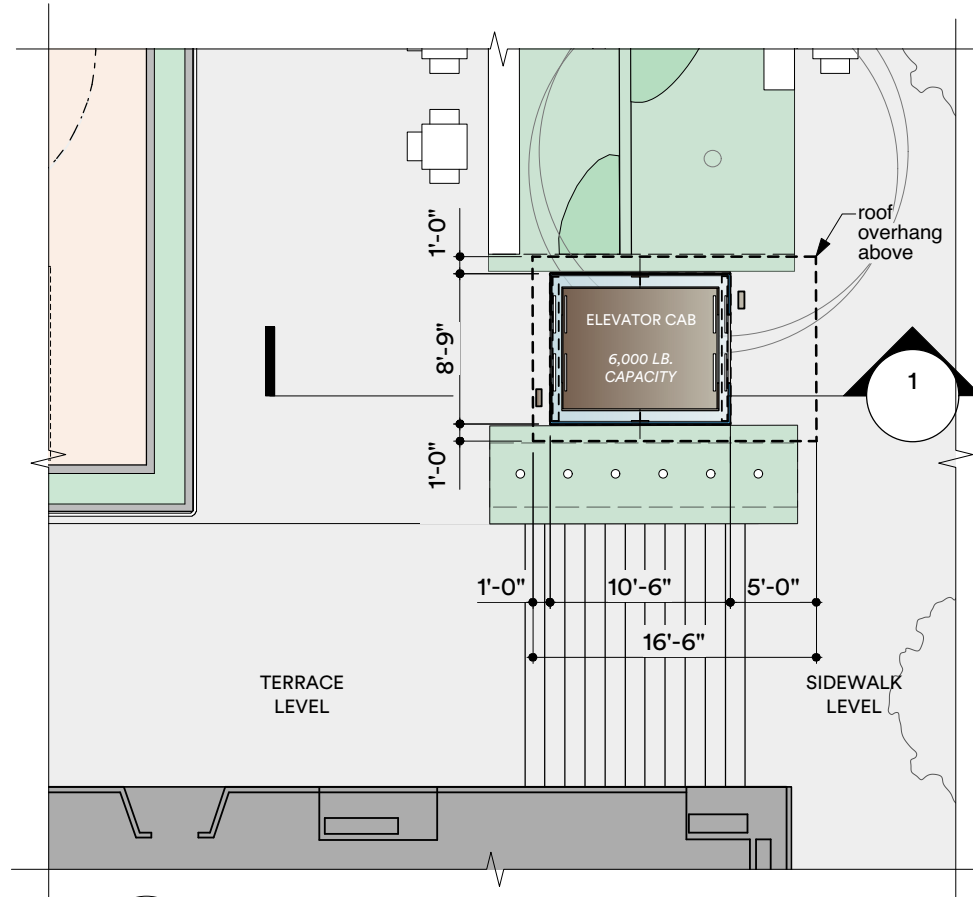


3 **PROPOSED NORTH ELEVATOR PLAN: GROUND FLOOR**
SCALE: 3/32" = 1'-0" SQUARE FOOTAGE OF ENCLOSURE = 95± SF

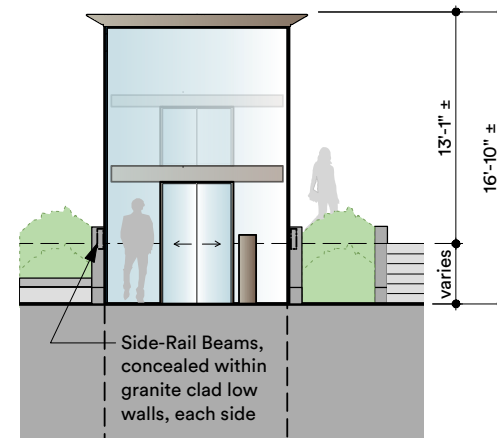

2 **PROPOSED ELEVATIONS:**
SCALE: 3/32" = 1'-0"

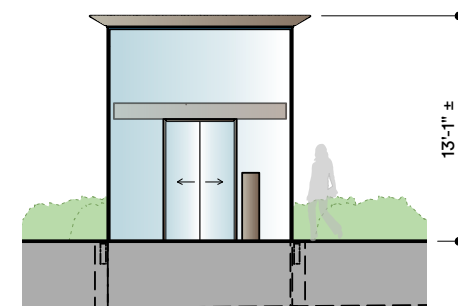


2 **PROPOSED ELEVATIONS:**
SCALE: 3/32" = 1'-0"

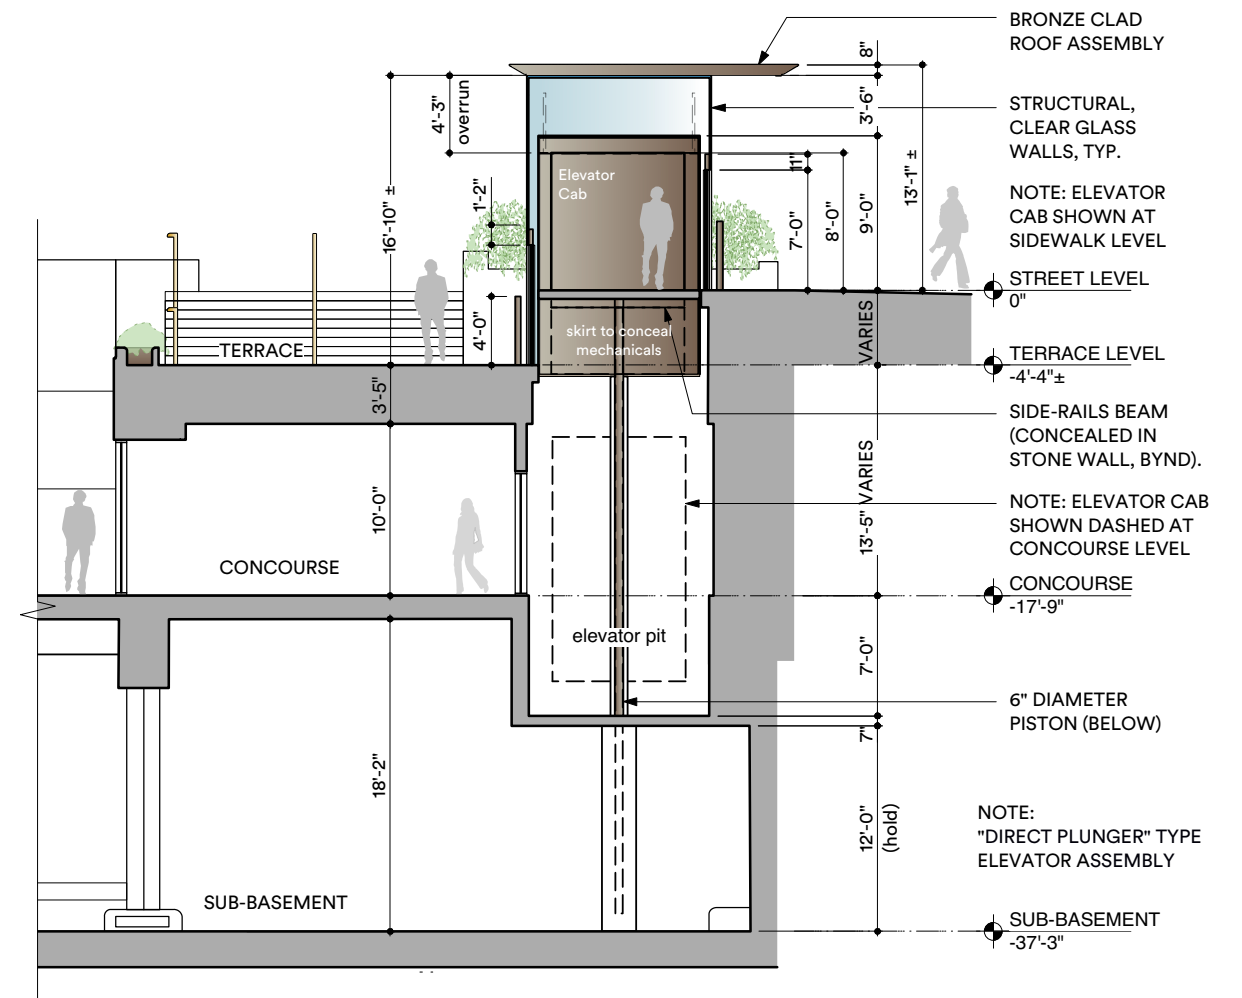

1 **PROPOSED NORTH ELEVATOR SECTION: FACING WEST**
SCALE: 3/32" = 1'-0"

PROPOSED DESIGN
JANUARY 14, 2020

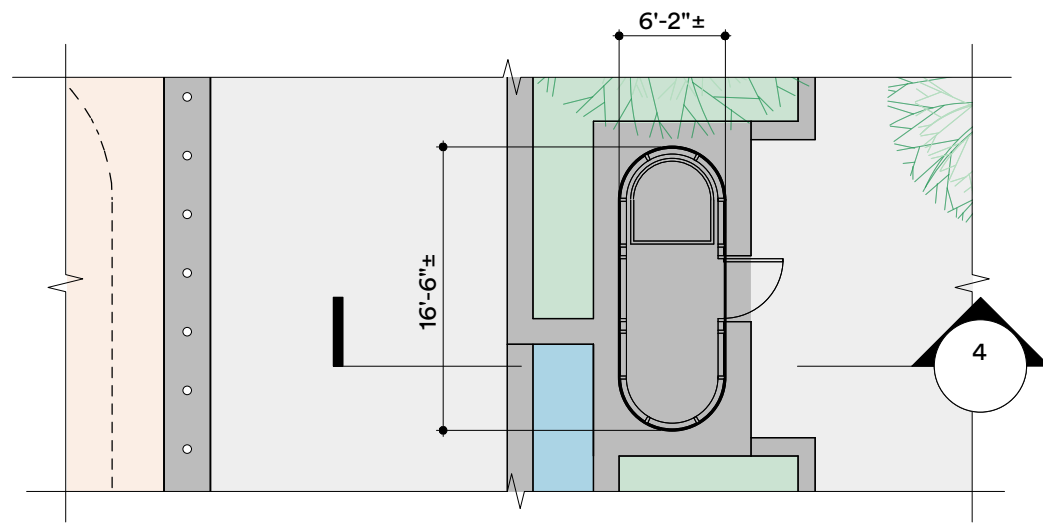

6

EXISTING NORTH ELEVATOR PLAN: GROUND FLOOR

SCALE: 3/32" = 1'-0"

SQUARE FOOTAGE OF ENCLOSURE = 95± SF




ELEVATION FROM SIDEWALK, FACING SOUTH

5

EXISTING ELEVATION:


SCALE: 3/32" = 1'-0"

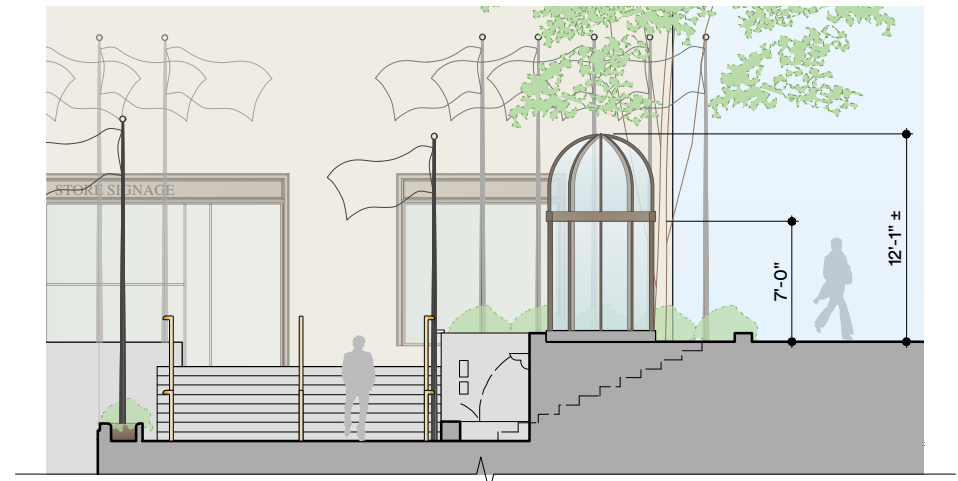

4

EXISTING NORTH ELEVATOR SECTION: FACING WEST

SCALE: 3/32" = 1'-0"

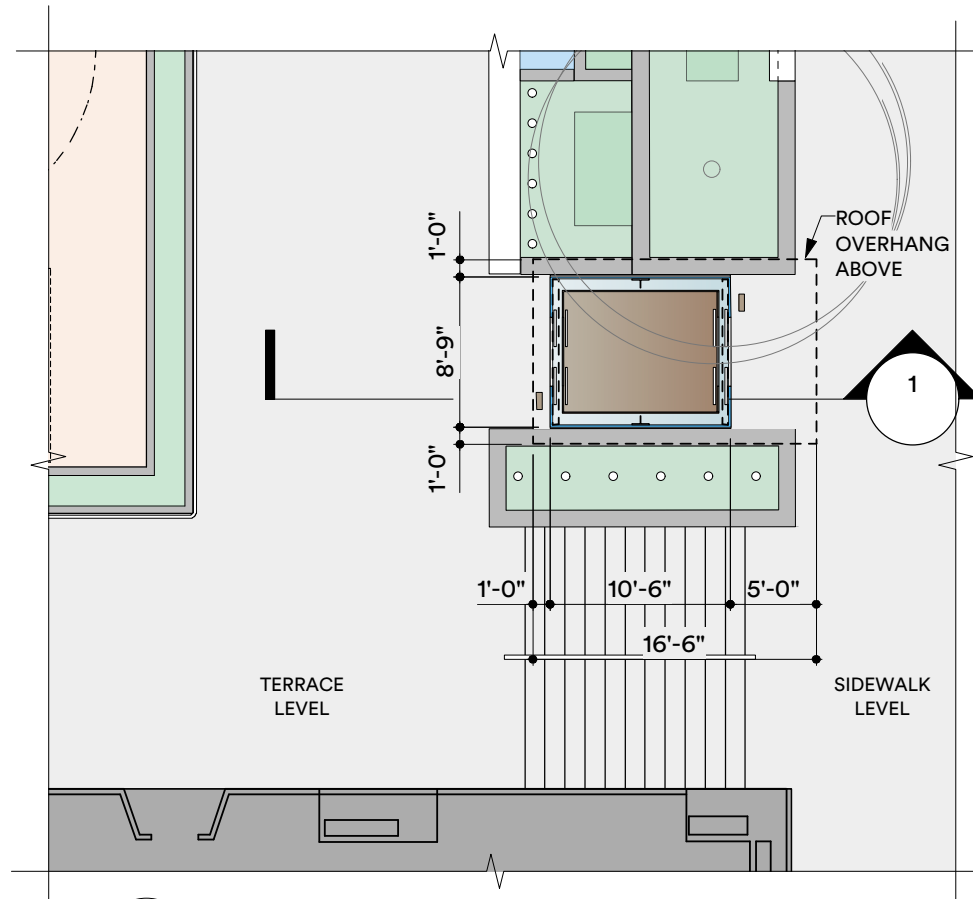


3


PROPOSED NORTH ELEVATOR PLAN: GROUND FLOOR

SCALE: 3/32" = 1'-0"

SQUARE FOOTAGE OF ENCLOSURE = 95± SF

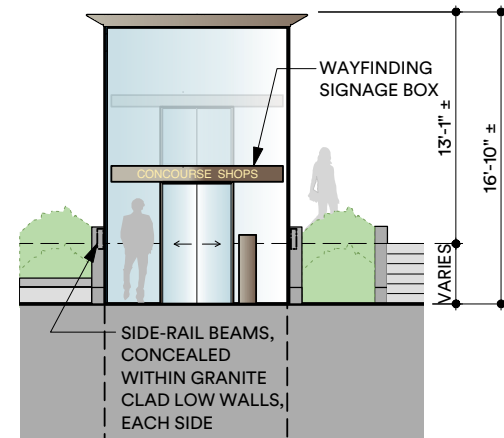

ELEVATION FROM TERRACE, FACING NORTH

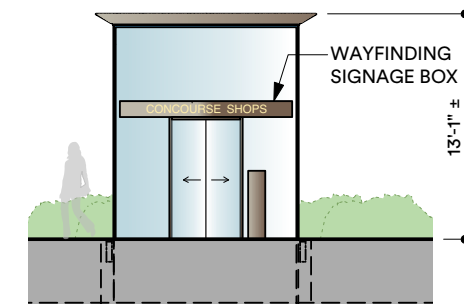


ELEVATION FROM SIDEWALK, FACING SOUTH

2

PROPOSED ELEVATIONS:

SCALE: 3/32" = 1'-0"

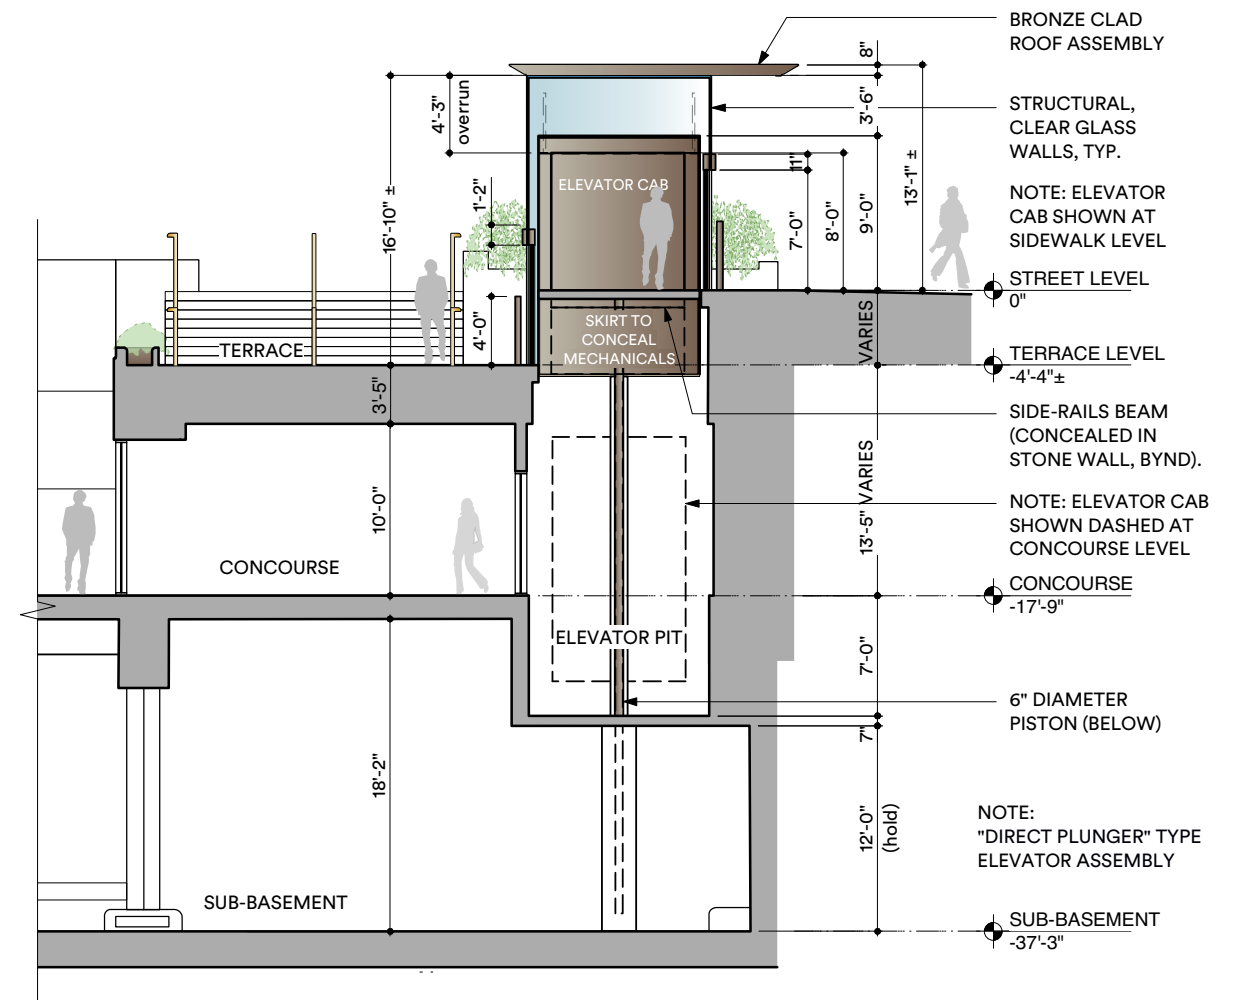

1

PROPOSED NORTH ELEVATOR SECTION: FACING WEST

SCALE: 3/32" = 1'-0"

REVISED DESIGN
APRIL 28, 2020

The current proposal is:

Public Meeting Item #1

LPC-20-04671

610-620 Fifth Avenue and Rockefeller Center Plaza

Borough of Manhattan

Note: this is a Public Meeting item. No public testimony will be received today as the hearing on this item is closed.