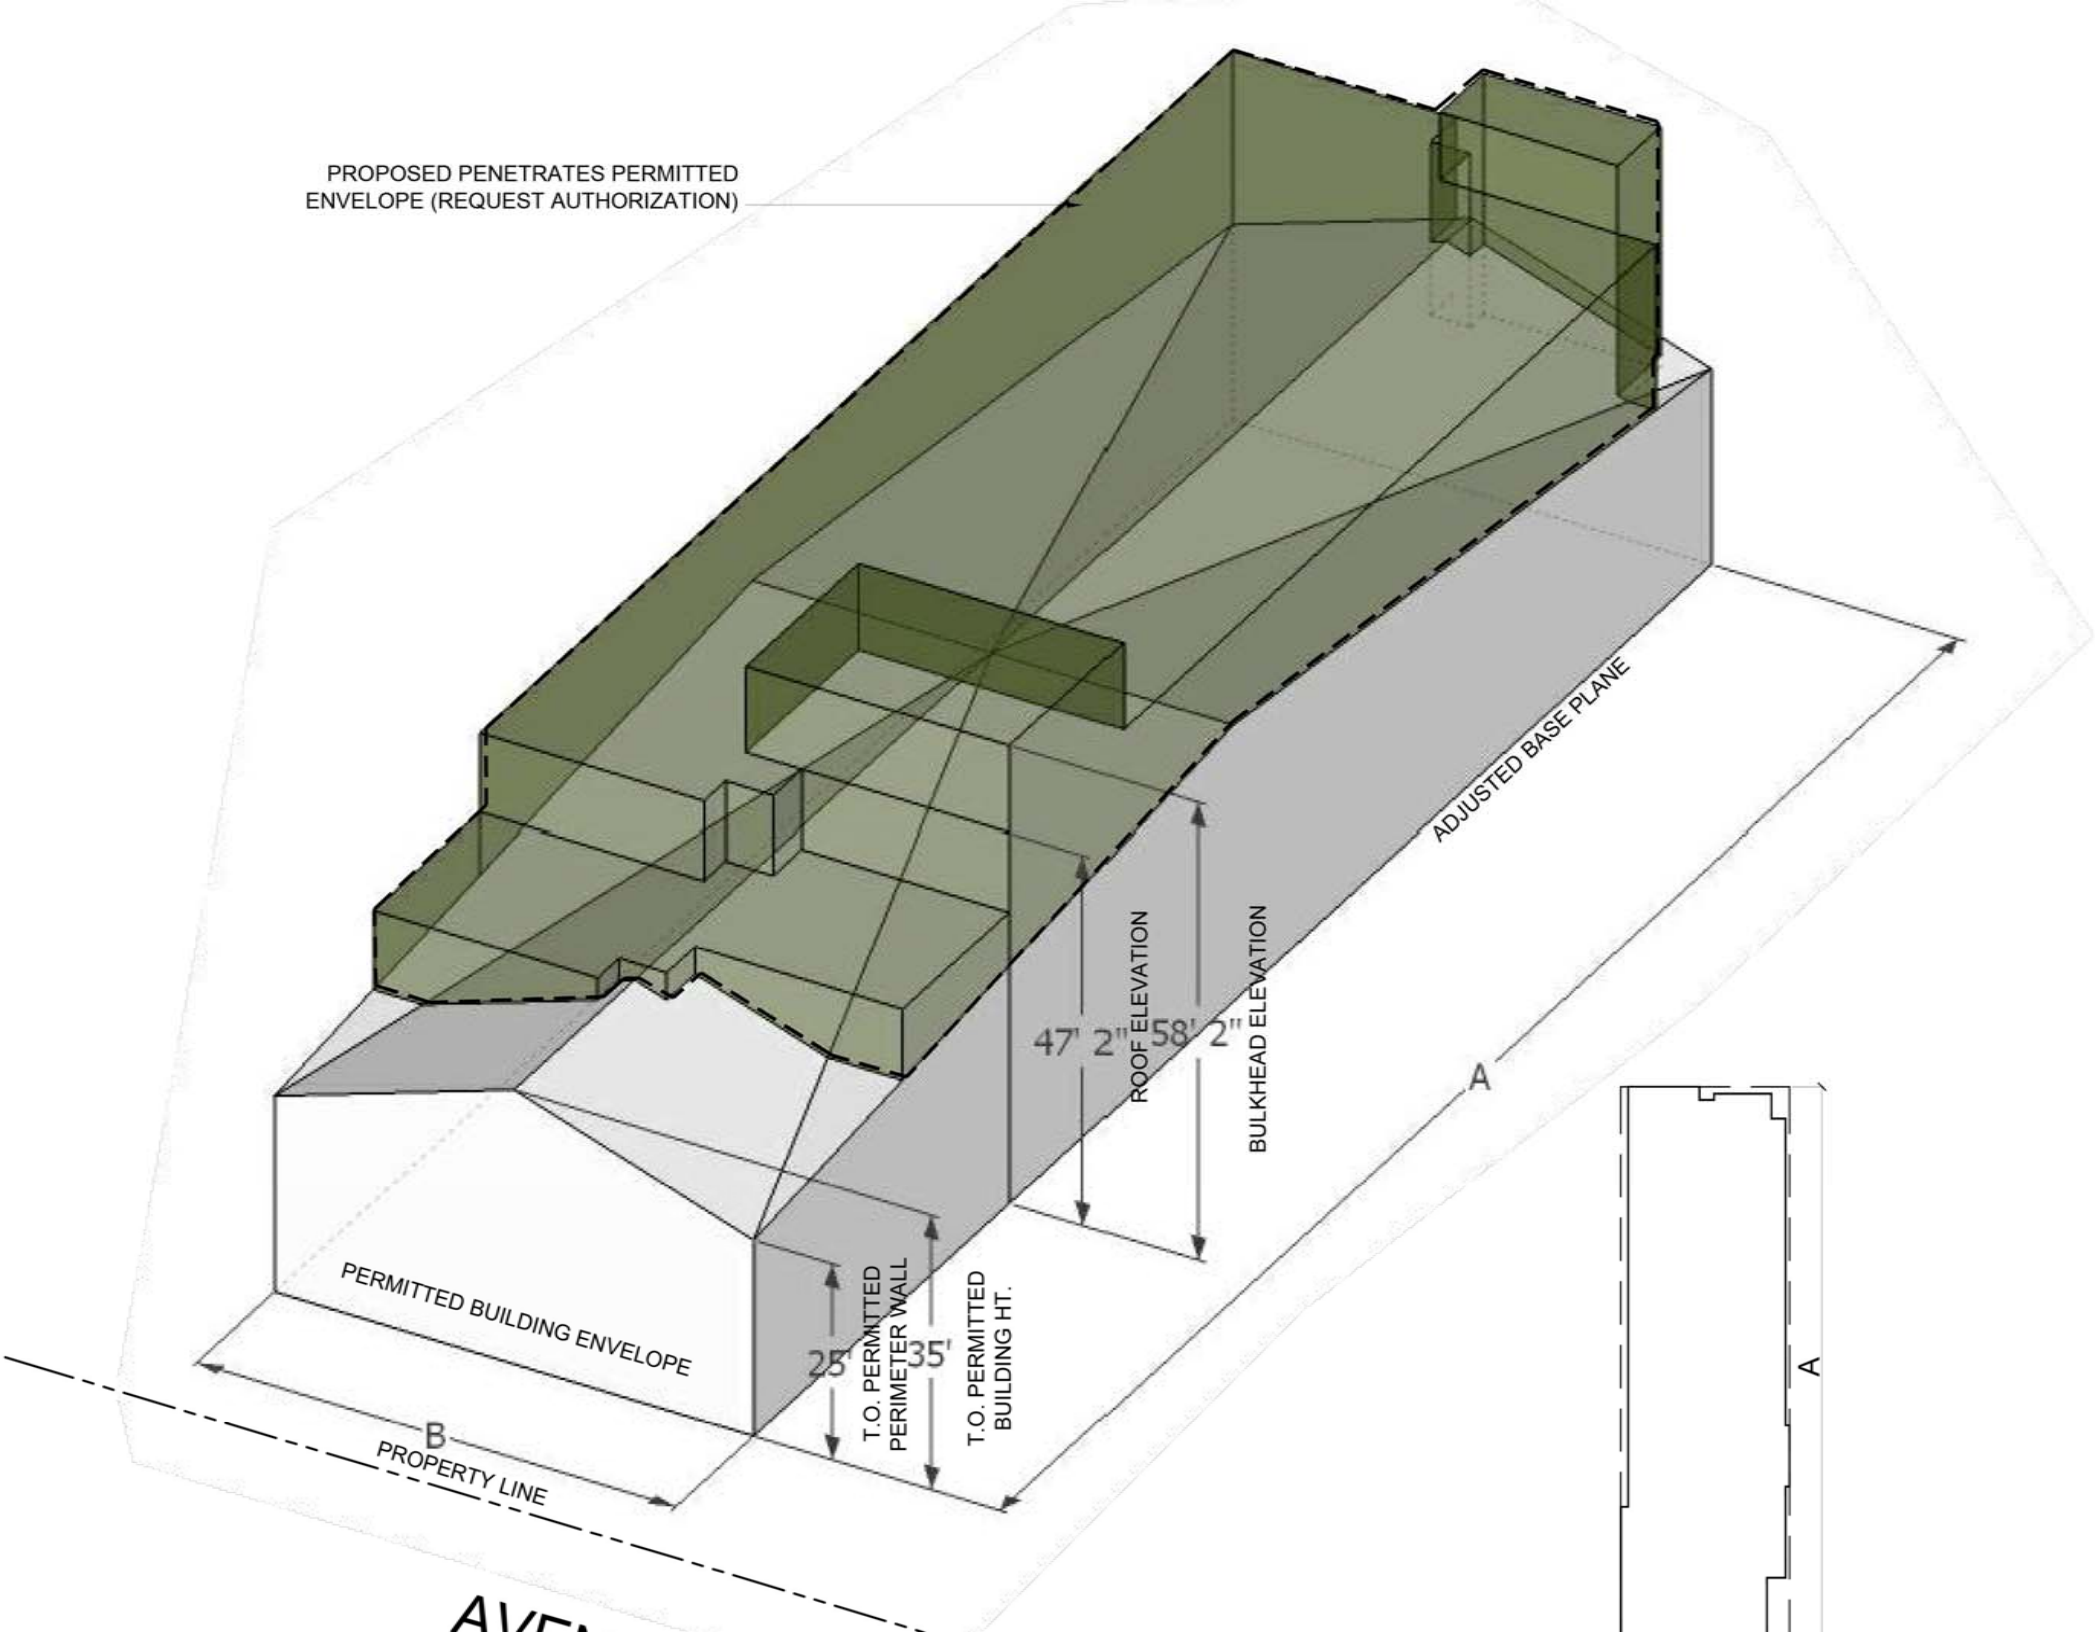
PROPOSED PENETRATES PERMITTED ENVELOPE (REQUEST AUTHORIZATION)
ADJUSTED BASE PLANE
47' 2"
ROOF ELEVATION
58' 2"
BULKHEAD ELEVATION
A
PERMITTED BUILDING ENVELOPE
25'
T.O. PERMITTED PERIMETER WALL
35'
T.O. PERMITTED BUILDING HT.
B
PROPERTY LINE
A