PRODUCED BY AN AUTODESK EDUCATIONAL PRODUCT

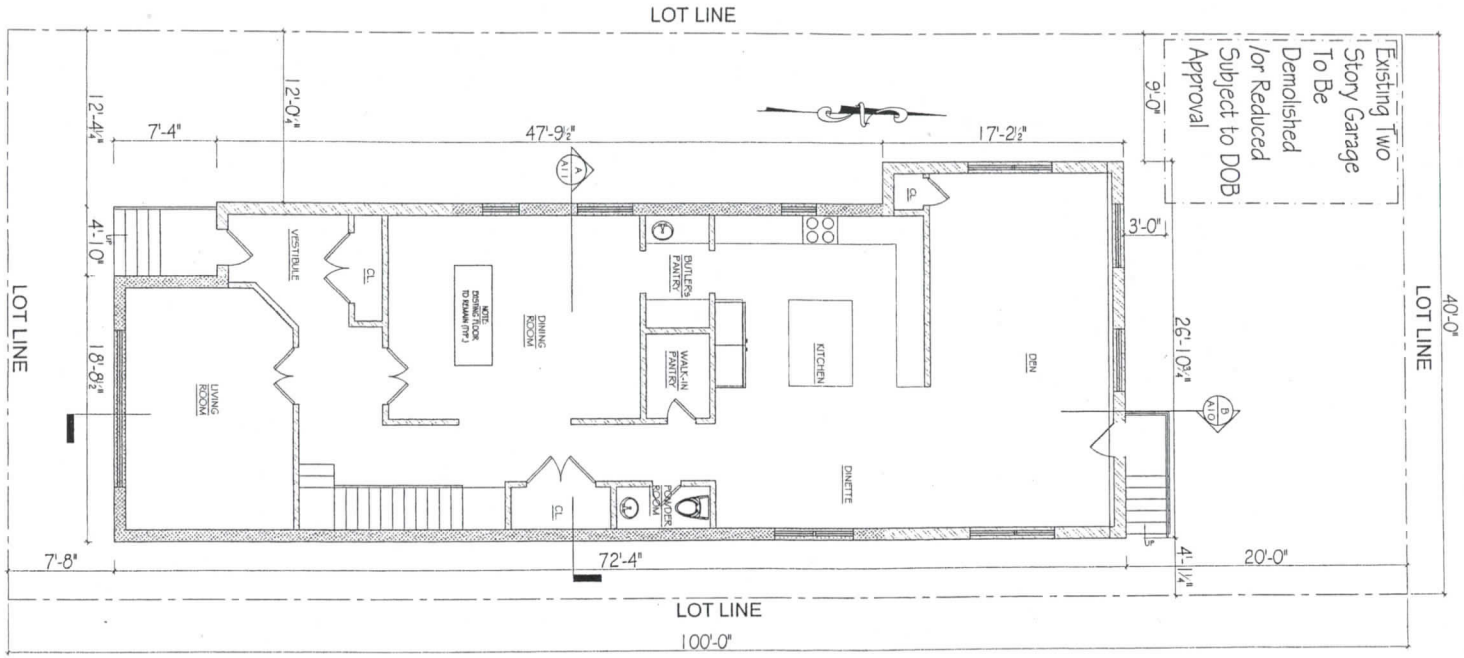

PROPOSED FIRST FLOOR PLAN

SCALE: 1/4"=1'-0"

0 4 8 12 16

LEGEND

EXIST. EXT. WALL & INT. PARTITIONS TO REMAIN

PROP. NEW EXT. WALL & INT. PARTITIONS

LEGEND

PROPOSED FIRST FLOOR PLAN

No.	Date	Revision / Issue

Architect
GRIGORI ZINKEVITCH
ARCHITECT
98-05 67TH AVE
QUEENS NY 11374
917-689-5389

Firm

Owner

Address
2311 QUENTIN ROAD
BROOKLYN, NY
11229

Project No.

Sheet Size 11" x 17" Date 9/29/14

Sheet Title
FIRST FL. PROPOSED

Sheet No.
A-03

NYC DOB Job No. Page - of -

PRODUCED BY AN AUTODESK EDUCATIONAL PRODUCT

PRODUCED BY AN AUTODESK EDUCATIONAL PRODUCT

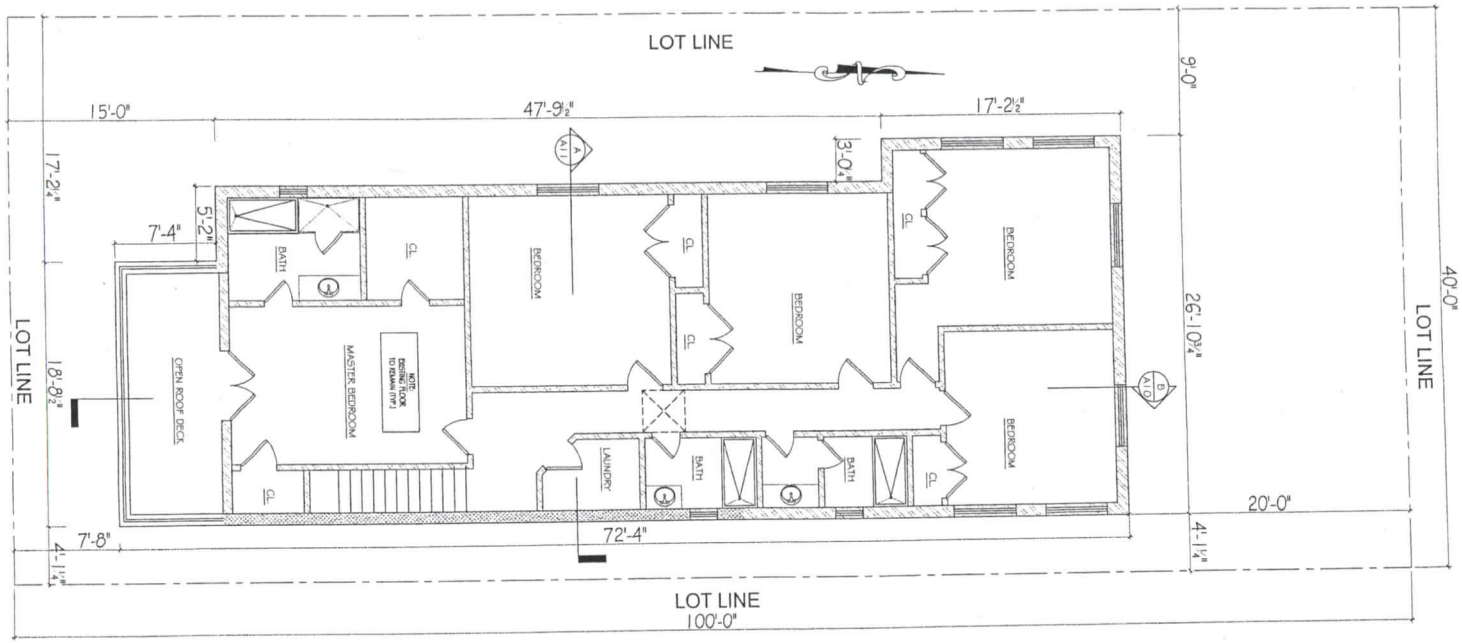

PROPOSED SECOND FLOOR PLAN

SCALE: 1/4" = 1'-0"

0 4 8 12 16

LEGEND

EXIST. EXT. WALL & INT. PARTITIONS TO REMAIN

PROP. NEW EXT. WALL & INT. PARTITIONS

LEGEND

PROPOSED SECOND FLOOR PLAN

No.	Date	Revision / Issue

Architect
GRIGORI ZINKEVITCH
ARCHITECT
98-05 67TH AVE
QUEENS NY 11374
917-689-5389

Firm

Owner

Address
2311 QUENTIN ROAD
BROOKLYN, NY
11229

Project No.

Sheet Size 11" x 17" Date 9/29/14

Sheet Title
SECOND FL. PROPOSED

Sheet No.
A-04

NYC DOB Job No. Page - of -

PRODUCED BY AN AUTODESK EDUCATIONAL PRODUCT
PRODUCED BY AN AUTODESK EDUCATIONAL PRODUCT
PRODUCED BY AN AUTODESK EDUCATIONAL PRODUCT

PRODUCED BY AN AUTODESK EDUCATIONAL PRODUCT

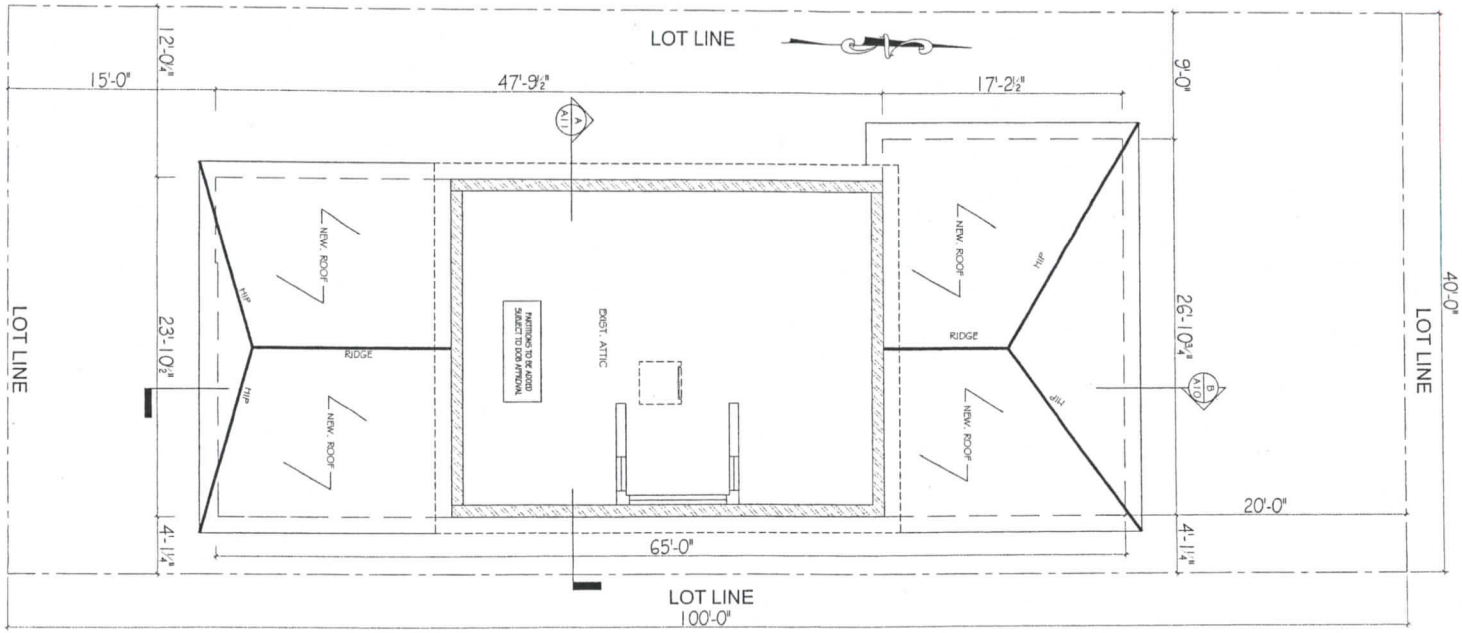

PROPOSED
ATTIC FLOOR PLAN

SCALE: 1/4"=1'-0"

0 4 8 12 16

LEGEND

EXIST. EXT. WALL & INT. PARTITIONS TO REMAIN

PROP. NEW EXT. WALL & INT. PARTITIONS

LEGEND

PROPOSED ATTIC FLOOR PLAN

No. Revision
Date / Issue

Architect
GRIGORI ZINKEVITCH
ARCHITECT
98-05 67TH AVE
QUEENS NY 11374
917-689-5389

Firm

Owner

Address
2311 QUENTIN ROAD
BROOKLYN, NY
11229

Project No.

Sheet Size 11" x 17" Date 9/29/14

Sheet Title
ATTIC FL. PROPOSED

Sheet No.
A-05

NYC DOB Job No. Page - of -

PRODUCED BY AN AUTODESK EDUCATIONAL PRODUCT

PRODUCED BY AN AUTODESK EDUCATIONAL PRODUCT

PRODUCED BY AN AUTODESK EDUCATIONAL PRODUCT

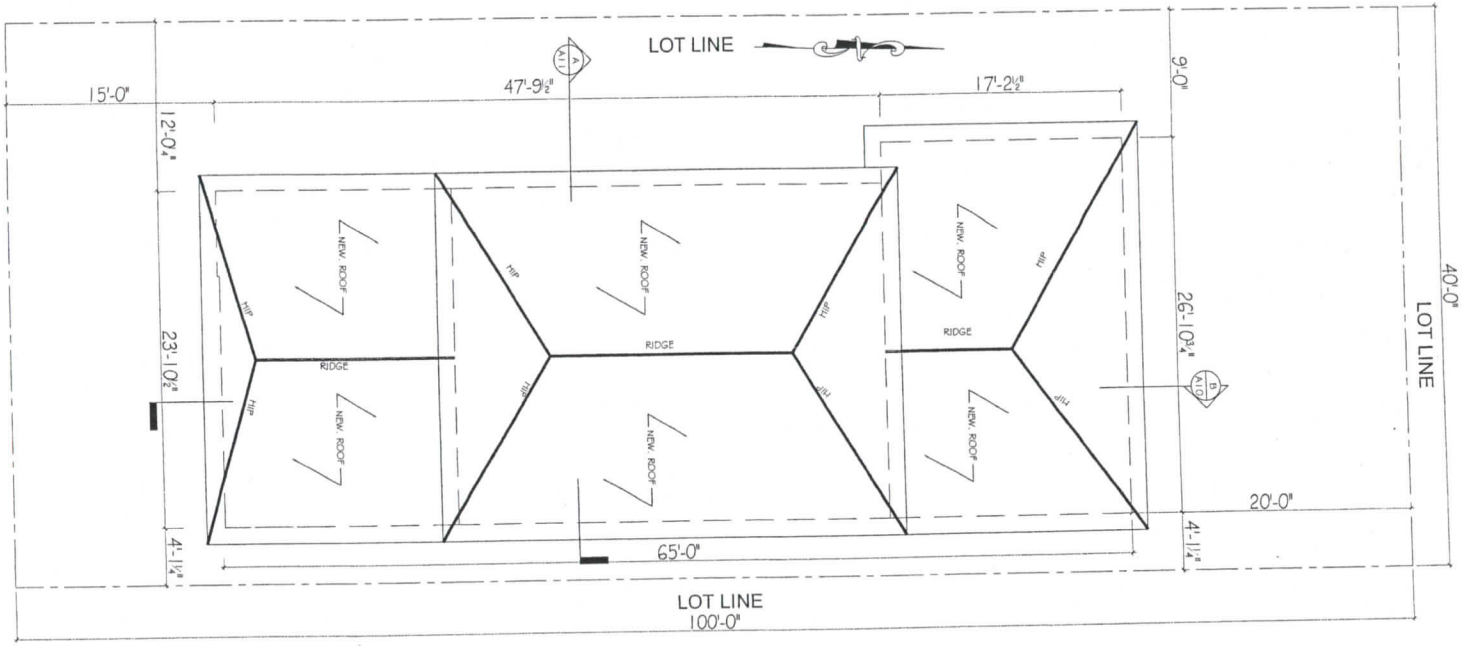

SCALE: 1/4" = 1'-0"

0 4 8 12 16

PROPOSED ROOF FLOOR PLAN

PROPOSED ROOF PLAN

No.	Date	Revision / Issue

Architect
GRIGORI ZINKEVITCH
ARCHITECT
98-05 67TH AVE
QUEENS NY 11374
917-689-5369

Firm

Owner

Address
2311 QUENTIN ROAD
BROOKLYN, NY
11229

Project No.

Sheet Size 11" x 17" Date 9/29/14

Sheet Title
ROOF PLAN PROPOSED

Sheet No.
A-06

NYC DOB Job No. Page - of -

PRODUCED BY AN AUTODESK EDUCATIONAL PRODUCT

PRODUCED BY AN AUTODESK EDUCATIONAL PRODUCT

PRODUCED BY AN AUTODESK EDUCATIONAL PRODUCT

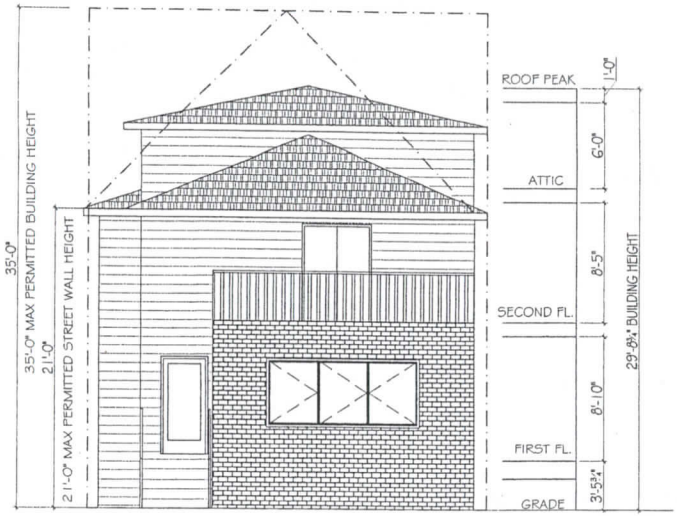

PROPOSED
SOUTH (FRONT) ELEVATION

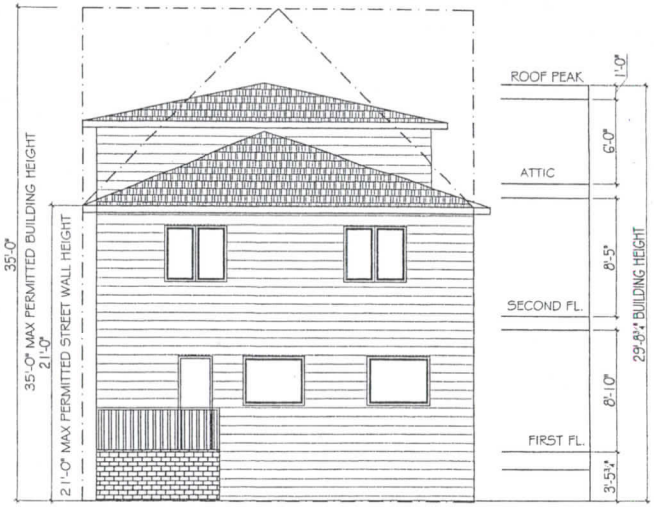

PROPOSED
NORTH (REAR) ELEVATION

SCALE: 1/4" = 1'-0"

0 4 8 12 16

LEGEND

PROPOSED
ELEVATIONS
NORTH
SOUTH

No.	Revision / Issue
Date	

Architect
GRIGORJ
ZINKEVITCH
ARCHITECT
98-05 67TH AVE
QUEENS NY 11374
917-689-5389

Firm

Owner

Address
2311 QUENTIN ROAD
BROOKLYN, NY
11229

Project No.

Sheet Size 11" x 17" Date 9/29/14

Sheet Title
ELEVATIONS
PROPOSED

Sheet No.
A-07

NYC DOB Job No. Page - of -

PRODUCED BY AN AUTODESK EDUCATIONAL PRODUCT

PRODUCED BY AN AUTODESK EDUCATIONAL PRODUCT

PRODUCED BY AN AUTODESK EDUCATIONAL PRODUCT

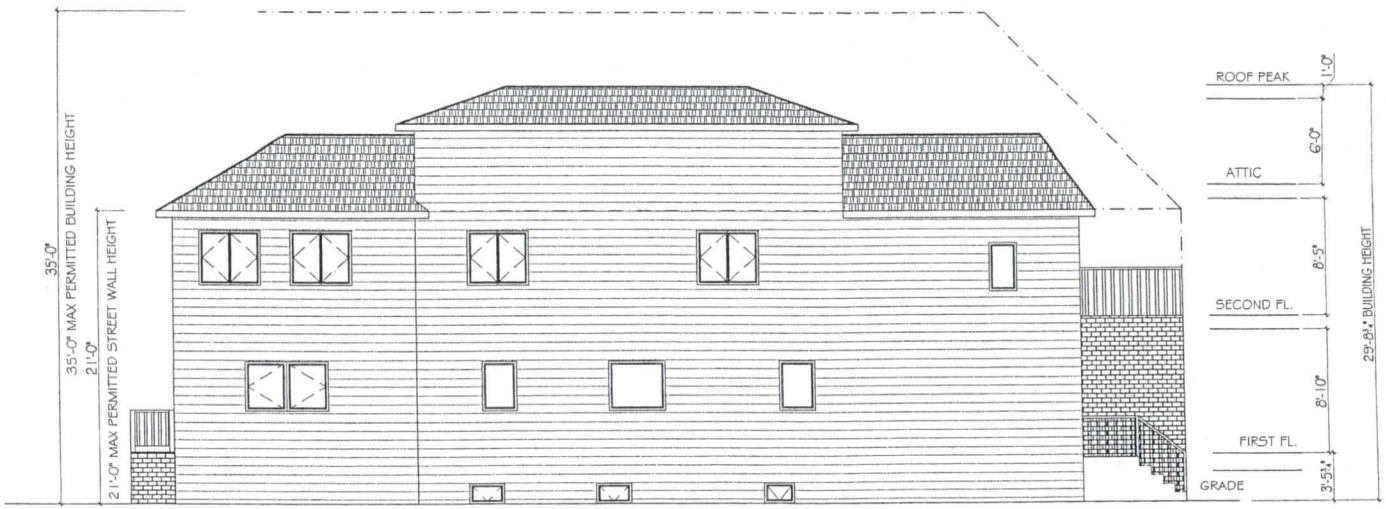

PROPOSED
WEST ELEVATION

SCALE: 1/4"=1'-0"

0 4 8 12 16

LEGEND

PROPOSED
ELEVATION WEST

No.	Date	Revision / Issue

Architect
GRIGORI
ZINKEVITCH
ARCHITECT
98-05 67TH AVE
QUEENS NY 11374
917-689-5389

Firm

Owner

Address
2311 QUENTIN ROAD
BROOKLYN, NY
11229

Project No.

Sheet Size 11" x 17" Date 9/29/14

Sheet Title
ELEVATION
PROPOSED

Sheet No.
A-08

NYC DOB Job No. Page - of -

PRODUCED BY AN AUTODESK EDUCATIONAL PRODUCT

PRODUCED BY AN AUTODESK EDUCATIONAL PRODUCT

PRODUCED BY AN AUTODESK EDUCATIONAL PRODUCT

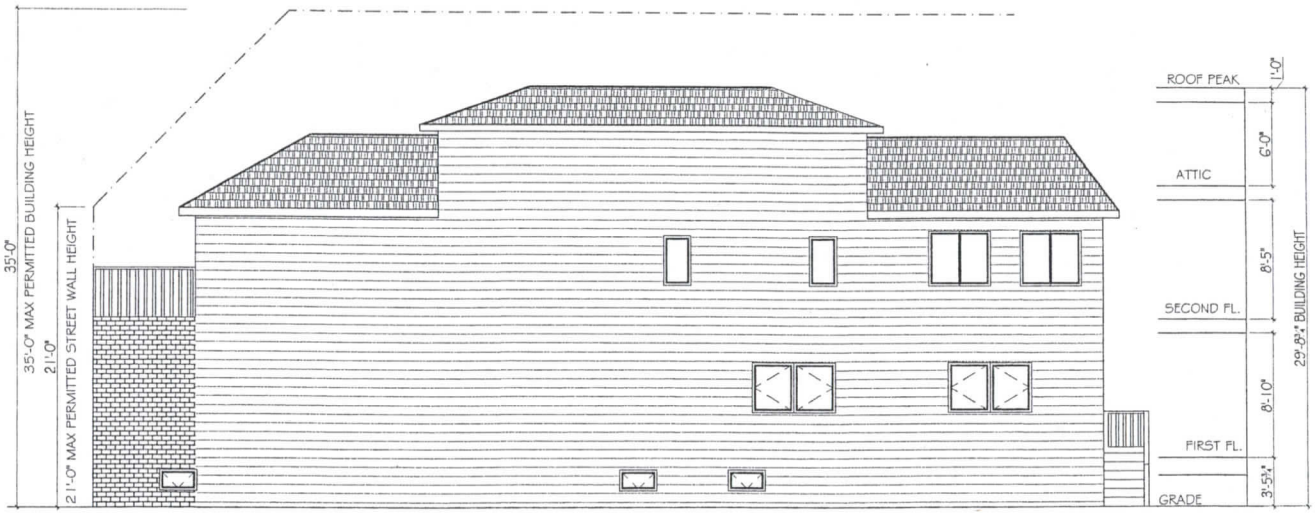

PROPOSED
EAST ELEVATION

SCALE: 1/4"=1'-0"

0 4 8 12 16

LEGEND

PROPOSED
ELEVATION
EAST

No.	Date	Revision / Issue

Architect
GRIGORI
ZINKEVITCH
ARCHITECT
98-05 67TH AVE
QUEENS NY 11374
917-689-5389

Firm

Owner

Address
2311 QUENTIN ROAD
BROOKLYN, NY
11229

Project No.

Sheet Size 11" x 17" Date 9/29/14

Sheet Title
ELEVATION
PROPOSED

Sheet No.
A-09

NYC DOB Job No. Page - of -

PRODUCED BY AN AUTODESK EDUCATIONAL PRODUCT

PRODUCED BY AN AUTODESK EDUCATIONAL PRODUCT

PRODUCED BY AN AUTODESK EDUCATIONAL PRODUCT

SCALE: 1/4"=1'-0"

0 4 8 12 16

PROPOSED LONGITUDINAL SECTION

LEGEND

EXIST. EXT. WALL & INT. PARTITIONS & FLOOR JOISTS TO REMAIN

PROP. NEW EXT. WALL & INT. PARTITIONS & FLOOR JOIST'S

LEGEND

PROPOSED LONGITUDINAL SECTION

No.	Date	Revision / Issue

Architect
GRIGORI ZINKEVITCH
ARCHITECT
98-05 67TH AVE
QUEENS NY 11374
917-689-5389

Firm

Owner

Address
2311 QUENTIN ROAD
BROOKLYN, NY
11229

Project No.

Sheet Size 11" x 17" Date 9/29/14

Sheet Title
SECTION

Sheet No.
A-10

NYC DOB Job No. Page - of -

PRODUCED BY AN AUTODESK EDUCATIONAL PRODUCT

PRODUCED BY AN AUTODESK EDUCATIONAL PRODUCT

PRODUCED BY AN AUTODESK EDUCATIONAL PRODUCT

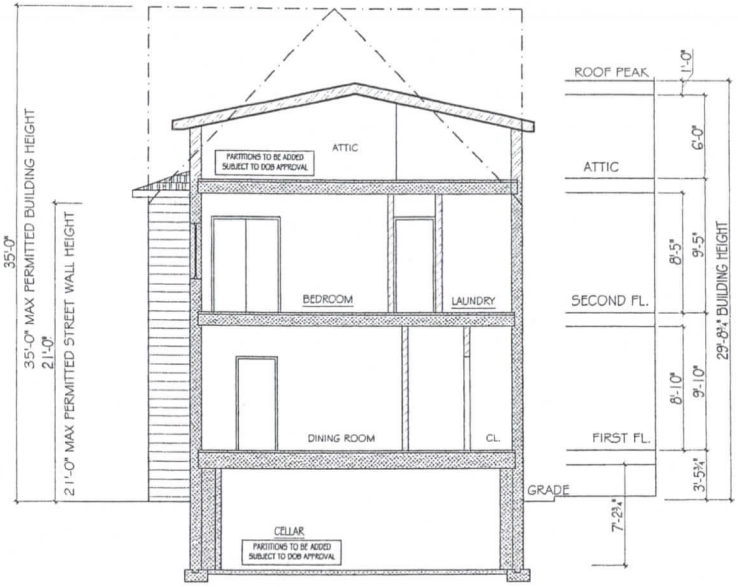

SCALE: 1/4"=1'-0"

0 4 8 12 16

PROPOSED CROSS SECTION

LEGEND

EXIST. EXT. WALL & INT. PARTITIONS & FLOOR JOIST'S TO REMAIN

PROP. NEW EXT. WALL & INT. PARTITIONS & FLOOR JOIST'S

PROPOSED CROSS SECTION

No. Date Revision / Issue

Architect
GRIGORI ZINKEVITCH
ARCHITECT
98-05 67TH AVE
QUEENS NY 11374
917-689-5389

Firm

Owner

Address
2311 QUENTIN ROAD
BROOKLYN, NY
11229

Project No.

Sheet Size 11" x 17" Date 9/29/14

Sheet Title
SECTION PROPOSED

Sheet No.
A-11

NYC DOB Job No. Page - of -

PRODUCED BY AN AUTODESK EDUCATIONAL PRODUCT

PRODUCED BY AN AUTODESK EDUCATIONAL PRODUCT

PRODUCED BY AN AUTODESK EDUCATIONAL PRODUCT

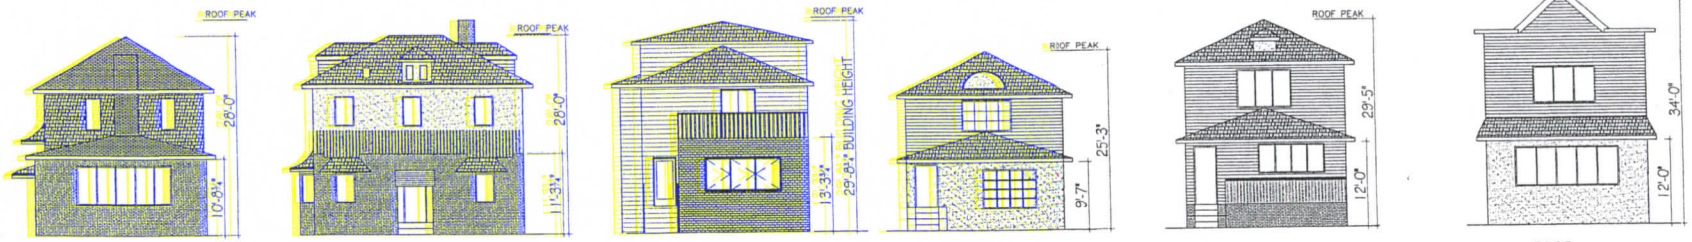

PROPOSED STREET SCAPE

SCALE: 1/8"=1'-0"

0 8 16 24 32

LEGEND

PROPOSED STREET SCAPE

No.	Revision
Date	/ Issue

Architect
GRIGORI ZINKEVITCH
ARCHITECT
98-05 67TH AVE
QUEENS NY 11374
917-689-5389

Firm

Owner

Address
2311 QUENTIN ROAD
BROOKLYN, NY
11229

Project No.

Sheet Size 11" x 17" Date 9/29/14

Sheet Title
STREET SCAPE PROPOSED

Sheet No.
A-12

NYC DOB Job No. Page
– of –

PRODUCED BY AN AUTODESK EDUCATIONAL PRODUCT

PRODUCED BY AN AUTODESK EDUCATIONAL PRODUCT

PRODUCED BY AN AUTODESK EDUCATIONAL PRODUCT