Gansevoort Market Historic District

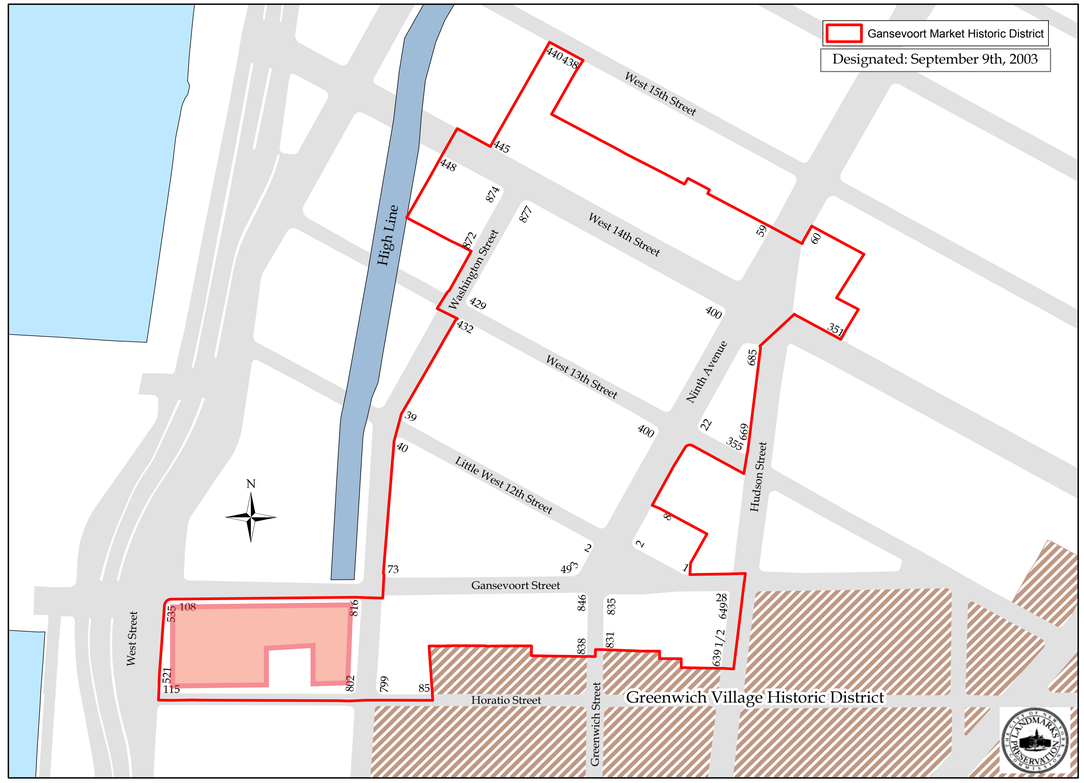

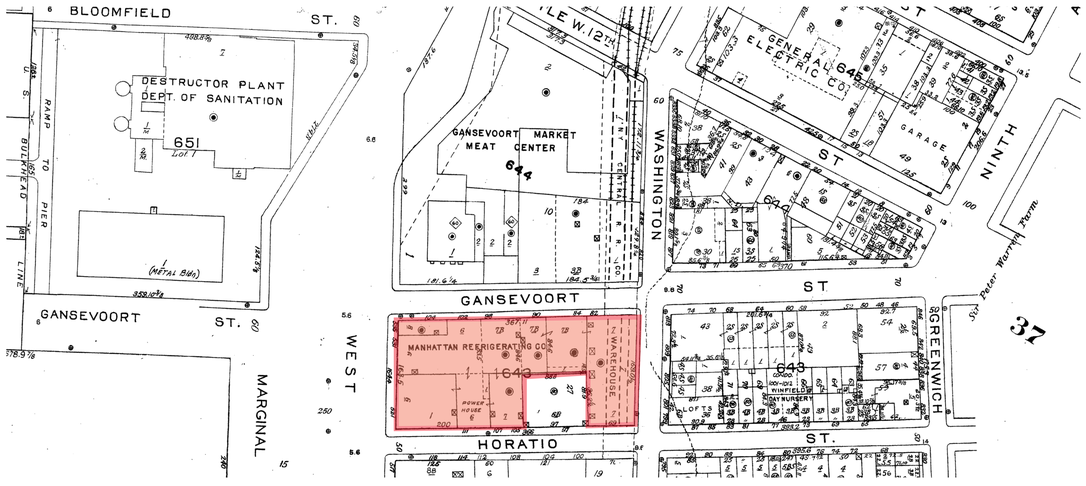

COVER SHEET

INTERMIX

Chipman Design Architecture
ATLANTA | BOGOTA | CHICAGO | LOS ANGELES | NEW YORK

PROJECT LOCATION:
WASHINGTON ST. MARKET
812 WASHINGTON STREET
NEW YORK, NY 10014

STORE NUMBER:
2365

SHEET NUMBER:
A0-0

DATE:
REV 10/14/2015

ISSUED FOR:
PROPOSED EXTERIOR ENTRY RAMP

INTERMIX

Chipman Design Architecture
ATLANTA | BOGOTA | CHICAGO | LOS ANGELES | NEW YORK

GANSEVOORT STREET
EXISTING CONDITIONS

PROJECT LOCATION:
WASHINGTON ST. MARKET
812 WASHINGTON STREET
NEW YORK, NY 10014

STORE NUMBER:
2365

SHEET NUMBER:
A1-0

DATE:
REV 10/14/2015

ISSUED FOR:
PROPOSED EXTERIOR ENTRY RAMP

INTERMIX

Chipman Design Architecture
ATLANTA | BOGOTA | CHICAGO | LOS ANGELES | NEW YORK

WASHINGTON STREET
EXISTING CONDITIONS

PROJECT LOCATION:
WASHINGTON ST. MARKET
812 WASHINGTON STREET
NEW YORK, NY 10014

STORE NUMBER:
2365

SHEET NUMBER:
A1-0.1

DATE:
REV 10/14/2015

ISSUED FOR:
PROPOSED EXTERIOR ENTRY RAMP

415 W. 13th Street

94-98 Gansevoort Street

29-33 Ninth Avenue

820 Washington Street

INTERMIX

Chipman Design Architecture
ATLANTA | BOGOTA | CHICAGO | LOS ANGELES | NEW YORK

SITE CONTEXT

PROJECT LOCATION:
WASHINGTON ST. MARKET
812 WASHINGTON STREET
NEW YORK, NY 10014

STORE NUMBER:
2365

SHEET NUMBER:
A1-1

DATE:
REV 10/14/2015

ISSUED FOR:
PROPOSED EXTERIOR ENTRY RAMP

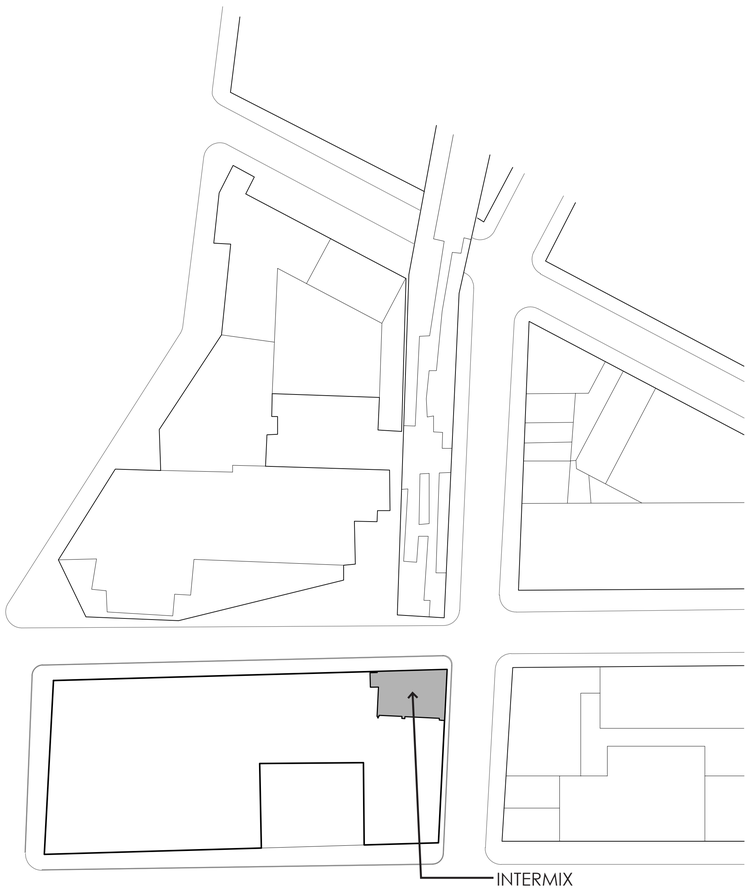

SITE PLAN

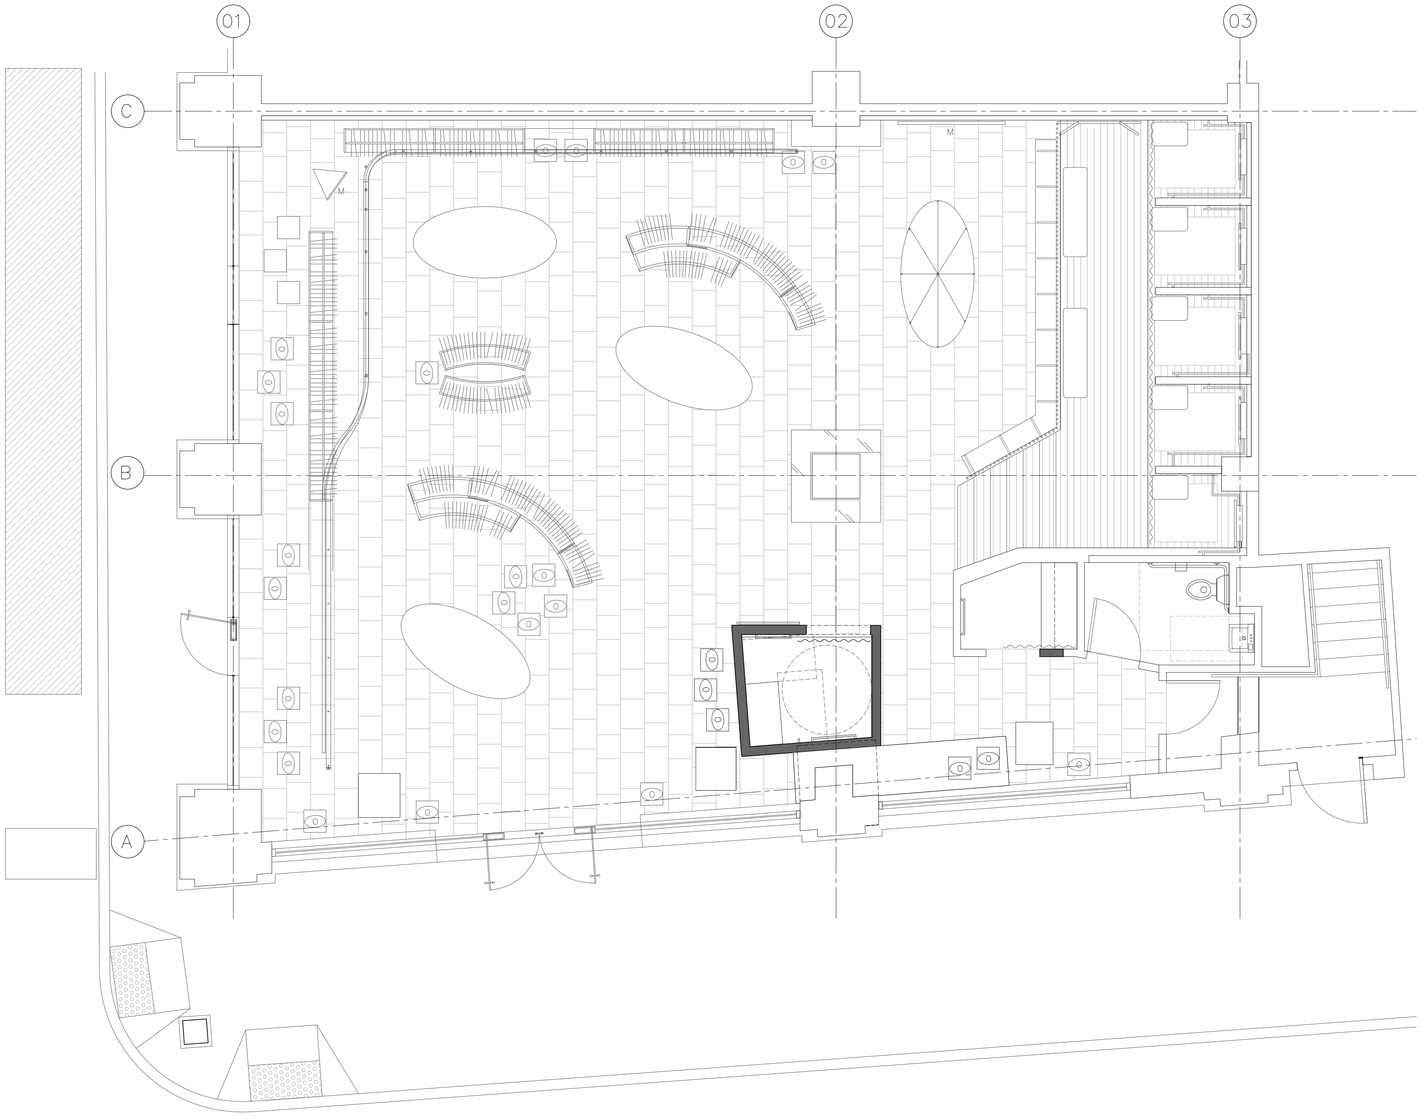

EXISTING GROUND FLOOR PLAN

0 2' 4' 8'

SCALE: 1/4" = 1'-0"

INTERMIX

Chipman Design Architecture

ATLANTA | BOGOTA | CHICAGO | LOS ANGELES | NEW YORK

EXISTING FLOOR PLAN

PROJECT LOCATION:

WASHINGTON ST. MARKET
812 WASHINGTON STREET
NEW YORK, NY 10014

STORE NUMBER:

2365

SHEET NUMBER:

A2-0

DATE:

REV 10/14/2015

ISSUED FOR:

PROPOSED EXTERIOR ENTRY RAMP

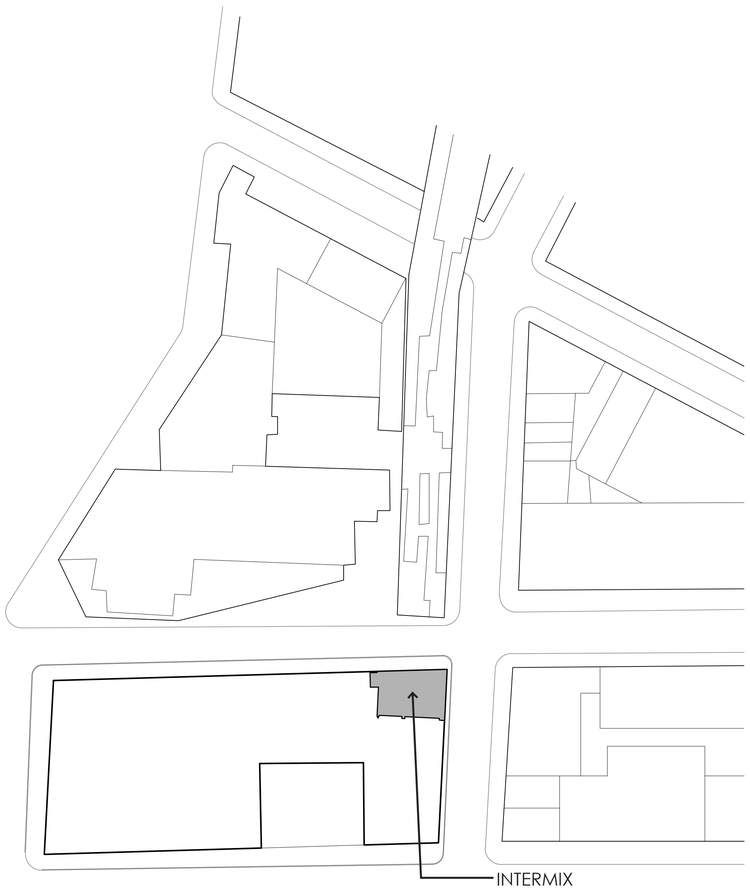

SITE PLAN

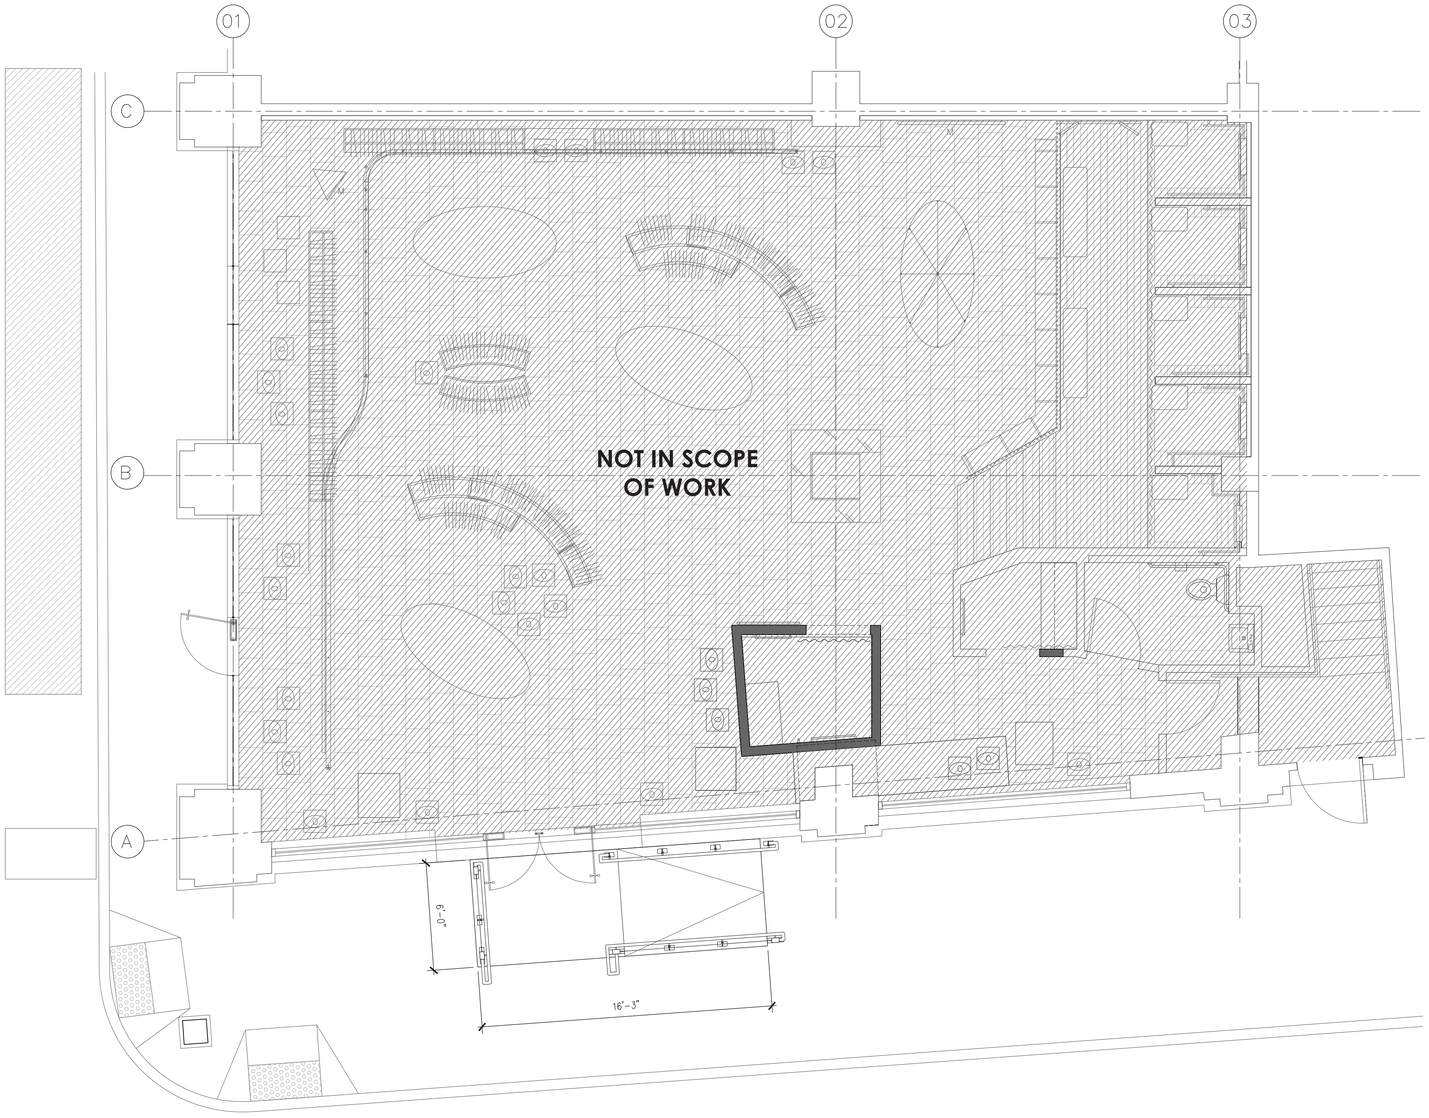

PROPOSED EXTERIOR RAMP

0 2' 4' 8'

SCALE: 1/4" = 1'-0"

INTERMIX

Chipman Design Architecture

ATLANTA | BOGOTA | CHICAGO | LOS ANGELES | NEW YORK

PROPOSED EXTERIOR RAMP

PROJECT LOCATION:

WASHINGTON ST. MARKET
812 WASHINGTON STREET
NEW YORK, NY 10014

STORE NUMBER:

2365

SHEET NUMBER:

A2-1

DATE:

REV 10/14/2015

ISSUED FOR:

PROPOSED EXTERIOR ENTRY RAMP

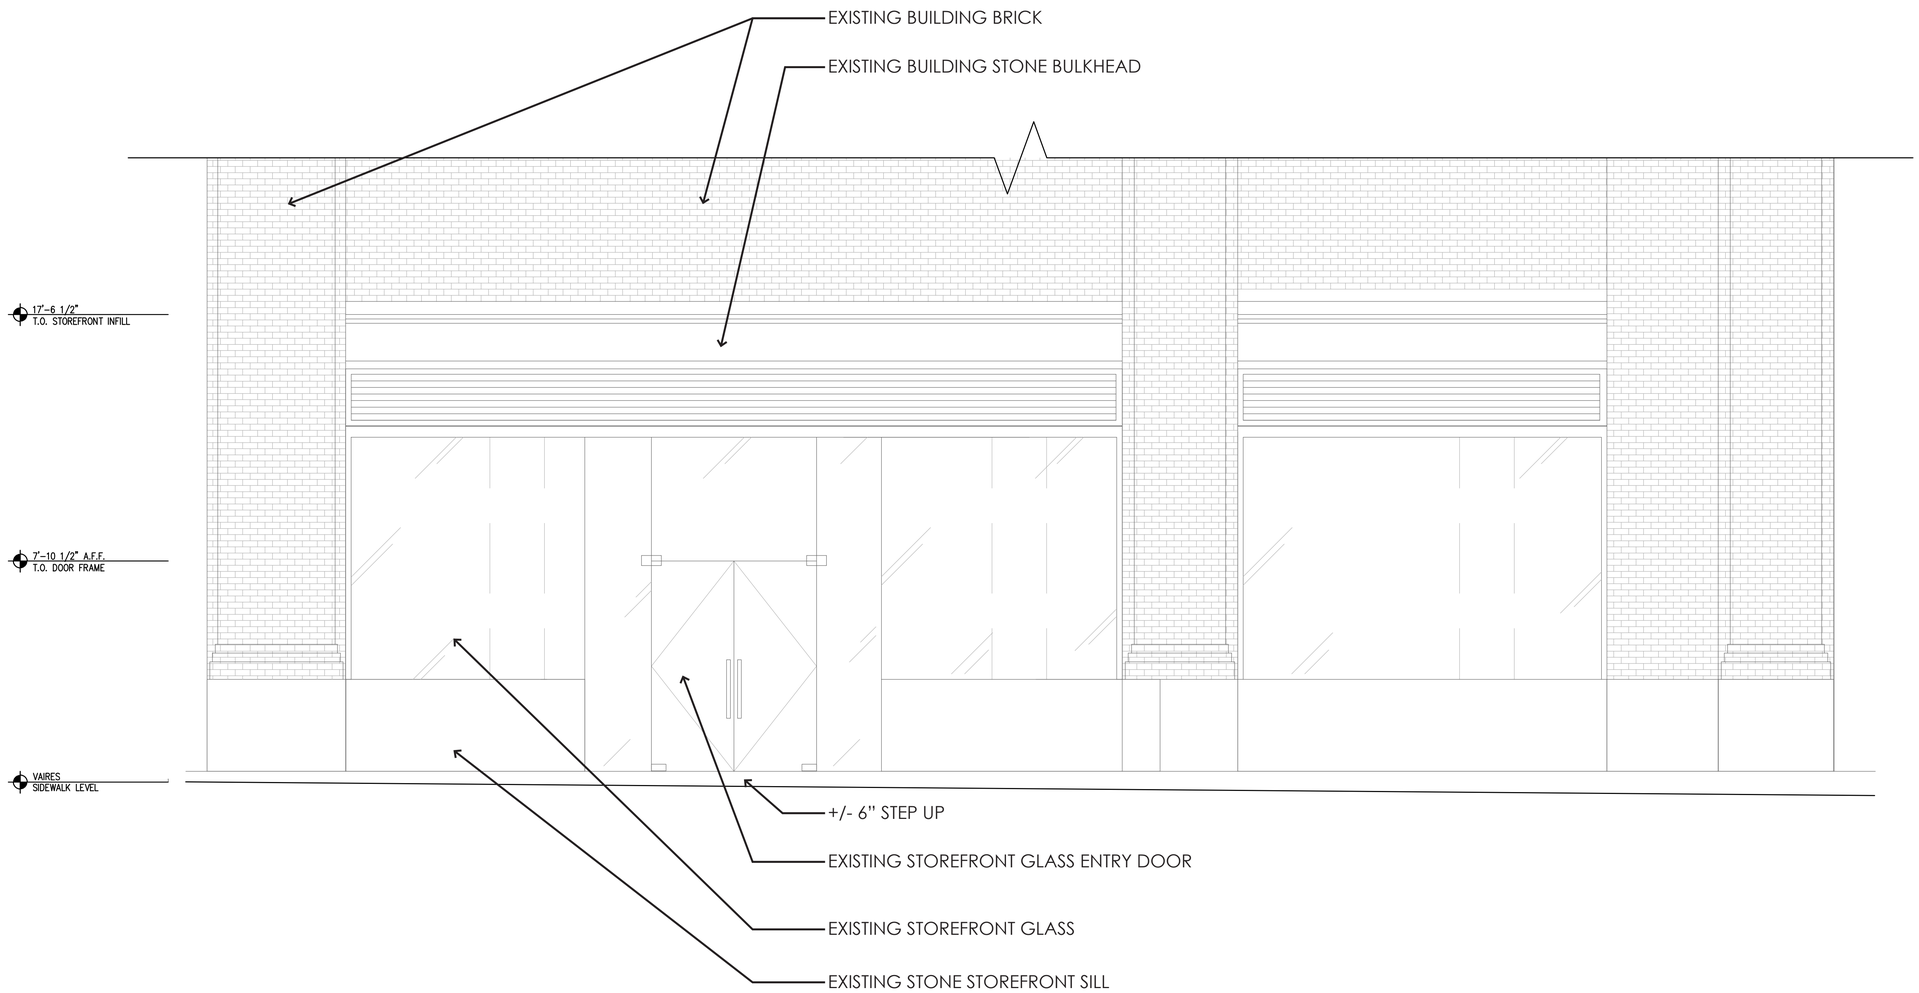

EXISTING ELEVATION

0 1'-4" 2'-8" 5'-4"

SCALE: 3/8" = 1'-0"

INTERMIX

ChipmanDesign Architecture

ATLANTA | BOGOTA | CHICAGO | LOS ANGELES | NEW YORK

EXISTING ELEVATION

PROJECT LOCATION:

WASHINGTON ST. MARKET
812 WASHINGTON STREET
NEW YORK, NY 10014

STORE NUMBER:

2365

SHEET NUMBER:

A3-0

DATE:

REV 10/14/2015

ISSUED FOR:

PROPOSED EXTERIOR ENTRY RAMP

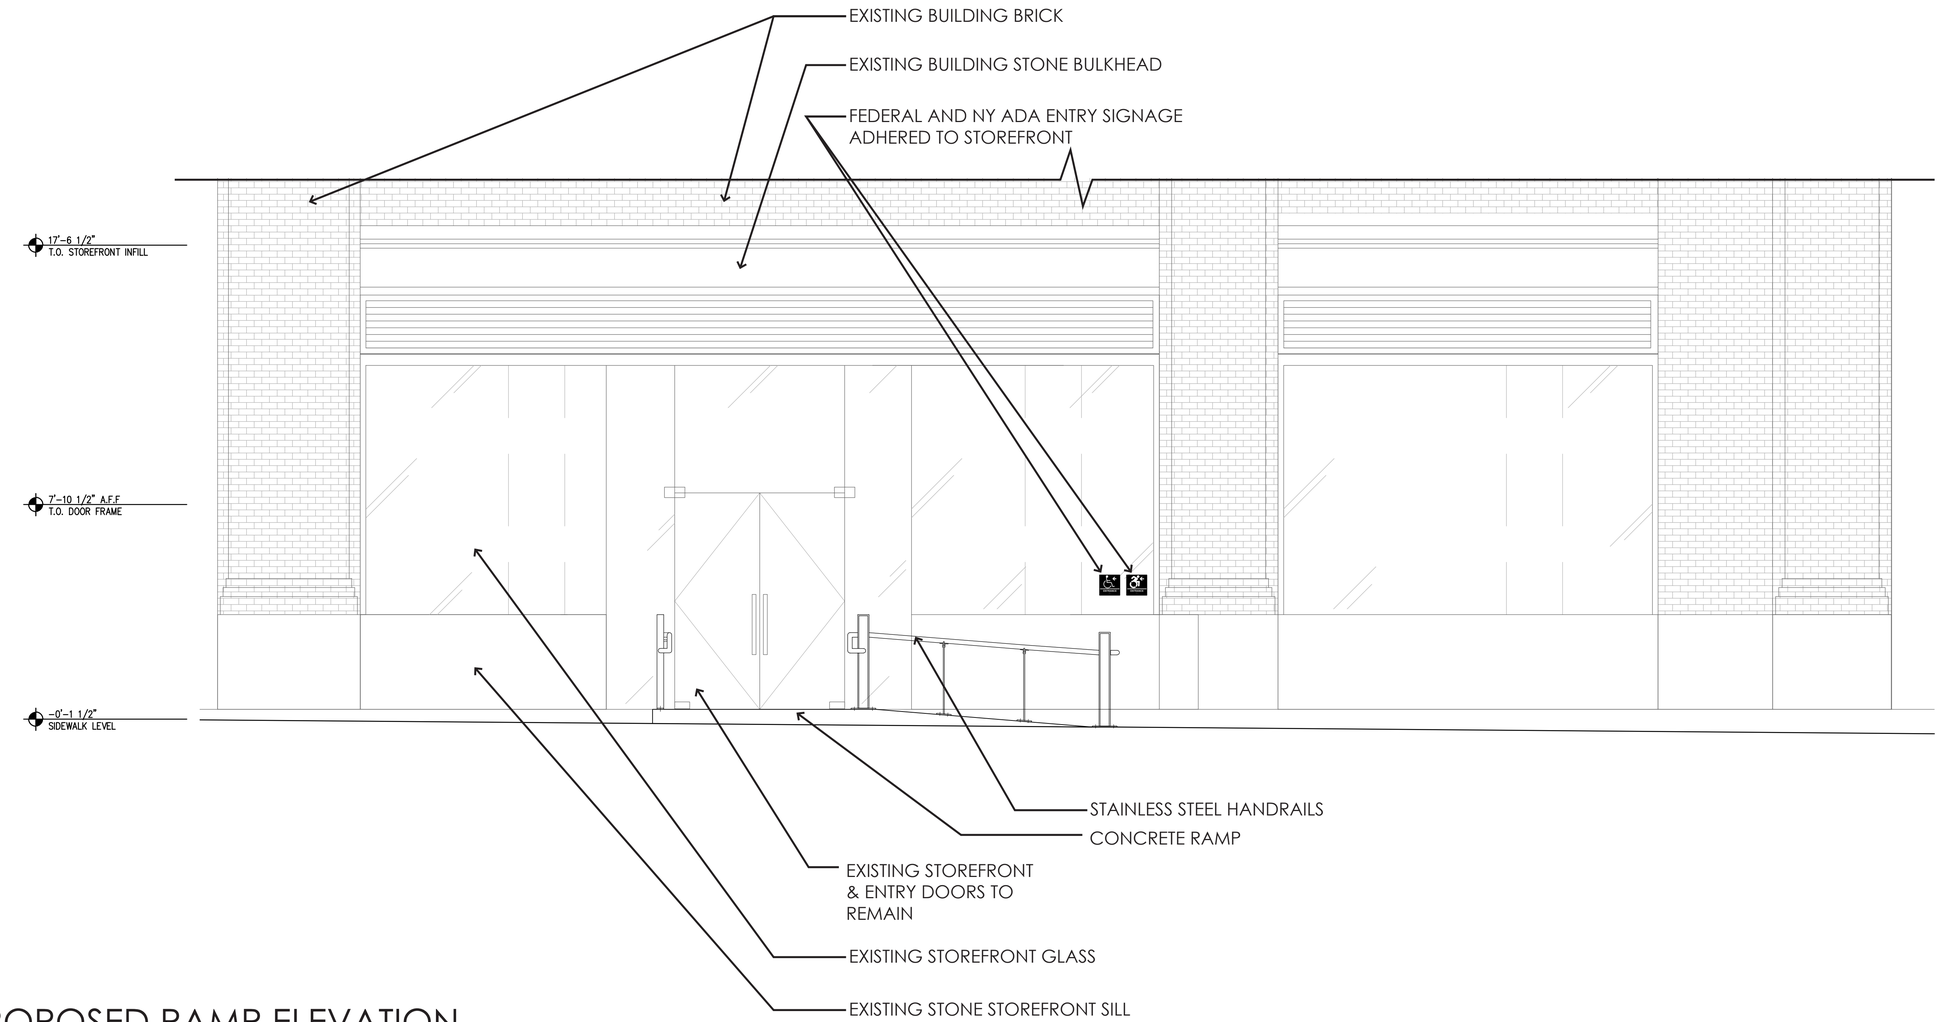

PROPOSED RAMP ELEVATION

0 1'-4" 2'-8" 5'-4"

SCALE: 3/8" = 1'-0"

INTERMIX

Chipman Design Architecture

ATLANTA | BOGOTA | CHICAGO | LOS ANGELES | NEW YORK

PROPOSED ELEVATION

PROJECT LOCATION:

WASHINGTON ST. MARKET
812 WASHINGTON STREET
NEW YORK, NY 10014

STORE NUMBER:

2365

SHEET NUMBER:

A3-1

DATE:

REV 10/14/2015

ISSUED FOR:

PROPOSED EXTERIOR ENTRY RAMP

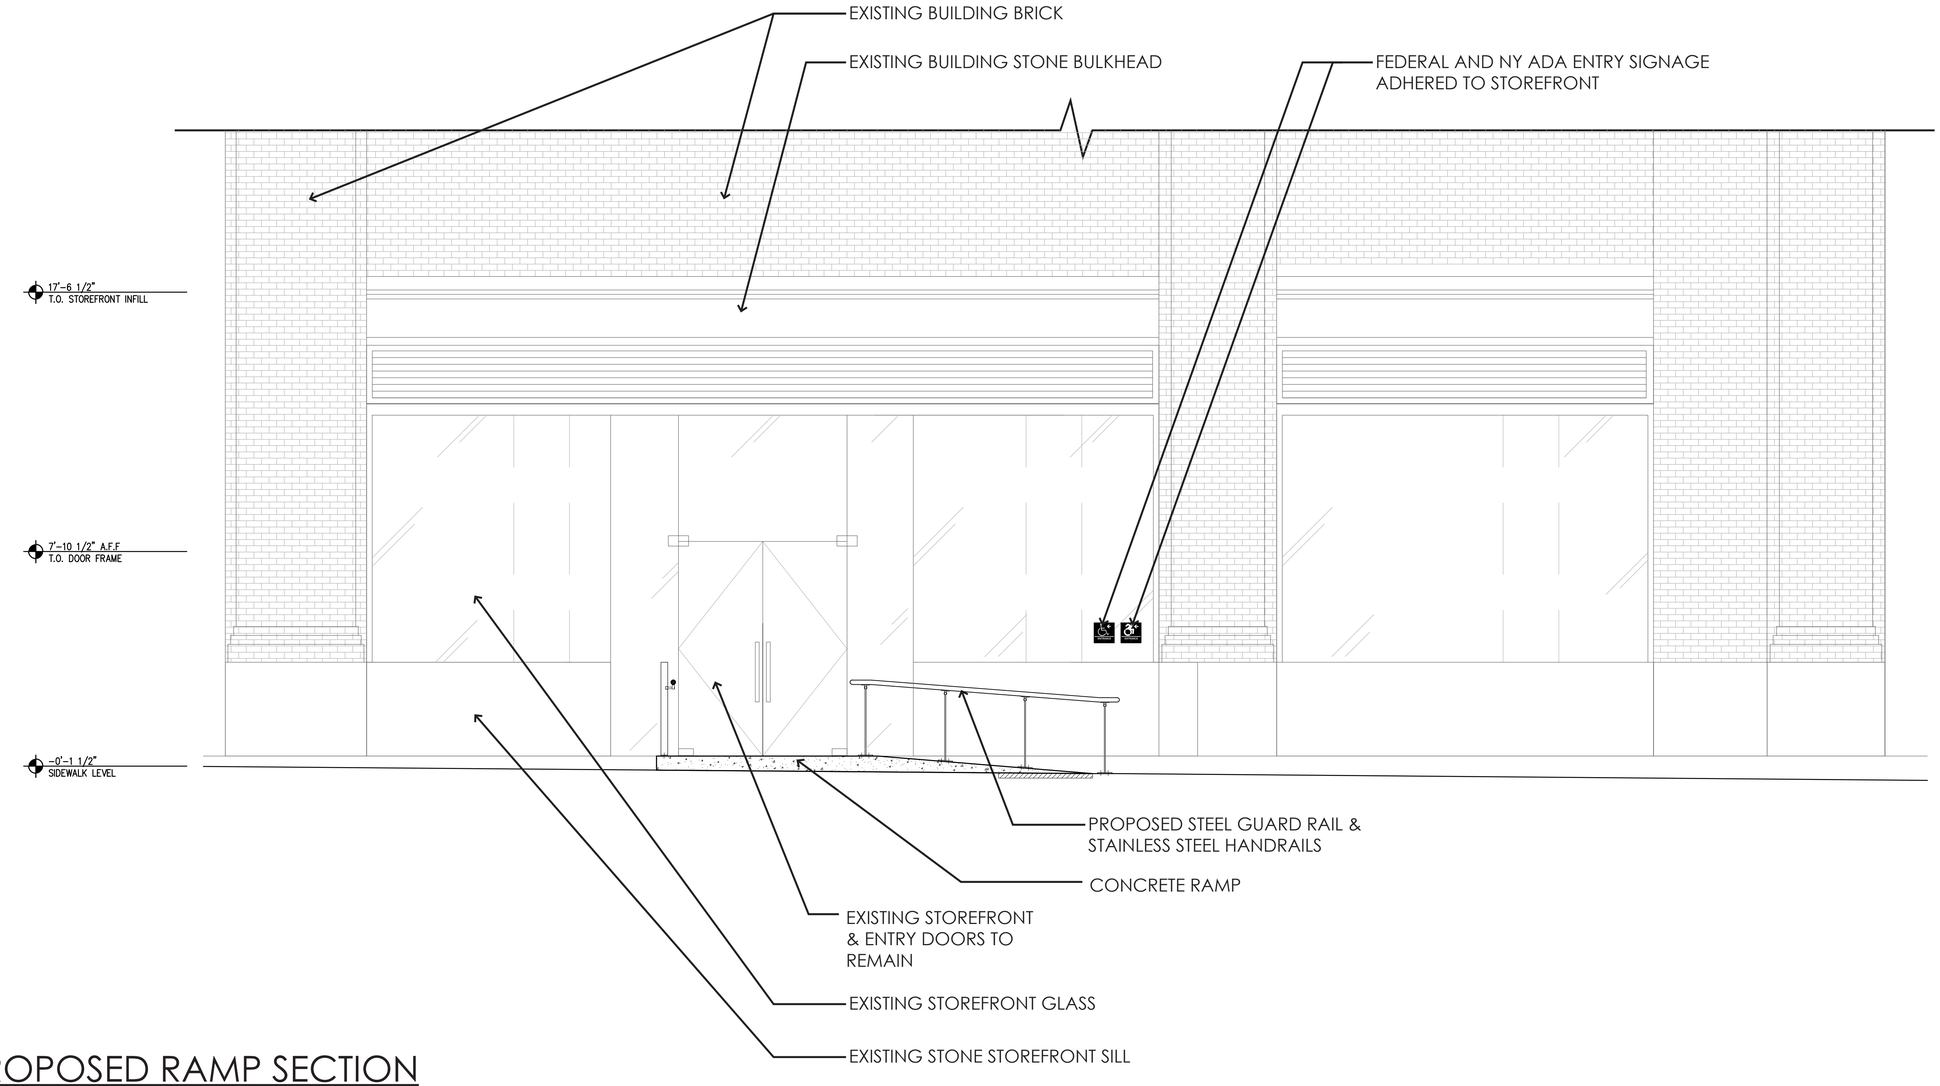

PROPOSED RAMP SECTION

0 1'-4" 2'-8" 5'-4"

SCALE: 3/8" = 1'-0"

INTERMIX

Chipman Design Architecture

ATLANTA | BOGOTA | CHICAGO | LOS ANGELES | NEW YORK

PROPOSED RAMP SECTION

PROJECT LOCATION:

WASHINGTON ST. MARKET
812 WASHINGTON STREET
NEW YORK, NY 10014

STORE NUMBER:

2365

SHEET NUMBER:

A3-2

DATE:

REV 10/14/2015

ISSUED FOR:

PROPOSED EXTERIOR ENTRY RAMP

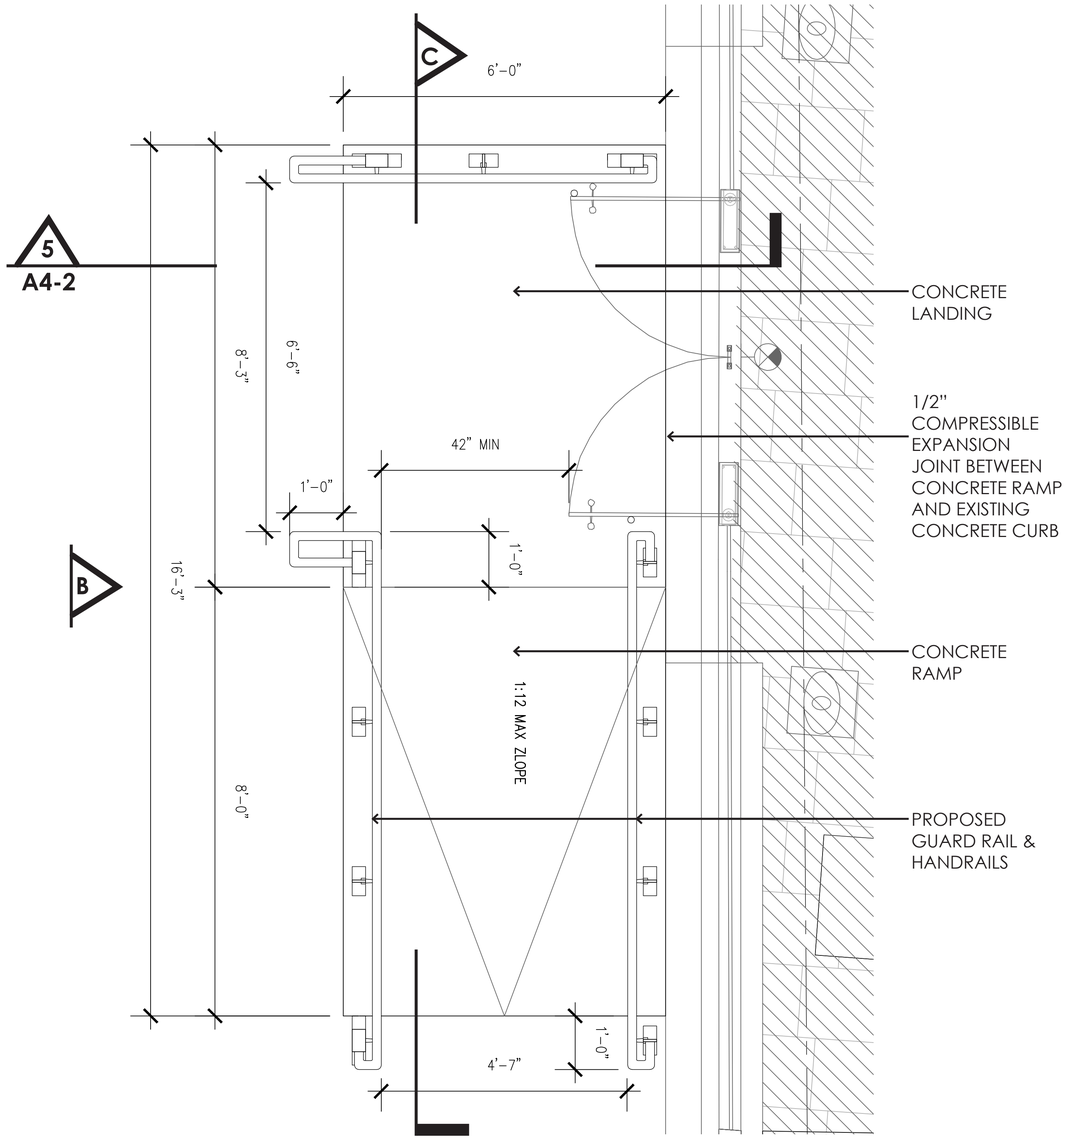

A. PLAN

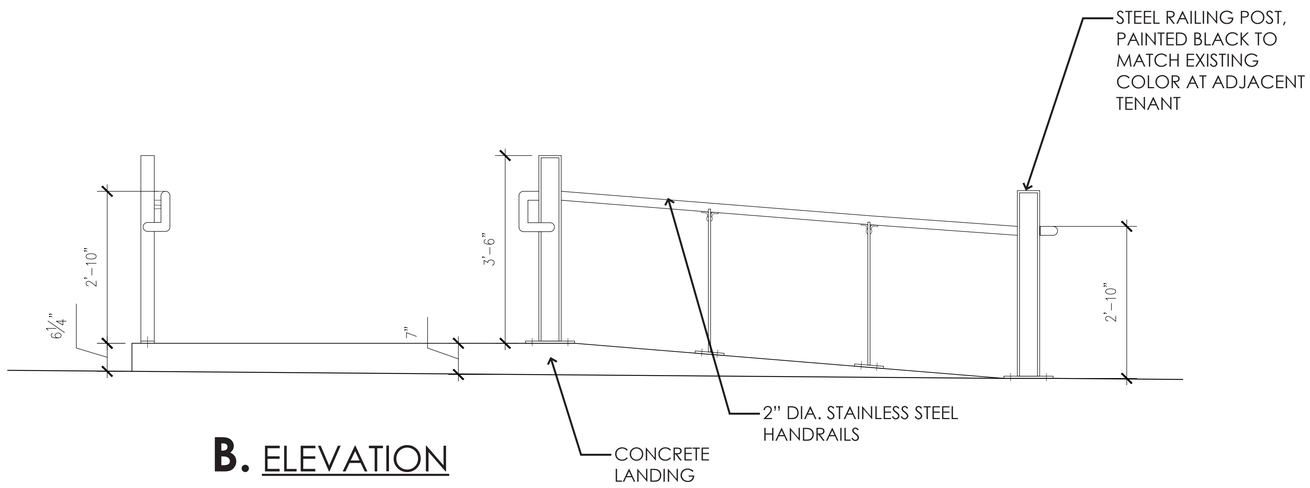

B. ELEVATION

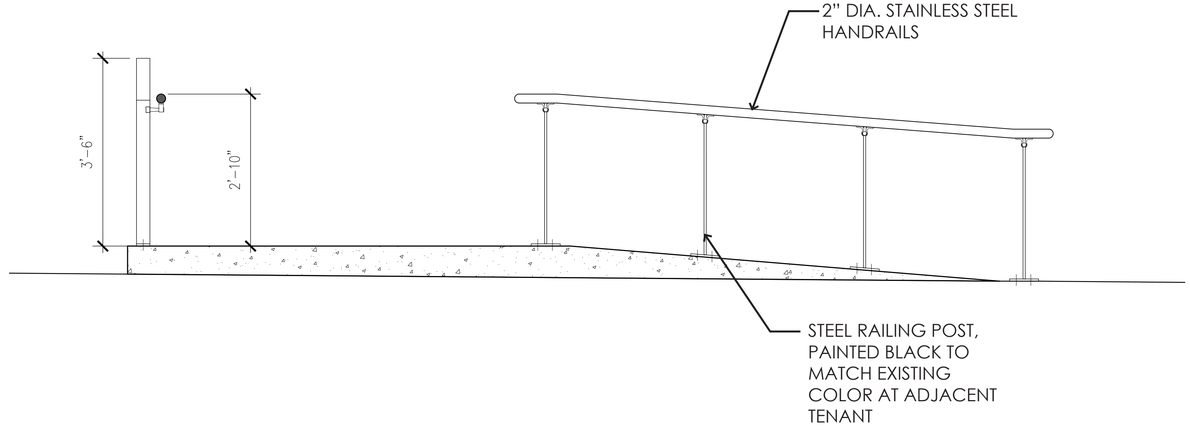

C. SECTION

0 8" 1'-4" 2'-8"
SCALE: 3/4" = 1'-0"

INTERMIX

Chipman Design Architecture
ATLANTA | BOGOTA | CHICAGO | LOS ANGELES | NEW YORK

RAMP DETAILS

PROJECT LOCATION:
WASHINGTON ST. MARKET
812 WASHINGTON STREET
NEW YORK, NY 10014

STORE NUMBER:
2365

SHEET NUMBER:
A4-0

DATE:
REV 10/14/2015

ISSUED FOR:
PROPOSED EXTERIOR ENTRY RAMP

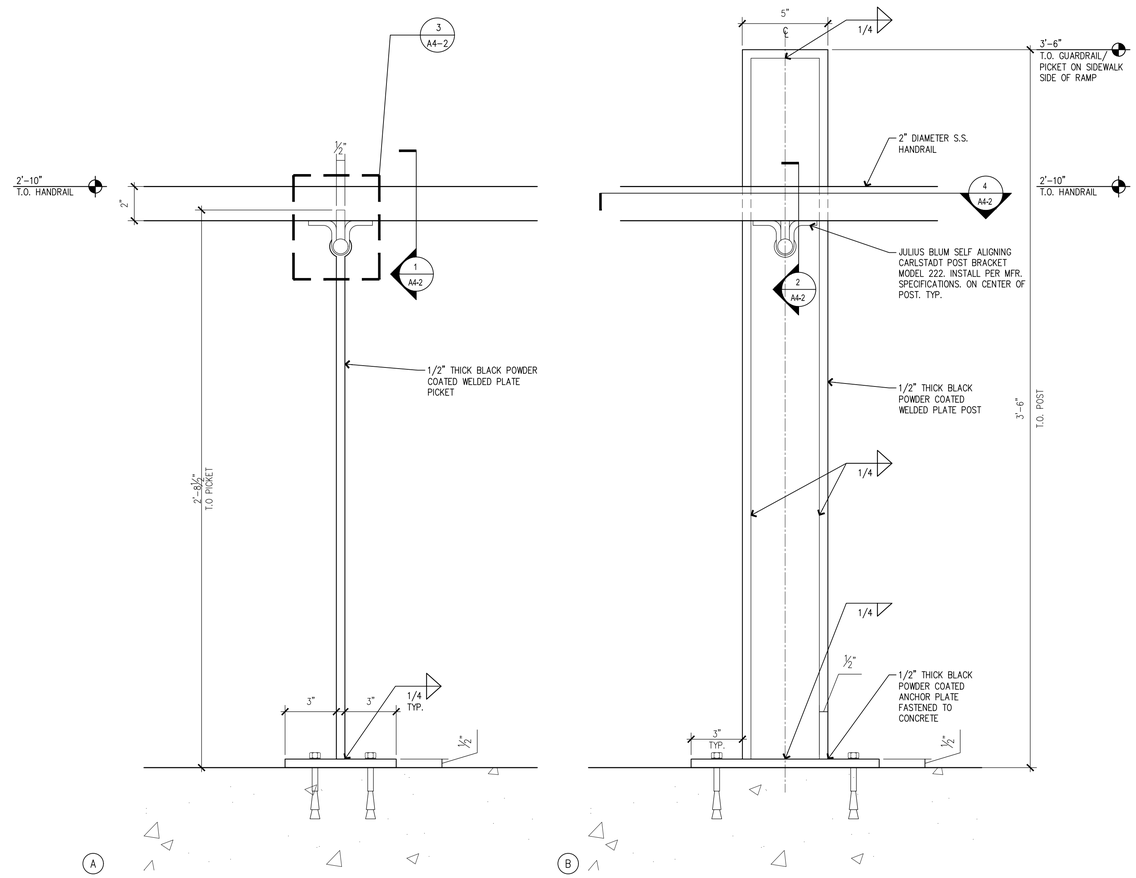

5. GUARDRAIL POST TYPES AND DETAIL ELEVATIONS

SCALE: 3" = 1'-0"

INTERMIX

Chipman Design Architecture
ATLANTA | BOGOTA | CHICAGO | LOS ANGELES | NEW YORK

HANDRAIL AND GUARDRAIL DETAILS

PROJECT LOCATION:
WASHINGTON ST. MARKET
812 WASHINGTON STREET
NEW YORK, NY 10014

STORE NUMBER:
2365

SHEET NUMBER:
A4-1

DATE:
REV 10/14/2015

ISSUED FOR:
PROPOSED EXTERIOR ENTRY RAMP

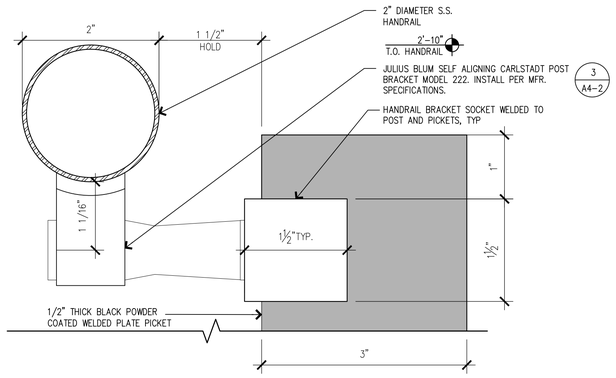

1. HANDRAIL BRACKET @ PICKET

SCALE: 1'-0" = 1'-0"

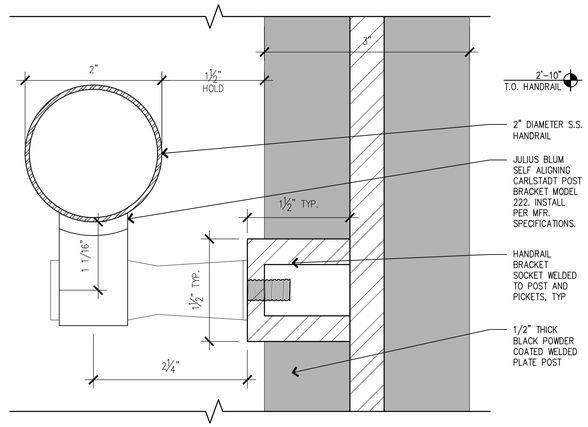

2. HANDRAIL BRACKET @ POST SECTION

SCALE: 1'-0" = 1'-0"

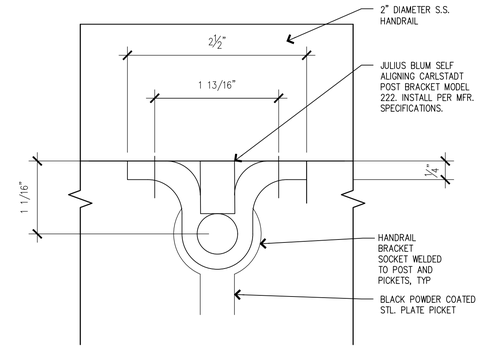

3. STEEL HANDRAIL BRACKET ELEVATION

SCALE: 1'-0" = 1'-0"

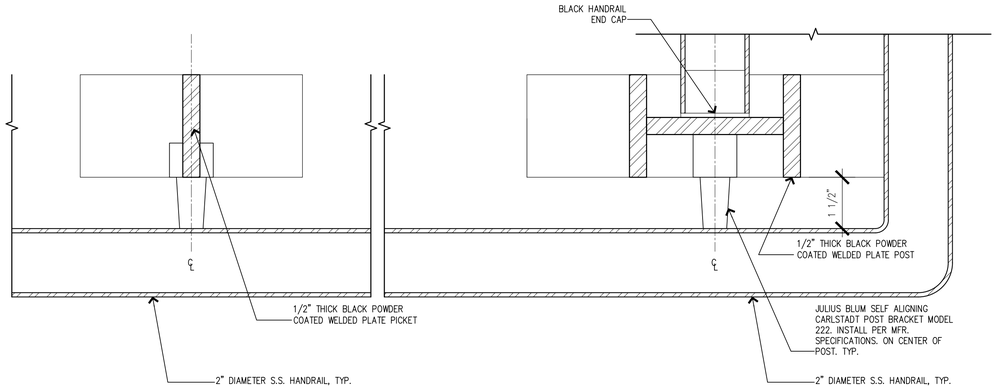

4. TENSIONER ATTACHMENT SECTION PLAN

SCALE: 6" = 1'-0"

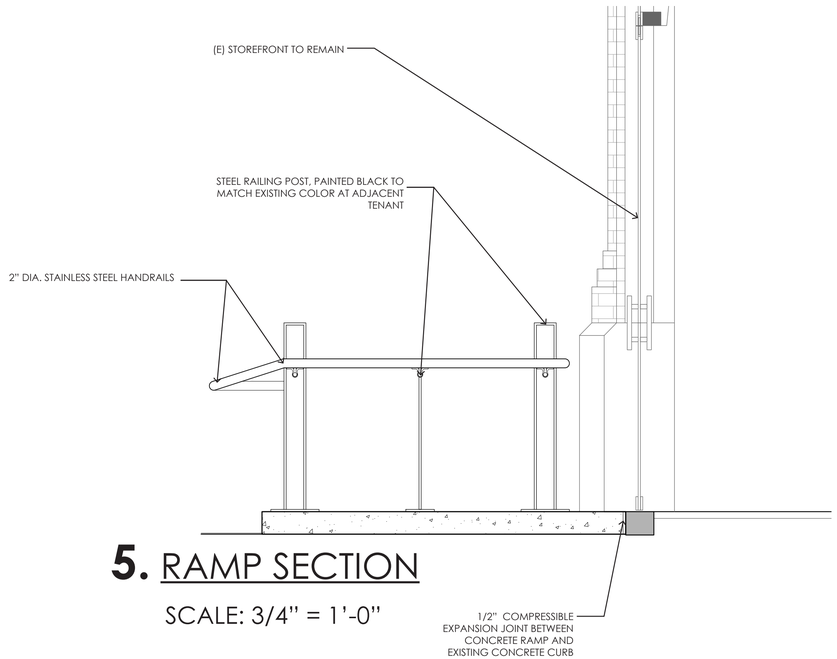

5. RAMP SECTION

SCALE: 3/4" = 1'-0"

INTERMIX

Chipman Design Architecture
ATLANTA | BOGOTA | CHICAGO | LOS ANGELES | NEW YORK

HANDRAIL AND GUARDRAIL DETAILS

PROJECT LOCATION:
WASHINGTON ST. MARKET
812 WASHINGTON STREET
NEW YORK, NY 10014

STORE NUMBER:
2365

SHEET NUMBER:
A4-2

DATE:
REV 10/14/2015

ISSUED FOR:
PROPOSED EXTERIOR ENTRY RAMP

EXISTING CONDITIONS

PROPOSED CONDITIONS

INTERMIX

Chipman Design Architecture
ATLANTA | BOGOTA | CHICAGO | LOS ANGELES | NEW YORK

PROPOSED CONDITIONS

PROJECT LOCATION:
WASHINGTON ST. MARKET
812 WASHINGTON STREET
NEW YORK, NY 10014

STORE NUMBER:
2365

SHEET NUMBER:
A5-0

DATE:
REV 10/14/2015

ISSUED FOR:
PROPOSED EXTERIOR ENTRY RAMP