30 Christopher Street

Marquee Proposal

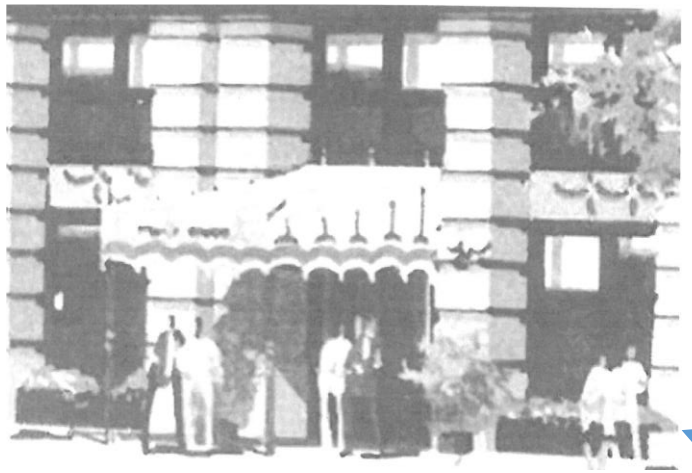

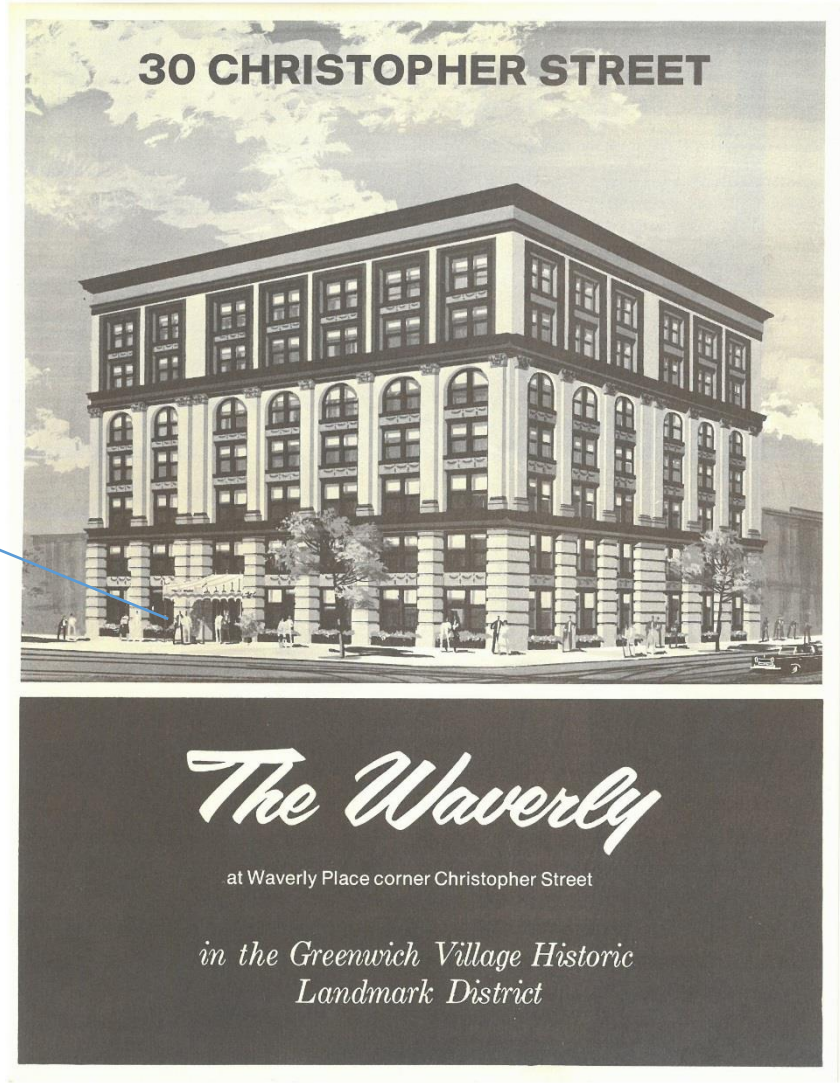

Between Waverly Place and Gay Street

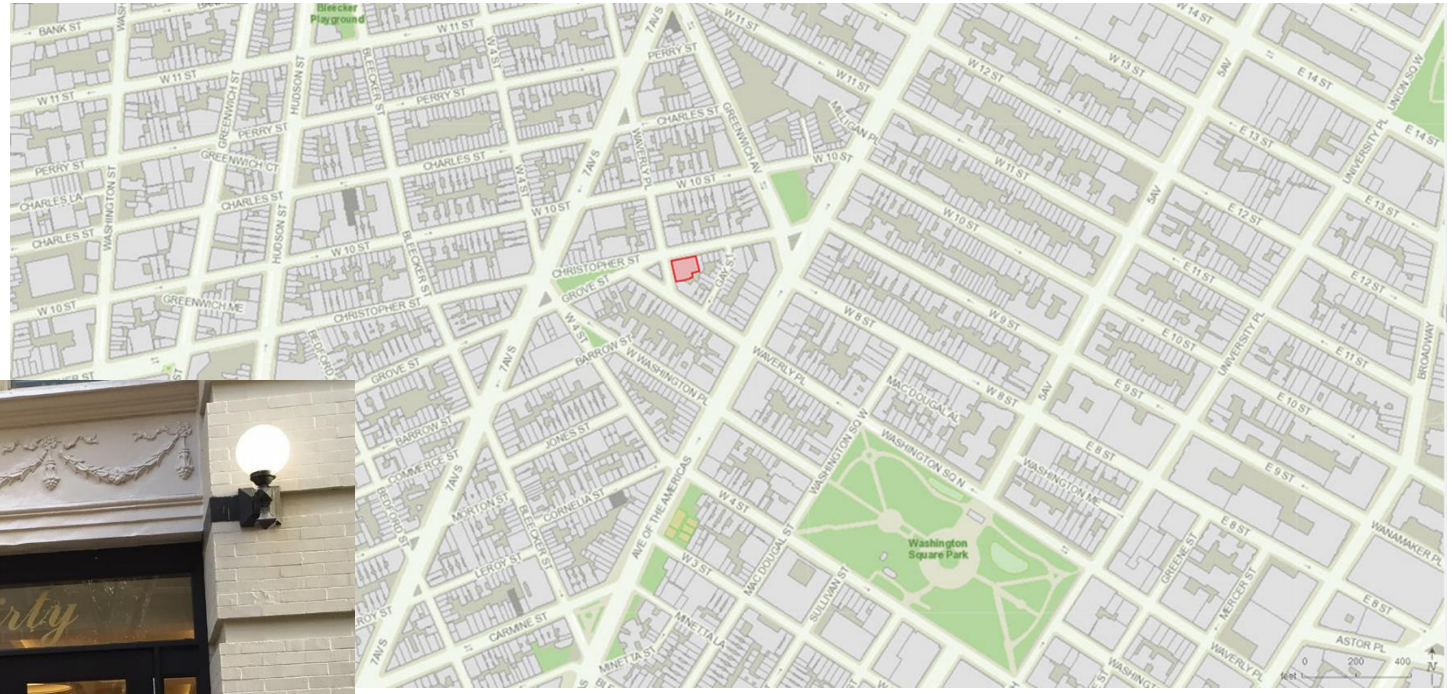

A3 PARTIAL ELEVATION (PROPOSED)
SCALE: 1/4"=1'-0"

A2 EXISTING ENTRANCE (PHOTO)
SCALE: N.T.S

A1 EXISTING BUILDING ELEVATION (PHOTO)
SCALE: N.T.S

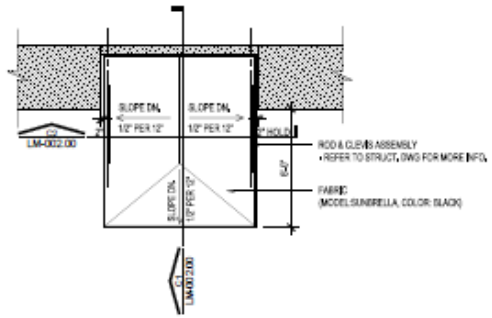

B2 PARTIAL CANOPY ROOF PLAN
SCALE: 1/4"=1'-0"

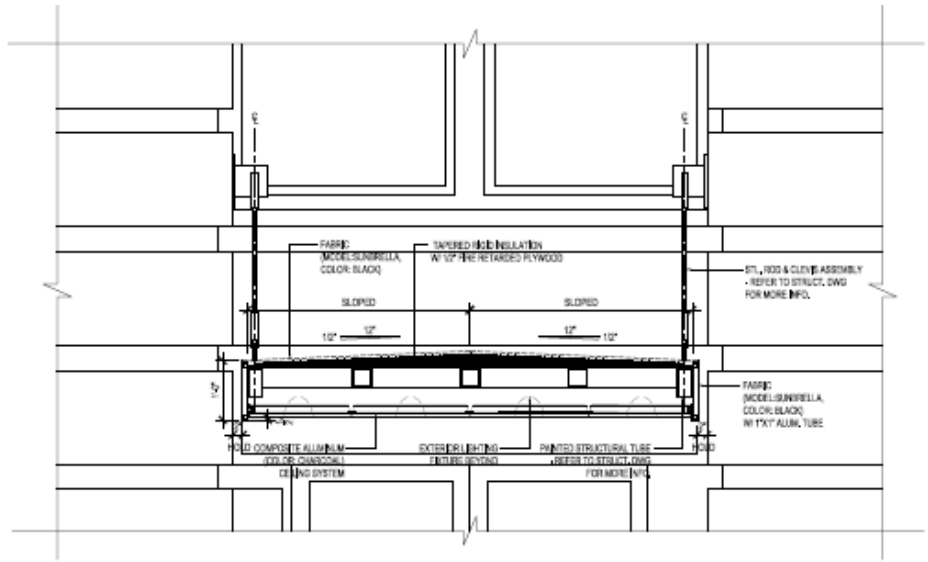

C2 SECTION DETAIL
SCALE: 3/4"=1'-0"

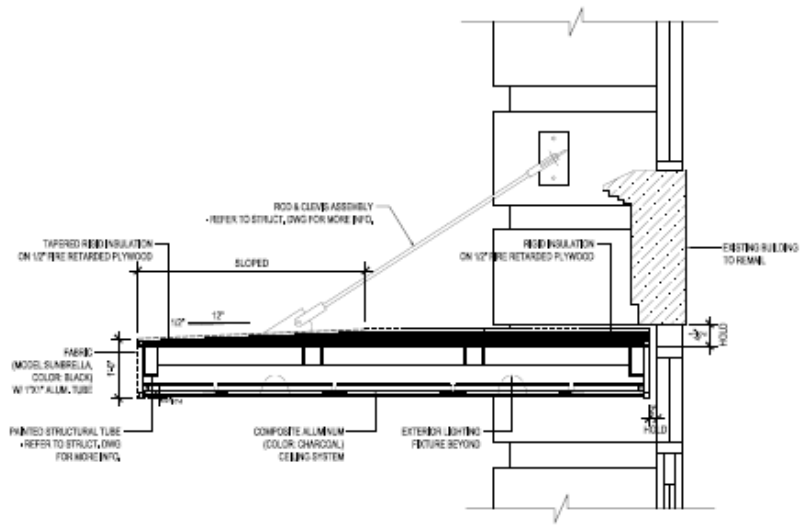

C1 SECTION DETAIL
SCALE: 3/4"=1'-0"

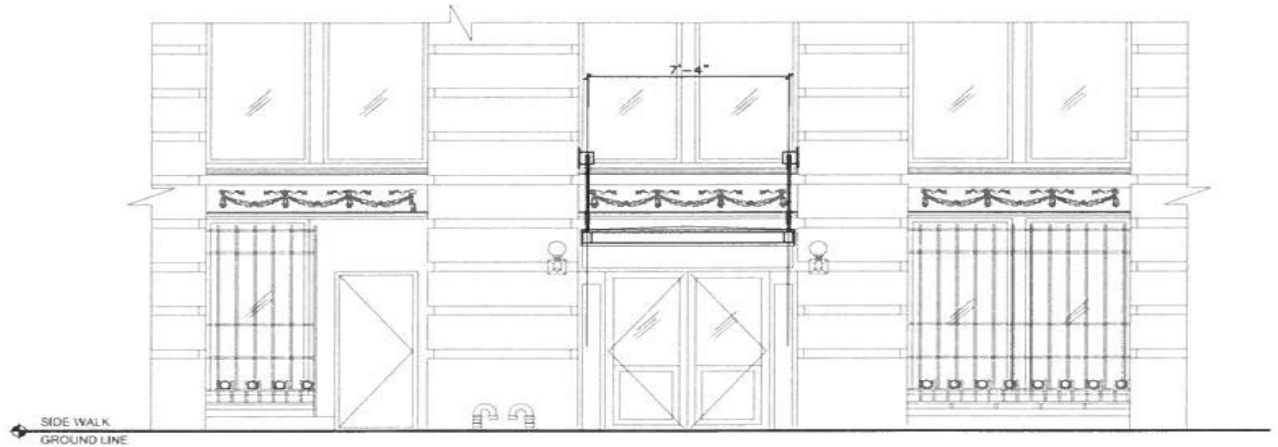

ELEVATION A S-002

SCALE 1/4" = 1'-0"

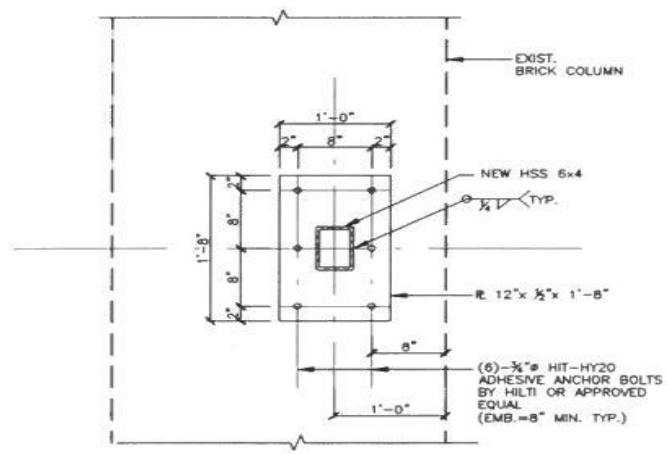

TYP. CONNECTION DETAIL 1

HSS 6x4 TO EXIST. BRICK COLUMN

SCALE 1" = 1'-0"

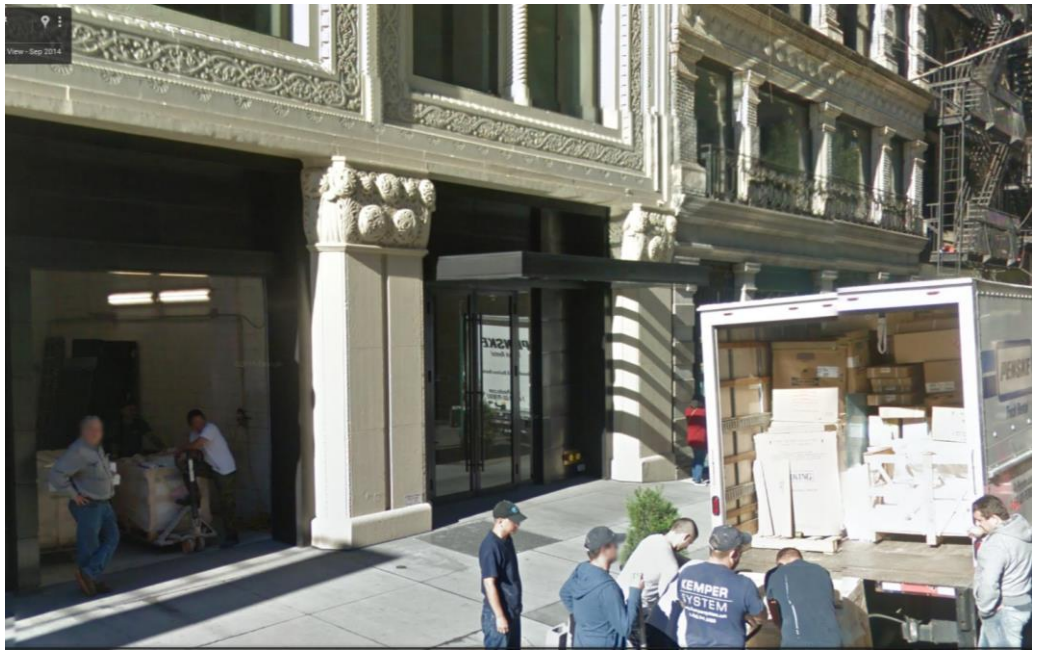

66 East 11th St.