TAX PHOTO CIRCA 1941

ARCHIVAL PHOTO 1980' S

DESIGNATION PHOTO 2013

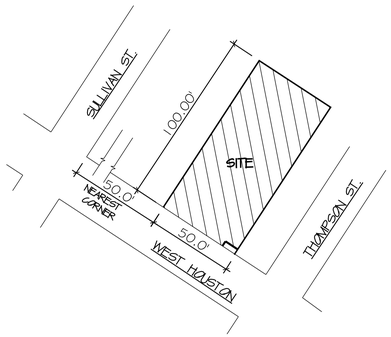


N

LOCATION PLAN

SCALE: N.T.S.

SOUTH VILLAGE HISTORIC DISTRICT

LANDMARKS PRESERVATION COMMISSION
HISTORICAL DISTRICT MAP,
GREENWICH VILLAGE SOUTH

| NO. | DATE | REVISION | BY |
|---|---|---|---|
| | 8-11-16 | LPC RESUBMIT | RL |
| | 8-10-16 | LPC RESUBMIT | RL |
| | 8-4-16 | LPC RESUBMIT | RL |
| | 5-27-16 | LPC RESUBMIT | RL |
| | 5-13-16 | LPC RESUBMIT | RL |
| | 4-27-16 | LPC RESUBMIT | RL |
| | 1-28-16 | LPC SET | RL |

ALFRED KARMAN, ARCHITECT
121 WEST 27th STREET, SUITE #1103
NEW YORK, NY 10012
TEL: 212-941-1112 EMAIL: ALFREDKARMAN@GMAIL.COM

PROJECT

ENTRY LOBBY DOOR REPLACEMENT
116 W HOUSTON ST.
NEW YORK, NY

TAX & EXISTING PHOTOS
& LANDMARKS HISTORIC MAP
& LOCATION MAP

SEAL & SIGNATURE

DATE: 01-06-16
PROJECT No.:
DRAWING BY: R.L.
CHK BY: A.K.
DWG. No.:

A-100.00

INDICATES EXISTING ENTRANCE DOOR @
116 W. HOUSTON STREET LOOKING NORTH

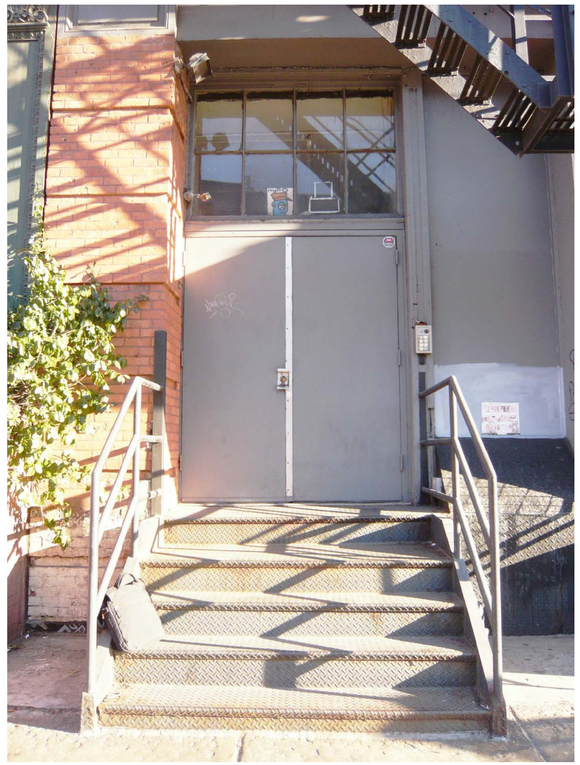

PHOTO INDICATES EXISTING SERVICE DOOR @ WEST BAY,
116 W. HOUSTON STREET

INDICATES EXISTING ENTRANCE DOOR @
116 W. HOUSTON STREET LOOKING SW

PHOTO INDICATES EXISTING ENTRANCE DOOR @EAST BAY,
116 W. HOUSTON STREET

| NO. | DATE | REVISION | BY |
|---|---|---|---|
| | 8–11–16 | LPC RESUBMIT | RL |
| | 8–10–16 | LPC RESUBMIT | RL |
| | 8–4–16 | LPC RESUBMIT | RL |
| | 5–27–16 | LPC RESUBMIT | RL |
| | 5–13–16 | LPC RESUBMIT | RL |
| | 4–27–16 | LPC RESUBMIT | RL |
| | 1–28–16 | LPC SET | RL |

ALFRED KARMAN, ARCHITECT
121 WEST 27th STREET, SUITE #1103
NEW YORK, NY 10012
TEL: 212-941-1112 EMAIL: ALFREDKARMAN@GMAIL.COM

PROJECT

ENTRY LOBBY DOOR REPLACEMENT
116 W HOUSTON ST.
NEW YORK, NY

EXISTING FACADE
PHOTOS

SEAL & SIGNATURE

DATE: 01-06-16
PROJECT No.:
DRAWING BY: R.L.
CHK BY: A.K.
DWG. No.:

A-101.00

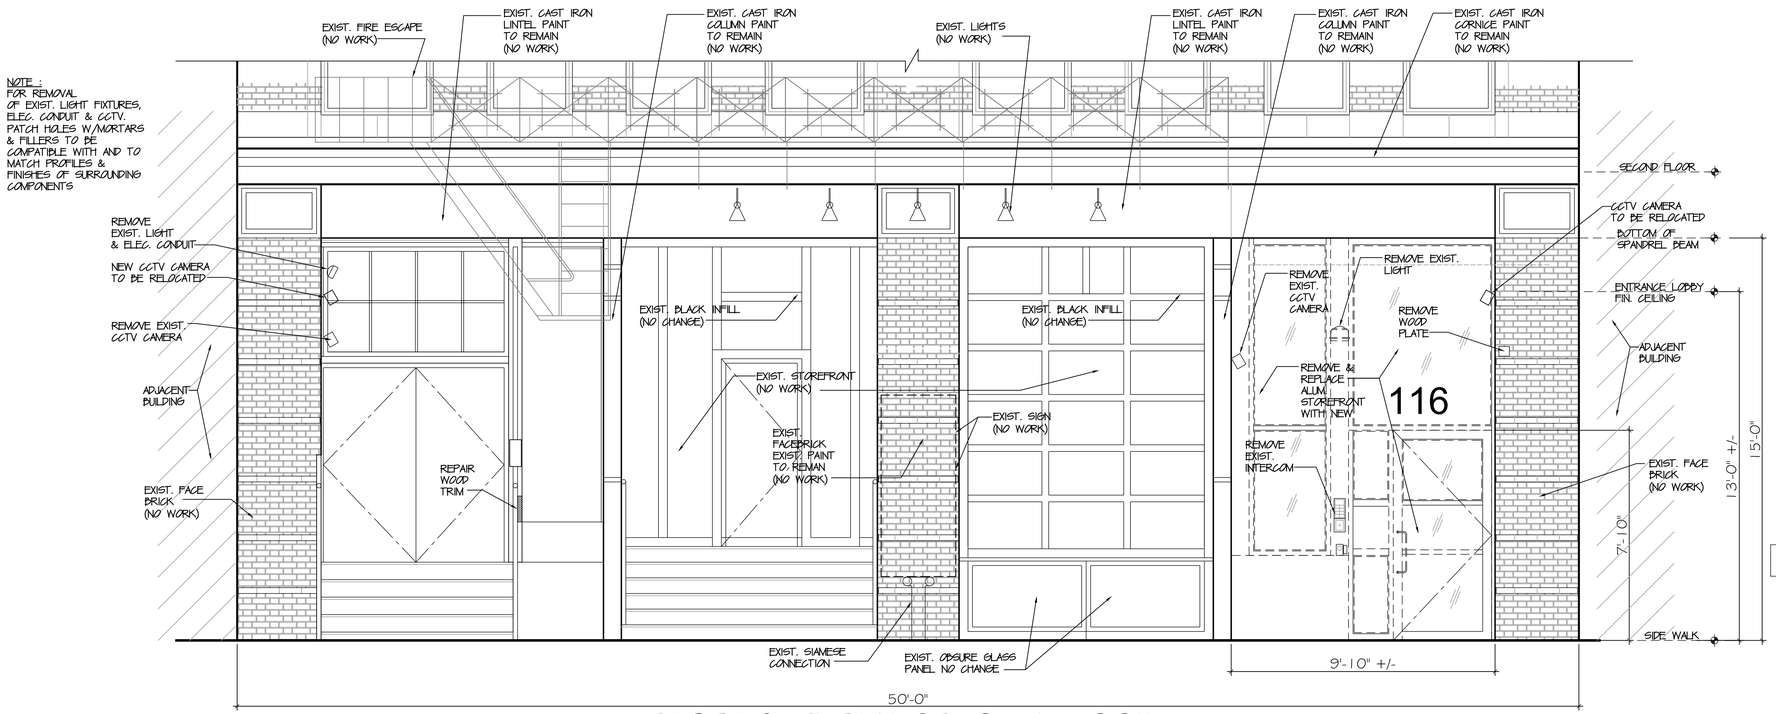


# EXISTING ENTRANCE LOBBY DOOR @ WEST HOUSTON STREET

SCALE: 3/8" = 1'-0"

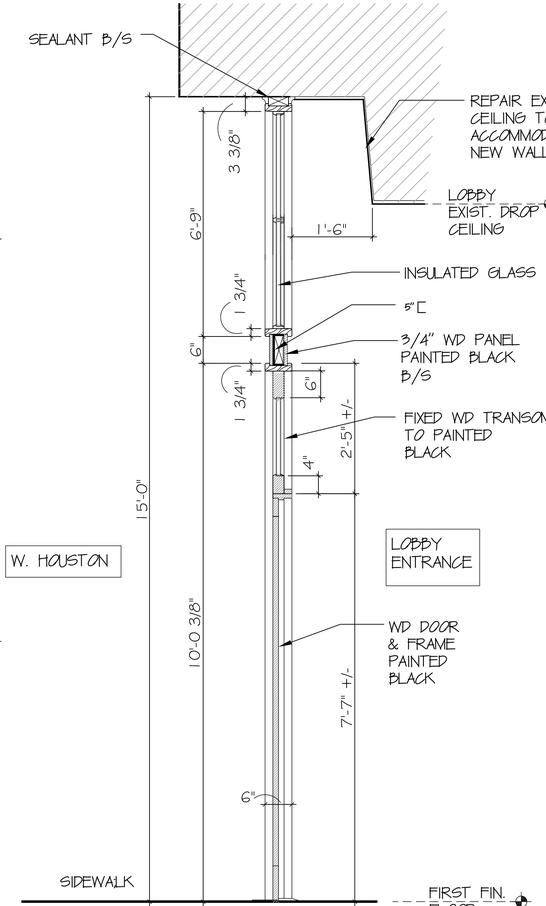


# PROPOSED ENTRANCE DOOR SECTION

(A) SCALE: 1/2" = 1'-0"

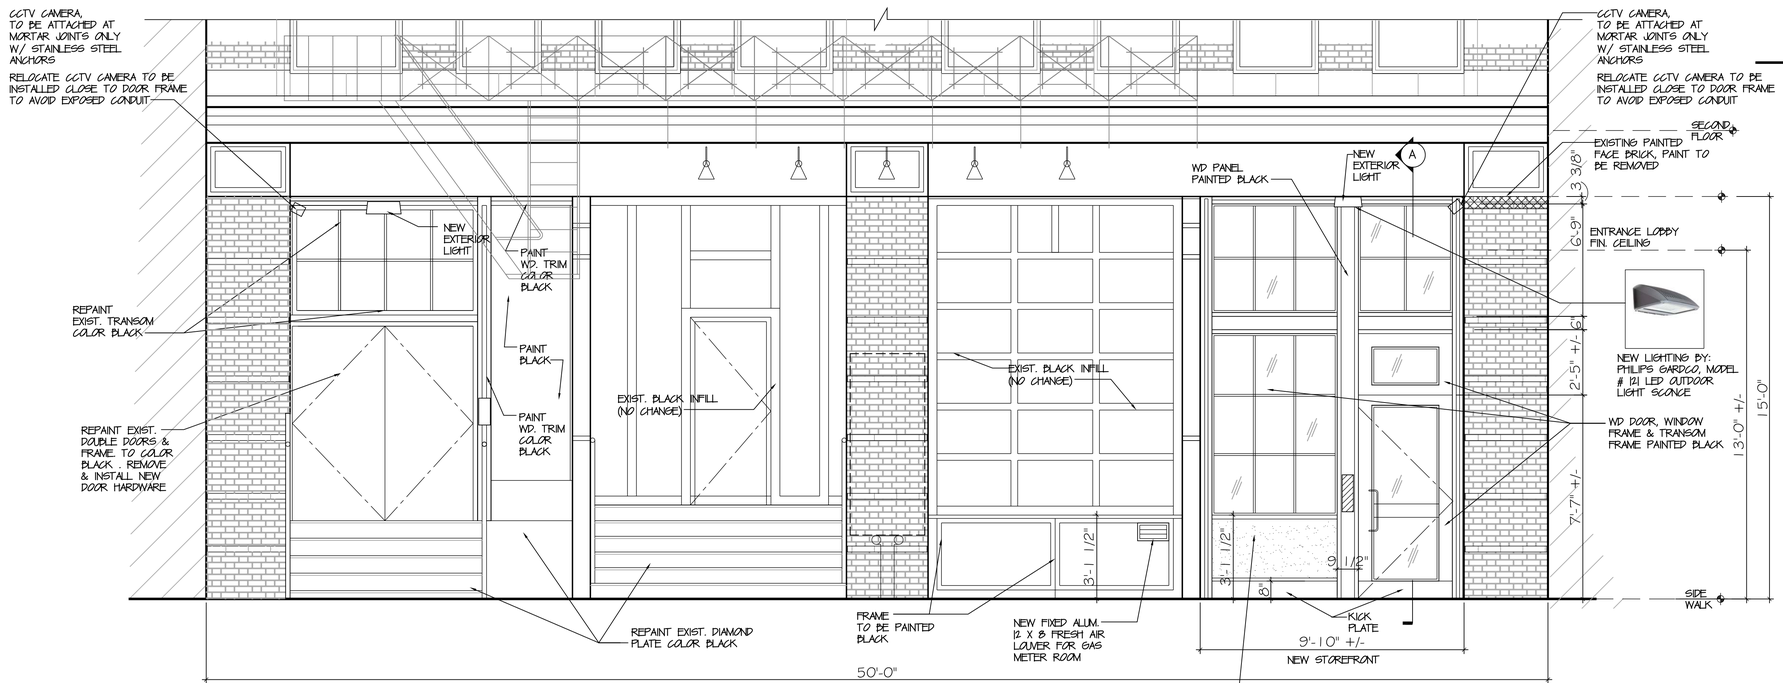


# PROPOSED ENTRANCE LOBBY DOOR @ WEST HOUSTON STREET

SCALE: 3/8" = 1'-0"

| NO. | DATE | REVISION | BY |
|---|---|---|---|
| | 8-11-16 | LPC RESUBMIT | RL |
| | 8-10-16 | LPC RESUBMIT | RL |
| | 8-4-16 | LPC RESUBMIT | RL |
| | 5-27-16 | LPC RESUBMIT | RL |
| | 5-13-16 | LPC RESUBMIT | RL |
| | 4-27-16 | LPC RESUBMIT | RL |
| | 1-28-16 | LPC SET | RL |

ALFRED KARMAN, ARCHITECT
121 WEST 27th STREET, SUITE #1103
NEW YORK, NY 10012
TEL: 212-941-1112 EMAIL: ALFREDKARMAN@GMAIL.COM

PROJECT

ENTRY LOBBY DOOR REPLACEMENT
116 W HOUSTON ST.
NEW YORK, NY

STOREFRONT ELEVATION & SECTION

SEAL & SIGNATURE

DATE: 01-06-16
PROJECT No.:
DRAWING BY: R.L.
CHK BY: A.K.
DWG. No.:

A-102.00

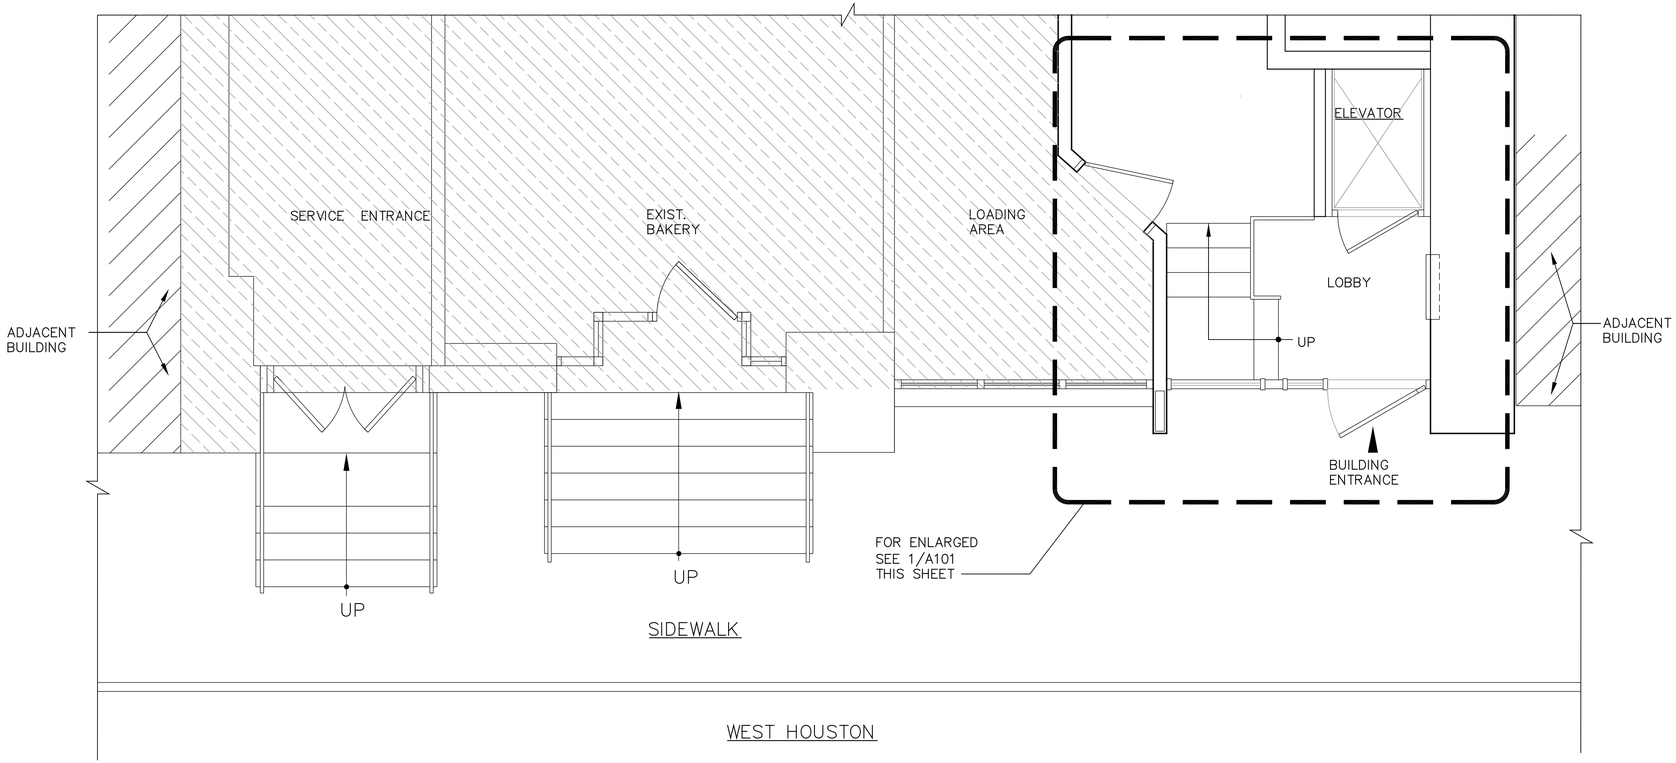


FIRST FLOOR PLAN INDICATING
EXISTING LOBBY ENTRANCE

SCALE: 1/4" = 1'-0"

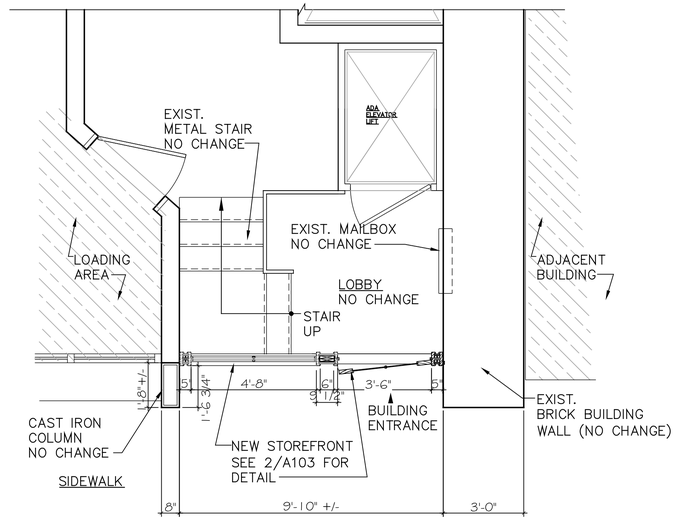


1 FIRST FLOOR PLAN INDICATING
PROPOSED ENTRANCE DOOR

SCALE: 1/4" = 1'-0"

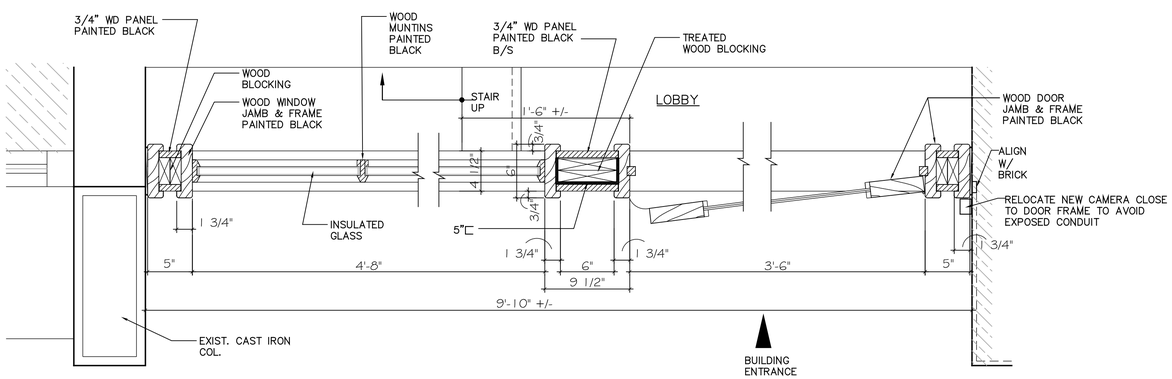


2 ELARGED PLAN OF PROPOSED
ENTRANCE DOOR @ W.HOUSTON ST.

SCALE: 1-1/2" = 1'-0"

| NO. | DATE | REVISION | BY |
|---|---|---|---|
| | 8-11-16 | LPC RESUBMIT | RL |
| | 8-10-16 | LPC RESUBMIT | RL |
| | 8-4-16 | LPC RESUBMIT | RL |
| | 5-27-16 | LPC RESUBMIT | RL |
| | 5-13-16 | LPC RESUBMIT | RL |
| | 4-27-16 | LPC RESUBMIT | RL |
| | 1-28-16 | LPC SET | RL |

ALFRED KARMAN, ARCHITECT
121 WEST 27th STREET, SUITE #1103
NEW YORK, NY 10012
TEL: 212-941-1112 EMAIL: ALFREDKARMAN@GMAIL.COM

PROJECT

ENTRY LOBBY DOOR REPLACEMENT
116 W HOUSTON ST.
NEW YORK, NY

LOBBY PLAN , ENTRANCE DOOR

SEAL & SIGNATURE

DATE: 01-06-16
PROJECT No.:
DRAWING BY: R.L.
CHK BY: A.K.
DWG. No.:

A-103.00