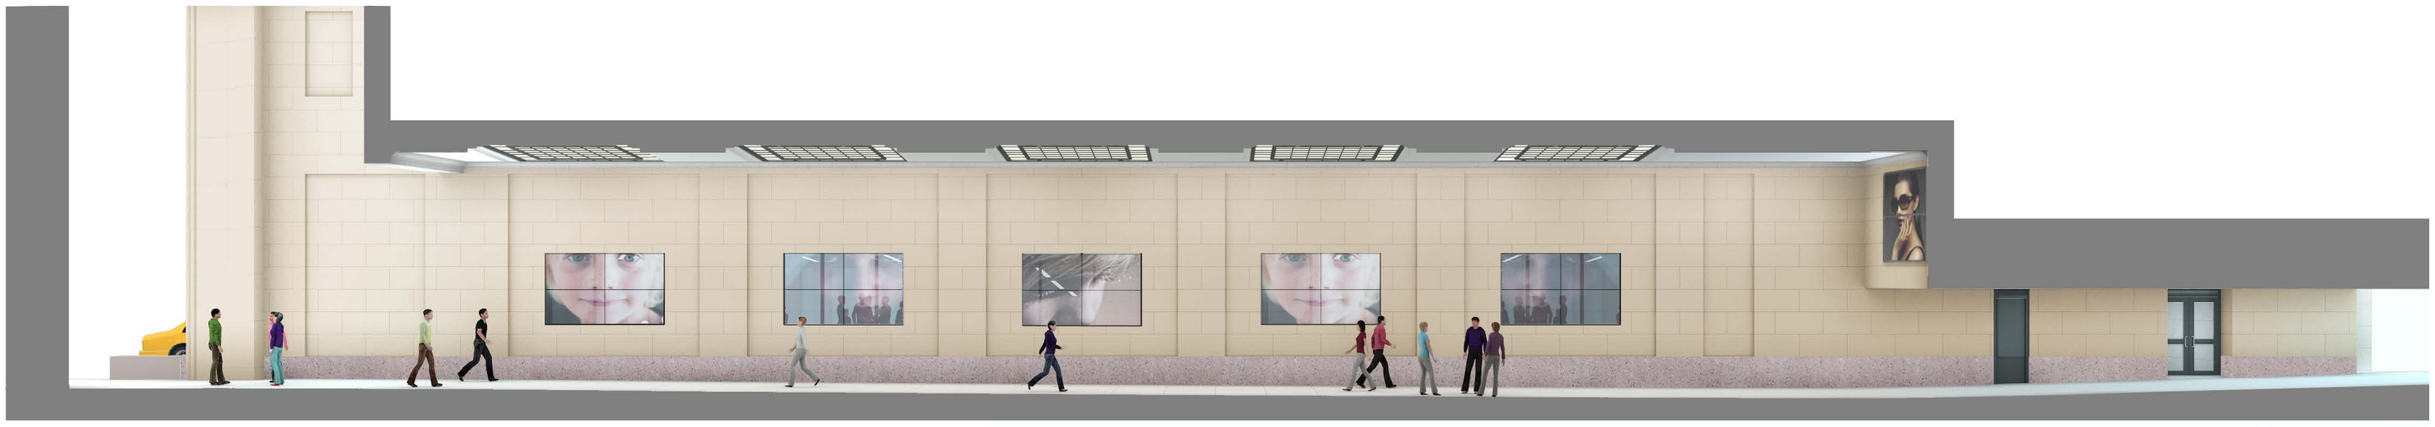

PREVIOUSLY PROPOSED (65” SCREEN SIZE)

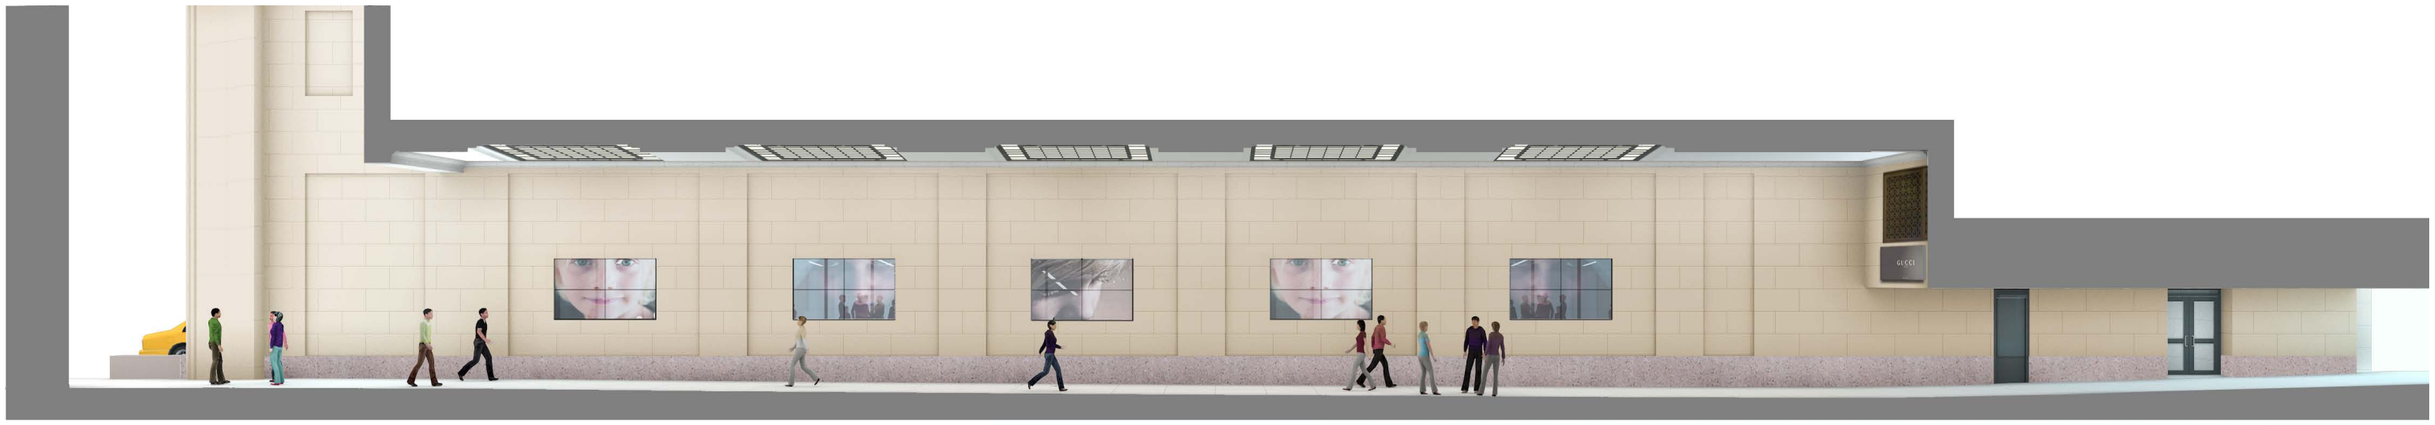

PROPOSED (55” SCREEN SIZE)

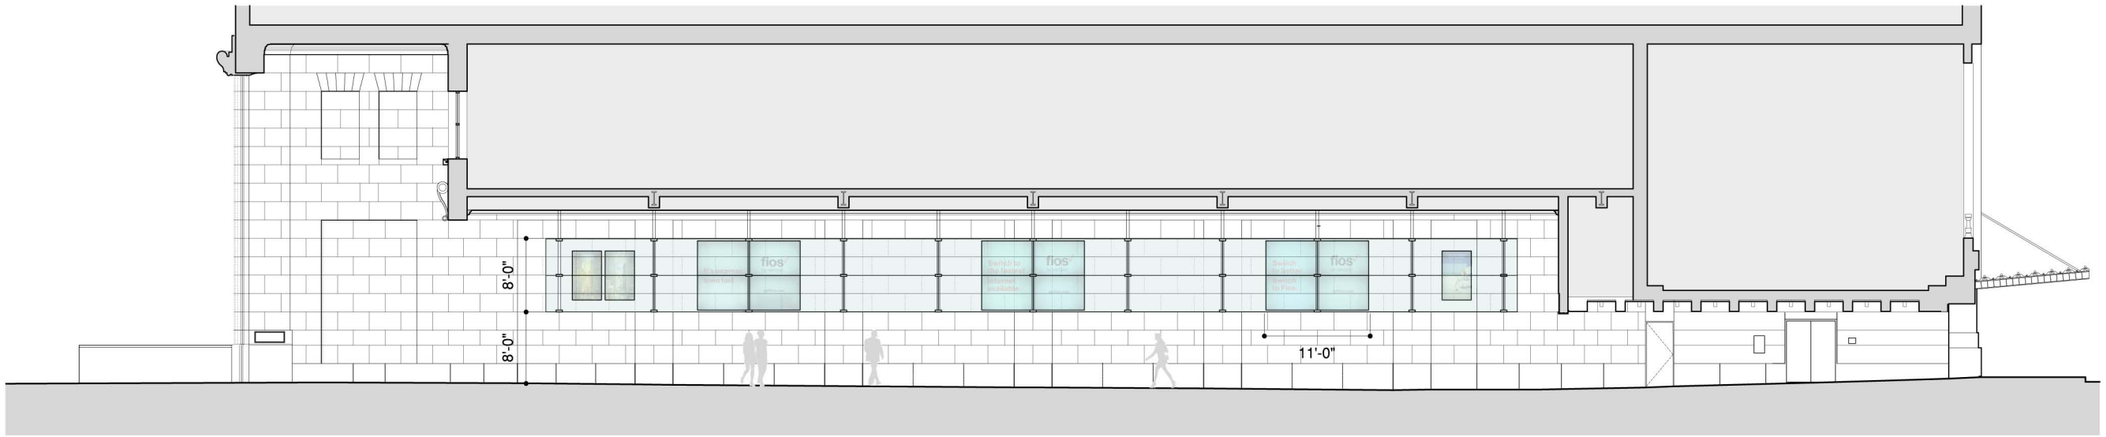

EXISTING EAST ELEVATION

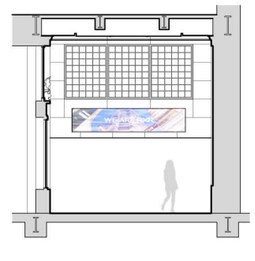

EXISTING SOUTH ELEVATION

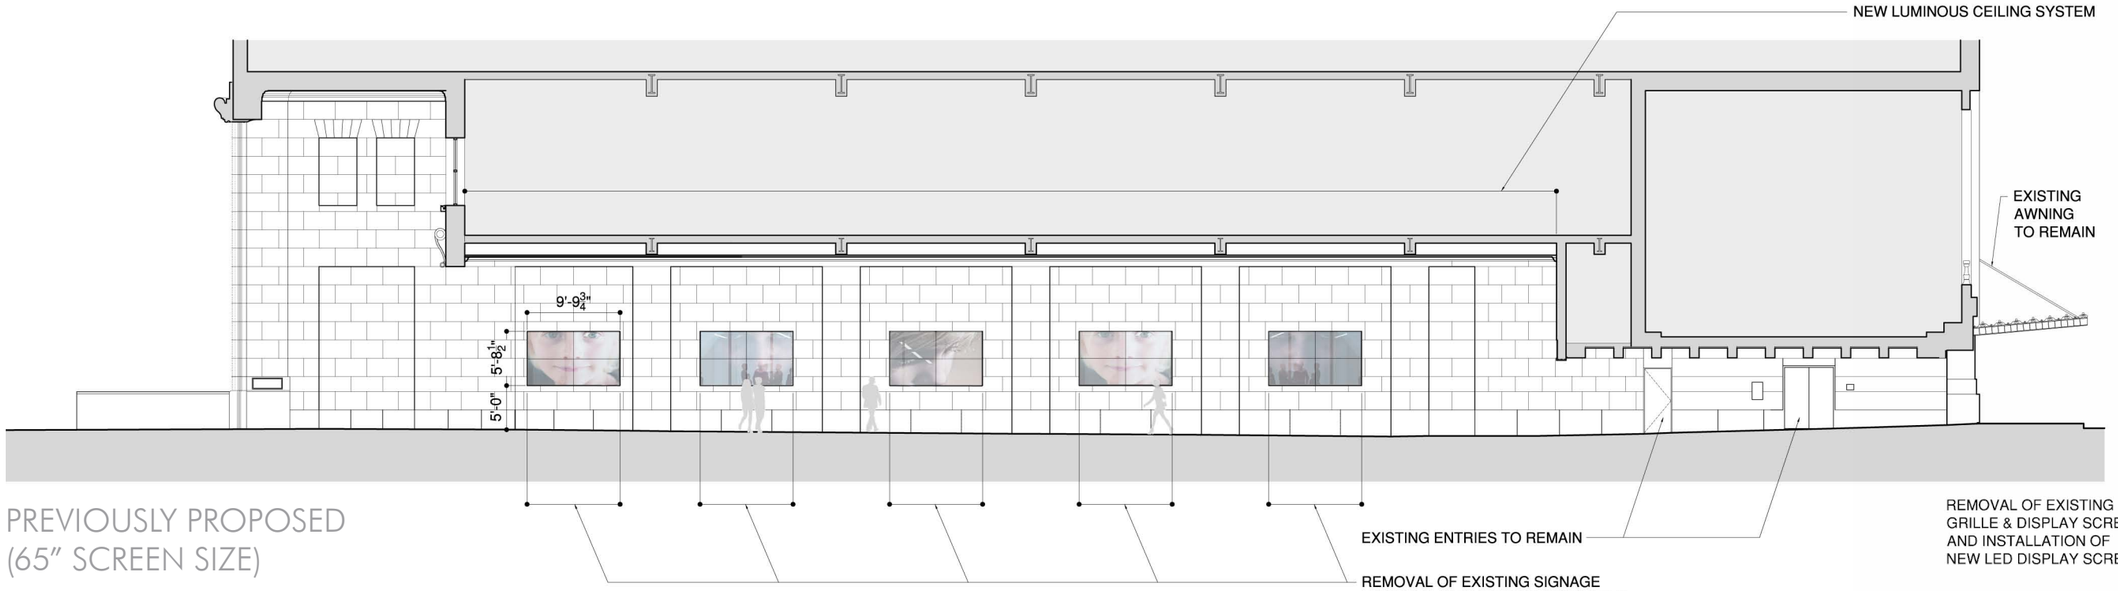

PREVIOUSLY PROPOSED
(65" SCREEN SIZE)

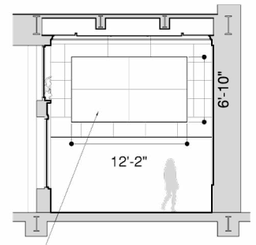

REMOVAL OF EXISTING GRILLE & DISPLAY SCREEN AND INSTALLATION OF NEW LED DISPLAY SCREEN

PREVIOUSLY PROPOSED
(80" SCREEN SIZE)

EAST ELEVATION

	SCREEN AREA	STONE PENETRATIONS	GLASS AREA
EXISTING	280 SF	22	795 SF
PROPOSED	280 SF	20	-

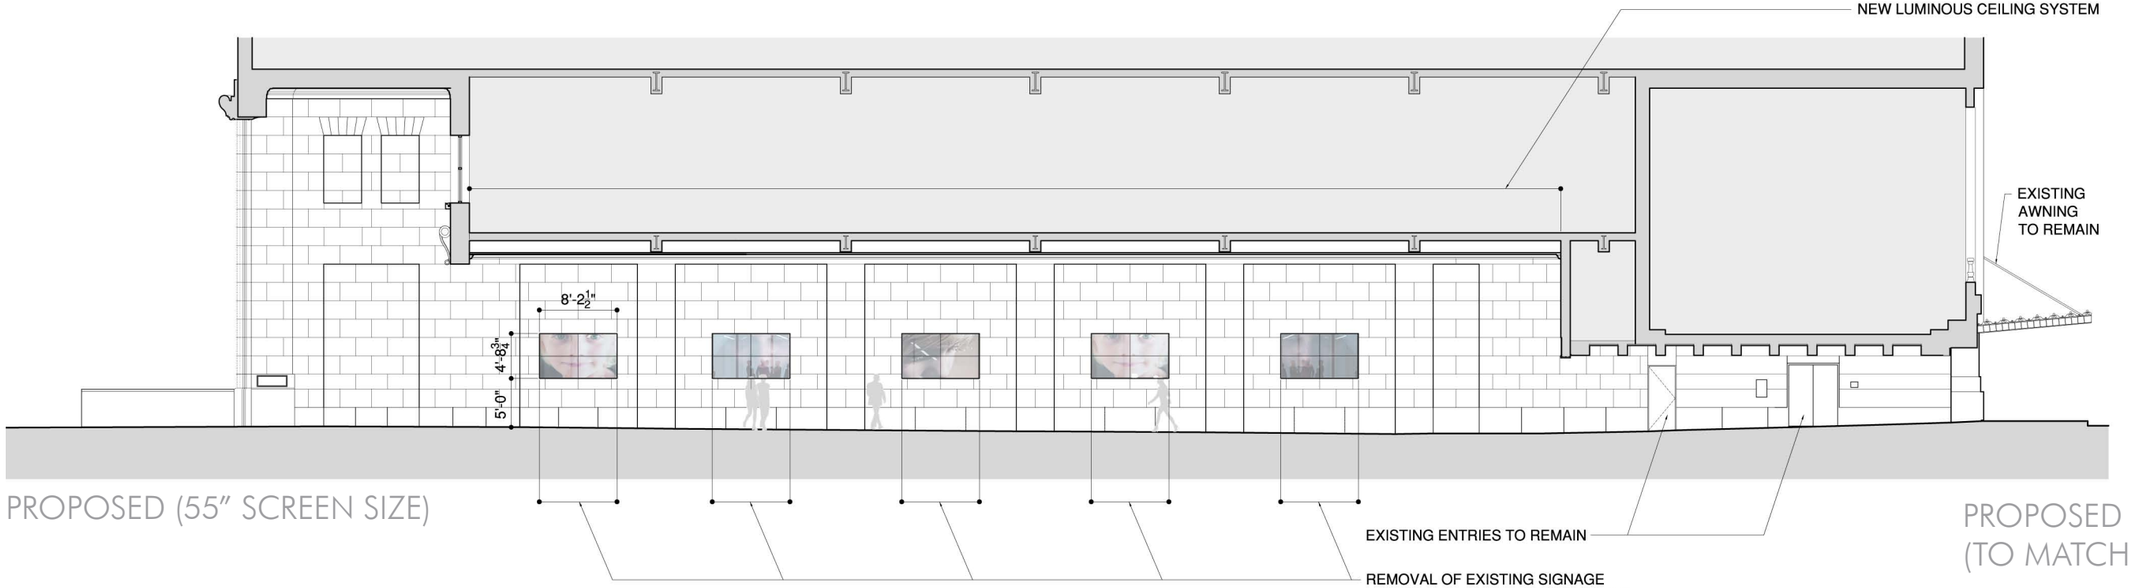

PROPOSED (55" SCREEN SIZE)

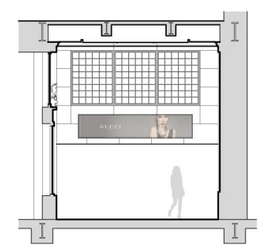

PROPOSED
(TO MATCH EXISTING SCREEN SIZE)

EAST ELEVATION

	SCREEN AREA	STONE PENETRATIONS	GLASS AREA
EXISTING	280 SF	22	795 SF
PROPOSED	248 SF	20	-

SOUTH ELEVATION

	SCREEN AREA
EXISTING	30 SF
PROPOSED	30 SF

NOTE: EAST ARCADE MIRRORED TO MATCH WEST ARCADE

WEST ARCADE
EAST & SOUTH ELEVATIONS