Mercer Garage

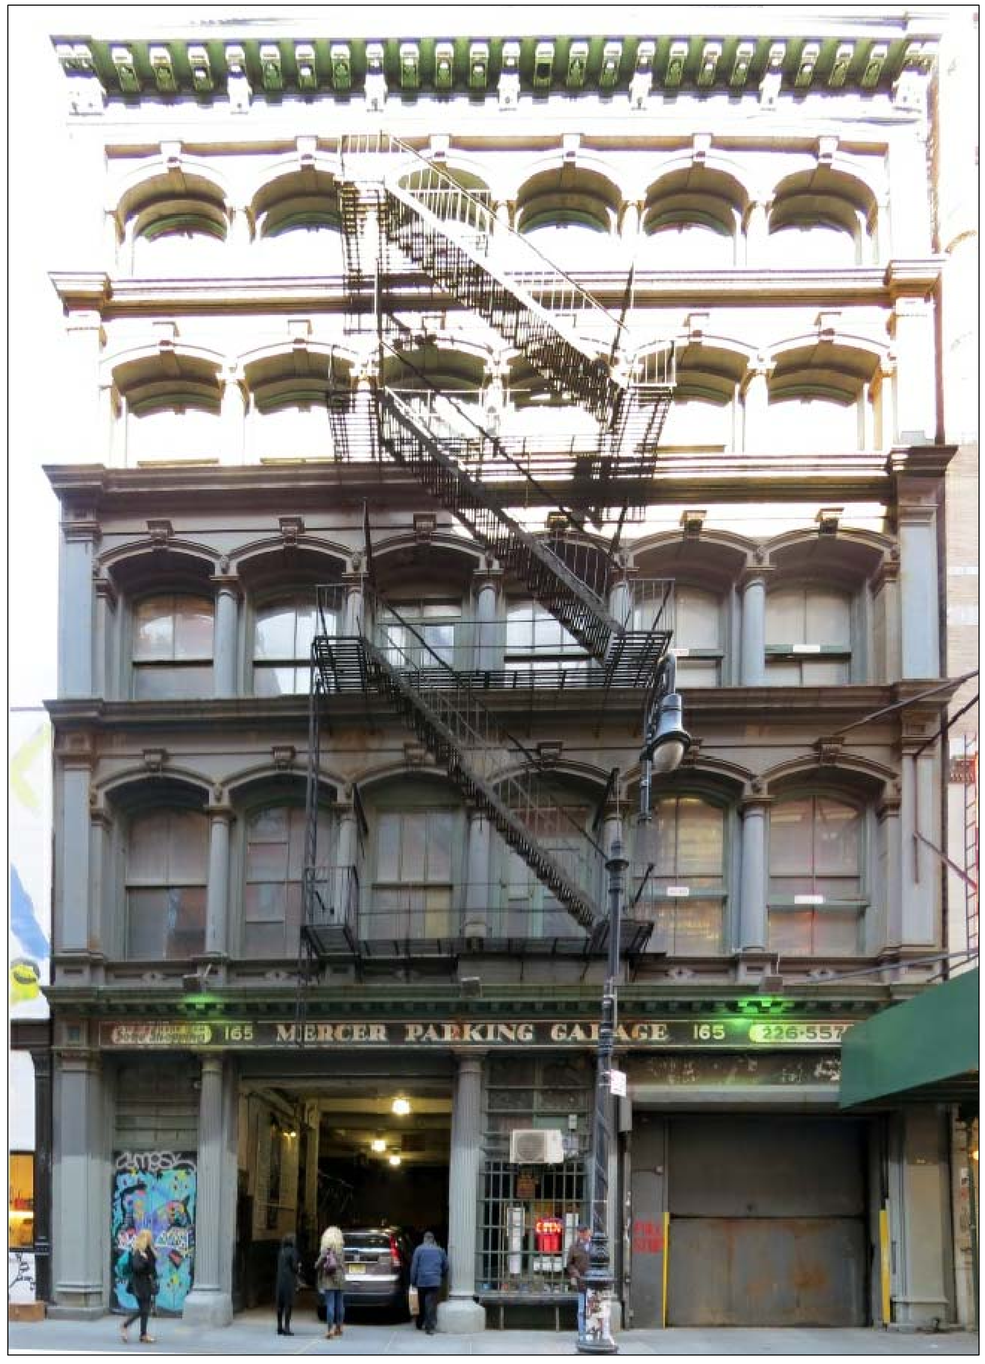

SHEET INDEX

SHEET	TITLE
A 000	COVER
A 100	MERCER STREET ELEVATION
A 101	EXISTING AND PROPOSED EAST ELEVATION
A 102	EXISTING AND PROPOSED WEST ELEVATION
A 103	PROPOSED SOUTH ELEVATION / SITE LINE
A 104	EXISTING AND PROPOSED SOUTH ELEVATION
A 110	EXISTING AND PROPOSED STOREFRONT ELEVATION
A 111	EXISTING AND PROPOSED ROOFTOP ELEVATION
A 200	ILLUSTRATIONS - OPTION A
A 201	ILLUSTRATIONS - OPTION B
A 202	ILLUSTRATIONS - ADDITION
A 300	BUILDING SECTIONS
A 500	PHOTOS - MOCKUP
A 501	PHOTOS - TAX LOT
A 600	PLANS
A 601	PLANS

PROPERTY PROFILE

BUILDING ADDRESS: 165-167 MERCER STREET
BLOCK: 513
LOT: 23
BIN: 1007976
ZONING DISTRICT: M1-5A
ZONING MAP: 12C

DIGITAL TAX MAP

PROPOSED SITE

2005 SANBORN MAP (NYC PLASTE 22)

PROPOSED SITE

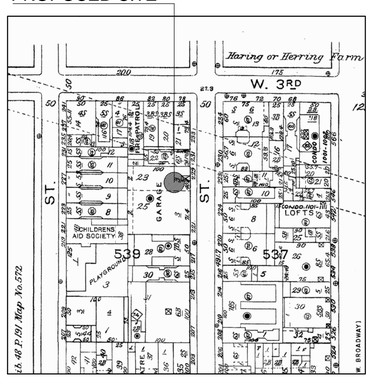

ZONING MAP

PROPOSED SITE

OWNER:
165 Mercer Property Owner LLC
c/o Flank
520 West 27th Street, #403
New York, NY 10001
tel: 212.352.8224
fax: 212.675.8126

ARCHITECT:
Flank Architecture, PLLC
520 West 27th Street, Suite 403
New York, NY 10001
tel: 212.352.8224
fax: 212.675.8126

STRUCTURAL ENGINEER:
Old Structures Engineering, PC
111 Broadway, 14th Floor
New York, NY 10006
tel: 212.244.4546
fax: 917.591.2189

MEPFP ENGINEER:
Tan Engineering, P.C.
108-18 Queens Boulevard, Second Floor
Forest Hills, NY 11375
tel: 718.268.0988
fax: 718.268.0989

FACADE CONSULTANT:
Consulting Associates of New York (CANY)
134 West29th Street, 12th Floor
New York, NY 10001
tel: 212.414.9623
fax: 212.414.2511

EXPEDITOR:
Metropolis Group, Inc.
22 Cortland Street, 10th Floor
New York, NY 10007
tel: 212.233.6344
fax: 212.233.6333

PROJECT ELEVATION 0'-0" = NORTH AMERICAN VERTICAL DATUM OF 1988 (NAVD 88) 34.67

NOTE:

1. ALL CONTRACTORS MUST REVIEW AND REFER TO SPECIFICATIONS FOR ALL WORK.
2. ALL DIMENSIONS ARE TO BE VERIFIED IN FIELD - NOTIFY ARCHITECT IN WRITING OF ANY DISCREPANCIES BEFORE WORK BEGINS.
3. ALL COMMUNICATION SHALL BE IN WRITING.

SUBMISSION:	*DATE:*
DOB ZONING	JULY 15, 2016
LPC	AUGUST 8, 2016

PROJECT:

Mercer Garage
165 Mercer Street
New York, NY 10012

DRAWING TITLE:

COVER

SEAL & SIGNATURE:

DATE:	08.08.2016
PROJECT No:	1502
DRAWING BY:	TLW
CHK BY:	TLW
DWG No:	A-000.00

of 37

FLANK ARCHITECTURE ON THE FRONT LINES
© 2016 FLANK ARCHITECTURE, PLLC

P:\Projects\1502 - 165 Mercer\Design\Drawings\Active\LPC\1502Mercer-LPC-20160803.dwg Wed, Aug/10/16 11:07am

01 MERCER STREET ELEVATION (PROPOSED)
SCALE: 3/16" = 1'-0"

P:\Projects\1502 - 165 Mercer\Design\Drawings\Active\LPC\[1502]Mercer-LPC-20160803.dwg Wed, Aug/10/16 11:02am

OWNER:
165 Mercer Property Owner LLC
c/o Flank
520 West 27th Street, #403
New York, NY 10001
tel: 212.352.8224
fax: 212.675.8126

ARCHITECT:
Flank Architecture, PLLC
520 West 27th Street, Suite 403
New York, NY 10001
tel: 212.352.8224
fax: 212.675.8126

STRUCTURAL ENGINEER:
Old Structures Engineering, PC
111 Broadway, 14th Floor
New York, NY 10006
tel: 212.244.4546
fax: 917.591.2189

MEPFP ENGINEER:
Tan Engineering, P.C.
108-18 Queens Boulevard, Second Floor
Forest Hills, NY 11375
tel: 718.268.0988
fax: 718.268.0989

FACADE CONSULTANT:
Consulting Associates of New York (CANY)
134 West29th Street, 12th Floor
New York, NY 10001
tel: 212.414.9623
fax: 212.414.2511

EXPEDITOR:
Metropolis Group, Inc.
22 Cortland Street, 10th Floor
New York, NY 10007
tel: 212.233.6344
fax: 212.233.6333

PROJECT ELEVATION 0'-0" = NORTH AMERICAN VERTICAL DATUM OF 1988 (NAVD 88) 34.67

NOTE:

1. ALL CONTRACTORS MUST REVIEW AND REFER TO SPECIFICATIONS FOR ALL WORK.
2. ALL DIMENSIONS ARE TO BE VERIFIED IN FIELD - NOTIFY ARCHITECT IN WRITING OF ANY DISCREPANCIES BEFORE WORK BEGINS.
3. ALL COMMUNICATION SHALL BE IN WRITING.

SUBMISSION:	*DATE:*
DOB ZONING	JULY 15, 2016
LPC	AUGUST 8, 2016

PROJECT:

Mercer Garage
165 Mercer Street
New York, NY 10012

DRAWING TITLE:

ELEVATIONS

SEAL & SIGNATURE:

DATE:	08.08.2016
PROJECT No:	1502
DRAWING BY:	TLW
CHK BY:	TLW
DWG No:	A-100.00

of 37

FLANK ARCHITECTURE ON THE FRONT LINES

© 2016 FLANK ARCHITECTURE, PLLC

01 EXISTING EAST ELEVATION
SCALE: 3/16" = 1'-0"

02 PROPOSED EAST ELEVATION
SCALE: 3/16" = 1'-0"

OWNER:
165 Mercer Property Owner LLC
c/o Flank
520 West 27th Street, #403
New York, NY 10001
tel: 212.352.8224
fax: 212.675.8126

ARCHITECT:
Flank Architecture, PLLC
520 West 27th Street, Suite 403
New York, NY 10001
tel: 212.352.8224
fax: 212.675.8126

STRUCTURAL ENGINEER:
Old Structures Engineering, PC
111 Broadway, 14th Floor
New York, NY 10006
tel: 212.244.4546
fax: 917.591.2189

MEPFP ENGINEER:
Tan Engineering, P.C.
108-18 Queens Boulevard, Second Floor
Forest Hills, NY 11375
tel: 718.268.0988
fax: 718.268.0989

FACADE CONSULTANT:
Consulting Associates of New York (CANY)
134 West29th Street, 12th Floor
New York, NY 10001
tel: 212.414.9623
fax: 212.414.2511

EXPEDITOR:
Metropolis Group, Inc.
22 Cortland Street, 10th Floor
New York, NY 10007
tel: 212.233.6344
fax: 212.233.6333

PROJECT ELEVATION 0'-0" = NORTH AMERICAN VERTICAL DATUM OF 1988 (NAVD 88) 34.67

NOTE:

1. ALL CONTRACTORS MUST REVIEW AND REFER TO SPECIFICATIONS FOR ALL WORK.
2. ALL DIMENSIONS ARE TO BE VERIFIED IN FIELD - NOTIFY ARCHITECT IN WRITING OF ANY DISCREPANCIES BEFORE WORK BEGINS.
3. ALL COMMUNICATION SHALL BE IN WRITING.

SUBMISSION:	*DATE:*
DOB ZONING	JULY 15, 2016
LPC	AUGUST 8, 2016

PROJECT:

Mercer Garage
165 Mercer Street
New York, NY 10012

DRAWING TITLE:

ELEVATIONS

SEAL & SIGNATURE:

DATE:	08.08.2016
PROJECT No:	1502
DRAWING BY:	TLW
CHK BY:	TLW
DWG No:	A-101.00

of 37

FLANK ARCHITECTURE ON THE FRONT LINES

© 2016 FLANK ARCHITECTURE, PLLC

P:\Projects\1502 - 165 Mercer\Design\Drawings\Active\LPC\(1502)Mercer-LPC-20160803.dwg Wed, Aug/10/16 11:02am

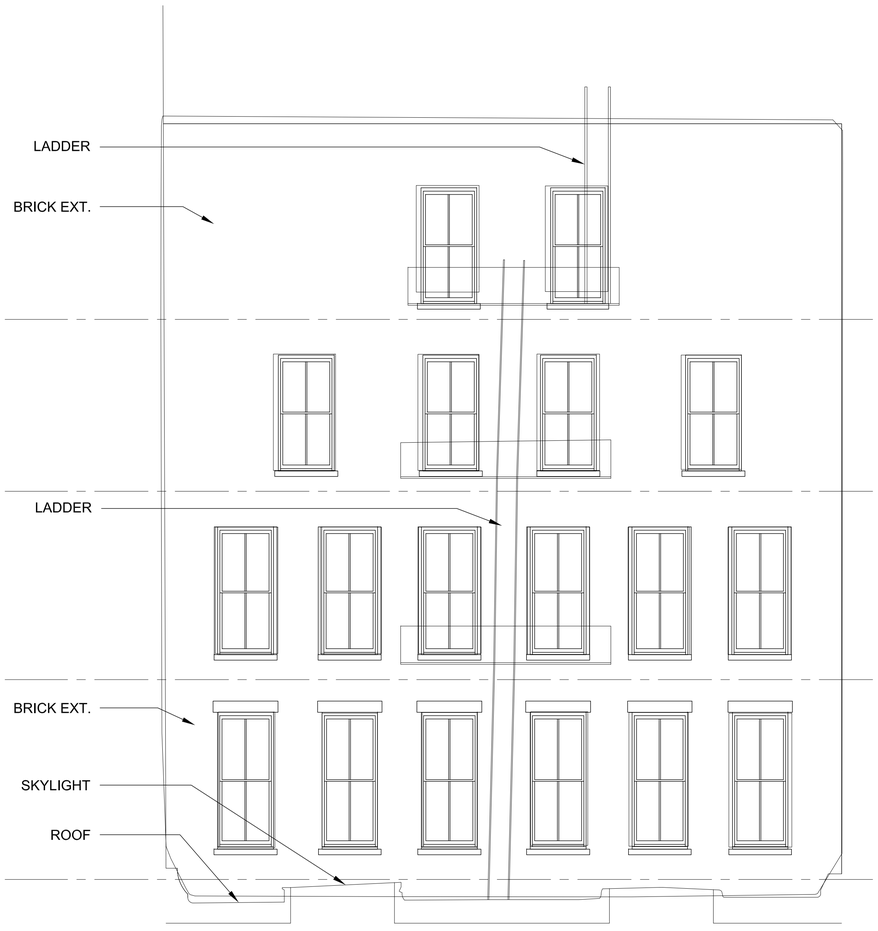

01 EXISTING WEST ELEVATION
SCALE: 3/16" = 1'-0"

02 PROPOSED WEST ELEVATION
SCALE: 3/16" = 1'-0"

OWNER:
165 Mercer Property Owner LLC
c/o Flank
520 West 27th Street, #403
New York, NY 10001
tel: 212.352.8224
fax: 212.675.8126

ARCHITECT:
Flank Architecture, PLLC
520 West 27th Street, Suite 403
New York, NY 10001
tel: 212.352.8224
fax: 212.675.8126

STRUCTURAL ENGINEER:
Old Structures Engineering, PC
111 Broadway, 14th Floor
New York, NY 10006
tel: 212.244.4546
fax: 917.591.2189

MEPFP ENGINEER:
Tan Engineering, P.C.
108-18 Queens Boulevard, Second Floor
Forest Hills, NY 11375
tel: 718.268.0988
fax: 718.268.0989

FACADE CONSULTANT:
Consulting Associates of New York (CANY)
134 West29th Street, 12th Floor
New York, NY 10001
tel: 212.414.9623
fax: 212.414.2511

EXPEDITOR:
Metropolis Group, Inc.
22 Cortland Street, 10th Floor
New York, NY 10007
tel: 212.233.6344
fax: 212.233.6333

PROJECT ELEVATION 0'-0" = NORTH AMERICAN VERTICAL DATUM OF 1988 (NAVD 88) 34.67

NOTE:

1. ALL CONTRACTORS MUST REVIEW AND REFER TO SPECIFICATIONS FOR ALL WORK.
2. ALL DIMENSIONS ARE TO BE VERIFIED IN FIELD - NOTIFY ARCHITECT IN WRITING OF ANY DISCREPANCIES BEFORE WORK BEGINS.
3. ALL COMMUNICATION SHALL BE IN WRITING.

SUBMISSION:	*DATE:*
DOB ZONING	JULY 15, 2016
LPC	AUGUST 8, 2016

PROJECT:

Mercer Garage
165 Mercer Street
New York, NY 10012

DRAWING TITLE:

ELEVATIONS

SEAL & SIGNATURE:

DATE:	08.08.2016
PROJECT No:	1502
DRAWING BY:	TLW
CHK BY:	TLW
DWG No:	A-102.00

of 37

FLANK ARCHITECTURE SKY THE FRONT LINES

© 2016 FLANK ARCHITECTURE, PLLC

P:\Projects\1502 – 165 Mercer\Design\Drawings\Active\LPC\(1502)Mercer-LPC--20160803.dwg Wed, Aug/10/16, 11:02am

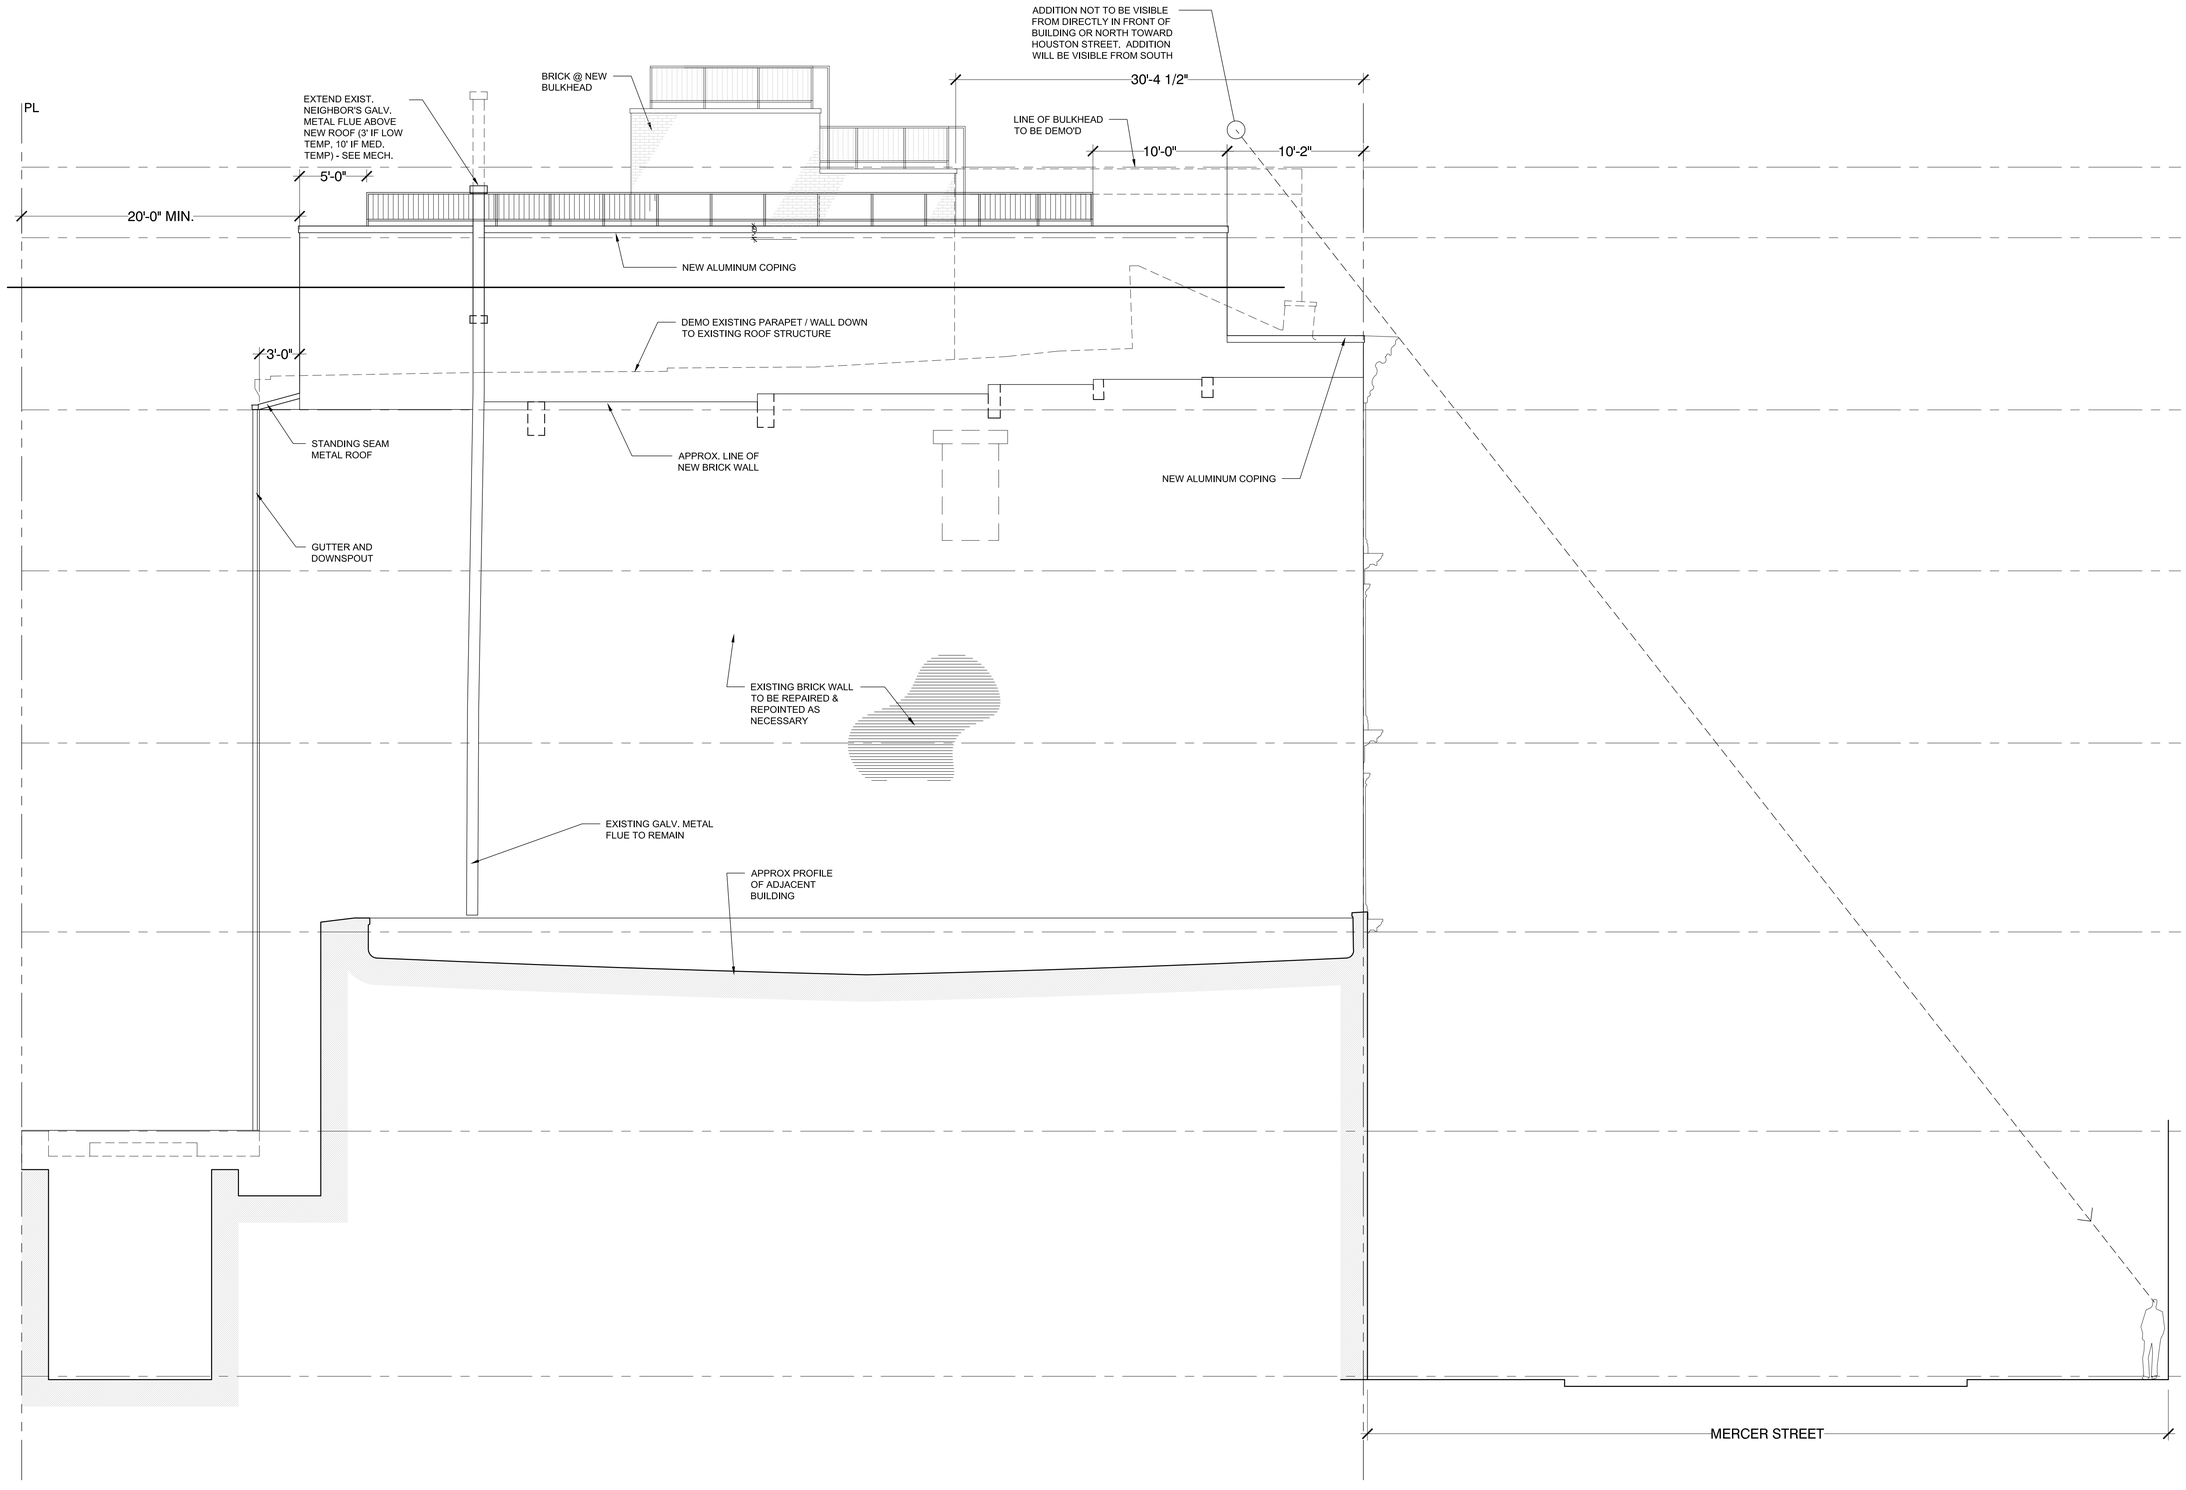

01 PROPOSED SOUTH ELEVATION
SCALE: 3/16" = 1'-0"

P:\Projects\1502 - 165 Mercer\Design\Drawings\Active\LPC\1502Mercer-LPC-20160803.dwg Wed, Aug/10/16 11:02am

OWNER:
165 Mercer Property Owner LLC
c/o Flank
520 West 27th Street, #403
New York, NY 10001
tel: 212.352.8224
fax: 212.675.8126

ARCHITECT:
Flank Architecture, PLLC
520 West 27th Street, Suite 403
New York, NY 10001
tel: 212.352.8224
fax: 212.675.8126

STRUCTURAL ENGINEER:
Old Structures Engineering, PC
111 Broadway, 14th Floor
New York, NY 10006
tel: 212.244.4546
fax: 917.591.2189

MEPFP ENGINEER:
Tan Engineering, P.C.
108-18 Queens Boulevard, Second Floor
Forest Hills, NY 11375
tel: 718.268.0988
fax: 718.268.0989

FACADE CONSULTANT:
Consulting Associates of New York (CANY)
134 West29th Street, 12th Floor
New York, NY 10001
tel: 212.414.9623
fax: 212.414.2511

EXPEDITOR:
Metropolis Group, Inc.
22 Cortland Street, 10th Floor
New York, NY 10007
tel: 212.233.6344
fax: 212.233.6333

PROJECT ELEVATION 0'-0" = NORTH AMERICAN VERTICAL DATUM OF 1988 (NAVD 88) 34.67

NOTE:

1. ALL CONTRACTORS MUST REVIEW AND REFER TO SPECIFICATIONS FOR ALL WORK.
2. ALL DIMENSIONS ARE TO BE VERIFIED IN FIELD - NOTIFY ARCHITECT IN WRITING OF ANY DISCREPANCIES BEFORE WORK BEGINS.
3. ALL COMMUNICATION SHALL BE IN WRITING.

SUBMISSION:	*DATE:*
DOB ZONING	JULY 15, 2016
LPC	AUGUST 8, 2016

PROJECT:

Mercer Garage
165 Mercer Street
New York, NY 10012

DRAWING TITLE:

ELEVATIONS

SEAL & SIGNATURE:

DATE:	08.08.2016
PROJECT No:	1502
DRAWING BY:	TLW
CHK BY:	TLW
DWG No:	A-103.00

of 37

FLANK ARCHITECTURE ON THE FRONT LINES
© 2016 FLANK ARCHITECTURE, PLLC

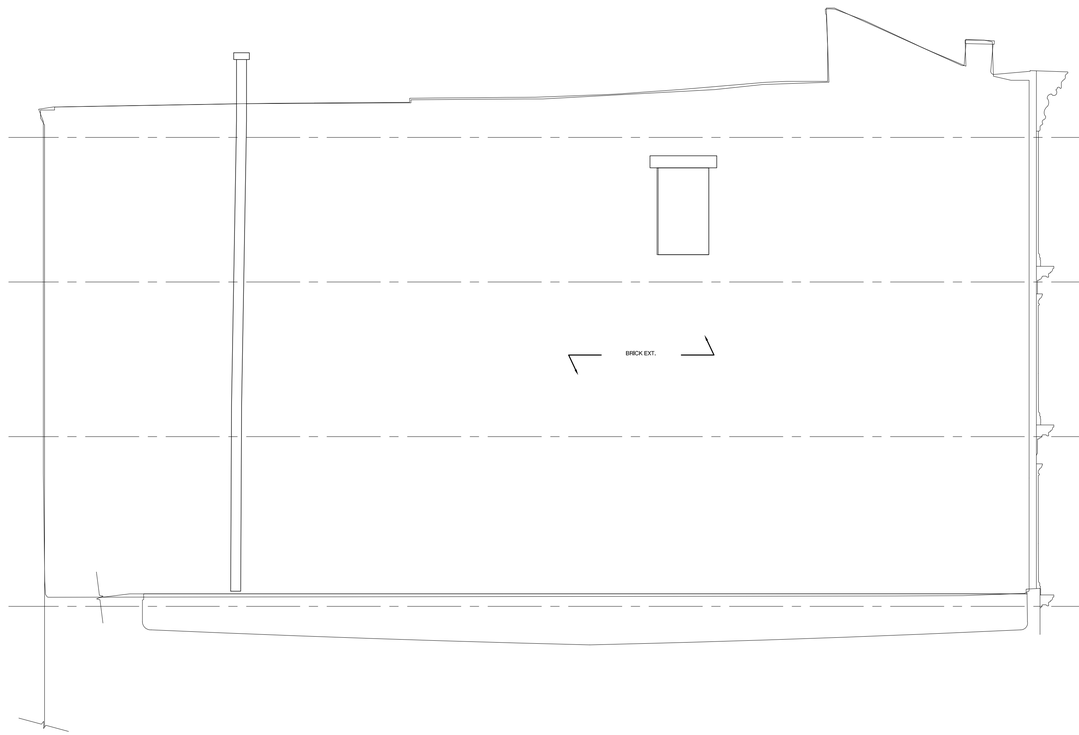

01 EXISTING SOUTH ELEVATION
SCALE: 3/16" = 1'-0"

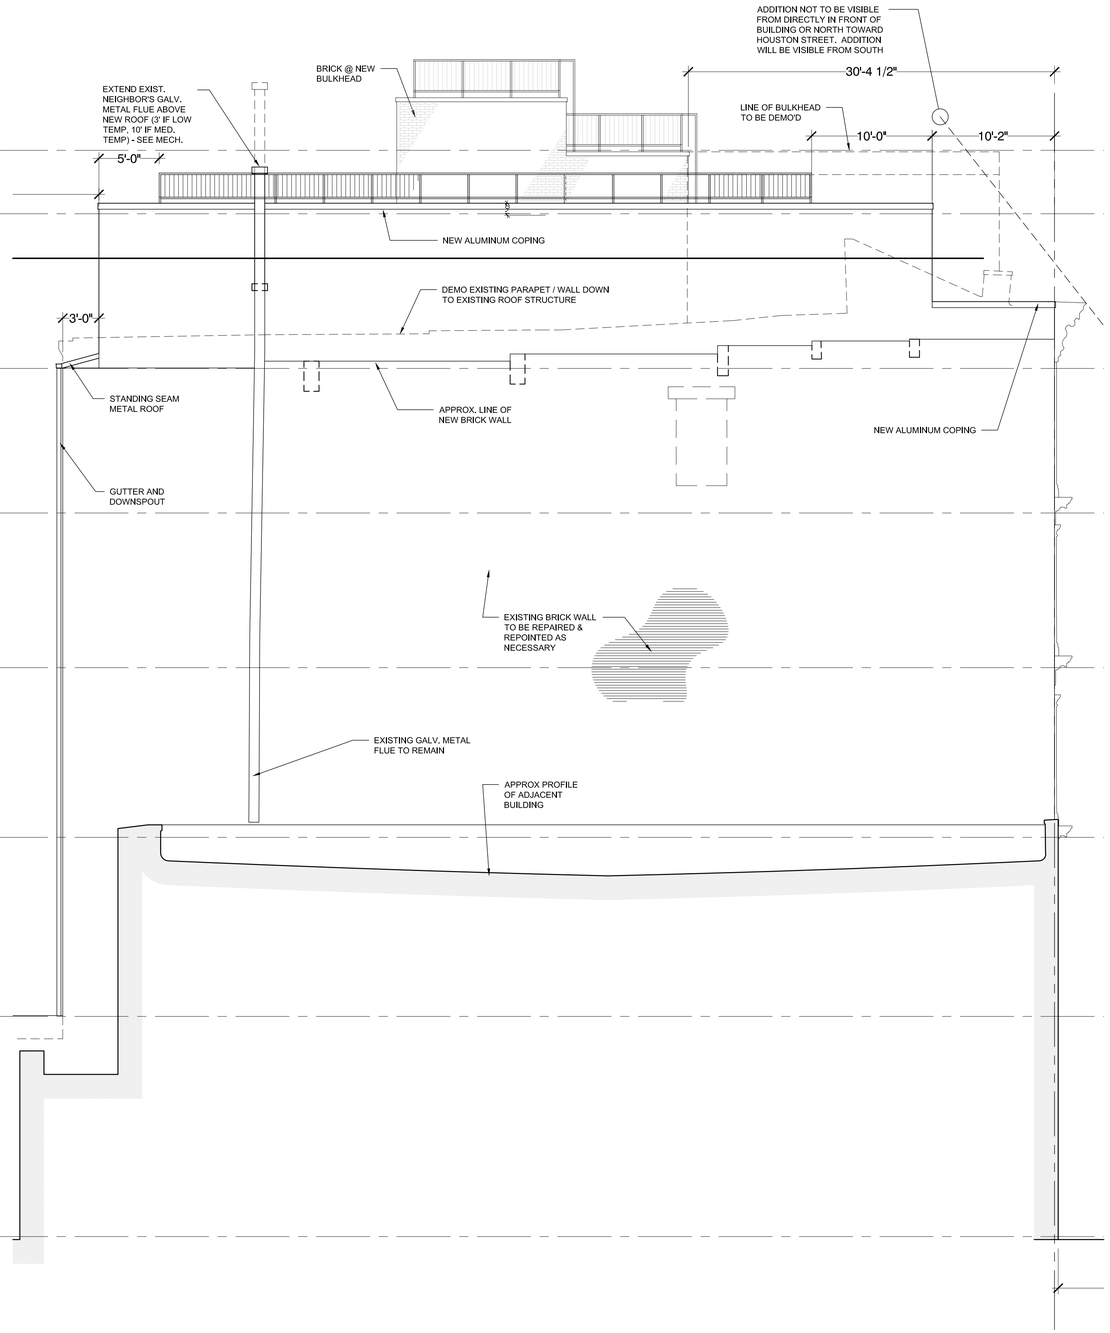

02 PROPOSED SOUTH ELEVATION
SCALE: 3/16" = 1'-0"

OWNER:
165 Mercer Property Owner LLC
c/o Flank
520 West 27th Street, #403
New York, NY 10001
tel: 212.352.8224
fax: 212.675.8126

ARCHITECT:
Flank Architecture, PLLC
520 West 27th Street, Suite 403
New York, NY 10001
tel: 212.352.8224
fax: 212.675.8126

STRUCTURAL ENGINEER:
Old Structures Engineering, PC
111 Broadway, 14th Floor
New York, NY 10006
tel: 212.244.4546
fax: 917.591.2189

MEPFP ENGINEER:
Tan Engineering, P.C.
108-18 Queens Boulevard, Second Floor
Forest Hills, NY 11375
tel: 718.268.0988
fax: 718.268.0989

FACADE CONSULTANT:
Consulting Associates of New York (CANY)
134 West29th Street, 12th Floor
New York, NY 10001
tel: 212.414.9623
fax: 212.414.2511

EXPEDITOR:
Metropolis Group, Inc.
22 Cortland Street, 10th Floor
New York, NY 10007
tel: 212.233.6344
fax: 212.233.6333

PROJECT ELEVATION 0'-0" = NORTH AMERICAN VERTICAL DATUM OF 1988 (NAVD 88) 34.67

NOTE:

1. ALL CONTRACTORS MUST REVIEW AND REFER TO SPECIFICATIONS FOR ALL WORK.
2. ALL DIMENSIONS ARE TO BE VERIFIED IN FIELD - NOTIFY ARCHITECT IN WRITING OF ANY DISCREPANCIES BEFORE WORK BEGINS.
3. ALL COMMUNICATION SHALL BE IN WRITING.

SUBMISSION:	*DATE:*
DOB ZONING	JULY 15, 2016
LPC	AUGUST 8, 2016

PROJECT:

Mercer Garage
165 Mercer Street
New York, NY 10012

DRAWING TITLE:

ELEVATIONS

SEAL & SIGNATURE:

DATE:	08.08.2016
PROJECT No:	1502
DRAWING BY:	TLW
CHK BY:	TLW
DWG No:	A-104.00

of 37

FLANK ARCHITECTURE ON THE EDGE OF LINES
© 2016 FLANK ARCHITECTURE, PLLC

P:\Projects\1502 - 165 Mercer\Design\Drawings\Active\LPC\[1502Mercer-LPC-20160803.dwg Wed, Aug/10/16 11:02pm

01 EXISTING GROUND FLOOR ELEVATION
SCALE: 3/8" = 1'-0"

02 PROPOSED GROUND FLOOR ELEVATION
SCALE: 3/8" = 1'-0"

OWNER:
165 Mercer Property Owner LLC
c/o Flank
520 West 27th Street, #403
New York, NY 10001
tel: 212.352.8224
fax: 212.675.8126

ARCHITECT:
Flank Architecture, PLLC
520 West 27th Street, Suite 403
New York, NY 10001
tel: 212.352.8224
fax: 212.675.8126

STRUCTURAL ENGINEER:
Old Structures Engineering, PC
111 Broadway, 14th Floor
New York, NY 10006
tel: 212.244.4546
fax: 917.591.2189

MEPFP ENGINEER:
Tan Engineering, P.C.
108-18 Queens Boulevard, Second Floor
Forest Hills, NY 11375
tel: 718.268.0988
fax: 718.268.0989

FACADE CONSULTANT:
Consulting Associates of New York (CANY)
134 West29th Street, 12th Floor
New York, NY 10001
tel: 212.414.9623
fax: 212.414.2511

EXPEDITOR:
Metropolis Group, Inc.
22 Cortland Street, 10th Floor
New York, NY 10007
tel: 212.233.6344
fax: 212.233.6333

PROJECT ELEVATION 0'-0" = NORTH AMERICAN VERTICAL DATUM OF 1988 (NAVD 88) 34.67

NOTE:

1. ALL CONTRACTORS MUST REVIEW AND REFER TO SPECIFICATIONS FOR ALL WORK.
2. ALL DIMENSIONS ARE TO BE VERIFIED IN FIELD - NOTIFY ARCHITECT IN WRITING OF ANY DISCREPANCIES BEFORE WORK BEGINS.
3. ALL COMMUNICATION SHALL BE IN WRITING.

SUBMISSION:	*DATE:*
DOB ZONING	JULY 15, 2016
LPC	AUGUST 8, 2016

PROJECT:

Mercer Garage
165 Mercer Street
New York, NY 10012

DRAWING TITLE:

ELEVATIONS

SEAL & SIGNATURE:

DATE:	08.08.2016
PROJECT No:	1502
DRAWING BY:	TLW
CHK BY:	TLW
DWG No:	A-110.00

of 37

FLANK ARCHITECTURE ON THE STREET LINES

© 2016 FLANK ARCHITECTURE, PLLC

P:\Projects\1502 - 165 Mercer\Design\Drawings\Active\LPC\1502Mercer-LPC-20160803.dwg Wed, Aug/10/16 11:02am

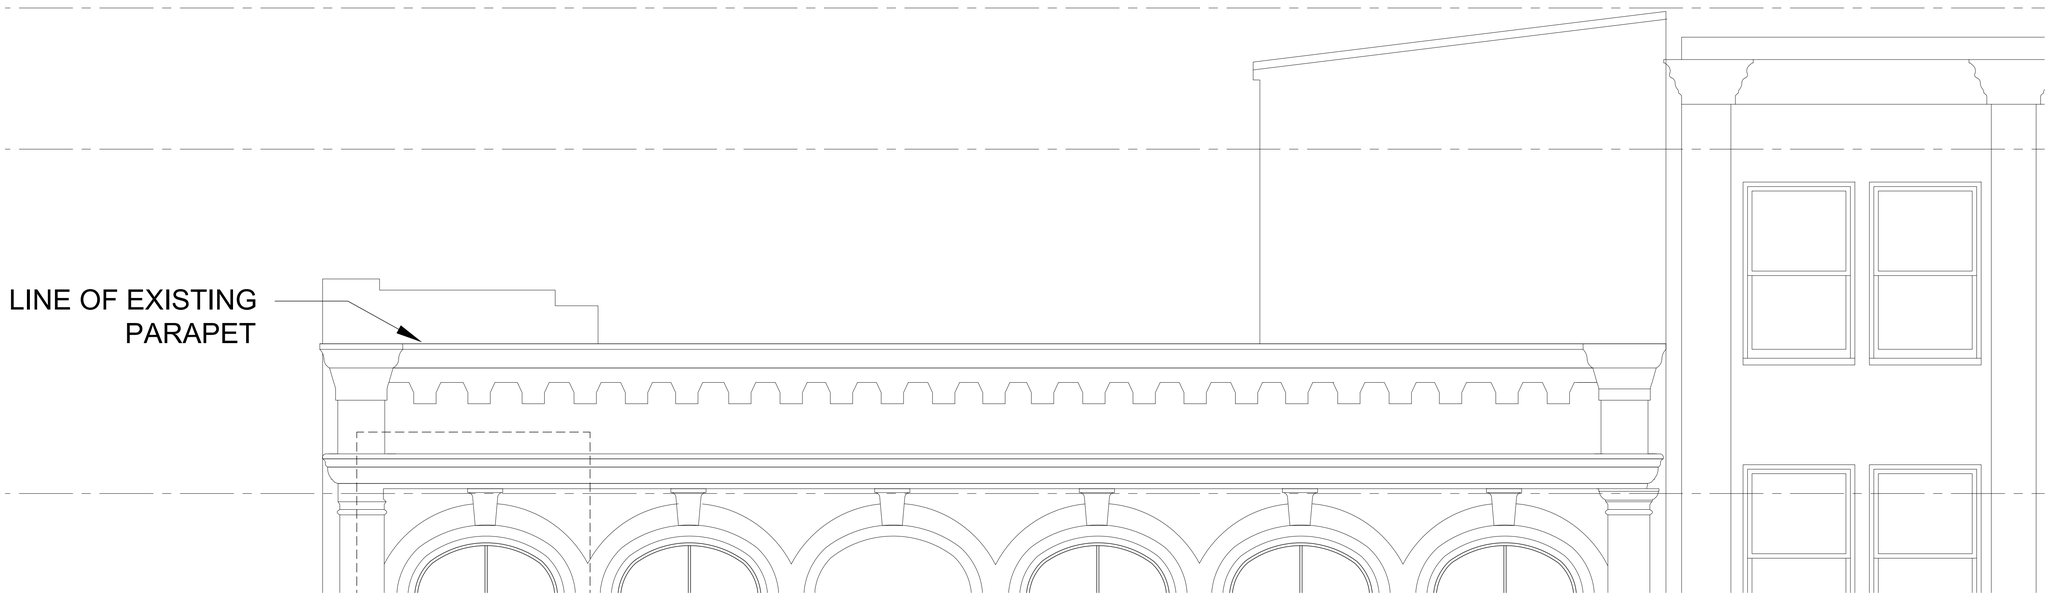

01 EXISTING ROOFTOP ELEVATION
SCALE: 3/8" = 1'-0"

02 PROPOSED ADDITION ELEVATION
SCALE: 3/8" = 1'-0"

OWNER:
165 Mercer Property Owner LLC
c/o Flank
520 West 27th Street, #403
New York, NY 10001
tel: 212.352.8224
fax: 212.675.8126

ARCHITECT:
Flank Architecture, PLLC
520 West 27th Street, Suite 403
New York, NY 10001
tel: 212.352.8224
fax: 212.675.8126

STRUCTURAL ENGINEER:
Old Structures Engineering, PC
111 Broadway, 14th Floor
New York, NY 10006
tel: 212.244.4546
fax: 917.591.2189

MEPFP ENGINEER:
Tan Engineering, P.C.
108-18 Queens Boulevard, Second Floor
Forest Hills, NY 11375
tel: 718.268.0988
fax: 718.268.0989

FACADE CONSULTANT:
Consulting Associates of New York (CANY)
134 West29th Street, 12th Floor
New York, NY 10001
tel: 212.414.9623
fax: 212.414.2511

EXPEDITOR:
Metropolis Group, Inc.
22 Cortland Street, 10th Floor
New York, NY 10007
tel: 212.233.6344
fax: 212.233.6333

PROJECT ELEVATION 0'-0" = NORTH AMERICAN VERTICAL DATUM OF 1988 (NAVD 88) 34.67

NOTE:

1. ALL CONTRACTORS MUST REVIEW AND REFER TO SPECIFICATIONS FOR ALL WORK.
2. ALL DIMENSIONS ARE TO BE VERIFIED IN FIELD - NOTIFY ARCHITECT IN WRITING OF ANY DISCREPANCIES BEFORE WORK BEGINS.
3. ALL COMMUNICATION SHALL BE IN WRITING.

SUBMISSION:	*DATE:*
DOB ZONING	JULY 15, 2016
LPC	AUGUST 8, 2016

PROJECT:

Mercer Garage
165 Mercer Street
New York, NY 10012

DRAWING TITLE:

ELEVATIONS

SEAL & SIGNATURE:

DATE:	08.08.2016
PROJECT No:	1502
DRAWING BY:	TLW
CHK BY:	TLW
DWG No:	A-111.00

of 37

© 2016 FLANK ARCHITECTURE, PLLC

P:\Projects\1502 - 165 Mercer\Design\Drawings\Active\LPC\[1502Mercer-LPC-20160803.dwg Wed, Aug/10/16 11:02pm

01 STOREFRONT RENDERING - PAINT OPTION A
SCALE: NTS

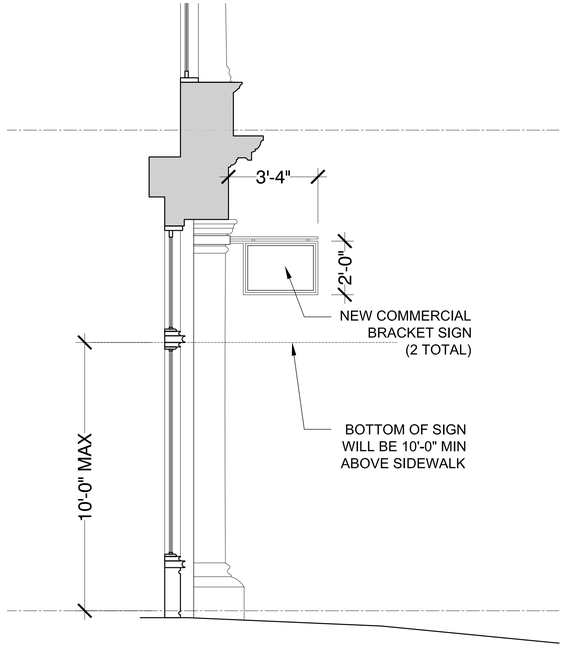

03 STOREFRONT SECTION
SCALE: 3/8" = 1'-0"

02 STOREFRONT RENDERING - PAINT OPTION A
SCALE: NTS

OWNER:
165 Mercer Property Owner LLC
c/o Flank
520 West 27th Street, #403
New York, NY 10001
tel: 212.352.8224
fax: 212.675.8126

ARCHITECT:
Flank Architecture, PLLC
520 West 27th Street, Suite 403
New York, NY 10001
tel: 212.352.8224
fax: 212.675.8126

STRUCTURAL ENGINEER:
Old Structures Engineering, PC
111 Broadway, 14th Floor
New York, NY 10006
tel: 212.244.4546
fax: 917.591.2189

MEPFP ENGINEER:
Tan Engineering, P.C.
108-18 Queens Boulevard, Second Floor
Forest Hills, NY 11375
tel: 718.268.0988
fax: 718.268.0989

FACADE CONSULTANT:
Consulting Associates of New York (CANY)
134 West29th Street, 12th Floor
New York, NY 10001
tel: 212.414.9623
fax: 212.414.2511

EXPEDITOR:
Metropolis Group, Inc.
22 Cortland Street, 10th Floor
New York, NY 10007
tel: 212.233.6344
fax: 212.233.6333

PROJECT ELEVATION 0'-0" = NORTH AMERICAN VERTICAL DATUM OF 1988 (NAVD 88) 34.67

NOTE:

1. ALL CONTRACTORS MUST REVIEW AND REFER TO SPECIFICATIONS FOR ALL WORK.
2. ALL DIMENSIONS ARE TO BE VERIFIED IN FIELD - NOTIFY ARCHITECT IN WRITING OF ANY DISCREPANCIES BEFORE WORK BEGINS.
3. ALL COMMUNICATION SHALL BE IN WRITING.

SUBMISSION:	*DATE:*
DOB ZONING	JULY 15, 2016
LPC	AUGUST 8, 2016

PROJECT:

Mercer Garage
165 Mercer Street
New York, NY 10012

DRAWING TITLE:

ILLUSTRATIONS

SEAL & SIGNATURE:

DATE:	08.08.2016
PROJECT No:	1502
DRAWING BY:	TLW
CHK BY:	TLW
DWG No:	A-200.00

of 37

FLANK ARCHITECTURE ON THE FRONT LINES

© 2016 FLANK ARCHITECTURE, PLLC

P:\Projects\1502 - 165 Mercer\Design\Drawings\Active\LPC\(1502)Mercer-LPC-20160803.dwg Wed, Aug/10/16 11:02am

01 STOREFRONT RENDERING - PAINT OPTION B
SCALE: NTS

02 STOREFRONT RENDERING - PAINT OPTION B
SCALE: NTS

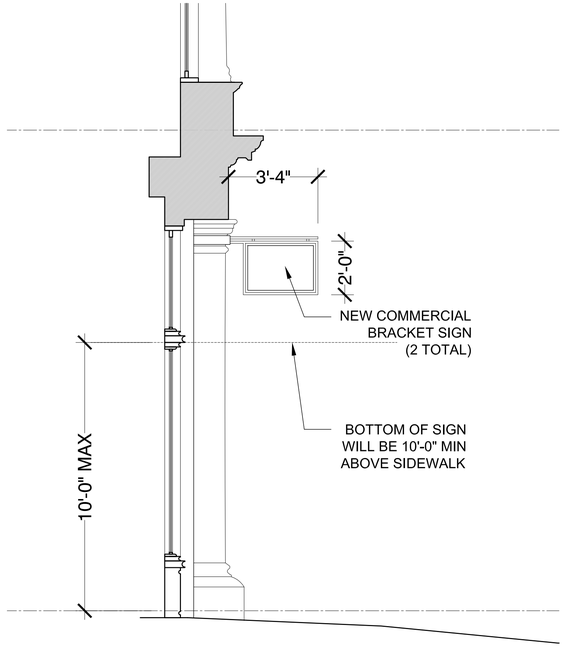

03 STOREFRONT SECTION
SCALE: 3/8" = 1'-0"

OWNER:
165 Mercer Property Owner LLC
c/o Flank
520 West 27th Street, #403
New York, NY 10001
tel: 212.352.8224
fax: 212.675.8126

ARCHITECT:
Flank Architecture, PLLC
520 West 27th Street, Suite 403
New York, NY 10001
tel: 212.352.8224
fax: 212.675.8126

STRUCTURAL ENGINEER:
Old Structures Engineering, PC
111 Broadway, 14th Floor
New York, NY 10006
tel: 212.244.4546
fax: 917.591.2189

MEPFP ENGINEER:
Tan Engineering, P.C.
108-18 Queens Boulevard, Second Floor
Forest Hills, NY 11375
tel: 718.268.0988
fax: 718.268.0989

FACADE CONSULTANT:
Consulting Associates of New York (CANY)
134 West29th Street, 12th Floor
New York, NY 10001
tel: 212.414.9623
fax: 212.414.2511

EXPEDITOR:
Metropolis Group, Inc.
22 Cortland Street, 10th Floor
New York, NY 10007
tel: 212.233.6344
fax: 212.233.6333

PROJECT ELEVATION 0'-0" = NORTH AMERICAN VERTICAL DATUM OF 1988 (NAVD 88) 34.67

NOTE:

1. ALL CONTRACTORS MUST REVIEW AND REFER TO SPECIFICATIONS FOR ALL WORK.
2. ALL DIMENSIONS ARE TO BE VERIFIED IN FIELD - NOTIFY ARCHITECT IN WRITING OF ANY DISCREPANCIES BEFORE WORK BEGINS.
3. ALL COMMUNICATION SHALL BE IN WRITING.

SUBMISSION:	*DATE:*
DOB ZONING	JULY 15, 2016
LPC	AUGUST 8, 2016

PROJECT:

Mercer Garage
165 Mercer Street
New York, NY 10012

DRAWING TITLE:

ILLUSTRATIONS

SEAL & SIGNATURE:

DATE:	08.08.2016
PROJECT No:	1502
DRAWING BY:	TLW
CHK BY:	TLW
DWG No:	A-201.00

of 37

FLANK ARCHITECTURE ON THE FRONT LINES
© 2016 FLANK ARCHITECTURE, PLLC

P:\Projects\1502 - 165 Mercer\Design\Drawings\Active\LPC\(1502)Mercer-LPC-20160803.dwg Wed, Aug/10/16 11:02am

01 ADDITION RENDERING
SCALE: NTS

OWNER:
165 Mercer Property Owner LLC
c/o Flank
520 West 27th Street, #403
New York, NY 10001
tel: 212.352.8224
fax: 212.675.8126

ARCHITECT:
Flank Architecture, PLLC
520 West 27th Street, Suite 403
New York, NY 10001
tel: 212.352.8224
fax: 212.675.8126

STRUCTURAL ENGINEER:
Old Structures Engineering, PC
111 Broadway, 14th Floor
New York, NY 10006
tel: 212.244.4546
fax: 917.591.2189

MEPFP ENGINEER:
Tan Engineering, P.C.
108-18 Queens Boulevard, Second Floor
Forest Hills, NY 11375
tel: 718.268.0988
fax: 718.268.0989

FACADE CONSULTANT:
Consulting Associates of New York (CANY)
134 West29th Street, 12th Floor
New York, NY 10001
tel: 212.414.9623
fax: 212.414.2511

EXPEDITOR:
Metropolis Group, Inc.
22 Cortland Street, 10th Floor
New York, NY 10007
tel: 212.233.6344
fax: 212.233.6333

PROJECT ELEVATION 0'-0" = NORTH AMERICAN VERTICAL DATUM OF 1988 (NAVD 88) 34.67

NOTE:

1. ALL CONTRACTORS MUST REVIEW AND REFER TO SPECIFICATIONS FOR ALL WORK.
2. ALL DIMENSIONS ARE TO BE VERIFIED IN FIELD - NOTIFY ARCHITECT IN WRITING OF ANY DISCREPANCIES BEFORE WORK BEGINS.
3. ALL COMMUNICATION SHALL BE IN WRITING.

SUBMISSION:	*DATE:*
DOB ZONING	JULY 15, 2016
LPC	AUGUST 8, 2016

PROJECT:

Mercer Garage
165 Mercer Street
New York, NY 10012

DRAWING TITLE:

ILLUSTRATIONS

SEAL & SIGNATURE:

DATE:	08.08.2016
PROJECT No:	1502
DRAWING BY:	TLW
CHK BY:	TLW

DWG No:

A-202.00

ARCHITECTURE ON THE FRONT LINES
FLANK
© 2016 FLANK ARCHITECTURE, PLLC

P:\Projects\1502 - 165 Mercer\Design\Drawings\Active\LPC\[1502]Mercer-LPC-20160803.dwg Wed, Aug/10/16 11:02am

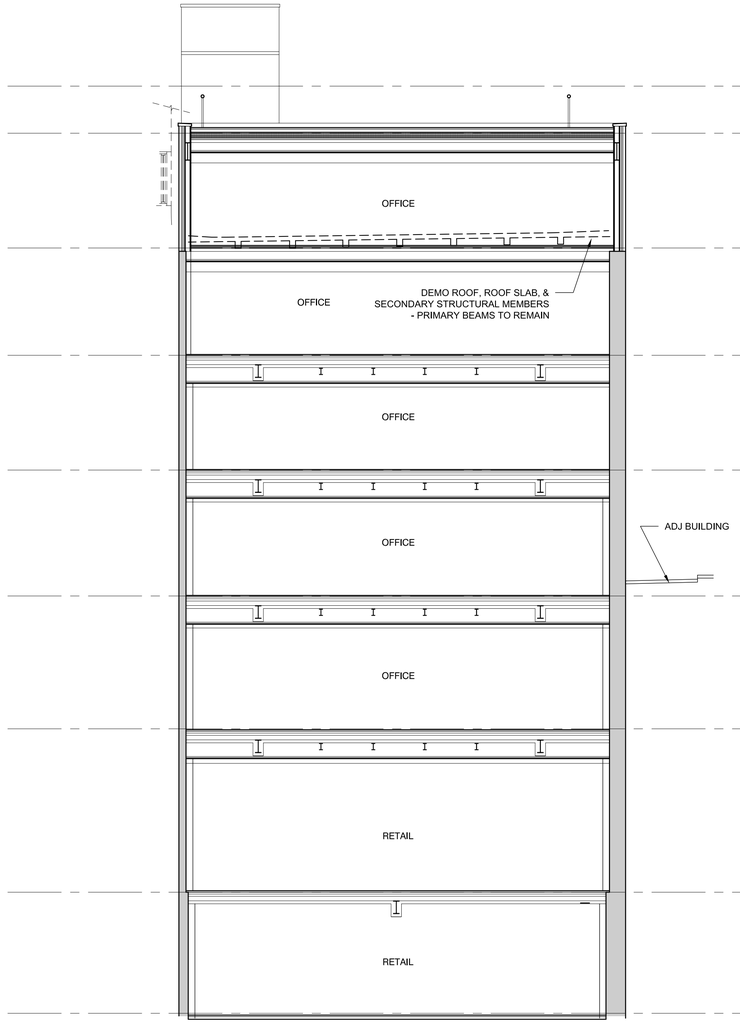

01 TRANSVERSE SECTION
SCALE: 1/8" = 1'-0"

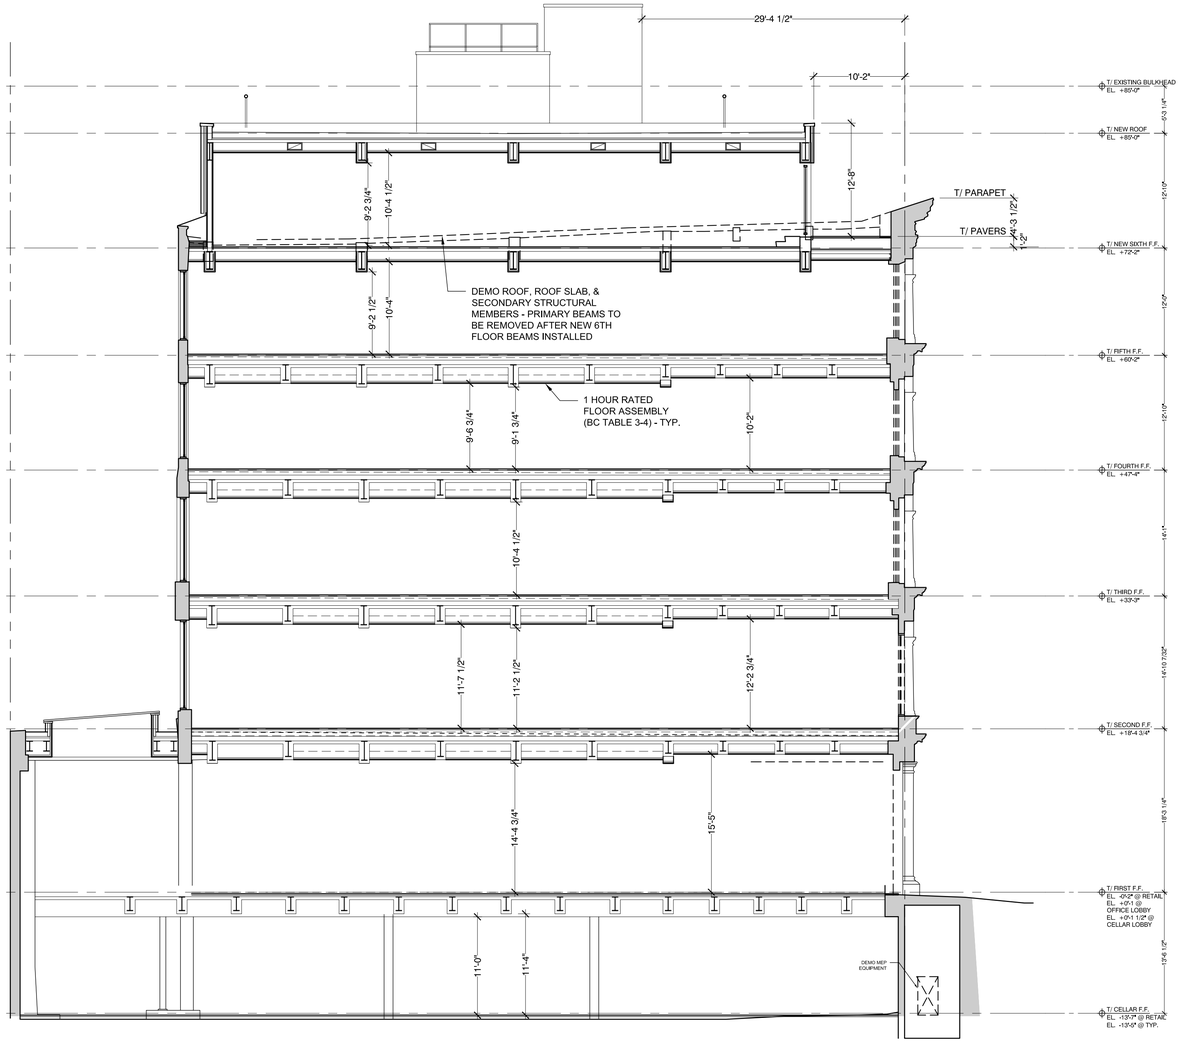

01 LONGITUDINAL SECTION
SCALE: 1/8" = 1'-0"

OWNER:
165 Mercer Property Owner LLC
c/o Flank
520 West 27th Street, #403
New York, NY 10001
tel: 212.352.8224
fax: 212.675.8126

ARCHITECT:
Flank Architecture, PLLC
520 West 27th Street, Suite 403
New York, NY 10001
tel: 212.352.8224
fax: 212.675.8126

STRUCTURAL ENGINEER:
Old Structures Engineering, PC
111 Broadway, 14th Floor
New York, NY 10006
tel: 212.244.4546
fax: 917.591.2189

MEPFP ENGINEER:
Tan Engineering, P.C.
108-18 Queens Boulevard, Second Floor
Forest Hills, NY 11375
tel: 718.268.0988
fax: 718.268.0989

FACADE CONSULTANT:
Consulting Associates of New York (CANY)
134 West29th Street, 12th Floor
New York, NY 10001
tel: 212.414.9623
fax: 212.414.2511

EXPEDITOR:
Metropolis Group, Inc.
22 Cortland Street, 10th Floor
New York, NY 10007
tel: 212.233.6344
fax: 212.233.6333

PROJECT ELEVATION 0'-0" = NORTH AMERICAN VERTICAL DATUM OF 1988 (NAVD 88) 34.67

NOTE:

1. ALL CONTRACTORS MUST REVIEW AND REFER TO SPECIFICATIONS FOR ALL WORK.
2. ALL DIMENSIONS ARE TO BE VERIFIED IN FIELD - NOTIFY ARCHITECT IN WRITING OF ANY DISCREPANCIES BEFORE WORK BEGINS.
3. ALL COMMUNICATION SHALL BE IN WRITING.

SUBMISSION:	*DATE:*
DOB ZONING	JULY 15, 2016
LPC	AUGUST 8, 2016

PROJECT:

Mercer Garage
165 Mercer Street
New York, NY 10012

DRAWING TITLE:

SECTIONS

SEAL & SIGNATURE:

DATE:	08.08.2016
PROJECT No:	1502
DRAWING BY:	TLW
CHK BY:	TLW
DWG No:	A-300.00

ARCHITECTURE ON THE FRONT LINES
FLANK
© 2016 FLANK ARCHITECTURE, PLLC

P:\Projects\1502 – 165 Mercer\Design\Drawings\Active\LPC\1502Mercer–LPC–20160803.dwg Wed, Aug/10/16 11:02am

01 MOCK UP PHOTO - FROM SOUTH
SCALE: NTS

02 MOCK UP PHOTO - FROM SOUTH
SCALE: NTS

03 MOCK UP PHOTO - FROM NORTH
SCALE: NTS

OWNER:
165 Mercer Property Owner LLC
c/o Flank
520 West 27th Street, #403
New York, NY 10001
tel: 212.352.8224
fax: 212.675.8126

ARCHITECT:
Flank Architecture, PLLC
520 West 27th Street, Suite 403
New York, NY 10001
tel: 212.352.8224
fax: 212.675.8126

STRUCTURAL ENGINEER:
Old Structures Engineering, PC
111 Broadway, 14th Floor
New York, NY 10006
tel: 212.244.4546
fax: 917.591.2189

MEPFP ENGINEER:
Tan Engineering, P.C.
108-18 Queens Boulevard, Second Floor
Forest Hills, NY 11375
tel: 718.268.0988
fax: 718.268.0989

FACADE CONSULTANT:
Consulting Associates of New York (CANY)
134 West29th Street, 12th Floor
New York, NY 10001
tel: 212.414.9623
fax: 212.414.2511

EXPEDITOR:
Metropolis Group, Inc.
22 Cortland Street, 10th Floor
New York, NY 10007
tel: 212.233.6344
fax: 212.233.6333

PROJECT ELEVATION 0'-0" = NORTH AMERICAN VERTICAL DATUM OF 1988 (NAVD 88) 34.67

NOTE:

1. ALL CONTRACTORS MUST REVIEW AND REFER TO SPECIFICATIONS FOR ALL WORK.
2. ALL DIMENSIONS ARE TO BE VERIFIED IN FIELD - NOTIFY ARCHITECT IN WRITING OF ANY DISCREPANCIES BEFORE WORK BEGINS.
3. ALL COMMUNICATION SHALL BE IN WRITING.

SUBMISSION:	*DATE:*
DOB ZONING	JULY 15, 2016
LPC	AUGUST 8, 2016

PROJECT:

Mercer Garage
165 Mercer Street
New York, NY 10012

DRAWING TITLE:

PHOTOS

SEAL & SIGNATURE:

DATE:	08.08.2016
PROJECT No:	1502
DRAWING BY:	TLW
CHK BY:	TLW
DWG No:	A-500.00

FLANK ARCHITECTURE DPC
ARCHITECTURE ON THE STRAIGHT LINES

© 2016 FLANK ARCHITECTURE, PLLC

P:\Projects\1502 - 165 Mercer\Design\Drawings\Active\LPC\(1502)Mercer-LPC-20160803.dwg Wed, Aug/10/16 11:03am

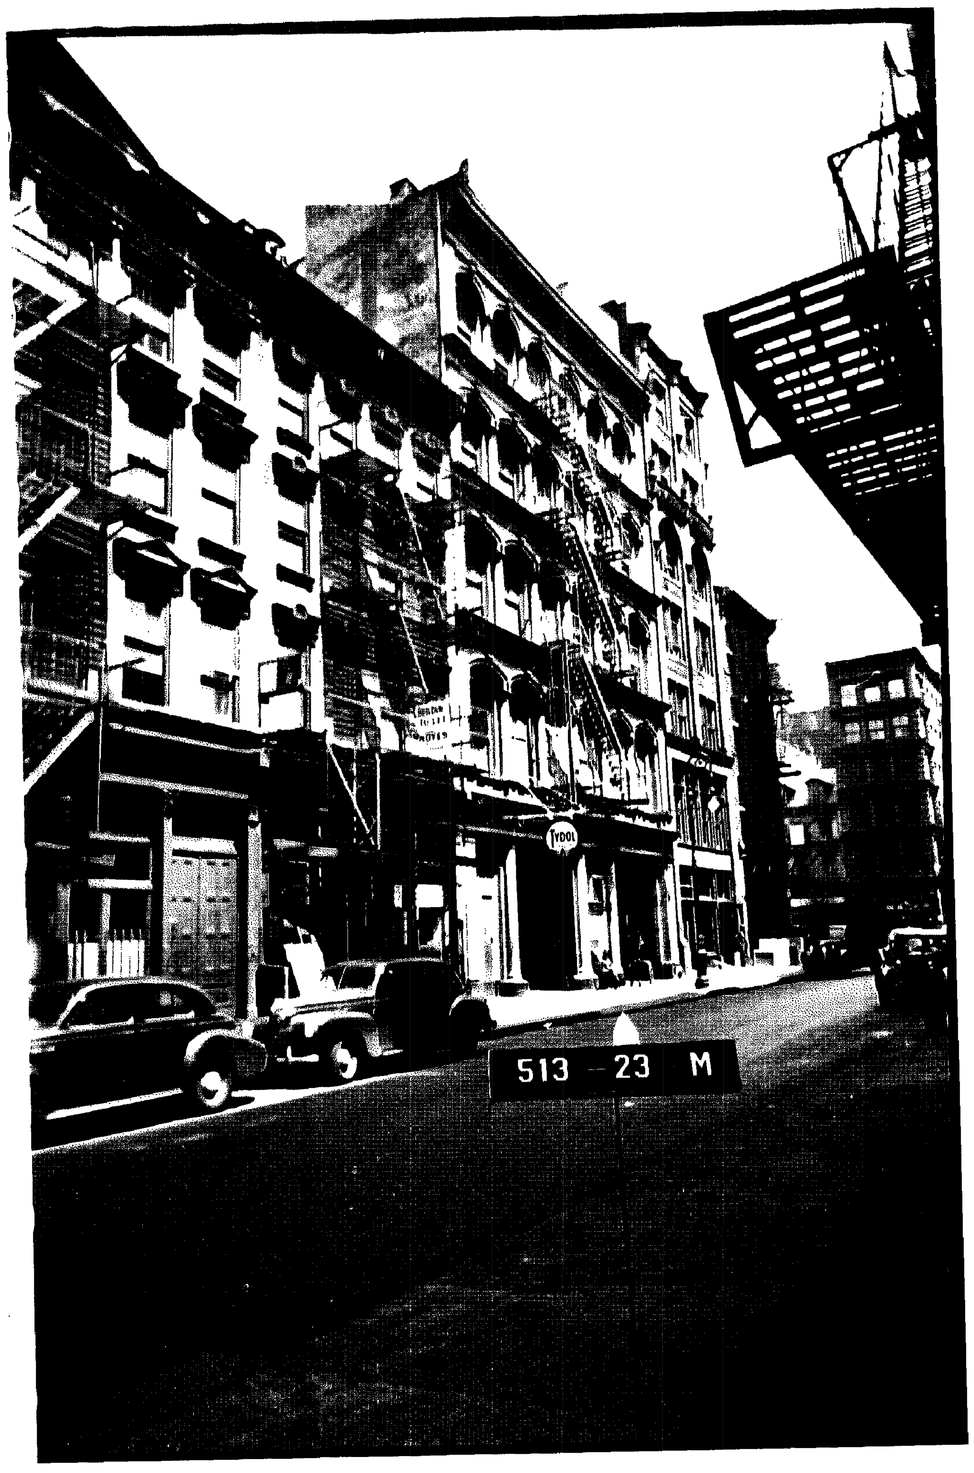

01 TAX PHOTO - 1939-1941
SCALE: NTS

02 TAX PHOTO - 1983-1988
SCALE: NTS

OWNER:
165 Mercer Property Owner LLC
c/o Flank
520 West 27th Street, #403
New York, NY 10001
tel: 212.352.8224
fax: 212.675.8126

ARCHITECT:
Flank Architecture, PLLC
520 West 27th Street, Suite 403
New York, NY 10001
tel: 212.352.8224
fax: 212.675.8126

STRUCTURAL ENGINEER:
Old Structures Engineering, PC
111 Broadway, 14th Floor
New York, NY 10006
tel: 212.244.4546
fax: 917.591.2189

MEPFP ENGINEER:
Tan Engineering, P.C.
108-18 Queens Boulevard, Second Floor
Forest Hills, NY 11375
tel: 718.268.0988
fax: 718.268.0989

FACADE CONSULTANT:
Consulting Associates of New York (CANY)
134 West29th Street, 12th Floor
New York, NY 10001
tel: 212.414.9623
fax: 212.414.2511

EXPEDITOR:
Metropolis Group, Inc.
22 Cortland Street, 10th Floor
New York, NY 10007
tel: 212.233.6344
fax: 212.233.6333

PROJECT ELEVATION 0'-0" = NORTH AMERICAN VERTICAL DATUM OF 1988 (NAVD 88) 34.67

NOTE:

1. ALL CONTRACTORS MUST REVIEW AND REFER TO SPECIFICATIONS FOR ALL WORK.
2. ALL DIMENSIONS ARE TO BE VERIFIED IN FIELD - NOTIFY ARCHITECT IN WRITING OF ANY DISCREPANCIES BEFORE WORK BEGINS.
3. ALL COMMUNICATION SHALL BE IN WRITING.

SUBMISSION:	*DATE:*
DOB ZONING	JULY 15, 2016
LPC	AUGUST 8, 2016

PROJECT:

Mercer Garage
165 Mercer Street
New York, NY 10012

DRAWING TITLE:

PHOTOS

SEAL & SIGNATURE:

DATE:	08.08.2016
PROJECT No:	1502
DRAWING BY:	TLW
CHK BY:	TLW
DWG No:	A-501.00

of 37

FLANK ARCHITECTURE ON THE STREET LINES

© 2016 FLANK ARCHITECTURE, PLLC

P:\Projects\1502 - 165 Mercer\Design\Drawings\Active\LPC\(1502)Mercer-LPC-20160803.dwg Wed, Aug/10/16 11:04am

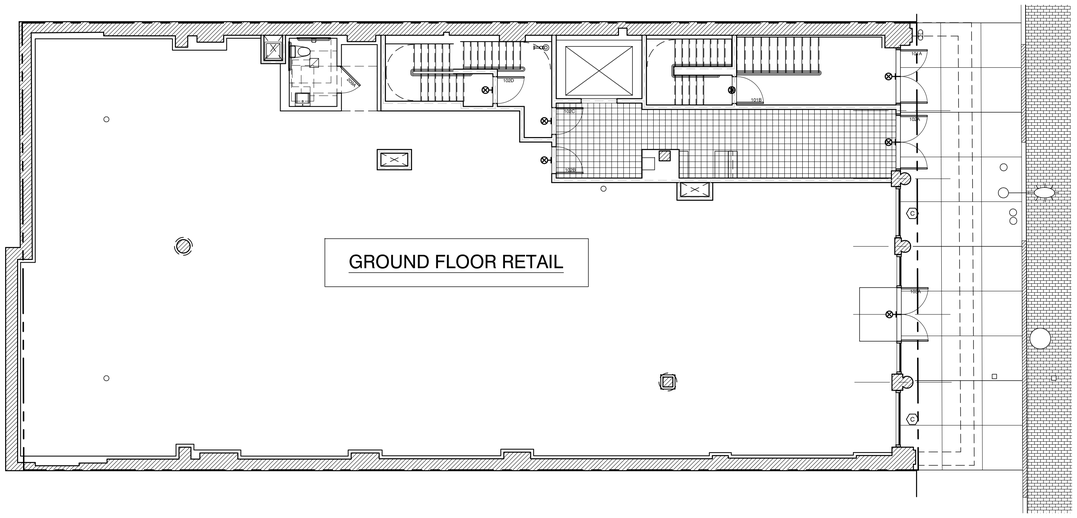

02 GROUND FLOOR PLAN
SCALE: 1/8" = 1'-0"

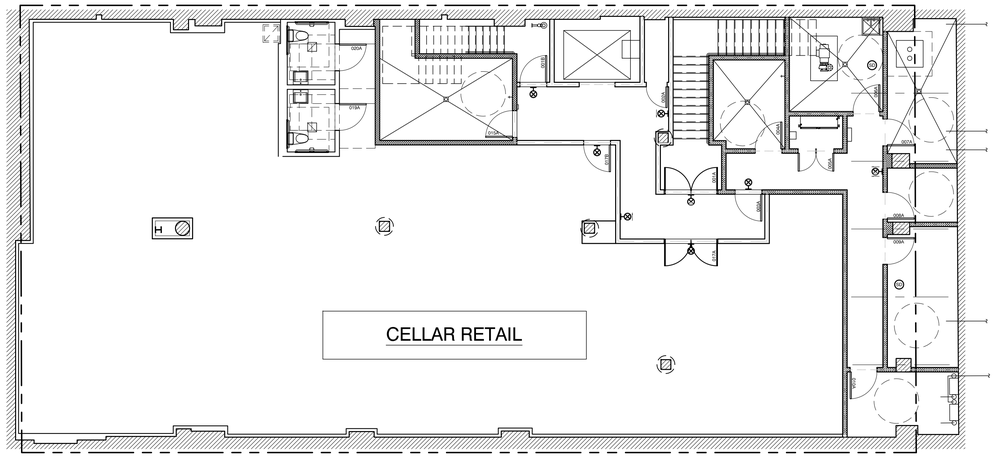

01 CELLAR FLOOR PLAN
SCALE: 1/8" = 1'-0"

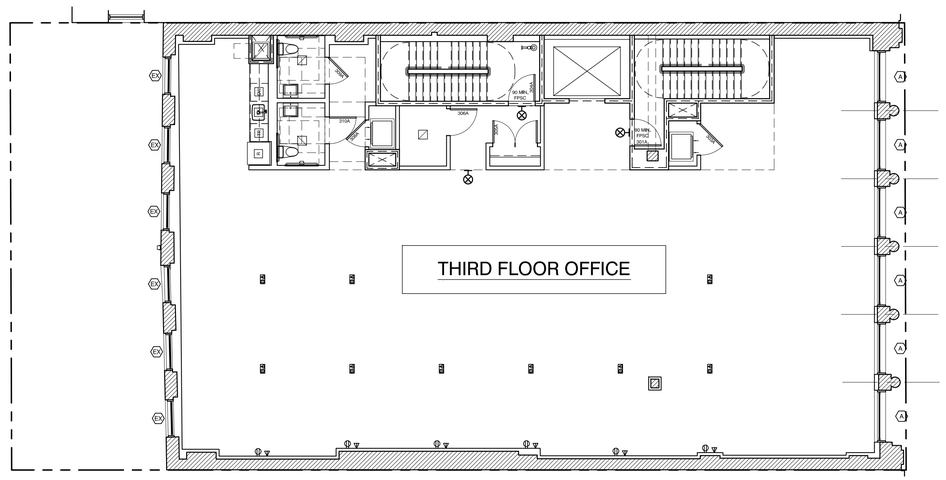

04 THIRD FLOOR PLAN
SCALE: 1/8" = 1'-0"

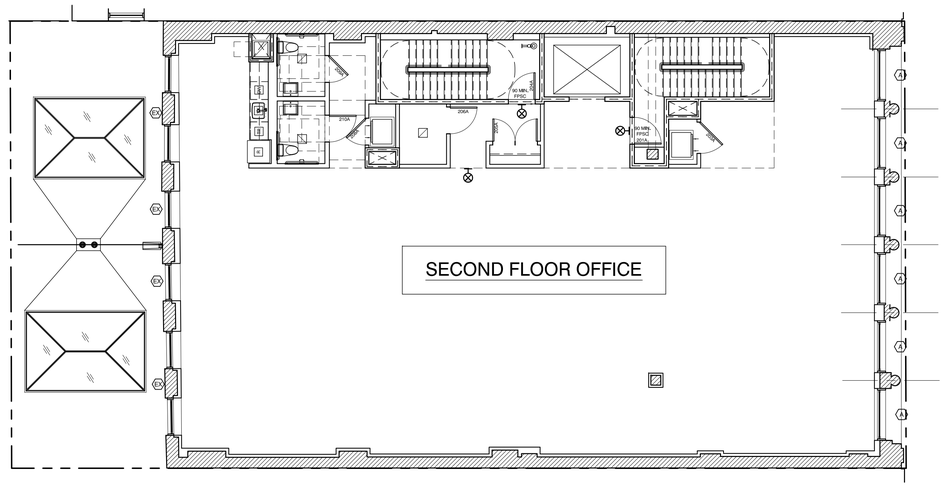

03 SECOND FLOOR PLAN
SCALE: 1/8" = 1'-0"

OWNER:
165 Mercer Property Owner LLC
c/o Flank
520 West 27th Street, #403
New York, NY 10001
tel: 212.352.8224
fax: 212.675.8126

ARCHITECT:
Flank Architecture, PLLC
520 West 27th Street, Suite 403
New York, NY 10001
tel: 212.352.8224
fax: 212.675.8126

STRUCTURAL ENGINEER:
Old Structures Engineering, PC
111 Broadway, 14th Floor
New York, NY 10006
tel: 212.244.4546
fax: 917.591.2189

MEPFP ENGINEER:
Tan Engineering, P.C.
108-18 Queens Boulevard, Second Floor
Forest Hills, NY 11375
tel: 718.268.0988
fax: 718.268.0989

FACADE CONSULTANT:
Consulting Associates of New York (CANY)
134 West29th Street, 12th Floor
New York, NY 10001
tel: 212.414.9623
fax: 212.414.2511

EXPEDITOR:
Metropolis Group, Inc.
22 Cortland Street, 10th Floor
New York, NY 10007
tel: 212.233.6344
fax: 212.233.6333

PROJECT ELEVATION 0'-0" = NORTH AMERICAN VERTICAL DATUM OF 1988 (NAVD 88) 34.67

NOTE:

1. ALL CONTRACTORS MUST REVIEW AND REFER TO SPECIFICATIONS FOR ALL WORK.
2. ALL DIMENSIONS ARE TO BE VERIFIED IN FIELD - NOTIFY ARCHITECT IN WRITING OF ANY DISCREPANCIES BEFORE WORK BEGINS.
3. ALL COMMUNICATION SHALL BE IN WRITING.

SUBMISSION:	*DATE:*
DOB ZONING	JULY 15, 2016
LPC	AUGUST 8, 2016

PROJECT:

Mercer Garage
165 Mercer Street
New York, NY 10012

DRAWING TITLE:

PLANS

SEAL & SIGNATURE:

DATE:	08.08.2016
PROJECT No:	1502
DRAWING BY:	TLW
CHK BY:	TLW
DWG No:	A-600.00

of 37

ARCHITECTURE ON THE FRONT LINES
FLANK
© 2016 FLANK ARCHITECTURE, PLLC

P:\Projects\1502 - 165 Mercer\Design\Drawings\Active\LPC\1502Mercer-LPC-20160803.dwg Wed, Aug/10/16 11:05am

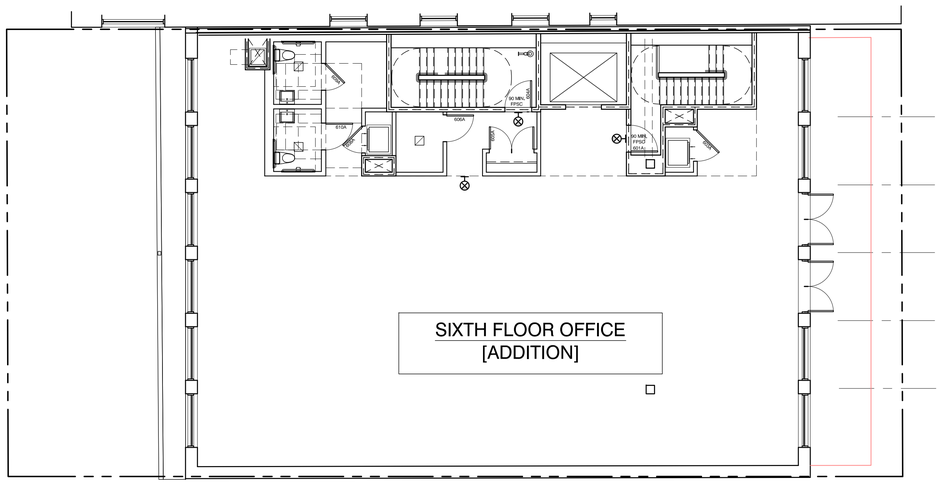

02 SIXTH FLOOR PLAN
SCALE: 1/8" = 1'-0"

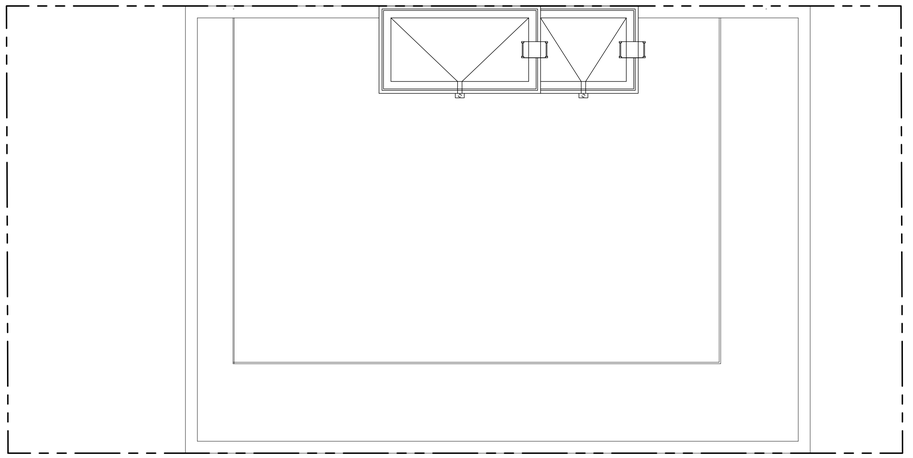

04 BULKHEAD PLAN
SCALE: 1/8" = 1'-0"

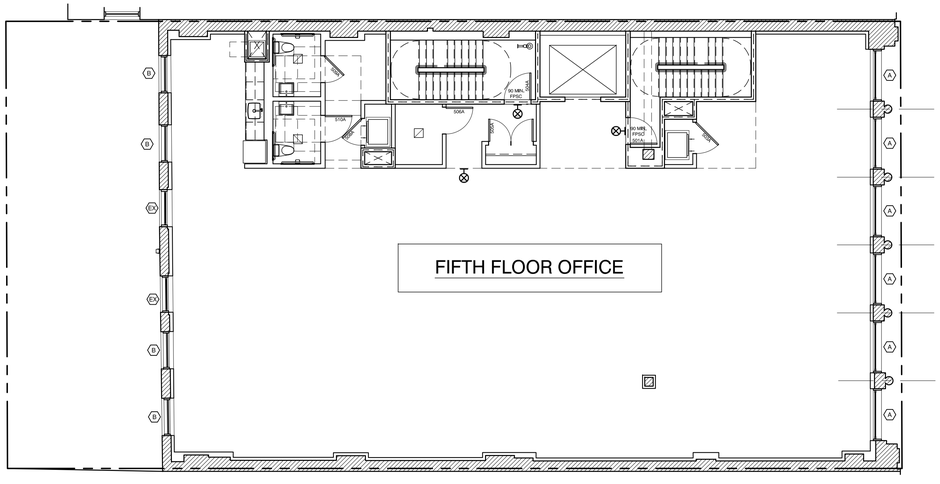

01 FIFTH FLOOR PLAN
SCALE: 1/8" = 1'-0"

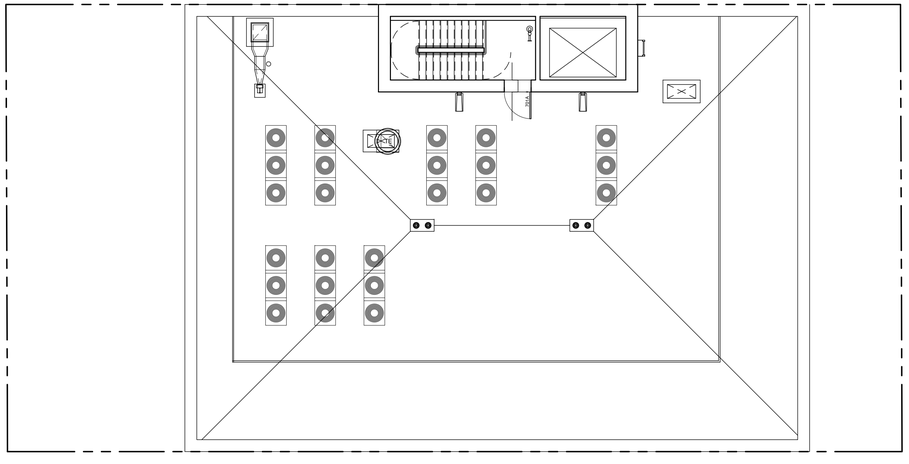

03 ROOF PLAN
SCALE: 1/8" = 1'-0"

OWNER:
165 Mercer Property Owner LLC
c/o Flank
520 West 27th Street, #403
New York, NY 10001
tel: 212.352.8224
fax: 212.675.8126

ARCHITECT:
Flank Architecture, PLLC
520 West 27th Street, Suite 403
New York, NY 10001
tel: 212.352.8224
fax: 212.675.8126

STRUCTURAL ENGINEER:
Old Structures Engineering, PC
111 Broadway, 14th Floor
New York, NY 10006
tel: 212.244.4546
fax: 917.591.2189

MEPFP ENGINEER:
Tan Engineering, P.C.
108-18 Queens Boulevard, Second Floor
Forest Hills, NY 11375
tel: 718.268.0988
fax: 718.268.0989

FACADE CONSULTANT:
Consulting Associates of New York (CANY)
134 West29th Street, 12th Floor
New York, NY 10001
tel: 212.414.9623
fax: 212.414.2511

EXPEDITOR:
Metropolis Group, Inc.
22 Cortland Street, 10th Floor
New York, NY 10007
tel: 212.233.6344
fax: 212.233.6333

PROJECT ELEVATION 0'-0" = NORTH AMERICAN VERTICAL DATUM OF 1988 (NAVD 88) 34.67

NOTE:

1. ALL CONTRACTORS MUST REVIEW AND REFER TO SPECIFICATIONS FOR ALL WORK.
2. ALL DIMENSIONS ARE TO BE VERIFIED IN FIELD - NOTIFY ARCHITECT IN WRITING OF ANY DISCREPANCIES BEFORE WORK BEGINS.
3. ALL COMMUNICATION SHALL BE IN WRITING.

SUBMISSION:	*DATE:*
DOB ZONING	JULY 15, 2016
LPC	AUGUST 8, 2016

PROJECT:

Mercer Garage
165 Mercer Street
New York, NY 10012

DRAWING TITLE:

PLANS

SEAL & SIGNATURE:

DATE:	08.08.2016
PROJECT No:	1502
DRAWING BY:	TLW
CHK BY:	TLW
DWG No:	A-601.00

of 37

FLANK ARCHITECTURE ON THE FRONT LINES

© 2016 FLANK ARCHITECTURE, PLLC

P:\Projects\1502 - 165 Mercer\Design\Drawings\Active\LPC\1502Mercer-LPC-20160803.dwg Wed, Aug/10/16 11:05am