PLATE 112

PART OF SECTION 5

114

113

110

CENTRAL PARK

METROPOLITAN MUSEUM OF ART

E. 83RD

E. 82ND

E. 81ST

E. 80TH

E. 79TH

E. 78TH

E. 77TH

ST.

AVE.

FIFTH

MADISON

PARK

LEXINGTON

THIRD

1494 1495 1511 1511

1493 1493 1510 1510

1492 1492 1509 1509

1491 1491 1508 1508

1393 1393 1413 1413

1392 1392 1412 1412

PUBLIC SCHOOL No 16

BUILDING ZONE RESTRICTIONS
USE ZONES

BUILDING ZONE RESTRICTIONS
HEIGHT ZONES

Search Google Maps
Lexington Ave
Hale & Hearty
Verizon Authorized Retailer - Wireless Zone
Pastrami Queen
Wrap-N-Run Grill
Lexington Ave
E 78th St
E 78th St
E 78th St
State Farm: Dick Flanagan
Lexington Ave
Starbucks
Map
Google
Imagery ©2016 Google, Map data ©2016 Google
Terms

AERIAL VIEW

SOUTH ELEVATION COMPOSITE PANORAMA

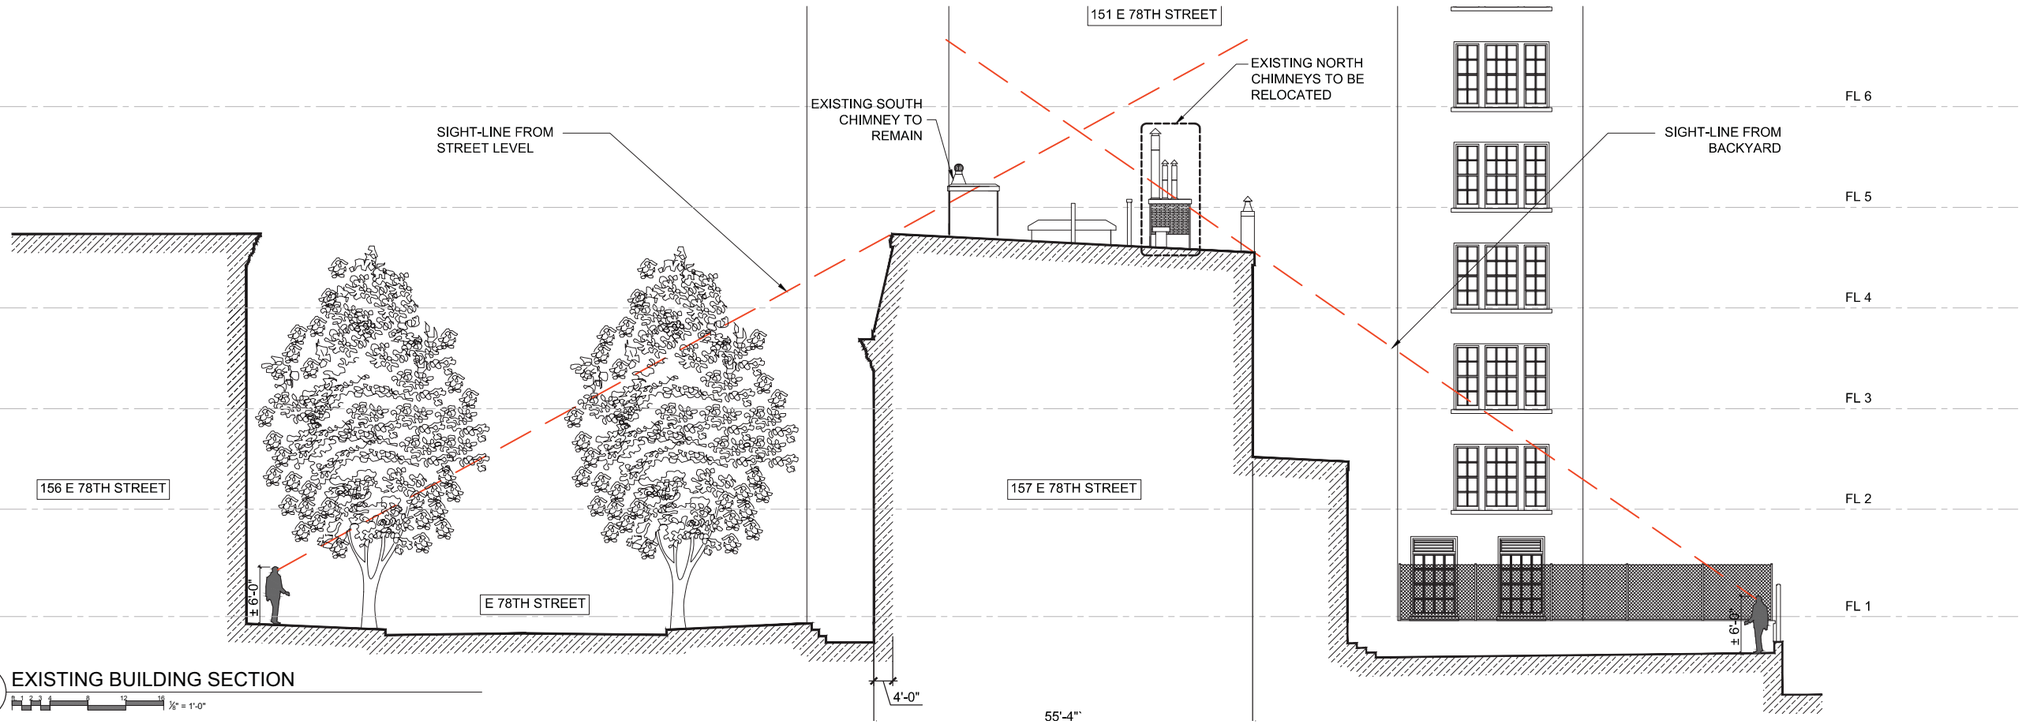

1 EXISTING BUILDING SECTION

0 1 2 3 4 8 12 16 ½" = 1'-0"

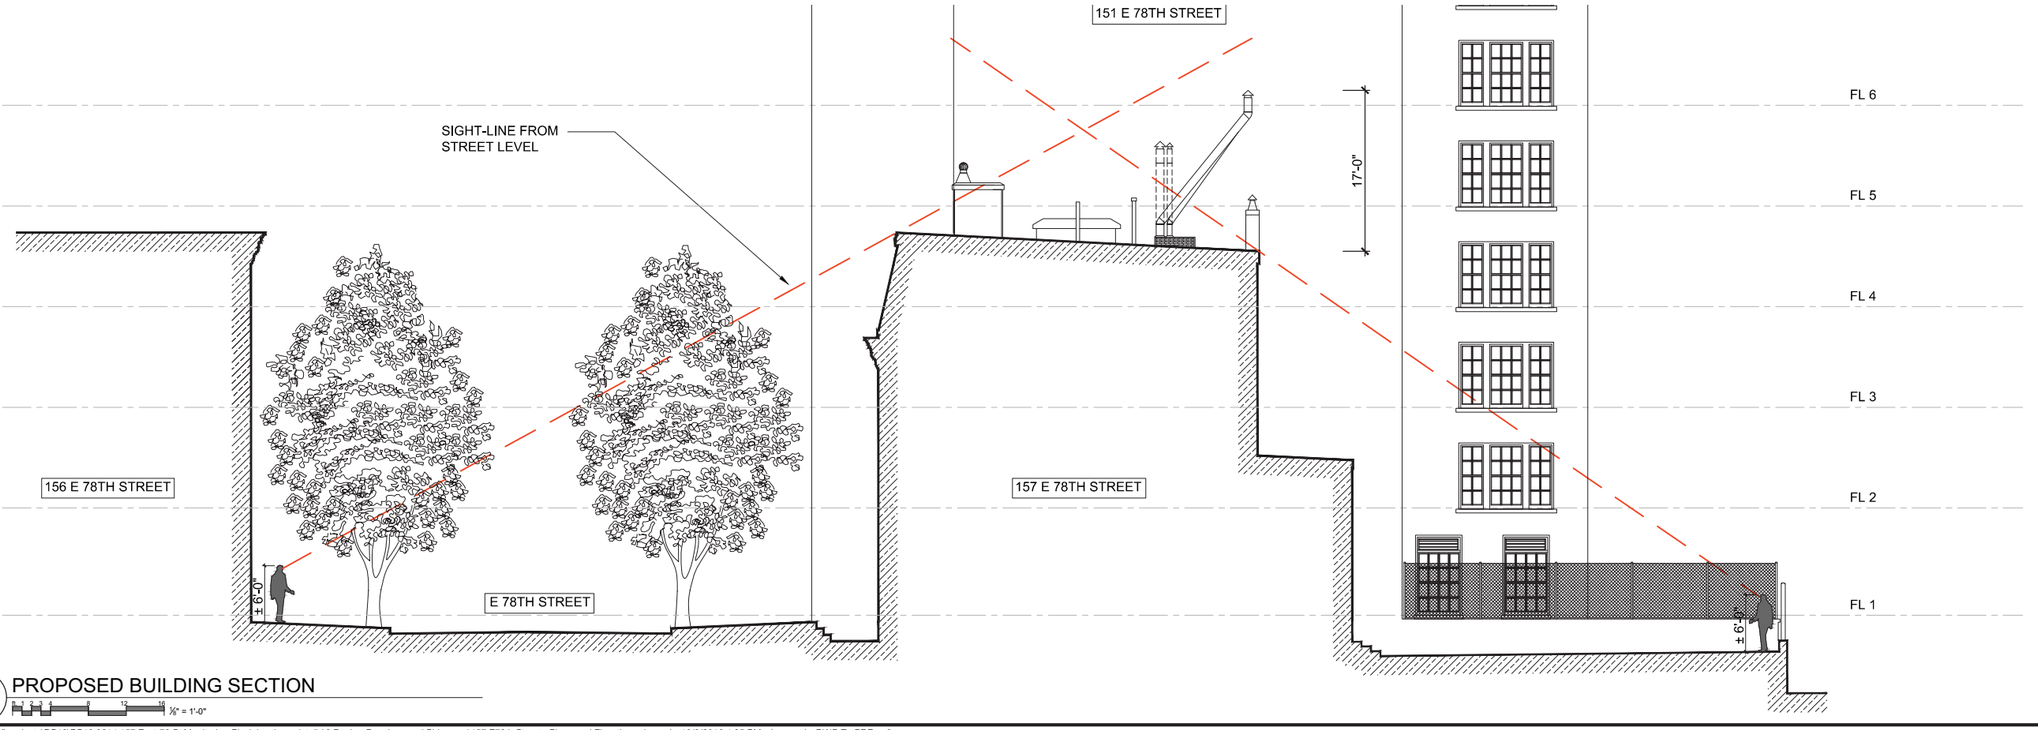

2 PROPOSED BUILDING SECTION

0 1 2 3 4 8 12 16 ½" = 1'-0"

© Copyright 2012. All rights reserved. No part of this document may be reproduced in any form or by any means without permission from Wiss, Janney, Elstner Associates, Inc. (WJE). WJE disclaims any responsibility for its unauthorized use.

WJE ENGINEERS ARCHITECTS

WJE Engineers & Architects, PC
1350 Broadway, Suite 910
New York, New York 10018
212.760.2540 tel | 212.760.2548 fax
www.wje.com

Headquarters & Laboratories : Northbrook, Illinois
Atlanta | Austin | Boston | Chicago | Cleveland | Dallas | Denver | Detroit
Honolulu | Houston | Memphis | Minneapolis | New Haven | New York
Princeton | San Francisco | Seattle | Washington, D.C.

Consultants

Seal

- REVIEW SET - NOT FOR CONSTRUCTION

Key Plan

PLAN NORTH

Client

S. Stinor Gimbel House

157 East 78th St.
New York, NY 10075-0405

Project

S. Stinor Gimble House
Chimney Relocation

157 East 78th St.
New York, NY 10075-0405

Mark	Date	Description
--	--	--
--	--	--
--	--	--
--	--	--
--	--	--
--	--	--
--	--	--

Project No. PC13.0614

Date 15 DECEMBER 2015

Drawn EKD

Checked EH

Scale AS NOTED

Sheet Title

SITE SECTION

Sheet No. **A-102.00**

PAGE 02 OF 05
REVIEW SET - NOT FOR CONSTRUCTION

B-SCAN Job Sticker

© Copyright 2012. All rights reserved. No part of this document may be reproduced in any form or by any means without permission from Wiss, Janney, Elstner Associates, Inc (WJE). WJE disclaims any responsibility for its unauthorized use.

1 EXISTING FRONT ELEVATION

ft 1 2 3 5 3/8" = 1'-0"

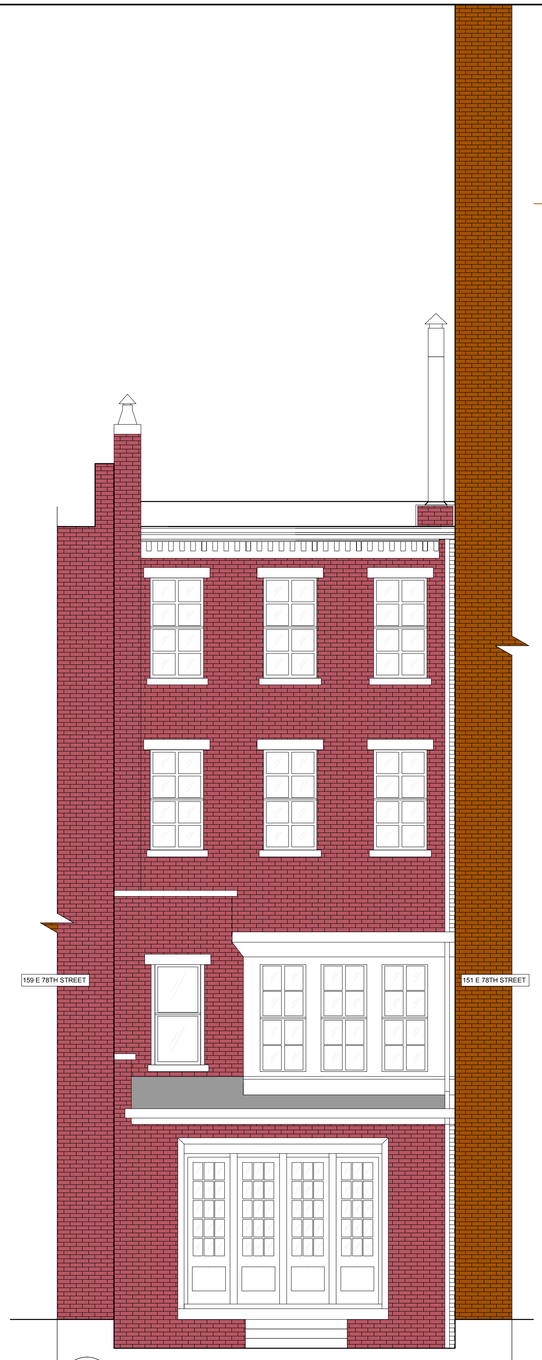

2 EXISTING REAR ELEVATION

ft 1 2 3 5 3/8" = 1'-0"

3 PROPOSED FRONT ELEVATION

ft 1 2 3 5 3/8" = 1'-0"

4 PROPOSED REAR ELEVATION

ft 1 2 3 5 3/8" = 1'-0"

WJE ENGINEERS ARCHITECTS

WJE Engineers & Architects, PC
1350 Broadway, Suite 910
New York, New York 10018
212.760.2540 tel | 212.760.2548 fax
www.wje.com

Headquarters & Laboratories: Northbrook, Illinois
Atlanta | Austin | Boston | Chicago | Cleveland | Dallas | Denver | Detroit
Honolulu | Houston | Memphis | Minneapolis | New Haven | New York
Princeton | San Francisco | Seattle | Washington, D.C.

Consultants

Seal

- REVIEW SET - NOT FOR CONSTRUCTION

Key Plan

PLAN NORTH

Client

S. Stinor Gimbel House

157 East 78th St.
New York, NY 10075-0405

Project

S. Stinor Gimble House
Chimney Relocation

157 East 78th St.
New York, NY 10075-0405

Mark	Date	Description
--	--	--
--	--	--
--	--	--
--	--	--
--	--	--
--	--	--
--	--	--

Project No. PC13.0614

Date 15 DECEMBER 2015

Drawn EKD

Checked EH

Scale AS NOTED

Sheet Title

FRONT AND REAR ELEVATION

Sheet No. **A-201.00**

B-SCAN Job Sticker

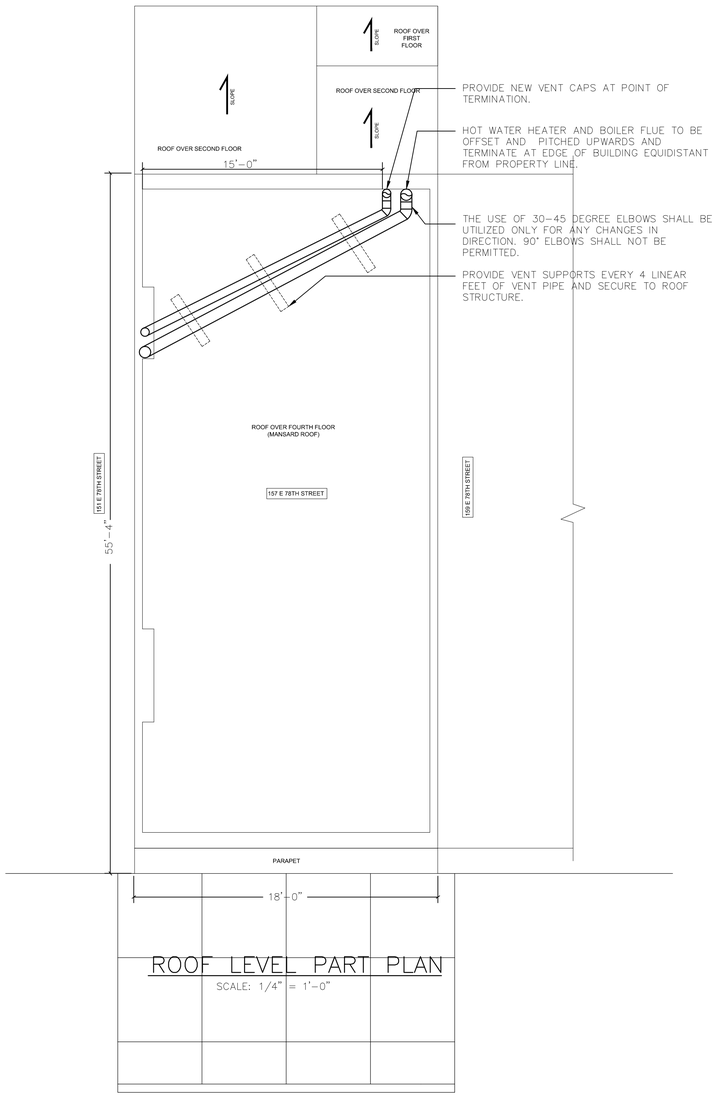

ROOF LEVEL PART PLAN

SCALE: 1/4" = 1'-0"

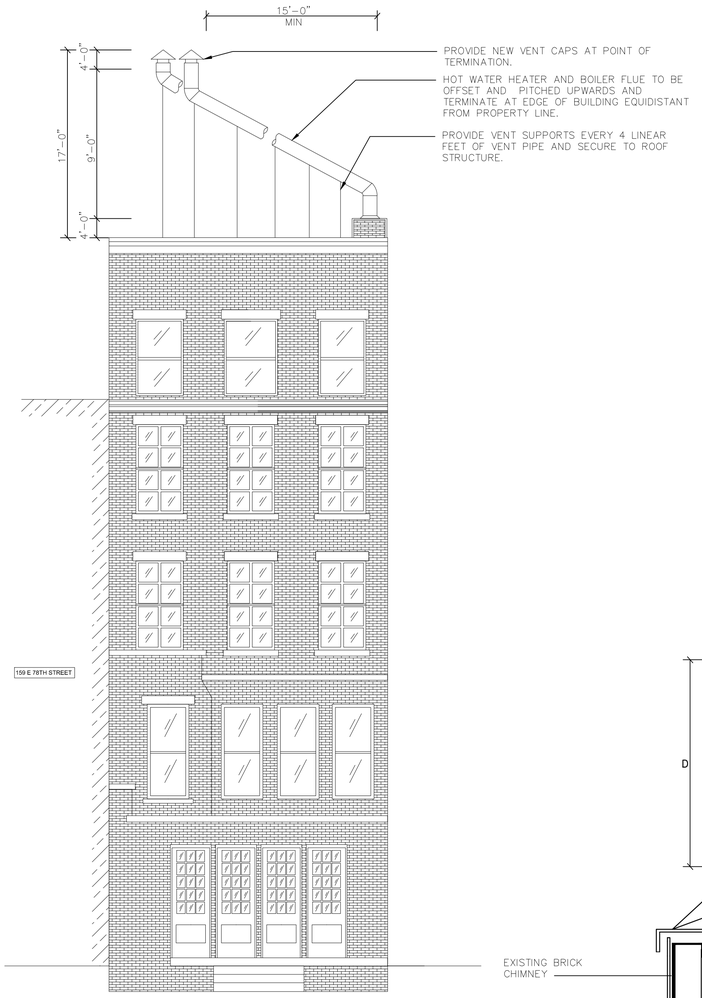

REAR ELEVATION

SCALE: 1/4" = 1'-0"

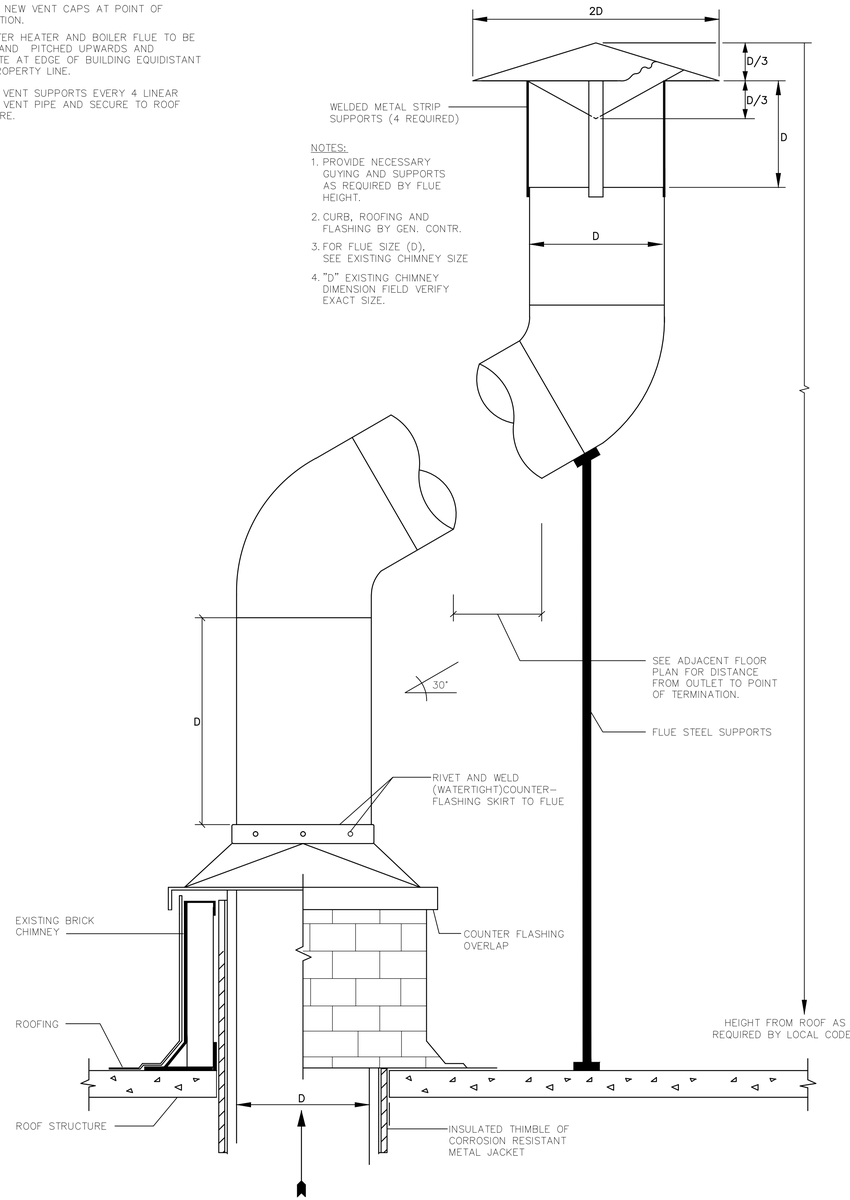

FLUE CAP DETAIL

NOT TO SCALE

GAS FIRED EQUIPMENT EXHAUST NOTES.

CATAGORY 1

THE GAS VENT SYSTEM SHALL BE SO ENGINEERED AND CONSTRUCTED AS TO DEVELOP A POSITIVE FLOW ADEQUATE TO EXHAUST ALL FLUE GASES TO OUTSIDE ATMOSPHERE, WITHOUT CONDENSATION WITHIN THE VENT OR SPILLAGE AT ANY APPLIANCE DRAFT HOOD. ALL FLUE-GAS CARRYING PARTS OF THE VENT SYSTEM SHALL BE METALBESTOS TYPE B DOUBLE-WALL GAS VENT PIPING GV-22, AND SUCH PIPING SHALL BE CONTINUOUS FROM THE APPLIANCES' OUTLETS INTO THE METALBESTOS VENT TOP OF HOUSING. METALBESTOS GAS VENT PIPING SHALL BE INSTALLED IN FULL COMPLIANCE WITH THE TERMS OF ITS UNDERWRITERS' LABORATORIES, INC. LISTING,WITH THE MANUFACTURER'S INSTALLATION INSTRUCTIONS, AND WITH NATIONALLY RECOGNIZED BUILDING CODES REPRESENTING GOOD PRACTICE FOR SUCH INSTALLATIONS.

GC ENG & ASSOCIATES, P.C.
CONSULTING ENGINEERS
141 WEST 28TH STREET, 8th FL. TEL. 212-695-5313
NEW YORK, NY 10001 FAX. 212-695-5170

No.	Date	Issue
1	10/01/14	ISSUED FOR REVIEW
2	11/05/14	ISSUED FOR REVIEW

No. Date Revision

IT IS A VIOLATION OF THE NEW YORK STATE EDUCATION LAW FOR ANY PERSON, UNLESS ACTING UNDER THE DIRECTION OF A REGISTERED ARCHITECT OR A LICENSED PROFESSIONAL ENGINEER, TO ALTER ANY ITEM ON THESE PLAN IN ANY WAY. IF ALTERNATION TO THESE PLAN ARE MADE, THE ALTERNATIONS SHALL BE MADE IN ACCORDANCE WITH ARTICLE 145-SUBSECTION 7209 OF NEW YORK STATE EDUCATION LAW.

THESE PLANS ARE INSTRUMENT OF SERVICE AND ARE THE PROPERTY OF THE ARCHITECT. INFRINGEMENT WILL BE PROSECUTED.

CONTRACTOR SHALL VERIFY ALL FIELD CONDITIONS AND BE RESPONSIBLE FOR FIELD FIT AND QUANTITY OF WORK.

NO ALLOWANCES SHALL BE MADE IN BEHALF OF THE CONTRACTOR FOR ANY ERROR OR NEGLECT ON HIS PART.

PROJECT:

EXISTING CHIMNEY MODIFICATION
157 EAST 78TH ST
NEW YORK, NY 10075-0405

DRAWING TITLE:

PROPOSED CHIMNEY TERMINATION POINT

STAMP:

DATE: 09/20/2013
PROJECT No. 1120.01
DRAWING BY: AB
CHECK BY: GCE
SHEET:
M-001.00
DWG No.: 1 OF 1

ROALD DAHL'S
Matilda
THE MUSICAL
4A31

JEROME FLORISTS INC.
1379 MADISON AVE.
NEW YORK N.Y.

WOODY'S
LAUNDRY
&
CLEANER
879-2728

208A
NO PARKING
VIOLATORS WILL BE TOWED
AT OWNERS EXPENSE

MOCK UP AND SAMPLES

Search Google Maps
Hale & Hearty
Verizon Authorized Retailer - Wireless Zone
Pastrami Queen
Wrap-N-Run Grill
Lexington Ave
E 78th St
State Farm: Dick Flanagan
Starbucks
Boury Nis
Proposed New Chimney Flue Extensions
Neighbor's Exist. HVAC Unit
Neighbor's Exist. Masonry Chimney
Roof Visual Cut Off
Area Where Proposed Flue Extensions Would Be Visible
Location of Photographer in Enhanced View From Street
Map
Google
Imagery ©2016 Google, Map data ©2016 Google
Terms

AERIAL VIEW

New Chimney
Flue Extensions
Neighbor's Exist.
Masonry Chimney
Neighbor's Exist.
HVAC Unit
Roof Cornice
Visual Cut Off
JEROME FLORISTS INC.
1379 MADISON AVE.
NEW YORK, N.Y.