SITE MAP

Property Location

BUILDING PHOTO

Front Elevation

Rear Elevation

DESIGNATION MAP

Prospect Heights Historic District

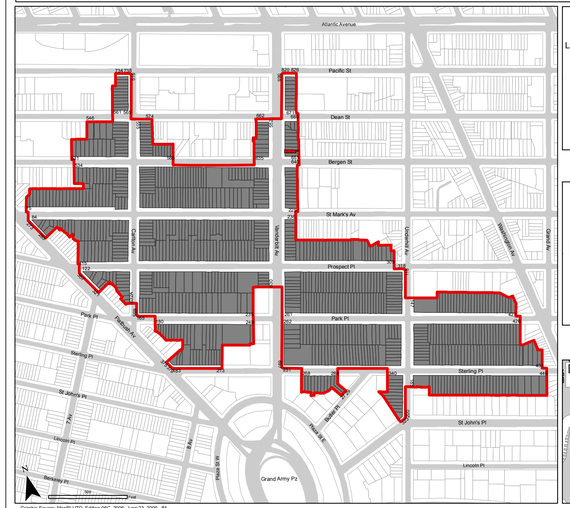

Graphic Source: MapPLUTO, Edition 06C, 2006. June 23, 2009. JM.

Prospect Heights
Historic District
Borough of Brooklyn, NY
Landmarks Preservation Commission

Calendared: July 15, 2008
Public Hearing: October 28, 2008
Designated: June 23, 2009

Boundary of Historic District
Tax Map Lots in Historic District

THE CITY OF NEW YORK
LANDMARKS PRESERVATION COMMISSION

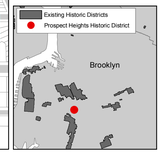

BLOCK PLAN

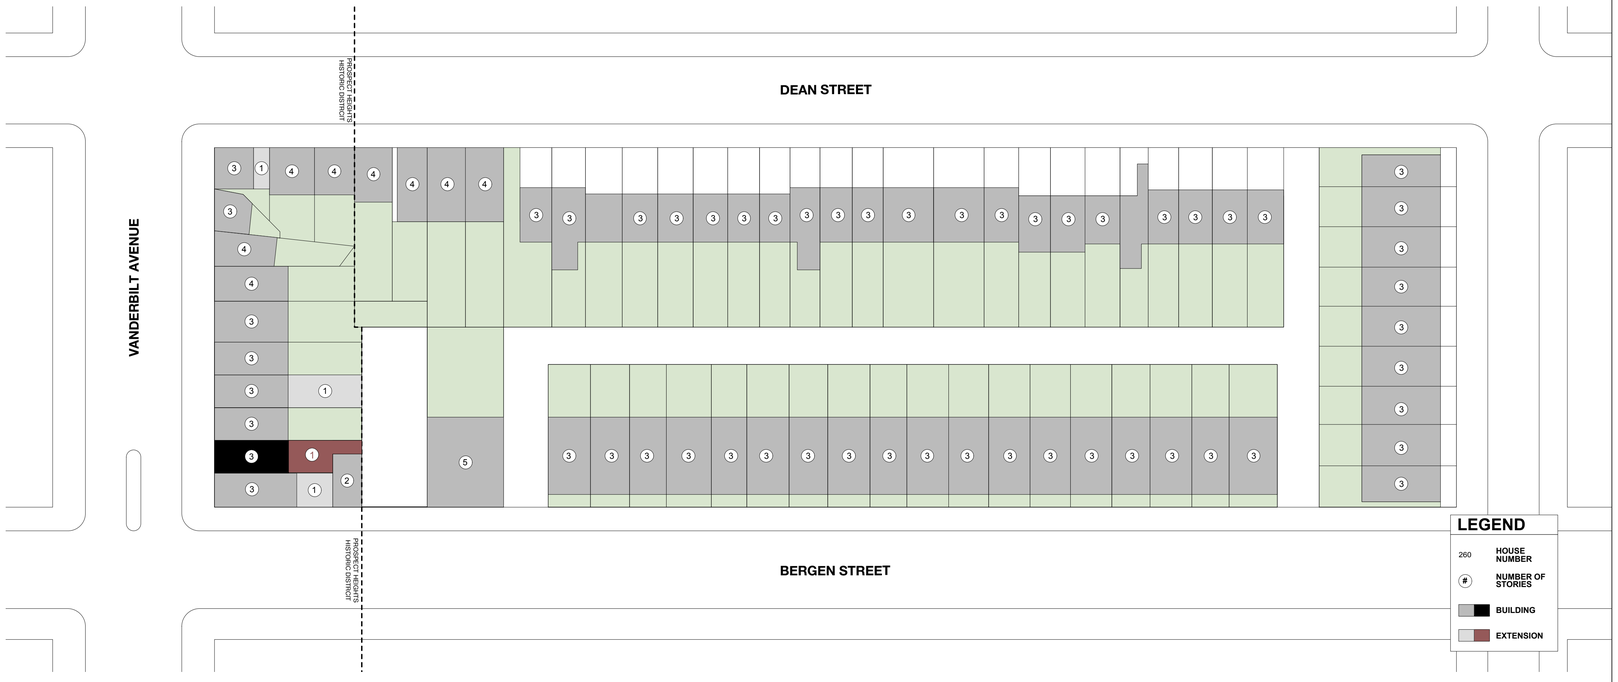

PROPERTY SURVEY

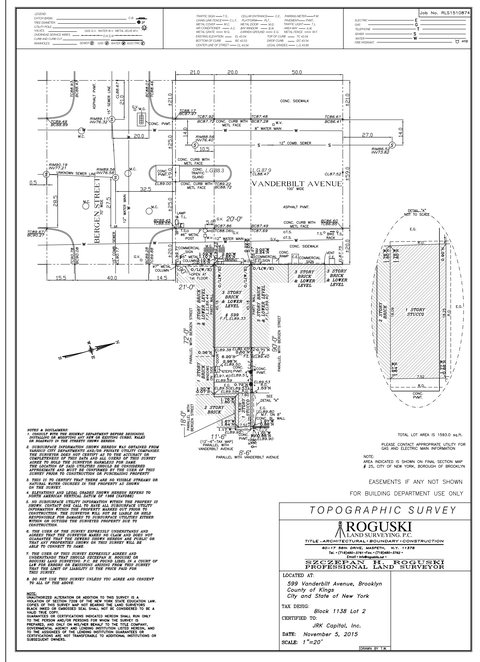

NV/design.architecture
www.nvda.com
© 2016 NV | da, llc

599 VANDERBILT AVE.
BROOKLYN, NEW YORK 11238

General Info, Location Maps & Historic Photo

LPC-1

DATE: 04.05.16 1 OF 6

1 EXISTING REAR ELEVATION
SCALE: 1/4" = 1'-0"

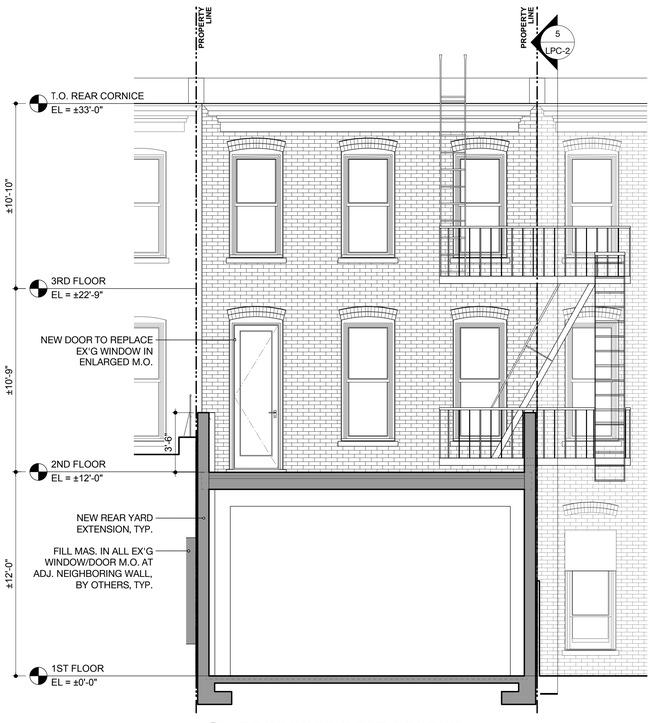

2 PROPOSED REAR SECTION
SCALE: 1/4" = 1'-0"

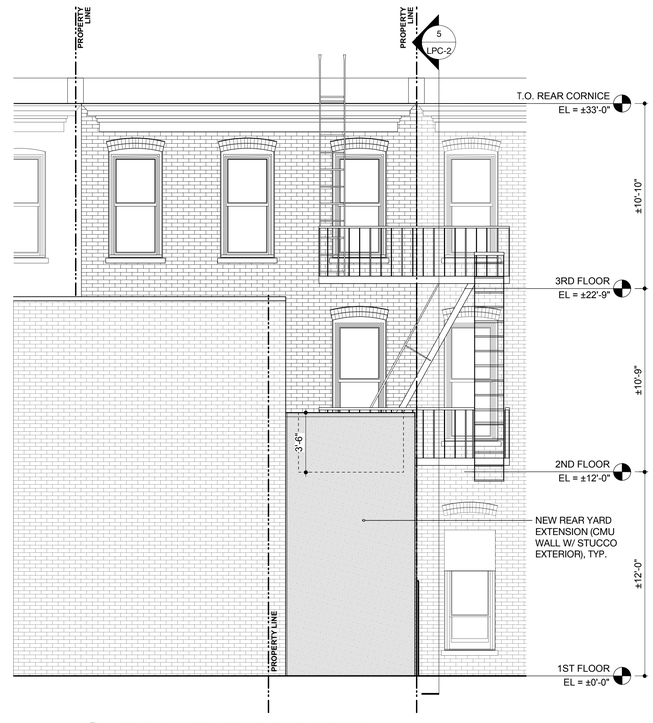

3 PROPOSED REAR ELEVATION
SCALE: 1/4" = 1'-0"

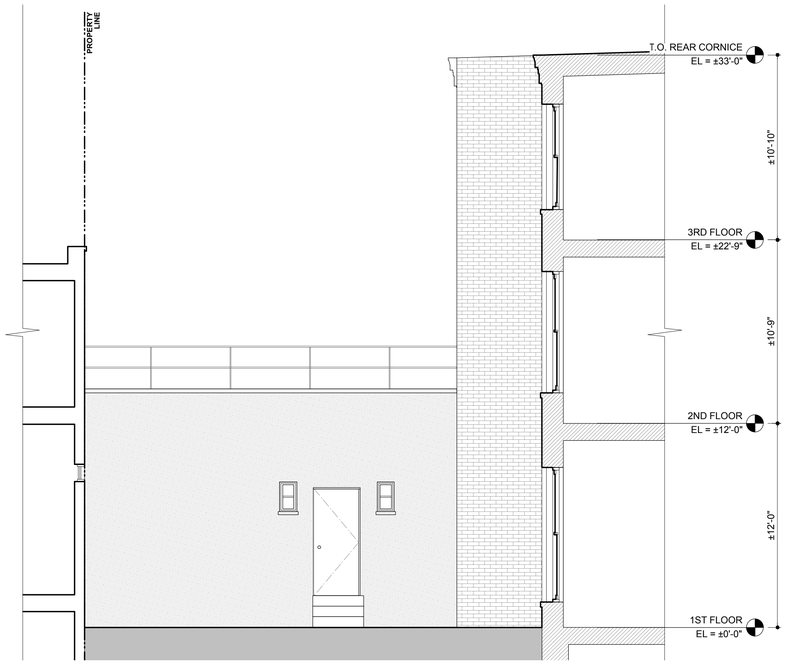

4 EXISTING SIDE (SOUTH) SECTION/ELEVATION
SCALE: 1/4" = 1'-0"

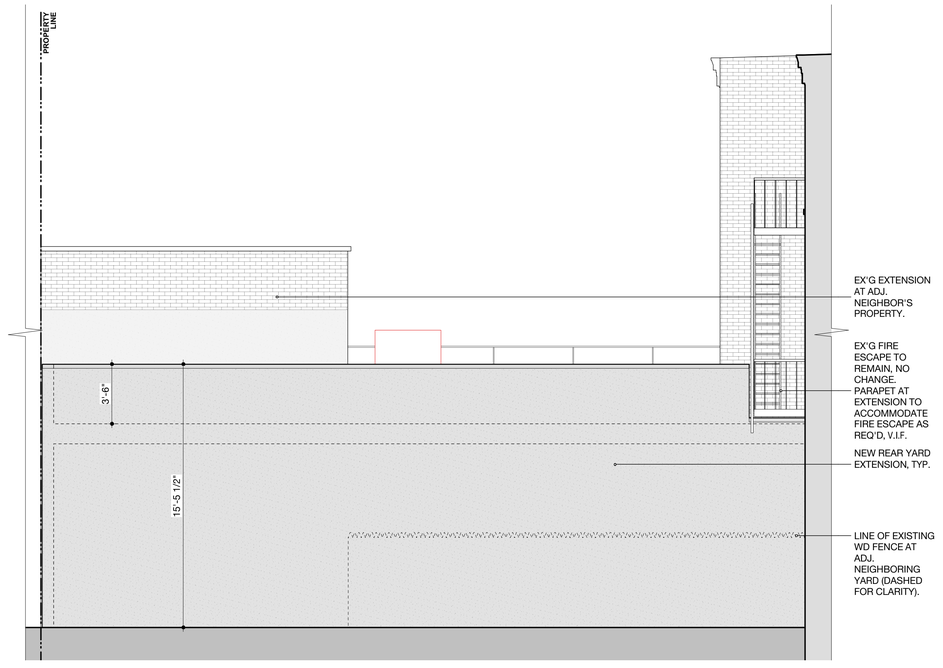

5 PROPOSED SIDE (SOUTH) ELEVATION
SCALE: 1/4" = 1'-0"

NV/design.architecture
www.nvda.com
© 2016 NV | da, llc

599 VANDERBILT AVE.
BROOKLYN, NEW YORK 11238

Rear Elevations/Sections & Details

LPC-2

DATE: 04.05.16

1 MOCK-UP VIEW 1 - ACROSS BERGEN STREET
SCALE: NTS

2 MOCK-UP VIEW 1 - ZOOMED IN
SCALE: NTS

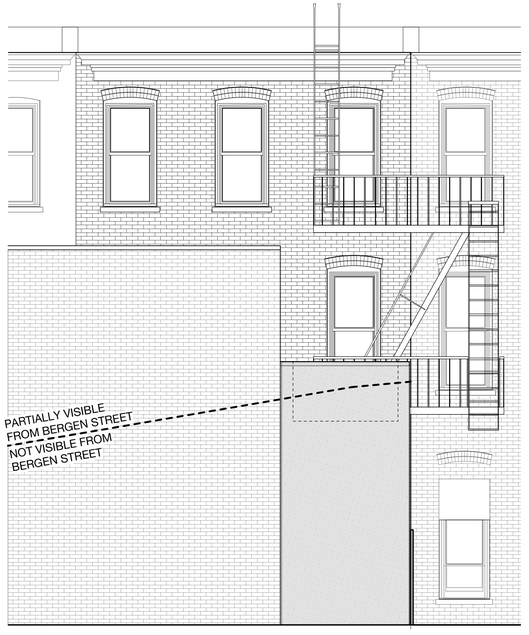

5 PROPOSED REAR ELEVATION
SCALE: 1/4" = 1'-0"

NOTE: VISIBILITY BASED ON EX'G CONDITION AT NEIGHBORING CONSTRUCTION SITE/BARRIER, PENDING NEW CONSTRUCTION, TBD, V.I.F. PLEASE REFER TO PHOTOS FOR CONTEXT.

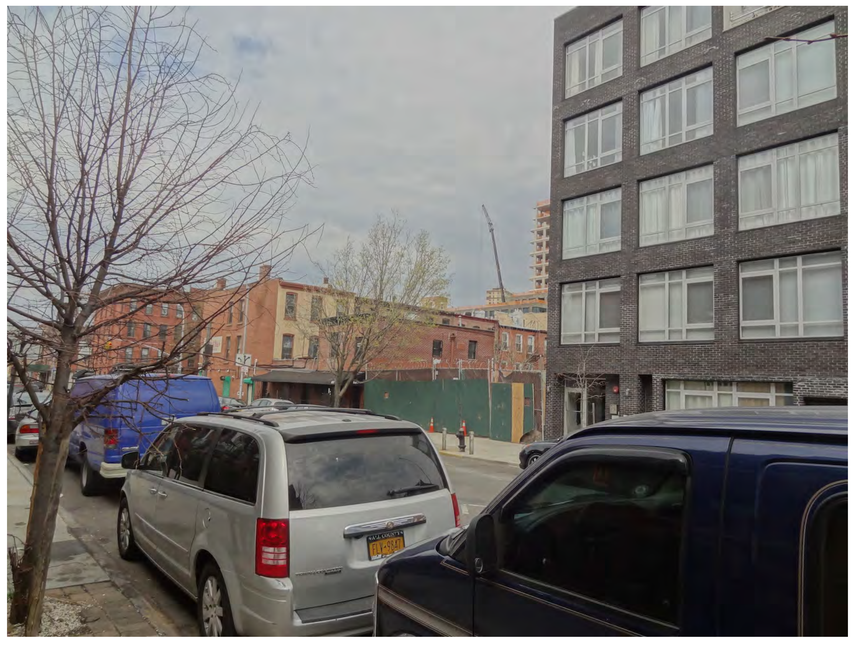

3 MOCK-UP VIEW 2 - DOWN BERGEN STREET
SCALE: NTS

4 MOCK-UP VIEW 2 - ZOOMED IN
SCALE: NTS

NV/design.architecture
www.nvda.com
© 2016 NV | da, llc

599 VANDERBILT AVE.
BROOKLYN, NEW YORK 11238

Visibility/Mockup Photos

LPC-3

DATE: 04.05.16 3 OF 6

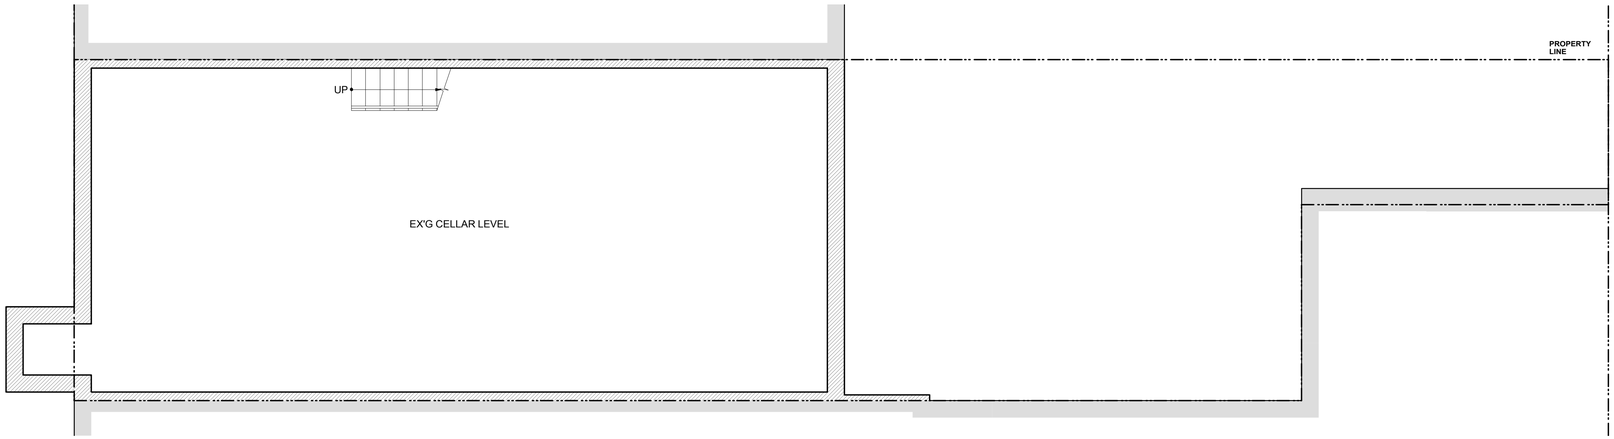

N

1 EXISTING CELLAR LEVEL PLAN
SCALE: 1/4" = 1'-0"

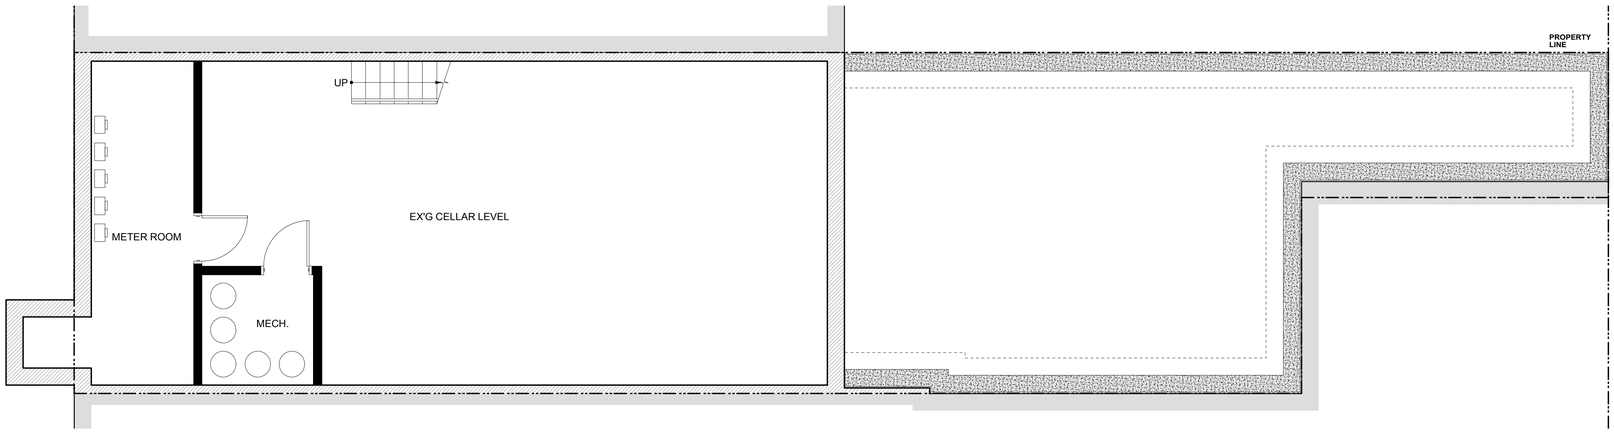

N

2 PROPOSED CELLAR LEVEL PLAN
SCALE: 1/4" = 1'-0"

NV/design.architecture
www.nvda.com
© 2016 NV | da, llc

599 VANDERBILT AVE.
BROOKLYN, NEW YORK 11238

Cellar Level Plans

LPC-4

DATE: 04.05.16 4 OF 6

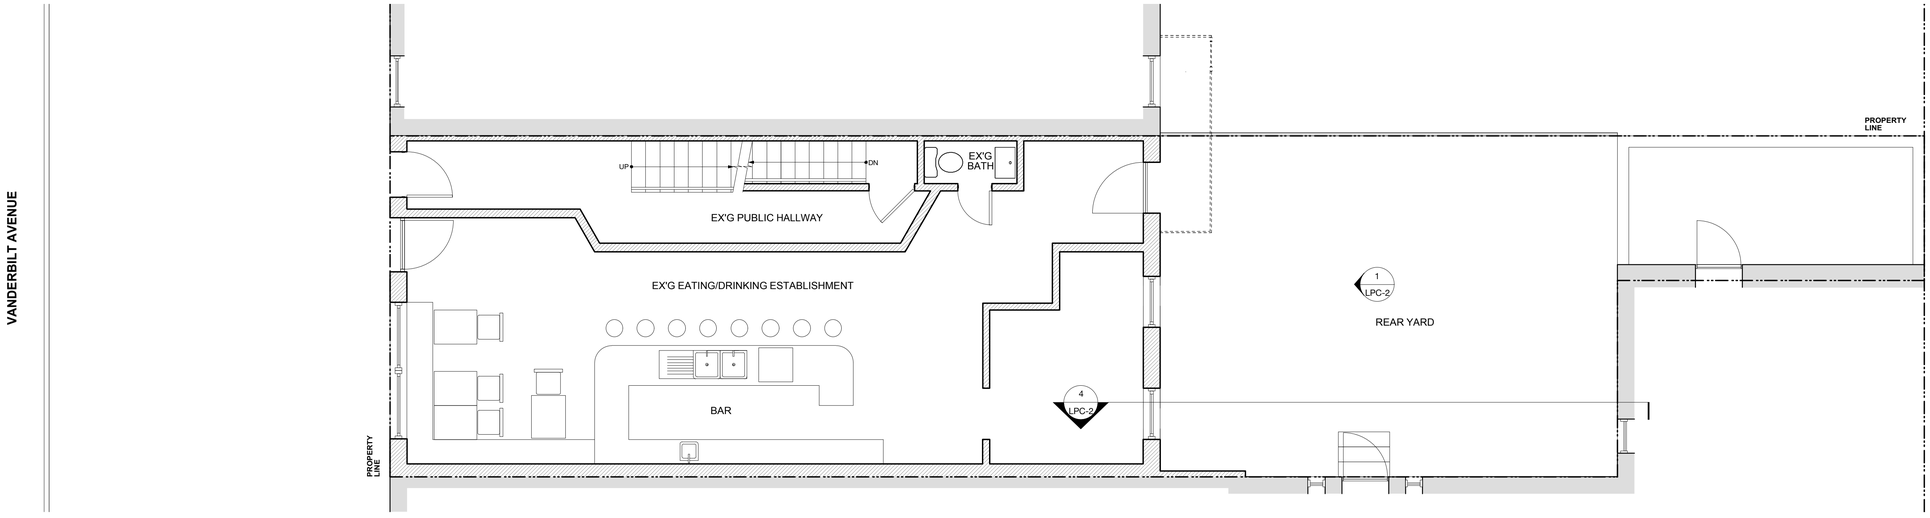

N

1 EXISTING FIRST FLOOR PLAN
SCALE: 1/4" = 1'-0"

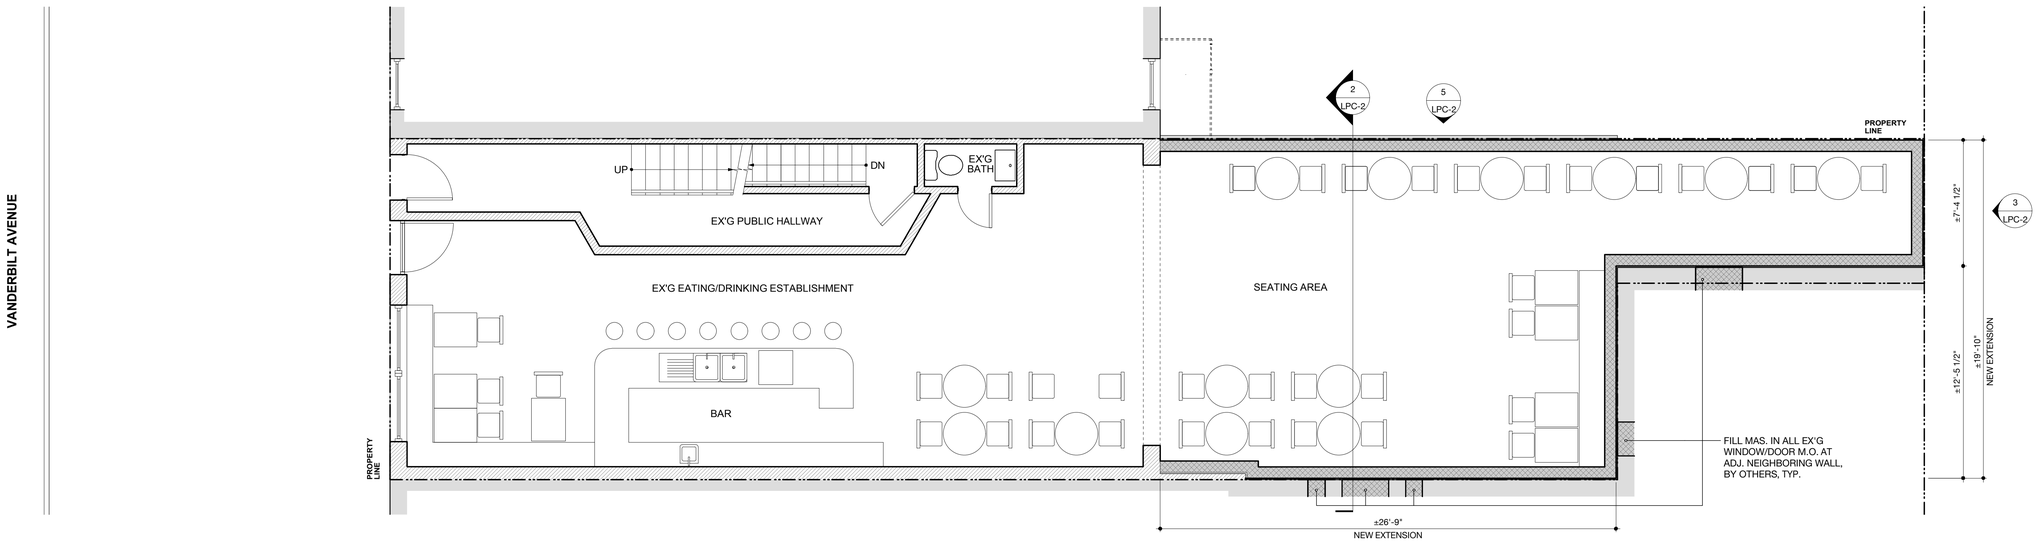

N

2 PROPOSED FIRST FLOOR PLAN
SCALE: 1/4" = 1'-0"

NV/design.architecture
www.nvda.com
© 2016 NV | da, llc

599 VANDERBILT AVE.
BROOKLYN, NEW YORK 11238

First Floor Plans

LPC-5

DATE: 04.05.16 5 OF 6

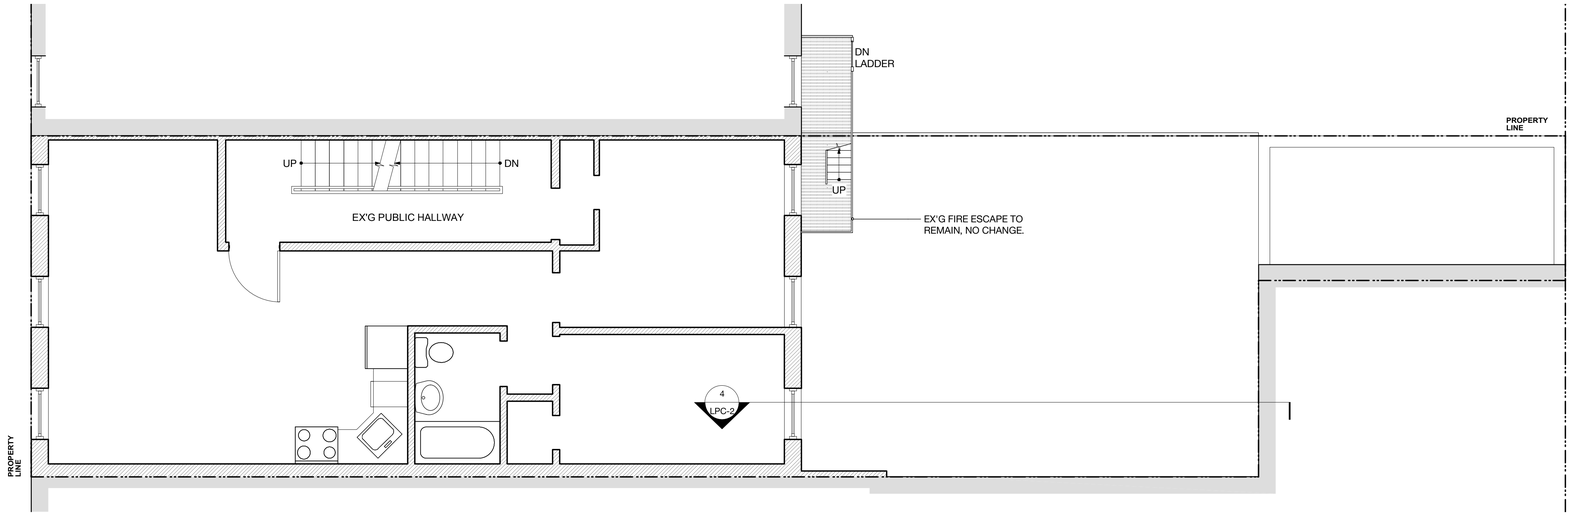

N

1 EXISTING TYP. SECOND/THIRD FLOOR PLAN
SCALE: 1/4" = 1'-0"

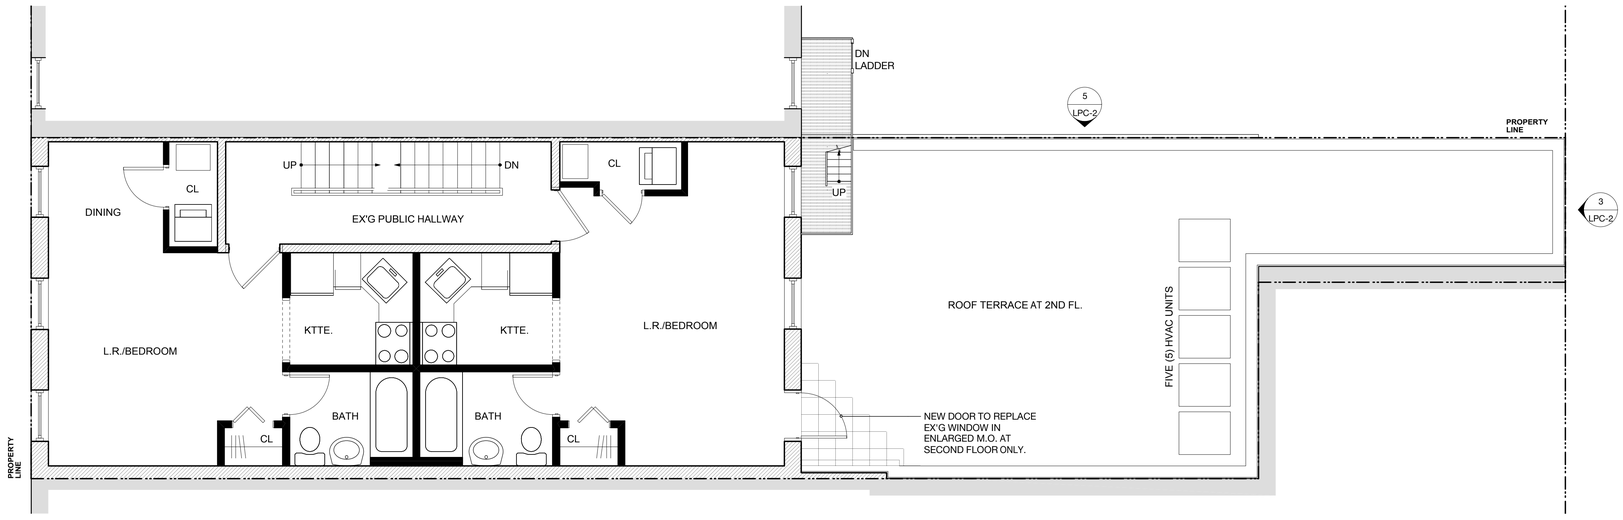

N

2 PROPOSED TYP. SECOND/THIRD FLOOR PLAN
SCALE: 1/4" = 1'-0"

NV/design.architecture
www.nvda.com
© 2016 NV | da, llc

599 VANDERBILT AVE.
BROOKLYN, NEW YORK 11238

Second Floor Plans

LPC-6

DATE: 04.05.16 6 OF 6