186 1/2 BERGEN STREET

DOCKET # 170112

BOERUM HILL HISTORICAL DISTRICT

52 BERGEN STREET . BROOKLYN, NY 11201 . T718.596.7984 . www.bergenstreetstudio.com

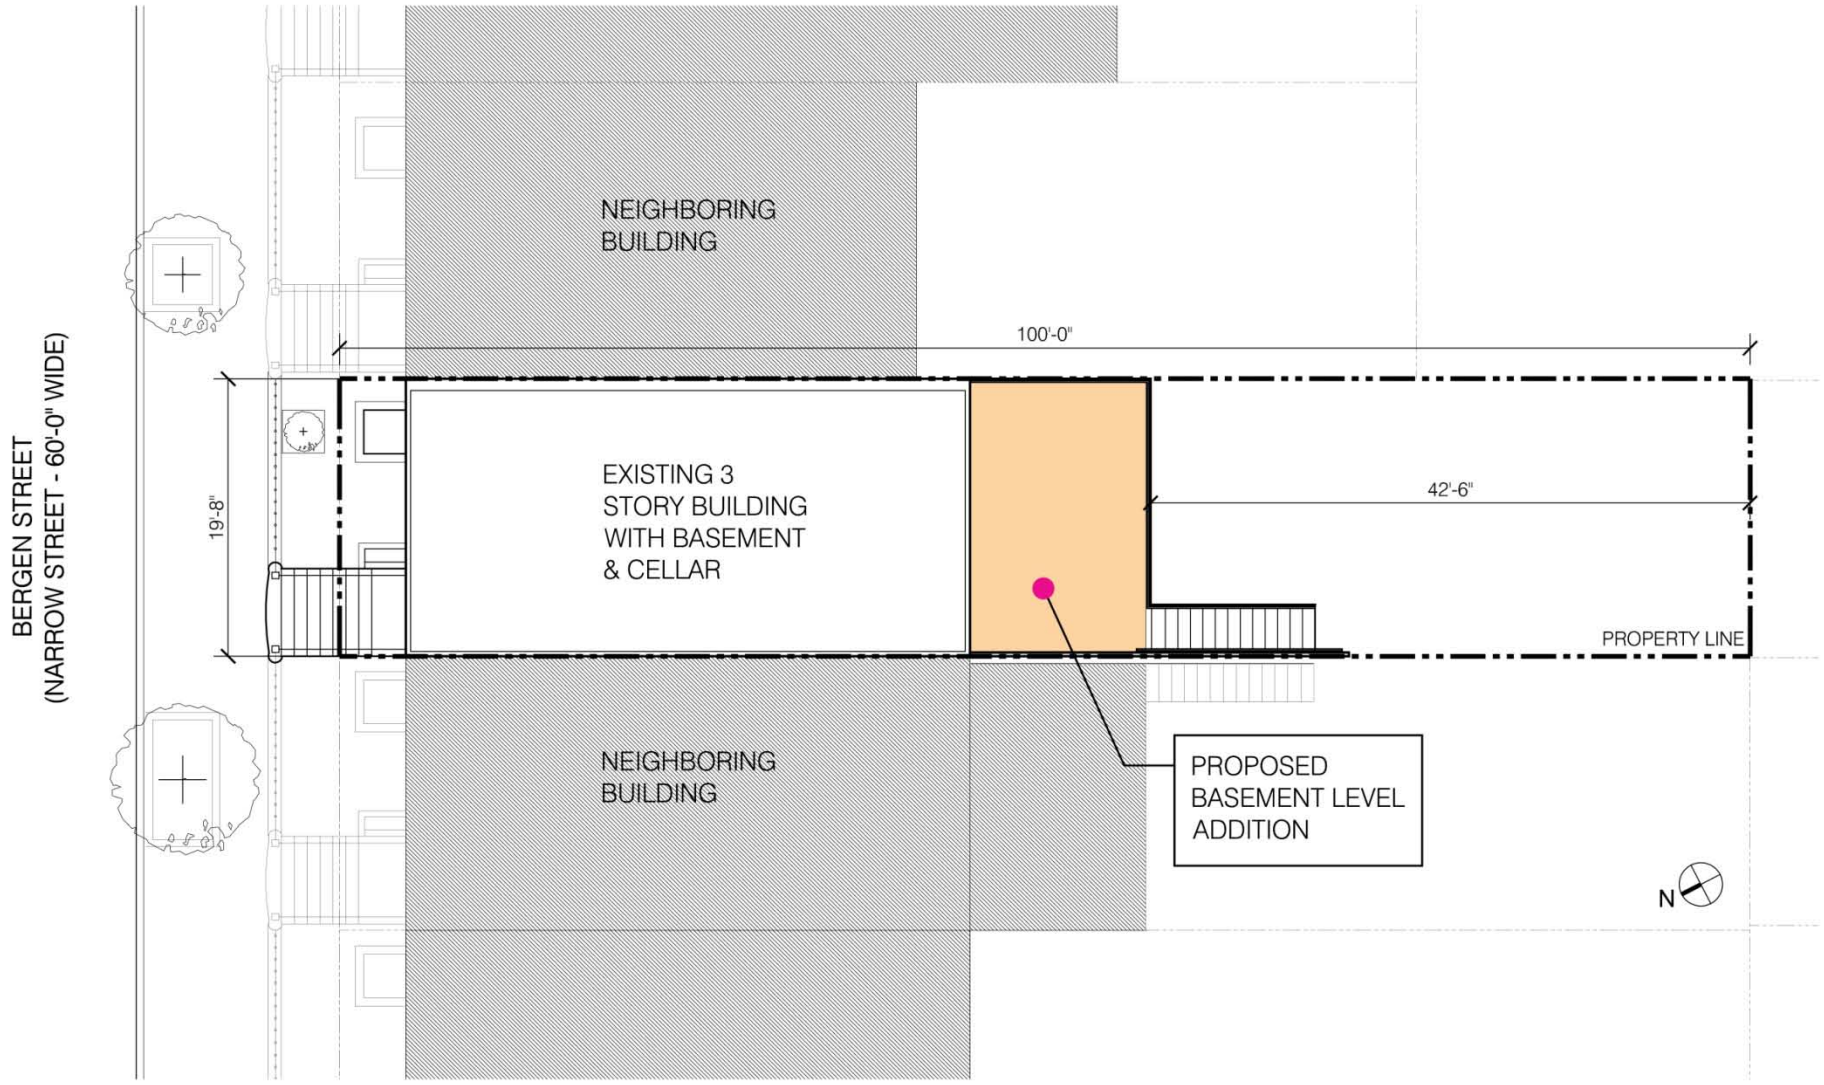

52 BERGEN STREET . BROOKLYN, NY 11201 . T718.596.7984 . www.bergenstreetstudio.com

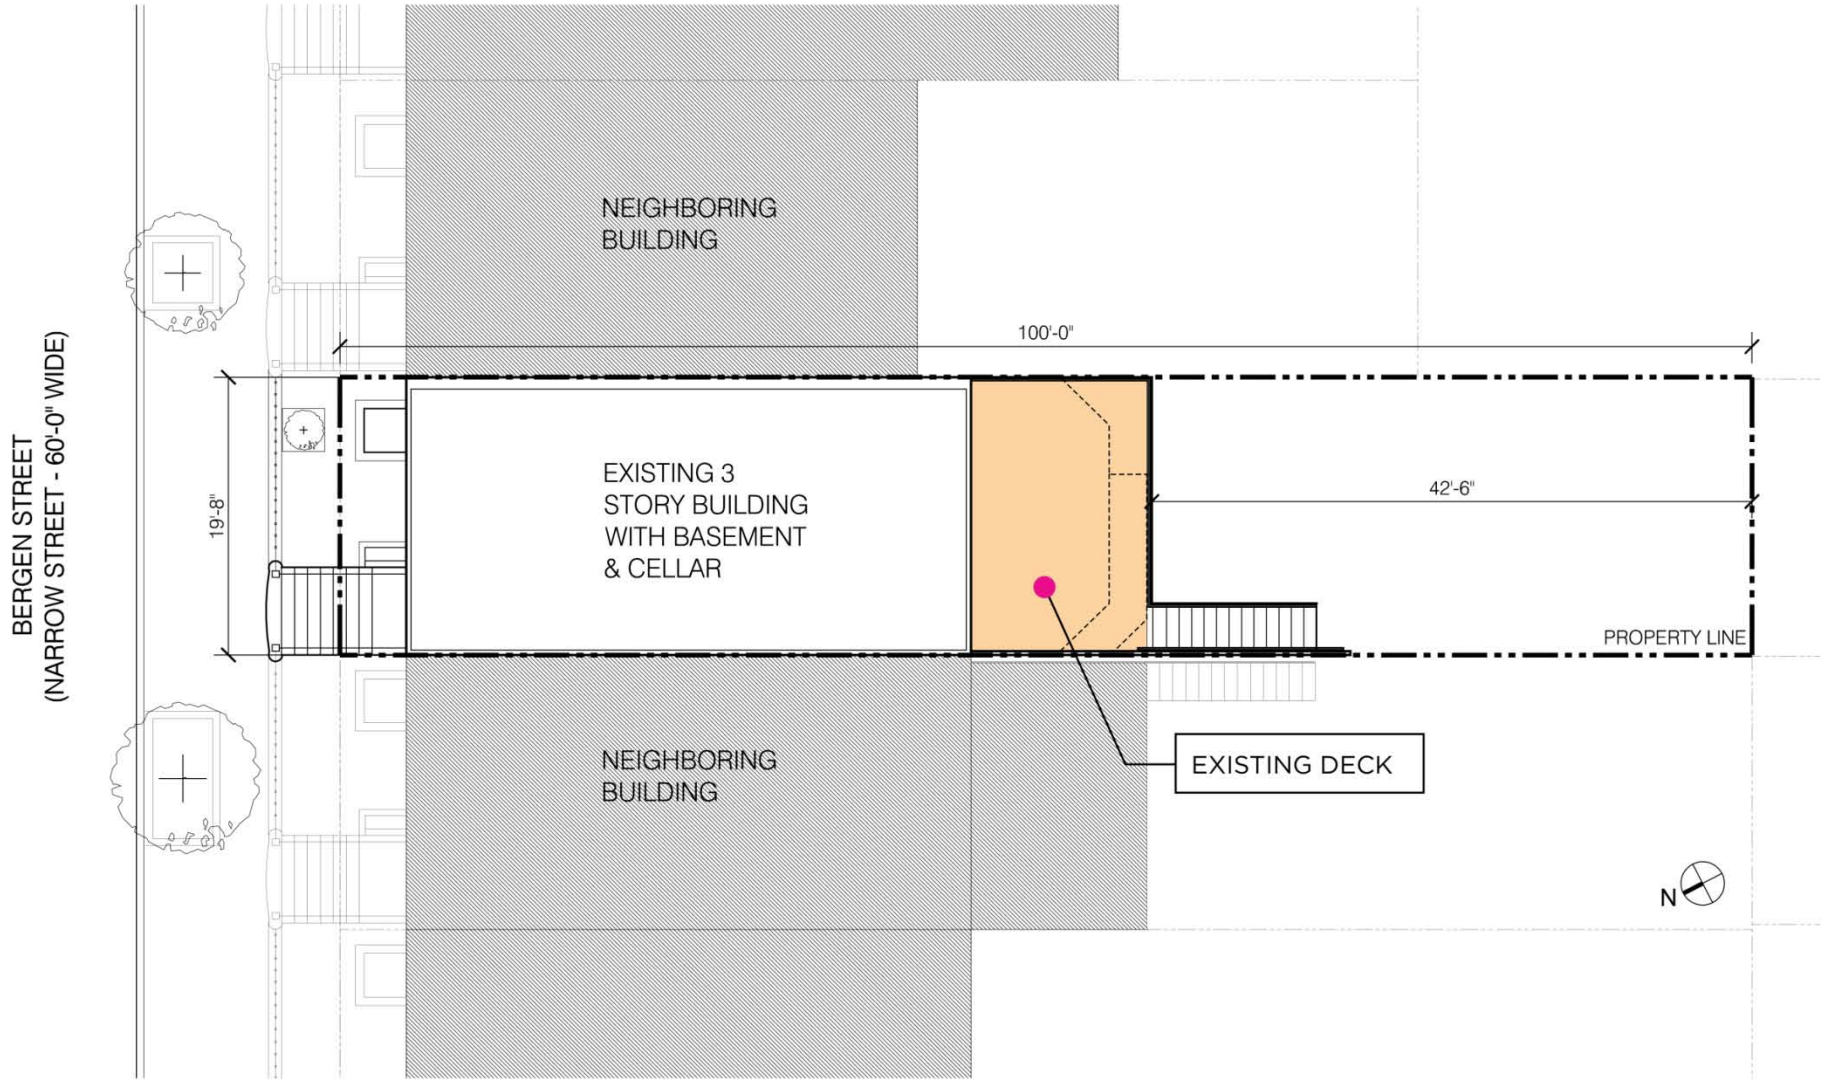

52 BERGEN STREET . BROOKLYN, NY 11201 . T718.596.7984 . www.bergenstreetstudio.com

52 BERGEN STREET . BROOKLYN, NY 11201 . T718.596.7984 . www.bergenstreetstudio.com

BUILDING SECTION-EXISTING

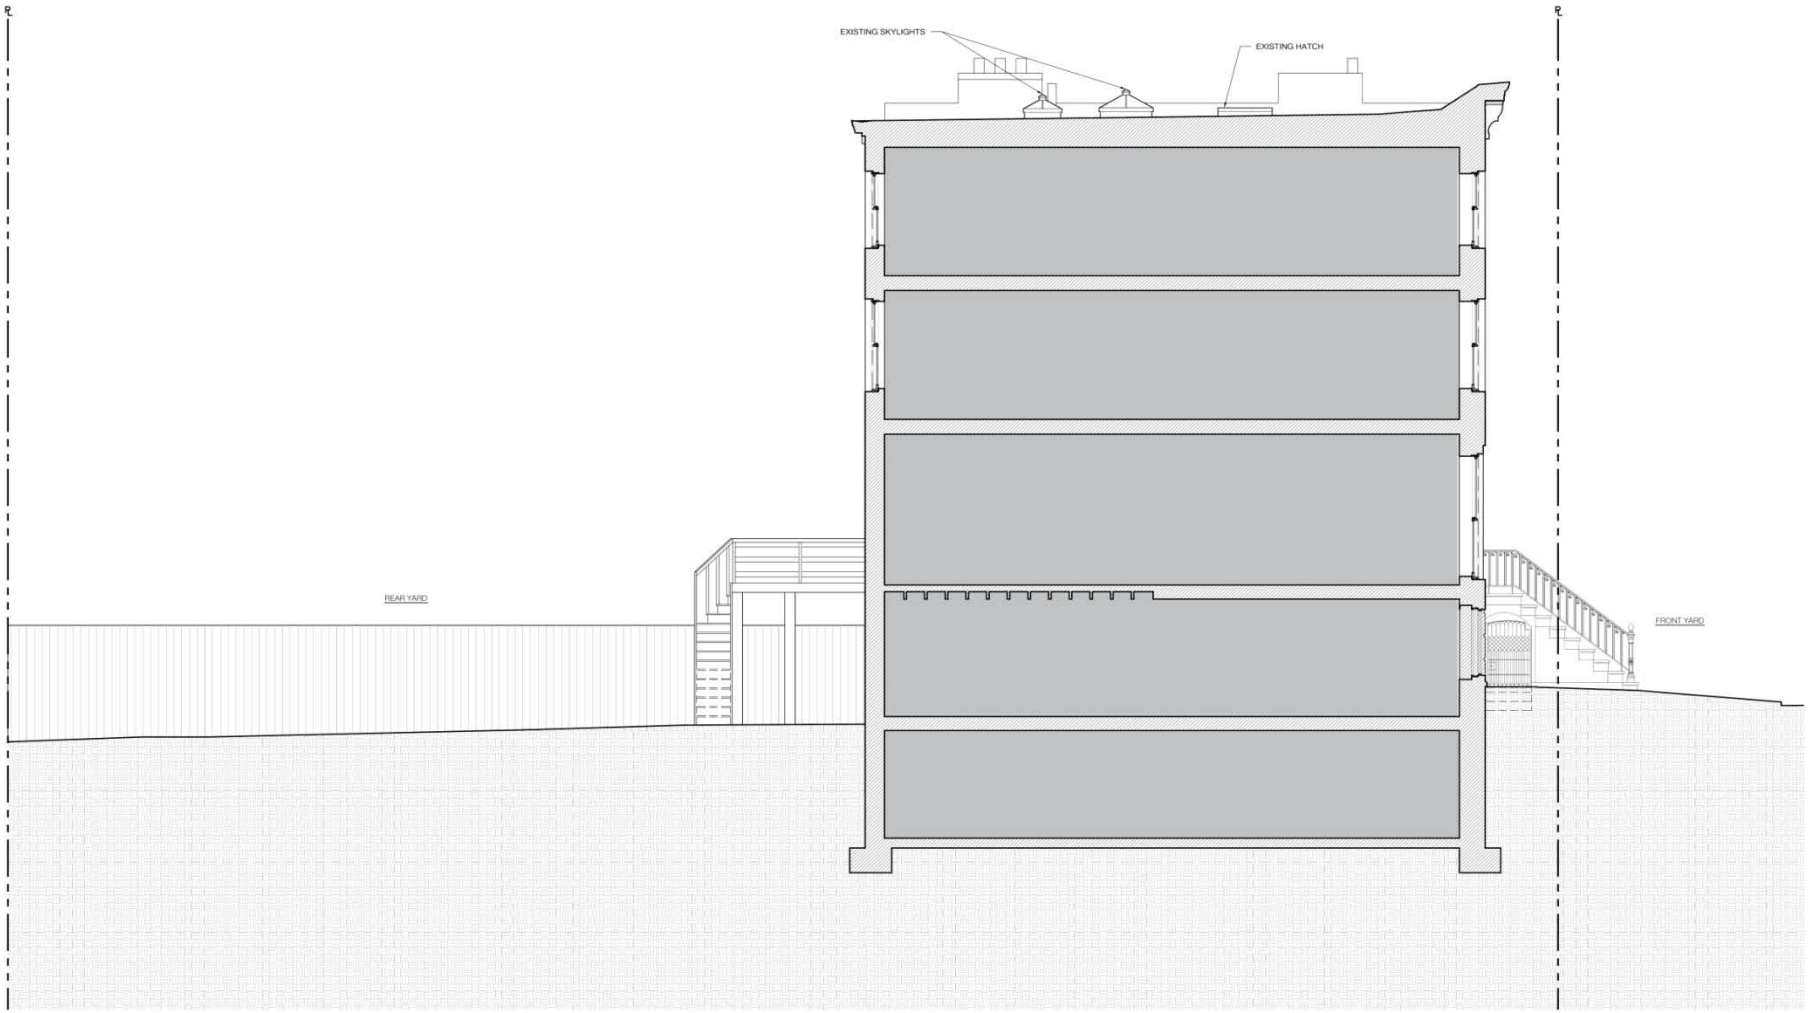

52 BERGEN STREET . BROOKLYN, NY 11201 . T718.596.7984 . www.bergenstreetstudio.com

BUILDING SECTION-PROPOSED

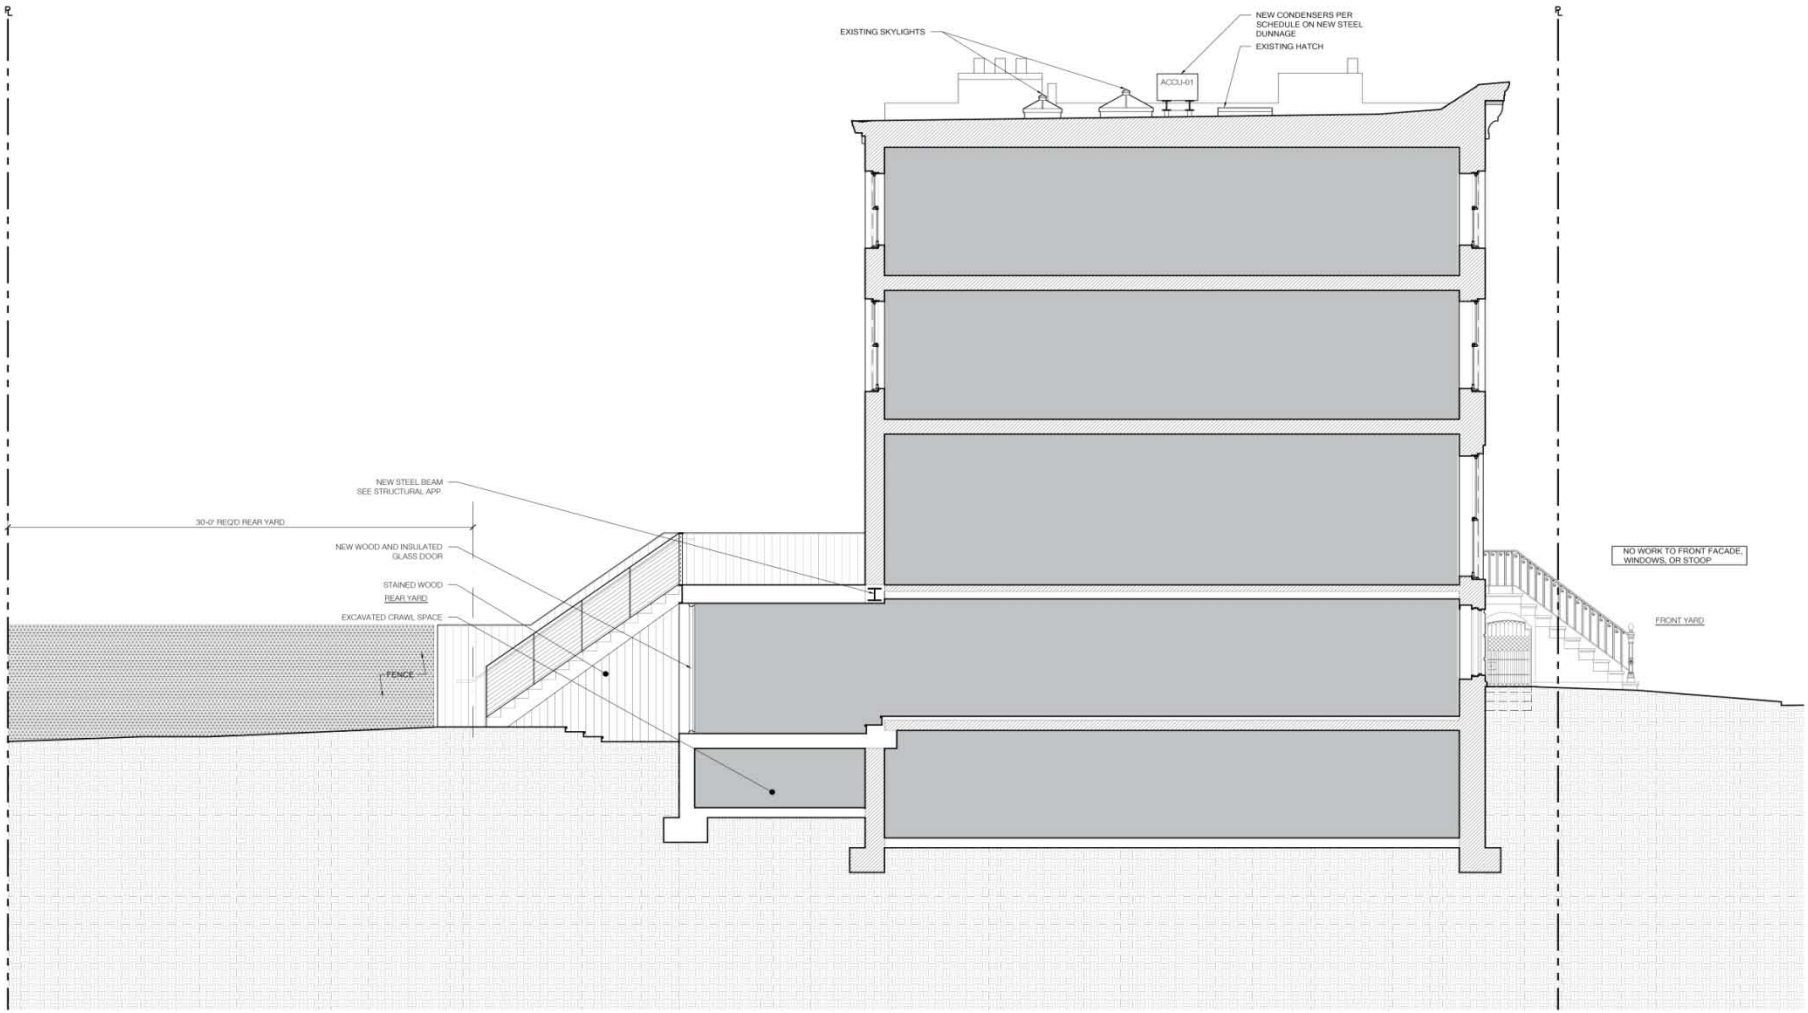

52 BERGEN STREET . BROOKLYN, NY 11201 . T718.596.7984 . www.bergenstreetstudio.com

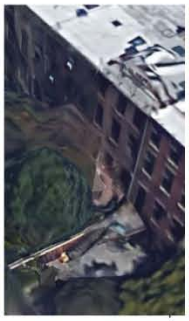

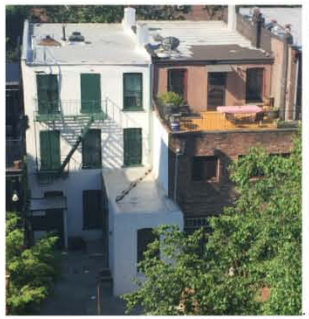

LEGEND

- BUILDING ADDITION
- DECK
- ROOFTOP BULK
- 186 1/2 BERGEN STREET
- xS NUMBER OF STORIES

52 BERGEN STREET . BROOKLYN, NY 11201 . T718.596.7984 . www.bergenstreetstudio.com

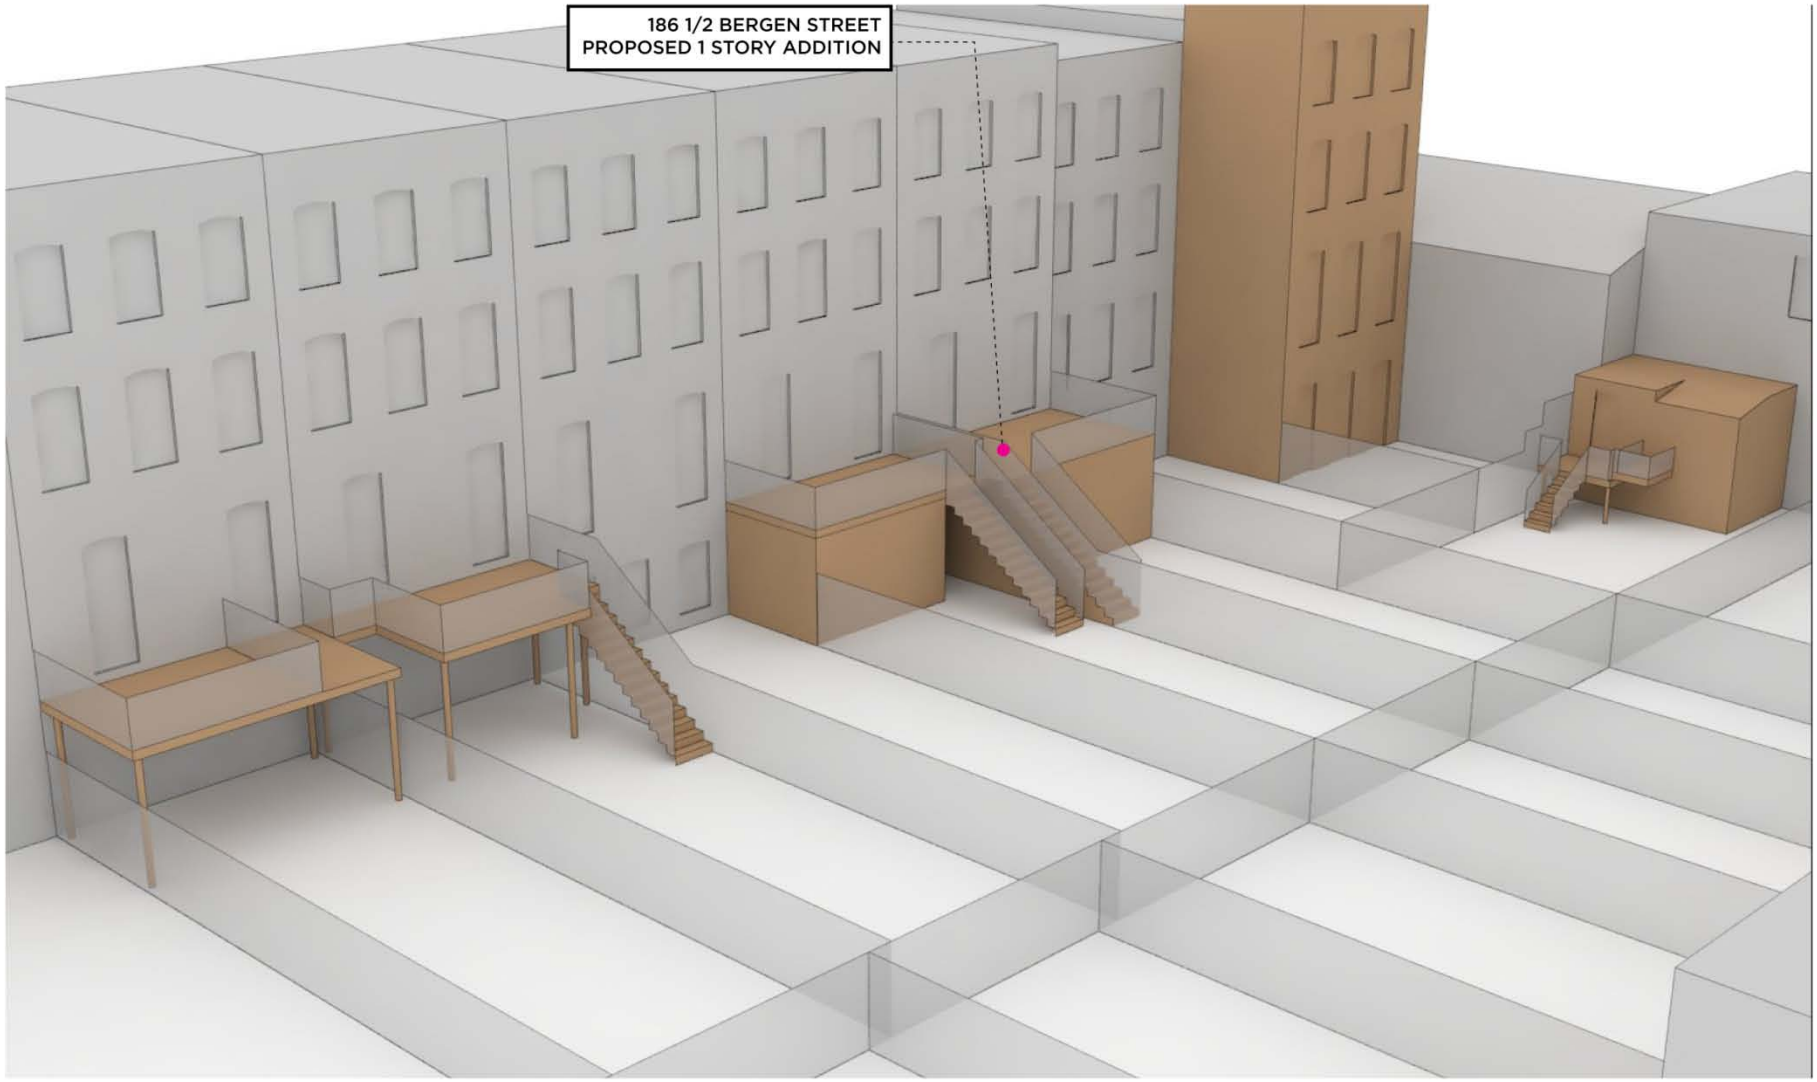

52 BERGEN STREET . BROOKLYN, NY 11201 . T718.596.7984 . www.bergenstreetstudio.com

EXISTING SOUTH ELEVATIONS

52 BERGEN STREET . BROOKLYN, NY 11201 . T718.596.7984 . www.bergenstreetstudio.com

EXISTING BASEMENT REAR VIEWS

52 BERGEN STREET . BROOKLYN, NY 11201 . T718.596.7984 . www.bergenstreetstudio.com

A. 186 BERGEN STREET

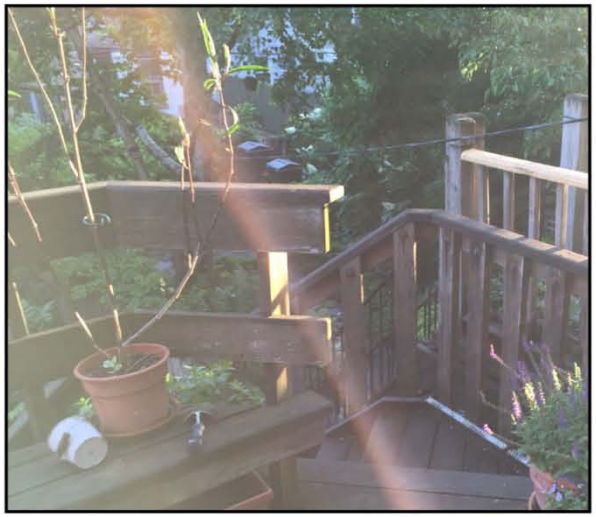

B. 186 1/2 BERGEN STREET

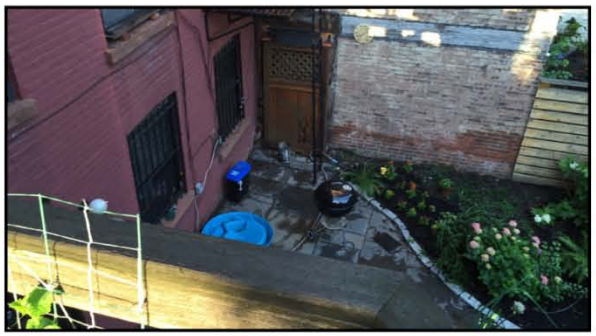

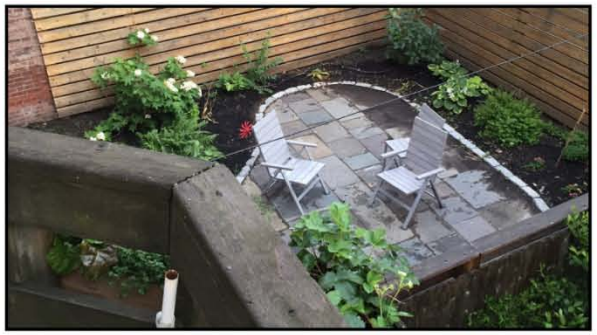

C. 188 BERGEN STREET

52 BERGEN STREET . BROOKLYN, NY 11201 . T718.596.7984 . www.bergenstreetstudio.com

1. SOUTH

A. EXISTING ELEVATION

1. SOUTH 2. EAST 3. WEST

B. PROPOSED ELEVATIONS

52 BERGEN STREET . BROOKLYN, NY 11201 . T718.596.7984 . www.bergenstreetstudio.com

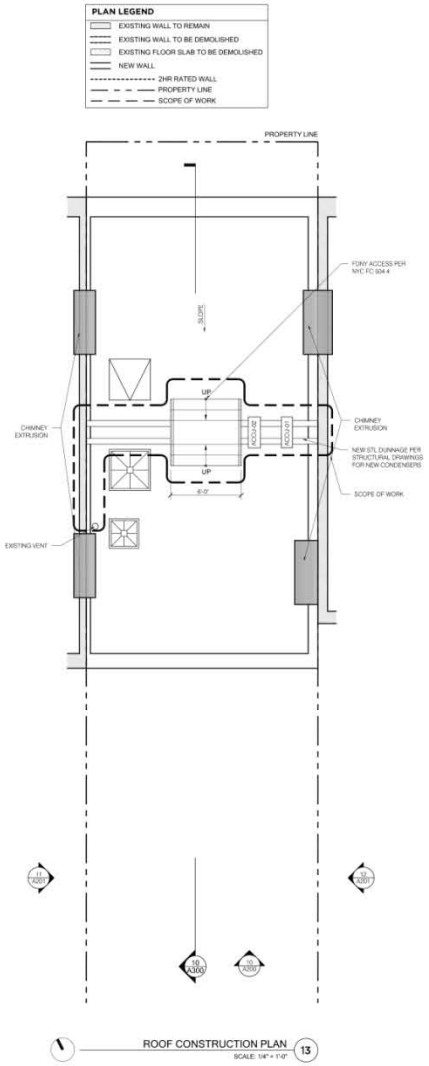

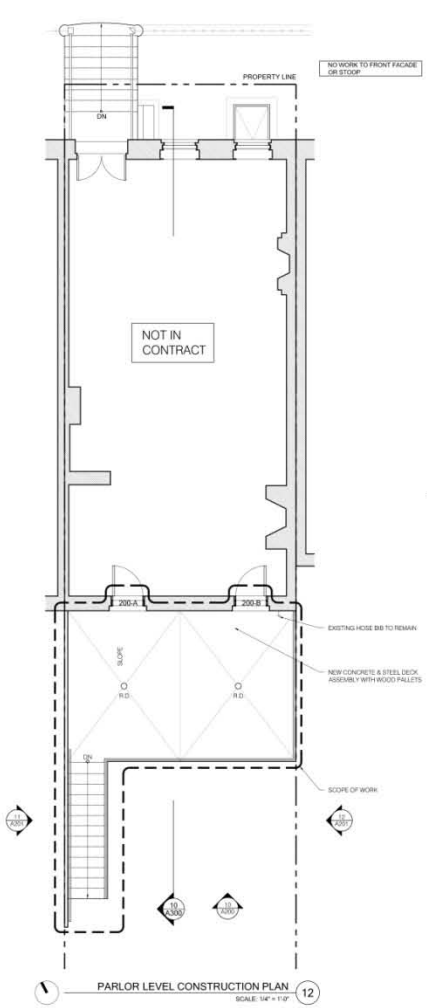

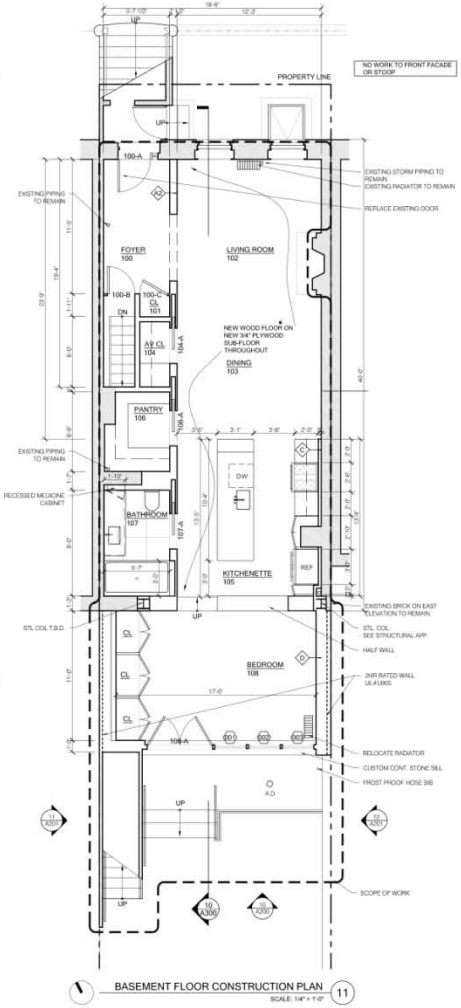

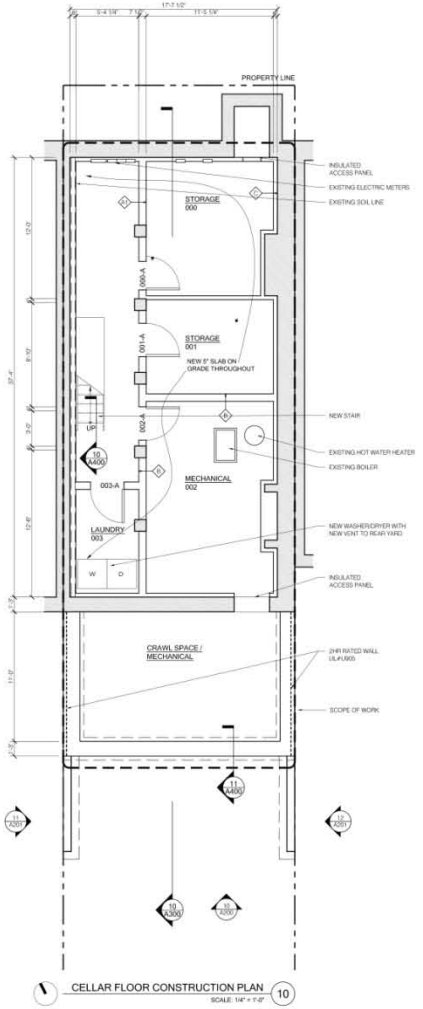

52 BERGEN STREET . BROOKLYN, NY 11201 . T718.596.7984 . www.bergenstreetstudio.com

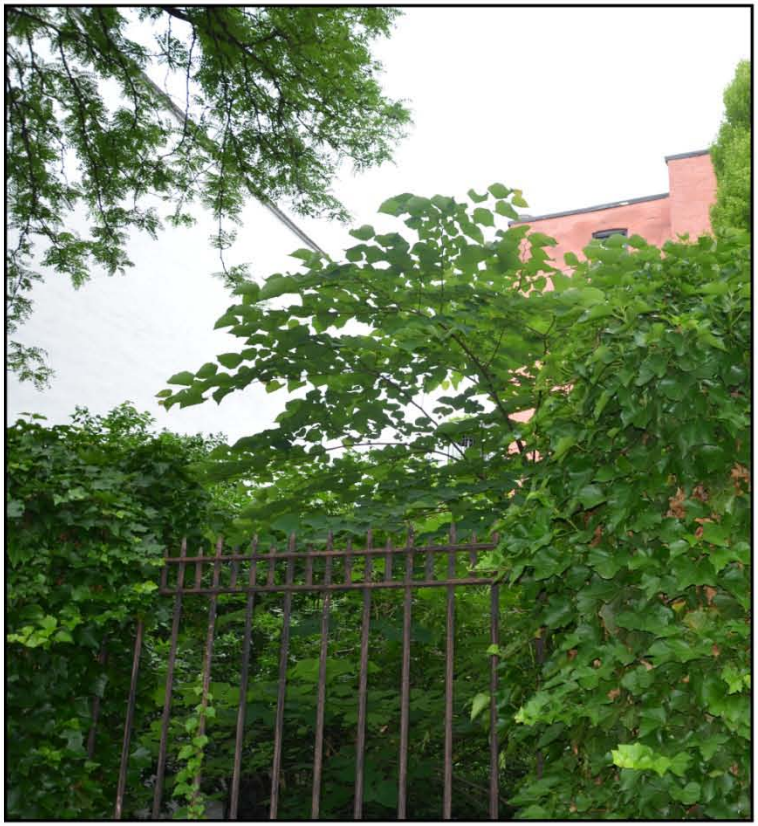

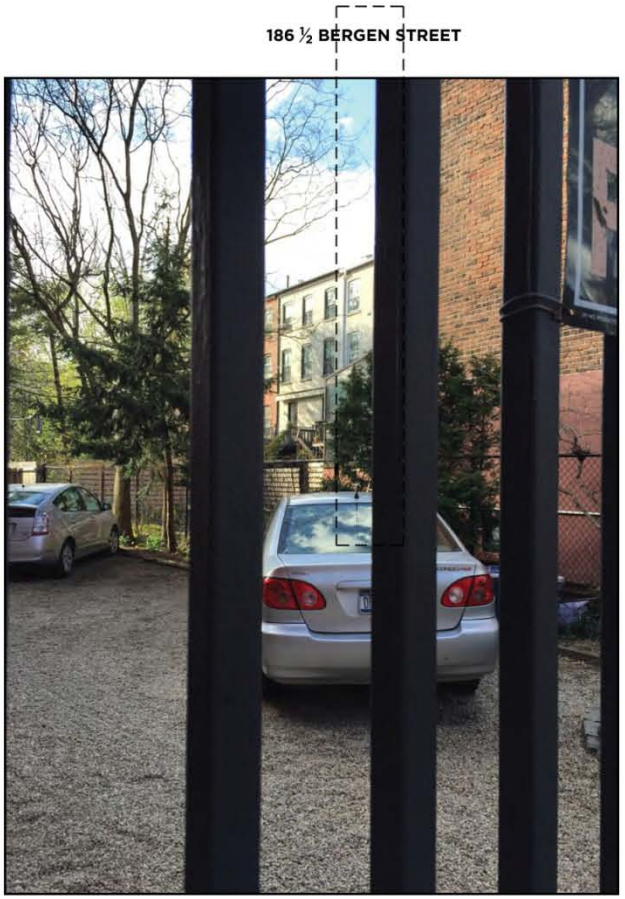

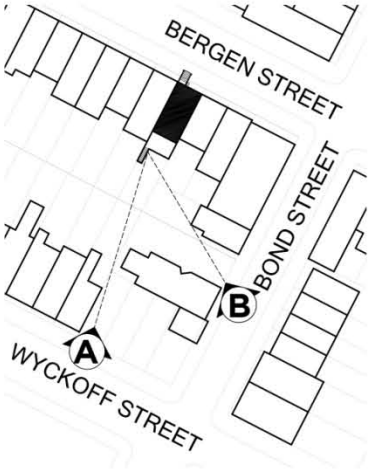

A. VIEW FROM WYCOFF STREET

B. VIEW FROM BOND STREET

KEY PLAN (NOT TO SCALE)

52 BERGEN STREET . BROOKLYN, NY 11201 . T718.596.7984 . www.bergenstreetstudio.com

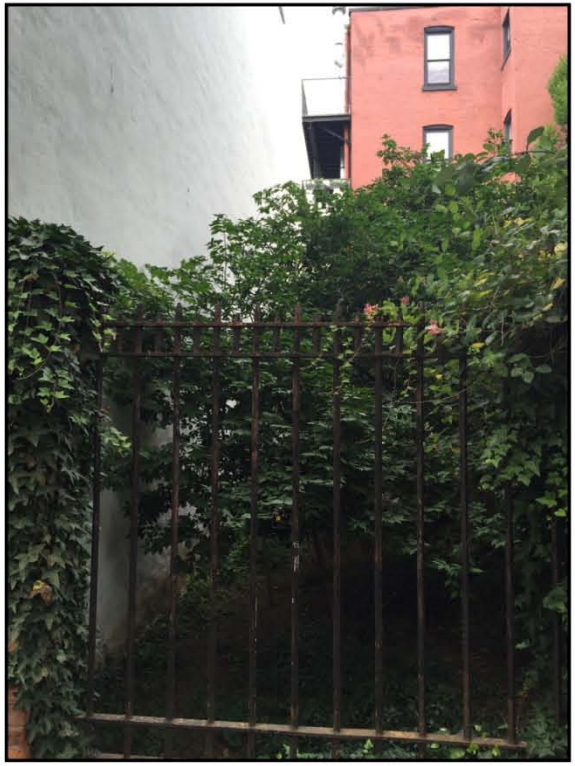

A. VIEW FROM WYCOFF STREET

B. VIEW FROM BOND STREET

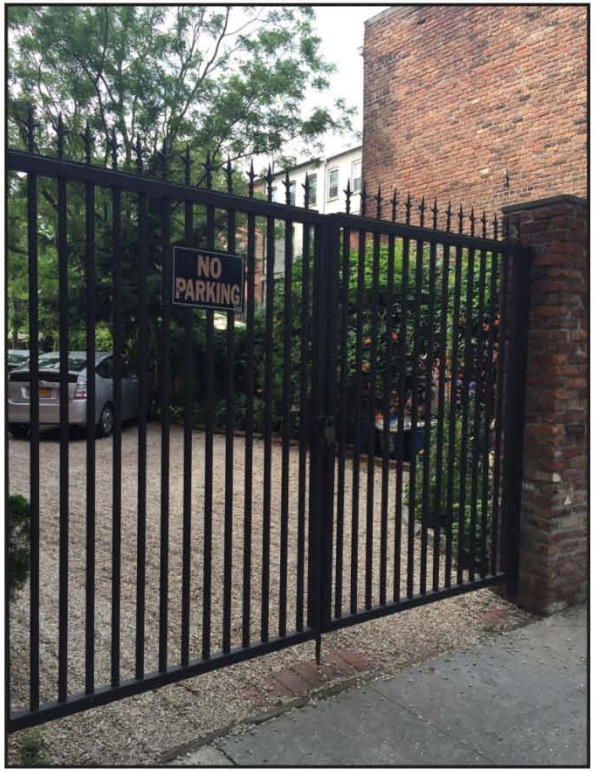

52 BERGEN STREET . BROOKLYN, NY 11201 . T718.596.7984 . www.bergenstreetstudio.com

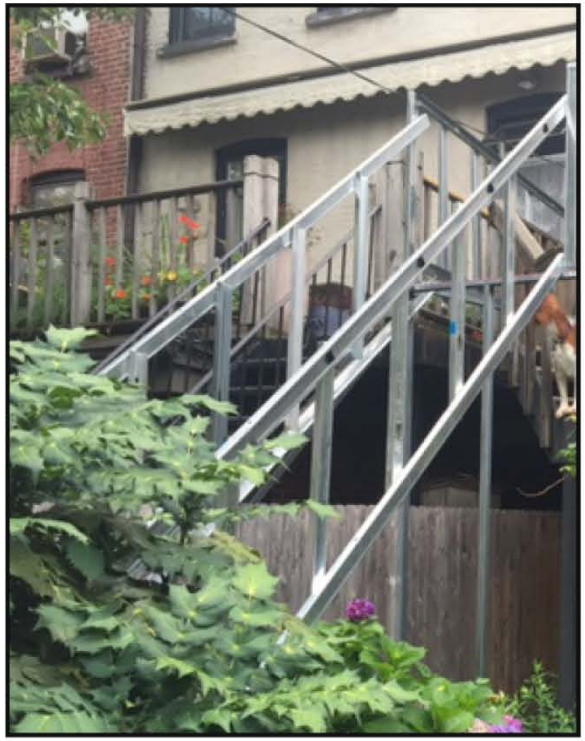

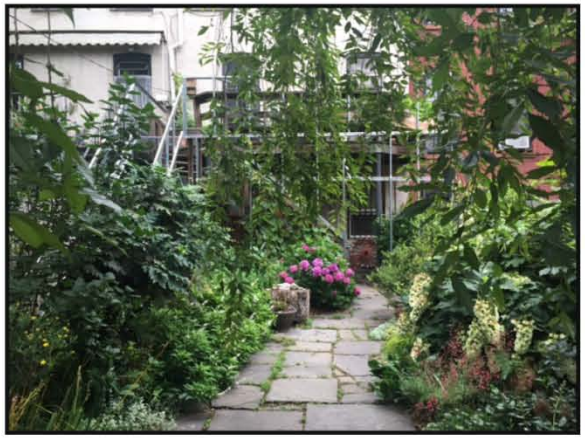

REAR YARD MOCK-UP PHOTOS

52 BERGEN STREET . BROOKLYN, NY 11201 . T718.596.7984 . www.bergenstreetstudio.com

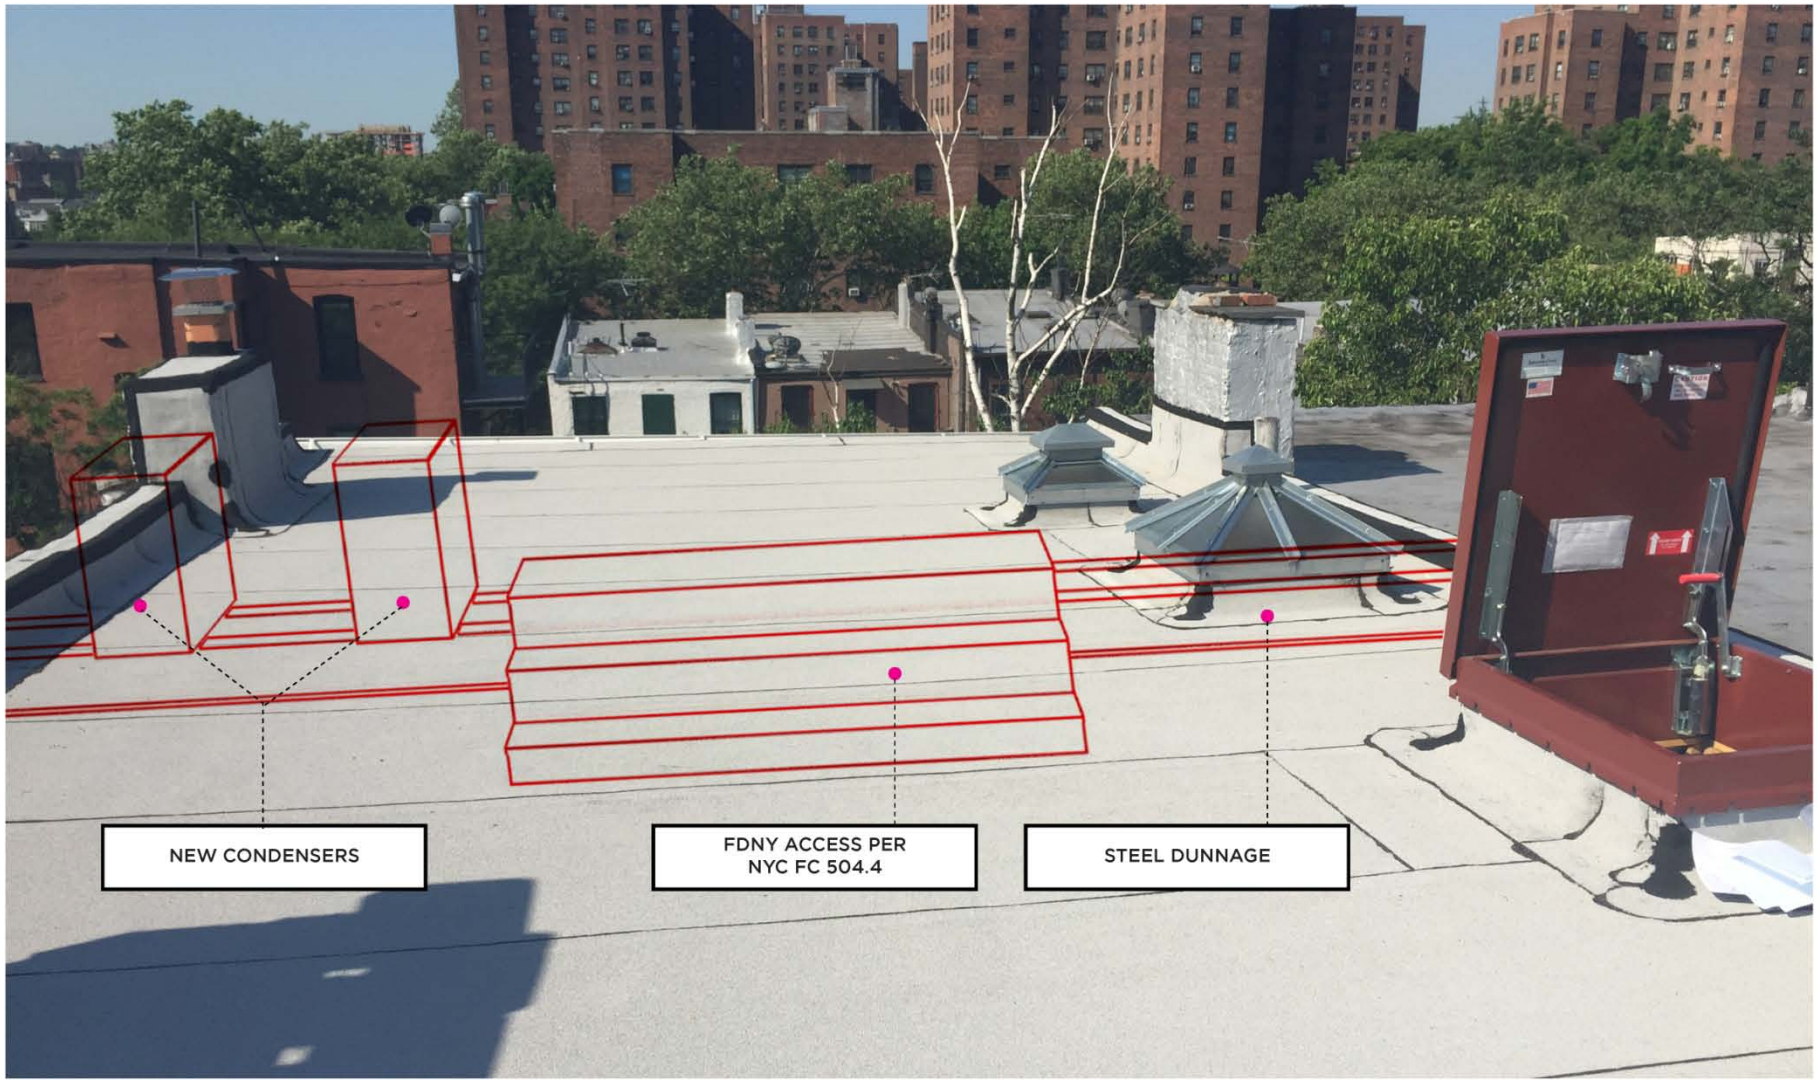

52 BERGEN STREET . BROOKLYN, NY 11201 . T718.596.7984 . www.bergenstreetstudio.com

HVAC MOCK-UP PHOTOS

52 BERGEN STREET . BROOKLYN, NY 11201 . T718.596.7984 . www.bergenstreetstudio.com

SIGHT LINE FROM BERGEN STREET

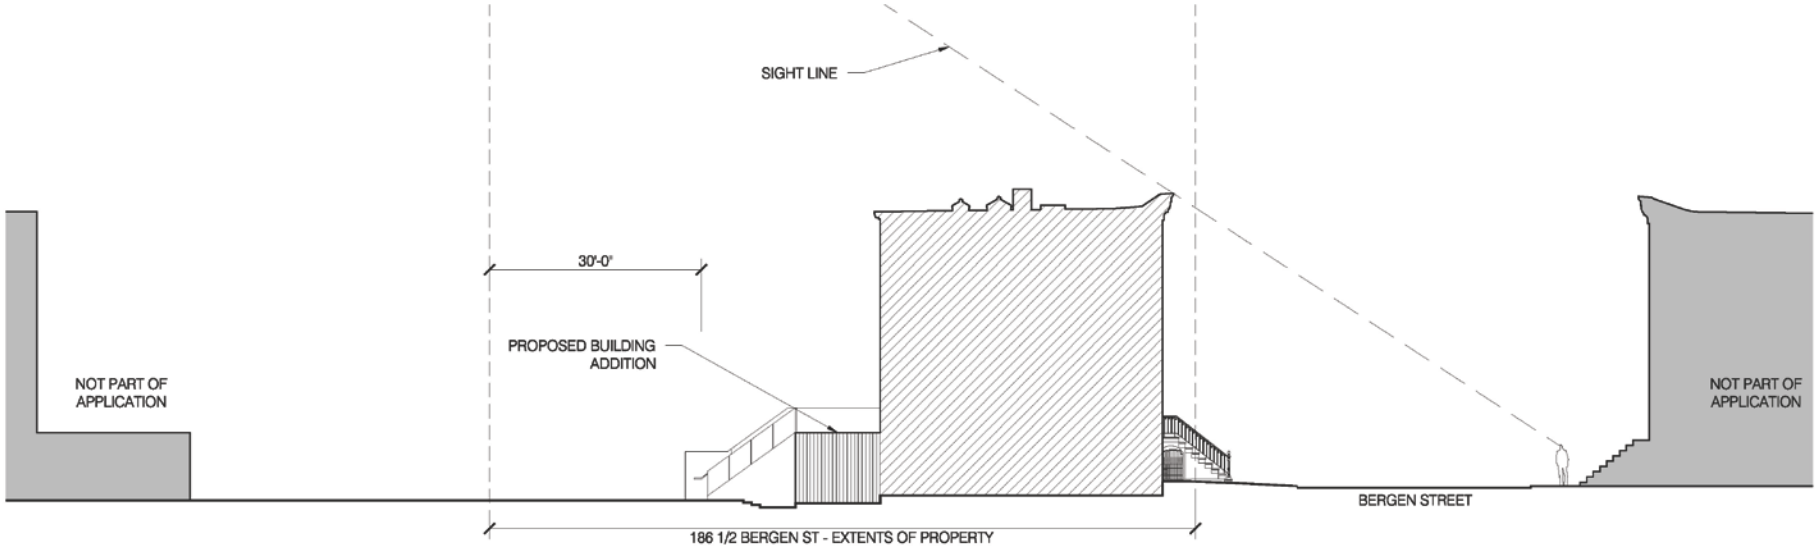

52 BERGEN STREET . BROOKLYN, NY 11201 . T718.596.7984 . www.bergenstreetstudio.com

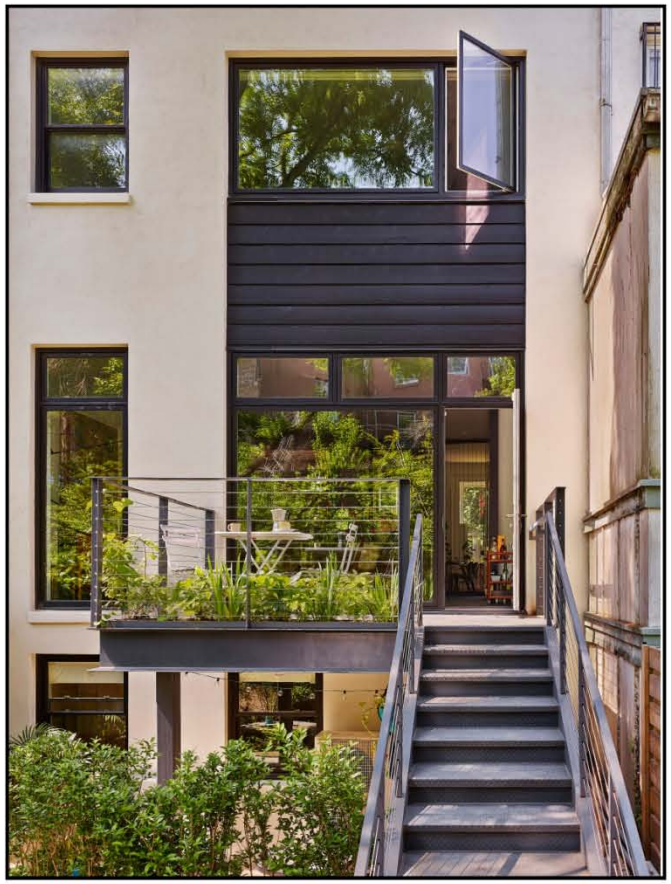

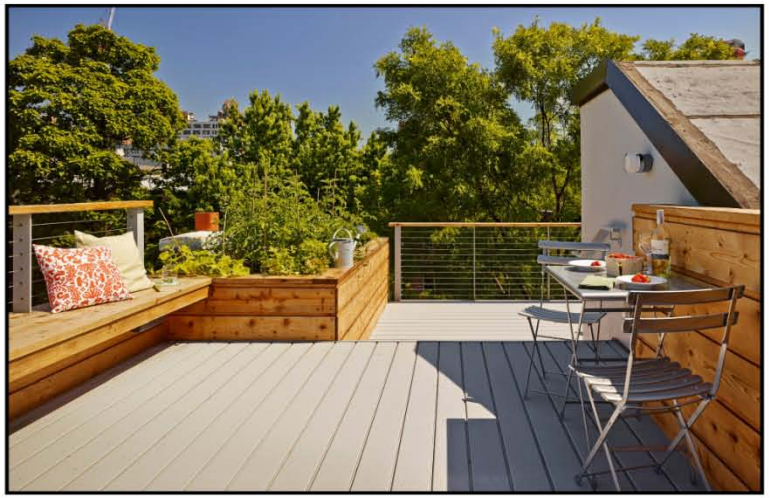

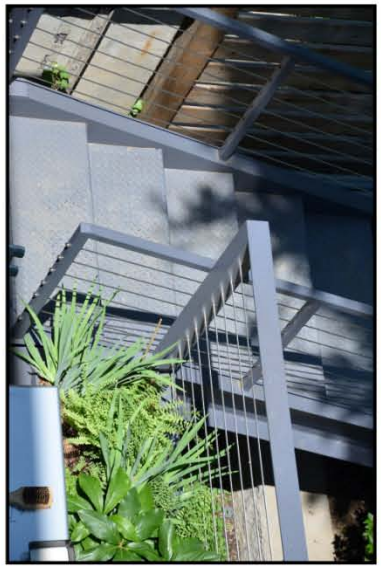

MATERIAL REFERENCES

52 BERGEN STREET . BROOKLYN, NY 11201 . T718.596.7984 . www.bergenstreetstudio.com