74 Perry Street LLC
Townhouse Renovation

74 Perry Street, New York, NY 10014

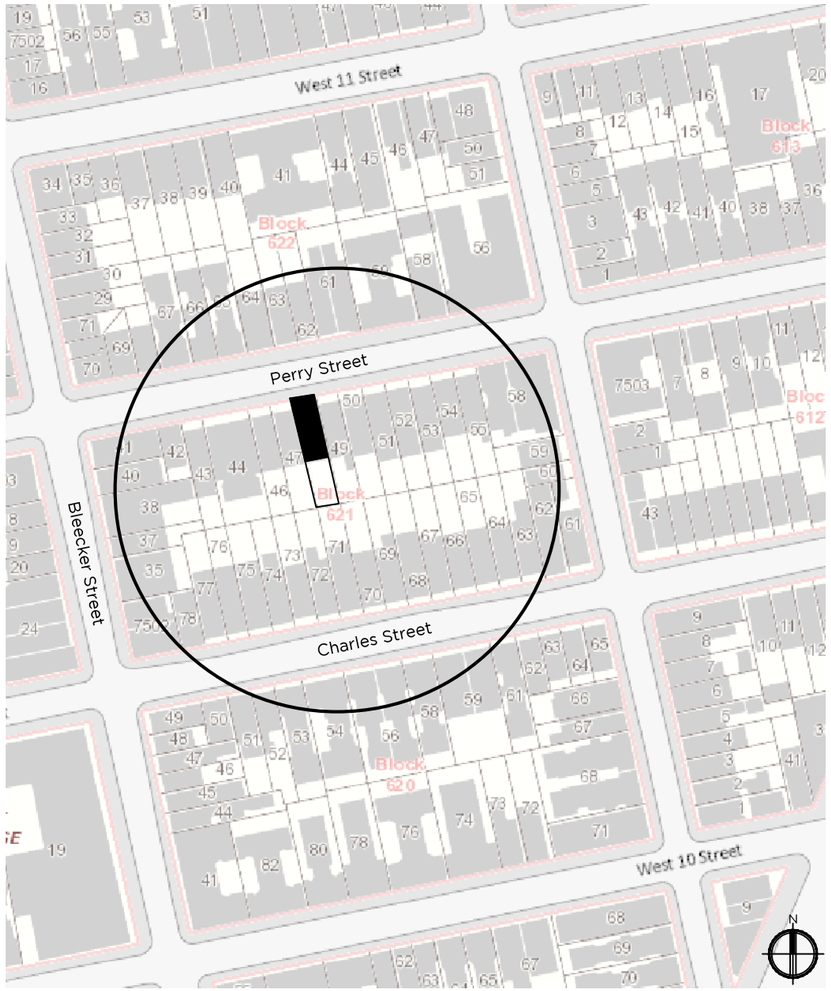

Oasis Map

Block 621 - Lot 48

Existing Street Elevation

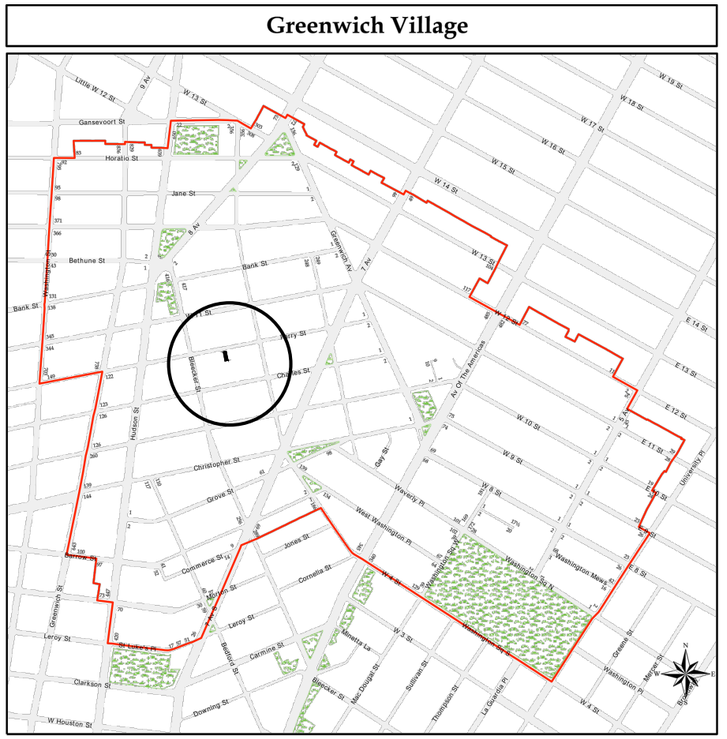

Greenwich Village Historic Map

Richard A. Bories Architect, PLLC
325 West 38th Street Suite 204
New York, New York 10018
Date: 07.23.2015

74 Perry Street, New York, NY 10014
74 Perry Street LLC Townhouse Renovation

Location Maps & Existing Street Elevation

1

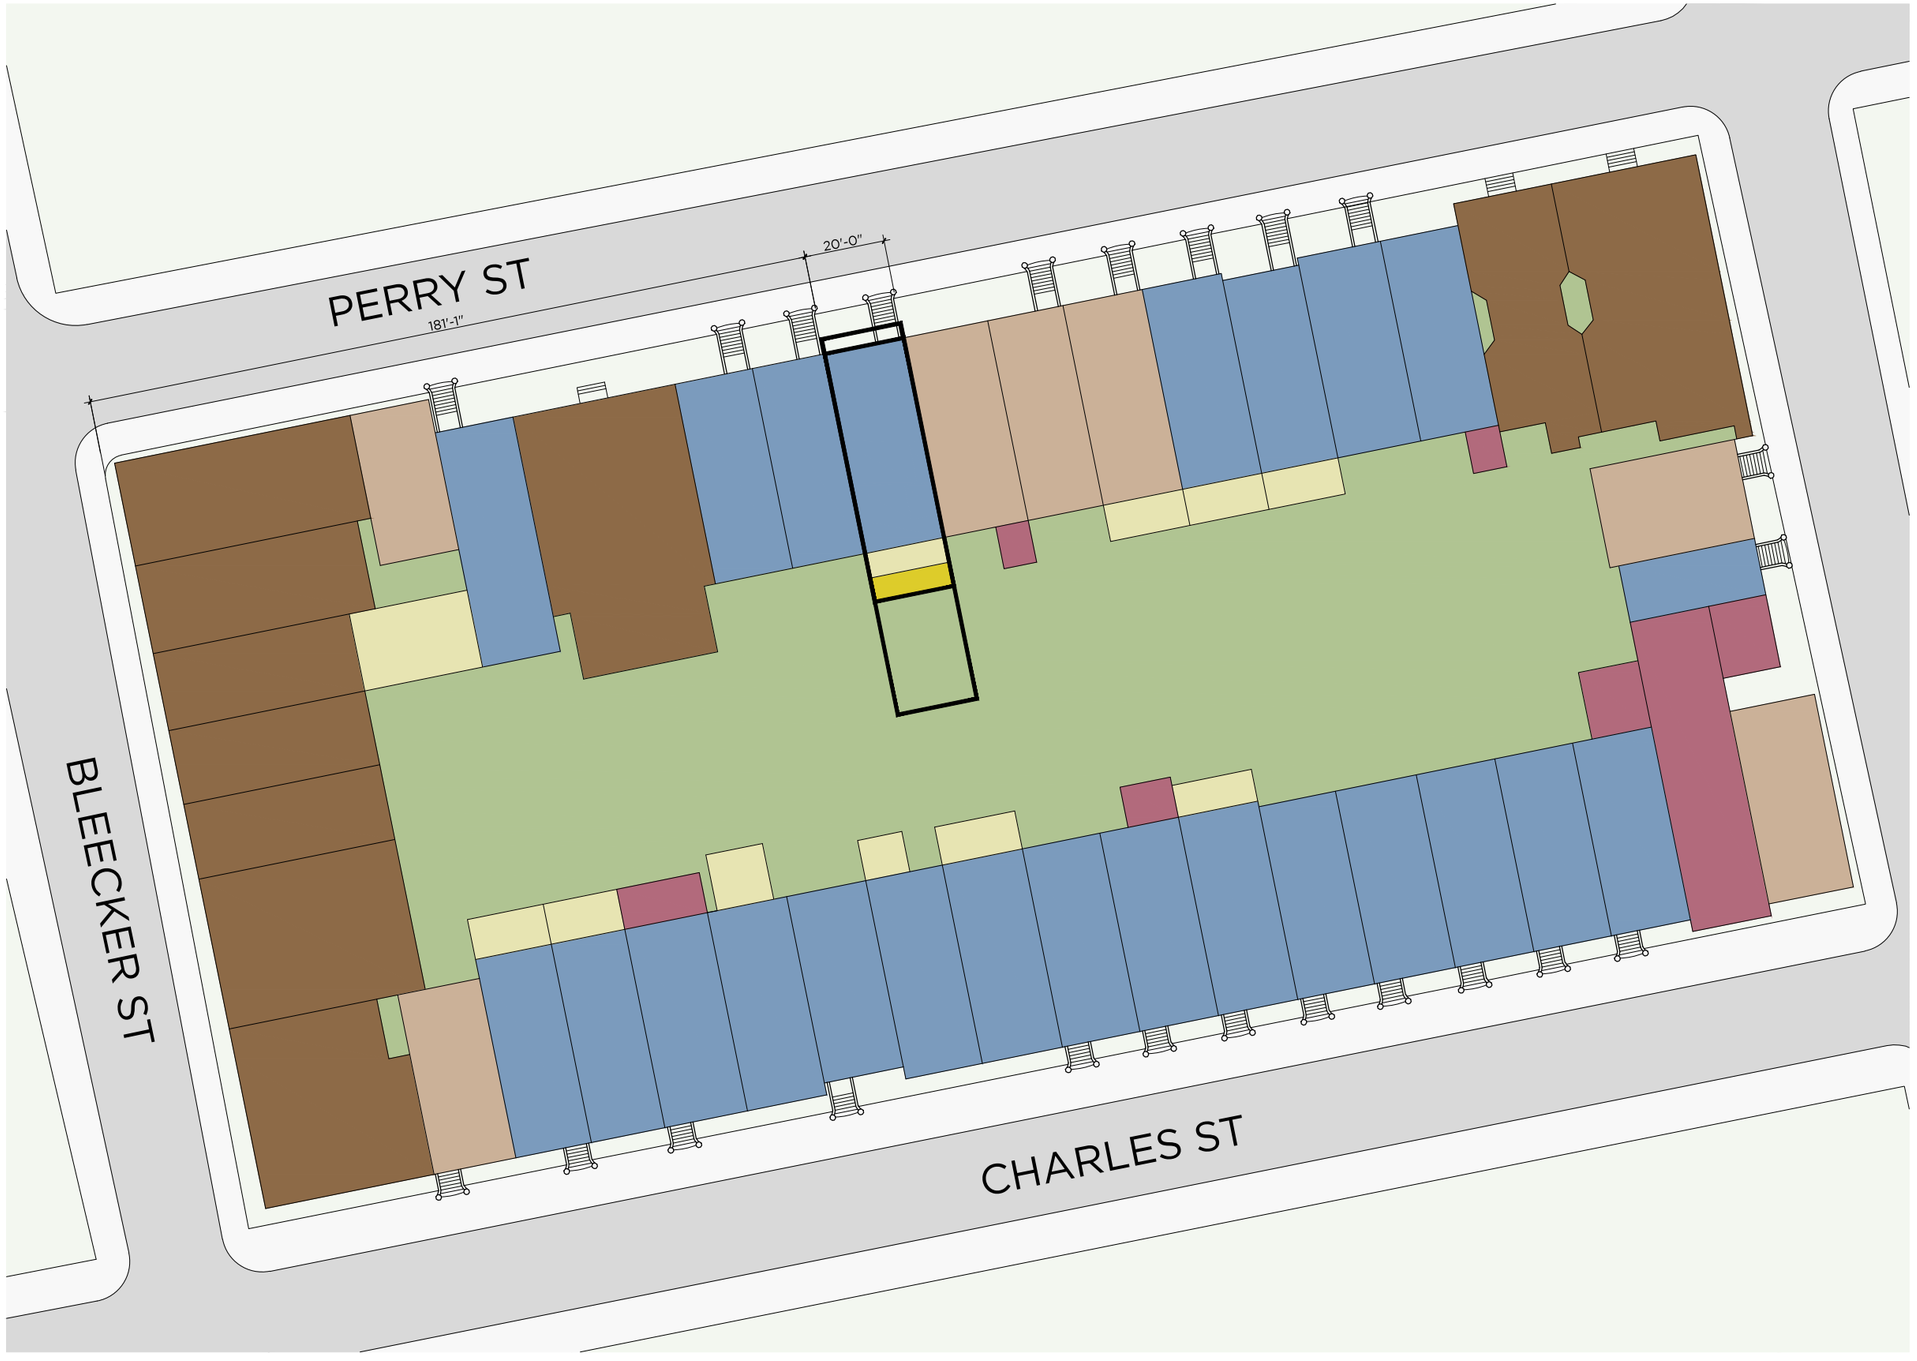

LEGEND

- *Porch*
- *1 Story*
- *2 Stories*
- *3 Stories*
- *4 Stories*
- *5 Stories*
- *Open Space*

N

Richard A. Bories Architect, PLLC
325 West 38th Street Suite 204
New York, New York 10018
Date: 07.23.2015

74 Perry Street, New York, NY 10014
74 Perry Street LLC Townhouse Renovation

Block Detail Plan - Existing
N.T.S.

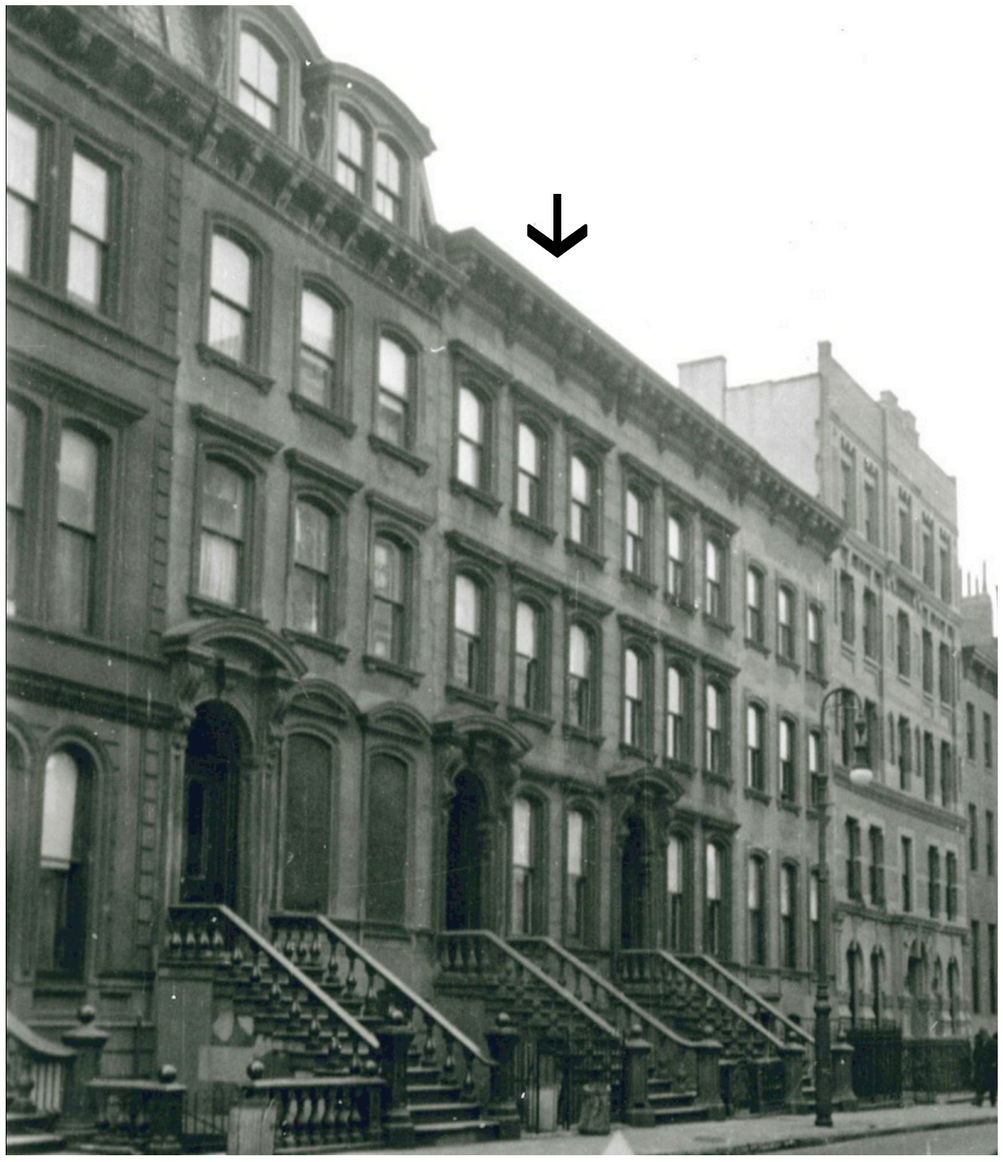

1940

New York City Tax Photo

72 Perry Street

74 Perry Street

Present Day

76 Perry Street

Richard A. Bories Architect, PLLC
325 West 38th Street Suite 204
New York, New York 10018
Date: 07.23.2015

74 Perry Street, New York, NY 10014
74 Perry Street LLC Townhouse Renovation

Existing Front Context

REAR ELEVATION

View Looking North

REMOVE

Painted 6-Panel Wood Double Casement Windows with 8-Panel Transom and Lower Wood Panel

REAR ELEVATION WITH CONTEXT

View Looking North

REMOVE

Painted 6-Over-6 Wood Double Hung Windows. ***No Change In Existing Masonry Opening***

REMOVE

Painted 6-Panel Wood Fixed Window with Lower Wood Panel

Richard A. Bories Architect, PLLC
325 West 38th Street Suite 204
New York, New York 10018
Date: 07.23.2015

74 Perry Street, New York, NY 10014
74 Perry Street LLC Townhouse Renovation

Existing Conditions South (Rear)

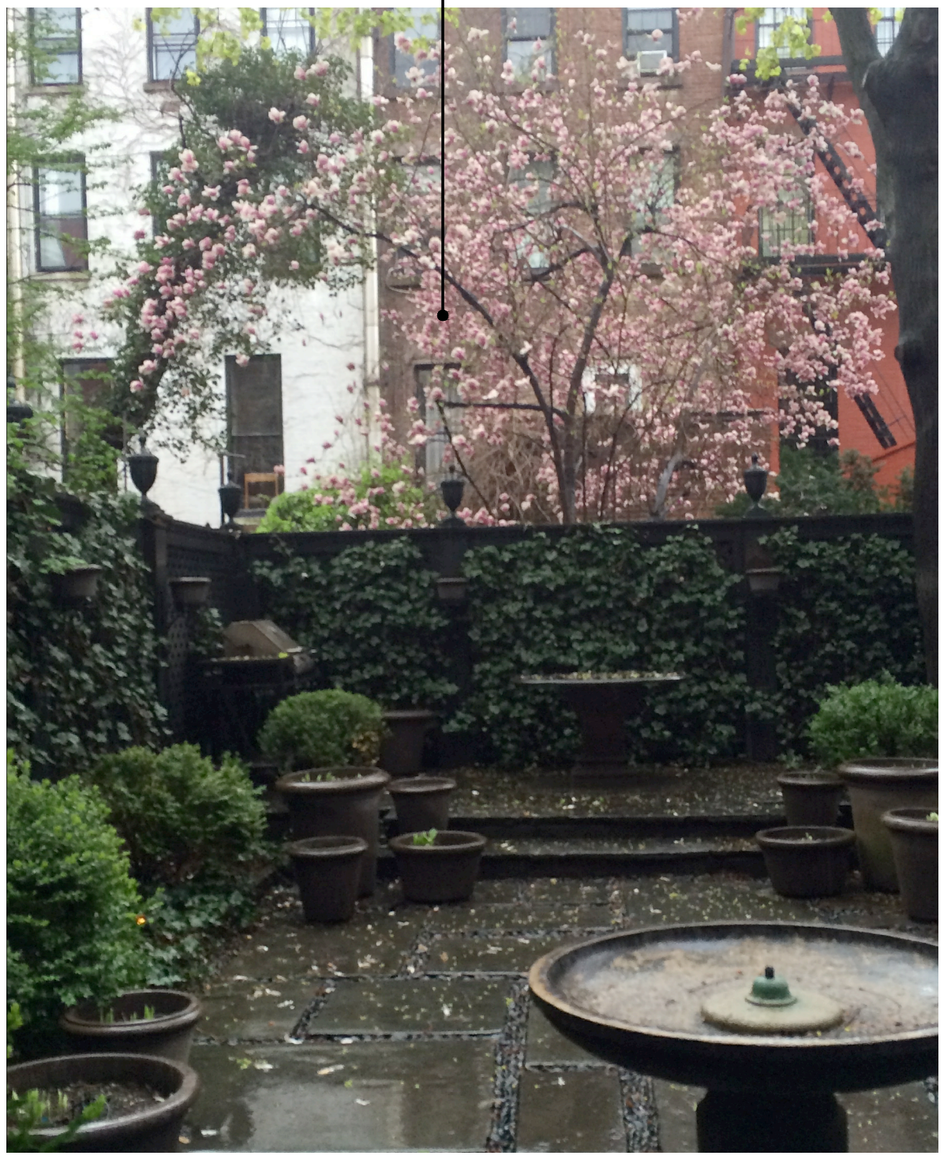

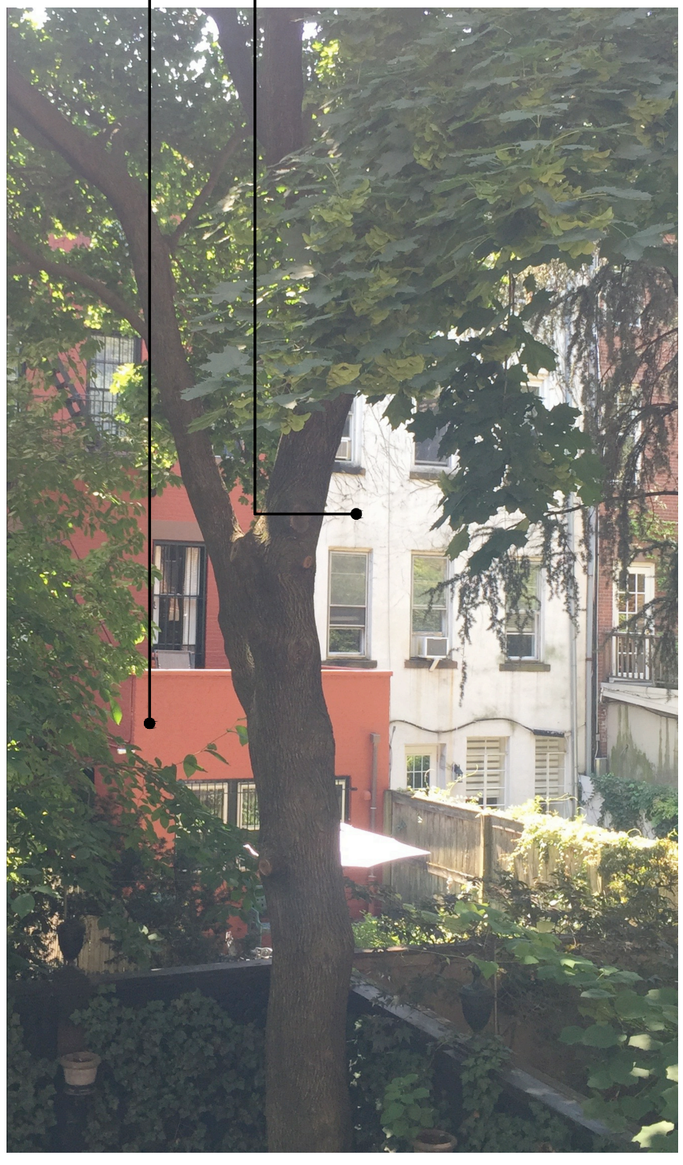

Rear Yard and Adjacent Properties

Looking South

Richard A. Bories Architect, PLLC
325 West 38th Street Suite 204
New York, New York 10018
Date: 07.23.2015

74 Perry Street, New York, NY 10014
74 Perry Street LLC Townhouse Renovation

Existing Conditions
Rear Yard (South)

72 Perry Street: Stucco

73 Charles Street: Painted Brick

Rear Yard

Aereal Context

Rear Yard

From Roof Looking at First Floor Kitchen

75 Charles Street: Stucco

Roof

Looking West

Roof

Looking South

Roof

Looking South

Richard A. Bories Architect, PLLC
325 West 38th Street Suite 204
New York, New York 10018
Date: 07.23.2015

74 Perry Street, New York, NY 10014
74 Perry Street LLC Townhouse Renovation

Existing Conditions
Roof

Roof

Looking South

Roof

Looking East at Stairwell Skylight

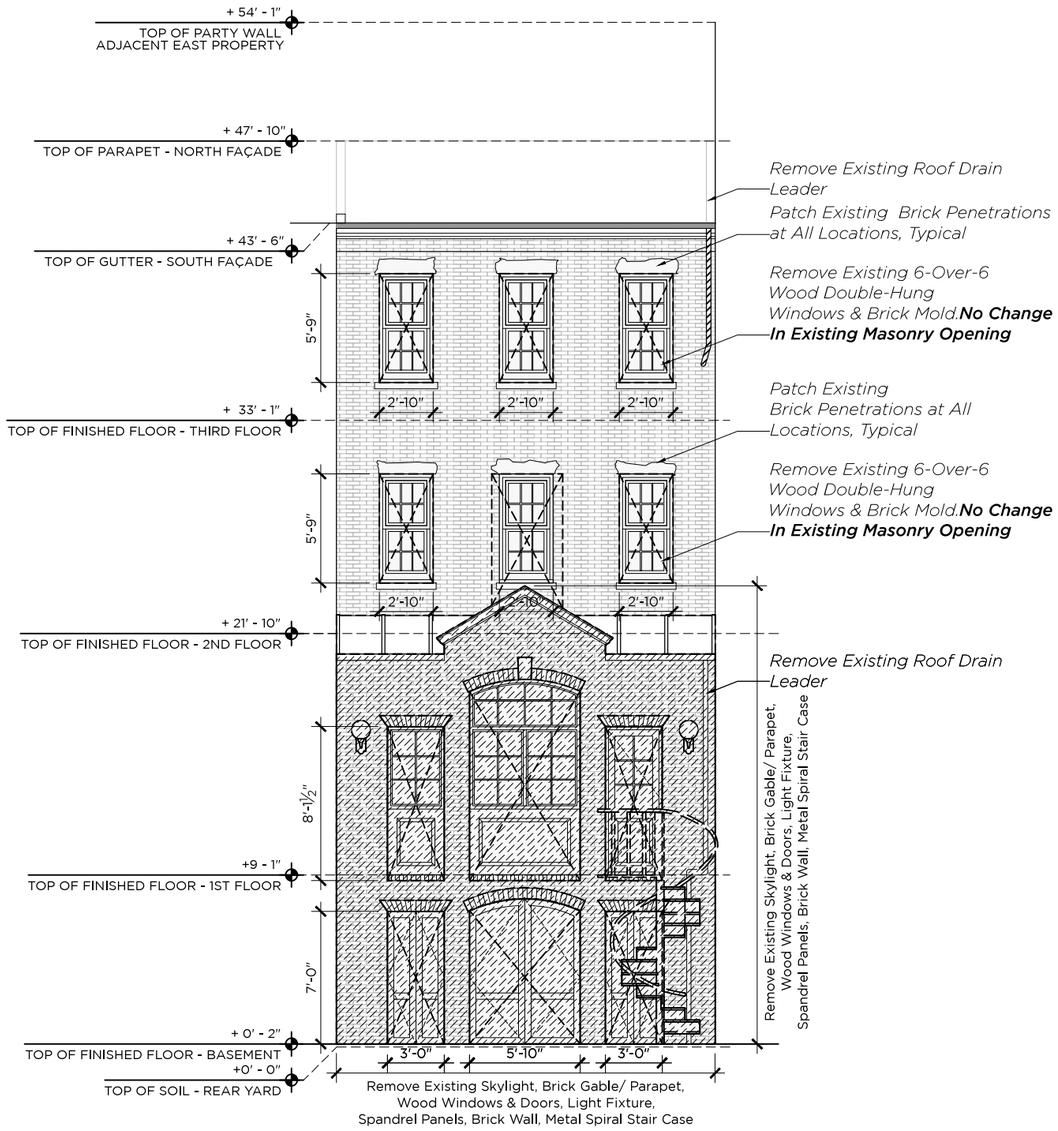

Existing South Elevation

Showing Demo

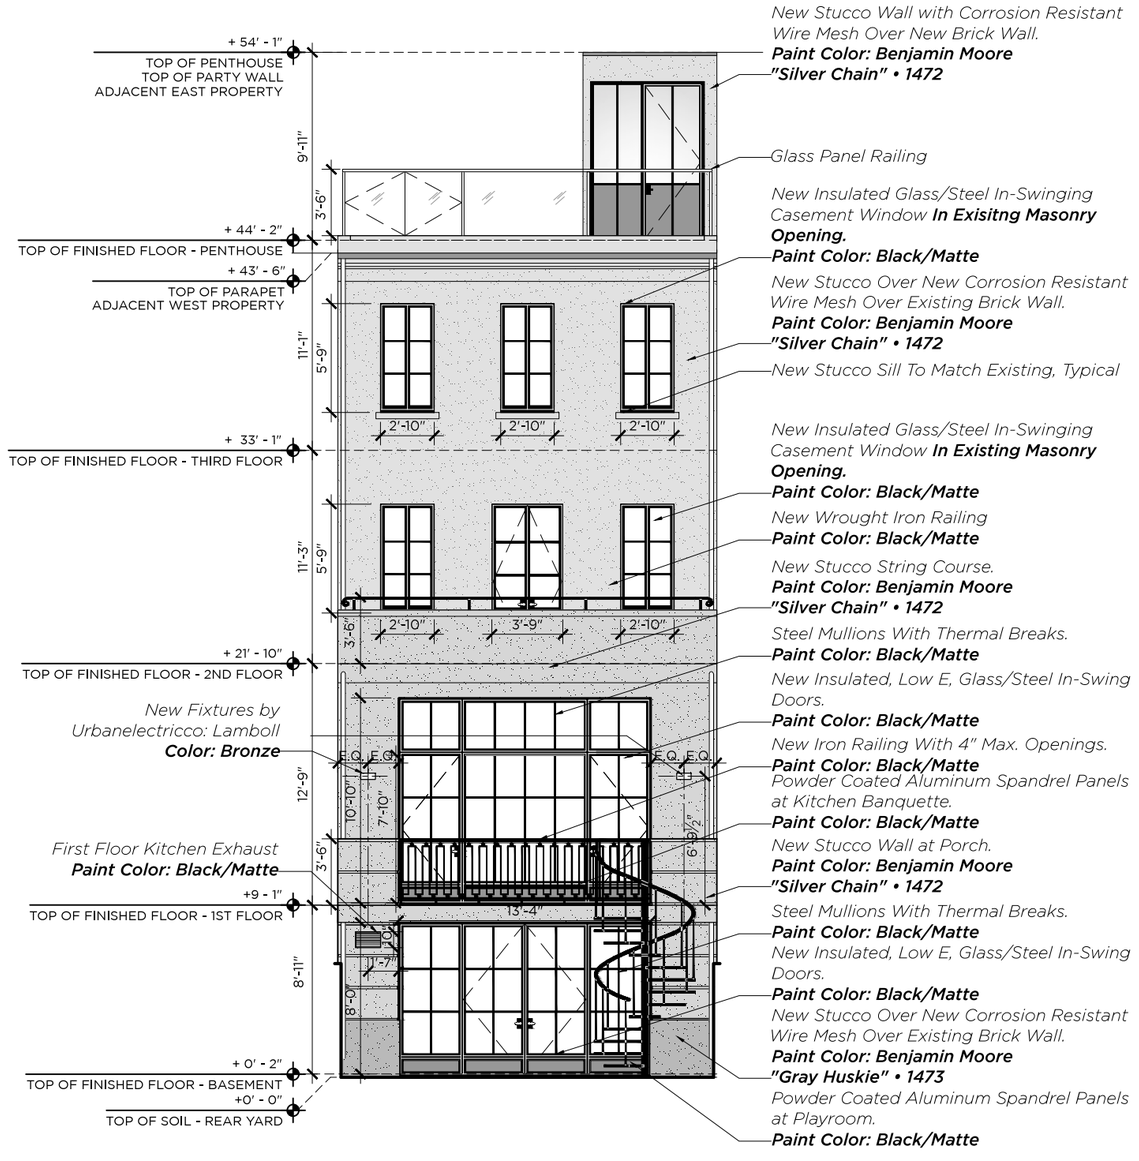

Proposed South Elevation

Richard A. Bories Architect, PLLC
325 West 38th Street Suite 204
New York, New York 10018
Date: 07.23.2015

74 Perry Street, New York, NY 10014
74 Perry Street LLC Townhouse Renovation

Elevations
1/8" = 1'-0"

20

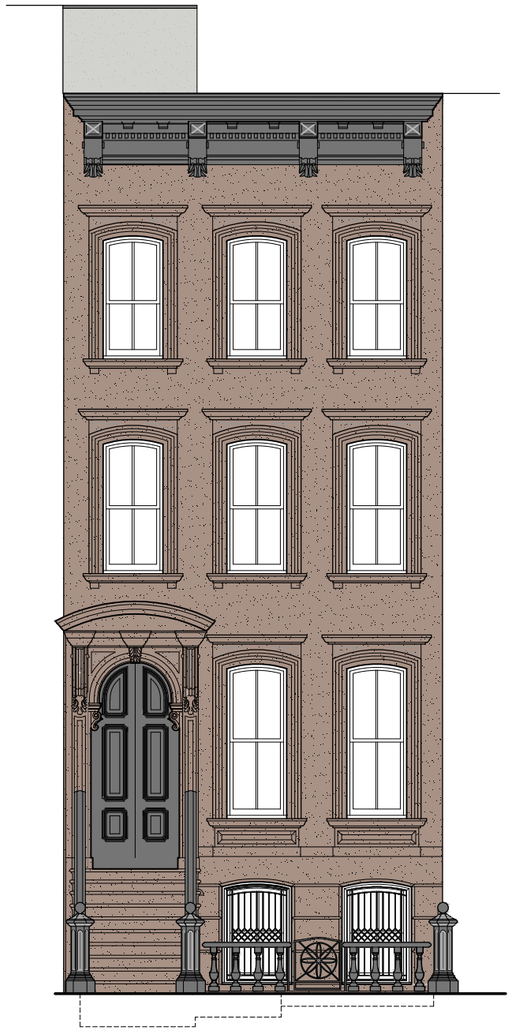

Proposed North Elevation

Proposed South Elevation

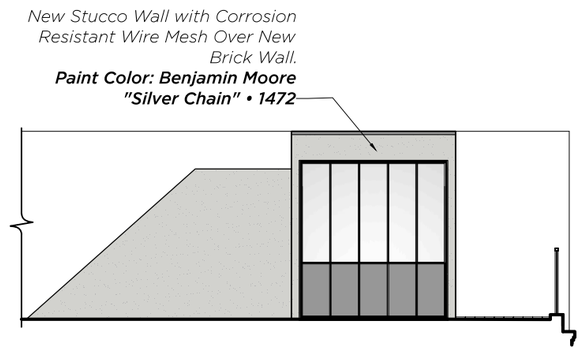

Proposed Penthouse

East Elevation

 

Paint Color

Benjamin Moore
"Silver Chain" 1472

Paint Color

Benjamin Moore
"Gray Huskie" 1473

Richard A. Bories Architect, PLLC
325 West 38th Street Suite 204
New York, New York 10018
Date: 07.23.2015

74 Perry Street, New York, NY 10014
74 Perry Street LLC Townhouse Renovation

Elevations
1/8" = 1'-0"

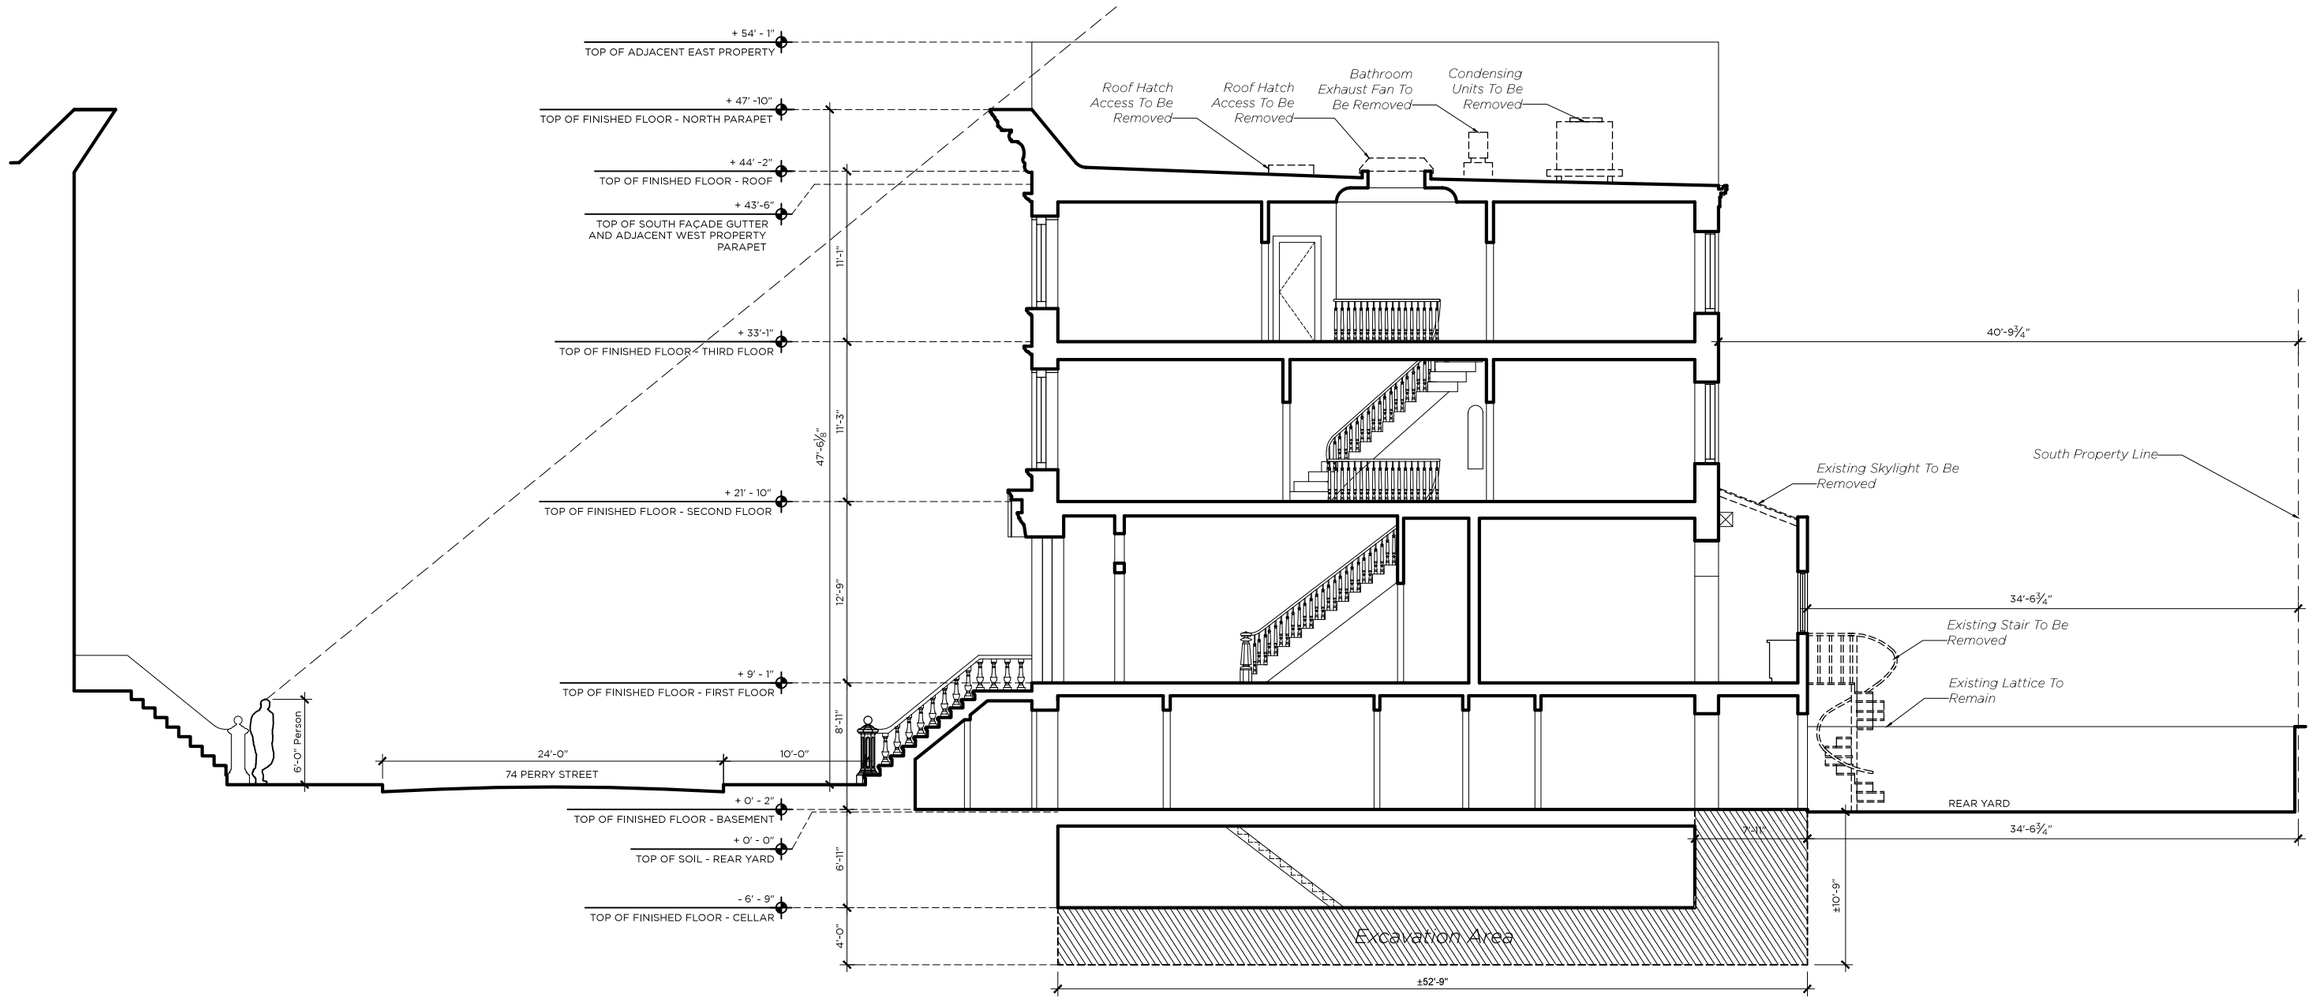

Existing Longitudinal Section

Looking East - Showing Demo

Richard A. Bories Architect, PLLC
325 West 38th Street Suite 204
New York, New York 10018
Date: 07.23.2015

74 Perry Street, New York, NY 10014
74 Perry Street LLC Townhouse Renovation

Building Section
3/32" = 1'-0"

22

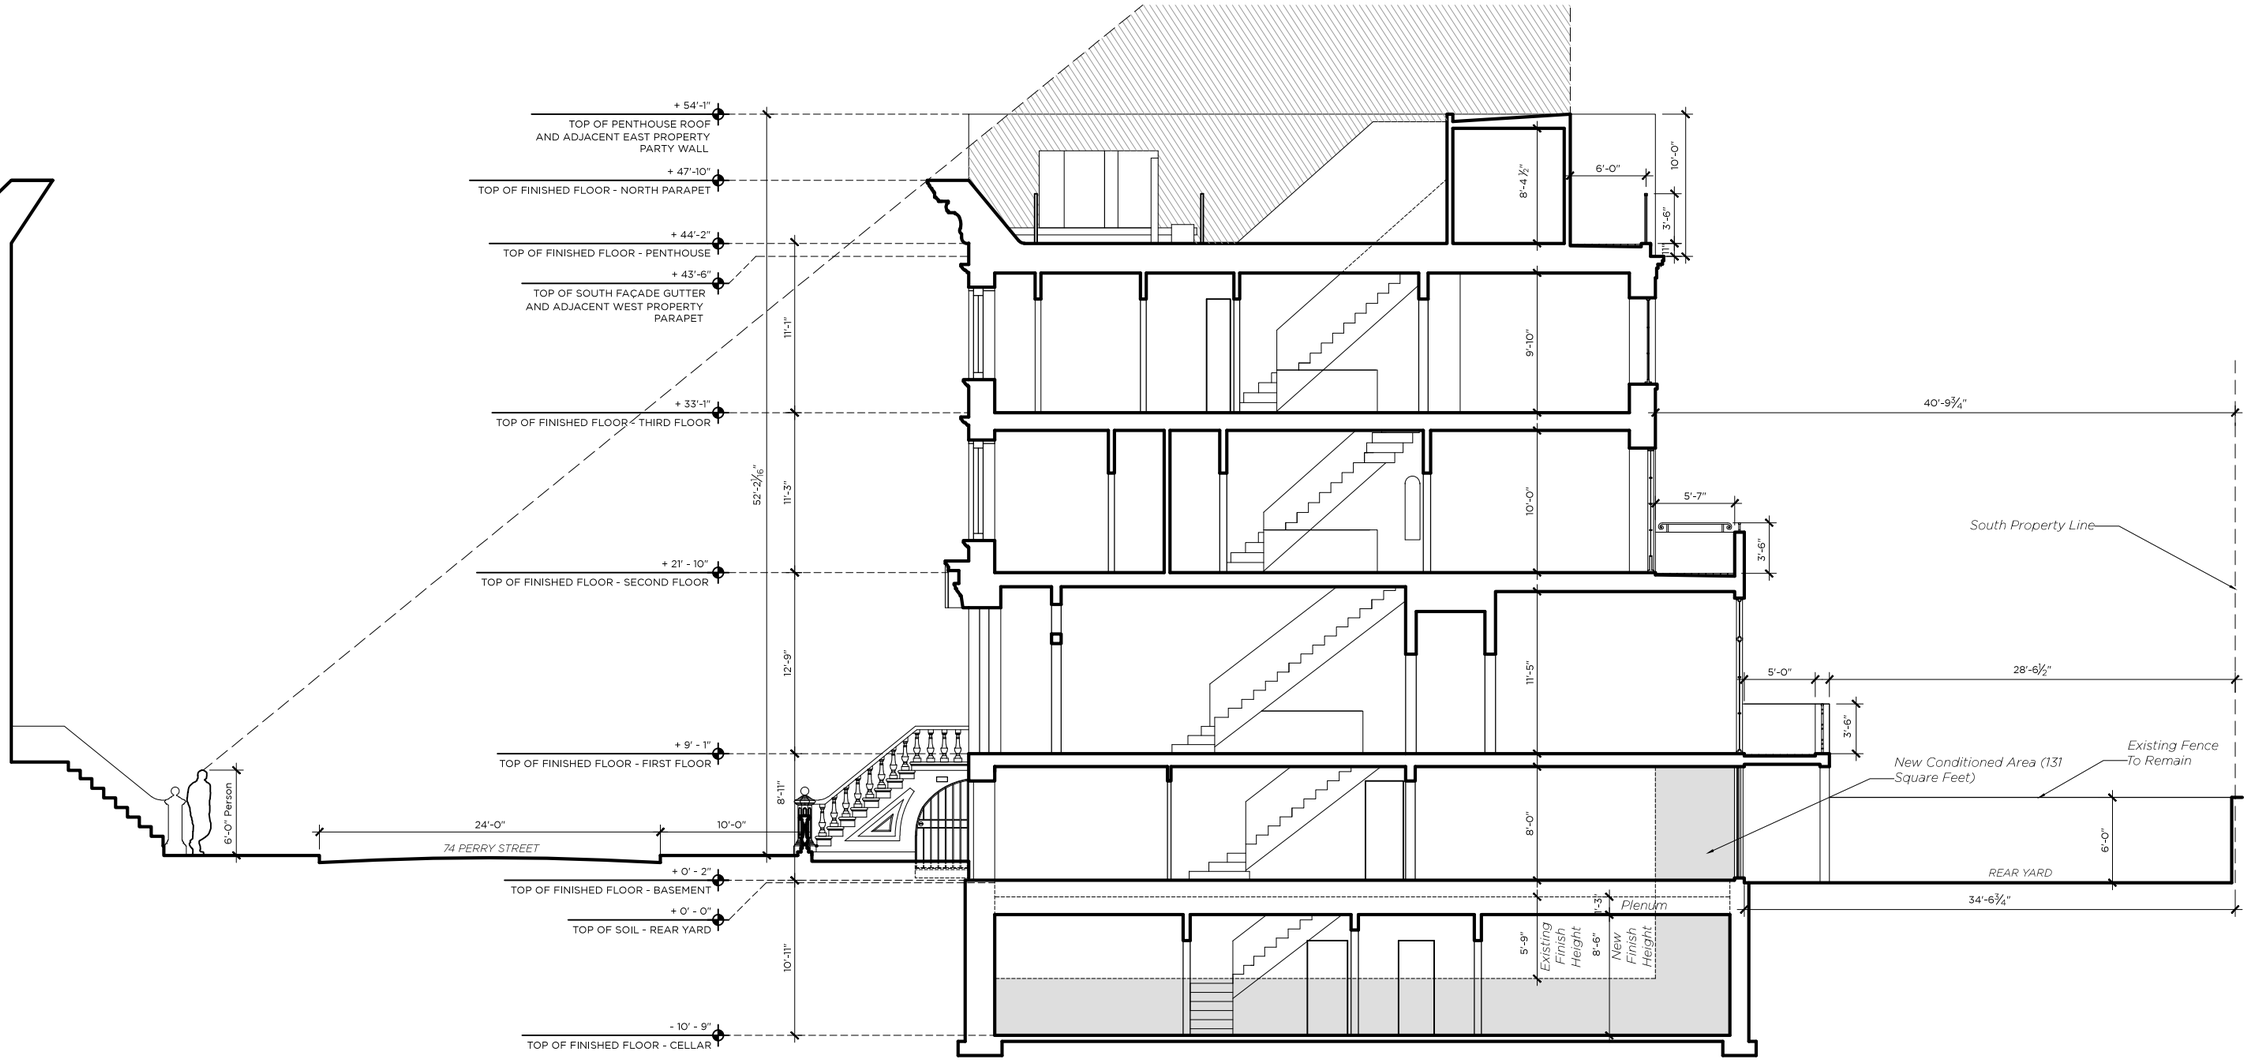

Proposed Longitudinal Section

Looking East

Richard A. Bories Architect, PLLC
325 West 38th Street Suite 204
New York, New York 10018
Date: 07.23.2015

74 Perry Street, New York, NY 10014
74 Perry Street LLC Townhouse Renovation

Building Section
3/32" = 1'-0"

23

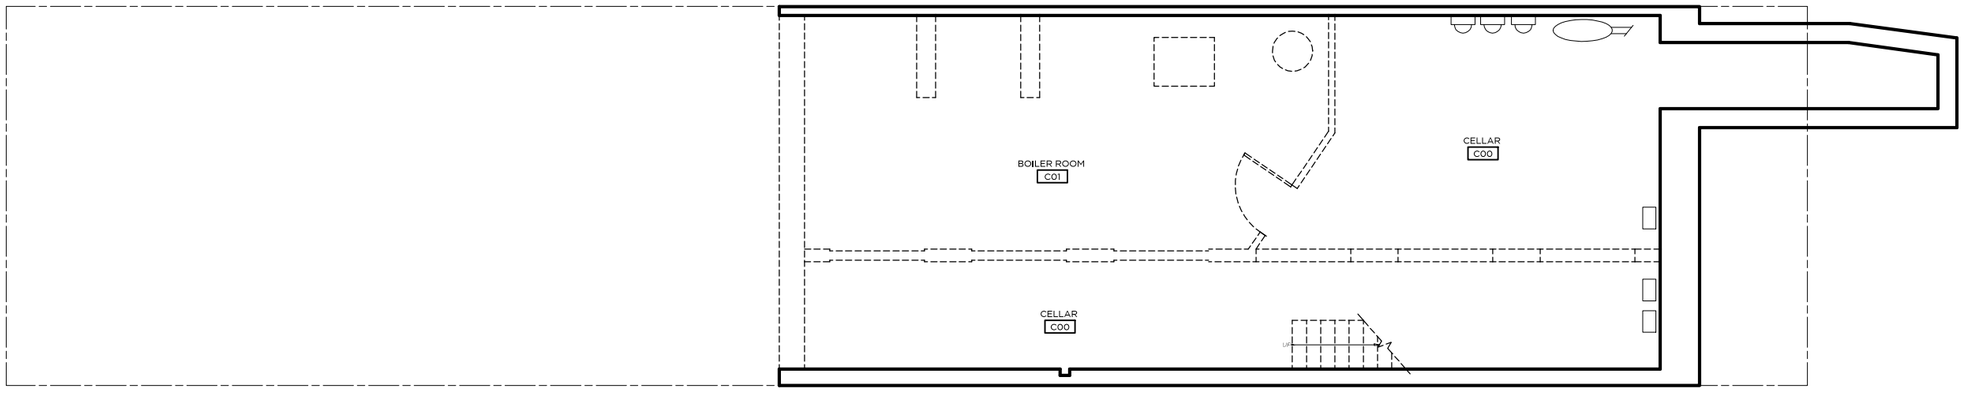

Existing Cellar Plan

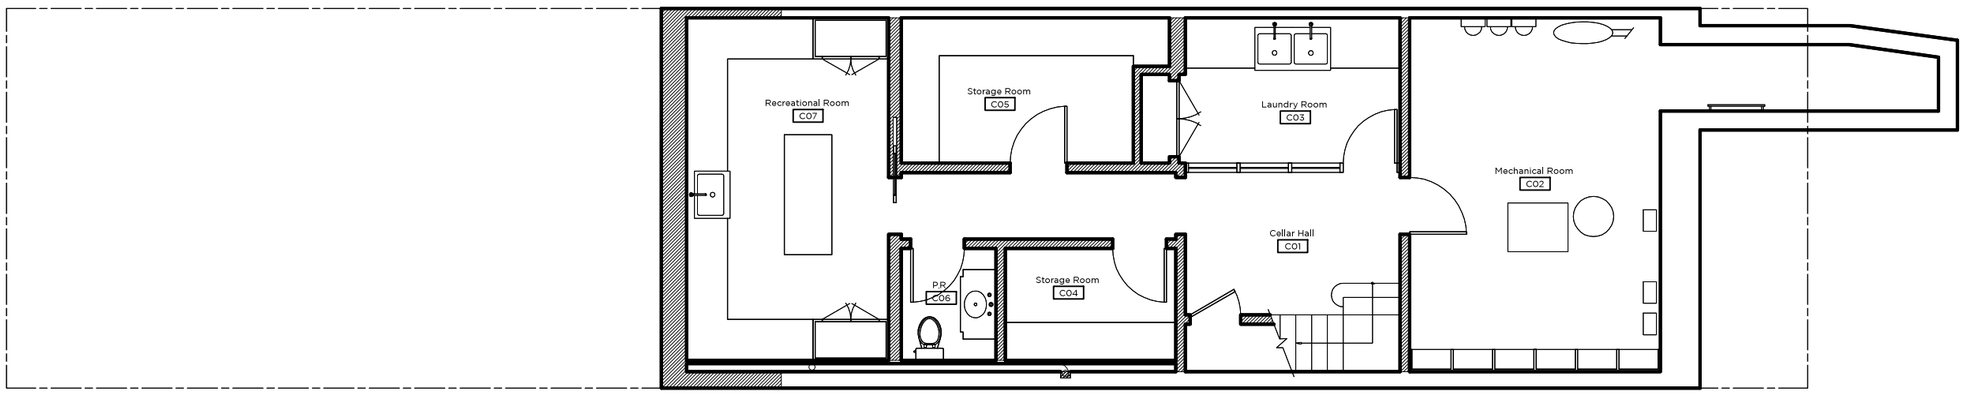

Proposed Cellar Plan

N

Richard A. Bories Architect, PLLC
325 West 38th Street Suite 204
New York, New York 10018
Date: 07.23.2015

74 Perry Street, New York, NY 10014
74 Perry Street LLC Townhouse Renovation

Cellar Plans
1/8" = 1'-0"

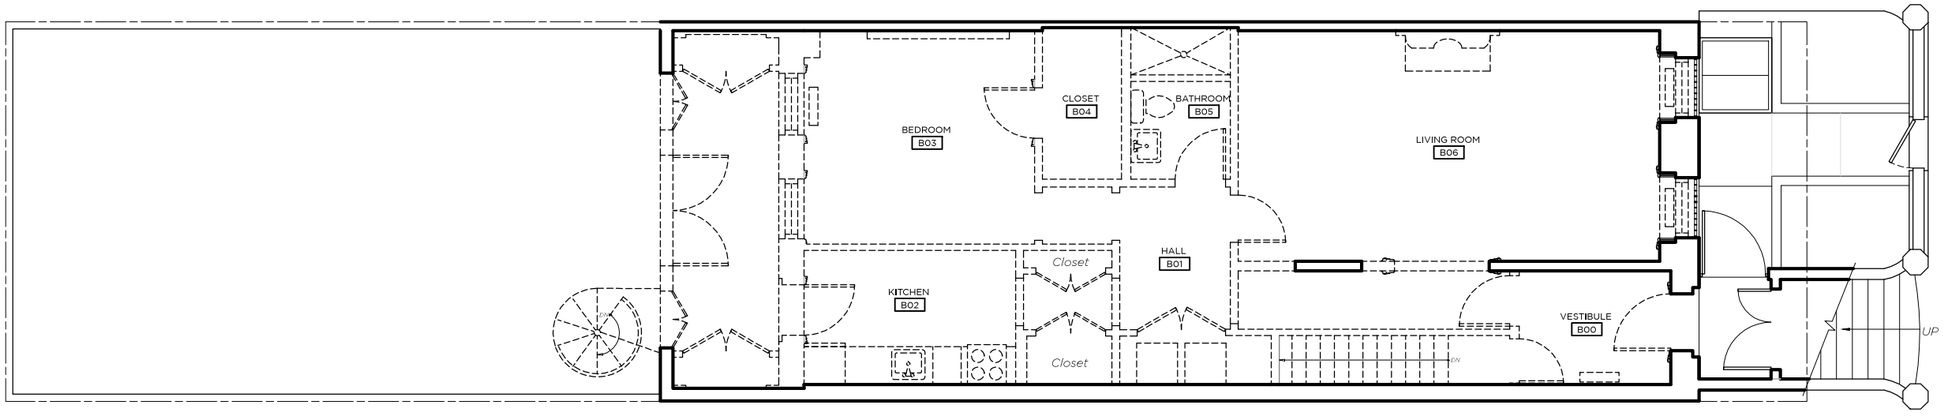

Existing Basement Plan

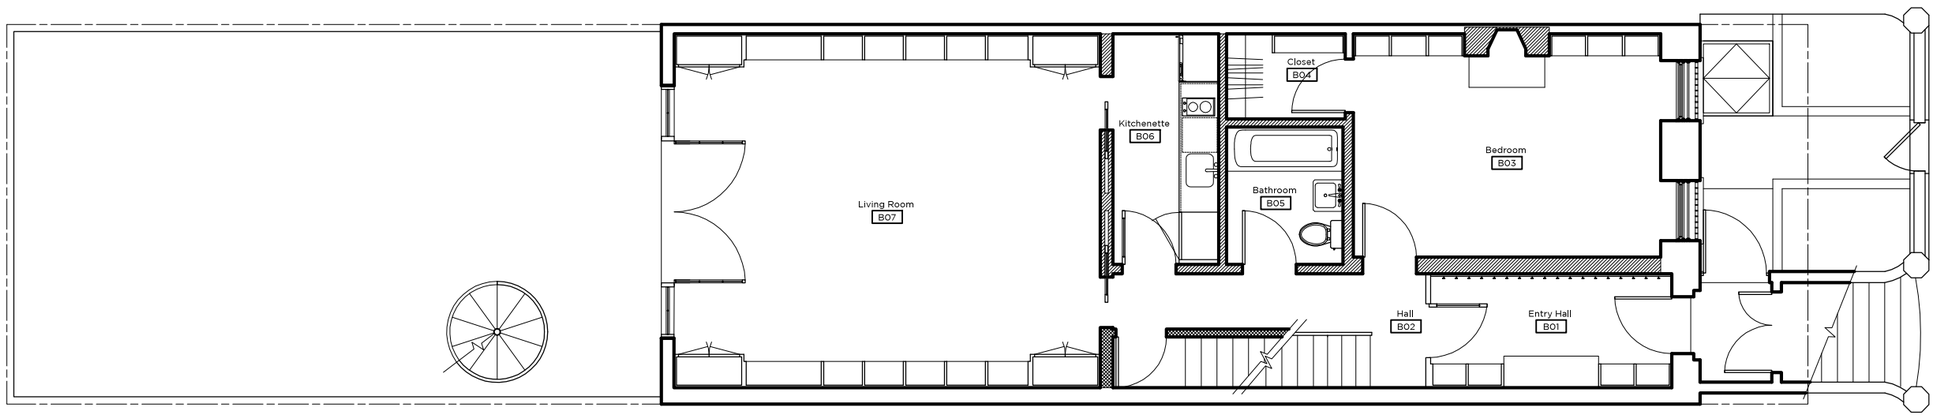

Proposed Basement Plan

Richard A. Bories Architect, PLLC
325 West 38th Street Suite 204
New York, New York 10018
Date: 07.23.2015

74 Perry Street, New York, NY 10014
74 Perry Street LLC Townhouse Renovation

Basement Plans
1/8" = 1'-0"

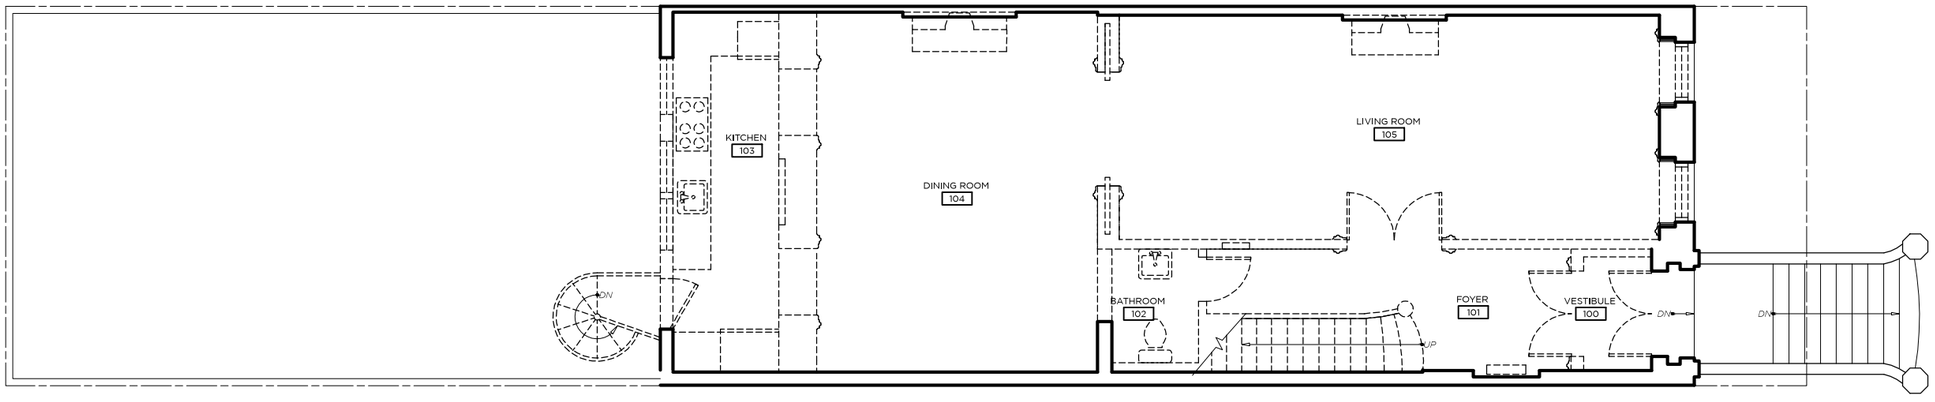

Existing First Floor Plan

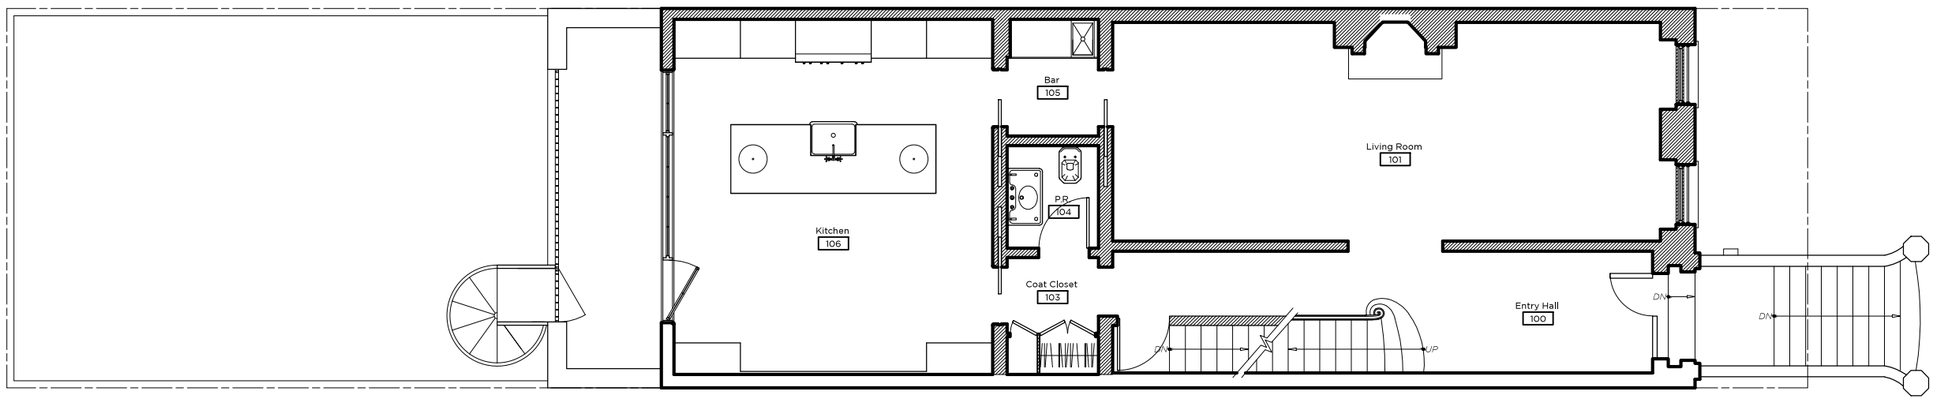

Proposed First Floor Plan

N

Richard A. Bories Architect, PLLC
325 West 38th Street Suite 204
New York, New York 10018
Date: 07.23.2015

74 Perry Street, New York, NY 10014
74 Perry Street LLC Townhouse Renovation

First Floor Plans
1/8" = 1'-0"

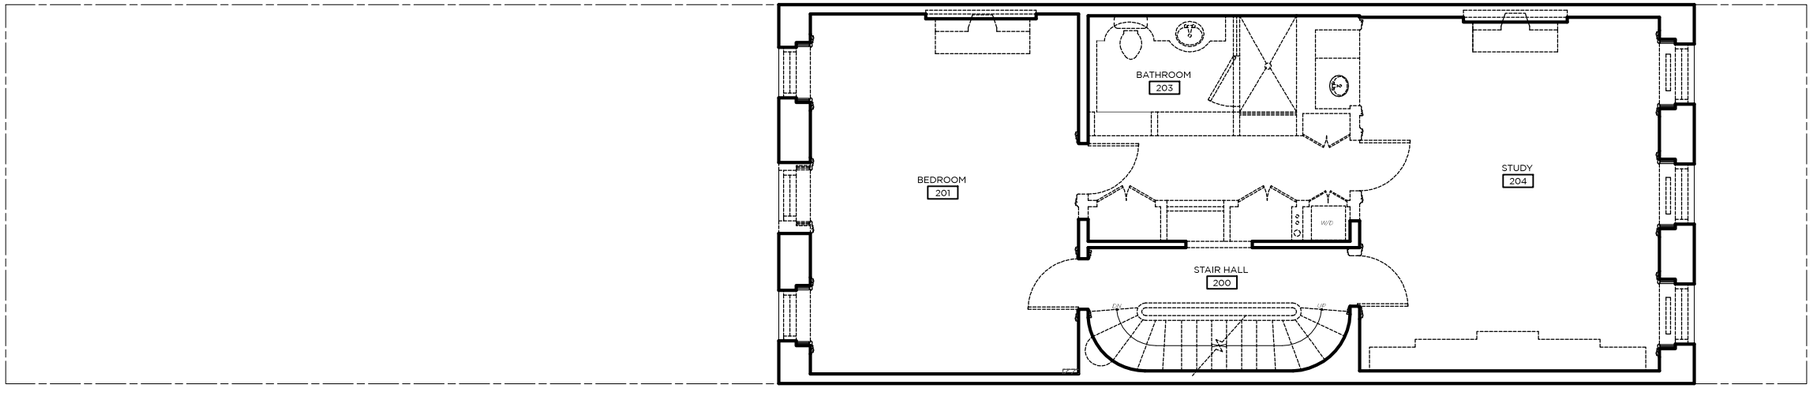

Existing Second Floor Plan

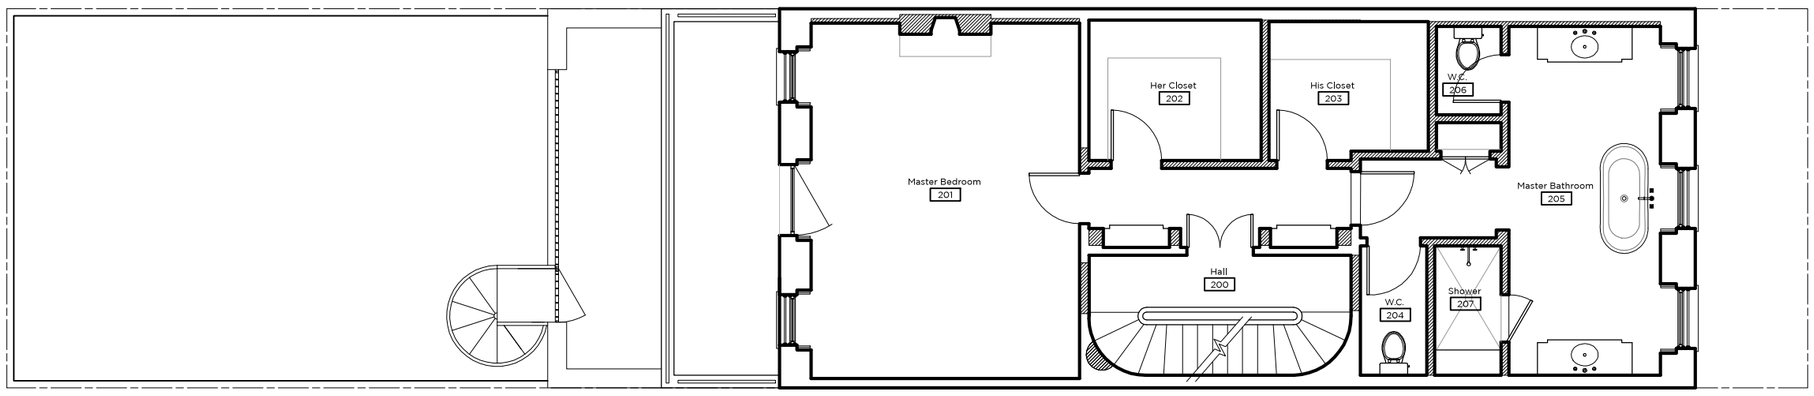

Proposed Second Floor Plan

Richard A. Bories Architect, PLLC
325 West 38th Street Suite 204
New York, New York 10018
Date: 07.23.2015

74 Perry Street, New York, NY 10014
74 Perry Street LLC Townhouse Renovation

Second Floor Plans
1/8" = 1'-0"

27

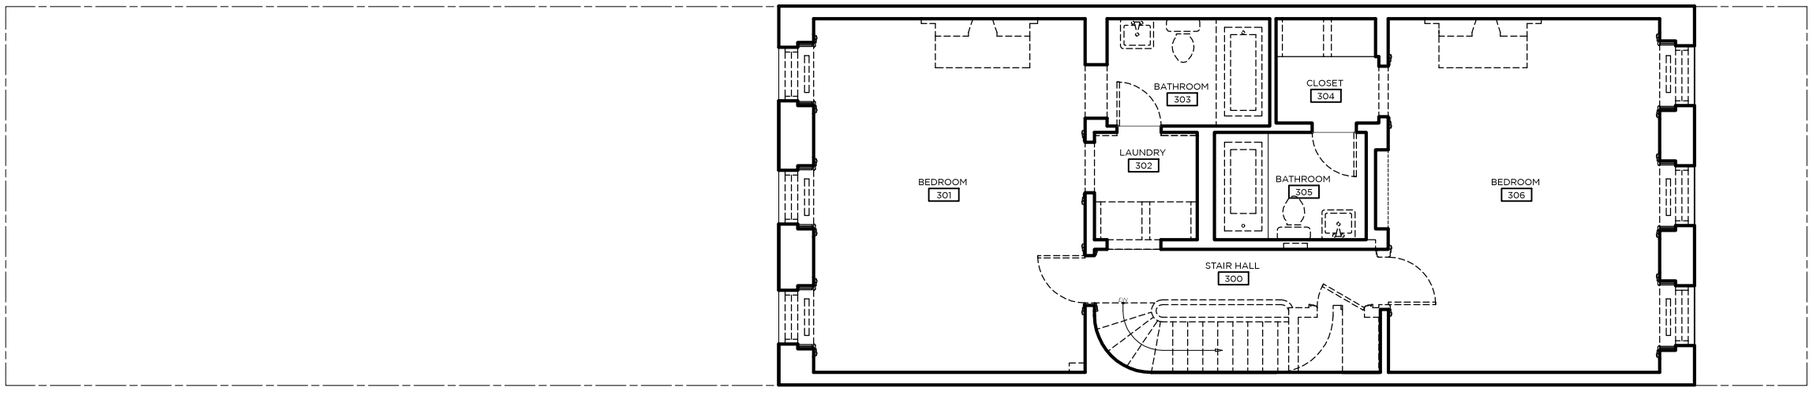

Existing Third Floor Plan

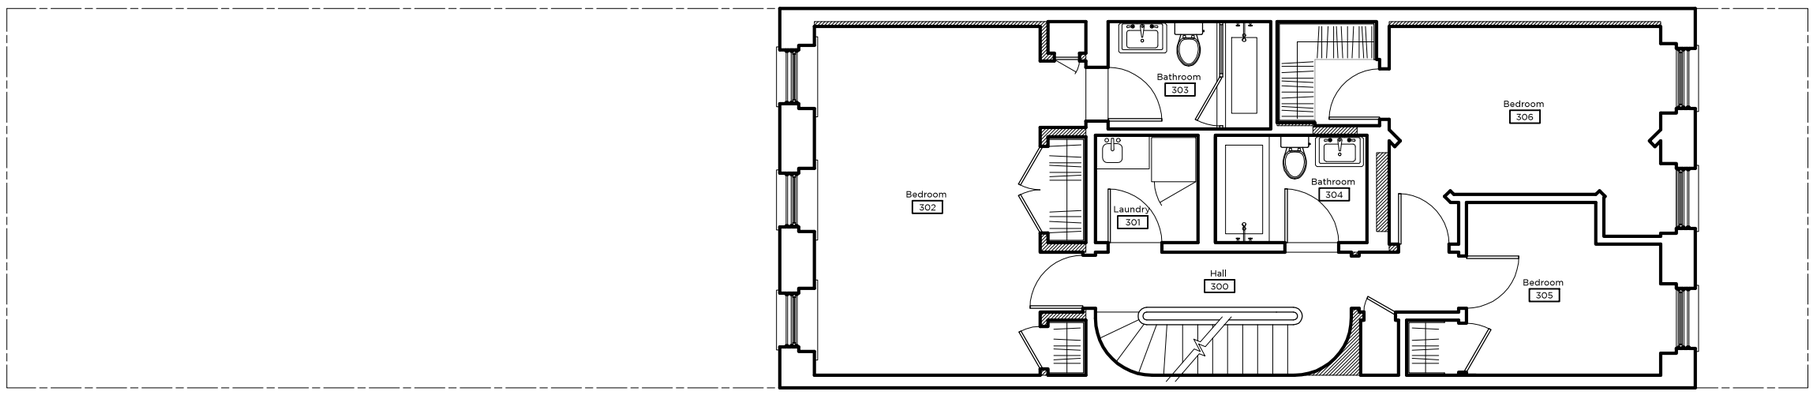

Proposed Third Floor Plan

N

Richard A. Bories Architect, PLLC
325 West 38th Street Suite 204
New York, New York 10018
Date: 07.23.2015

74 Perry Street, New York, NY 10014
74 Perry Street LLC Townhouse Renovation

Third Floor Plans
1/8" = 1'-0"

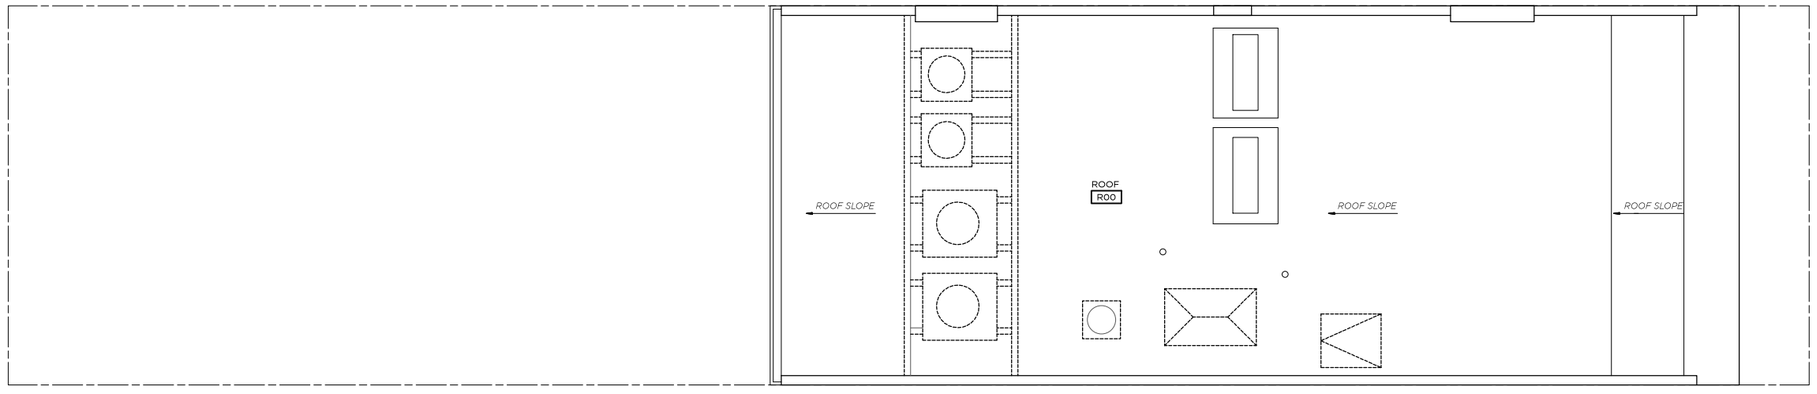

Existing Roof Plan

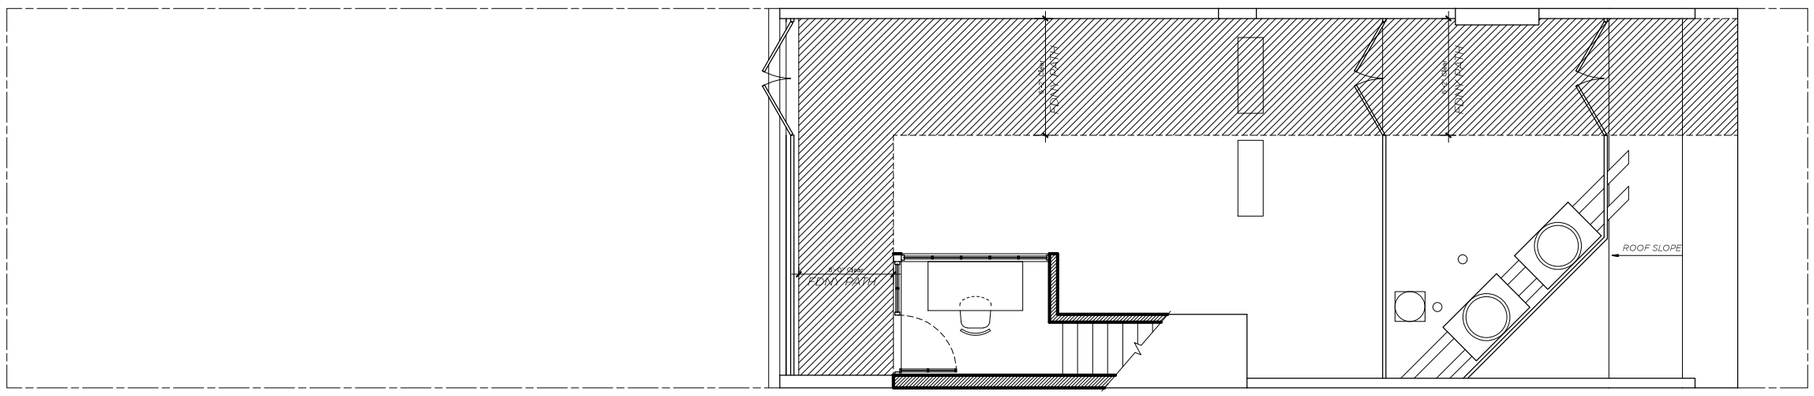

Proposed Roof Plan

Richard A. Bories Architect, PLLC
325 West 38th Street Suite 204
New York, New York 10018
Date: 07.23.2015

74 Perry Street, New York, NY 10014
74 Perry Street LLC Townhouse Renovation

Roof Plans
1/8" = 1'-0"

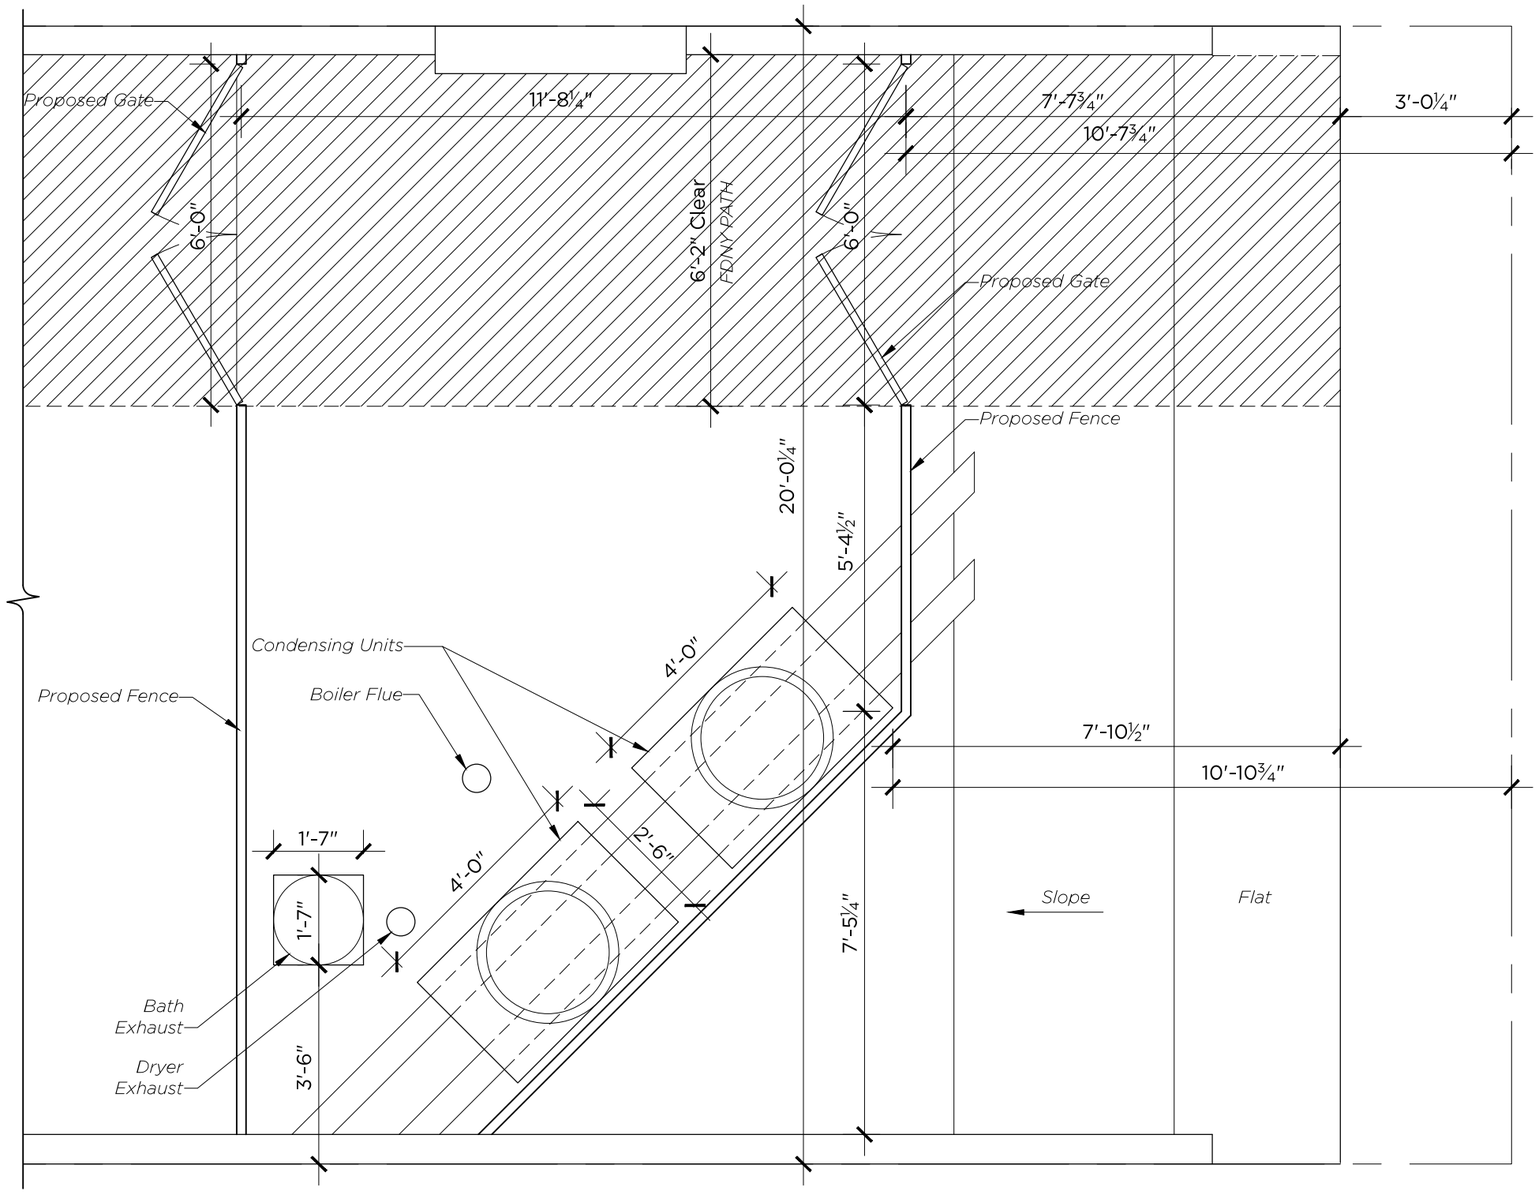

Proposed Roof Plan

Showing Mechanical Equipment

N

Richard A. Bories Architect, PLLC
325 West 38th Street Suite 204
New York, New York 10018
Date: 07.23.2015

74 Perry Street, New York, NY 10014
74 Perry Street LLC Townhouse Renovation

Roof Plan
3/8" = 1'-0"

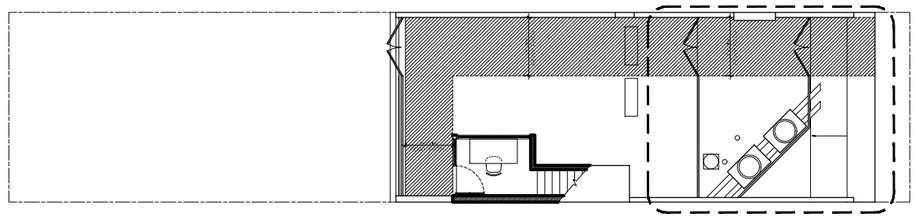

Key Plan

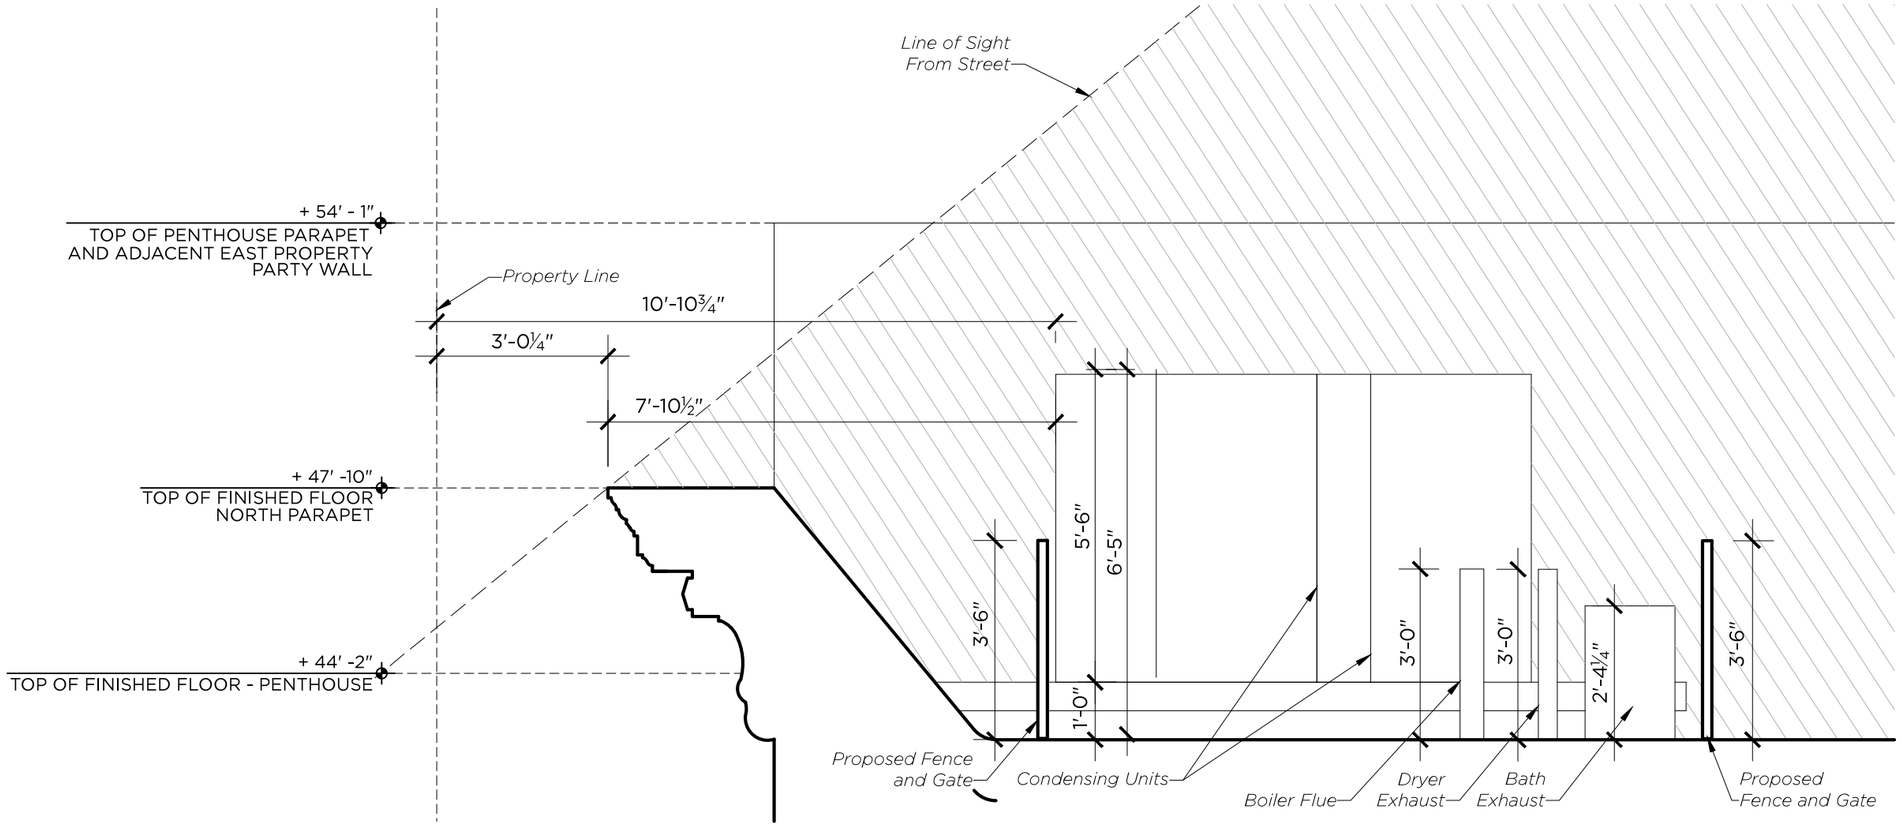

Proposed Roof Section

Looking East

Richard A. Bories Architect, PLLC
325 West 38th Street Suite 204
New York, New York 10018

Date: 07.23.2015

74 Perry Street, New York, NY 10014
74 Perry Street LLC Townhouse Renovation

Roof Section
3/8" = 1'-0"

31

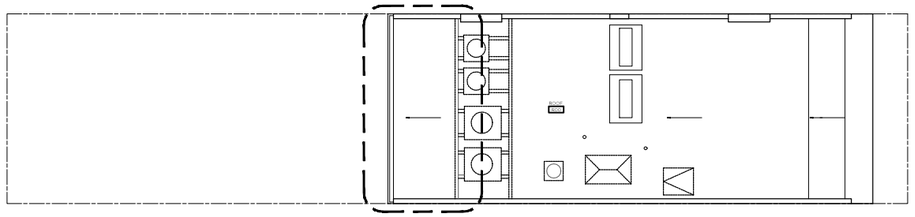

Key Plan - Existing

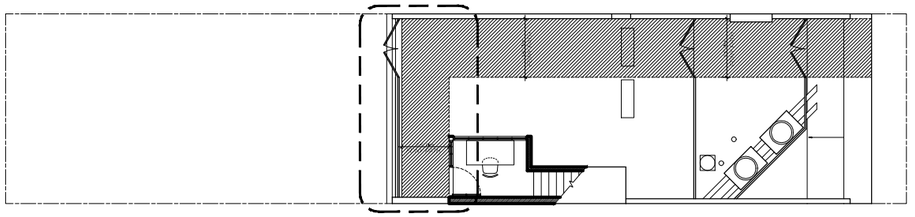

Key Plan - Proposed

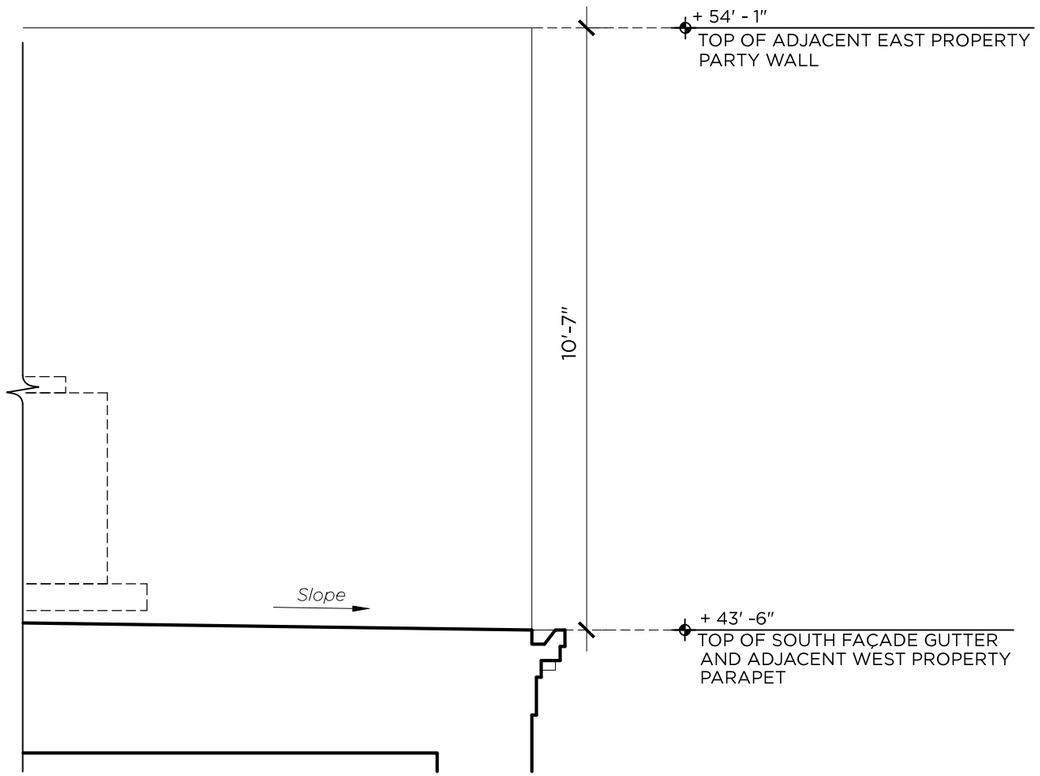

Existing Roof Section at Rear

Looking East

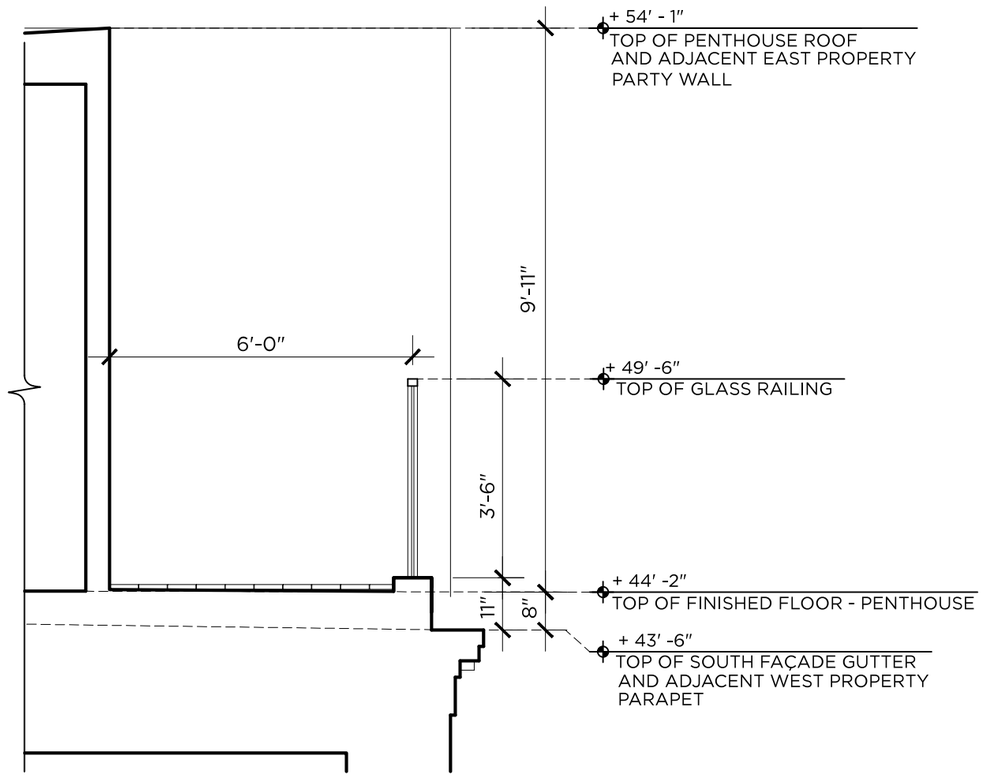

Proposed Roof Section at Rear

Looking East

Richard A. Bories Architect, PLLC
325 West 38th Street Suite 204
New York, New York 10018
Date: 07.23.2015

74 Perry Street, New York, NY 10014
74 Perry Street LLC Townhouse Renovation

Roof Section
3/8″ = 1′-0″

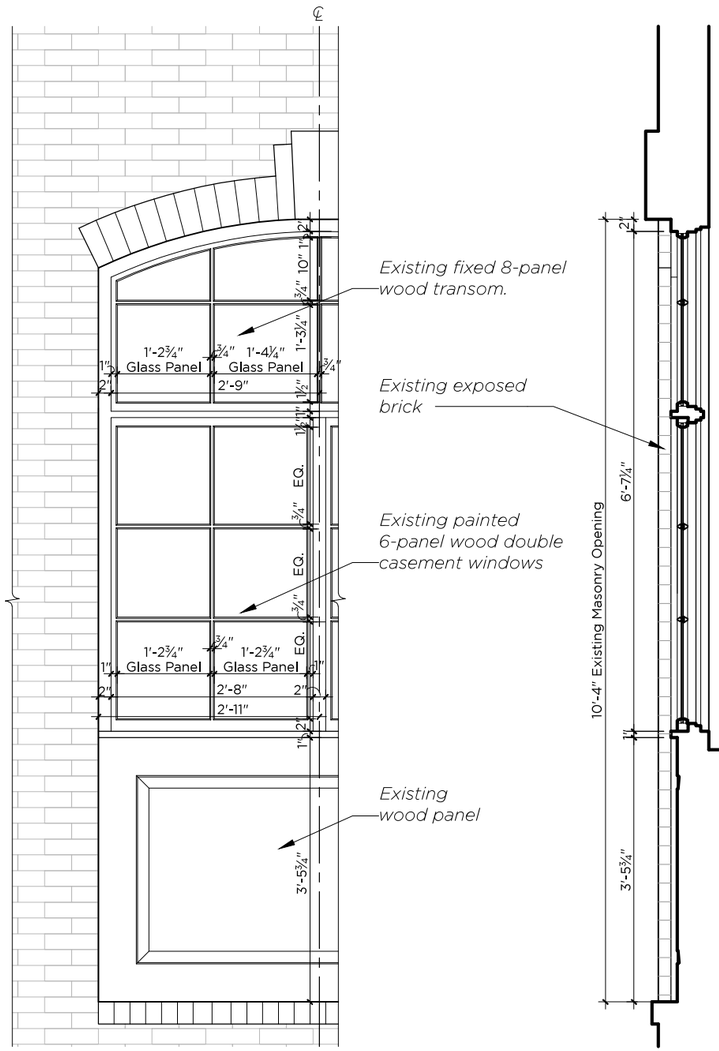

Existing 6-Panel Wood Double Hung Window

with 8-Panel Transom at Rear First Floor

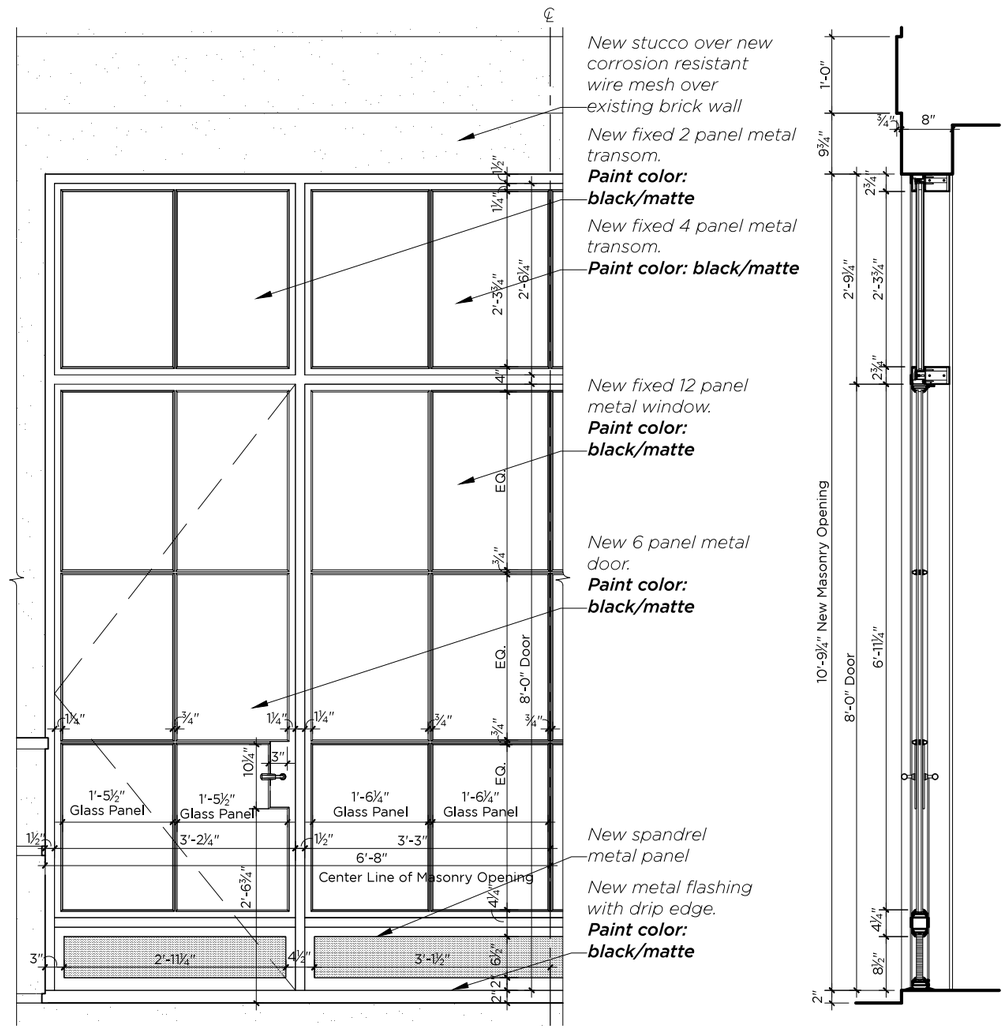

Proposed 12-Panel Fixed Metal Window and 6-Panel Door

with Transom at Rear First Floor

Richard A. Bories Architect, PLLC
325 West 38th Street Suite 204
New York, New York 10018
Date: 07.23.2015

74 Perry Street, New York, NY 10014
74 Perry Street LLC Townhouse Renovation

Window Elevations & Sections
1/2" = 1'-0"

16

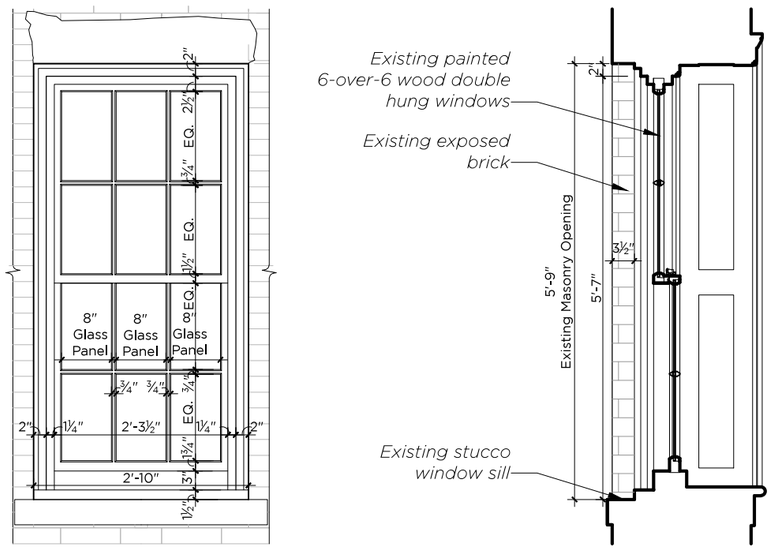

Existing 6-Panel Wood Double Hung Window

at Rear Second and Third Floor

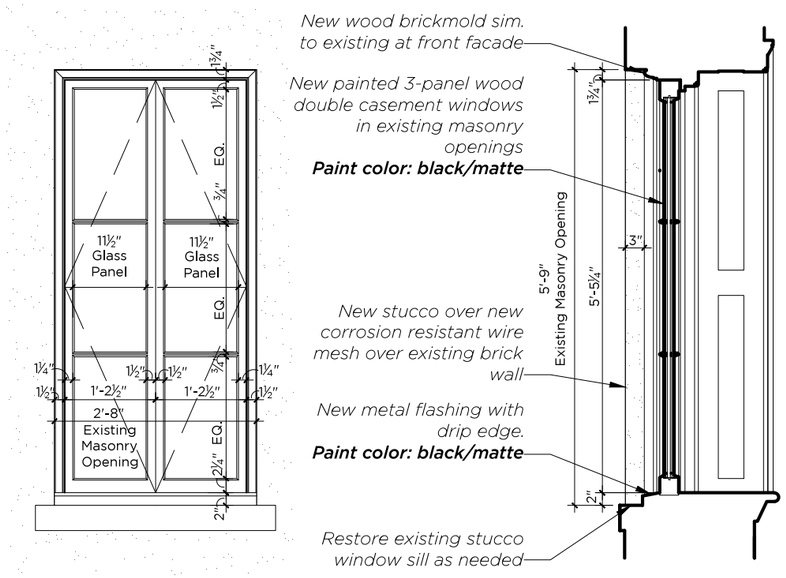

Proposed 3 Panel Wood Double Casement Window

at Rear Second and Third Floor

Richard A. Bories Architect, PLLC
325 West 38th Street Suite 204
New York, New York 10018
Date: 07.23.2015

74 Perry Street, New York, NY 10014
74 Perry Street LLC Townhouse Renovation

Window Elevations & Sections
1/2" = 1'-0"

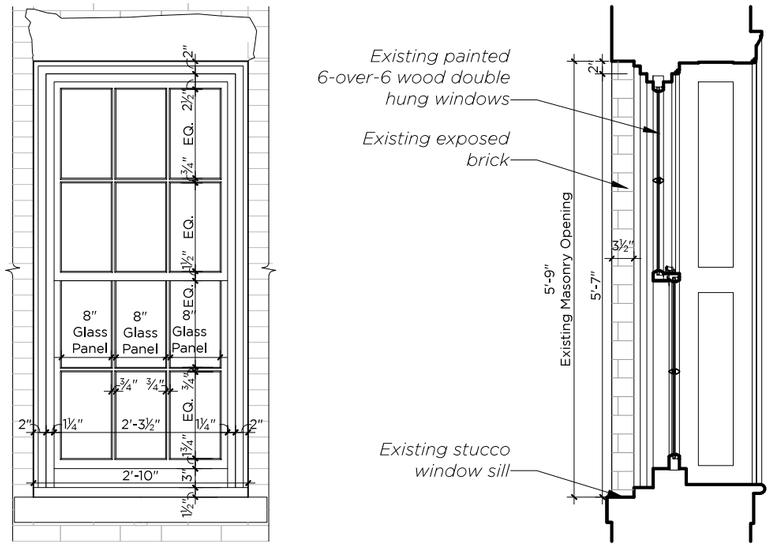

Existing 6-Panel Wood Double Hung Window

at Rear Second and Third Floor

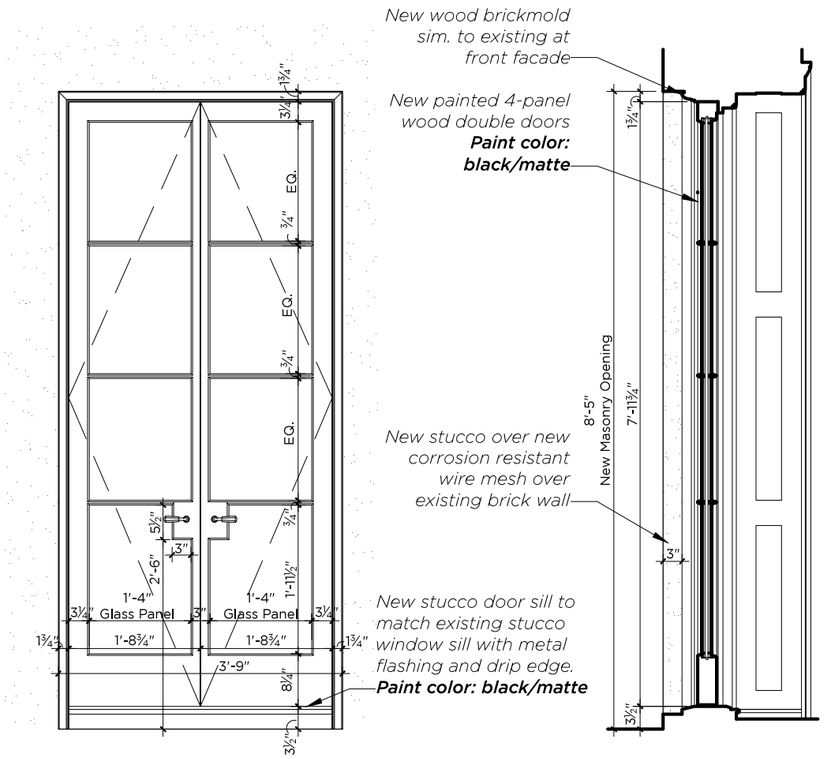

Proposed 4 Panel Wood Double Door

at Rear Second Floor Bedroom

Richard A. Bories Architect, PLLC
325 West 38th Street Suite 204
New York, New York 10018
Date: 07.23.2015

74 Perry Street, New York, NY 10014
74 Perry Street LLC Townhouse Renovation

Window Elevations & Sections
1/2" = 1'-0"