Greenwich Village

Greenwich Village Historic District
Manhattan
Designated April 29, 1969

Historic District Boundaries

THE CITY OF NEW YORK LANDMARKS PRESERVATION COMMISSION

LPC DOCKET #18-5114

422 HUDSON STREET
NEW YORK, NEW YORK 10014

Alta Indelman, Architect
451 Broome Street New York, N.Y. 10013
Tel. (212) 219-1774 Fax (212) 219-0084
www.altaindelmanarchitect.com

HISTORIC PHOTO, c.1939

EXISTING FAÇADE, PHOTO TAKEN FEBRUARY, 2016

422 HUDSON STREET
NEW YORK, NEW YORK 10014

LPC DOCKET #18-5114

Alta Indelman, Architect
451 Broome Street New York, N.Y. 10013
Tel. (212) 219-1774 Fax (212) 219-0084
www.altaindelmanarchitect.com

EXISTING CORNICE

EXISTING STOREFRONT

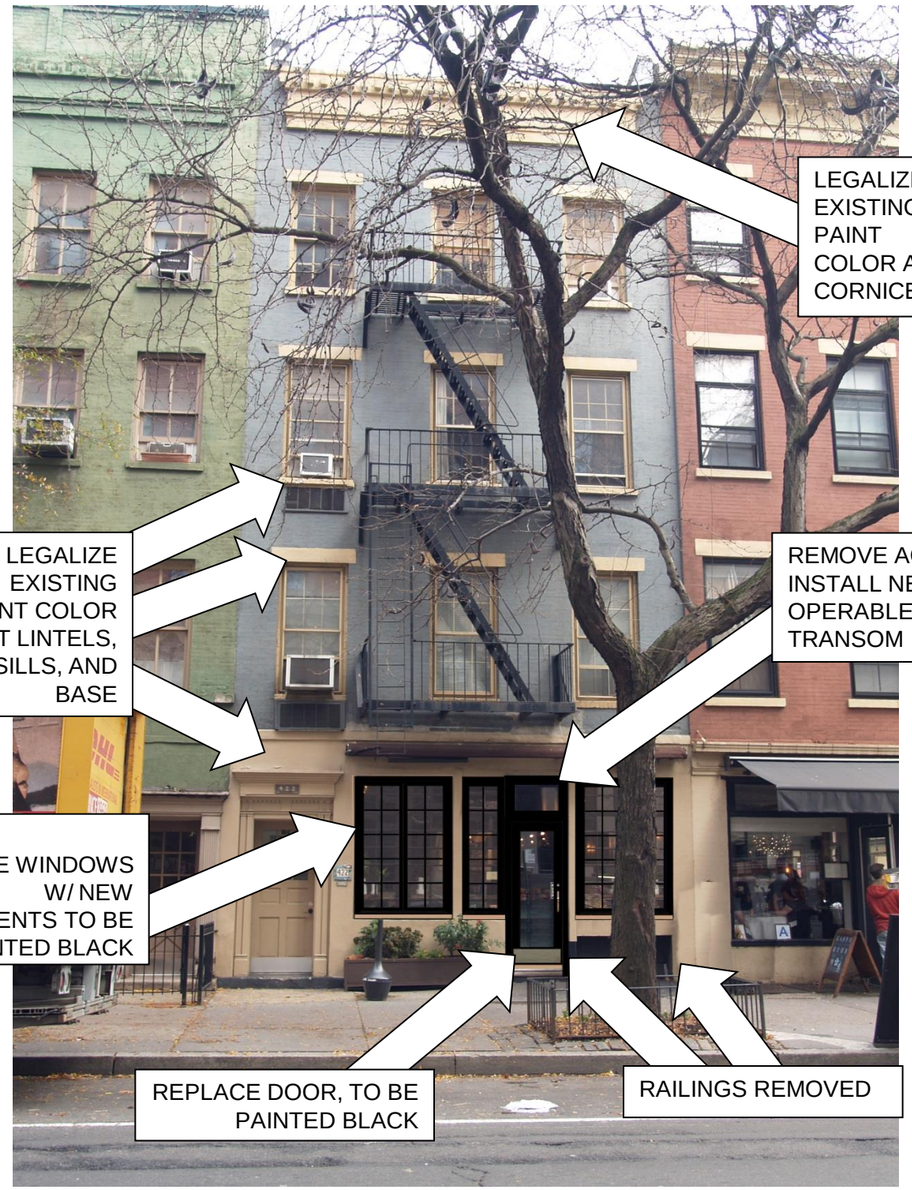

PROPOSED FAÇADE (RENDERING)

422 HUDSON STREET
NEW YORK, NEW YORK 10014

LPC DOCKET #18-5114

Alta Indelman, Architect
451 Broome Street New York, N.Y. 10013
Tel. (212) 219-1774 Fax (212) 219-0084
www.altaindelmanarchitect.com

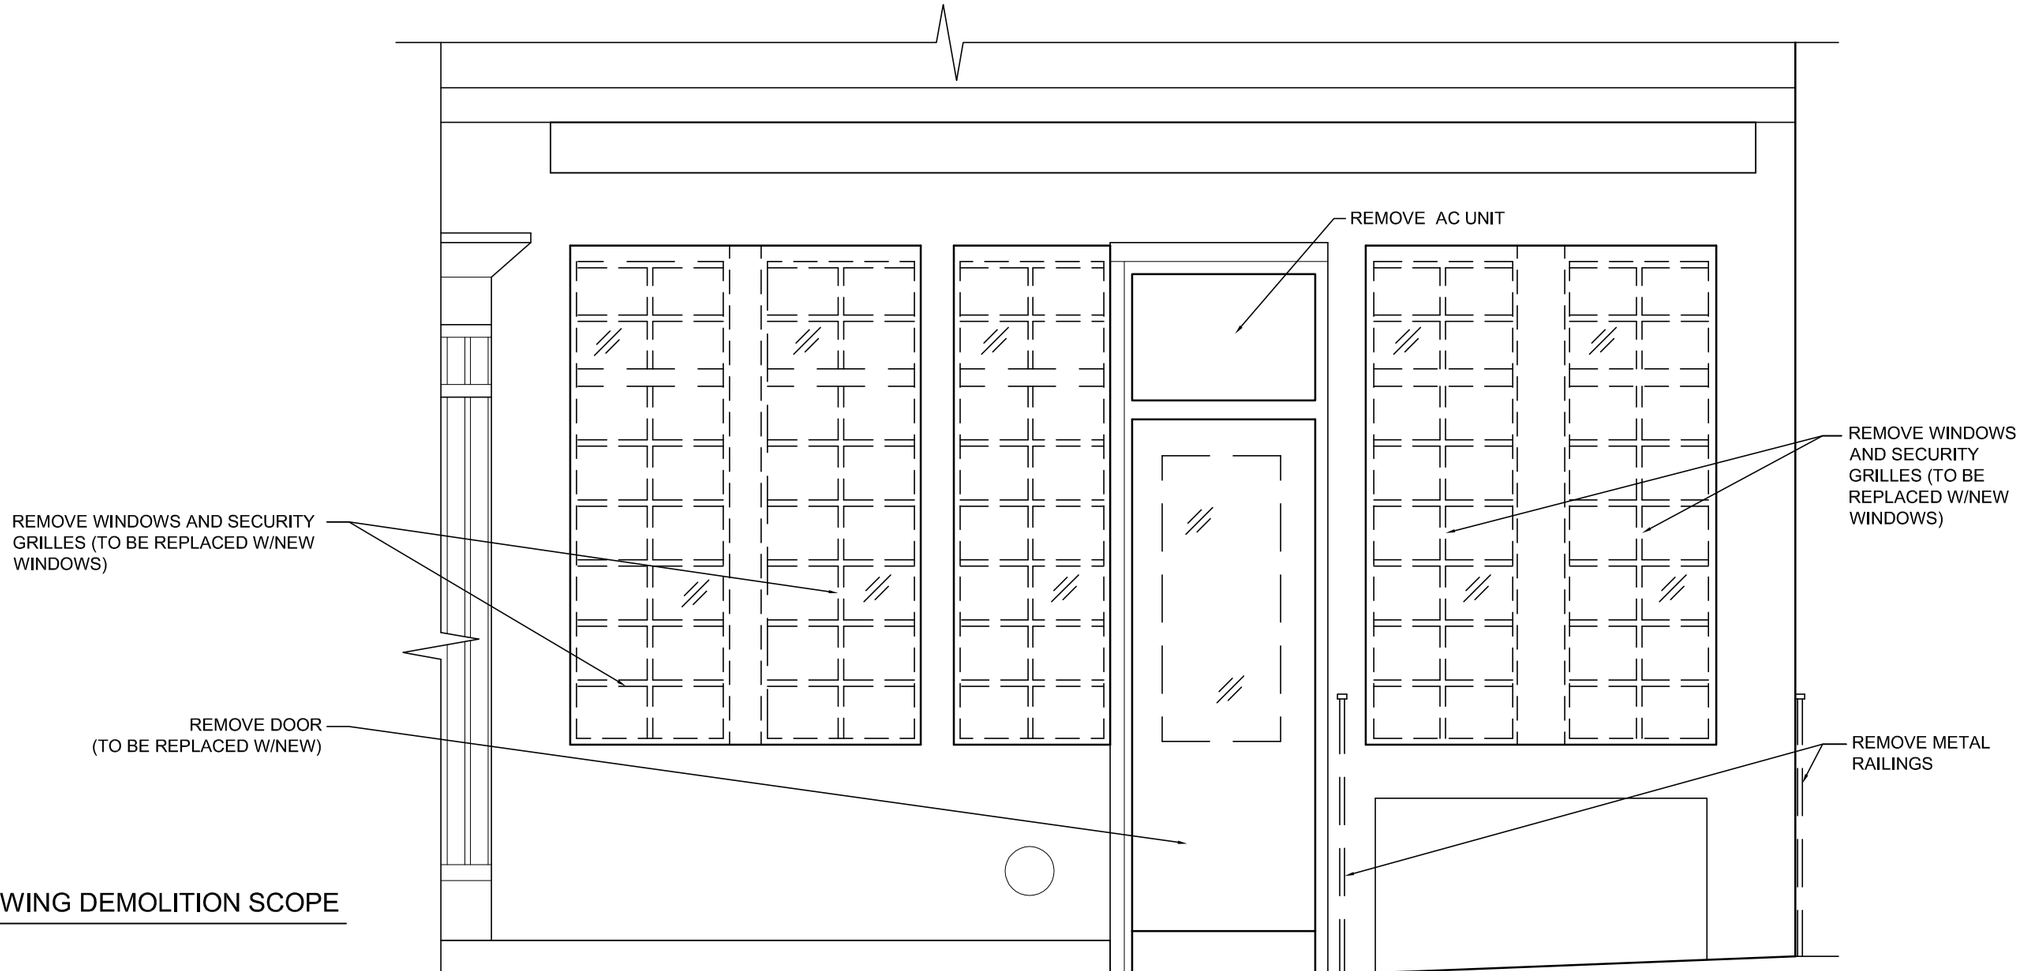

2 ELEVATION SHOWING DEMOLITION SCOPE

SCALE : 1/2"= 1'-0"

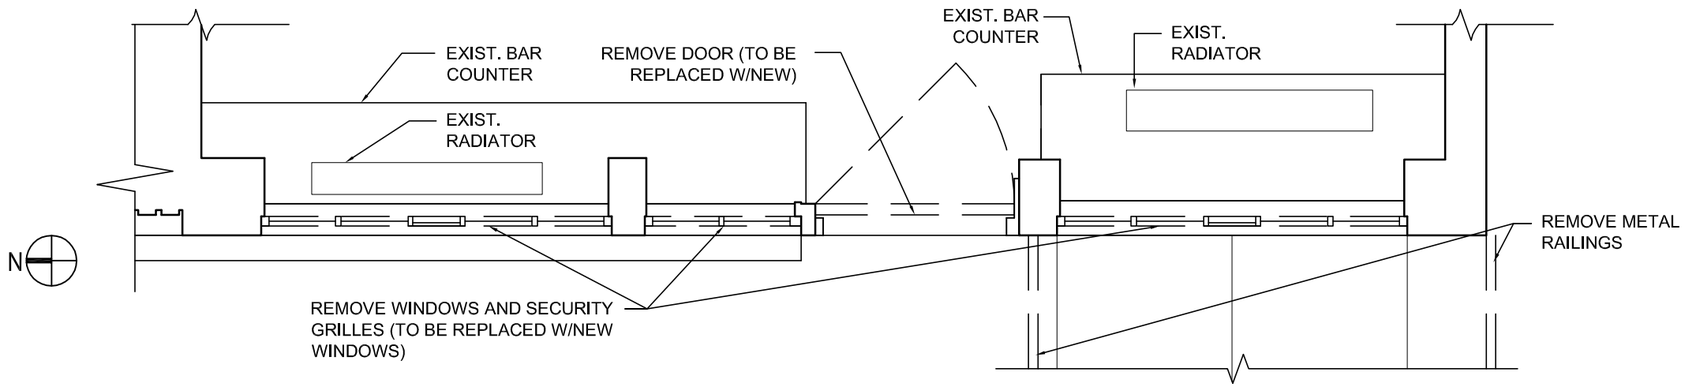

1 PLAN SHOWING DEMOLITION SCOPE

SCALE : 1/2"= 1'-0"

422 HUDSON STREET
NEW YORK, N.Y. 10014

PROPOSED WINDOW/DOOR REPLACEMENT
LPC DOCKET #18-5114

D-1

Alta Indelman, Architect
451 Broome Street, New York , N.Y. 10013
Tel. (212) 219-1774 Fax (212) 219-0084
www.altaindelmanarchitect.com

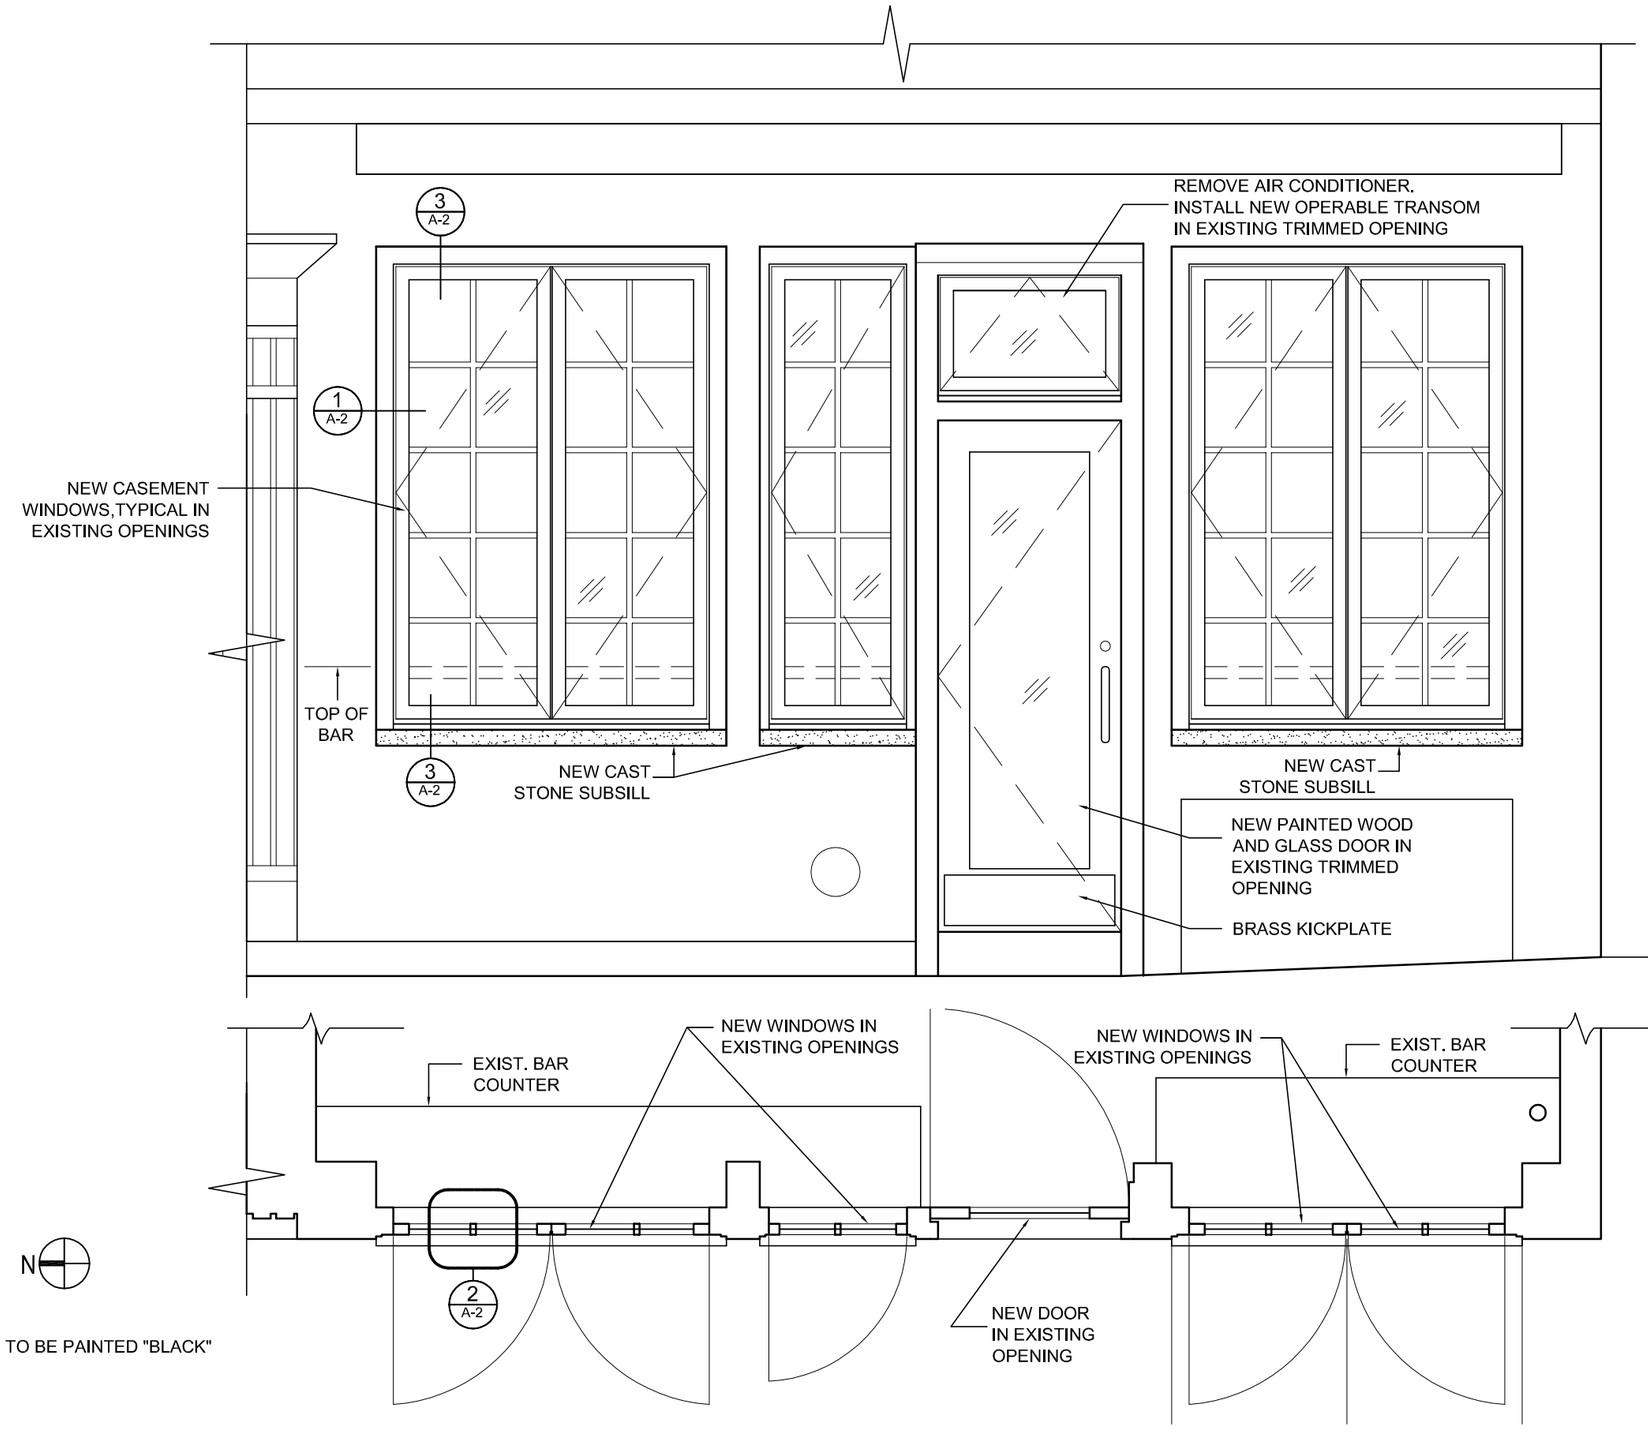

2 ELEVATION

SCALE : 1/2"= 1'-0"

1 PLAN

SCALE : 1/2"= 1'-0"

N

NOTE: DOOR AND WINDOWS TO BE PAINTED "BLACK"

422 HUDSON STREET
NEW YORK, N.Y. 10014

PROPOSED WINDOW/DOOR REPLACEMENT
LPC DOCKET #18-5114

A-1

Alta Indelman, Architect
451 Broome Street, New York , N.Y. 10013
Tel. (212) 219-1774 Fax (212) 219-0084
www.altaindelmanarchitect.com

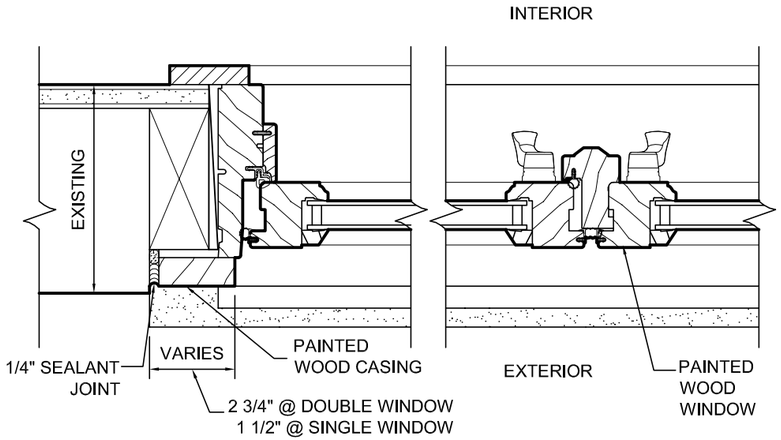

1 JAMB DETAIL

SCALE : 3"= 1'-0"

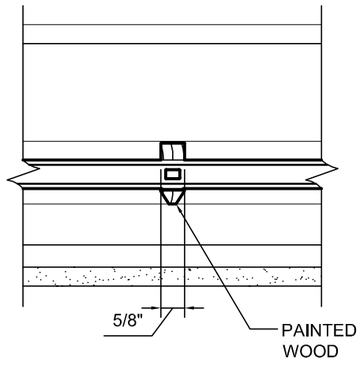

2 TYPICAL MUNTIN

SCALE : 3"= 1'-0"

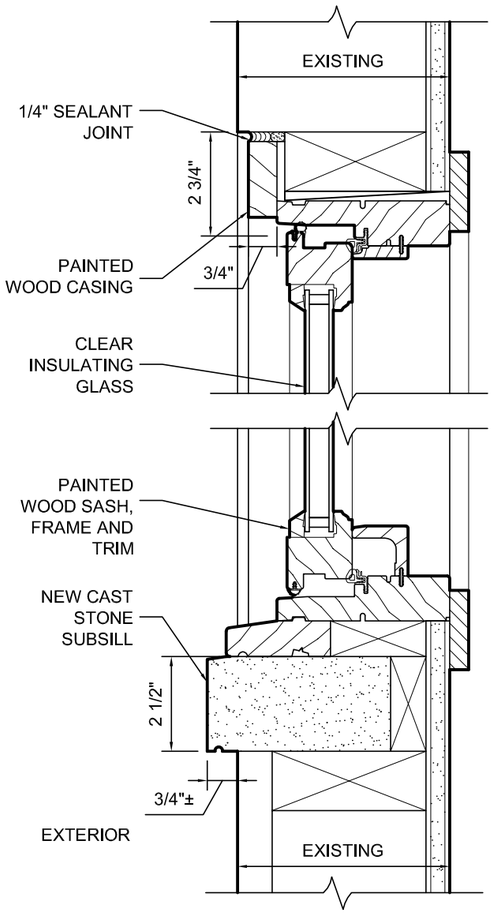

3 HEAD AND SILL DETAIL

SCALE : 3"= 1'-0"

422 HUDSON STREET
NEW YORK, N.Y. 10014

PROPOSED WINDOW DETAILS
LPC DOCKET #18-5114

A-2

Alta Indelman, Architect
451 Broome Street, New York , N.Y. 10013
Tel. (212) 219-1774 Fax (212) 219-0084
www.altaindelmanarchitect.com