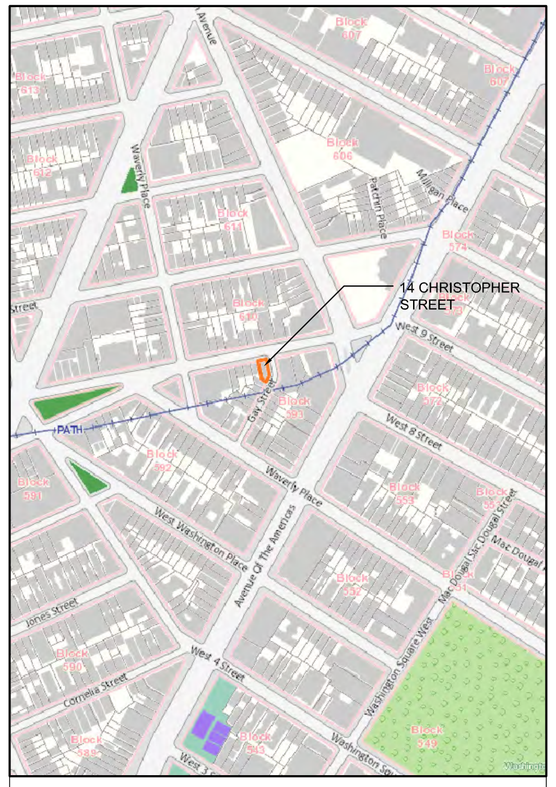

LOCATION MAP

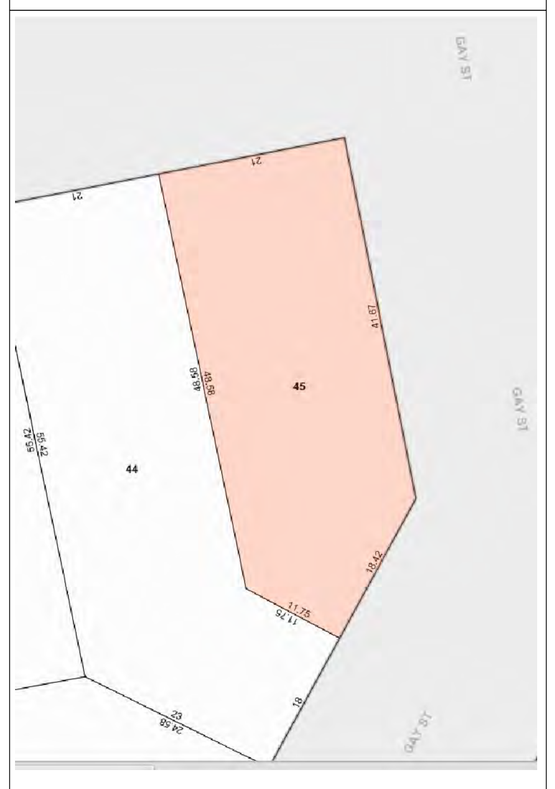

SITE PLAN SCALE: N.T.S.

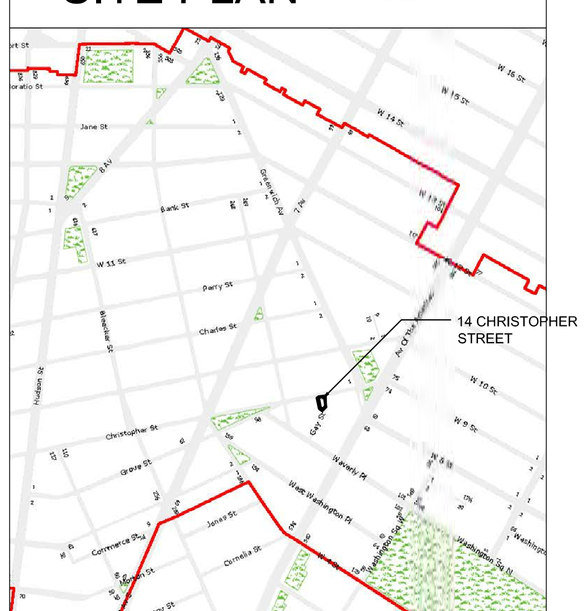

GREENWCH-HIST.DIST.

1 A-0 1940 TAX PHOTO
NTS

2 A-0 1980 TAX PHOTO
NTS

3 A-0 PHOTO OF CURRENT CONDITIONS
NTS

4 A-0 LANDMAKRS DESIGNATION PHOTO
NTS

NOTE: APPLICATION IS TO LEGALIZE EXISTING BUILT STOREFRONT WINDOWS, MENU BOX, AND AWNINGS.

ISSUE DATES: JUNE 07, 2015
MARCH 2015

LEGALIZE RENOVATIONS

14 CHRISTOPHER STREET
NEW YORK, NY 10014

swa architecture
11 PARK PLACE SUITE 817
NEW YORK, NY 10007
PHONE: 212-633-7566
190 EAST MAIN STREET
HUNTINGTON, NY 11743
PHONE: 631-424-6680 FAX: 631-547-4193

A-0

Copyright 2015. The Office of S. Steve Wygoda. All rights reserved.

1 A01 NTS REAR FACADE FACING GAY STREET

2 A01 NTS SIDE FACADE FACING GAY STREET

3 A01 NTS SIDE FACADE FACING GAY STREET

4 A01 NTS FACADE AT CORNER OF GAY ST AND CHRISTOPHER ST

5 A-01 NTS FACADE FACING GAY STREET

6 A-01 NTS FACADE FACING GAY STREET

7 A-01 NTS FACADE FACING GAY STREET

NOTE: APPLICATION IS TO LEGALIZE EXISTING BUILT STOREFRONT WINDOWS, MENU BOX, AND AWNINGS.

ISSUE DATES: JUNE 07, 2015
MARCH 2015

LEGALIZE RENOVATIONS

14 CHRISTOPHER STREET
NEW YORK, NY 10014

swa architecture
11 PARK PLACE SUITE 817
NEW YORK, NY 10007
PHONE: 212-922-7566
190 EAST MAIN STREET
HUNTINGTON, NY 11743
PHONE: 631-424-6880 FAX: 631-547-4190

A-1

Copyright 2015. The Office of S. Steve Wygoda. All rights reserved.

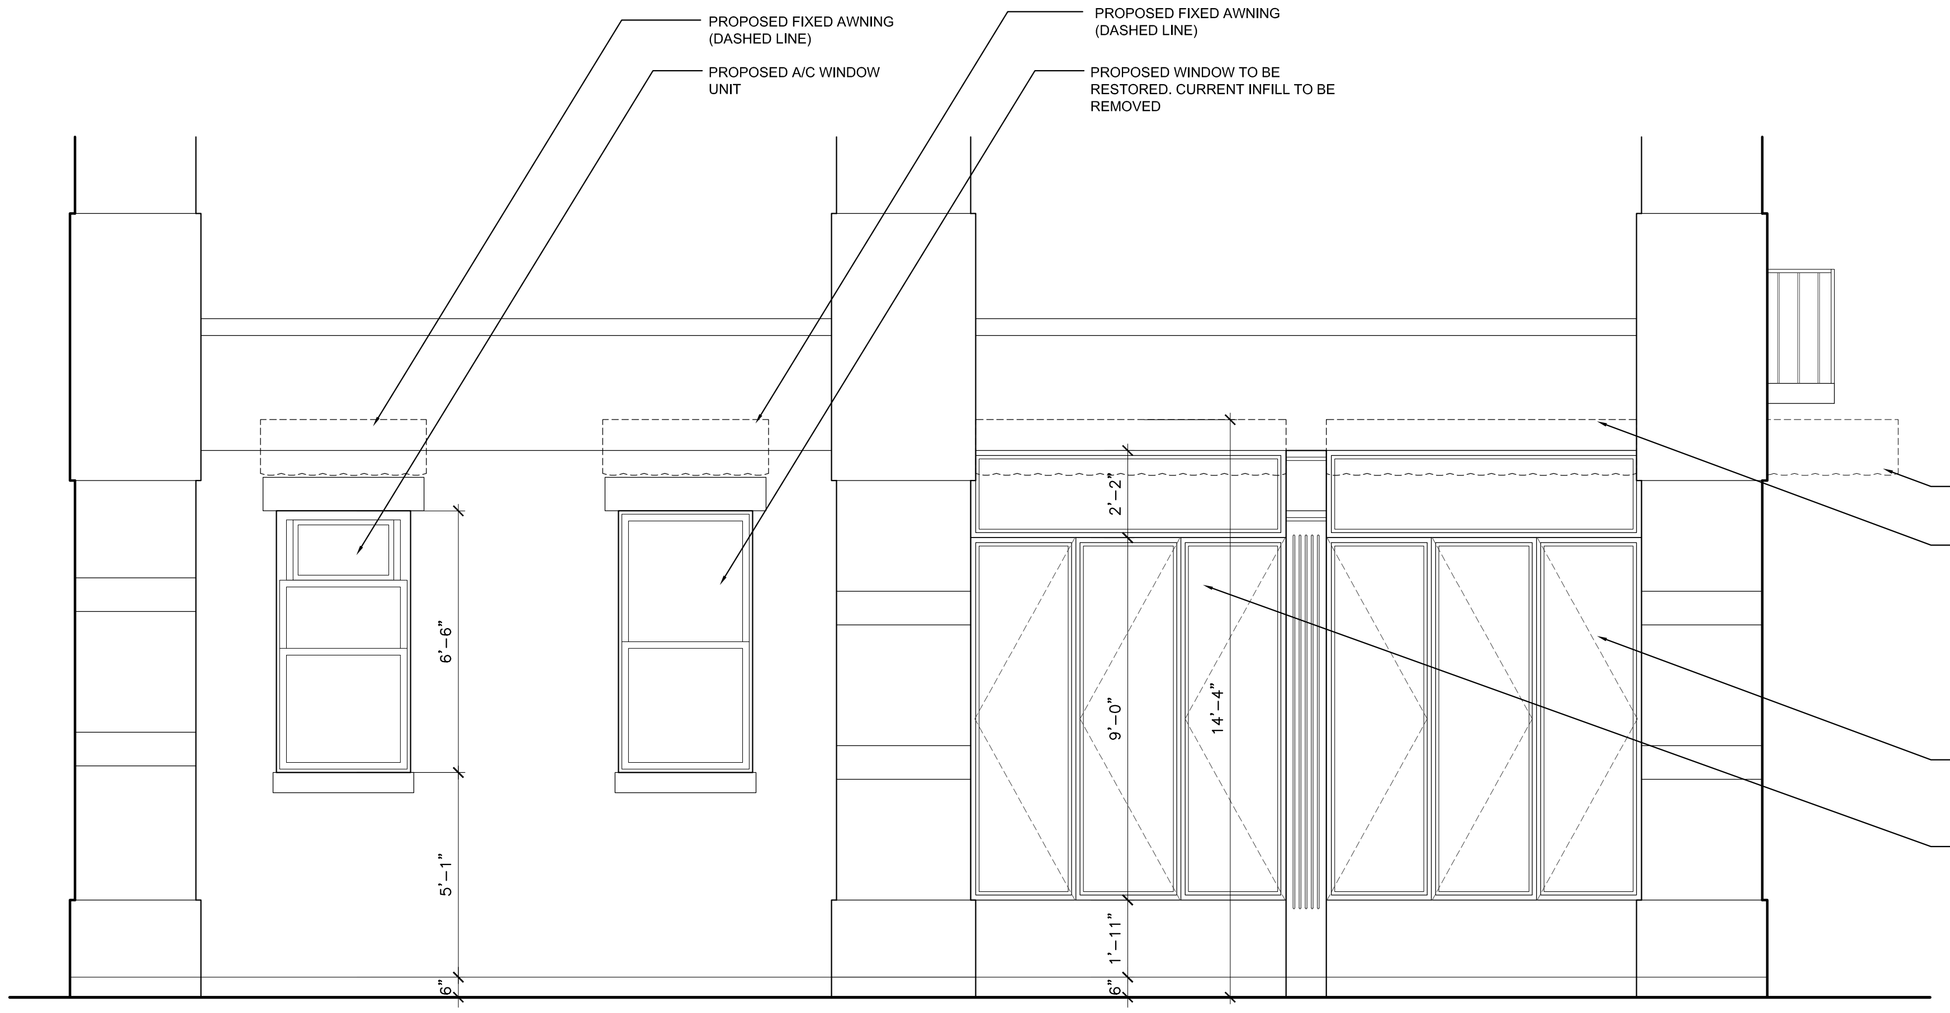

1 A01 GAY STREET FACADE
SCALE: 3/8" = 1'-0"

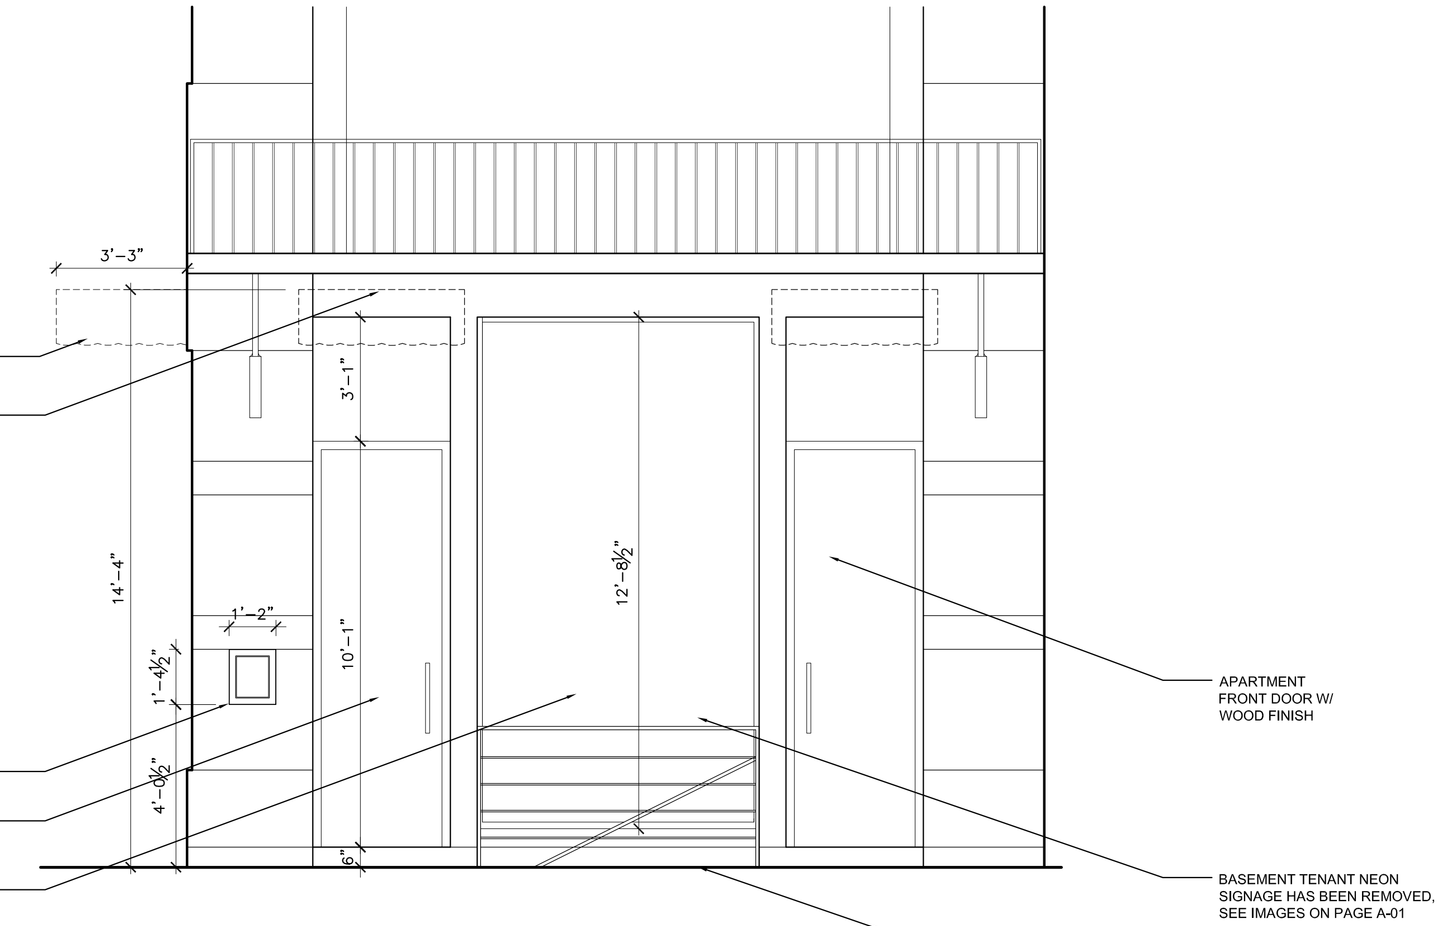

2 A01 CHRISTOPHER STREET FACADE
SCALE: 3/8" = 1'-0"

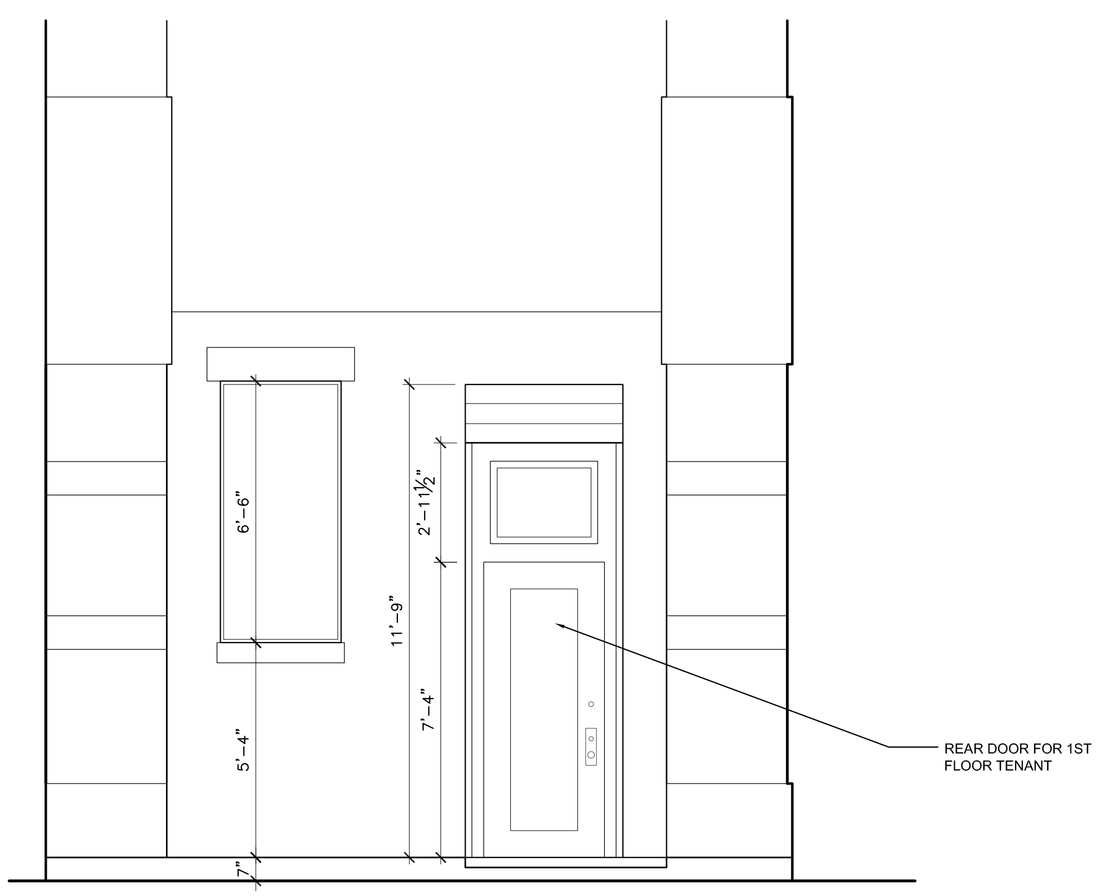

3 A01 REAR FACADE FACING GAY STREET
SCALE: 3/8" = 1'-0"

NOTE: APPLICATION IS TO LEGALIZE EXISTING BUILT STOREFRONT WINDOWS, MENU BOX, AND AWNINGS.

ISSUE DATES: JUNE 07, 2015
MARCH 2015

LEGALIZE RENOVATIONS

14 CHRISTOPHER STREET
NEW YORK, NY 10014

swa architecture
11 PARK PLACE SUITE 817
NEW YORK, NY 10007
PHONE: 212-933-7566
190 EAST MAIN STREET
HUNTINGTON, NY 11743
PHONE: 631-424-6400 FAX: 631-547-4193

A-2

Copyright 2015. The Office of S. Steve Wygoda. All rights reserved.

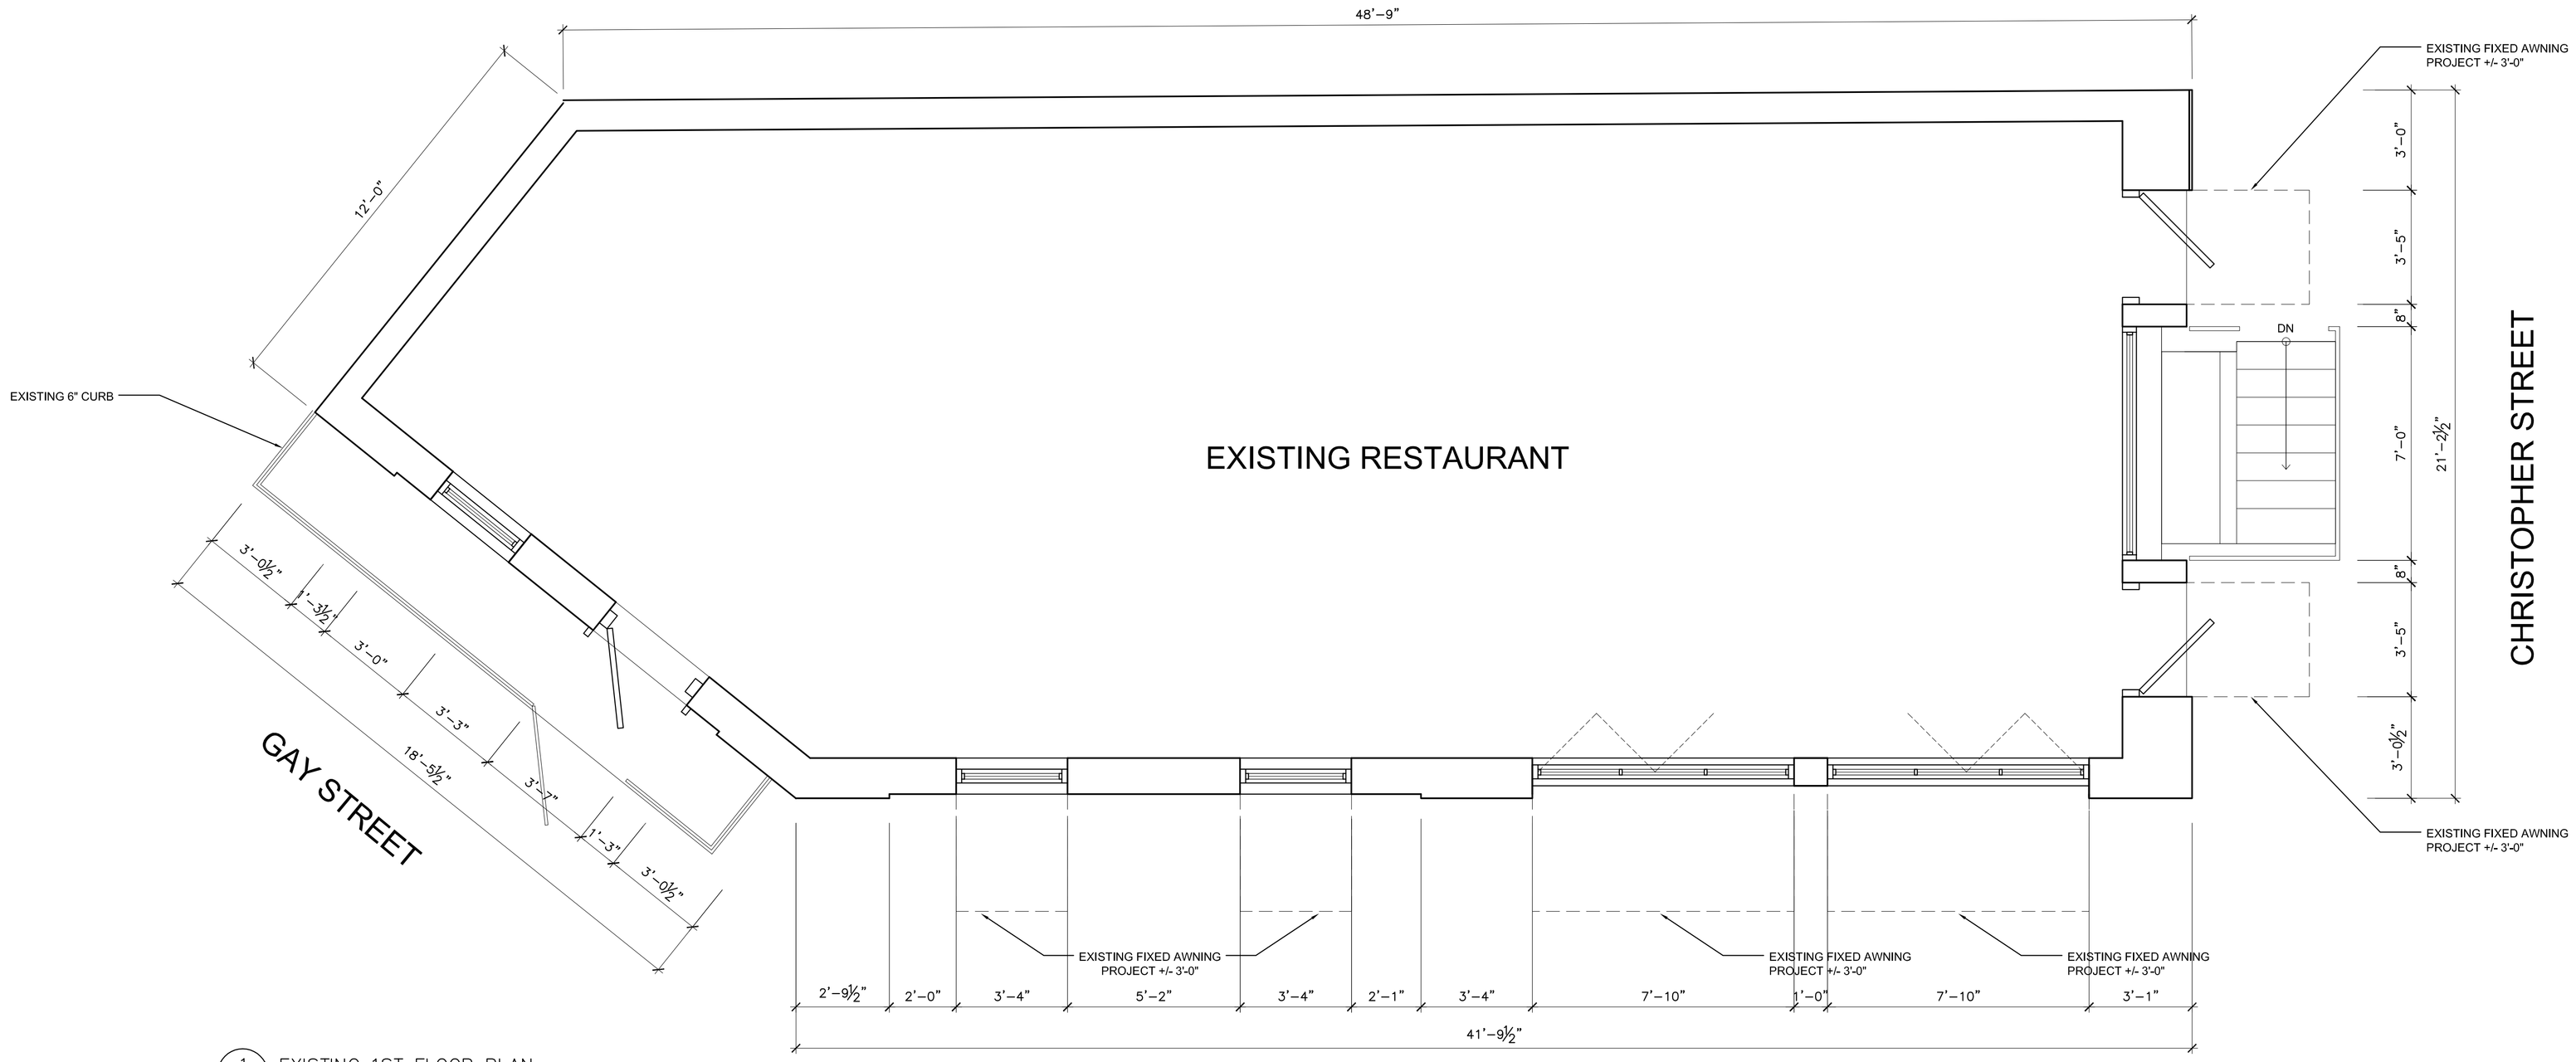

1 / A01 EXISTING 1ST FLOOR PLAN
SCALE: 3/8" = 1'–0"

NOTE: APPLICATION IS TO LEGALIZE EXISTING BUILT STOREFRONT WINDOWS, MENU BOX, AND AWNINGS.

ISSUE DATES: JUNE 07, 2015
MARCH 2015

LEGALIZE RENOVATIONS

14 CHRISTOPHER STREET
NEW YORK, NY 10014

swa architecture
11 PARK PLACE SUITE 817
NEW YORK, NY 10007
PHONE: 212-633-7566
190 EAST MAIN STREET
HUNTINGTON, NY 11743
PHONE: 631-424-6400 FAX: 631-547-4193

A-3

Copyright 2015. The Office of S. Steve Wygoda. All rights reserved.