A EXISTING CONDITION

A PROPOSED

B EXISTING CONDITION

E EXISTING CONDITION

C EXISTING CONDITION

D EXISTING CONDITION

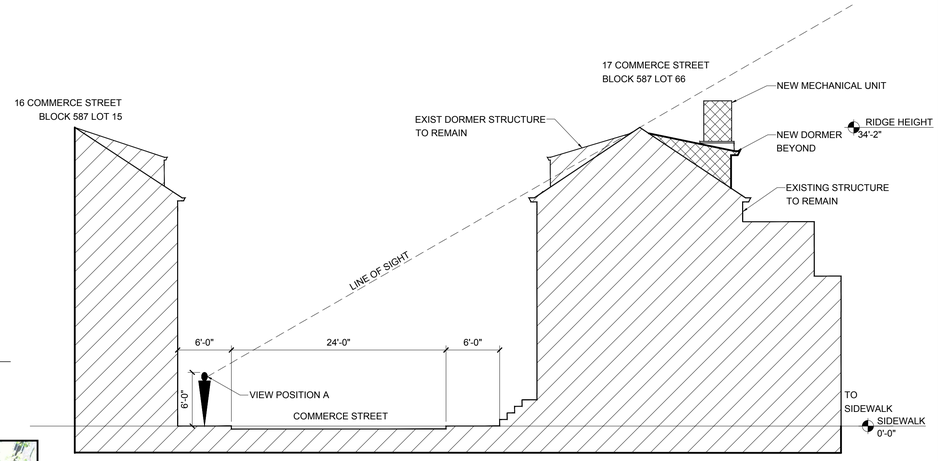

1 SIGHT LINE
FROM 17 COMMERCE STREET

0 1 2 4 8 16 32 FEET

SCALE: 1/8"=1'-0" ON 24" X 36" SCALE: 1/16"=1'-0" ON 11" X 17"

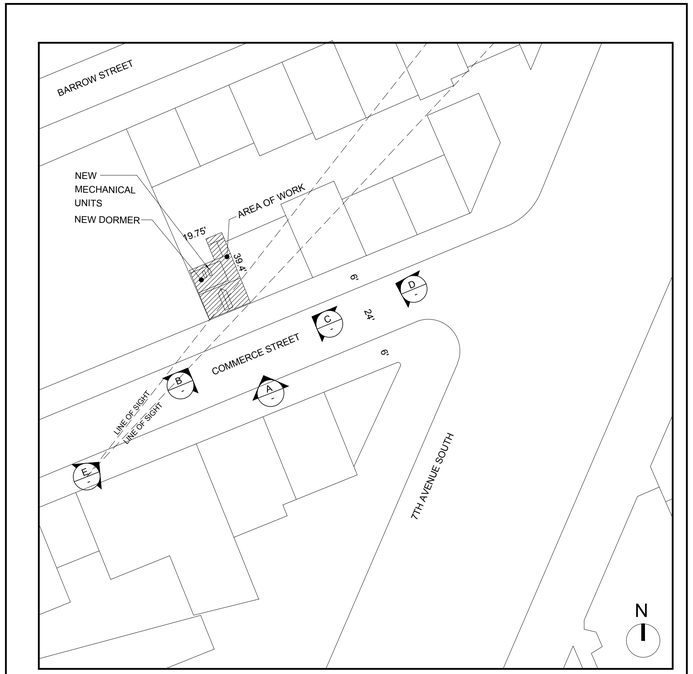

2 SITE PLAN
17 COMMERCE STREET

0 4 8 16 32 64 128 FEET

SCALE: 1/32"=1'-0" ON 24" X 36" SCALE: 1/64"=1'-0" ON 11" X 17"

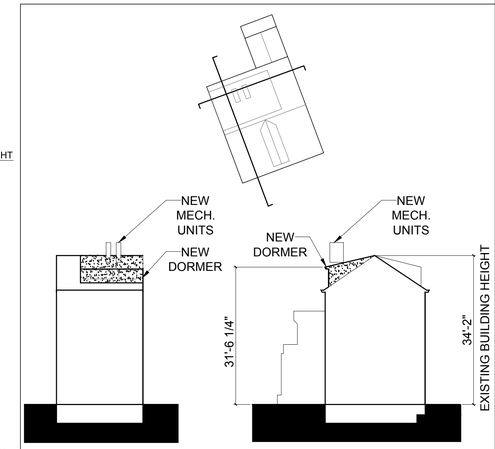

SECTION DIAGRAMS
NOT TO SCALE

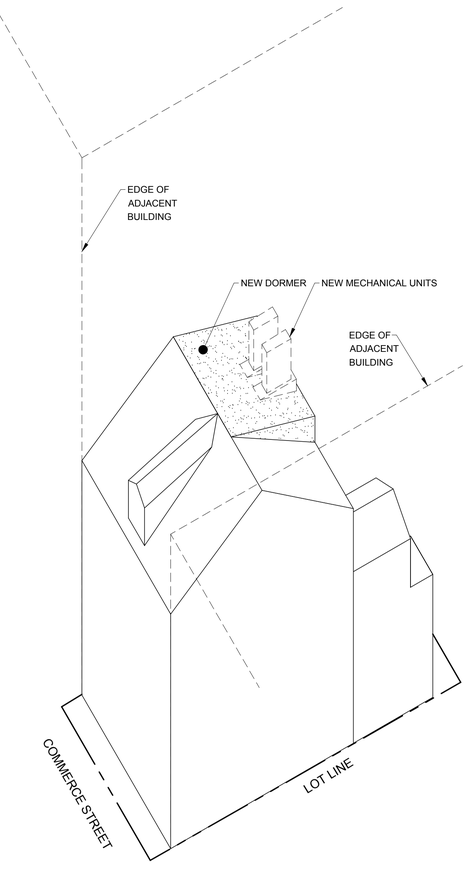

AXONOMETRIC DIAGRAM
NOT TO SCALE

NANCY HOLWELL
ARCHITECT
250 West 26th Street New York, NY 10001
Phone: (212) 307/0688 Fax: (212) 242/3304
office@nharchitect.com

09.08.15	Community Board Presentation

issue / revisions

project.

17 COMMERCE STREET
NEW YORK, NY 10014

drawing title

SITE PLAN
SIGHT LINE ANALYSIS

seal

date 09/08/2015

project no.

scale AS NOTED

drawn by

dwg. no. L101.0

Bldg Dept No.

COPYRIGHT © 2015 NANCY HOLWELL ARCHITECT

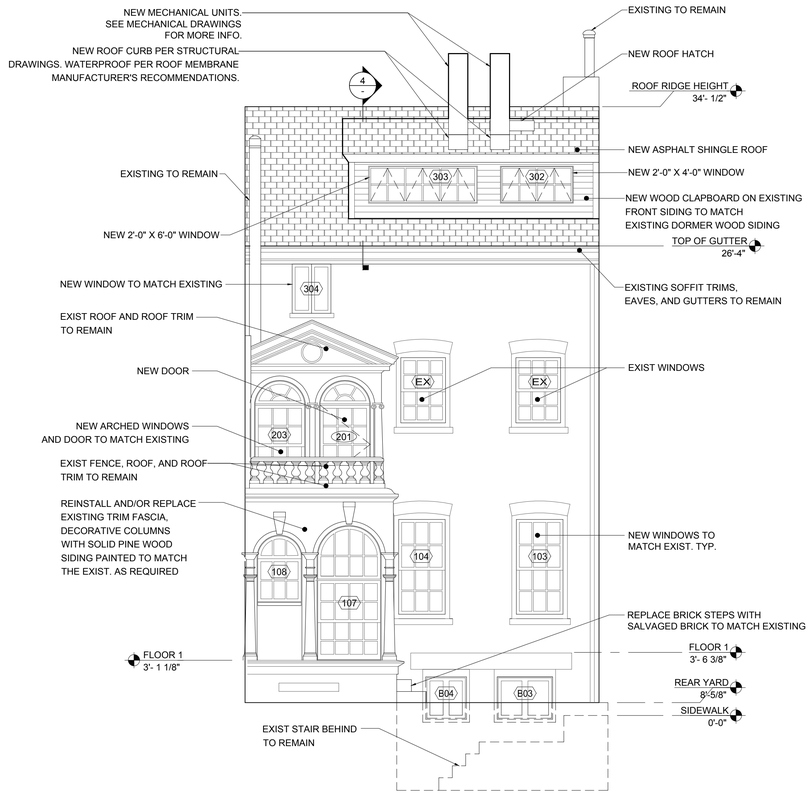

2 EXTERIOR ELEVATION NORTH (REAR YARD)

0 1 2 4 8 16 FEET

SCALE: 1/4"=1'-0" ON 24" X 36" SCALE: 1/8"=1'-0" 11" X 17"

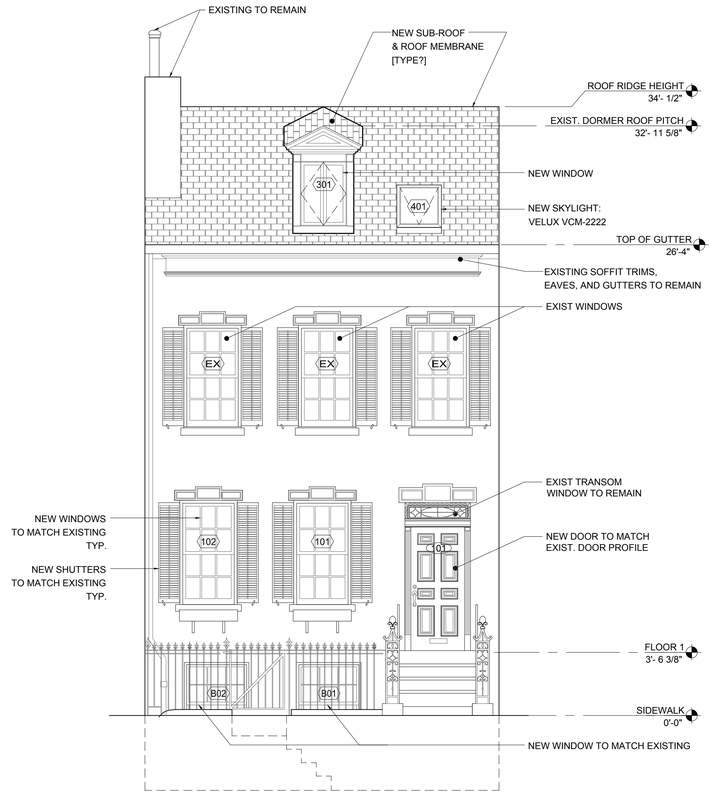

1 EXTERIOR ELEVATION SOUTH (STREET FACADE)

0 1 2 4 8 16 FEET

SCALE: 1/4"=1'-0" ON 24" X 36" SCALE: 1/8"=1'-0" 11" X 17"

NANCY HOLWELL
ARCHITECT
250 West 26th Street New York, NY 10001
Phone: (212) 307/0688 Fax: (212) 242/3304
office@nharchitect.com

09.08.15	Community Board Presentation

issue / revisions

project.

17 COMMERCE STREET
NEW YORK, NY 10014

drawing title

PROPOSED ELEVATIONS

seal

date 09/08/2015

project no.

scale AS NOTED

drawn by

dwg. no. A202.00

Bldg Dept No.

COPYRIGHT © 2015 NANCY HOLWELL ARCHITECT