Landmarks Preservation Commission

Municipal Building
1 Centre Street, 9th Floor North
New York, NY 10007
Tel: 212-669-7700

APPLICATION FORM

FOR WORK ON DESIGNATED PROPERTIES

*This application will not be deemed complete until it is so certified by the Landmarks Preservation Commission. An application consists of an application form and the materials necessary to describe the project fully. If being submitted in response to a **Warning Letter** or **Notice of Violation**, please enter the number below. Please print or type all items. If not applicable, mark N.A.*

STAFF USE ONLY	LPC DOCKET #	DATE RECEIVED	STAFF
	ACTION ☐ PMW ☐ CNE ☐ COFA ☐ REPORT ☐ OTHER:		WORK TYPE

DESIGNATED PROPERTY

ADDRESS: 50 East 7th Street, New York, NY 10003 — FLOOR OR APARTMENT #:

BOROUGH: Manhattan — BLOCK: 448 — LOT: 9 — ZONING:

WARNING LETTER / NOV # *(IF WORK IS TO ADDRESS A VIOLATION)*

DESCRIPTION OF WORK ***(CHECK ALL THAT APPLY)***

- [x] INTERIOR ALTERATIONS
- [x] ROOFTOP OR REAR YARD ADDITION: *VISIBLE?* ____ *(YES OR NO)*
- [ ] SIDEWALK OR STREET PAVING
- [x] RESTORATION WORK
- [x] AWNINGS / SIGNAGE / LIGHTING
- [x] BARRIER-FREE ACCESS
- [x] REPLACE WINDOW(S) OR DOOR(S)
- [ ] NEW BUILDING
- [ ] SIDEWALK CAFE
- [ ] THRU-WALL / WINDOW AIR CONDITIONING EQUIPMENT
- [ ] STOREFRONTS
- [ ] TEMPORARY INSTALLATION(S)
- [ ] ROOFTOP OR REAR YARD HVAC
- [x] NEW WINDOW OR DOOR OPENING
- [ ] OTHER: ____

IS THIS APPLICATION TO AMEND OR EXTEND AN EXISTING PERMIT? [x] NO [ ] YES, DOCKET #____

IS THIS APPLICATION A REQUEST FOR A NOTICE OF COMPLIANCE (SIGN OFF)? [x] NO [ ] YES, DOCKET #____

IS THERE AN EASEMENT ON THE PROPERTY? [x] NO [ ] YES *(PLEASE PROVIDE CONTACT INFORMATION FOR EASEMENT HOLDER ON SEPARATE SHEET)*

ARE YOU APPLYING TO ANY OF THE FOLLOWING? [x] DEPT. OF BUILDINGS [ ] CITY PLANNING COMM. [ ] BOARD OF STANDARDS AND APPEALS

TENANT / LESSEE / CO-OP SHAREHOLDER

NAME, TITLE, AND FIRM (IF APPLICABLE): ____
ADDRESS: ____ CITY, STATE, ZIP CODE: ____
PHONE (DAY): ____ FAX: ____ EMAIL ADDRESS: ____

ARCHITECT / ENGINEER / CONTRACTOR ***(IF APPLICABLE)***

NAME, TITLE, AND FIRM (IF APPLICABLE): Anthony Johnson, R.A. of Rosen Johnson Architects
ADDRESS: 80 Eighth Avenue CITY, STATE, ZIP CODE: New York, NY 10011
PHONE (DAY): 212-727-9800 FAX: 212-727-0990 EMAIL ADDRESS: ajohnson@rosenjohnson.com

PERSON FILING APPLICATION ***(E.G., EXPEDITOR, ATTORNEY, MANAGING AGENT)***

NAME, TITLE, AND FIRM (IF APPLICABLE): Frank Malensek, Vice President, Collegiate Church Corporation
ADDRESS: 500 Fifth Avenue #1710 CITY, STATE, ZIP CODE: New York, NY 10110
PHONE (DAY): 212-233-1992 FAX: 212-354-0478 EMAIL ADDRESS: fmalensek@collegiatechurch.org

I am the owner of the above-listed property. I am familiar with the work proposed to be carried out on my property and give my permission for this application to be filed. The information entered is correct and complete, to the best of my knowledge.

OWNER *For applications for work on or in a cooperative or condominium building, the "owner" is the Co-op Board or Condominium Association. An officer of the Co-op Board or Condominium Association must sign this application. Please consult the Instructions for Filing for additional information.*

NAME, TITLE, AND FIRM (IF APPLICABLE): Minister, Elders and Deacons of the Reformed Protestant Dutch Church of the Ci
COMPANY, CORPORATION, OR ORGANIZATION (IF APPLICABLE): a/k/a Collegiate Church Corporation
ADDRESS: 500 Fifth Avenue #1710 CITY, STATE, ZIP CODE: New York, NY 10110
PHONE (DAY): 212-233-1960 FAX: 212-354-0478 EMAIL ADDRESS: ____

SIGNATURE

Frank Malensek — January 23, 2015
SIGNATURE OF OWNER — *DATE*

Note: Section 25-317 of the Administrative Code of the City of New York makes it a punishable offense to willfully make false statements on this application.

NYC Buildings

Work Permit Department of Buildings

Permit Number: *120757671-01-EW-OT*

Issued: *12/20/2012* Expires: *05/14/2013*

Issued to: PAUL O'DONOLUE

Address: *MANHATTAN 112 SECOND AVE*

Business: KEL-MAR INTERIORS INC

Contractor No: GC-39754

Description of Work: CONCRETE WORK NOT AUTHORIZED - CONCRETE PLACEMENT, FORMWORK, STEEL REINFORCING NOT PERMITTED.

ALTERATION TYPE 2 - GEN. CONSTR FILING HEREWITH ALTERATION TYPE 2 DIRECTIVE 2 TO SHOW CHANGES TO EGRESS IN EXISTING CHURCH.

Review is requested under Building Code: 1968

SITE FILL: NOT APPLICABLE

To see a Zoning Diagram (ZD1) or to challenge a zoning approval filed as part of a New Building application or Alteration application filed after 7/13/2009, please use "My Community" on the Buildings Department web site at www.nyc.gov/buildings.

Emergency Telephone Day or Night: 311

Borough Commissioner:

Commissioner of Buildings:

Tampering with or knowingly making a false entry in or falsely altering this permit is a crime that is punishable by a fine, imprisonment or both.

OP-35A (5/10)

NYC Buildings

Work Permit Department of Buildings

Permit Number: *120857992-01-EW-OT*

Issued: *12/07/2012* Expires: *05/14/2013*

Issued to: PAUL O'DONOLUE

Business: KEL-MAR INTERIORS INC

Contractor No: GC-39754

Address: *MANHATTAN 112 SECOND AVENUE*

Description of Work:

ALTERATION TYPE 2 - STRUCTURAL STRUCTURAL MODIFICATONS AS PER PLANS. NO CHANGE TO USE, EGRESS OR OCCUPANCY.

Review is requested under Building Code: 1968

SITE FILL: NOT APPLICABLE

To see a Zoning Diagram (ZD1) or to challenge a zoning approval filed as part of a New Building application or Alteration application filed after 7/13/2009, please use "My Community" on the Buildings Department web site at www.nyc.gov/buildings.

Emergency Telephone Day or Night: 311

Borough Commissioner:

Commissioner of Buildings:

Tampering with or knowingly making a false entry in or falsely altering this permit is a crime that is punishable by a fine, imprisonment or both.

OP-35A (5/10)

NYC Buildings

Work Permit Department of Buildings

Permit Number: *120857992-02-EW-MH*

Issued: *12/07/2012* Expires: *05/14/2013*

Issued to: PAUL O'DONOLUE

Business: KEL-MAR INTERIORS INC

Contractor No: GC-39754

Address: *MANHATTAN 112 SECOND AVENUE*

Description of Work:

ALTERATION TYPE 2 - MECH/HVAC MODIFICATION TO THE EXISTING HVAC SYSTEM AND INSTALLATION OF PLUMBING FIXTURES AS PER PLANS. NO CHANGE TO USE, EGRESS OR OCCUPANCY.

Review is requested under Building Code: 1968

SITE FILL: NOT APPLICABLE

To see a Zoning Diagram (ZD1) or to challenge a zoning approval filed as part of a New Building application or Alteration application filed after 7/13/2009, please use "My Community" on the Buildings Department web site at www.nyc.gov/buildings.

Emergency Telephone Day or Night: 311

Borough Commissioner:

Commissioner of Buildings:

Tampering with or knowingly making a false entry in or falsely altering this permit is a crime that is punishable by a fine, imprisonment or both.

OP-35A (5/10)

NYC Buildings

Work Permit Department of Buildings

Permit Number: *120859357-01-EQ-FN*

Issued: *12/11/2012* Expires: *05/14/2013*

Issued to: PAUL O'DONOLUE

Business: KEL-MAR INTERIORS INC

Contractor No: GC-39754

Address: *MANHATTAN 112 SECOND AVENUE*

Description of Work:

ALTERATION TYPE 2 - CONSTRUCTION EQUIPMENT - FENCE FACADE RESTORATION AND MODIFICATION AS PER PLANS. NO CHANGE TO USE, EGRESS OR OCCUPANCY.

Review is requested under Building Code: 1968

SITE FILL: NOT APPLICABLE

To see a Zoning Diagram (ZD1) or to challenge a zoning approval filed as part of a New Building application or Alteration application filed after 7/13/2009, please use "My Community" on the Buildings Department web site at www.nyc.gov/buildings.

Emergency Telephone Day or Night: 311

Borough Commissioner:

Commissioner of Buildings:

Tampering with or knowingly making a false entry in or falsely altering this permit is a crime that is punishable by a fine, imprisonment or both.

OP-35A (5/10)

NYC Buildings

Work Permit Department of Buildings

Permit Number: *120859357-01-EW-OT*

Issued: *12/11/2012* Expires: *05/14/2013*

Issued to: PAUL O'DONOLUE

Business: KEL-MAR INTERIORS INC

Contractor No: GC-39754

Address: *MANHATTAN 112 SECOND AVENUE*

Description of Work:

ALTERATION TYPE 2 - FACADE FACADE RESTORATION AND MODIFICATION AS PER PLANS. NO CHANGE TO USE, EGRESS OR OCCUPANCY.

Review is requested under Building Code: 1968

SITE FILL: NOT APPLICABLE

To see a Zoning Diagram (ZD1) or to challenge a zoning approval filed as part of a New Building application or Alteration application filed after 7/13/2009, please use "My Community" on the Buildings Department web site at www.nyc.gov/buildings.

Emergency Telephone Day or Night: 311

Borough Commissioner:

Commissioner of Buildings:

Tampering with or knowingly making a false entry in or falsely altering this permit is a crime that is punishable by a fine, imprisonment or both.

OP-35A (5/10)

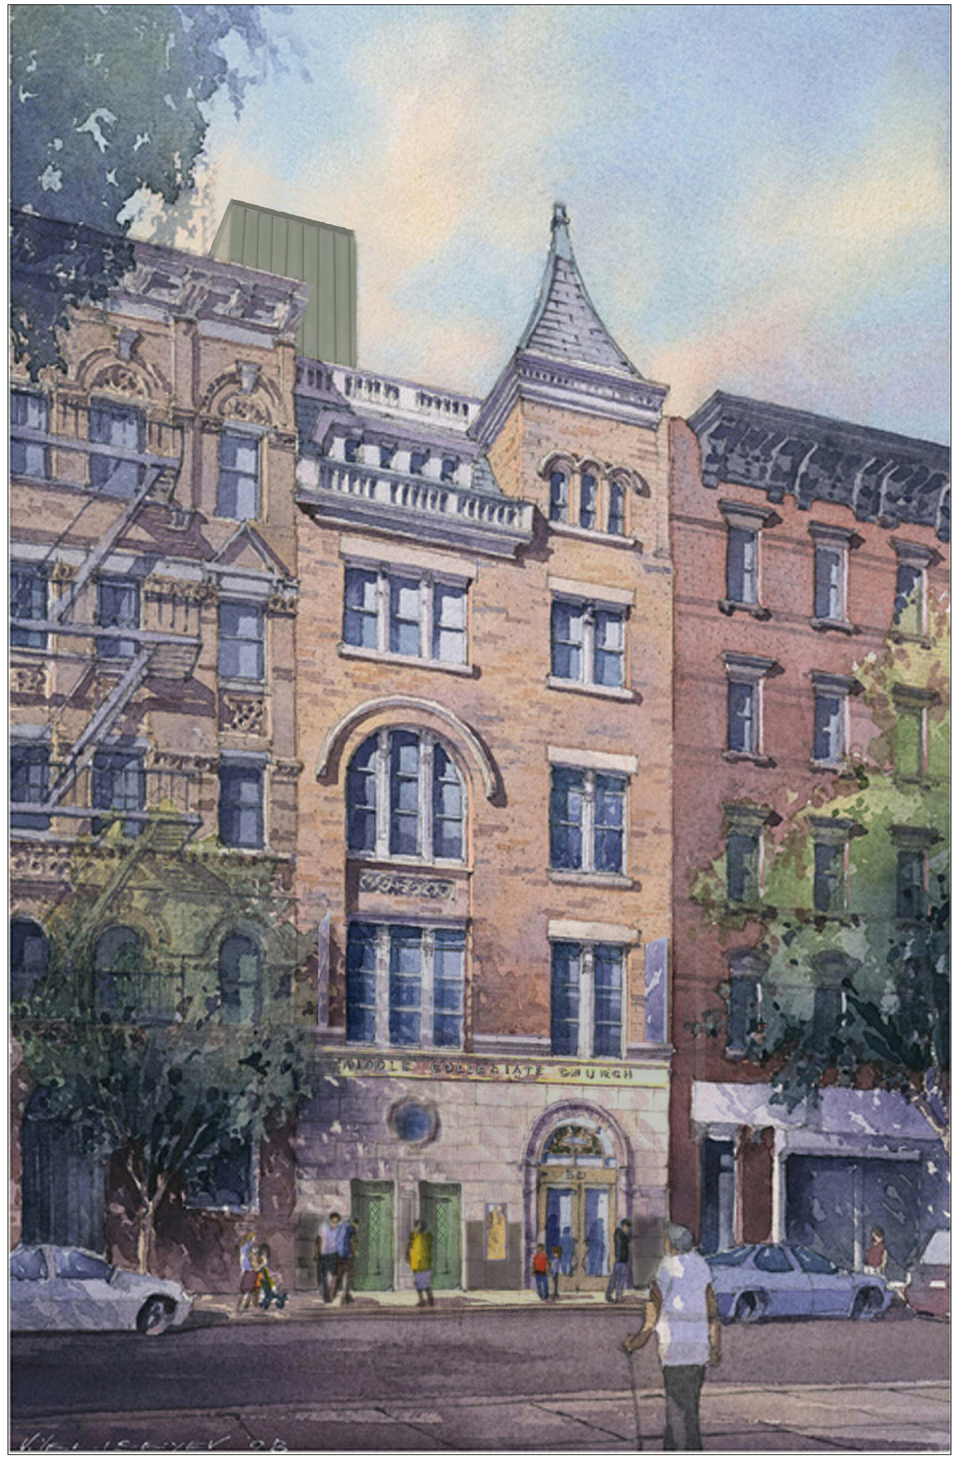

MIDDLE COLLEGIATE CHURCH

50 E. 7TH STREET, NEW YORK, NY 10003

OWNER
COLLEGIATE CHURCH CORPORATION
500 Fifth Avenue
New York, NY 10110
TEL (212) 233-1960

ARCHITECT
ROSEN JOHNSON ARCHITECTS PC
80 Eighth Avenue
New York, NY 10011
TEL (212) 727-9800

LIGHTING
CLINE BETTRIDGE BERNSTEIN LIGHTING DESIGN
30 West 22nd Street
New York, NY 10010
TEL (212) 741-3280

VERTICAL TRASPORTATION
VDA
5 Regent Street
Livingston, NJ 07039
TEL (973) 994-9220

STRUCTURAL
THORNTON-TOMASETTI ENGINEERS
744 Broad Street
Newark, NJ 07102
TEL (973) 286-6100

MEEP
AKF ENGINEERS
330 West 42nd Street
New York, NY 10036
TEL (212) 354-5656

CIVIL ENGINEER
LANGAN
21 Penn Plaza
New York, NY 10001
TEL (212) 479-5400

EXPEDITOR & CODE CONSULTANT
BROOKBRIDGE
43 Warren Street
New York, NY 10007
TEL (212) 406-5920

REV.	DATE	COMMENTS
ISSUE		

ACCESSIBILITY IMPROVEMENTS

7TH STREET - NORTH ELEVATION
PROPOSED

SEAL AND SIGNATURE:

NYCLPC

P-1

DATE:	11/31/12
PROJECT No:	
DRAWN BY:	
CHECK BY:	AJ
DRAWING No:	
	PROPOSED
CADD FILE No:	
K110150_MCC	

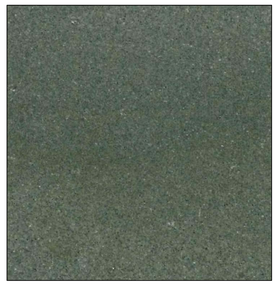

9 S-4 NYS BLUESTONE
SCALE: NTS

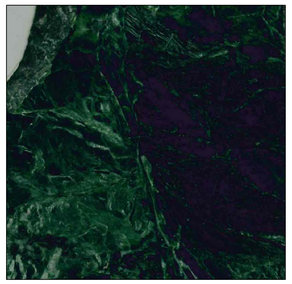

8 S-5 VERMONT VERDE MARBLE
SCALE: NTS

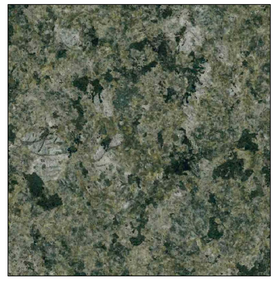

7 S-3 ATLANTIC GREEN GRANITE - FLAMED
SCALE: NTS

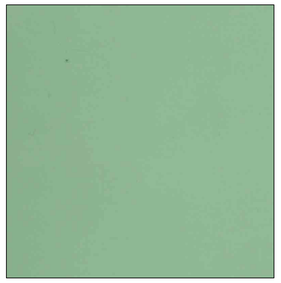

6 P-5 PAINT COLOR TO MATCH AGED COPPER
SCALE: NTS

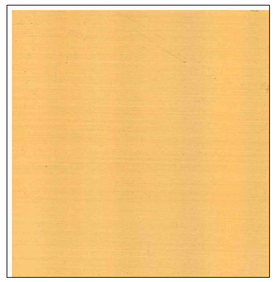

5 SATIN BRONZE
SCALE: NTS

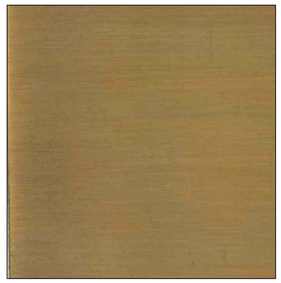

4 M-1 SATIN BRONZE MEDIUM STATUARY FINISH
SCALE: NTS

11 BRONZE DOOR - SIMILAR FINISH AND HARDWARE
SCALE: NTS

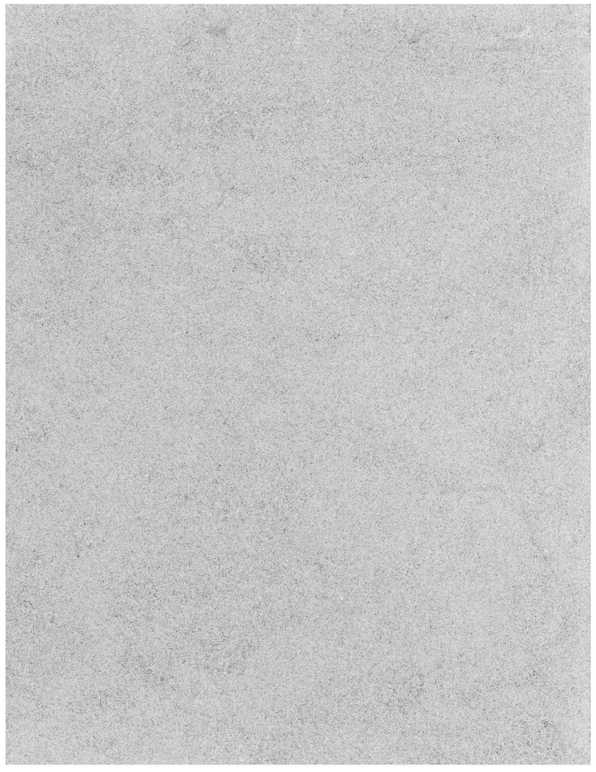

10 S-2 INDIANA LIMESTONE
SCALE: NTS

3 WINDOW FRAME PAINT COLOR
SCALE: NTS

2 B-3 BELDEN BRICK
SCALE: NTS

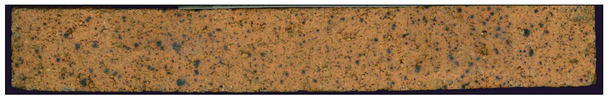

1 EXISTING BRICK
SCALE: NTS

MIDDLE COLLEGIATE CHURCH

50 E. 7TH STREET, NEW YORK, NY 10003

OWNER
COLLEGIATE CHURCH CORPORATION
500 Fifth Avenue
New York, NY 10110
TEL (212) 233-1960

ARCHITECT
ROSEN JOHNSON ARCHITECTS PC
80 Eighth Avenue
New York, NY 10011
TEL (212) 727-9800

LIGHTING
CLINE BETTRIDGE BERNSTEIN LIGHTING DESIGN
30 West 22nd Street
New York, NY 10010
TEL (212) 741-3280

VERTICAL TRASPORTATION
VDA
5 Regent Street
Livingston, NJ 07039
TEL (973) 994-9220

STRUCTURAL
THORNTON-TOMASETTI ENGINEERS
744 Broad Street
Newark, NJ 07102
TEL (973) 286-6100

MEEP
AKF ENGINEERS
330 West 42nd Street
New York, NY 10036
TEL (212) 354-5656

CIVIL ENGINEER
LANGAN
21 Penn Plaza
New York, NY 10001
TEL (212) 479-5400

EXPEDITOR & CODE CONSULTANT
BROOKBRIDGE
43 Warren Street
New York, NY 10007
TEL (212) 406-5920

REV.	DATE	COMMENTS
ISSUE		

ACCESSIBILITY IMPROVEMENTS

MATERIALS

SEAL AND SIGNATURE:

NYCLPC

P-2

DATE:	06/06/11
PROJECT No:	10161
DRAWN BY:	
CHECK BY:	AJ
DRAWING No:	
CADD FILE No: K010150_MCC	1 of

MIDDLE COLLEGIATE CHURCH

50 E. 7TH STREET, NEW YORK, NY 10003

OWNER
COLLEGIATE CHURCH CORPORATION
500 Fifth Avenue
New York, NY 10110
TEL (212) 233-1960

ARCHITECT
ROSEN JOHNSON ARCHITECTS PC
80 Eighth Avenue
New York, NY 10011
TEL (212) 727-9800

LIGHTING
CLINE BETTRIDGE BERNSTEIN LIGHTING DESIGN
30 West 22nd Street
New York, NY 10010
TEL (212) 741-3280

VERTICAL TRASPORTATION
VDA
5 Regent Street
Livingston, NJ 07039
TEL (973) 994-9220

STRUCTURAL
THORNTON-TOMASETTI ENGINEERS
744 Broad Street
Newark, NJ 07102
TEL (973) 286-6100

M.E.P.
AKF ENGINEERS
330 West 42nd Street
New York, NY 10036
TEL (212) 354-5656

CIVIL ENGINEER
LANGAN
21 Penn Plaza
New York, NY 10001
TEL (212) 479-5400

EXPEDITOR & CODE CONSULTANT
BROOKBRIDGE
43 Warren Street
New York, NY 10007
TEL (212) 406-5920

REV.	DATE	COMMENTS
ISSUE		

ACCESSIBILITY IMPROVEMENTS

7TH STREET - NORTH ELEVATION PROPOSED

SEAL AND SIGNATURE:

NYCLPC

P-3

PROPOSED

DATE:	11/01/12
PROJECT No:	
DRAWN BY:	
CHECK BY:	AJ
DRAWING No:	
CADD FILE No:	KC10150_MOC

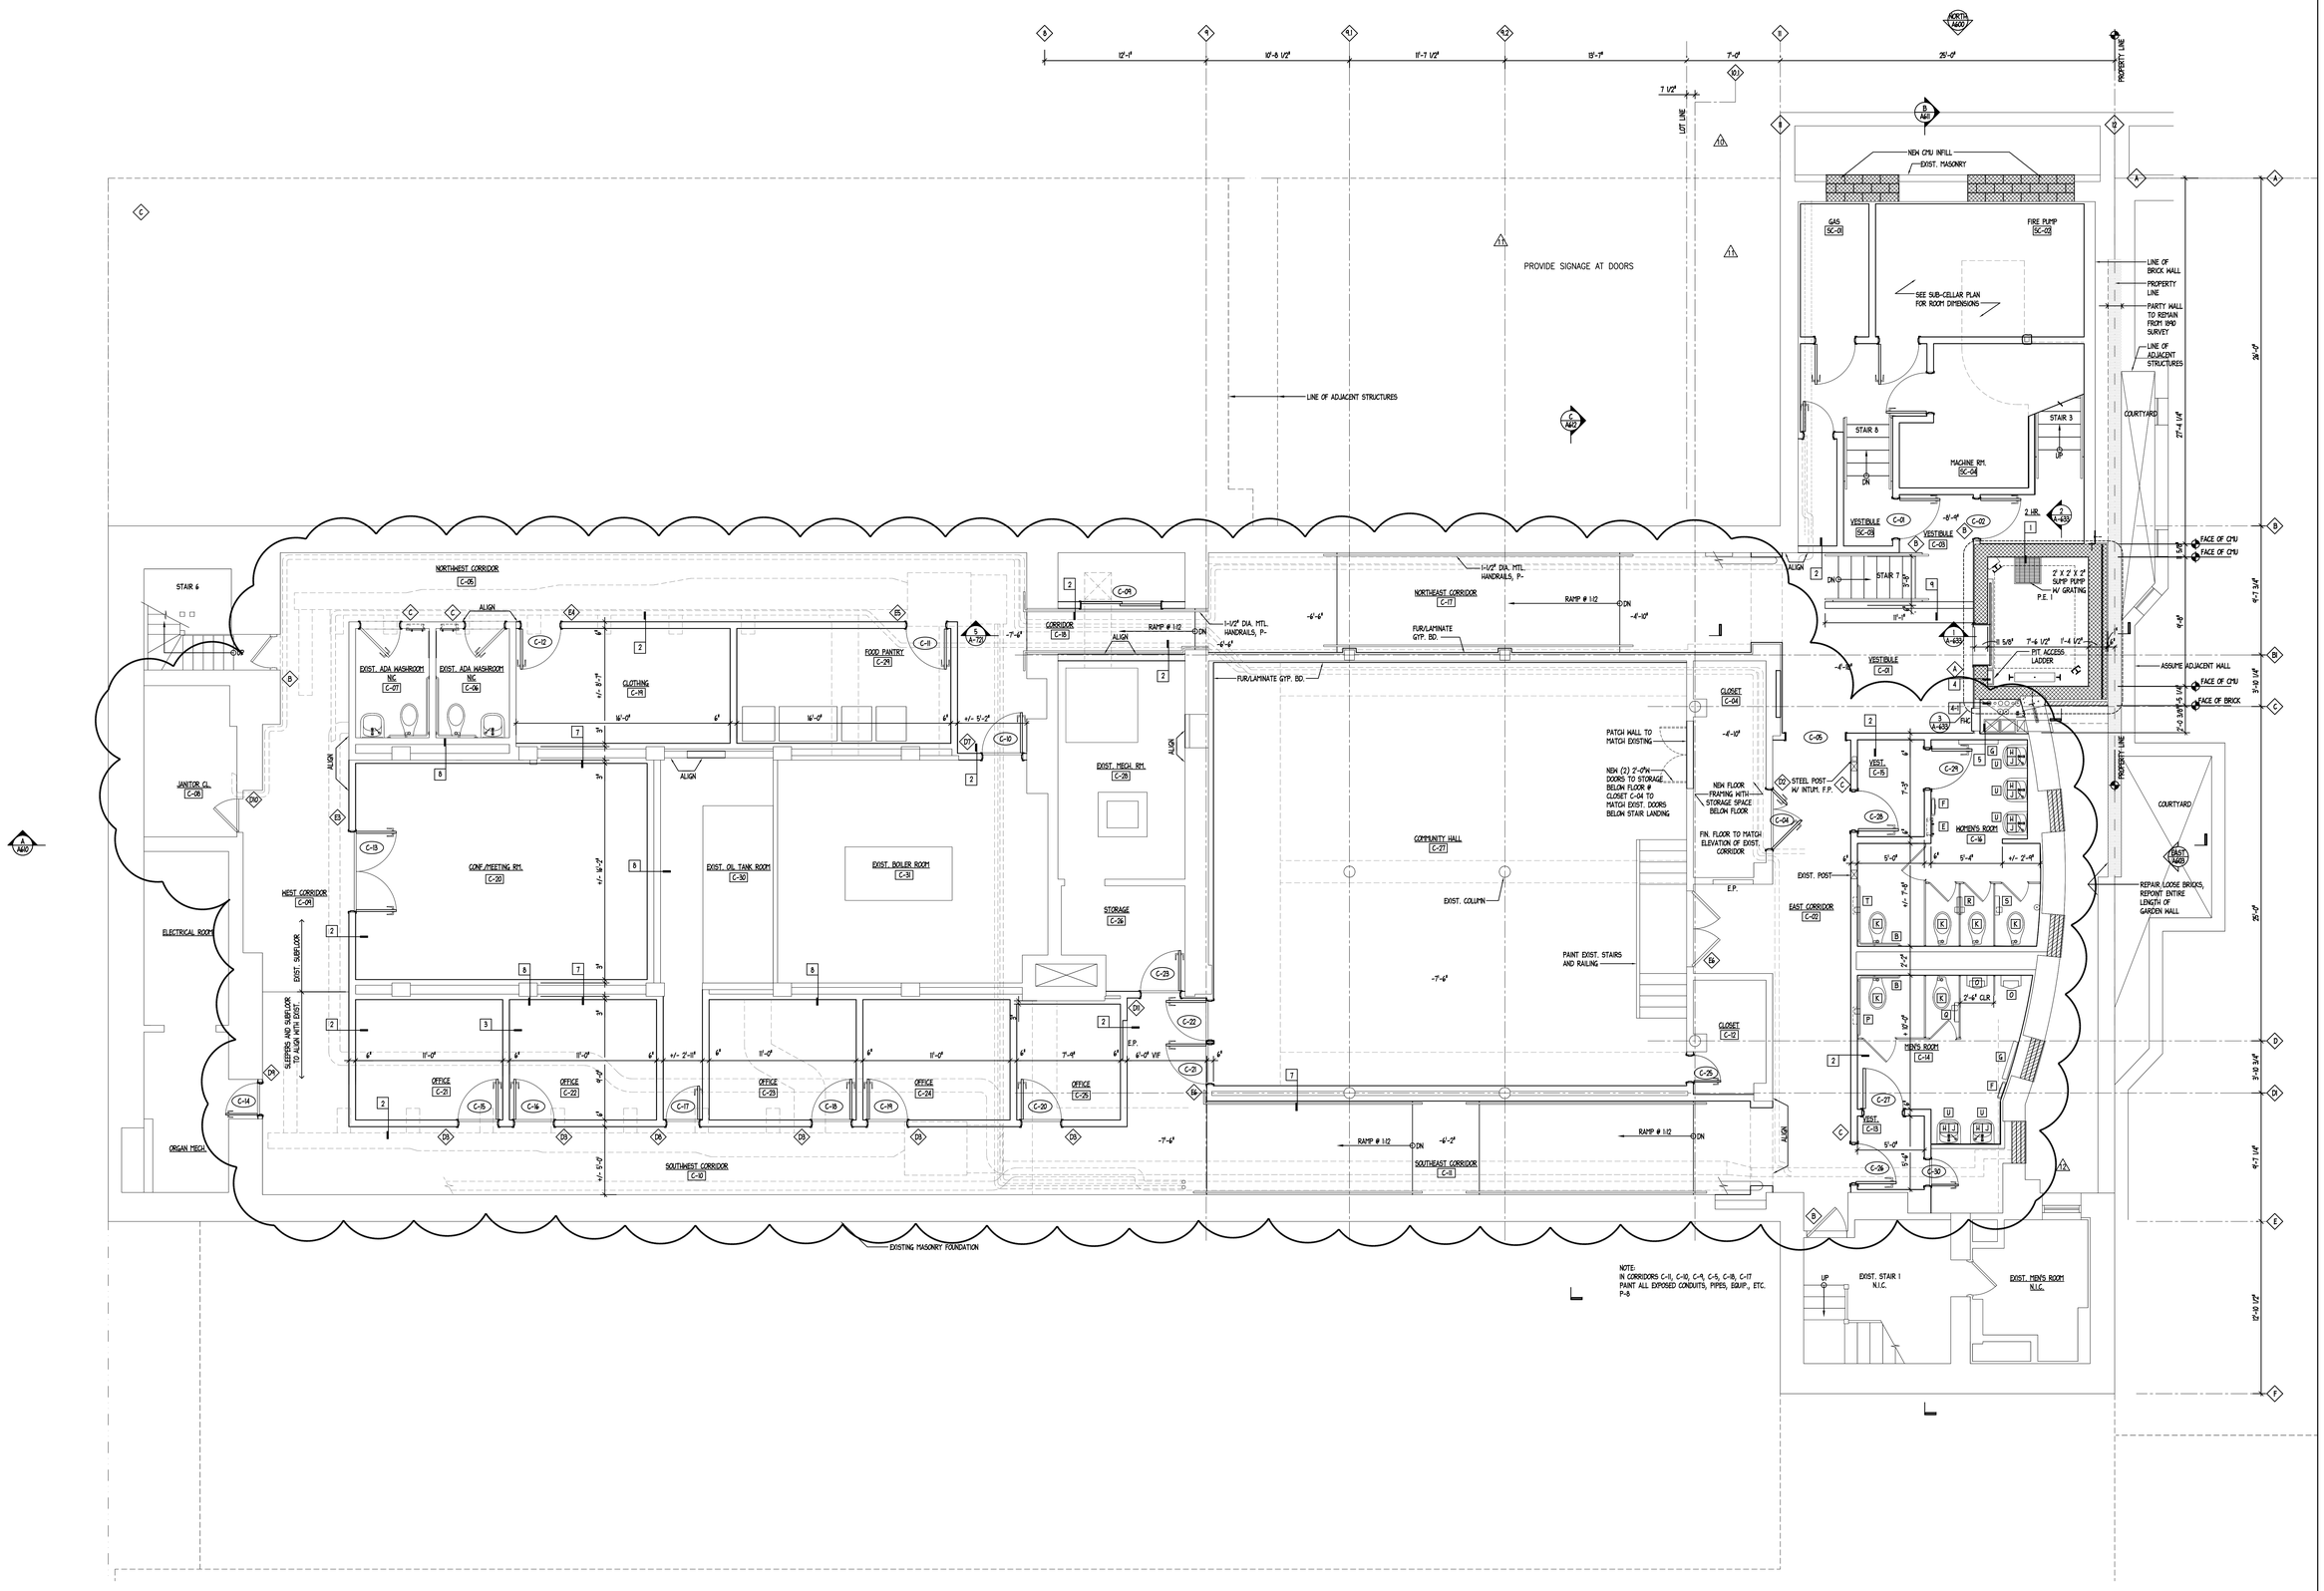

MIDDLE COLLEGIATE CHURCH

50 E. 7TH STREET, NEW YORK, NY 10003

OWNER	ARCHITECT	LIGHTING	VERTICAL TRASPORTATION	STRUCTURAL	MEP	CIVIL ENGINEER	EXPEDITOR & CODE CONSULTANT
COLLEGIATE CHURCH CORPORATION 500 Fifth Avenue New York, NY 10110 TEL (212) 233-1960	ROSEN JOHNSON ARCHITECTS PC 80 Eighth Avenue New York, NY 10011 TEL (212) 727-9800	CLINE BETTRIDGE BERNSTEIN LIGHTING DESIGN 30 West 22nd Street New York, NY 10010 TEL (212) 741-3280	VDA 5 Regent Street Livingston, NJ 07039 TEL (973) 994-9220	THORNTON-TOMASETTI ENGINEERS 744 Broad Street Newark, NJ 07102 TEL (973) 286-6100	AKF ENGINEERS 330 West 42nd Street New York, NY 10036 TEL (212) 354-5656	LANGAN 21 Penn Plaza New York, NY 10001 TEL (212) 479-5400	BROOKBRIDGE 43 Warren Street New York, NY 10007 TEL (212) 406-5920

REV.	DATE	COMMENTS
12	11/28/12	GENERAL REVISION
11	09/14/12	REVISED FACADE
10	08/24/12	ISSUE FOR D.D. FACADE REVISION
9	08/17/12	REISSUE FOR FACADE PERMIT
8	05/11/12	ISSUED FOR BID
7	04/09/12	ISSUED FOR BID
6	03/09/12	REISSUE FOR FACADE PERMIT
5	01/03/12	REISSUE FOR PERMIT
4	12/29/11	REISSUE FOR FACADE PERMIT
3	09/16/11	ISSUE FOR FACADE PERMIT
2	06/06/11	ISSUED FOR BID
1	02/07/11	ISSUED FOR PERMIT

ISSUE

ACCESSIBILITY IMPROVEMENTS

CELLAR FLOOR CONSTRUCTION PLAN

SEAL AND SIGNATURE:

NYCLPC

P-4

DATE:	06/06/11
PROJECT No:	10161
DRAWN BY:	
CHECK BY:	AJ
DRAWING No:	A-200.01
CADD FILE No:	K:\10150_MCC

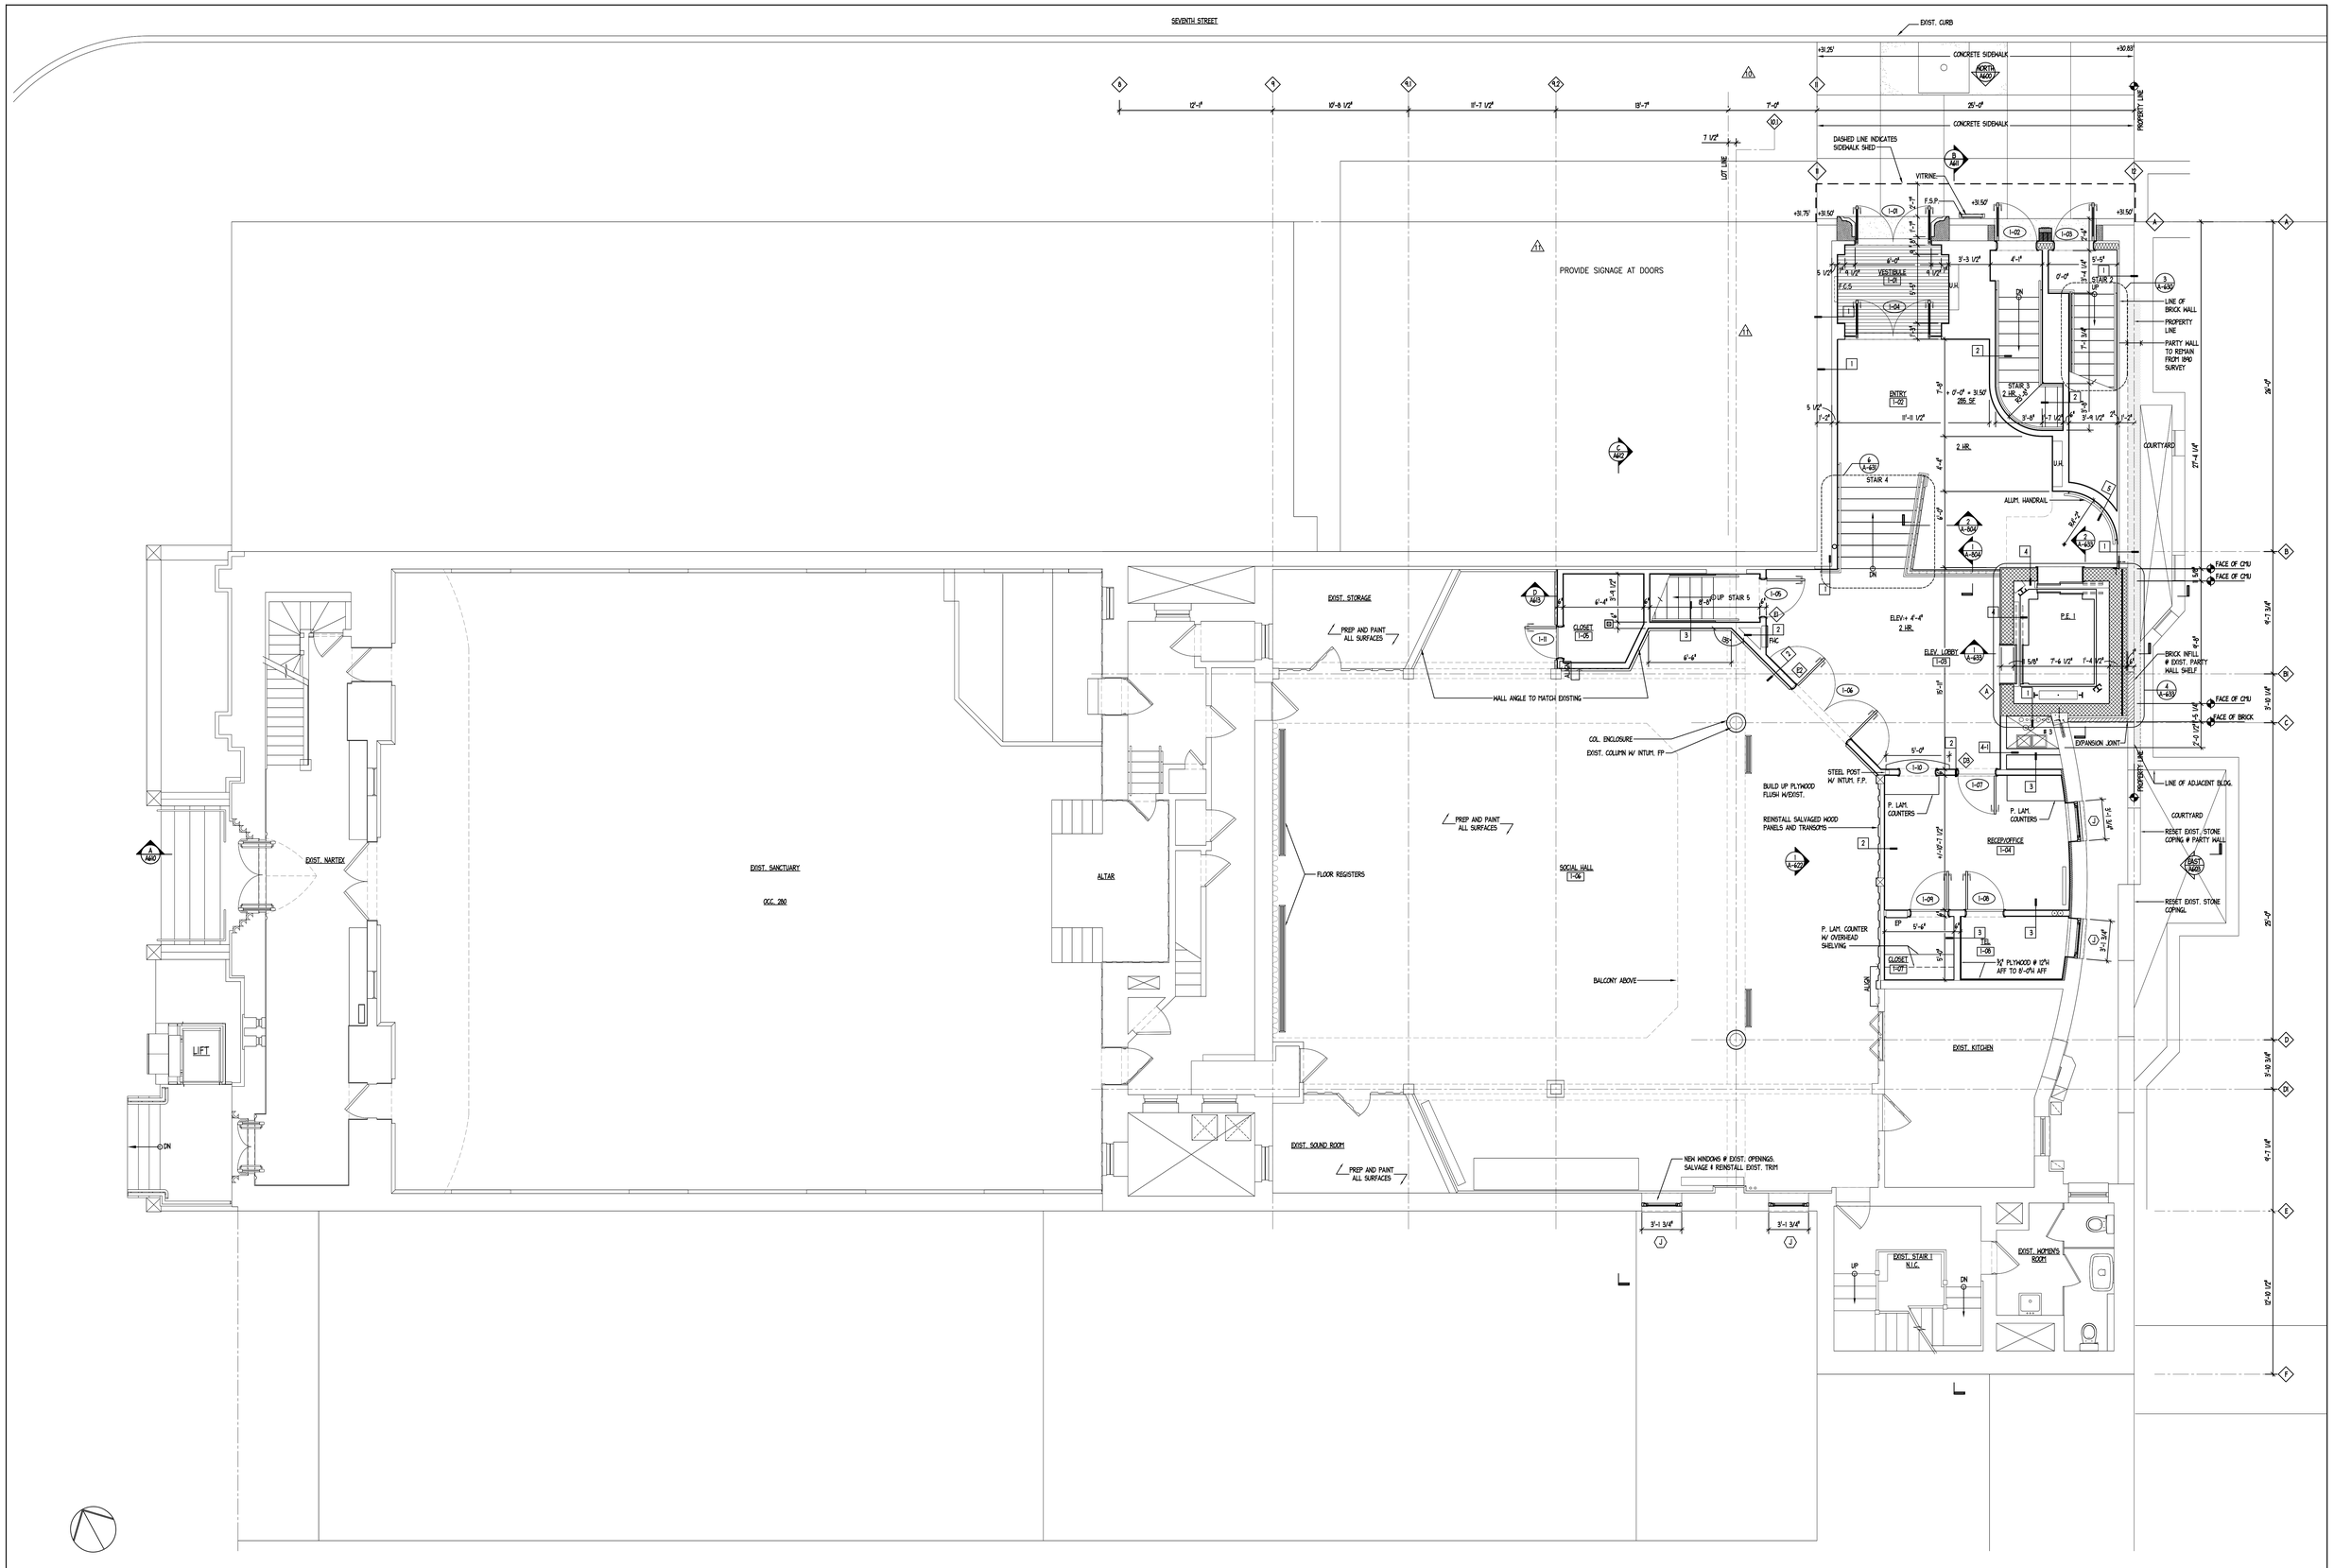

MIDDLE COLLEGIATE CHURCH

50 E. 7TH STREET, NEW YORK, NY 10003

OWNER	ARCHITECT	LIGHTING	VERTICAL TRASPORTATION	STRUCTURAL	M.E.P	CIVIL ENGINEER	EXPEDITOR & CODE CONSULTANT
COLLEGIATE CHURCH CORPORATION 500 Fifth Avenue New York, NY 10110 TEL (212) 233-1960	ROSEN JOHNSON ARCHITECTS PC 80 Eighth Avenue New York, NY 10011 TEL (212) 727-9800	CLINE BETTRIDGE BERNSTEIN LIGHTING DESIGN 30 West 22nd Street New York, NY 10010 TEL (212) 741-3280	VDA 5 Regent Street Livingston, NJ 07039 TEL (973) 994-9220	THORNTON-TOMASETTI ENGINEERS 744 Broad Street Newark, NJ 07102 TEL (973) 286-6100	AKF ENGINEERS 330 West 42nd Street New York, NY 10036 TEL (212) 354-5656	LANGAN 21 Penn Plaza New York, NY 10001 TEL (212) 479-5400	BROOKBRIDGE 43 Warren Street New York, NY 10007 TEL (212) 406-5920

REV.	DATE	COMMENTS
12	11/28/12	GENERAL REVISION
11	09/14/12	REVISED FACADE
10	08/24/12	ISSUE FOR D.D. FACADE REVISION
9	08/17/12	REISSUE FOR FACADE PERMIT
8	05/11/12	ISSUED FOR BID
7	04/09/12	ISSUED FOR BID
5	03/09/12	REISSUE FOR FACADE PERMIT
4	12/29/11	REISSUE FOR FACADE PERMIT
3	09/16/11	ISSUE FOR FACADE PERMIT
2	06/06/11	ISSUED FOR BID
1	02/07/11	ISSUED FOR PERMIT

ISSUE

ACCESSIBILITY IMPROVEMENTS

FIRST FLOOR CONSTRUCTION PLAN

SEAL AND SIGNATURE:

NYCLPC

P-5

DATE:	06/06/11
PROJECT No:	10161
DRAWN BY:	
CHECK BY:	AJ
DRAWING No:	A-201.01
CADD FILE No:	K:\10150_MCC

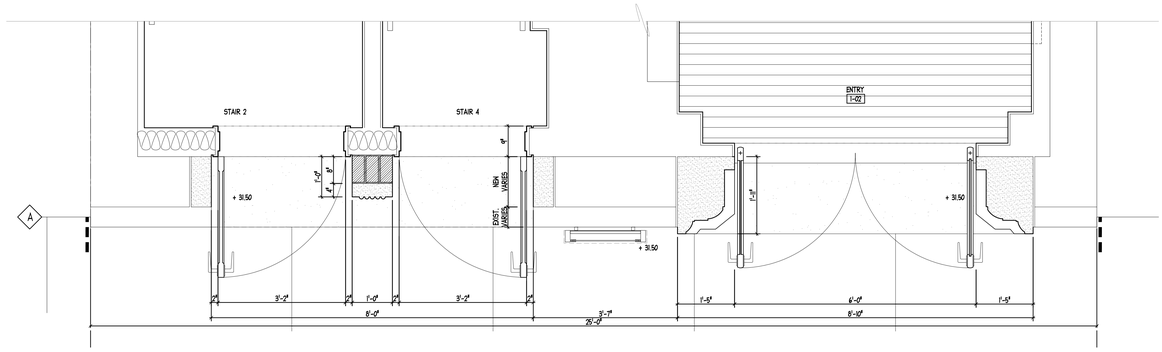

2 LOWER FACADE - ENLARGED PLAN
SCALE: 3/4" = 1'-0"

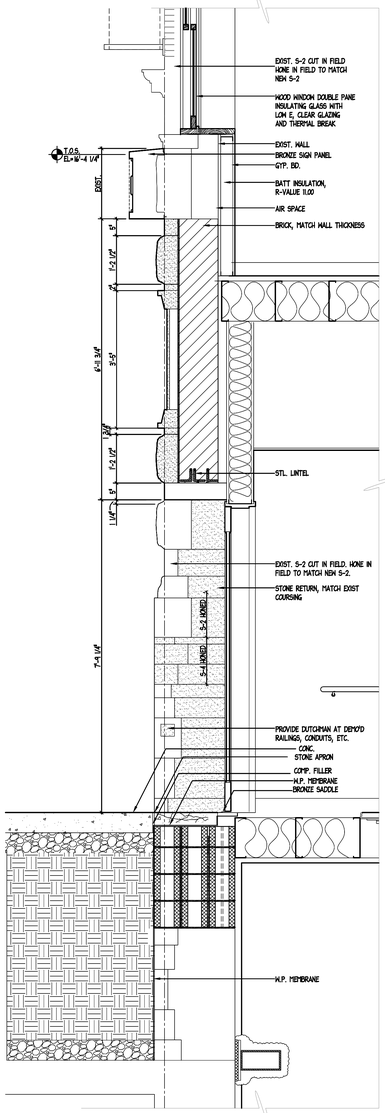

5 LOWER FACADE
SECTION @ EGRESS DOOR
SCALE: 3/4" = 1'-0"

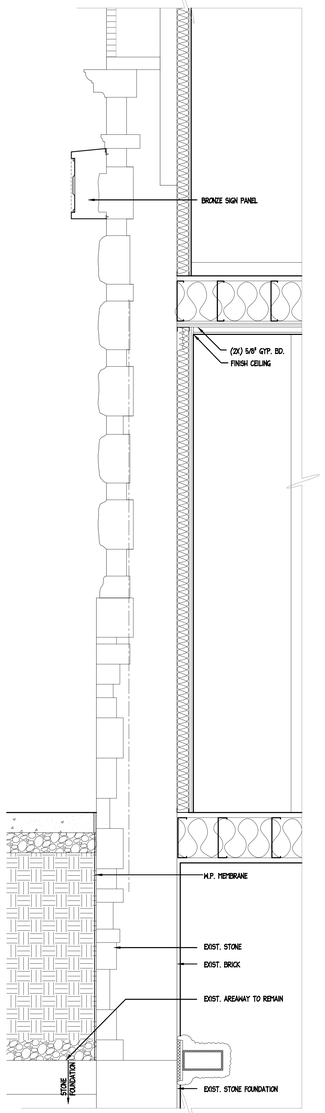

4 LOWER FACADE
SECTION @ STONE WALL
SCALE: 3/4" = 1'-0"

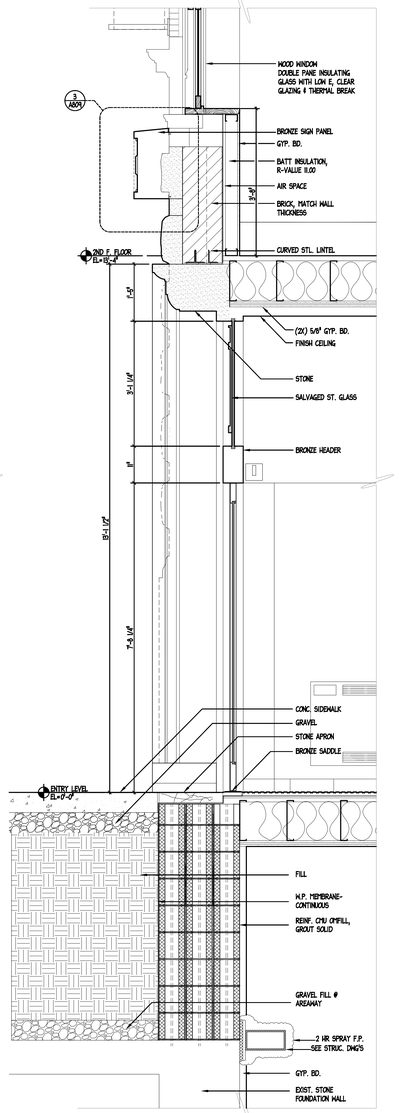

3 LOWER FACADE
SECTION @ ARCH DOORWAY
SCALE: 3/4" = 1'-0"

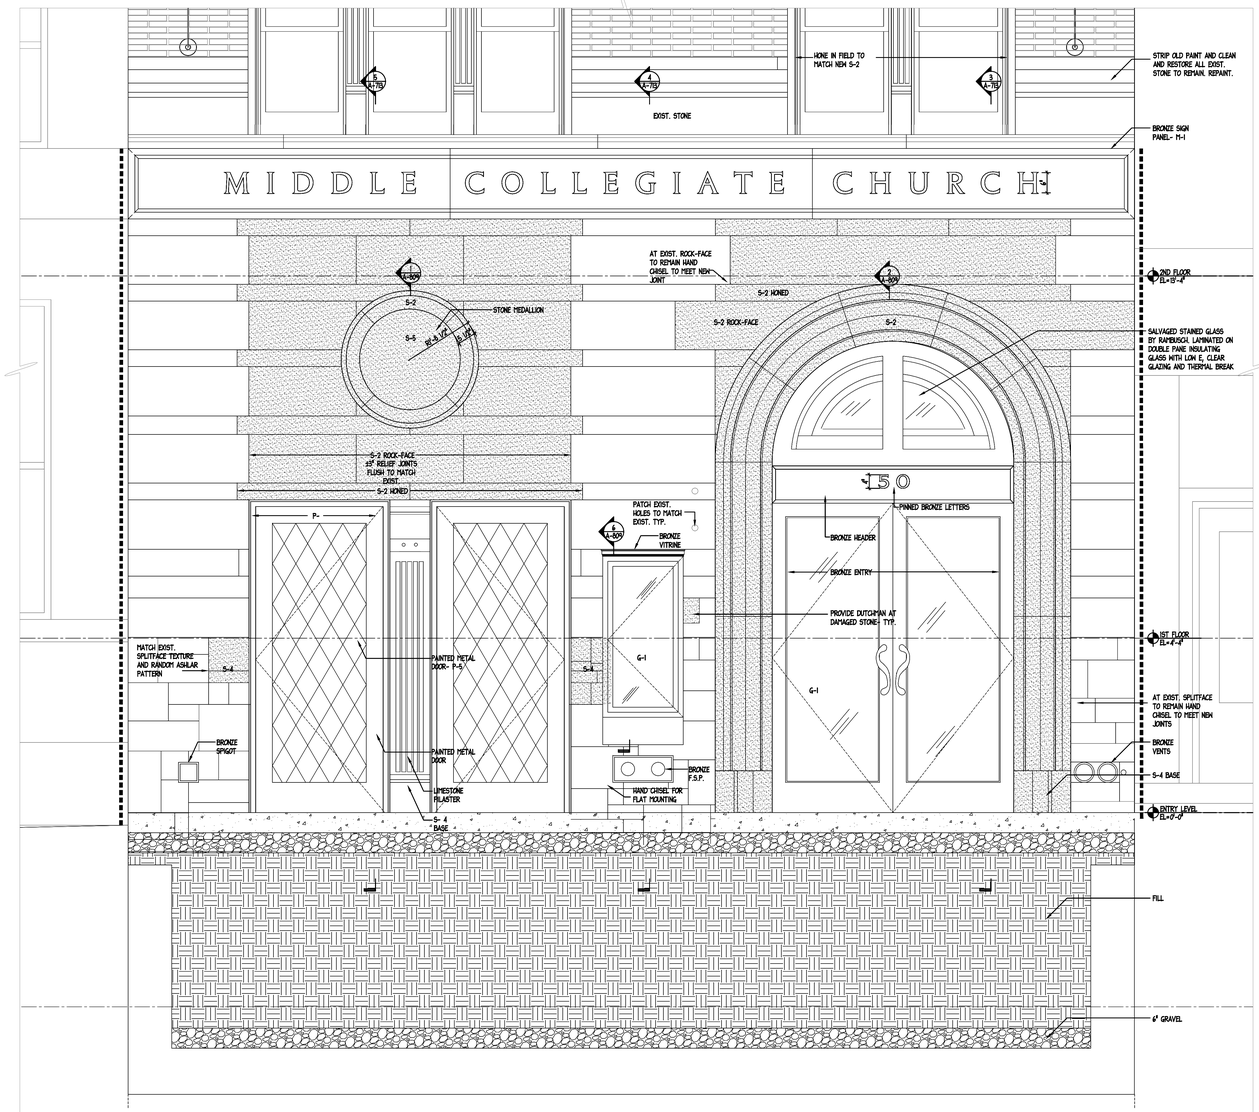

1 LOWER FACADE - 7TH STREET ELEVATION
SCALE: 3/4"=1'-0"

MIDDLE COLLEGIATE CHURCH

50 E. 7TH STREET, NEW YORK, NY 10003

OWNER	ARCHITECT	LIGHTING	VERTICAL TRASPORTATION	STRUCTURAL	M.E.P.	CIVIL ENGINEER	EXPEDITOR & CODE CONSULTANT
COLLEGIATE CHURCH CORPORATION 500 Fifth Avenue New York, NY 10110 TEL (212) 233-1960	ROSEN JOHNSON ARCHITECTS PC 80 Eighth Avenue New York, NY 10011 TEL (212) 727-9800	CLINE BETTRIDGE BERNSTEIN LIGHTING DESIGN 30 West 22nd Street New York, NY 10010 TEL (212) 741-3280	VDA 5 Regent Street Livingston, NJ 07039 TEL (973) 994-9220	THORNTON-TOMASETTI ENGINEERS 744 Broad Street Newark, NJ 07102 TEL (973) 286-6100	AKF ENGINEERS 330 West 42nd Street New York, NY 10036 TEL (212) 354-5656	LANGAN 21 Penn Plaza New York, NY 10001 TEL (212) 479-5400	BROOKBRIDGE 43 Warren Street New York, NY 10007 TEL (212) 406-5920

REV.	DATE	COMMENTS
11	09/14/12	REVISED FACADE
10	08/24/12	ISSUE FOR D.D. FACADE REVISION
9	08/17/12	REISSUE FOR FACADE PERMIT
8	05/11/12	ISSUED FOR BID
7	04/09/12	ISSUED FOR BID
6	03/09/12	REISSUE FOR FACADE PERMIT
5	01/03/12	REISSUE FOR PERMIT
4	12/29/11	REISSUE FOR FACADE PERMIT
3	09/16/11	ISSUE FOR FACADE PERMIT
2	06/06/11	ISSUED FOR BID
1	02/07/11	ISSUED FOR PERMIT

ISSUE

ACCESSIBILITY IMPROVEMENTS

LOWER FACADE DETAILS

SEAL AND SIGNATURE:

NYC LPC

P-6

DATE:	06/06/11
PROJECT No:	10161
DRAWN BY:	
CHECK BY:	AJ
DRAWING No:	A-713.01
CADD FILE No:	k:\10150_MCC

MIDDLE COLLEGIATE CHURCH

50 E. 7TH STREET, NEW YORK, NY 10003

OWNER
COLLEGIATE CHURCH CORPORATION
500 Fifth Avenue
New York, NY 10110
TEL (212) 233-1960

ARCHITECT
ROSEN JOHNSON ARCHITECTS PC
80 Eighth Avenue
New York, NY 10011
TEL (212) 727-9800

LIGHTING
CLINE BETTRIDGE BERNSTEIN LIGHTING DESIGN
30 West 22nd Street
New York, NY 10010
TEL (212) 741-3280

VERTICAL TRASPORTATION
VDA
5 Regent Street
Livingston, NJ 07039
TEL (973) 994-9220

STRUCTURAL
THORNTON-TOMASETTI ENGINEERS
744 Broad Street
Newark, NJ 07102
TEL (973) 286-6100

M.E.P
AKF ENGINEERS
330 West 42nd Street
New York, NY 10036
TEL (212) 354-5656

CIVIL ENGINEER
LANGAN
21 Penn Plaza
New York, NY 10001
TEL (212) 479-5400

EXPEDITOR & CODE CONSULTANT
BROOKBRIDGE
43 Worren Street
New York, NY 10007
TEL (212) 406-5920

REV.	DATE	COMMENTS
ISSUE		

ACCESSIBILITY IMPROVEMENTS

7TH STREET - NORTH ELEVATION LIGHTING

SEAL AND SIGNATURE:

NYCLPC

P-7

DATE: 11/31/12

PROJECT No:

DRAWN BY:

CHECK BY: AJ

DRAWING No: L-1

CADD FILE No: K110150_MCC

TYPE L13

N10RDT / N10RDL

NANO**LUMEN**®

Downlight Trim Round - 1" Regress

LUMINAIRE INFORMATION

APPLICATION:
Accent luminaire for Residential, Commercial, Retail or Hospitality environments.

MATERIALS:
Trim: Precision die cast body with durable UV-stabilized powder coating.
Reflector: Twist and lock interchangeable reflector system allows for flexibility while maintaining design consistency. Spun and faceted aluminum, Available in 10°, 20°, 35° and 60° distribution. Reflector not available in MR16 & MHMR16 lamps.
Trim Lens: Solite is standard unless option is specified.
Baffle Options: High temperature nylon.
BM - Black Matte Baffle
WM - White Matte Baffle
BV - Black Vertical Groove Baffle
WV - White Vertical Groove Baffle

LAMP: (not included)
Captive lamp assembly rotates to provide easy access for relamping, without separating components.
20W T4.5 G8.5
39W T4.5 G8.5
70W T4.5 G8.5
20W T4 GU6.5
39W T4 GU6.5
22W CDM-Tm PGJ5
39W CDM-Tm PGJ5
20W MHMR16 GX10
39W MHMR16 GX10
71W MR16 GU5.3 max.

CEILING CUT OUT:
3½" Ø

LISTINGS:
*Dry/Damp for Trimless and all MR16 and 70W T4.5. All others are Wet under covered ceiling.

IBEW union made.

NOTES:
- Maximum ceiling thickness up to 1½". See housing matrix on back for exceptions.
- Maximum 2 lens options in MR16 and MHMR16, all other lamps Max. 3 lens options.
- Housing included with trim.
- Not available for use with ES16 lamps.
- Trimless for drywall installation only
- Trimless not available in acoustical ceilings.
- 120V not compatible with AFCI circuit when using MR16 lamps.

DOWNLIGHT TRIM FEATURES

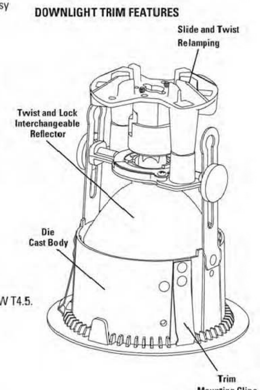

HOW TO SPECIFY

Trim	Baffle Options	Lamp / Wattage	Reflector	Trim Finish	Optional Trim Lens (standard unless option is specified)	Housing	Voltage	Accessories
(Trim) N10RDT (Trimless) N10RDL	BM - Black Matte Baffle WM - White Matte Baffle BV - Black Vertical Groove Baffle WV - White Vertical Groove Baffle	G852 - 20W T4.5 G853 - 39W T4.5 G857 - 70W T4.5 GU652 - 20W T4 GU653 - 39W T4 PGJ52 - 22W CDM-Tm PGJ53 - 39W CDM-Tm GX102 - 20W MHMR16 GX103 - 39W MHMR16 GU537 - 71W MR16 max.	RNT410 - 10° Distribution RNT420 - 20° Distribution RNT435 - 35° Distribution RNT460 - 60° Distribution Reflectors not available in MR16 and MHMR16 lamps.	10 - White 21 - Black 28 - Metalized Grey RAL - Special Color	B - Frosted Borosilicate F - Frosted L - Linear Spread P - Prismatic Spread U - Optivex Anti UV	SP55 NC61 NC63 NC65 NC71 NC73 NC75 IC1 IC3 IC5	120V 277V 120V not compatible with AFCI circuit when using MR16 lamps.	CB27 - 27" C-Channel CB52 - 52" C-Channel ER - Emergency Relay (MR16) LP - MH Lamps (Consult Factory) ARK1 - 20W/39W Bodine eAK39 ARC Keeper emergency w/ remote test switch • Above ceiling access required • Not for 70W • See Bodine eAK spec sheet for more information

HOUSING DETAILS on reverse side

USAI® www.usailighting.com info@usailighting.com 1126 River Road New Windsor, NY 12553 T 845-565-8500 F 845-561-1130

©2011. USAI, LLC. All rights reserved. All designs protected by copyright Revised 07/25/2011

TYPE L13

SP55
NC61, NC63, NC65
NC71, NC73, NC75
IC1, IC3, IC5

NANO**LUMEN**®

Housings for use with Nano Lumen Downlight Trims - Round

HOUSING FEATURES
- Easy adjustment aperture plate that allows ceiling thickness adjustment from ⅞" to 1½". See housing matrix for details.
- Patent pending "Slide & Replace" easy ballast replacement.
- Quick connectors on all wire connections.
- Universal housing style allows the ability to swap trim styles between Downlight, Adjustable and Wall Wash. See Plug-and-Play limitations on matrix below.
- Fabricated of 20 ga. black powder coated steel with thru wire J-box, 2 in 2 out at min. 90°C, #12 AGW thru branch circuit wiring.

TRANSFORMER: (MR16 Lamps)
Low voltage solid state electronic. Note: Due to transformer / dimmer match some dimmers may cause transformer hum. Check with dimmer manufacturer for suitability.

BALLAST: (MH Lamps)
Solid state electronic.

VOLTAGE:
Specify 120V or 277V.

CEILING CUT OUT:
3½" Ø

LISTINGS:
Dry/Damp for Trimless, Adjustables and all MR16 and 70W T4.5. All others Wet under covered ceiling.

IBEW union made.

NOTES:
- Maximum ceiling thickness 1½". See matrix for ceiling thickness options.
- Housing included with trim.
- Trimless for drywall installation only
- Trimless not available in acoustical ceilings.
- 120V not compatible with AFCI circuit when using MR16 lamps.

HOUSING INFORMATION - See limitations below

New Construction - All lamps	New Construction - All lamps except T4.5	New Construction - T4.5 lamps only	IC / Airtight - 50W max. MR16 only
SP55 - DL only (Max. Ceiling Thickness - 1½")	NC61 - DL / ADJ / WW (Max. Ceiling Thickness - ⅞")	NC71 - DL / ADJ / WW (Max. Ceiling Thickness - ⅞")	IC1 - DL / ADJ / WW (Max. Ceiling Thickness - ⅞")
	NC63 - DL / ADJ 30° / WW (Max. Ceiling Thickness - 1¼")	NC73 - DL / ADJ 30° / WW (Max. Ceiling Thickness - 1¼")	IC3 - DL / ADJ 30° / WW (Max. Ceiling Thickness - 1¼")
	NC65 - DL / ADJ 20° (Max. Ceiling Thickness - 1½")	NC75 - DL / ADJ 20° (Max. Ceiling Thickness - 1½")	IC5 - DL / ADJ 20° (Max. Ceiling Thickness - 1½")

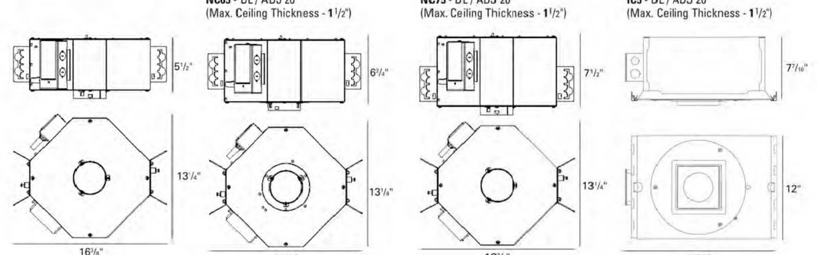

Order housings with trims on reverse side.

USAI® www.usailighting.com info@usailighting.com 1126 River Road New Windsor, NY 12553 T 845-565-8500 F 845-561-1130

©2011. USAI, LLC. All rights reserved. All designs protected by copyright Revised 07/25/2011

TYPE L13

TYPE L14

ES16 Metal Halide [Integral Ballast]

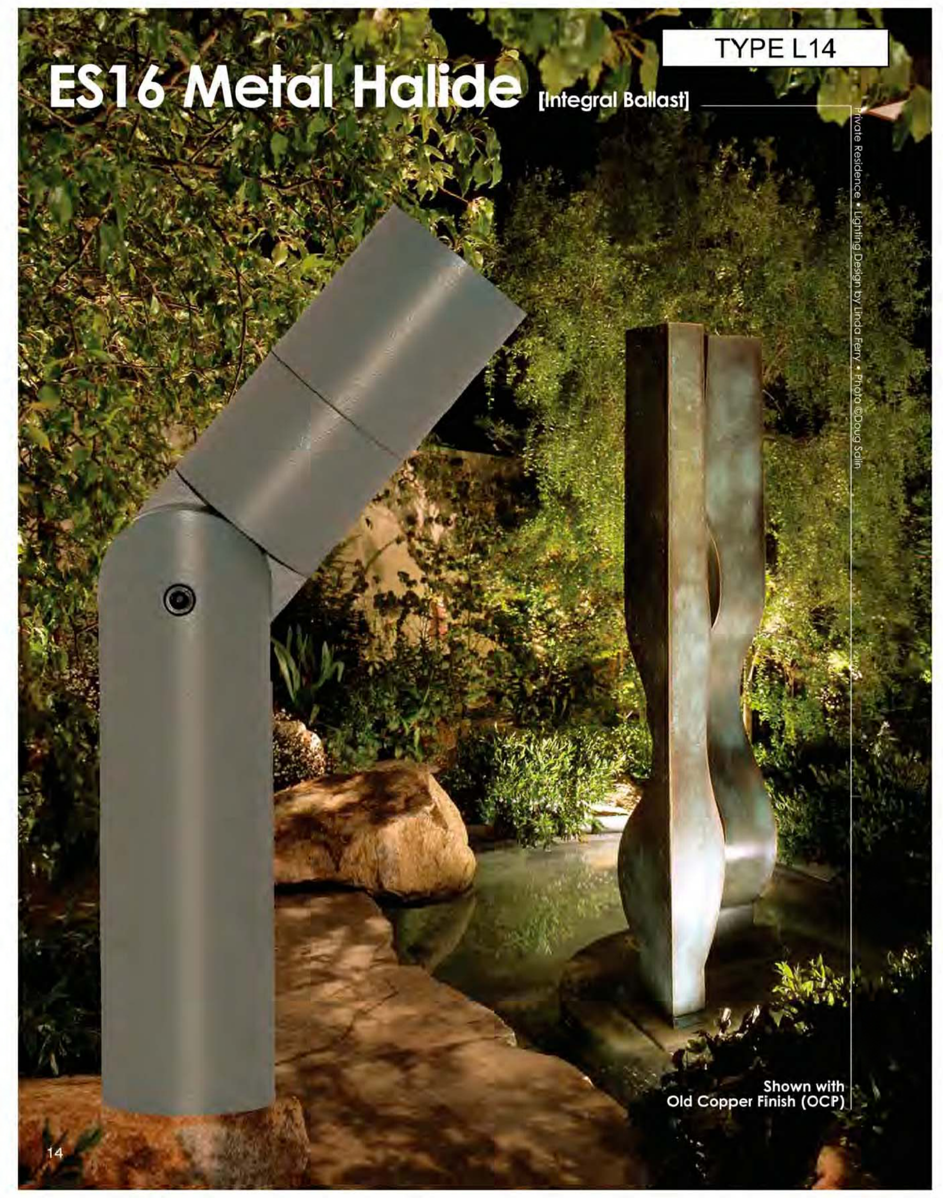

TYPE L14

Catalog Number Logic

Material	Series	Source	Housing	Lamp	Finish	Lens	Shielding	Cap Style	Base Height	Input Voltage	Option
	AR	ES20	TR	276	VER	9	11	A	20	120	PP

Material
Blank - Aluminum
B - Brass

Series
AR - ArtiStar™

Source
ES20 - ES16 Metal Halide (20W)

Housing
TR - Integral Ballast

Lamp
0 - By Others
276 - (20W) 12° Spot
277 - (20W) 25° N. Flood
279 - (20W) 40° Flood

Finish

Aluminum & Brass Finishes

Powder Coat Color	Satin	Wrinkle
Bronze	BZP	BZW
Black	BLP	BLW
White (Gloss)	WHP	WHW
Aluminum	SAP	--
Verde	--	VER

Brass

Machined	MAC
Polished	POL
Mitique™	MIT

See Pages 19-21 for additional finish choices

Lens
9 - Clear Lens (Standard)
10 - Spread Lens
12 - Soft Focus Lens
13 - Rectilinear Lens

Shielding
11 - Honeycomb Baffle

Cap Style
A - 45°
B - 90°
C - Flush
D - 45° less weephole (for Interior Use Only)
E - 90° less weephole (for Interior Use Only)
F - 90° cutoff with flush lens

Base Height
8 - 8" with Anchor Base (Standard)
14 - 14" with Anchor Base
20 - 20" with Anchor Base
26 - 26" with Anchor Base

Input Voltage
120 - 120 Volt
277 - 277 Volt

Option
PP - Power Pipe option with 18" Stake
WM - Wall or Ceiling Mount with 5" dia. canopy*
*Base height limited to 8" max. with brass fixtures.

For lamp information, see page 25.

Specifications

Body
Fully machined from solid, copper-free aluminum. Also available in solid machined brass. Unibody design provides enclosed, water-proof wireway and heat sink to maximize lamp life. Integral knuckle for maximum mechanical strength. High temperature, silicone 'O' Ring provides water-tight seal.

Knuckle
Aim and Lock, and 360HD™ Technology allows vertical to horizontal aiming and rotational aiming with positive 'aim-and-lock' technology and provides integral, water-tight wireway.

Cap
Machined from copper-free aluminum. Also available in machined brass. Accommodates up to [2] lens or louver media. Choose from 45° cutoff ('A' or 'D'), 1" deep bezel with 90° cutoff ('B' or 'E'), flush lens ('C'), or 90° cutoff with flush lens ('F') cap styles. 'A' and 'B' caps include weep-hole for water and debris drainage. 'D' and 'E' caps exclude weep-hole and are for interior use only.

Base
Machined from copper-free aluminum. Also available in machined brass. Available in 6" standard increments to facilitate fixture elevation above grade. Mounts to anchor base (standard) or to optional Power Pipe™ or canopy for wall or ceiling installation.

Installation
Machined copper-free aluminum mounting base with 7/8" dia. slip conduit hole and [3] 3/16" dia. anchor bolt holes (hardware by others).

Optional 18" Power Pipe™. Heavy duty Schedule 80 PVC stake for direct burial into soil or concrete.

Optional 5" dia., machined aluminum canopy permits mounting to junction box (gasket by others). Also available in machined brass. 8" maximum base height for brass products when mounted to canopy.

Lens
Shock resistant, tempered, clear glass lens is factory adhered to fixture cap and provides hermetically sealed optical compartment.

Lamp
For use with 20 watt maximum, GX10 base, ES16 metal halide lamps.

Ballast
Integral, electronic metal halide ballast. 120V, or 277V primary voltage.

Wiring
Teflon® coated wire, 18AWG, 600V, 250° C rated and certified to UL 1659 standard.

Hardware
Tamper-resistant, stainless steel hardware. Knuckle adjustment screws are additionally black oxided.

Finish
StarGuard® (Pat. Pend.), a 15 stage chromate-free process cleans and conversion coats aluminum components prior to application of Class 'A' TGIC polyester powder coating. Brass components are available in powder coat or handcrafted metal finish.

Warranty
5 year limited warranty.

Listings
ARL and CSA, wet location listed.

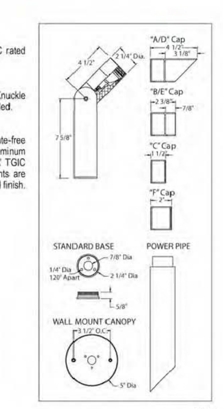

B-K LIGHTING

TYPE L14

TYPE L15

WINLINE SURFACE LINEAR

102 DRY
103W DAMP/WET

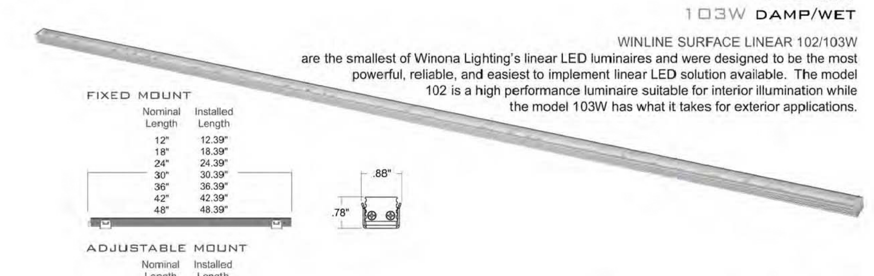

WINLINE SURFACE LINEAR 102/103W are the smallest of Winona Lighting's linear LED luminaires and were designed to be the most powerful, reliable, and easiest to implement linear LED solution available. The model 102 is a high performance luminaire suitable for interior illumination while the model 103W has what it takes for exterior applications.

FIXED MOUNT

Nominal Length	Installed Length
12"	12.39"
18"	18.39"
24"	24.39"
30"	30.39"
36"	36.39"
42"	42.39"
48"	48.39"

.88" .78"

ADJUSTABLE MOUNT

Nominal Length	Installed Length
12"	12.52"
18"	18.52"
24"	24.52"
30"	30.52"
36"	36.52"
42"	42.52"
48"	48.52"

1.19" 1.16"

POWER AND DIMMING
Power consumption is 4.5W/ft. The Winline 100 series operates on 24VAC using Magnetic Transformers. A wide range of remote transformers are available in 120V and 277V primary. Used with remote mounted 24VAC magnetic transformers which can be dimmed with commonly available low voltage magnetic dimming equipment.

MOUNTING AND ADJUSTING
Both fixed and adjustable mounts allow the 100 Series to be used almost anywhere. The installer locates and fastens the mount clip, runs power feed lines, connects the fixture's wire leads to the feed lines and snaps the fixture in place. The low profile fixed mount is only 1/8" high and the adjustable mount allows for 300 degree rotation around the centerline of the fixture.

Fixed Mount — Mounting Clips
Adjustable Mount — Mounting Clips

OPERATING TEMPERATURE -22°F to 122°F (-30C to 50°C)

COLOR AND LIGHT OUTPUT
The 100 Series utilizes Nichia 123B white LEDs in five standard colors. Models 102/103W feature (24) LEDs/ft.

102 Test Report Numbers: BALL 15384/15385/15386/15194
LM79 Data - Based on WSL102/100° Test Results

Color	Total Lumens	Lamp Watts	Lumens per Watt	CRI	Power Factor
ANSI-binned 2700K	421	15.7	26.8	84.3	.97
ANSI-binned **3000K**	495	16.2	30.6	87.0	.98
ANSI-binned 3500K	515	16.3	31.6	83.0	.98
ANSI-binned 4000K	550	16.4	33.5	87.0	.98
non-ANSI-binned 5000K	699	15.8	44.2	70.3	.98

103W Test Report Number: BALL 15450
LM79 Data - Based on WSL103W/110° Test Results

Color	Total Lumens	Lamp Watts	Lumens per Watt	CRI	Power Factor
ANSI-binned 2700K	403	15.7	25.7	84.3	.97
ANSI-binned **3000K**	474	15.9	29.8	87.0	.97
ANSI-binned 3500K	493	15.9	31.0	83.0	.97
ANSI-binned 4000K	526	15.9	33.1	87.0	.97
non-ANSI-binned 5000K	663	15.9	41.7	70.3	.97

Complete photometric data and submittals at www.winonalighting.com

Winline Surface Linear 102 is ETL listed for dry location. This complies with UL Standard 2108.

Winline Surface Linear 103W is ETL listed for wet location. This complies with UL Standard 2108.

RoHS COMPLIANT IP66

Option	Code	Field
Winline Surface Linear	WSL	series
model 102 dry / model 103 damp/wet	102 / 103W	model
Total Run Length in Feet 102/103W offered in 6" increments starting at 12" (ex. 60FT= 60 foot run) or **Preconfigured Run Length Code** (see submittal at www.winonalighting.com) or **To Be Determined** (TBD when run length unknown)		run length code
30° tight linear flood(102 & 103W) / 100° wall/ceiling wash (102 only) / 110° wall/ceiling wash (103W only)	30 / 100 / 110	beam spread
ANSI-binned 2700K / ANSI-binned 3000K / ANSI-binned 3500K / ANSI-binned 4000K / non-ANSI-binned 5000K	27K / 30K / 35K / 40K / 50K	LED code
non-dimming 24 volt AC / dimming 24 volt AC	ND24V / DM24V	voltage
fixed / adjustable	F / A	mount
natural type III anodized aluminum / semi gloss black paint / semi gloss white paint / custom paint finish	NAA / SGB / SGW / CPF	finish
none	X	options
standard / modified	STD / MOD	special

Complete Product Information Available at www.winonalighting.com

TYPE L15

LITHONIA LIGHTING®

Catalog Number	
Notes	
Type	

FEATURES & SPECIFICATIONS

INTENDED USE
Building-mounted light for entrances, stairwells and corridors. Non-cutoff. Incandescent, fluorescent and high pressure sodium sources. **Certain airborne contaminants can diminish integrity of acrylic.**
Click here for Acrylic Environmental Compatibility table for suitable uses.

CONSTRUCTION
Die-cast aluminum housing with decorative polycarbonate lens.
Bracket fixture mounts to junction boxes. Medium base lamp included for HPS. Double twin tube for fluorescent. Globe and cylinder-shaped lens are included with each fixture.

LISTING
Listed and labeled to UL standards for wet locations. Listed and labeled to CSA standards. 25°C maximum ambient temperature.

WARRANTY
Fixtures are covered by Lithonia Lighting 24-month warranty against mechanical defects in manufacture.
Note: Specifications subject to change without notice.

Contractor Select

Entry Lights

All dimensions are inches (centimeters).

ORDERING INFORMATION

Catalog Number	UPC	Description	Wattage	Voltage	Finish	Lamp Included	Approx. Weight (lbs)	Pallet Qty	Standard Carton Qty
JJ100I M6	745974487142	Incandescent entry light	100	120	Dark bronze	N	3	72	6
JJ100IW M6	745974487227	Incandescent entry light	100	120	White	N	3	72	6
JJ13L 120 M6	745974487173	Fluorescent entry light	13	120	Dark bronze	Y	3	72	6
JJ13LW 120 M6	745974487258	Fluorescent entry light	13	120	White	Y	3	72	6
JJ50SL 120 M6	745974487203	HPS entry light	50	120	Dark bronze	Y	4	72	6
JJ50SLW 120 M6	745974487296	HPS entry light	50	120	White	Y	4	72	6

TYPE F2

MIDDLE COLLEGIATE CHURCH

50 E. 7TH STREET, NEW YORK, NY 10003

OWNER
COLLEGIATE CHURCH CORPORATION
500 Fifth Avenue
New York, NY 10110
TEL (212) 233-1960

ARCHITECT
ROSEN JOHNSON ARCHITECTS PC
80 Eighth Avenue
New York, NY 10011
TEL (212) 727-9800

LIGHTING
CLINE BETTRIDGE BERNSTEIN LIGHTING DESIGN
30 West 22nd Street
New York, NY 10010
TEL (212) 741-3280

VERTICAL TRASPORTATION
VDA
5 Regent Street
Livingston, NJ 07039
TEL (973) 994-9220

STRUCTURAL
THORNTON-TOMASETTI ENGINEERS
744 Broad Street
Newark, NJ 07102
TEL (973) 286-6100

M/E/P
AKF ENGINEERS
330 West 42nd Street
New York, NY 10036
TEL (212) 354-5656

CIVIL ENGINEER
LANGAN
21 Penn Plaza
New York, NY 10001
TEL (212) 479-5400

EXPEDITOR & CODE CONSULTANT
BROOKBRIDGE
43 Warren Street
New York, NY 10007
TEL (212) 406-5920

REV.	DATE	COMMENTS
ISSUE		

ACCESSIBILITY IMPROVEMENTS

7TH STREET - NORTH ELEVATION
LIGHTING SPECIFICATIONS

SEAL AND SIGNATURE: NYCLPC P-8

DATE:	11/31/12
PROJECT No:	
DRAWN BY:	
CHECK BY:	AJ
DRAWING No:	L-2
CADD FILE No:	K:\10150_MCC

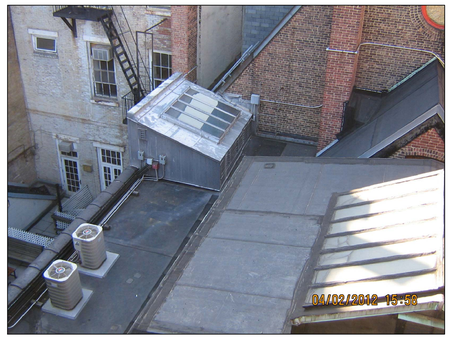

3 GENERAL VIEWS OF 3RD FLOOR ROOF LOOKING WEST
SCALE: NTS

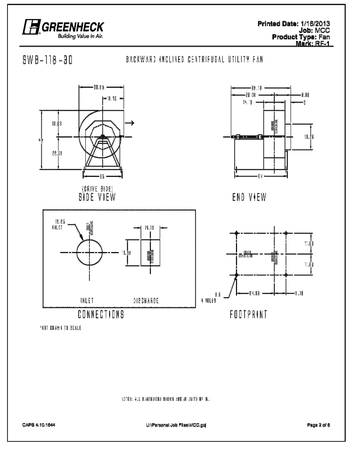

1 EXHAUST FAN CUT SHEET RF-1
SCALE: NTS

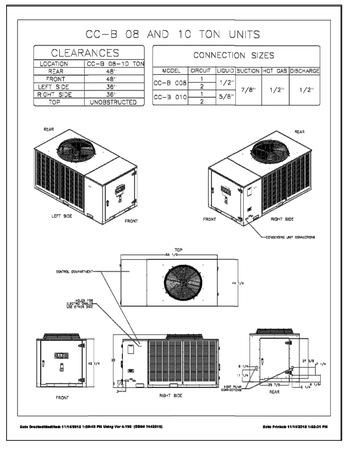

2 AIR HANDLING UNIT CUT SHEET ACCU-3-1
SCALE: NTS

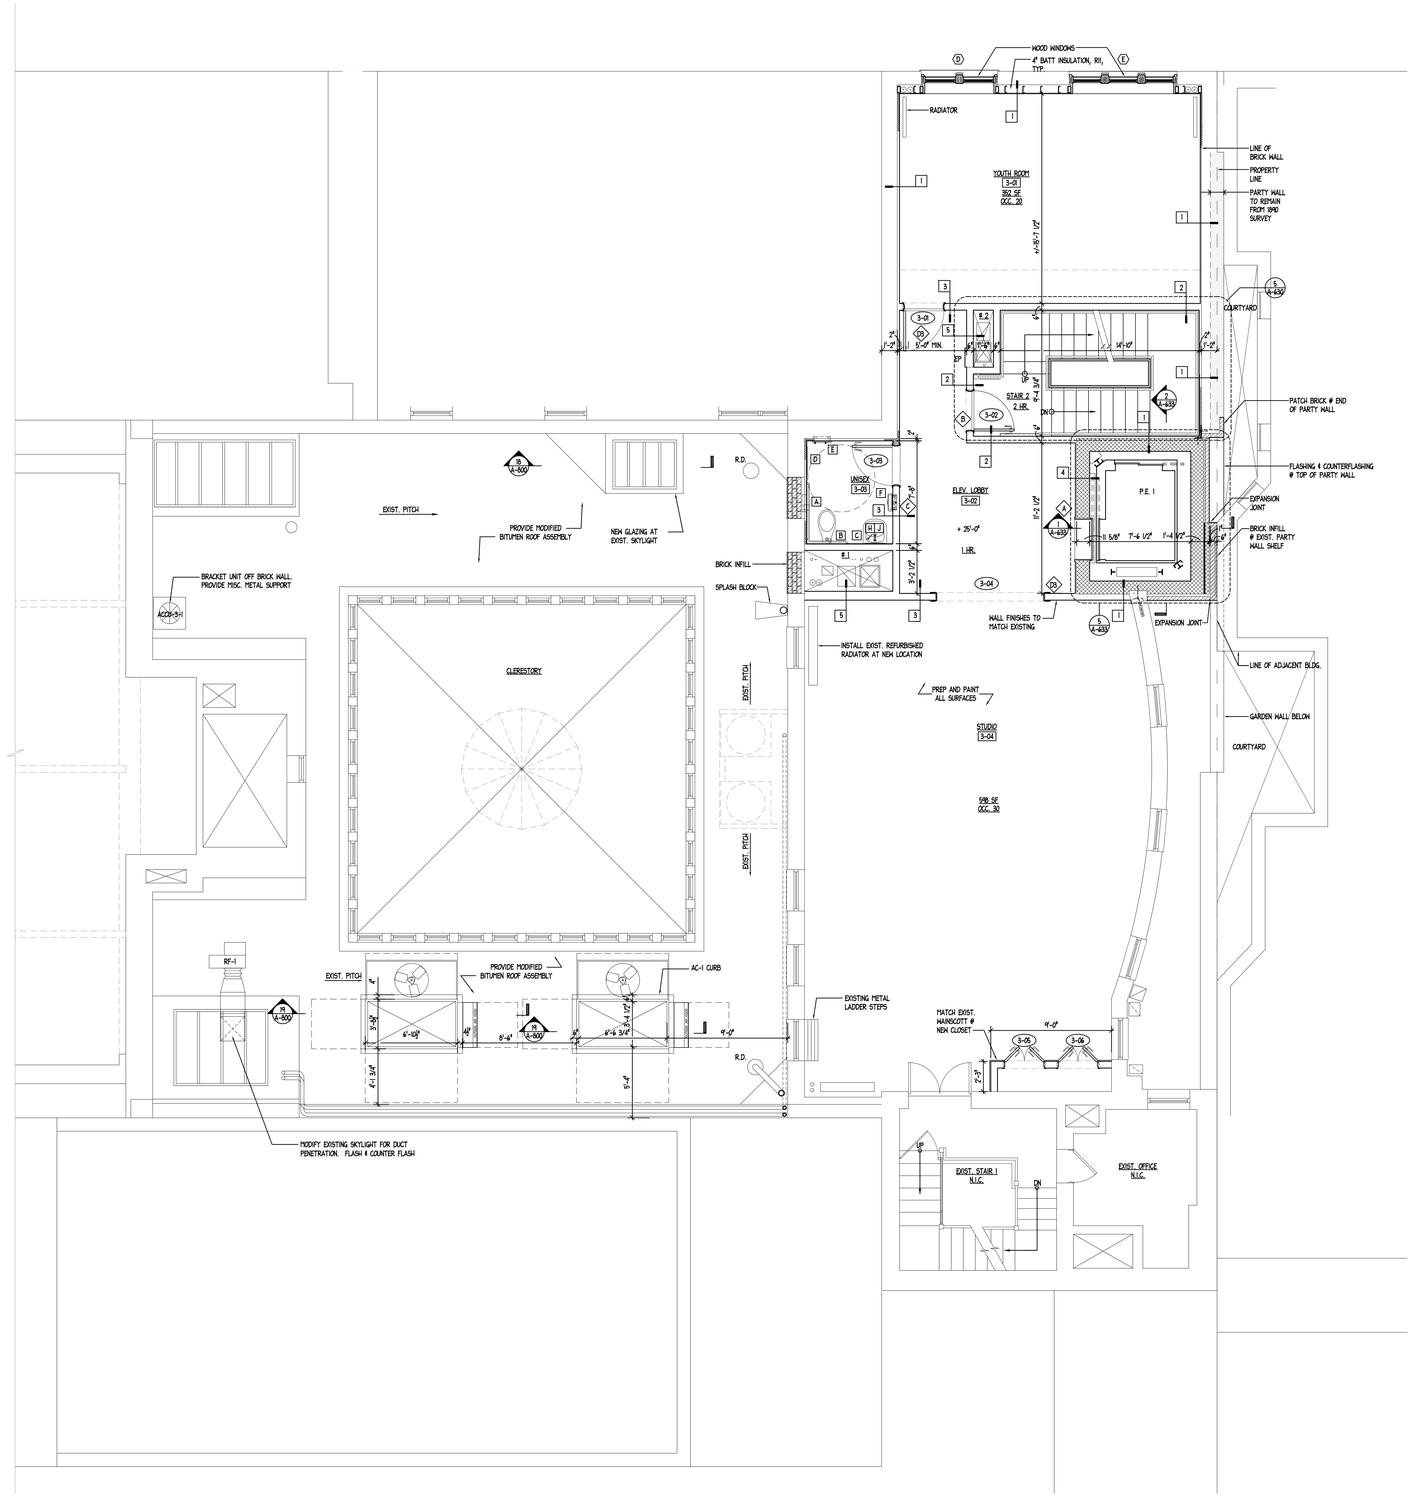

MIDDLE COLLEGIATE CHURCH

50 E. 7TH STREET, NEW YORK, NY 10003

OWNER	ARCHITECT	LIGHTING	VERTICAL TRASPORTATION	STRUCTURAL	M.E.P.	CIVIL ENGINEER	EXPEDITOR & CODE CONSULTANT
COLLEGIATE CHURCH CORPORATION 500 Fifth Avenue New York, NY 10110 TEL (212) 233-1960	ROSEN JOHNSON ARCHITECTS PC 80 Eighth Avenue New York, NY 10011 TEL (212) 727-9800	CLINE BETTRIDGE BERNSTEIN LIGHTING DESIGN 30 West 22nd Street New York, NY 10010 TEL (212) 741-3280	VDA 5 Regent Street Livingston, NJ 07039 TEL (973) 994-9220	THORNTON-TOMASETTI ENGINEERS 744 Broad Street Newark, NJ 07102 TEL (973) 286-6100	AKF ENGINEERS 330 West 42nd Street New York, NY 10036 TEL (212) 354-5656	LANGAN 21 Penn Plaza New York, NY 10001 TEL (212) 479-5400	BROOKBRIDGE 43 Warren Street New York, NY 10007 TEL (212) 406-5920

REV.	DATE	COMMENTS
ISSUE		

ACCESSIBILITY IMPROVEMENTS

ALTERNATE
3RD FLOOR CONSTRUCTION PLAN

SEAL AND SIGNATURE:

NYCLPC

P-9

DATE: 11/31/12
PROJECT No:
DRAWN BY:
CHECK BY: AJ
DRAWING No: 1
CADD FILE No: K010150_MCC

2 GENERAL VIEWS OF 5TH FLOOR ROOF
SCALE: NTS

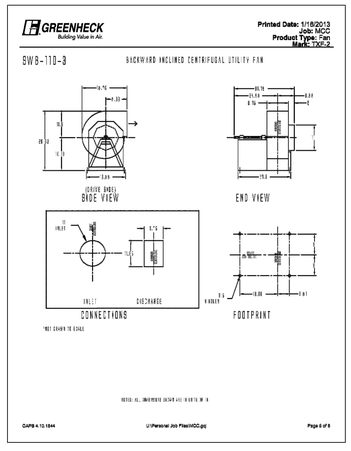

1 EXHAUST FAN CUT SHEET RF-1
SCALE: NTS

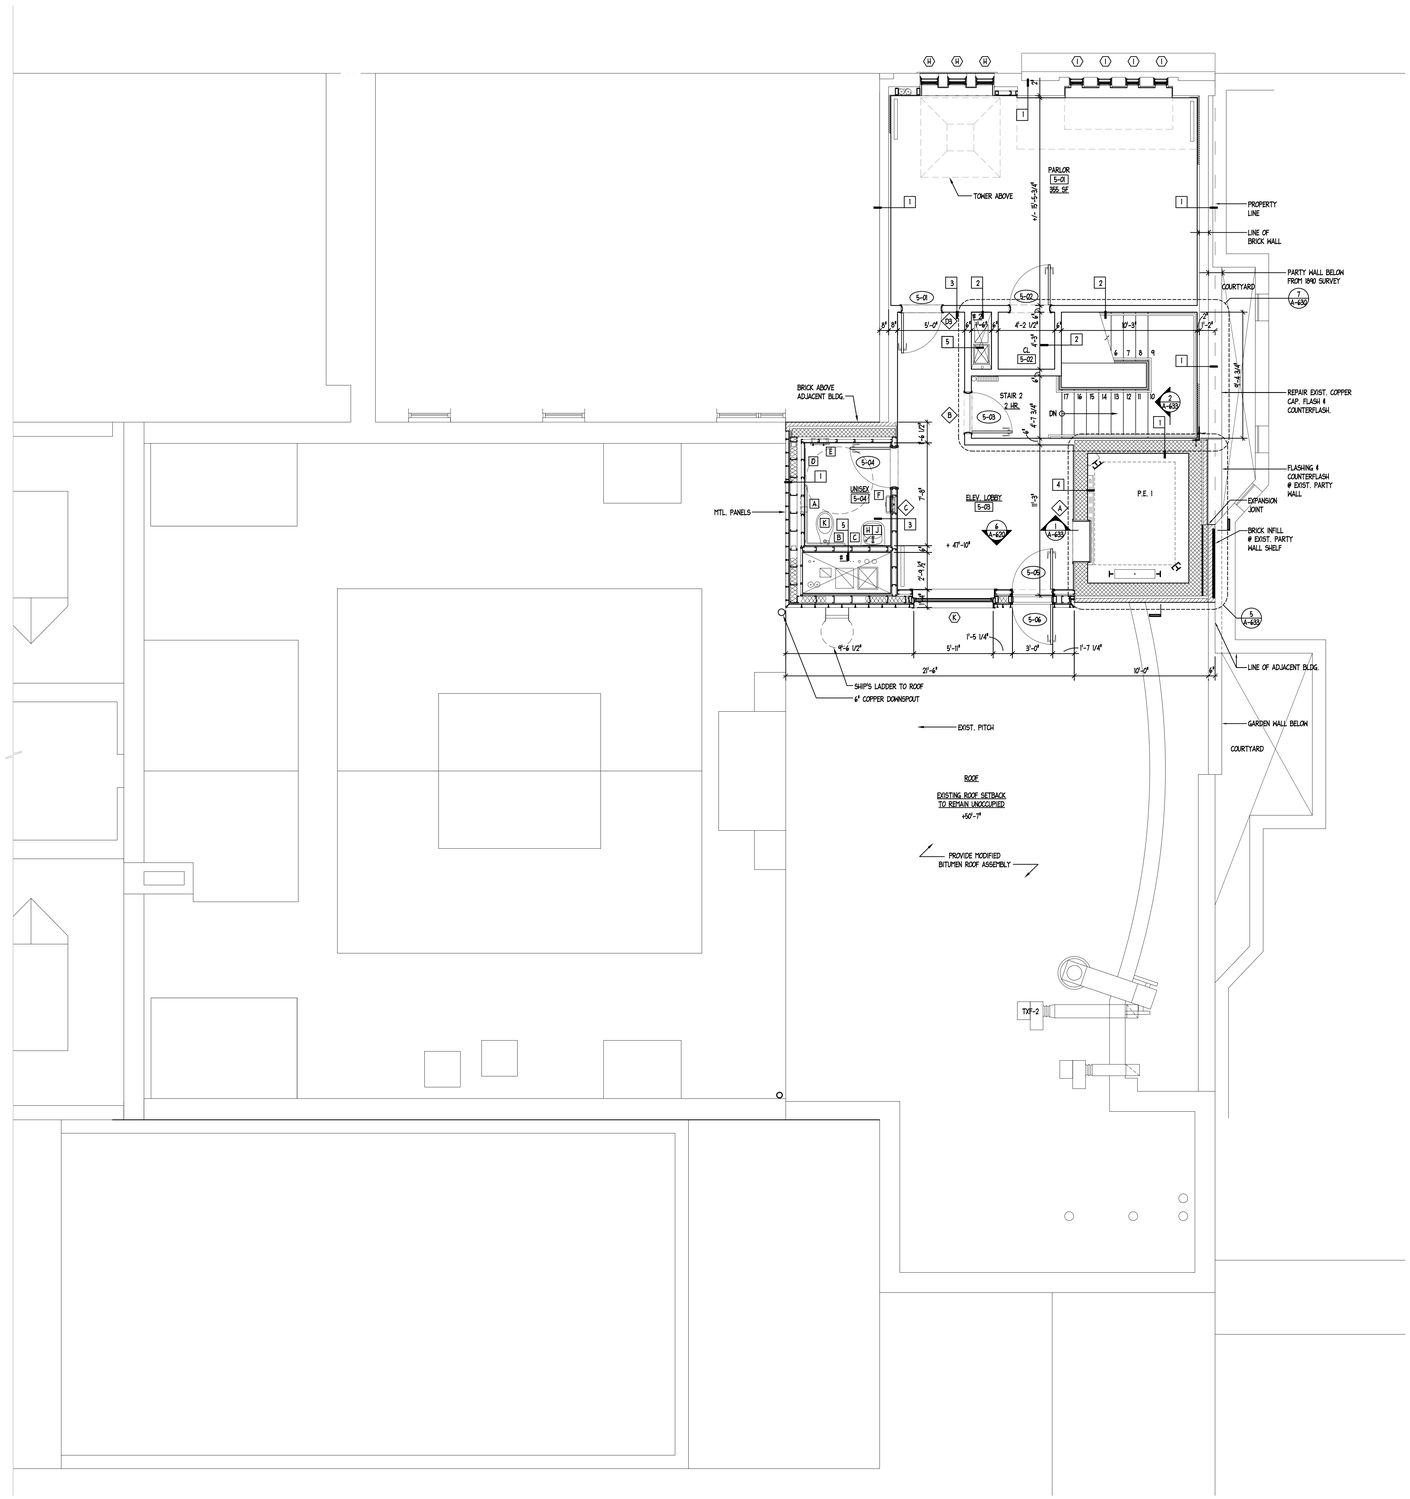

MIDDLE COLLEGIATE CHURCH

50 E. 7TH STREET, NEW YORK, NY 10003

OWNER	ARCHITECT	LIGHTING	VERTICAL TRASPORTATION	STRUCTURAL	MEEP	CIVIL ENGINEER	EXPEDITOR & CODE CONSULTANT
COLLEGIATE CHURCH CORPORATION 500 Fifth Avenue New York, NY 10110 TEL (212) 233-1960	ROSEN JOHNSON ARCHITECTS PC 80 Eighth Avenue New York, NY 10011 TEL (212) 727-9800	CLINE BETTRIDGE BERNSTEIN LIGHTING DESIGN 30 West 22nd Street New York, NY 10010 TEL (212) 741-3280	VDA 5 Regent Street Livingston, NJ 07039 TEL (973) 994-9220	THORNTON-TOMASETTI ENGINEERS 744 Broad Street Newark, NJ 07102 TEL (973) 286-6100	AKF ENGINEERS 330 West 42nd Street New York, NY 10036 TEL (212) 354-5656	LANGAN 21 Penn Plaza New York, NY 10001 TEL (212) 479-5400	BROOKBRIDGE 43 Warren Street New York, NY 10007 TEL (212) 406-5920

REV.	DATE	COMMENTS
ISSUE		

ACCESSIBILITY IMPROVEMENTS

5TH FLOOR CONSTRUCTION PLAN

SEAL AND SIGNATURE:

NYCLPC

P-10

DATE: 11/31/12
PROJECT No:
DRAWN BY:
CHECK BY: AJ
DRAWING No: 2
CADD FILE No: K:\10150_MCC

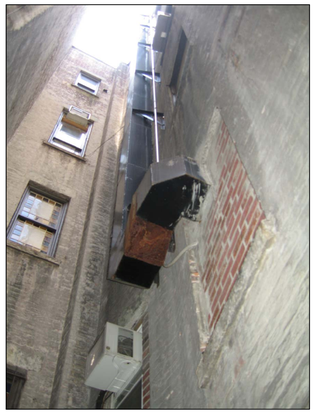

2 GENERAL VIEWS OF COURTYARD/AREAWAY
SCALE: NTS

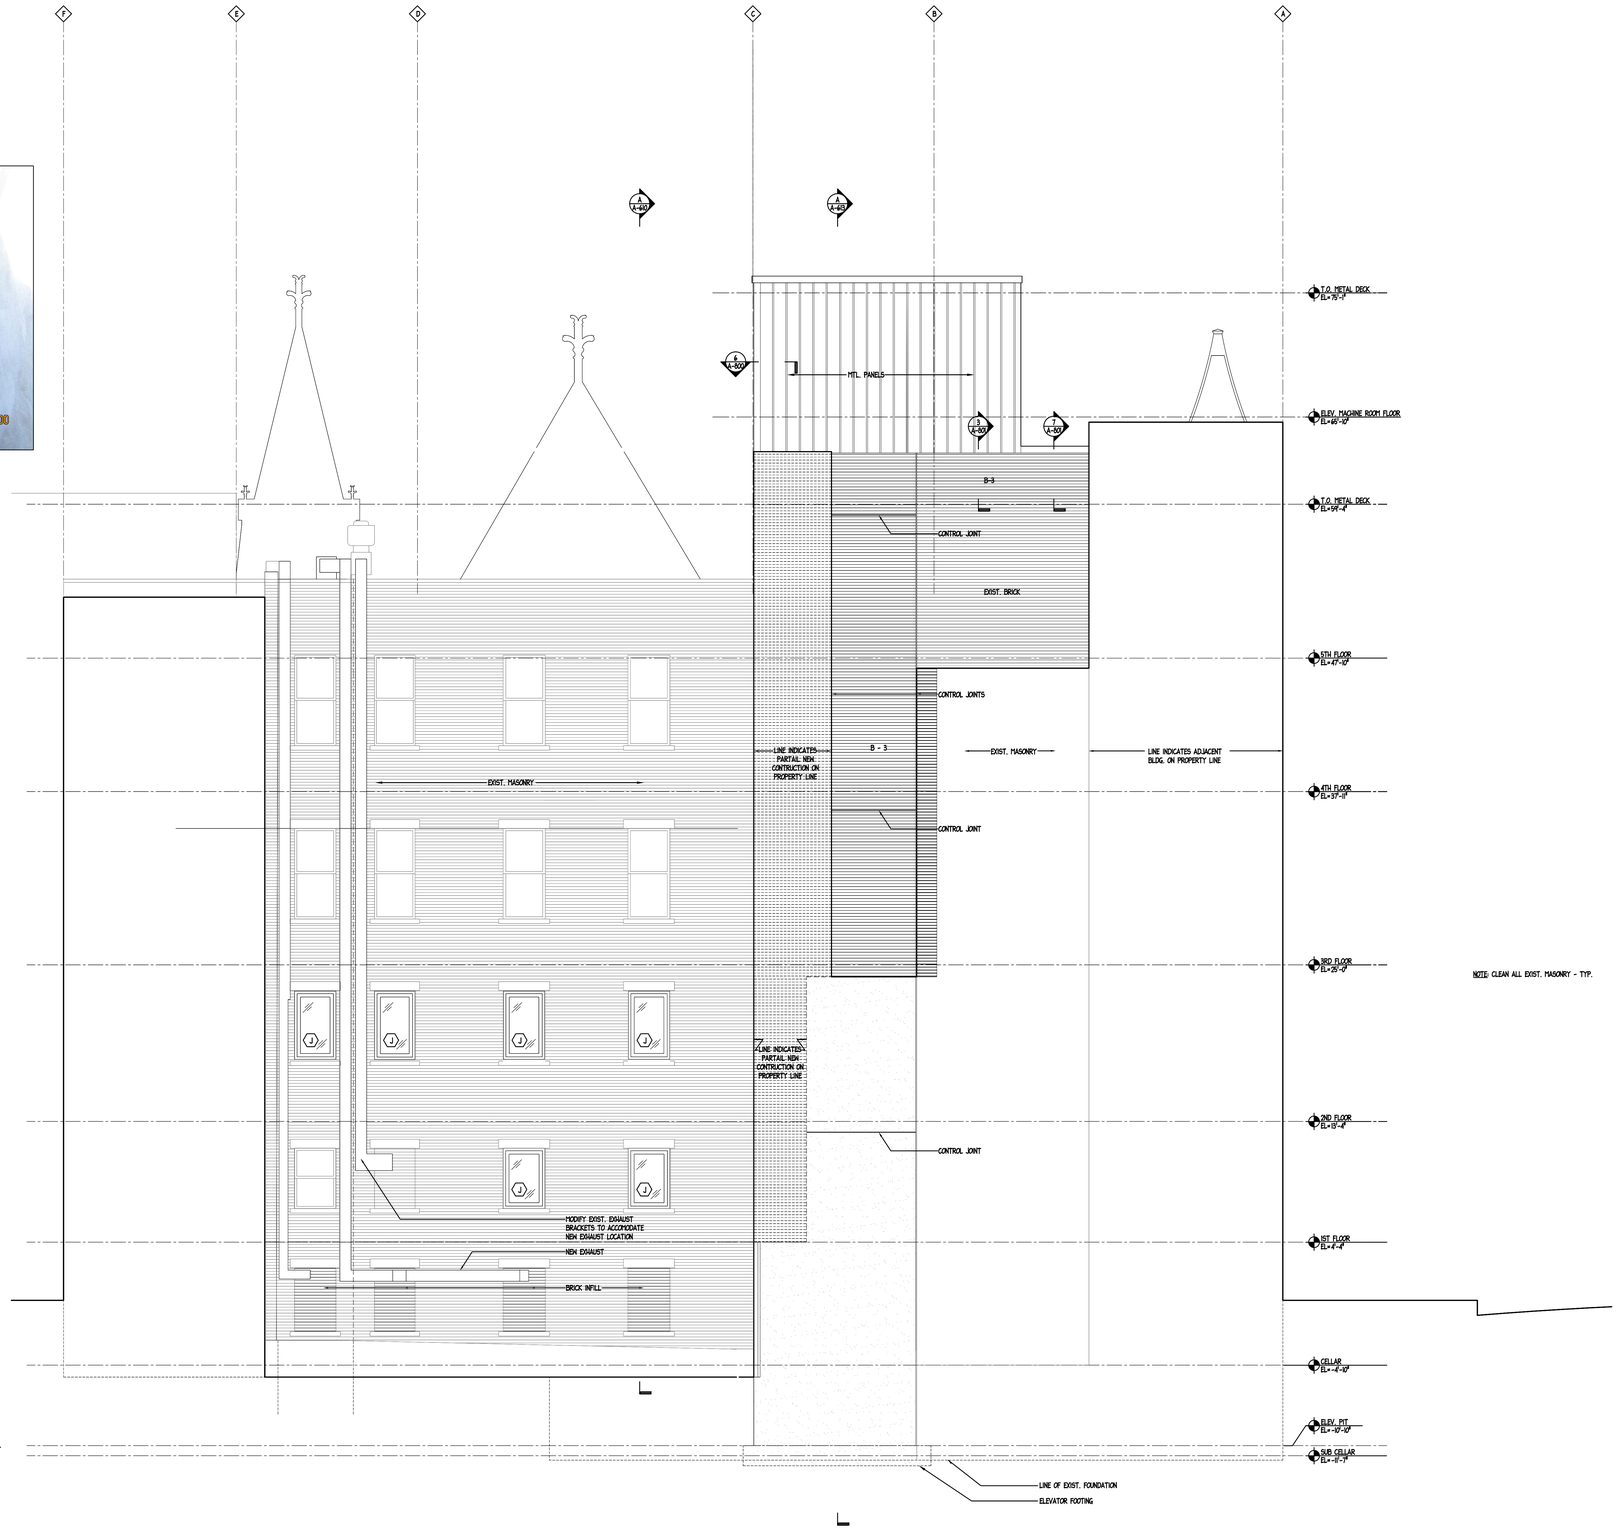

NOTE: CLEAN ALL EXIST. MASONRY - TYP.

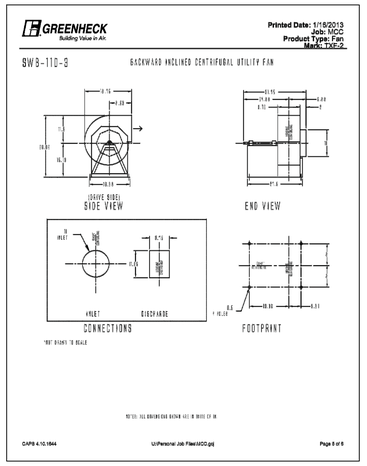

1 EXHAUST FAN CUT SHEET
SCALE: NTS

MIDDLE COLLEGIATE CHURCH

50 E. 7TH STREET, NEW YORK, NY 10003

OWNER	ARCHITECT	LIGHTING	VERTICAL TRASPORTATION	STRUCTURAL	M.E.P	CIVIL ENGINEER	EXPEDITOR & CODE CONSULTANT
COLLEGIATE CHURCH CORPORATION 500 Fifth Avenue New York, NY 10110 TEL (212) 233-1960	ROSEN JOHNSON ARCHITECTS PC 80 Eighth Avenue New York, NY 10011 TEL (212) 727-9800	CLINE BETTRIDGE BERNSTEIN LIGHTING DESIGN 30 West 22nd Street New York, NY 10010 TEL (212) 741-3280	VDA 5 Regent Street Livingston, NJ 07039 TEL (973) 994-9220	THORNTON-TOMASETTI ENGINEERS 744 Broad Street Newark, NJ 07102 TEL (973) 286-6100	AKF ENGINEERS 330 West 42nd Street New York, NY 10036 TEL (212) 354-5656	LANGAN 21 Penn Plaza New York, NY 10001 TEL (212) 479-5400	BROOKBRIDGE 43 Warren Street New York, NY 10007 TEL (212) 406-5920

REV.	DATE	COMMENTS
ISSUE		

ACCESSIBILITY IMPROVEMENTS

EAST ELEV. CONSTRUCTION

SEAL AND SIGNATURE:

NYCLPC

P-11

DATE:	11/31/12
PROJECT No:	
DRAWN BY:	
CHECK BY:	AJ
DRAWING No:	3
CADD FILE No:	K110150_MCC

1 PRE-CONSTRUCTION FACADE
SCALE: 1/4" = 1'-0"

2 LESS-INTRUSIVE FACADE
SCALE: 1/4" = 1'-0"

3 APPROVED PLANS FACADE
SCALE: 1/4" = 1'-0"

MIDDLE COLLEGIATE CHURCH

50 E. 7TH STREET, NEW YORK, NY 10003

OWNER	ARCHITECT	LIGHTING	VERTICAL TRASPORTATION	STRUCTURAL	MEEP	CIVIL ENGINEER	EXPEDITOR & CODE CONSULTANT
COLLEGIATE CHURCH CORPORATION 500 Fifth Avenue New York, NY 10110 TEL (212) 233-1960	ROSEN JOHNSON ARCHITECTS PC 80 Eighth Avenue New York, NY 10011 TEL (212) 727-9800	CLINE BETTRIDGE BERNSTEIN LIGHTING DESIGN 30 West 22nd Street New York, NY 10010 TEL (212) 741-3280	VDA 5 Regent Street Livingston, NJ 07039 TEL (973) 994-9220	THORNTON-TOMASETTI ENGINEERS 744 Broad Street Newark, NJ 07102 TEL (973) 286-6100	AKF ENGINEERS 330 West 42nd Street New York, NY 10036 TEL (212) 354-5656	LANGAN 21 Penn Plaza New York, NY 10001 TEL (212) 479-5400	BROOKBRIDGE 43 Warren Street New York, NY 10007 TEL (212) 406-5920

REV.	DATE	COMMENTS
ISSUE		

ACCESSIBILITY IMPROVEMENTS

7TH STREET - NORTH ELEVATIONS

SEAL AND SIGNATURE:

NYCLPC

P-12

DATE:	11/31/12
PROJECT No:	
DRAWN BY:	
CHECK BY:	AJ
DRAWING No:	
CADD FILE No:	K110150_MCC

MIDDLE COLLEGIATE CHURCH

50 E. 7TH STREET, NEW YORK, NY 10003

OWNER
COLLEGIATE CHURCH CORPORATION
500 Fifth Avenue
New York, NY 10110
TEL (212) 233-1960

ARCHITECT
ROSEN JOHNSON ARCHITECTS PC
80 Eighth Avenue
New York, NY 10011
TEL (212) 727-9800

LIGHTING
CLINE BETTRIDGE BERNSTEIN LIGHTING DESIGN
30 West 22nd Street
New York, NY 10010
TEL (212) 741-3280

VERTICAL TRASPORTATION
VDA
5 Regent Street
Livingston, NJ 07039
TEL (973) 994-9220

STRUCTURAL
THORNTON-TOMASETTI ENGINEERS
744 Broad Street
Newark, NJ 07102
TEL (973) 286-6100

M.E.P
AKF ENGINEERS
330 West 42nd Street
New York, NY 10036
TEL (212) 354-5656

CIVIL ENGINEER
LANGAN
21 Penn Plaza
New York, NY 10001
TEL (212) 479-5400

EXPEDITOR & CODE CONSULTANT
BROOKBRIDGE
43 Warren Street
New York, NY 10007
TEL (212) 406-5920

REV.	DATE	COMMENTS
ISSUE		

ACCESSIBILITY IMPROVEMENTS

7TH STREET - NORTH ELEVATION
RENDERING - APPROVED

SEAL AND SIGNATURE:

NYCLPC

A-1

DATE:	11/01/12
PROJECT No:	
DRAWN BY:	
CHECK BY:	AJ
DRAWING No:	APPROVED
CADD FILE No:	6110150_MCC

MIDDLE COLLEGIATE CHURCH

50 E. 7TH STREET, NEW YORK, NY 10003

OWNER
COLLEGIATE CHURCH CORPORATION
500 Fifth Avenue
New York, NY 10110
TEL (212) 233-1960

ARCHITECT
ROSEN JOHNSON ARCHITECTS PC
80 Eighth Avenue
New York, NY 10011
TEL (212) 727-9800

LIGHTING
CLINE BETTRIDGE BERNSTEIN LIGHTING DESIGN
30 West 22nd Street
New York, NY 10010
TEL (212) 741-3280

VERTICAL TRASPORTATION
VDA
5 Regent Street
Livingston, NJ 07039
TEL (973) 994-9220

STRUCTURAL
THORNTON-TOMASETTI ENGINEERS
744 Broad Street
Newark, NJ 07102
TEL (973) 286-6100

MEEP
AKF ENGINEERS
330 West 42nd Street
New York, NY 10036
TEL (212) 354-5656

CIVIL ENGINEER
LANGAN
21 Penn Plaza
New York, NY 10001
TEL (212) 479-5400

EXPEDITOR & CODE CONSULTANT
BROOKBRIDGE
43 Warren Street
New York, NY 10007
TEL (212) 406-5920

REV.	DATE	COMMENTS
ISSUE		

ACCESSIBILITY IMPROVEMENTS

7TH STREET - NORTH ELEVATION
APPROVED

SEAL AND SIGNATURE:

NYCLPC

A-2

DATE:	11/01/12
PROJECT No:	
DRAWN BY:	
CHECK BY:	AJ
DRAWING No:	APPROVED
CADD FILE No:	K2110150_MCC

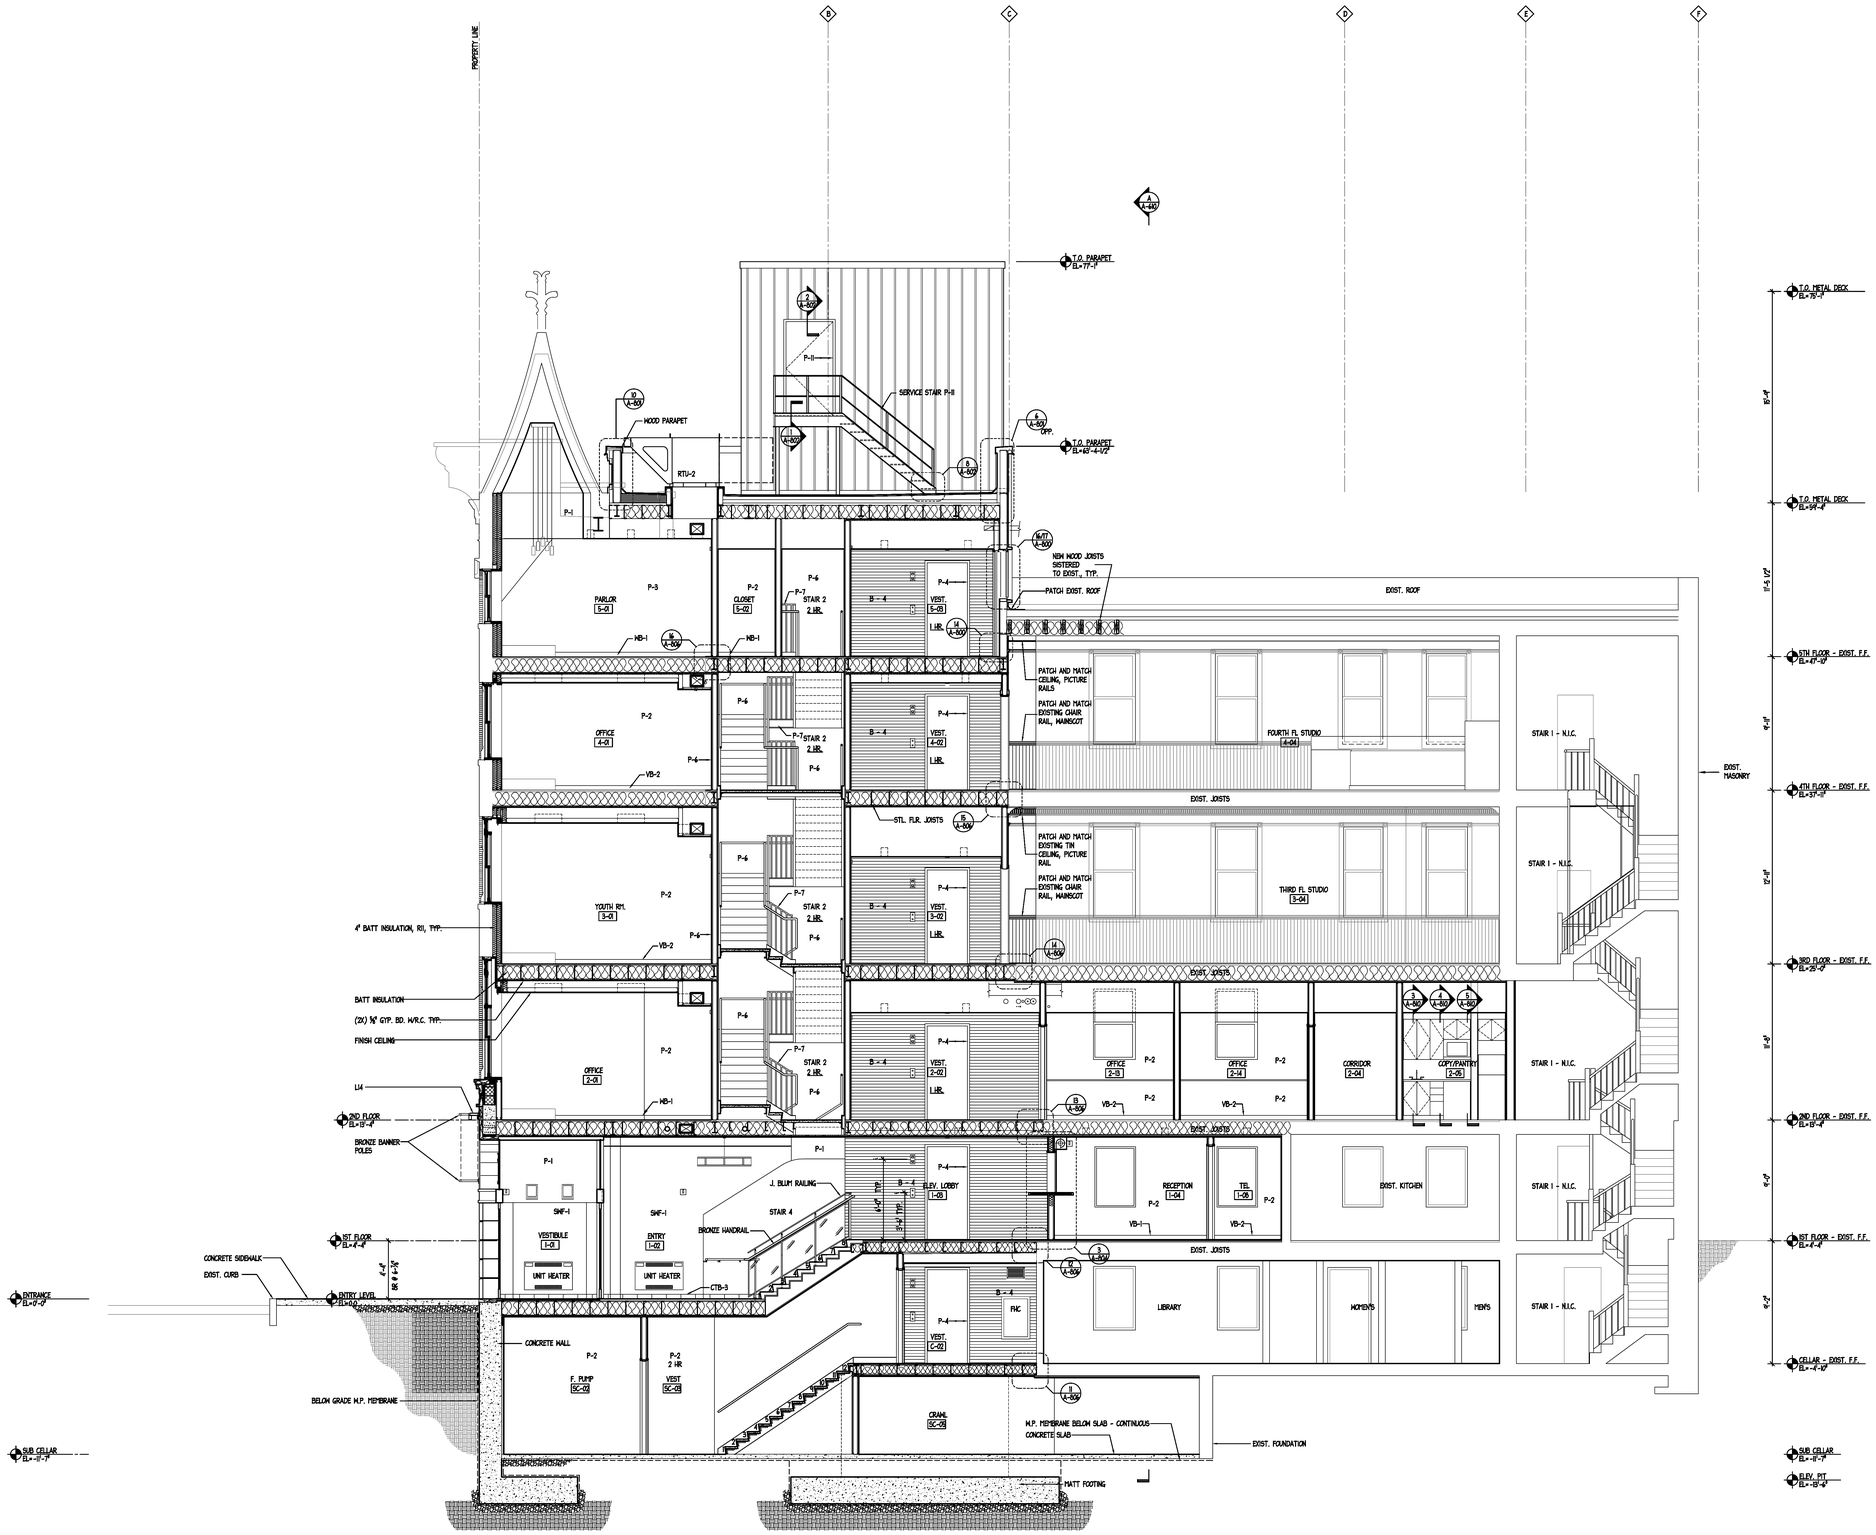

MIDDLE COLLEGIATE CHURCH

50 E. 7TH STREET, NEW YORK, NY 10003

OWNER
COLLEGIATE CHURCH CORPORATION
500 Fifth Avenue
New York, NY 10110
TEL (212) 233-1960

ARCHITECT
ROSEN JOHNSON ARCHITECTS PC
80 Eighth Avenue
New York, NY 10011
TEL (212) 727-9800

LIGHTING
CLINE BETTRIDGE BERNSTEIN LIGHTING DESIGN
30 West 22nd Street
New York, NY 10010
TEL (212) 741-3280

VERTICAL TRASPORTATION
VDA
5 Regent Street
Livingston, NJ 07039
TEL (973) 994-9220

STRUCTURAL
THORNTON-TOMASETTI ENGINEERS
744 Broad Street
Newark, NJ 07102
TEL (973) 286-6100

MEEP
AKF ENGINEERS
330 West 42nd Street
New York, NY 10036
TEL (212) 354-5656

CIVIL ENGINEER
LANGAN
21 Penn Plaza
New York, NY 10001
TEL (212) 479-5400

EXPEDITOR & CODE CONSULTANT
BROOKBRIDGE
43 Warren Street
New York, NY 10007
TEL (212) 406-5920

REV.	DATE	COMMENTS
8	05/11/12	ISSUED FOR BID
7	04/09/12	ISSUED FOR BID
6	03/09/12	REISSUE FOR FACADE PERMIT
5	01/03/12	REISSUE FOR PERMIT
4	12/29/11	REISSUE FOR FACADE PERMIT
3	09/16/11	ISSUE FOR FACADE PERMIT
2	06/06/11	ISSUED FOR BID
1	02/07/11	ISSUED FOR PERMIT

ISSUE

ACCESSIBILITY IMPROVEMENTS

CROSS SECTION B
CONSTRUCTION PLAN

SEAL AND SIGNATURE:

NYCLPC

A-3

DATE:	06/06/11
PROJECT No:	10161
DRAWN BY:	
CHECK BY:	AJ
DRAWING No:	A-611.00
CADD FILE No:	K:\10150_MCC

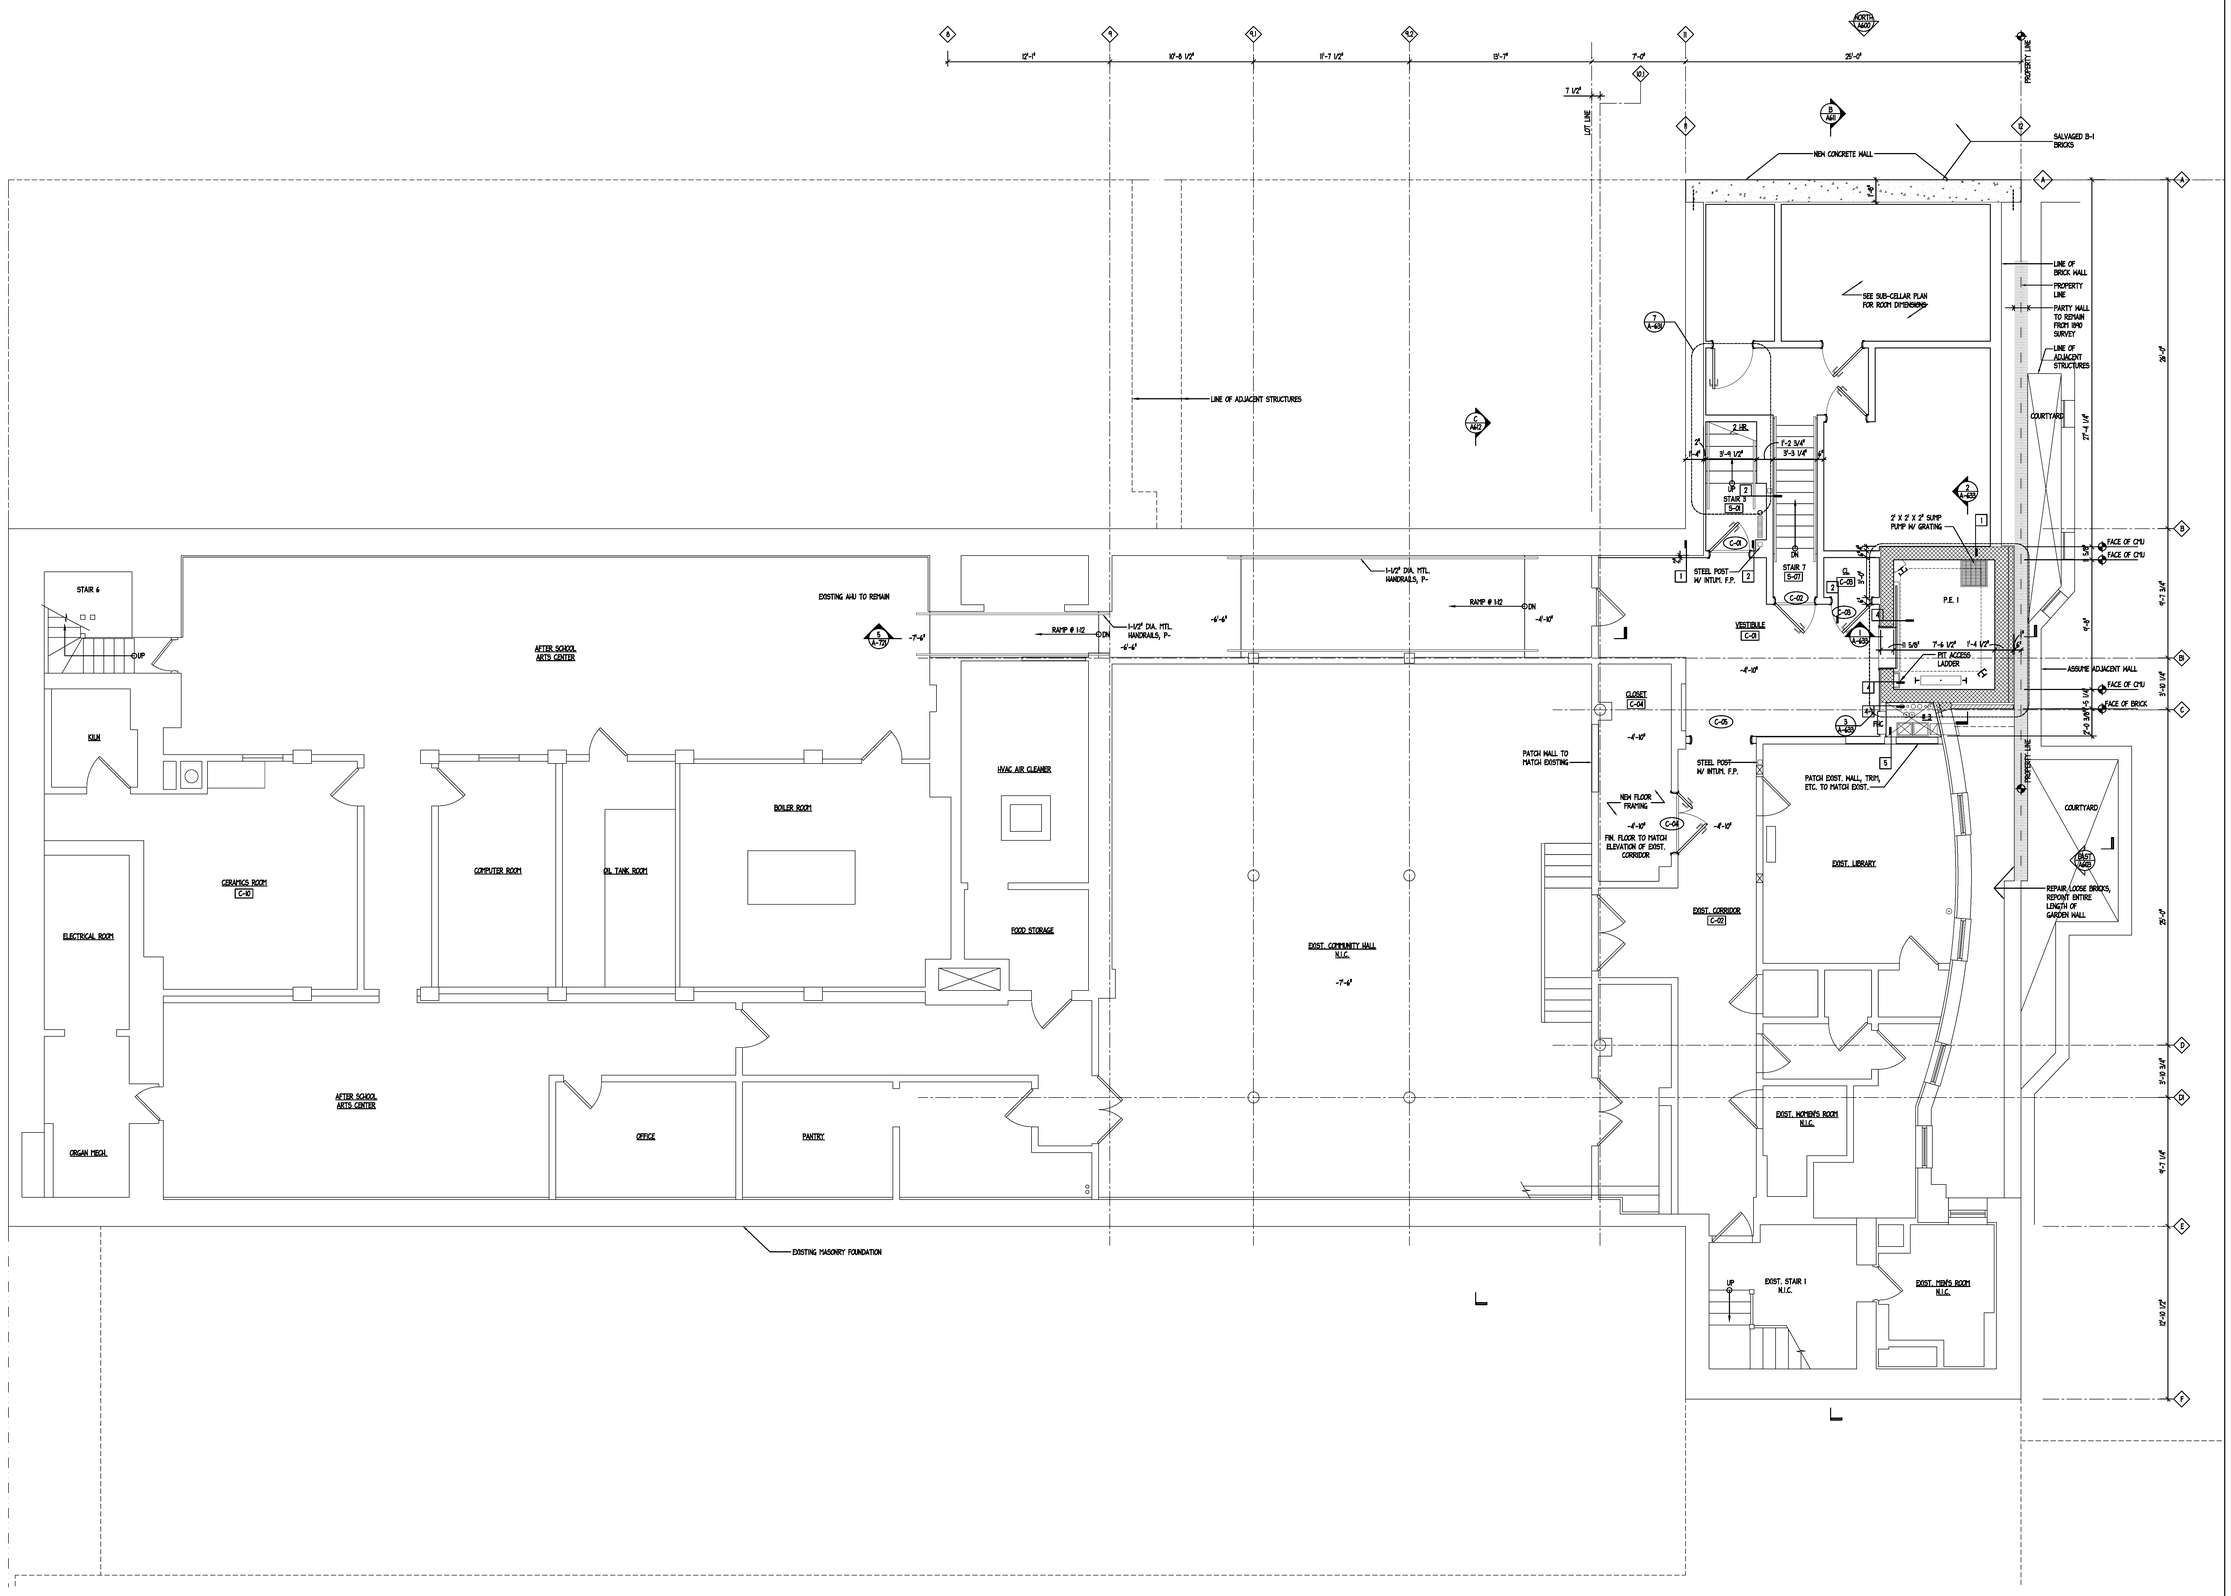

MIDDLE COLLEGIATE CHURCH

50 E. 7TH STREET, NEW YORK, NY 10003

OWNER	ARCHITECT	LIGHTING	VERTICAL TRASPORTATION	STRUCTURAL	MEEP	CIVIL ENGINEER	EXPEDITOR & CODE CONSULTANT
COLLEGIATE CHURCH CORPORATION 500 Fifth Avenue New York, NY 10110 TEL (212) 233-1960	ROSEN JOHNSON ARCHITECTS PC 80 Eighth Avenue New York, NY 10011 TEL (212) 727-9800	CLINE BETTRIDGE BERNSTEIN LIGHTING DESIGN 30 West 22nd Street New York, NY 10010 TEL (212) 741-3280	VDA 5 Regent Street Livingston, NJ 07039 TEL (973) 994-9220	THORNTON-TOMASETTI ENGINEERS 744 Broad Street Newark, NJ 07102 TEL (973) 286-6100	AKF ENGINEERS 330 West 42nd Street New York, NY 10036 TEL (212) 354-5656	LANGAN 21 Penn Plaza New York, NY 10001 TEL (212) 479-5400	BROOKBRIDGE 43 Warren Street New York, NY 10007 TEL (212) 406-5920

REV.	DATE	COMMENTS
8	05/11/12	ISSUED FOR BID
7	04/09/12	ISSUED FOR BID
6	03/09/12	REISSUE FOR FACADE PERMIT
5	01/03/12	REISSUE FOR PERMIT
4	12/29/11	REISSUE FOR FACADE PERMIT
3	09/16/11	ISSUE FOR FACADE PERMIT
2	06/06/11	ISSUED FOR BID
1	02/07/11	ISSUED FOR PERMIT

ISSUE

ACCESSIBILITY IMPROVEMENTS

CELLAR FLOOR CONSTRUCTION PLAN

SEAL AND SIGNATURE:

NYCLPC

A-4

DATE:	06/06/11
PROJECT No:	10161
DRAWN BY:	
CHECK BY:	AJ
DRAWING No:	A-200.00
CADD FILE No:	K:\10150_MCC

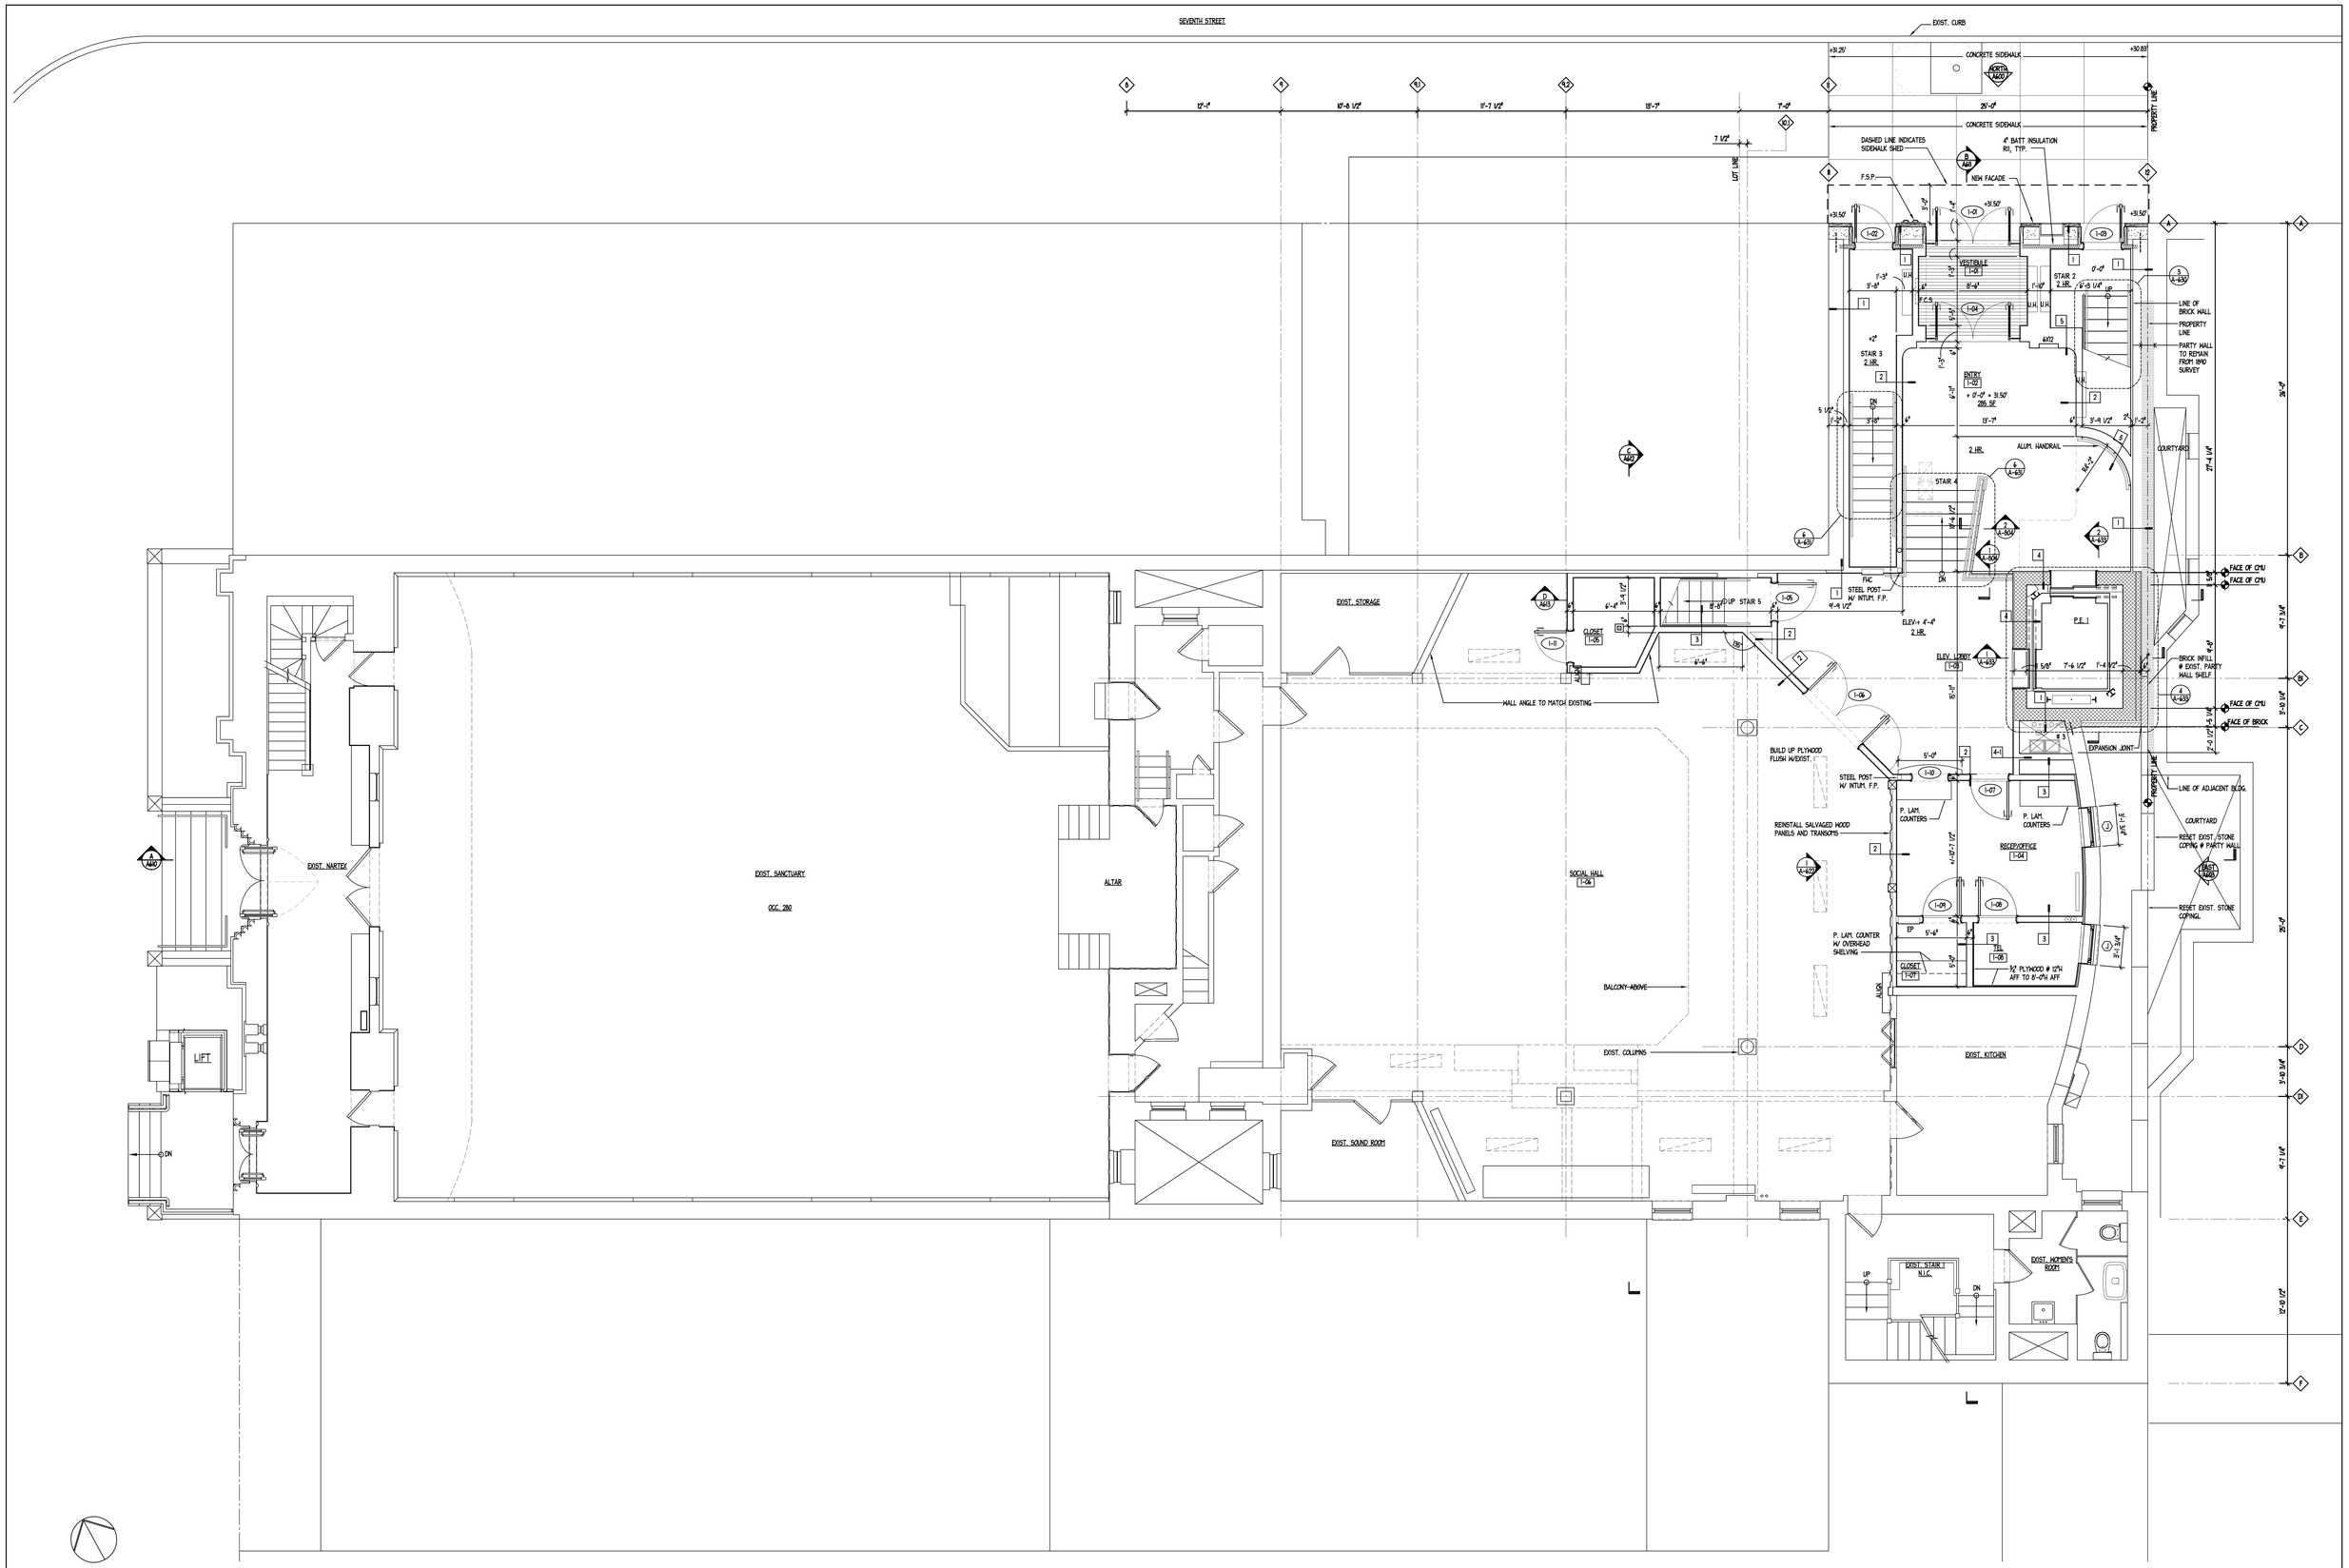

MIDDLE COLLEGIATE CHURCH

50 E. 7TH STREET, NEW YORK, NY 10003

OWNER
COLLEGIATE CHURCH CORPORATION
500 Fifth Avenue
New York, NY 10110
TEL (212) 233-1960

ARCHITECT
ROSEN JOHNSON ARCHITECTS PC
80 Eighth Avenue
New York, NY 10011
TEL (212) 727-9800

LIGHTING
CLINE BETTRIDGE BERNSTEIN LIGHTING DESIGN
30 West 22nd Street
New York, NY 10010
TEL (212) 741-3280

VERTICAL TRASPORTATION
VDA
5 Regent Street
Livingston, NJ 07039
TEL (973) 994-9220

STRUCTURAL
THORNTON-TOMASETTI ENGINEERS
744 Broad Street
Newark, NJ 07102
TEL (973) 286-6100

M.E.P
AKF ENGINEERS
330 West 42nd Street
New York, NY 10036
TEL (212) 354-5656

CIVIL ENGINEER
LANGAN
21 Penn Plaza
New York, NY 10001
TEL (212) 479-5400

EXPEDITOR & CODE CONSULTANT
BROOKBRIDGE
43 Warren Street
New York, NY 10007
TEL (212) 406-5920

REV.	DATE	COMMENTS
8	05/11/12	ISSUED FOR BID
7	04/09/12	ISSUED FOR BID
5	03/09/12	REISSUE FOR FACADE PERMIT
4	12/29/11	REISSUE FOR FACADE PERMIT
3	09/16/11	ISSUE FOR FACADE PERMIT
2	06/06/11	ISSUED FOR BID
1	02/07/11	ISSUED FOR PERMIT

ISSUE

ACCESSIBILITY IMPROVEMENTS

FIRST FLOOR CONSTRUCTION PLAN

SEAL AND SIGNATURE:

NYCLPC

A-5

DATE:	06/06/11
PROJECT No:	10161
DRAWN BY:	
CHECK BY:	AJ
DRAWING No:	A-201.00
CADD FILE No:	K:\10150_MCC

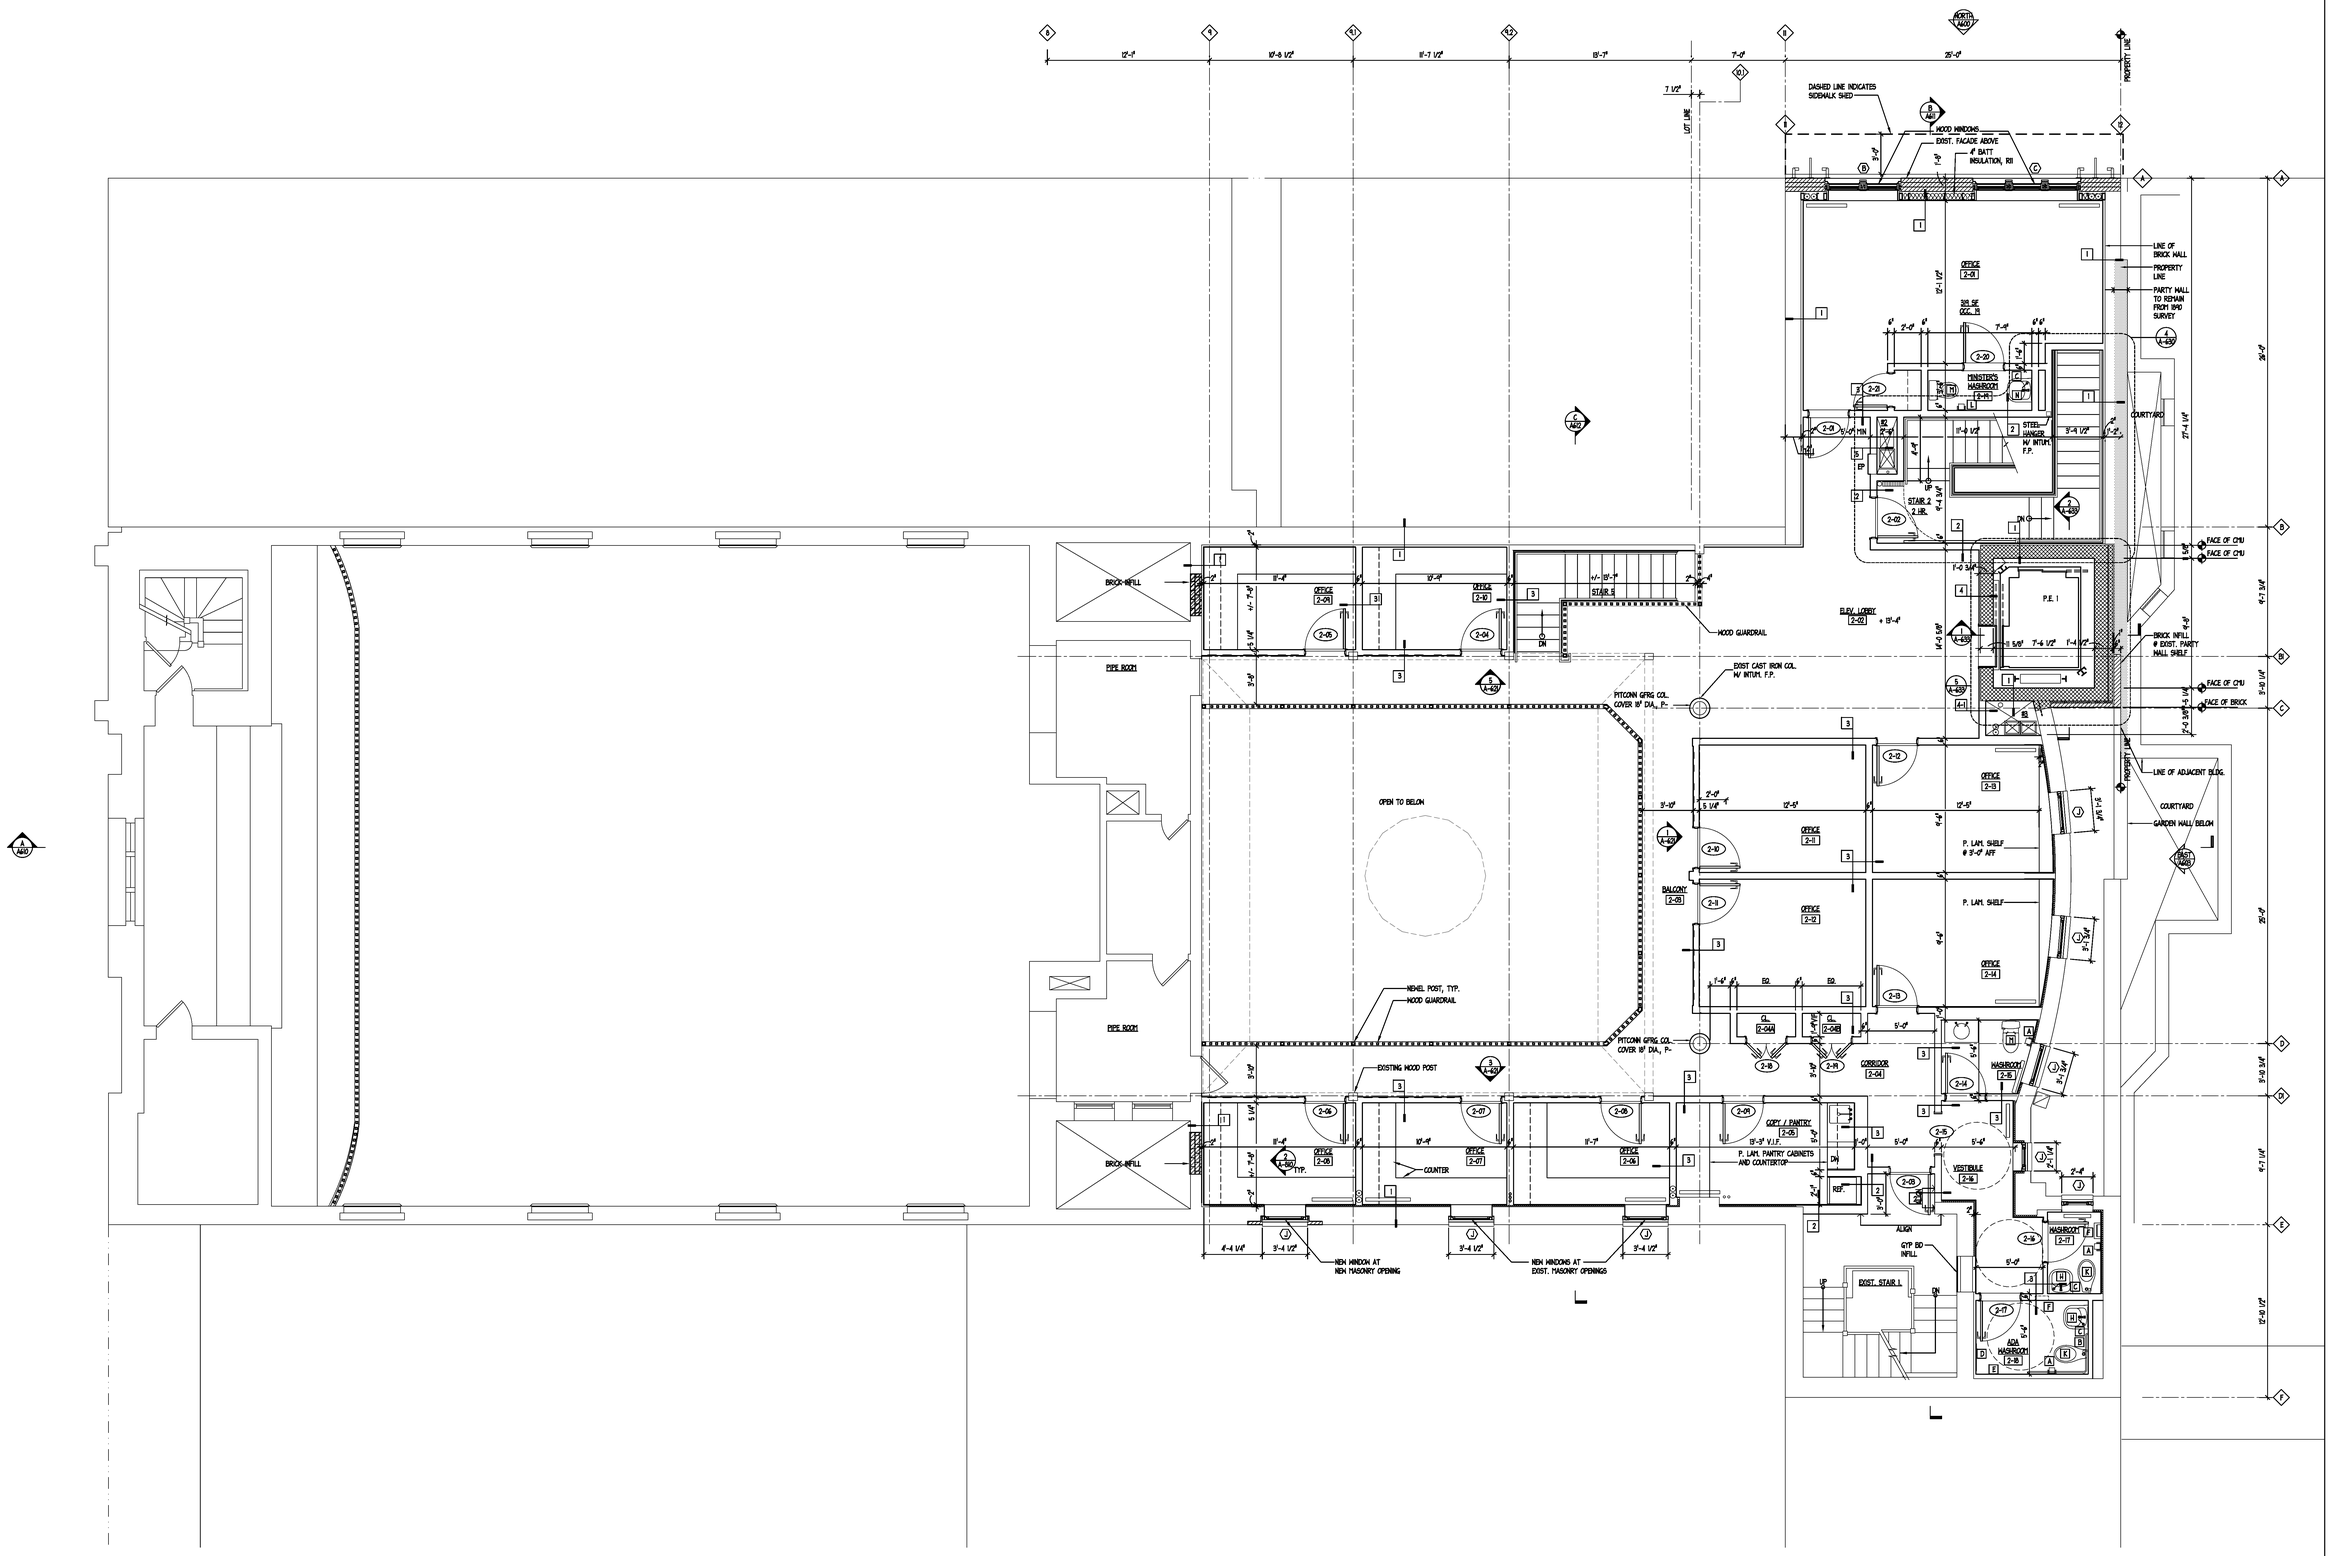

MIDDLE COLLEGIATE CHURCH

50 E. 7TH STREET, NEW YORK, NY 10003

OWNER	ARCHITECT	LIGHTING	VERTICAL TRASPORTATION	STRUCTURAL	MEEP	CIVIL ENGINEER	EXPEDITOR & CODE CONSULTANT
COLLEGIATE CHURCH CORPORATION 500 Fifth Avenue New York, NY 10110 TEL (212) 233-1960	ROSEN JOHNSON ARCHITECTS PC 80 Eighth Avenue New York, NY 10011 TEL (212) 727-9800	CLINE BETTRIDGE BERNSTEIN LIGHTING DESIGN 30 West 22nd Street New York, NY 10010 TEL (212) 741-3280	VDA 5 Regent Street Livingston, NJ 07039 TEL (973) 994-9220	THORNTON-TOMASETTI ENGINEERS 744 Broad Street Newark, NJ 07102 TEL (973) 286-6100	AKF ENGINEERS 330 West 42nd Street New York, NY 10036 TEL (212) 354-5656	LANGAN 21 Penn Plaza New York, NY 10001 TEL (212) 479-5400	BROOKBRIDGE 43 Warren Street New York, NY 10007 TEL (212) 406-5920

REV.	DATE	COMMENTS
8	05/11/12	ISSUED FOR BID
7	04/09/12	ISSUED FOR BID
6	03/09/12	REISSUE FOR FACADE PERMIT
5	01/03/12	REISSUE FOR PERMIT
4	12/29/11	REISSUE FOR FACADE PERMIT
3	09/16/11	ISSUE FOR FACADE PERMIT
2	06/06/11	ISSUED FOR BID
1	02/07/11	ISSUED FOR PERMIT

ISSUE

ACCESSIBILITY IMPROVEMENTS

SECOND FLOOR CONSTRUCTION PLAN

SEAL AND SIGNATURE:

NYCLPC

A-6

DATE:	06/06/11
PROJECT No:	10161
DRAWN BY:	
CHECK BY:	AJ
DRAWING No:	A-202.00
CADD FILE No:	K:\10150_MCC

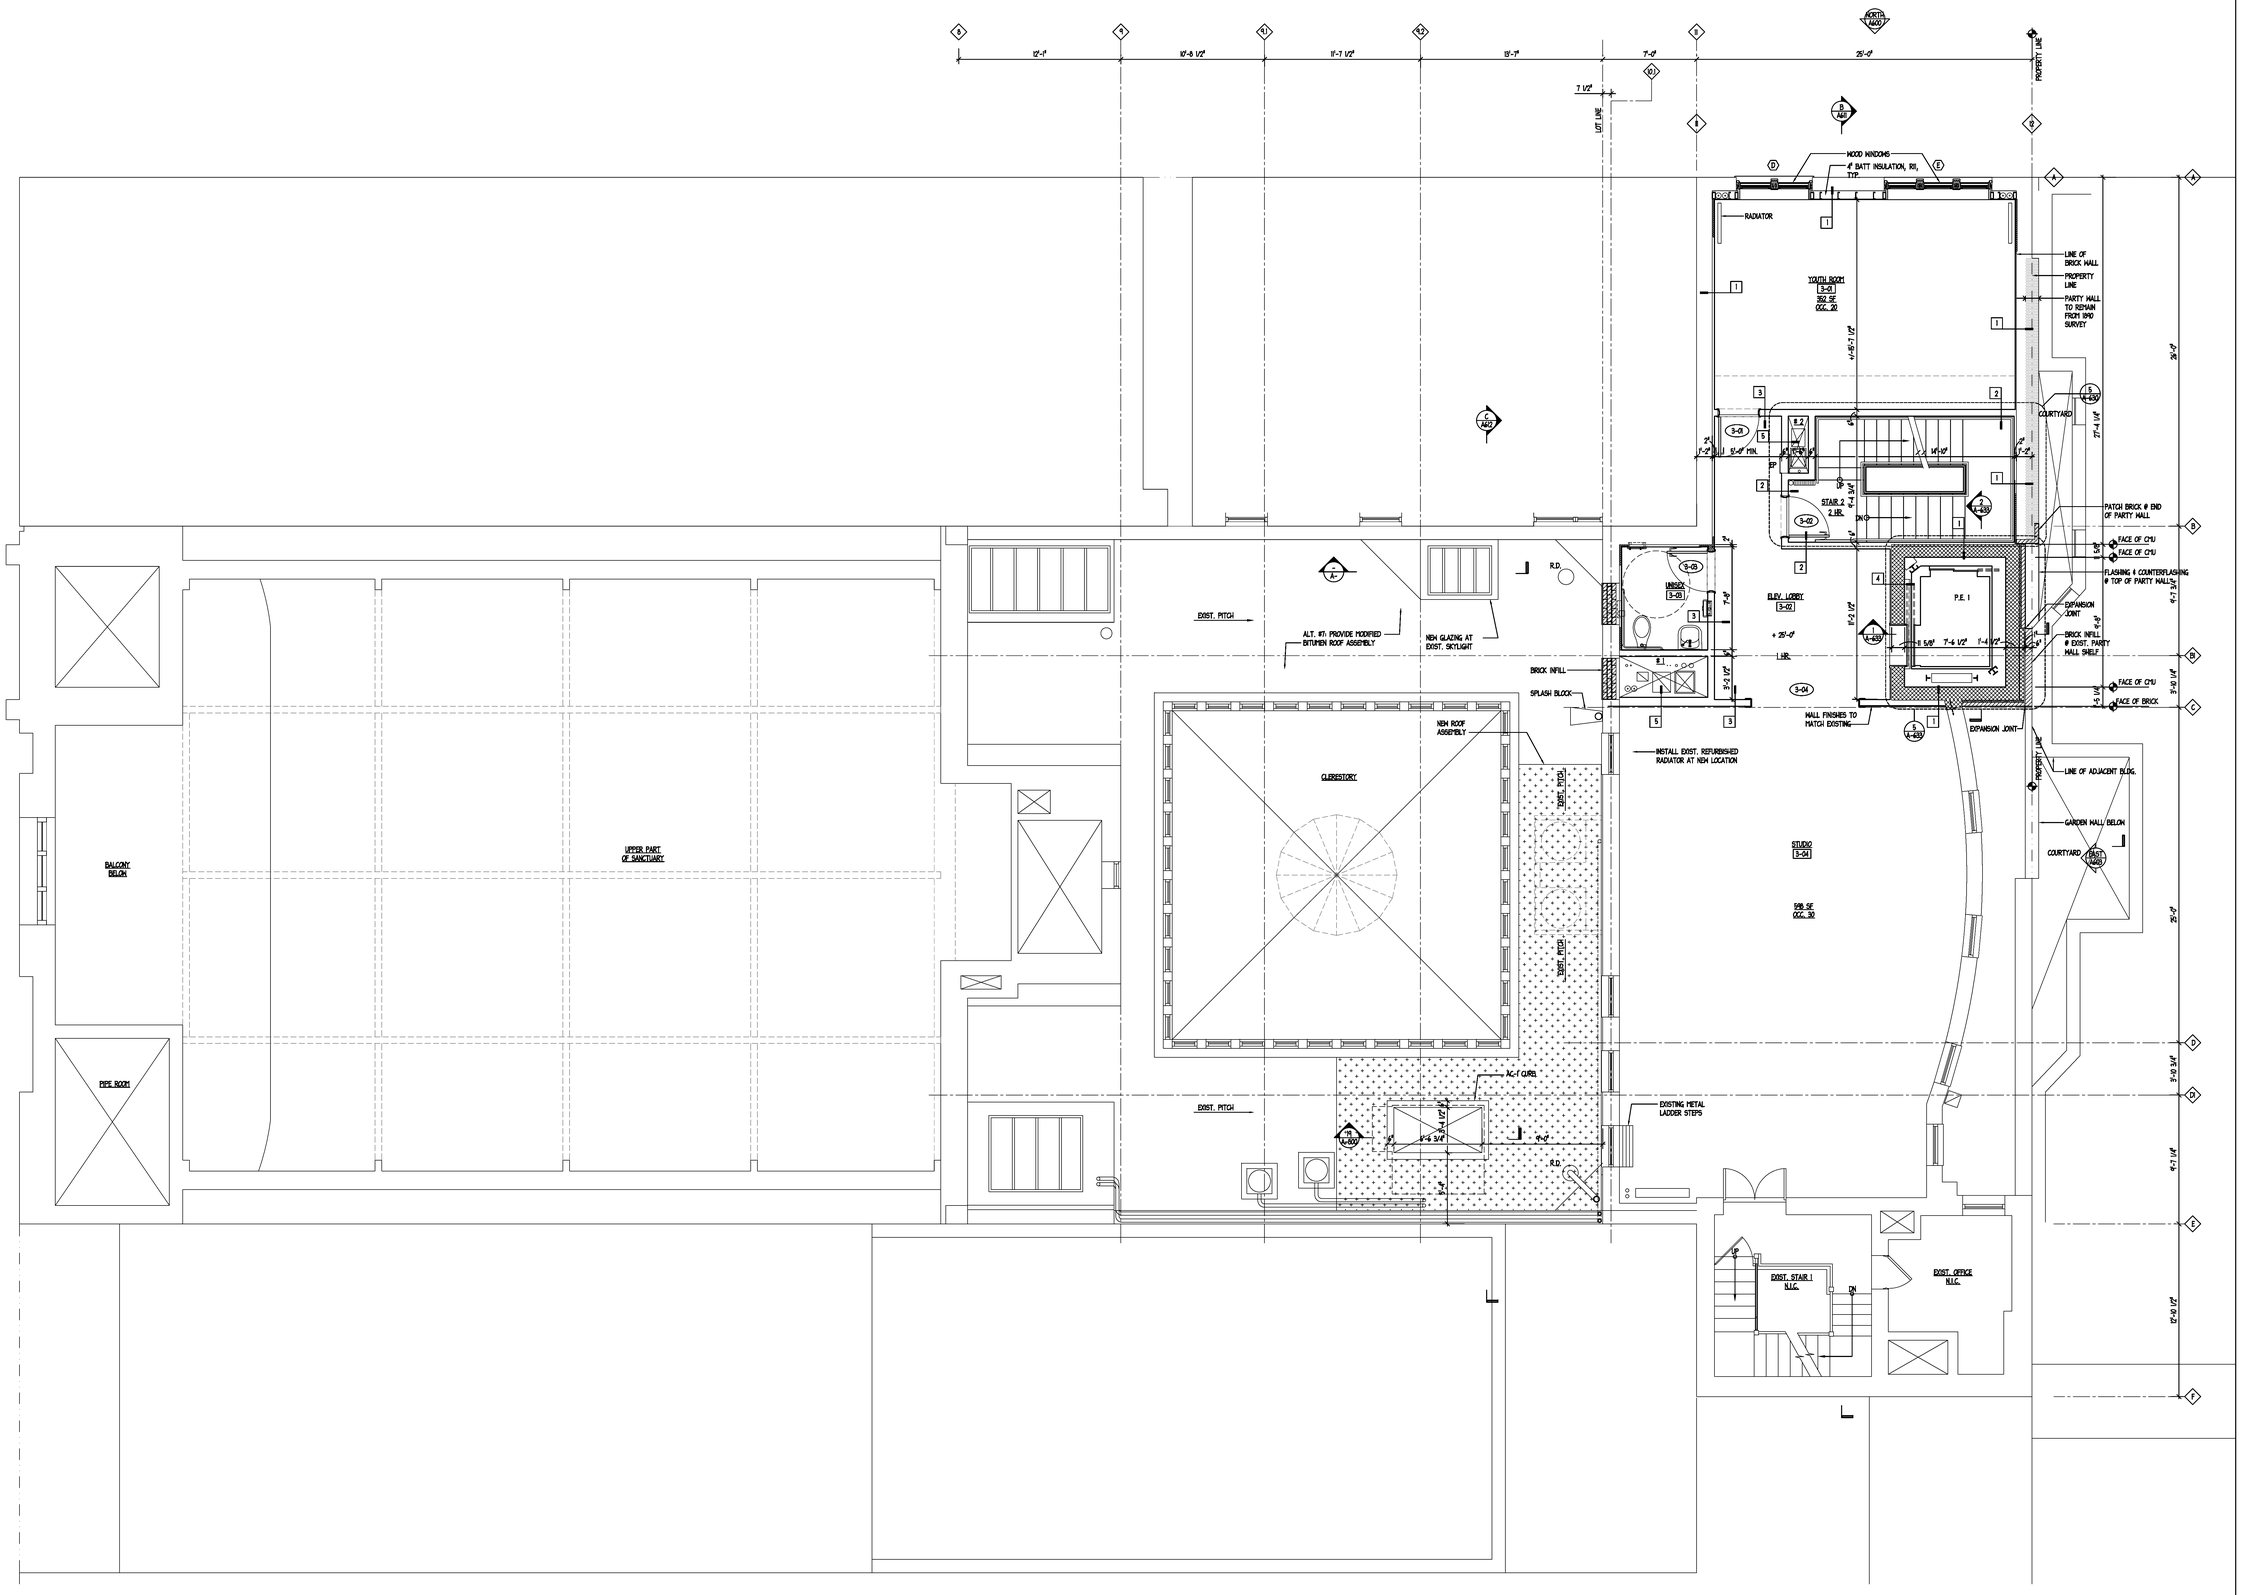

MIDDLE COLLEGIATE CHURCH

50 E. 7TH STREET, NEW YORK, NY 10003

OWNER	ARCHITECT	LIGHTING	VERTICAL TRASPORTATION	STRUCTURAL	MEP	CIVIL ENGINEER	EXPEDITOR & CODE CONSULTANT
COLLEGIATE CHURCH CORPORATION 500 Fifth Avenue New York, NY 10110 TEL (212) 233-1960	ROSEN JOHNSON ARCHITECTS PC 80 Eighth Avenue New York, NY 10011 TEL (212) 727-9800	CLINE BETTRIDGE BERNSTEIN LIGHTING DESIGN 30 West 22nd Street New York, NY 10010 TEL (212) 741-3280	VDA 5 Regent Street Livingston, NJ 07039 TEL (973) 994-9220	THORNTON-TOMASETTI ENGINEERS 744 Broad Street Newark, NJ 07102 TEL (973) 286-6100	AKF ENGINEERS 330 West 42nd Street New York, NY 10036 TEL (212) 354-5656	LANGAN 21 Penn Plaza New York, NY 10001 TEL (212) 479-5400	BROOKBRIDGE 43 Warren Street New York, NY 10007 TEL (212) 406-5920

REV.	DATE	COMMENTS
8	05/11/12	ISSUED FOR BID
7	04/09/12	ISSUED FOR BID
6	03/09/12	REISSUE FOR FACADE PERMIT
5	01/03/12	REISSUE FOR PERMIT
4	12/29/11	REISSUE FOR FACADE PERMIT
3	09/16/11	ISSUE FOR FACADE PERMIT
2	06/06/11	ISSUED FOR BID
1	02/07/11	ISSUED FOR PERMIT

ISSUE

ACCESSIBILITY IMPROVEMENTS

THIRD FLOOR CONSTRUCTION PLAN

SEAL AND SIGNATURE:

NYCLPC

A-7

DATE:	06/06/11
PROJECT No:	10161
DRAWN BY:	
CHECK BY:	AJ
DRAWING No:	A-203.00
CADD FILE No:	K:\10150_MCC

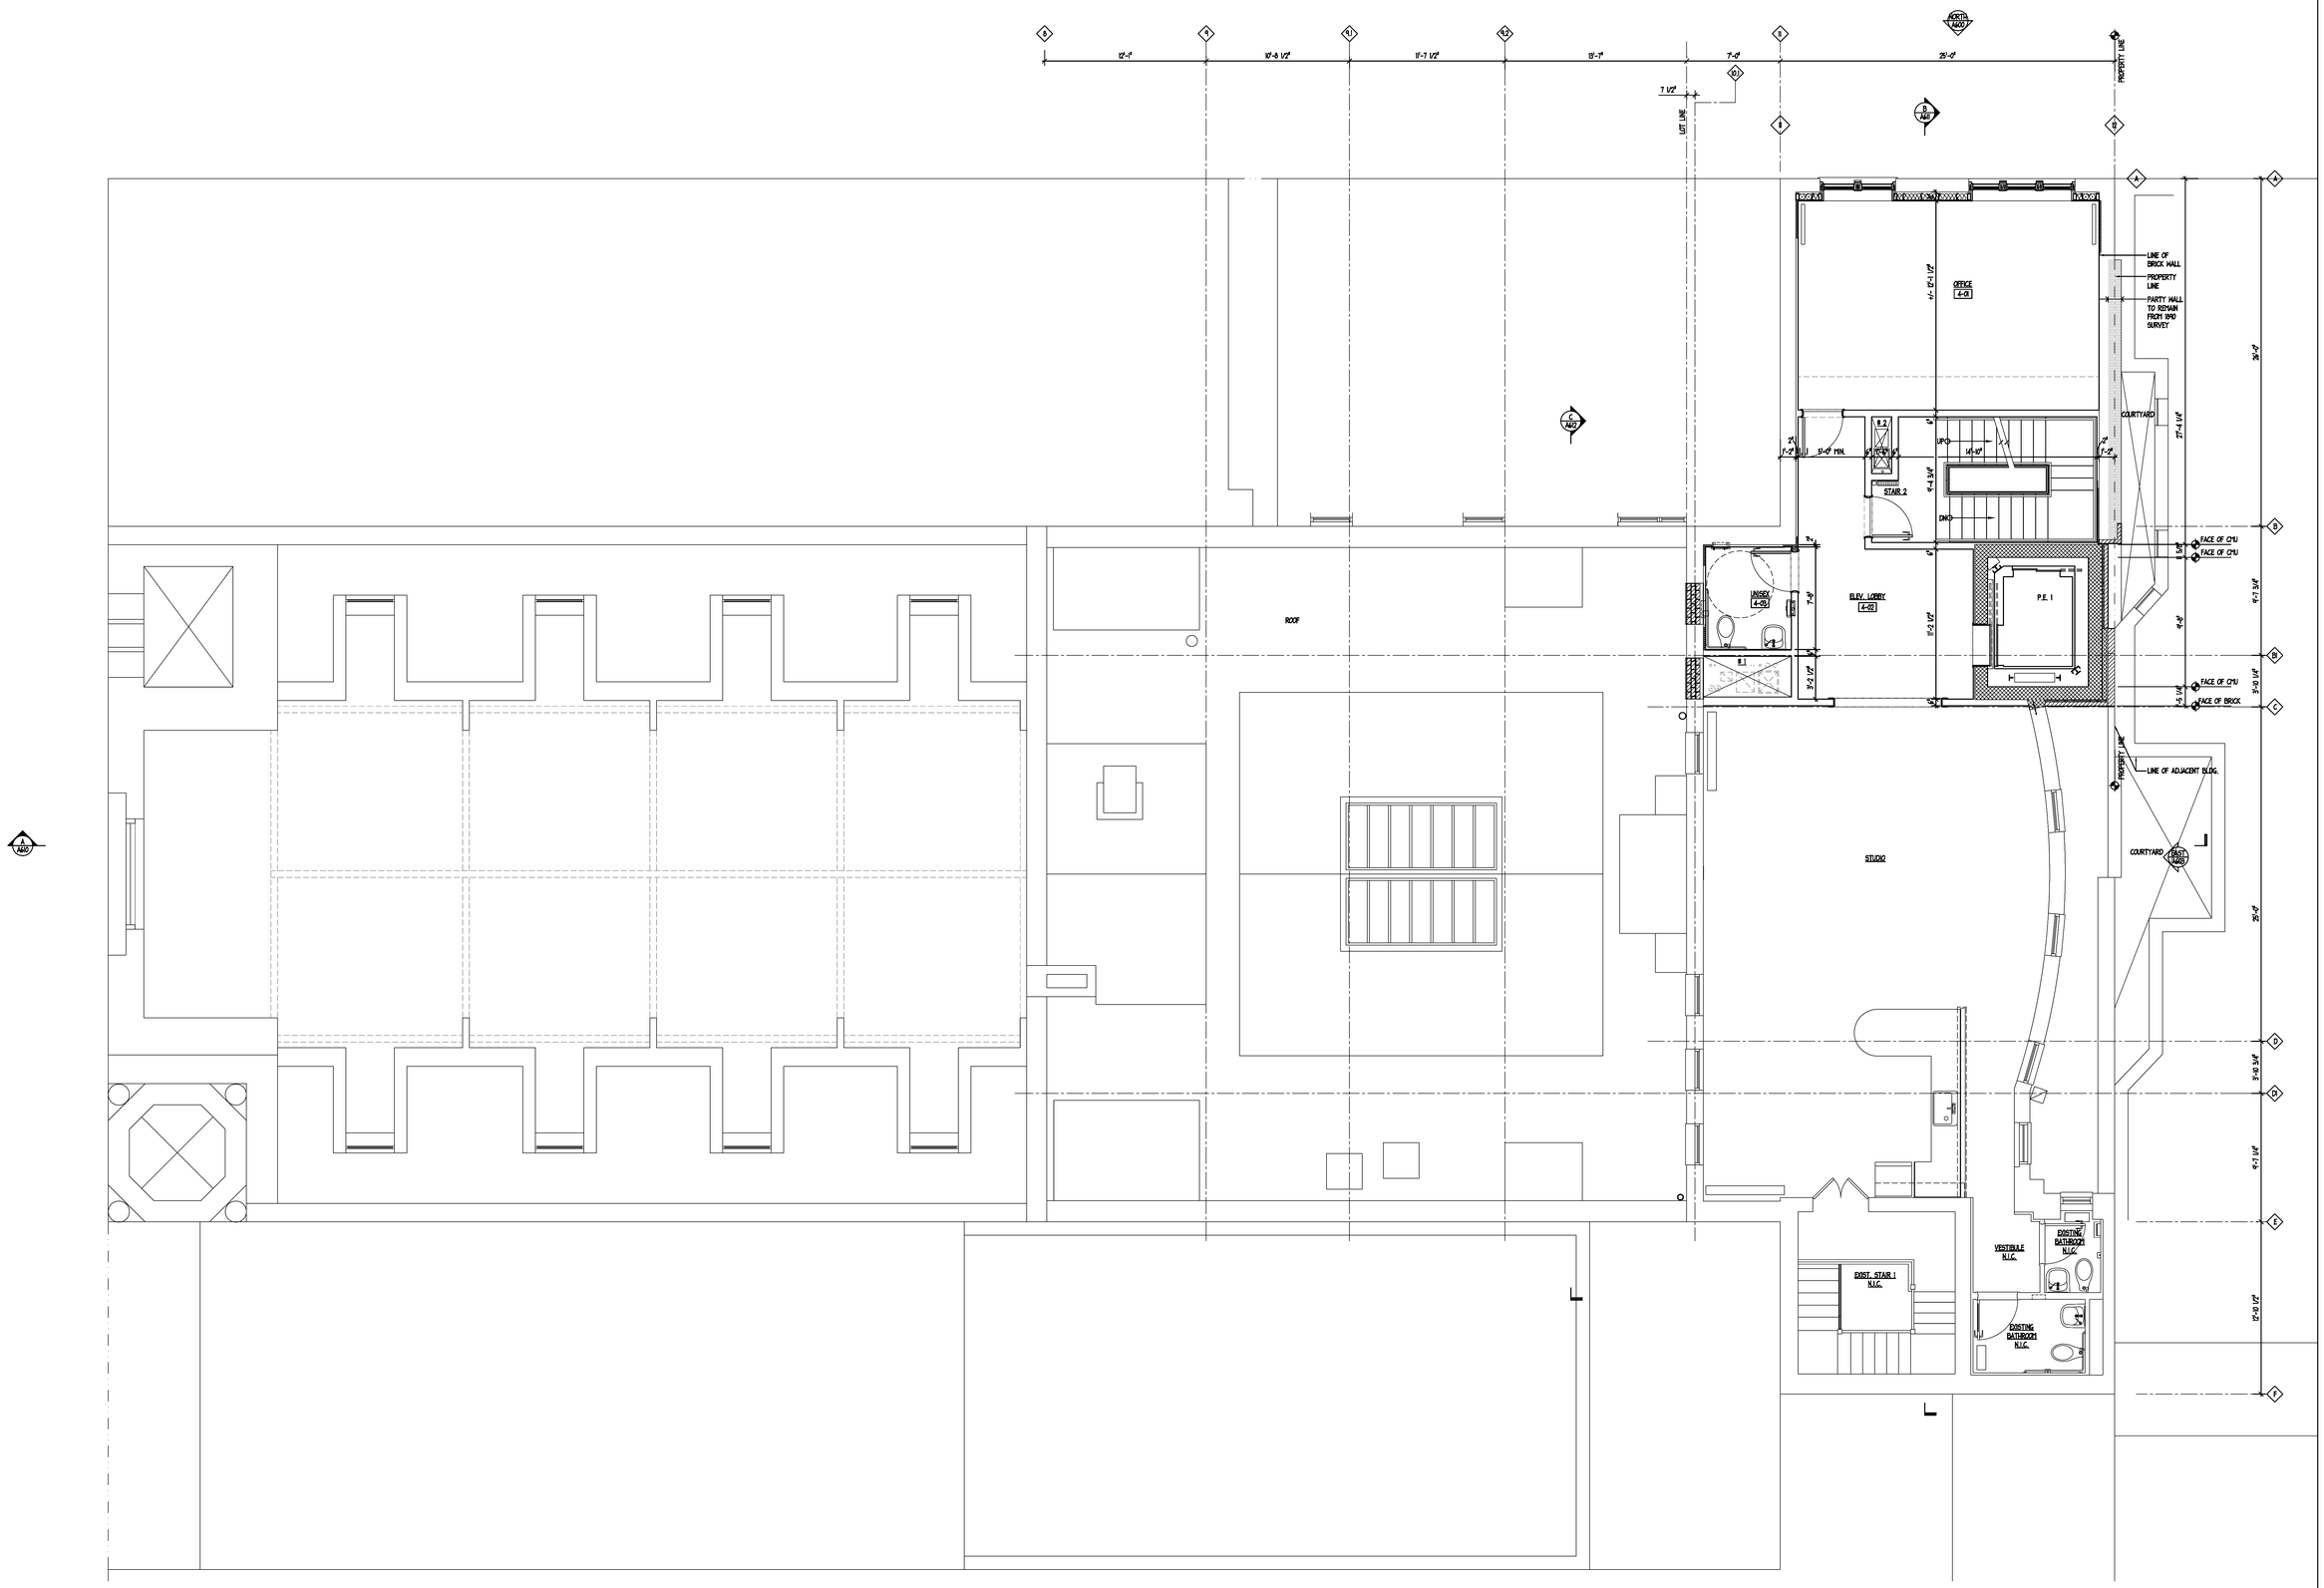

MIDDLE COLLEGIATE CHURCH

50 E. 7TH STREET, NEW YORK, NY 10003

OWNER	ARCHITECT	LIGHTING	VERTICAL TRASPORTATION	STRUCTURAL	M.E.P.	CIVIL ENGINEER	EXPEDITOR & CODE CONSULTANT
COLLEGIATE CHURCH CORPORATION 500 Fifth Avenue New York, NY 10110 TEL (212) 233-1960	ROSEN JOHNSON ARCHITECTS PC 80 Eighth Avenue New York, NY 10011 TEL (212) 727-9800	CLINE BETTRIDGE BERNSTEIN LIGHTING DESIGN 30 West 22nd Street New York, NY 10010 TEL (212) 741-3280	VDA 5 Regent Street Livingston, NJ 07039 TEL (973) 994-9220	THORNTON-TOMASETTI ENGINEERS 744 Broad Street Newark, NJ 07102 TEL (973) 286-6100	AKF ENGINEERS 330 West 42nd Street New York, NY 10036 TEL (212) 354-5656	LANGAN 21 Penn Plaza New York, NY 10001 TEL (212) 479-5400	BROOKBRIDGE 43 Warren Street New York, NY 10007 TEL (212) 406-5920

REV.	DATE	COMMENTS
8	05/11/12	ISSUED FOR BID
7	04/09/12	ISSUED FOR BID
6	03/09/12	REISSUE FOR FACADE PERMIT
5	01/03/12	REISSUE FOR PERMIT
4	12/29/11	REISSUE FOR FACADE PERMIT
3	09/16/11	ISSUE FOR FACADE PERMIT
2	06/06/11	ISSUED FOR BID
1	02/07/11	ISSUED FOR PERMIT

ISSUE

ACCESSIBILITY IMPROVEMENTS

FOURTH FLOOR CONSTRUCTION PLAN

SEAL AND SIGNATURE:

NYCLPC

A-8

DATE:	06/06/11
PROJECT No:	10161
DRAWN BY:	
CHECK BY:	AJ
DRAWING No:	A-204.00
CADD FILE No:	6210150_MCC

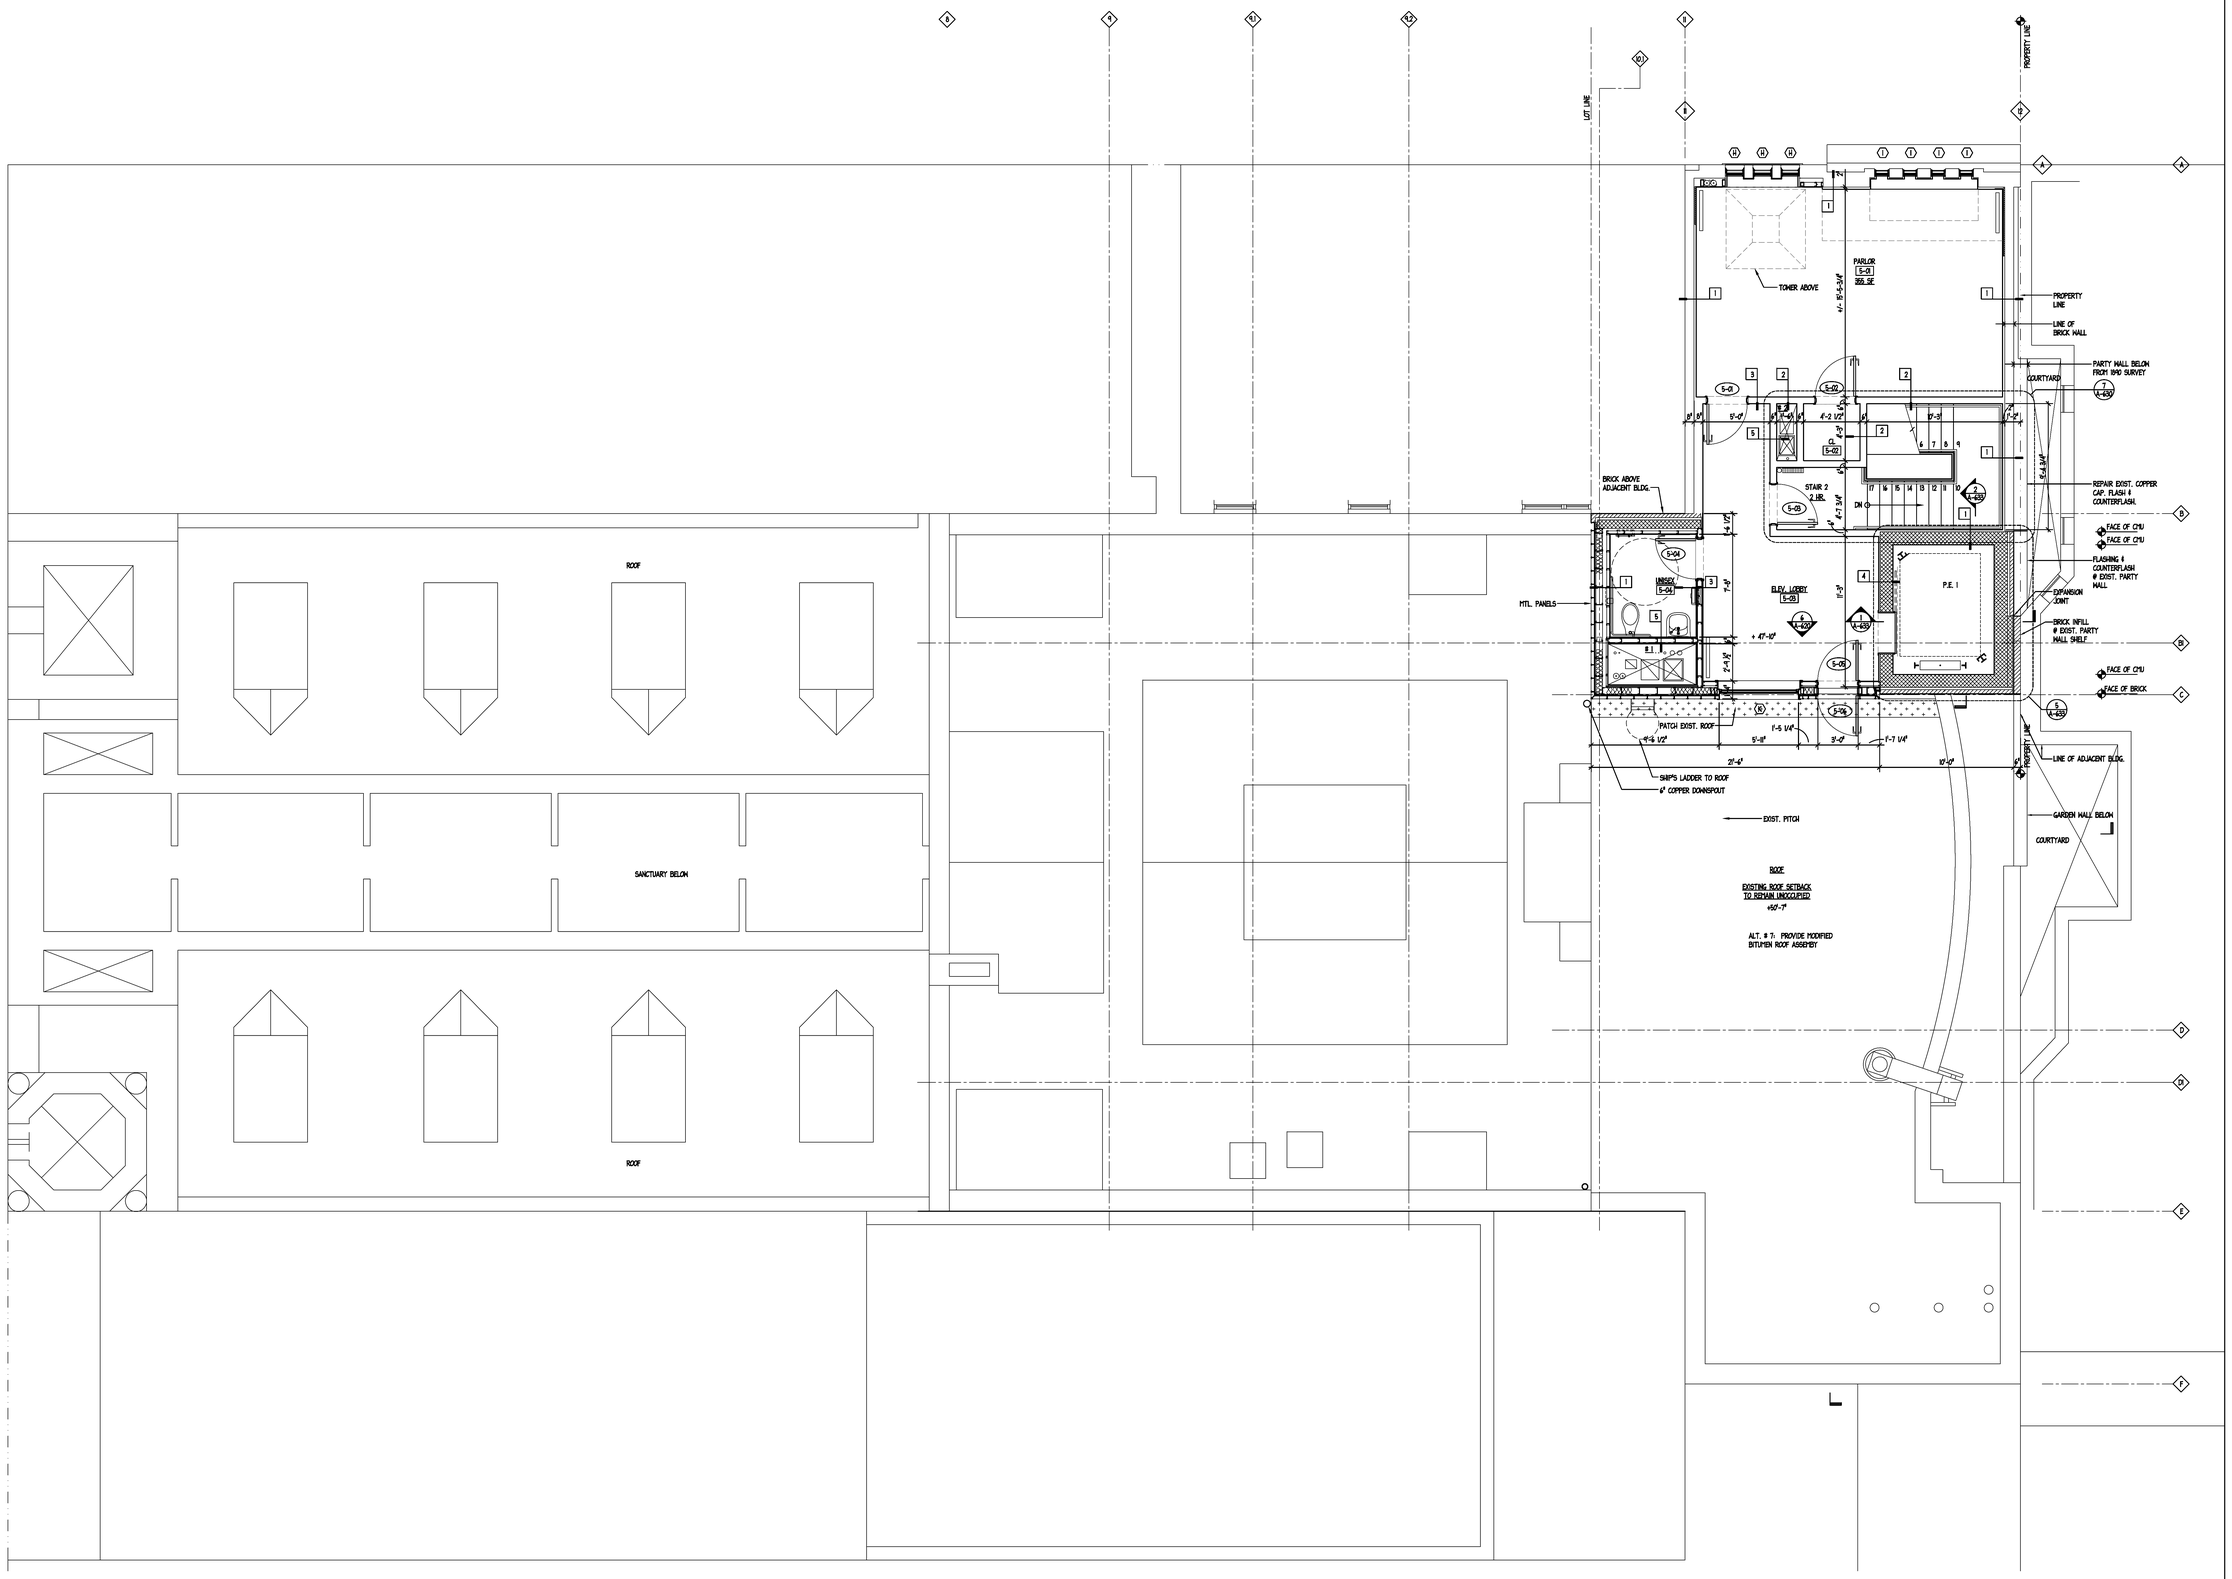

MIDDLE COLLEGIATE CHURCH

50 E. 7TH STREET, NEW YORK, NY 10003

OWNER
COLLEGIATE CHURCH CORPORATION
500 Fifth Avenue
New York, NY 10110
TEL (212) 233-1960

ARCHITECT
ROSEN JOHNSON ARCHITECTS PC
80 Eighth Avenue
New York, NY 10011
TEL (212) 727-9800

LIGHTING
CLINE BETTRIDGE BERNSTEIN LIGHTING DESIGN
30 West 22nd Street
New York, NY 10010
TEL (212) 741-3280

VERTICAL TRASPORTATION
VDA
5 Regent Street
Livingston, NJ 07039
TEL (973) 994-9220

STRUCTURAL
THORNTON-TOMASETTI ENGINEERS
744 Broad Street
Newark, NJ 07102
TEL (973) 286-6100

MEEP
AKF ENGINEERS
330 West 42nd Street
New York, NY 10036
TEL (212) 354-5656

CIVIL ENGINEER
LANGAN
21 Penn Plaza
New York, NY 10001
TEL (212) 479-5400

EXPEDITOR & CODE CONSULTANT
BROOKBRIDGE
43 Warren Street
New York, NY 10007
TEL (212) 406-5920

REV.	DATE	COMMENTS
8	05/11/12	ISSUED FOR BID
7	04/09/12	ISSUED FOR BID
6	03/09/12	REISSUE FOR FACADE PERMIT
5	01/03/12	REISSUE FOR PERMIT
4	12/29/11	REISSUE FOR FACADE PERMIT
3	09/16/11	ISSUE FOR FACADE PERMIT
2	06/06/11	ISSUED FOR BID
1	02/07/11	ISSUED FOR PERMIT

ISSUE

ACCESSIBILITY IMPROVEMENTS

FIFTH FLOOR CONSTRUCTION PLAN

SEAL AND SIGNATURE:

NYCLPC

A-9

DATE:	06/06/11
PROJECT No:	10161
DRAWN BY:	
CHECK BY:	AJ
DRAWING No:	A-205.00
CADD FILE No:	K110150_MCC

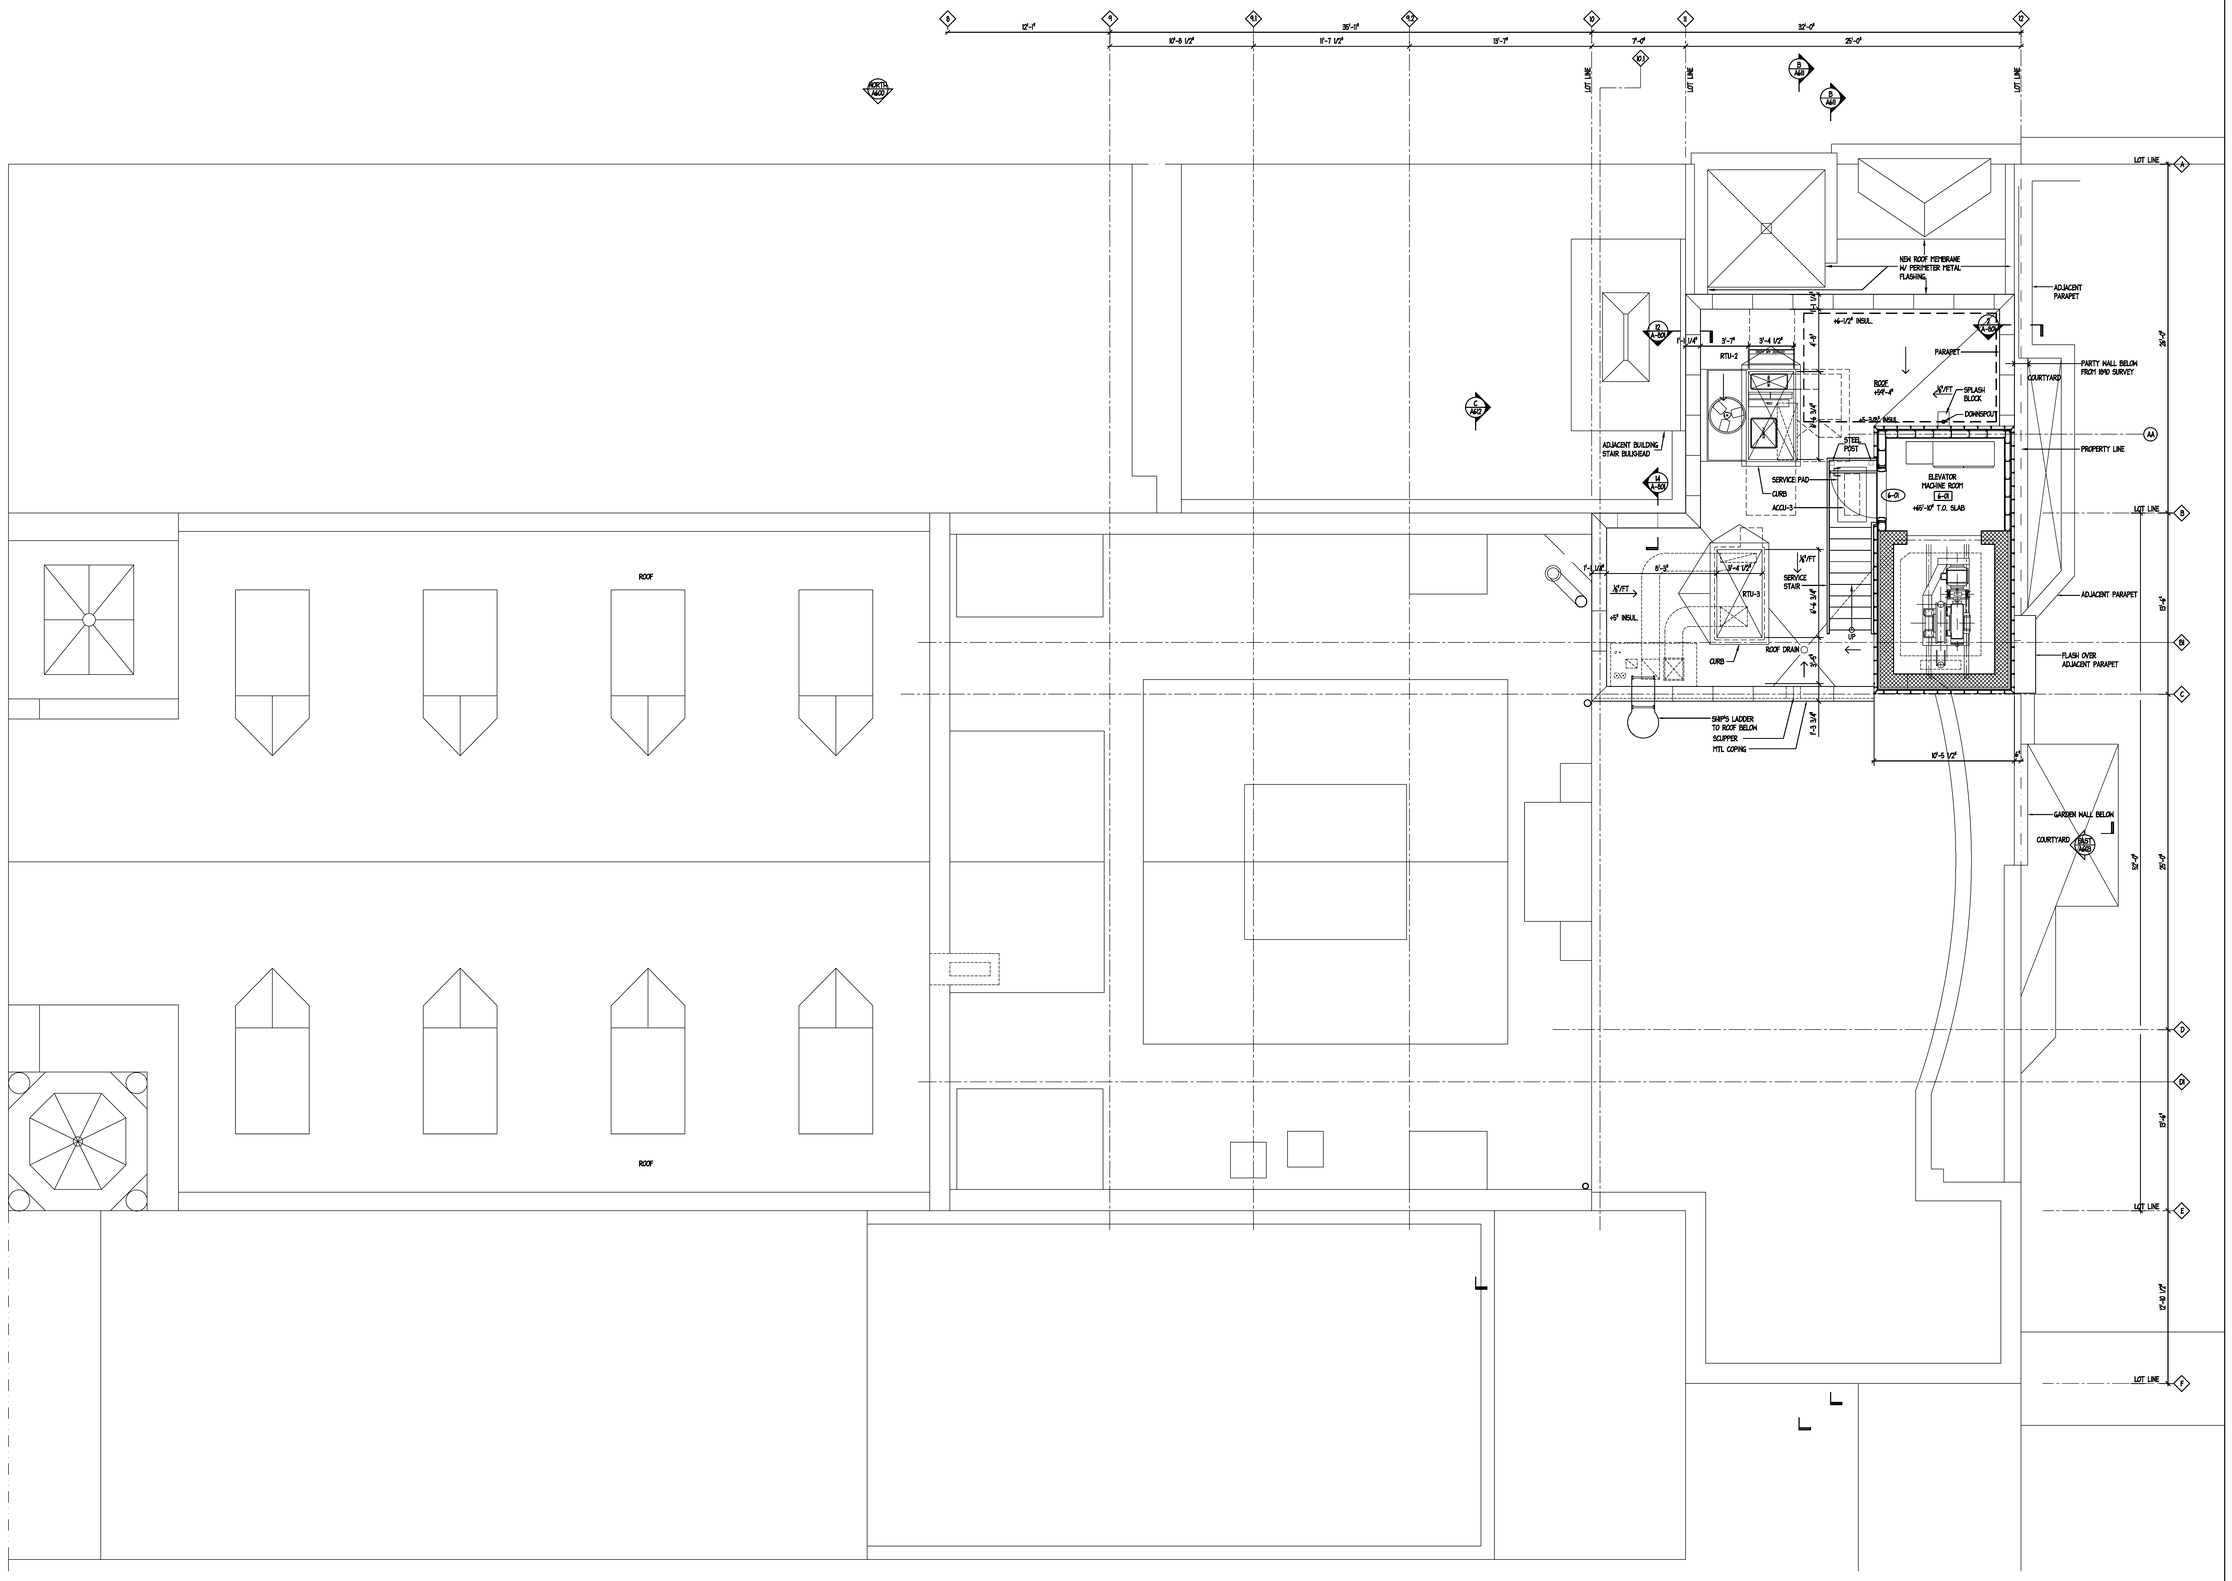

MIDDLE COLLEGIATE CHURCH

50 E. 7TH STREET, NEW YORK, NY 10003

OWNER	ARCHITECT	LIGHTING	VERTICAL TRASPORTATION	STRUCTURAL	M.E.P.	CIVIL ENGINEER	EXPEDITOR & CODE CONSULTANT
COLLEGIATE CHURCH CORPORATION 500 Fifth Avenue New York, NY 10110 TEL (212) 233-1960	ROSEN JOHNSON ARCHITECTS PC 80 Eighth Avenue New York, NY 10011 TEL (212) 727-9800	CLINE BETTRIDGE BERNSTEIN LIGHTING DESIGN 30 West 22nd Street New York, NY 10010 TEL (212) 741-3280	VDA 5 Regent Street Livingston, NJ 07039 TEL (973) 994-9220	THORNTON-TOMASETTI ENGINEERS 744 Broad Street Newark, NJ 07102 TEL (973) 286-6100	AKF ENGINEERS 330 West 42nd Street New York, NY 10036 TEL (212) 354-5656	LANGAN 21 Penn Plaza New York, NY 10001 TEL (212) 479-5400	BROOKBRIDGE 43 Warren Street New York, NY 10007 TEL (212) 406-5920

REV.	DATE	COMMENTS
9	05/11/12	ISSUED FOR BID
8	04/09/12	ISSUED FOR BID
7	03/09/12	REISSUE FOR FACADE PERMIT
6	01/03/12	REISSUE FOR PERMIT
5	12/29/11	REISSUE FOR FACADE PERMIT
4	11/21/11	ISSUE FOR AKF REVIEW
3	09/16/11	ISSUE FOR FACADE PERMIT
2	06/06/11	ISSUED FOR BID
1	02/07/11	ISSUED FOR PERMIT

ISSUE

ACCESSIBILITY IMPROVEMENTS

LOWER ROOF CONSTRUCTION PLAN

SEAL AND SIGNATURE:

NYCLPC

A-10

DATE:	06/06/11
PROJECT No:	10161
DRAWN BY:	
CHECK BY:	AJ
DRAWING No:	A-206.00
CADD FILE No:	K010150_MCC

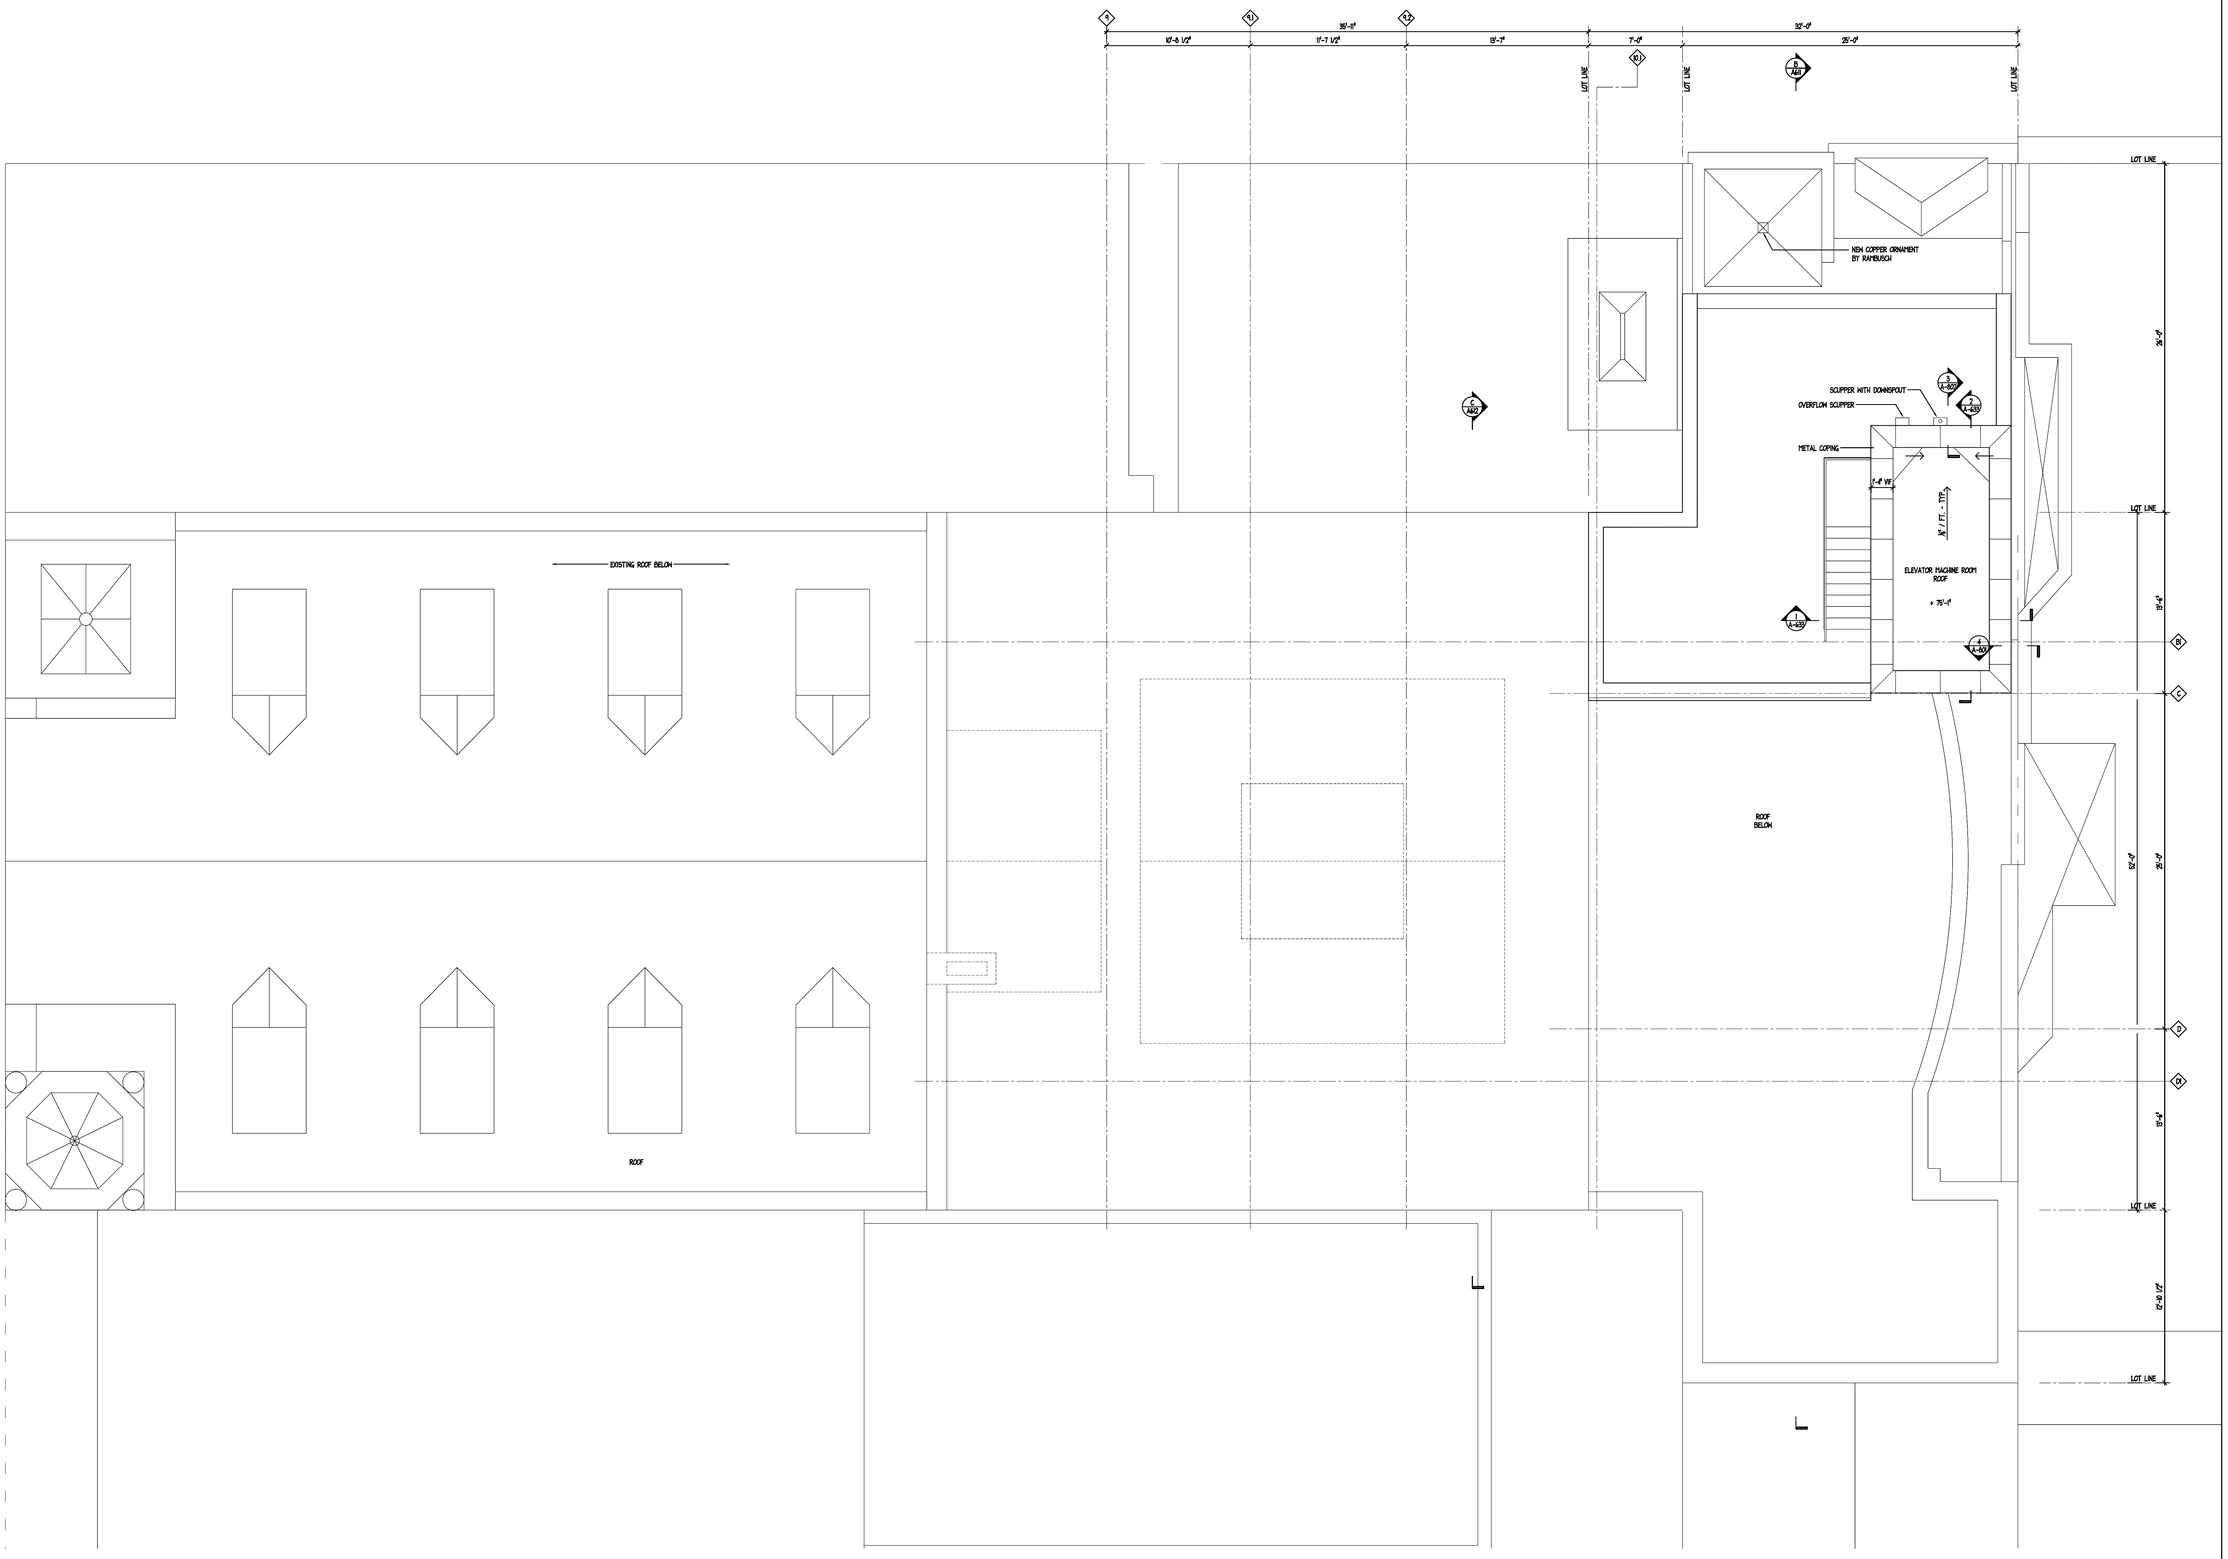

MIDDLE COLLEGIATE CHURCH

50 E. 7TH STREET, NEW YORK, NY 10003

OWNER	ARCHITECT	LIGHTING	VERTICAL TRASPORTATION	STRUCTURAL	M.E.P.	CIVIL ENGINEER	EXPEDITOR & CODE CONSULTANT
COLLEGIATE CHURCH CORPORATION 500 Fifth Avenue New York, NY 10110 TEL (212) 233-1960	ROSEN JOHNSON ARCHITECTS PC 80 Eighth Avenue New York, NY 10011 TEL (212) 727-9800	CLINE BETTRIDGE BERNSTEIN LIGHTING DESIGN 30 West 22nd Street New York, NY 10010 TEL (212) 741-3280	VDA 5 Regent Street Livingston, NJ 07039 TEL (973) 994-9220	THORNTON-TOMASETTI ENGINEERS 744 Broad Street Newark, NJ 07102 TEL (973) 286-6100	AKF ENGINEERS 330 West 42nd Street New York, NY 10036 TEL (212) 354-5656	LANGAN 21 Penn Plaza New York, NY 10001 TEL (212) 479-5400	BROOKBRIDGE 43 Warren Street New York, NY 10007 TEL (212) 406-5920

REV.	DATE	COMMENTS
8	05/11/12	ISSUED FOR BID
7	04/09/12	ISSUED FOR BID
6	03/09/12	REISSUE FOR FACADE PERMIT
5	01/03/12	REISSUE FOR PERMIT
4	12/29/11	REISSUE FOR FACADE PERMIT
3	09/16/11	ISSUE FOR FACADE PERMIT
2	06/06/11	ISSUED FOR BID
1	02/07/11	ISSUED FOR PERMIT

ISSUE

ACCESSIBILITY IMPROVEMENTS

UPPER ROOF
CONSTRUCTION PLAN

SEAL AND SIGNATURE:

NYCLPC

A-11

DATE:	06/06/11
PROJECT No:	10161
DRAWN BY:	
CHECK BY:	AJ
DRAWING No:	A-207.00
CADD FILE No:	K010150_MCC

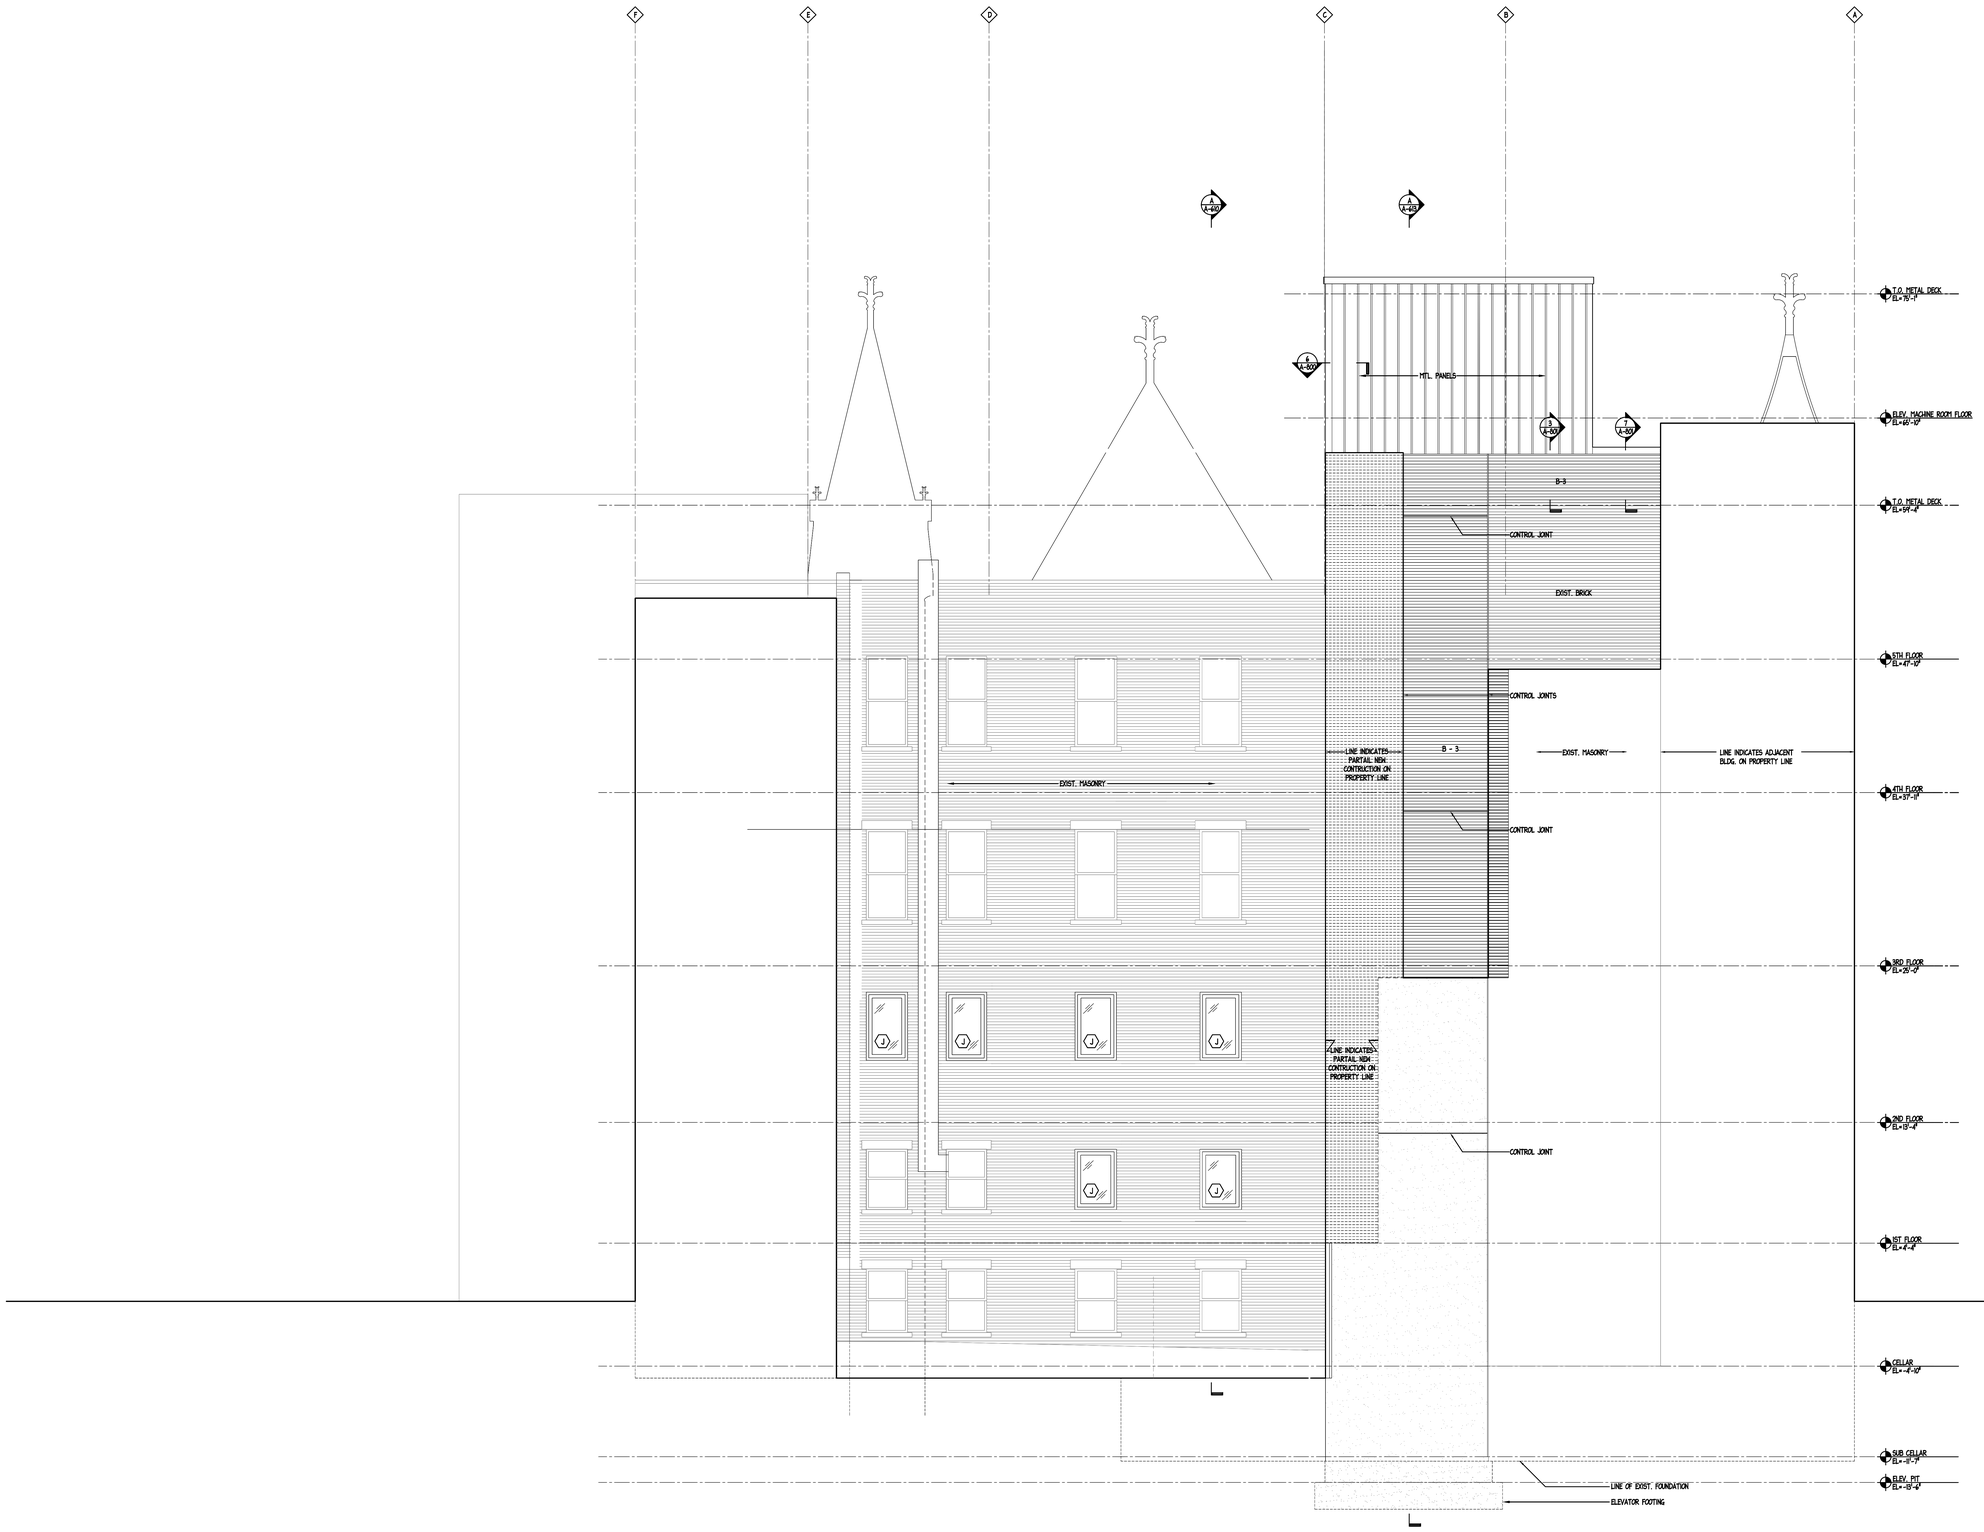

MIDDLE COLLEGIATE CHURCH

50 E. 7TH STREET, NEW YORK, NY 10003

OWNER	ARCHITECT	LIGHTING	VERTICAL TRASPORTATION	STRUCTURAL	M.E.P.	CIVIL ENGINEER	EXPEDITOR & CODE CONSULTANT
COLLEGIATE CHURCH CORPORATION 500 Fifth Avenue New York, NY 10110 TEL (212) 233-1960	ROSEN JOHNSON ARCHITECTS PC 80 Eighth Avenue New York, NY 10011 TEL (212) 727-9800	CLINE BETTRIDGE BERNSTEIN LIGHTING DESIGN 30 West 22nd Street New York, NY 10010 TEL (212) 741-3280	VDA 5 Regent Street Livingston, NJ 07039 TEL (973) 994-9220	THORNTON-TOMASETTI ENGINEERS 744 Broad Street Newark, NJ 07102 TEL (973) 286-6100	AKF ENGINEERS 330 West 42nd Street New York, NY 10036 TEL (212) 354-5656	LANGAN 21 Penn Plaza New York, NY 10001 TEL (212) 479-5400	BROOKBRIDGE 43 Warren Street New York, NY 10007 TEL (212) 406-5920

REV.	DATE	COMMENTS
8	05/11/12	ISSUED FOR BID
7	04/09/12	ISSUE FOR BID
3	01/03/12	REISSUE FOR PERMIT
2	06/06/11	ISSUED FOR BID
1	02/07/11	ISSUED FOR PERMIT

ISSUE

ACCESSIBILITY IMPROVEMENTS

EAST ELEVATION CONSTRUCTION

SEAL AND SIGNATURE:

NYCLPC

A-12

DATE:	06/06/11
PROJECT No:	10161
DRAWN BY:	
CHECK BY:	AJ
DRAWING No:	A-603.00
CADD FILE No:	K010150_MCC

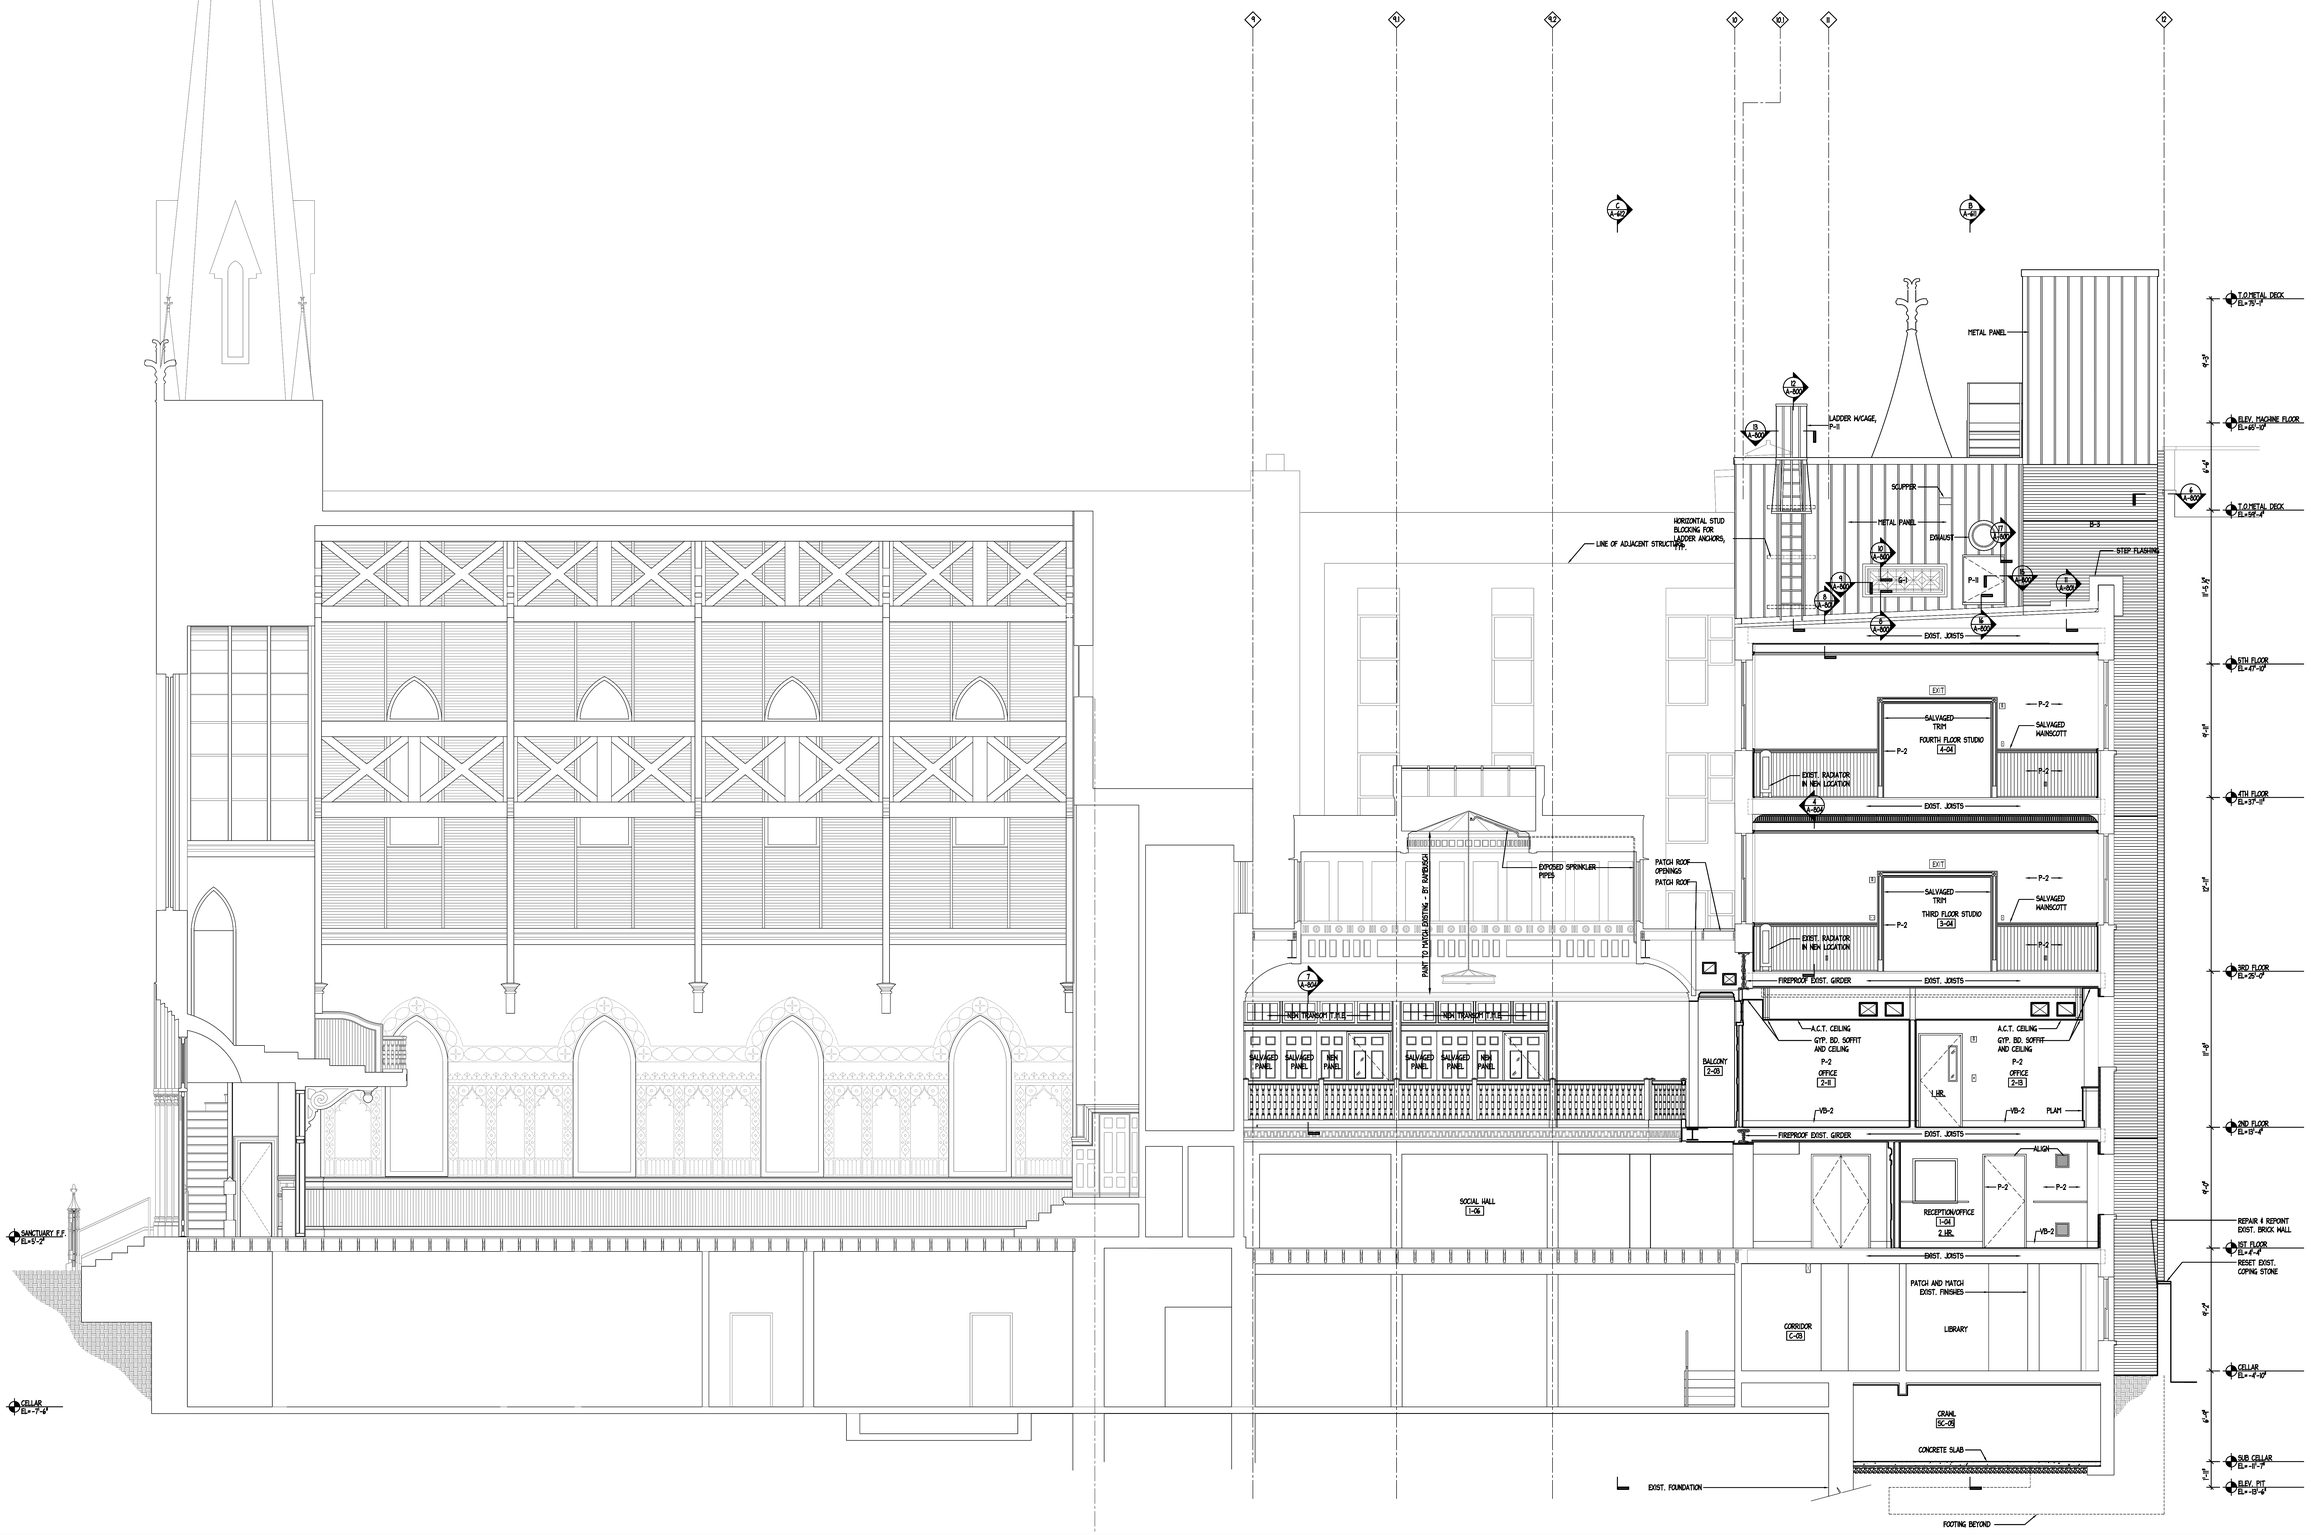

MIDDLE COLLEGIATE CHURCH

50 E. 7TH STREET, NEW YORK, NY 10003

OWNER	ARCHITECT	LIGHTING	VERTICAL TRASPORTATION	STRUCTURAL	MEEP	CIVIL ENGINEER	EXPEDITOR & CODE CONSULTANT
COLLEGIATE CHURCH CORPORATION 500 Fifth Avenue New York, NY 10110 TEL (212) 233-1960	ROSEN JOHNSON ARCHITECTS PC 80 Eighth Avenue New York, NY 10011 TEL (212) 727-9800	CLINE BETTRIDGE BERNSTEIN LIGHTING DESIGN 30 West 22nd Street New York, NY 10010 TEL (212) 741-3280	VDA 5 Regent Street Livingston, NJ 07039 TEL (973) 994-9220	THORNTON-TOMASETTI ENGINEERS 744 Broad Street Newark, NJ 07102 TEL (973) 286-6100	AKF ENGINEERS 330 West 42nd Street New York, NY 10036 TEL (212) 354-5656	LANGAN 21 Penn Plaza New York, NY 10001 TEL (212) 479-5400	BROOKBRIDGE 43 Warren Street New York, NY 10007 TEL (212) 406-5920

REV.	DATE	COMMENTS
8	05/11/12	ISSUED FOR BID
7	04/09/12	ISSUED FOR BID
4	02/24/12	REVISIONS
3	01/03/12	REISSUE FOR PERMIT
2	06/06/11	ISSUED FOR BID
1	02/07/11	ISSUED FOR PERMIT

ISSUE

ACCESSIBILITY IMPROVEMENTS

CROSS SECTION A
CONSTRUCTION

SEAL AND SIGNATURE:

NYCLPC

A-13

DATE:	06/06/11
PROJECT No:	10161
DRAWN BY:	
CHECK BY:	AJ
DRAWING No:	A-610.00
CADD FILE No:	K:\10150_MCC

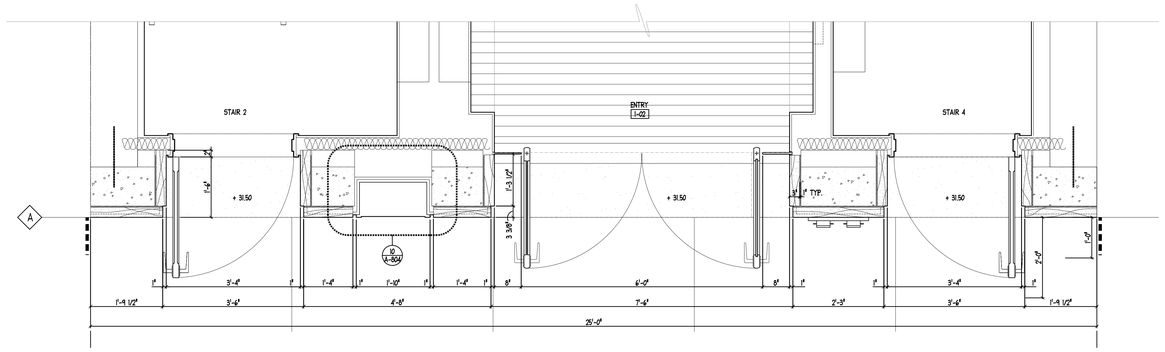

2 LOWER FACADE - ENLARGED PLAN
SCALE: 3/4" = 1'-0"

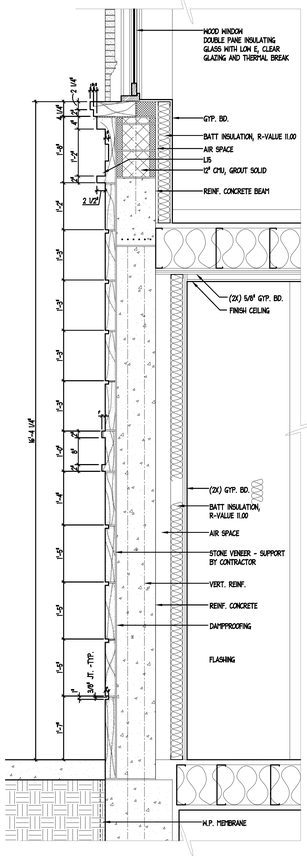

5 LOWER FACADE
SECTION @ STONE WALL
SCALE: 3/4" = 1'-0"

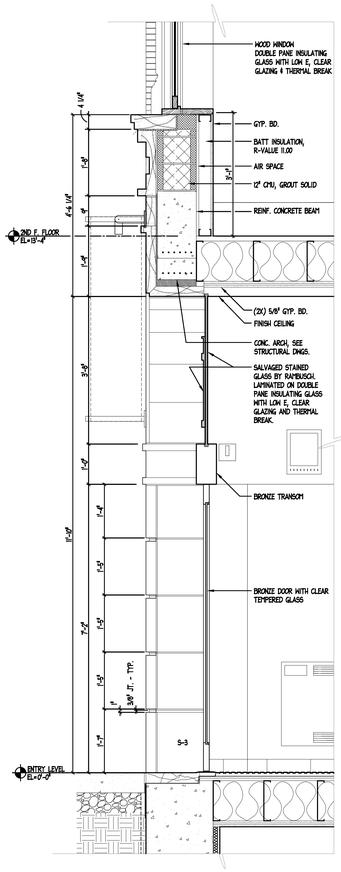

4 LOWER FACADE
SECTION @ ARCH DOORWAY
SCALE: 3/4" = 1'-0"

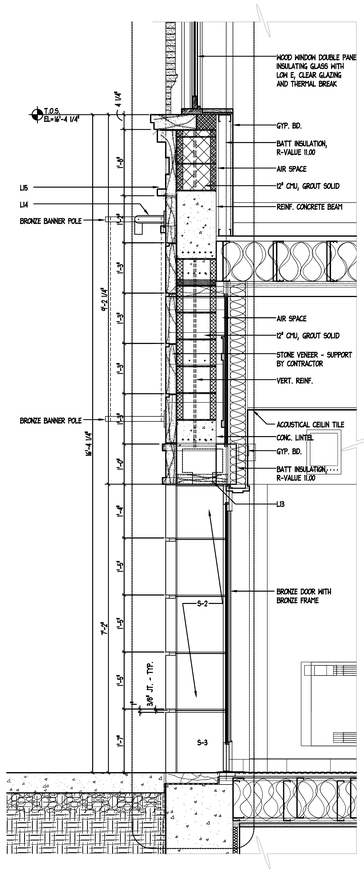

3 LOWER FACADE
SECTION @ DOOR
SCALE: 3/4" = 1'-0"

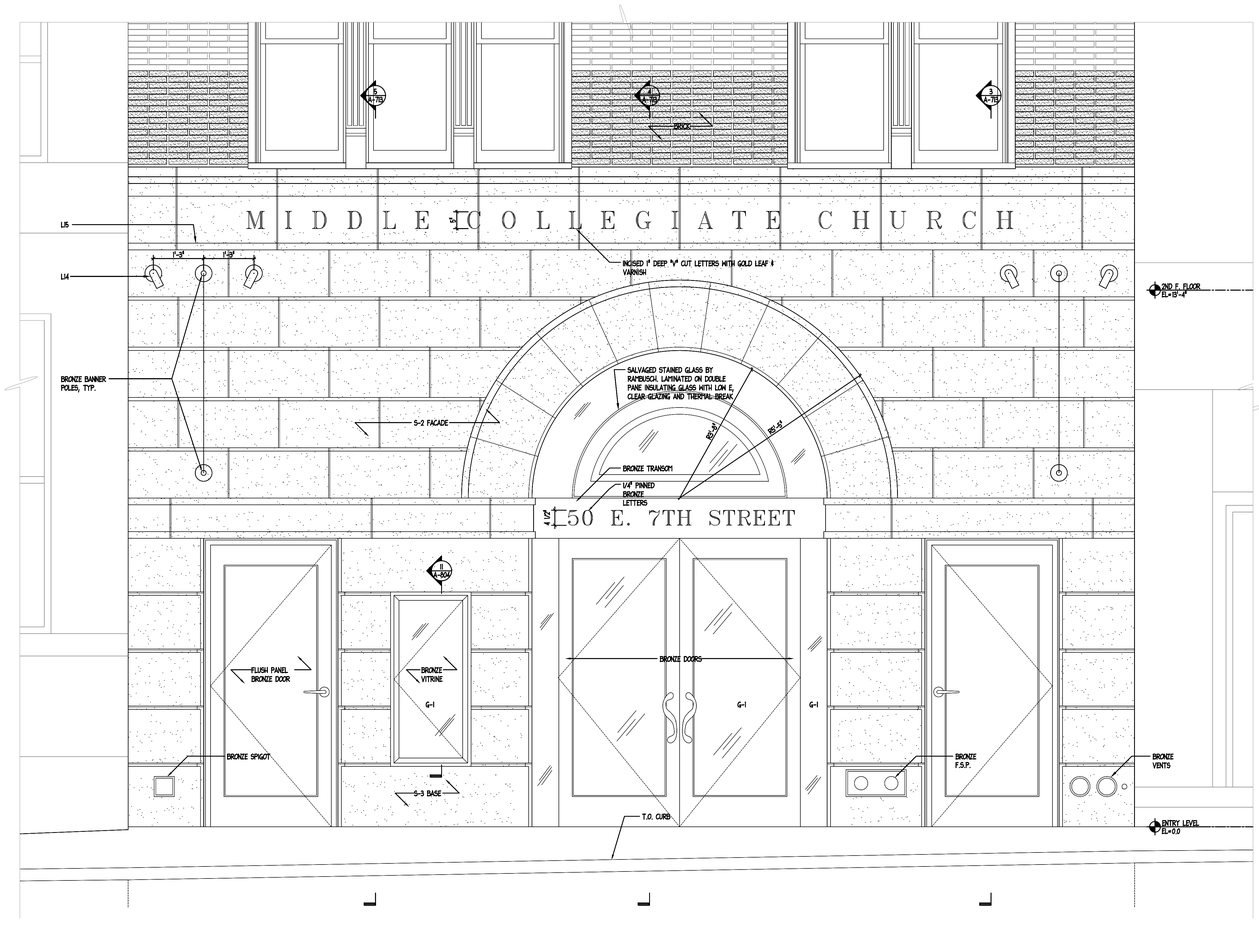

1 LOWER FACADE - 7TH STREET ELEVATION
SCALE: 3/4"=1'-0"

MIDDLE COLLEGIATE CHURCH

50 E. 7TH STREET, NEW YORK, NY 10003

OWNER	ARCHITECT	LIGHTING	VERTICAL TRASPORTATION	STRUCTURAL	MEEP	CIVIL ENGINEER	EXPEDITOR & CODE CONSULTANT
COLLEGIATE CHURCH CORPORATION 500 Fifth Avenue New York, NY 10110 TEL (212) 233-1960	ROSEN JOHNSON ARCHITECTS PC 80 Eighth Avenue New York, NY 10011 TEL (212) 727-9800	CLINE BETTRIDGE BERNSTEIN LIGHTING DESIGN 30 West 22nd Street New York, NY 10010 TEL (212) 741-3280	VDA 5 Regent Street Livingston, NJ 07039 TEL (973) 994-9220	THORNTON-TOMASETTI ENGINEERS 744 Broad Street Newark, NJ 07102 TEL (973) 286-6100	AKF ENGINEERS 330 West 42nd Street New York, NY 10036 TEL (212) 354-5656	LANGAN 21 Penn Plaza New York, NY 10001 TEL (212) 479-5400	BROOKBRIDGE 43 Warren Street New York, NY 10007 TEL (212) 406-5920

REV.	DATE	COMMENTS
8	05/11/12	ISSUED FOR BID
7	04/09/12	ISSUED FOR BID
6	03/09/12	REISSUE FOR FACADE PERMIT
5	01/03/12	REISSUE FOR PERMIT
4	12/29/11	REISSUE FOR FACADE PERMIT
3	09/16/11	ISSUE FOR FACADE PERMIT
2	06/06/11	ISSUED FOR BID
1	02/07/11	ISSUED FOR PERMIT

ISSUE

ACCESSIBILITY IMPROVEMENTS

LOWER FACADE DETAILS

SEAL AND SIGNATURE:

NYCLPC

A-14

DATE:	06/06/11
PROJECT No:	10161
DRAWN BY:	
CHECK BY:	AJ
DRAWING No:	A-713.00
CADD FILE No:	K:\10150_MCC

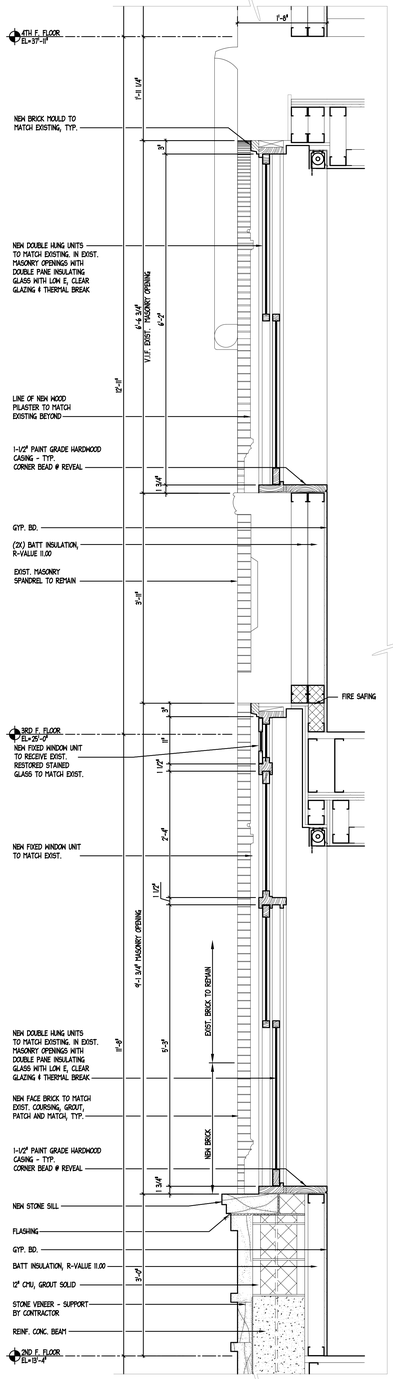

7 7TH ST. 2ND AND 3RD FL. WINDOW SECTION
SCALE: 1"=1'-0"

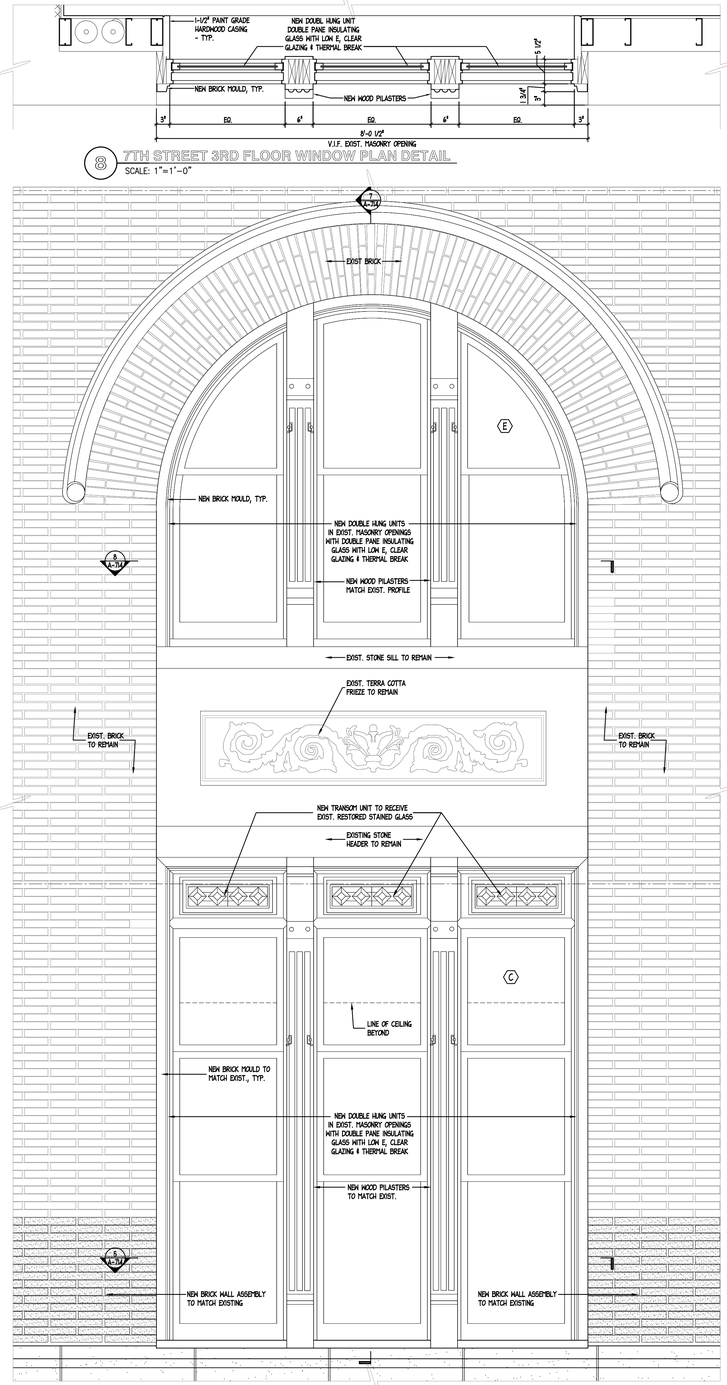

6 7TH STREET 2ND AND 3RD FLOOR WINDOW ELEVATION
SCALE: 1"=1'-0"

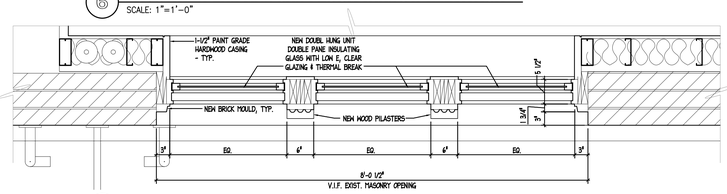

5 7TH STREET 2ND FLOOR WINDOW PLAN DETAIL
SCALE: 1"=1'-0"

8 7TH STREET 3RD FLOOR WINDOW PLAN DETAIL
SCALE: 1"=1'-0"

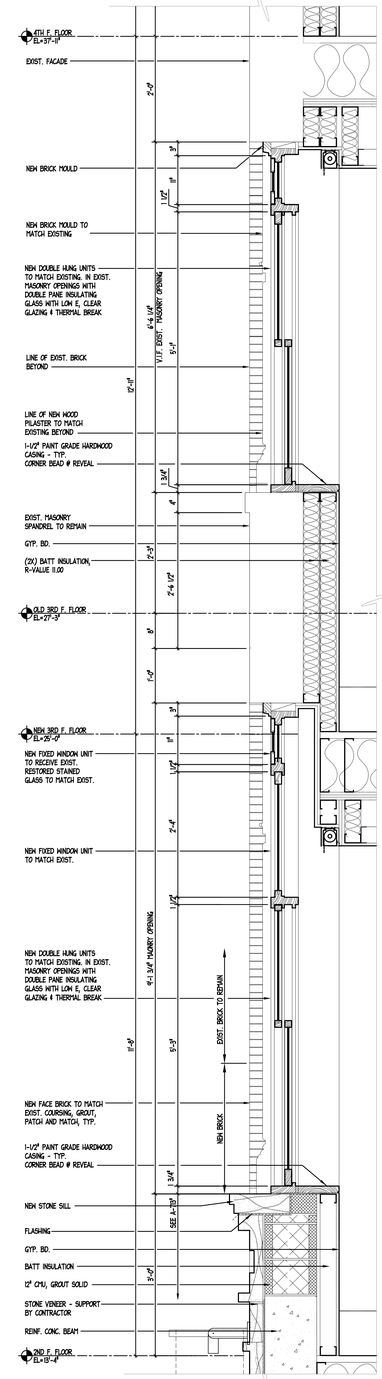

3 7TH ST. 2ND AND 3RD FL. WINDOW SECTION
SCALE: 1"=1'-0"

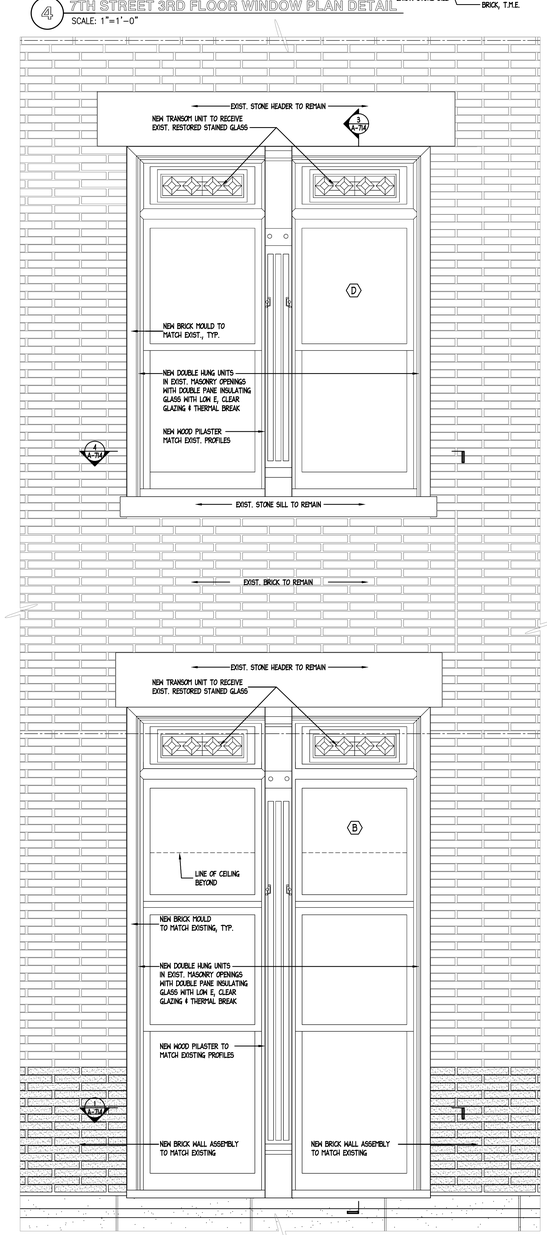

2 7TH STREET 2ND AND 3RD FLOOR WINDOW ELEVATION
SCALE: 1"=1'-0"

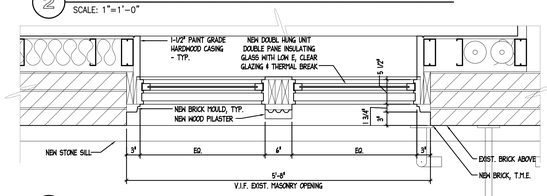

1 7TH STREET 2ND FLOOR WINDOW PLAN DETAIL
SCALE: 1"=1'-0"

MIDDLE COLLEGIATE CHURCH

50 E. 7TH STREET, NEW YORK, NY 10003

OWNER	ARCHITECT	LIGHTING	VERTICAL TRASPORTATION	STRUCTURAL	M.E.P	CIVIL ENGINEER	EXPEDITOR & CODE CONSULTANT
COLLEGIATE CHURCH CORPORATION 500 Fifth Avenue New York, NY 10110 TEL (212) 233-1960	ROSEN JOHNSON ARCHITECTS PC 80 Eighth Avenue New York, NY 10011 TEL (212) 727-9800	CLINE BETTRIDGE BERNSTEIN LIGHTING DESIGN 30 West 22nd Street New York, NY 10010 TEL (212) 741-3280	VDA 5 Regent Street Livingston, NJ 07039 TEL (973) 994-9220	THORNTON-TOMASETTI ENGINEERS 744 Broad Street Newark, NJ 07102 TEL (973) 286-6100	AKF ENGINEERS 330 West 42nd Street New York, NY 10036 TEL (212) 354-5656	LANGAN 21 Penn Plaza New York, NY 10001 TEL (212) 479-5400	BROOKBRIDGE 43 Warren Street New York, NY 10007 TEL (212) 406-5920

REV.	DATE	COMMENTS
8	05/11/12	ISSUED FOR BID
7	04/09/12	ISSUED FOR BID
6	03/09/12	REISSUE FOR FACADE PERMIT
5	01/03/12	REISSUE FOR PERMIT
4	12/29/11	REISSUE FOR FACADE PERMIT
3	09/16/11	ISSUE FOR FACADE PERMIT
2	06/06/11	ISSUED FOR BID
1	02/07/11	ISSUED FOR PERMIT

ISSUE

ACCESSIBILITY IMPROVEMENTS

2ND & 3RD FLOOR
WINDOWS DETAILS - PLANS SECT ELEV

SEAL AND SIGNATURE:

NYCLPC

A-15

DATE:	06/06/11
PROJECT No:	10161
DRAWN BY:	RC/KBLUF
CHECK BY:	AJ
DRAWING No:	A-714.00
CADD FILE No:	6110150_MCC

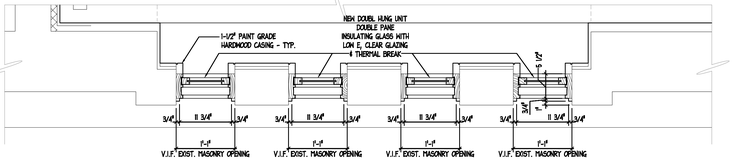

8 7TH STREET 5TH FLOOR WINDOW PLAN DETAIL
SCALE: 1"=1'-0"

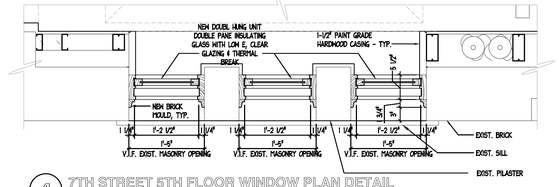

4 7TH STREET 5TH FLOOR WINDOW PLAN DETAIL
SCALE: 1"=1'-0"

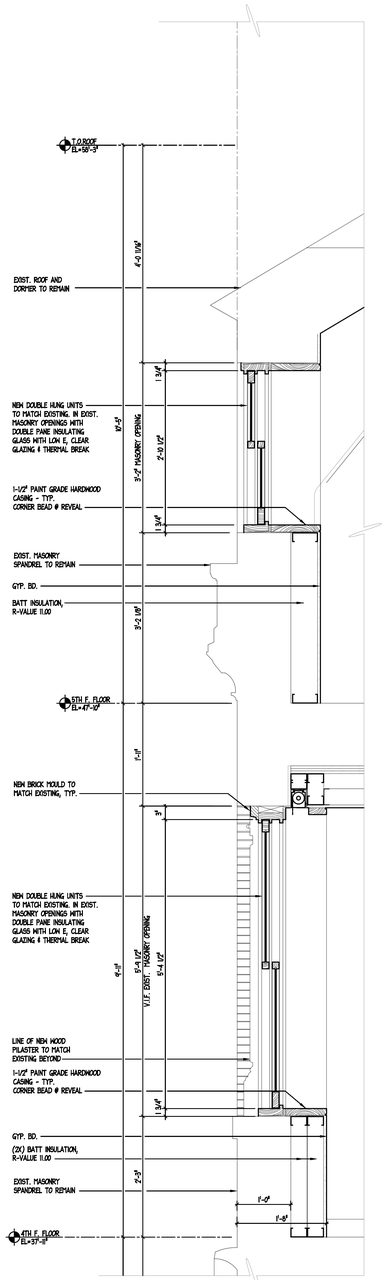

7 7TH ST. 4TH AND 5TH FL. WINDOW SECTION
SCALE: 1"=1'-0"

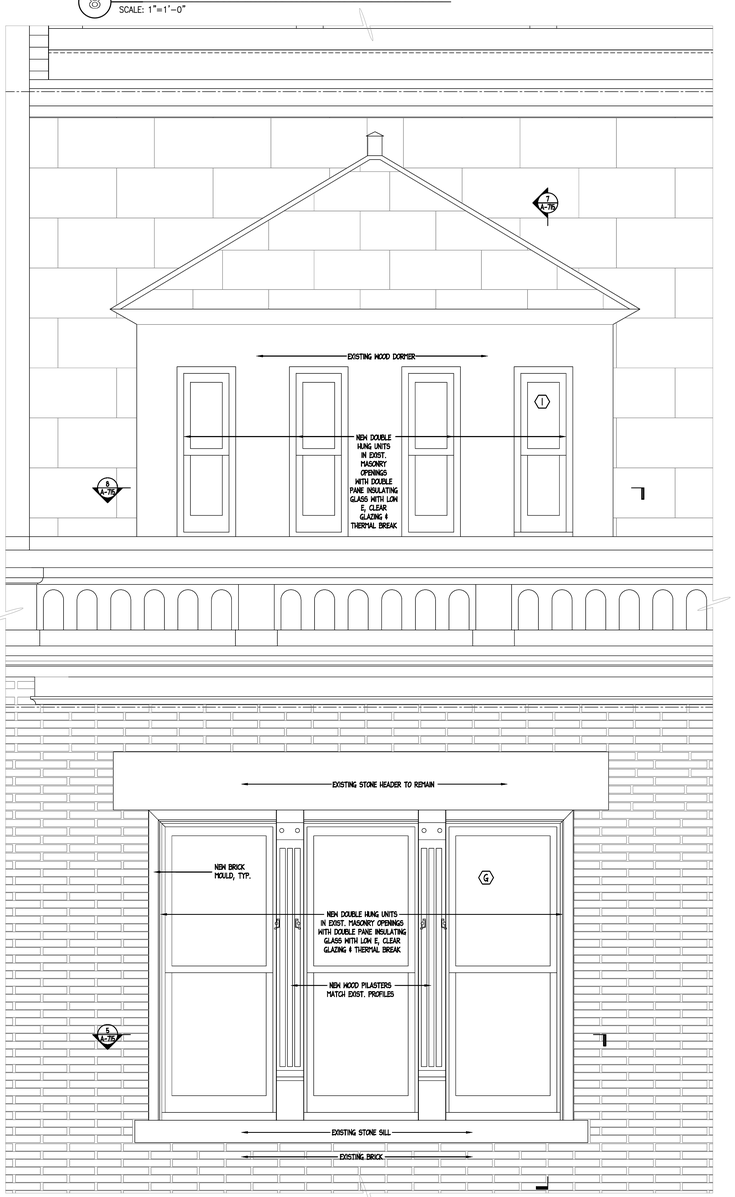

6 7TH STREET 4TH AND 5TH FLOOR WINDOW ELEVATION
SCALE: 1"=1'-0"

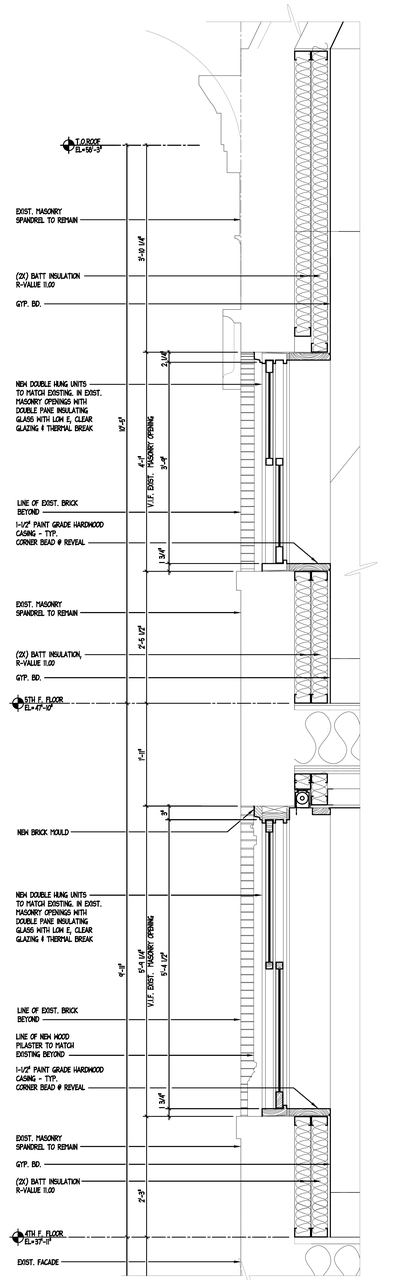

3 7TH ST. 4TH AND 5TH FL. WINDOW SECTION
SCALE: 1"=1'-0"

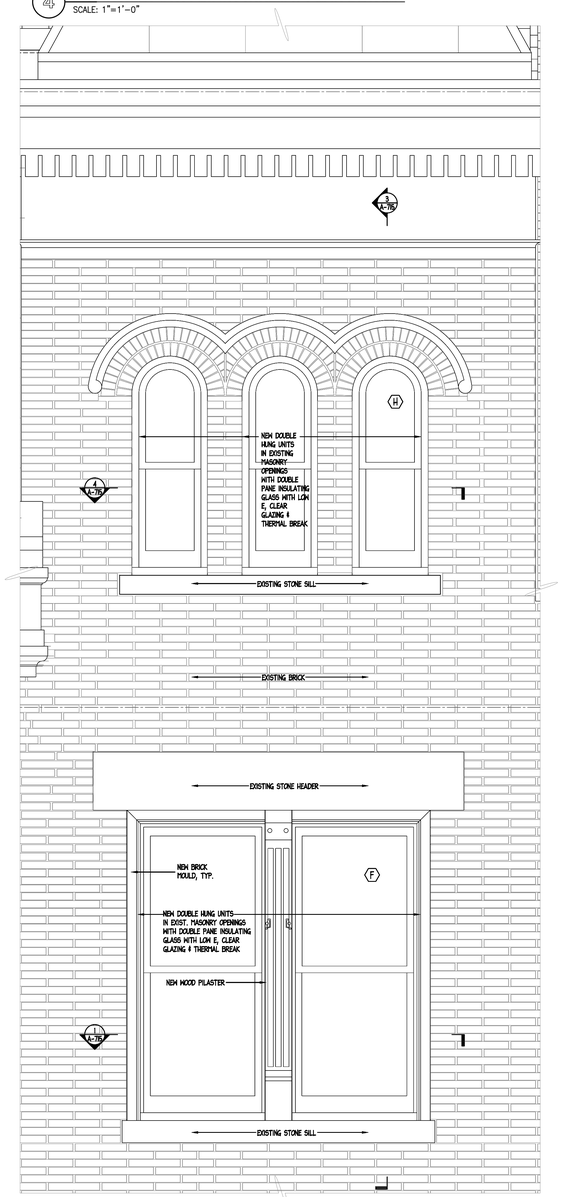

2 7TH STREET 4TH AND 5TH FLOOR WINDOW ELEVATION
SCALE: 1"=1'-0"

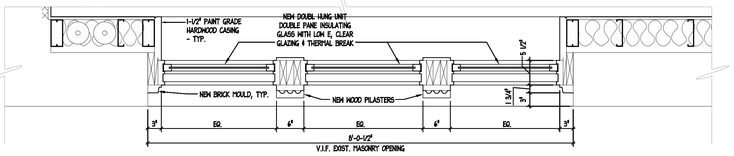

5 7TH STREET 4TH FLOOR WINDOW PLAN DETAIL
SCALE: 1"=1'-0"

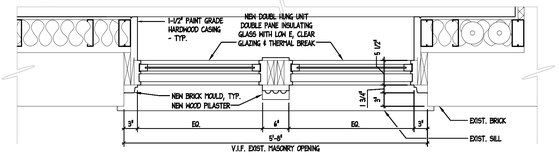

1 7TH STREET 4TH FLOOR WINDOW PLAN DETAIL
SCALE: 1"=1'-0"

MIDDLE COLLEGIATE CHURCH

50 E. 7TH STREET, NEW YORK, NY 10003

OWNER
COLLEGIATE CHURCH CORPORATION
500 Fifth Avenue
New York, NY 10110
TEL (212) 233-1960

ARCHITECT
ROSEN JOHNSON ARCHITECTS PC
80 Eighth Avenue
New York, NY 10011
TEL (212) 727-9800

LIGHTING
CLINE BETTRIDGE BERNSTEIN LIGHTING DESIGN
30 West 22nd Street
New York, NY 10010
TEL (212) 741-3280

VERTICAL TRASPORTATION
VDA
5 Regent Street
Livingston NJ 07039
TEL (973) 994-9220

STRUCTURAL
THORNTON-TOMASETTI ENGINEERS
744 Broad Street
Newark, NJ 07102
TEL (973) 286-6100

M.E.P.
AKF ENGINEERS
330 West 42nd Street
New York, NY 10036
TEL (212) 354-5656

CIVIL ENGINEER
LANGAN
21 Penn Plaza
New York, NY 10001
TEL (212) 479-5400

EXPEDITOR & CODE CONSULTANT
BROOKBRIDGE
43 Warren Street
New York, NY 10007
TEL (212) 406-5920

REV.	DATE	COMMENTS
8	05/11/12	ISSUED FOR BID
7	04/09/12	ISSUED FOR BID
6	03/09/12	REISSUE FOR FACADE PERMIT
5	01/03/12	REISSUE FOR PERMIT
4	12/29/11	REISSUE FOR FACADE PERMIT
3	09/16/11	ISSUE FOR FACADE PERMIT
2	06/06/11	ISSUED FOR BID
1	02/07/11	ISSUED FOR PERMIT

ISSUE

ACCESSIBILITY IMPROVEMENTS

4TH & 5TH FLOOR
WINDOWS DETAILS - PLANS SECT ELEV

SEAL AND SIGNATURE:

NYCLPC

A-16

DATE:	06/06/11
PROJECT No:	10161
DRAWN BY:	RC/KBLIF
CHECK BY:	AJ
DRAWING No:	A-715.00
CADD FILE No:	K:\10150_MCC

MIDDLE COLLEGIATE CHURCH

50 E. 7TH STREET, NEW YORK, NY 10003

OWNER
COLLEGIATE CHURCH CORPORATION
500 Fifth Avenue
New York, NY 10110
TEL (212) 233-1960

ARCHITECT
ROSEN JOHNSON ARCHITECTS PC
80 Eighth Avenue
New York, NY 10011
TEL (212) 727-9800

LIGHTING
CLINE BETTRIDGE BERNSTEIN LIGHTING DESIGN
30 West 22nd Street
New York, NY 10010
TEL (212) 741-3280

VERTICAL TRASPORTATION
VDA
5 Regent Street
Livingston, NJ 07039
TEL (973) 994-9220

STRUCTURAL
THORNTON-TOMASETTI ENGINEERS
744 Broad Street
Newark, NJ 07102
TEL (973) 286-6100

MEEP
AKF ENGINEERS
330 West 42nd Street
New York, NY 10036
TEL (212) 354-5656

CIVIL ENGINEER
LANGAN
21 Penn Plaza
New York, NY 10001
TEL (212) 479-5400

EXPEDITOR & CODE CONSULTANT
BROOKBRIDGE
43 Warren Street
New York, NY 10007
TEL (212) 406-5920

REV.	DATE	COMMENTS
ISSUE		

ACCESSIBILITY IMPROVEMENTS

7TH STREET - NORTH ELEVATION
EXISTING

SEAL AND SIGNATURE:

NYCLPC

E-1

DATE:	11/31/12
PROJECT No:	
DRAWN BY:	
CHECK BY:	AJ
DRAWING No:	EXISTING
CADD FILE No: K:\10150_MCC	"

1 VIEW 1
SCALE: NTS

2 VIEW 2
SCALE: NTS

3 VIEW 3
SCALE: NTS

5 VIEW 5
SCALE: NTS

4 VIEW 4
SCALE: NTS

MIDDLE COLLEGIATE CHURCH

50 E. 7TH STREET, NEW YORK, NY 10003

OWNER
COLLEGIATE CHURCH CORPORATION
500 Fifth Avenue
New York, NY 10110
TEL (212) 233-1960

ARCHITECT
ROSEN JOHNSON ARCHITECTS PC
80 Eighth Avenue
New York, NY 10011
TEL (212) 727-9800

LIGHTING
CLINE BETTRIDGE BERNSTEIN LIGHTING DESIGN
30 West 22nd Street
New York, NY 10010
TEL (212) 741-3280

VERTICAL TRASPORTATION
VDA
5 Regent Street
Livingston, NJ 07039
TEL (973) 994-9220

STRUCTURAL
THORNTON-TOMASETTI ENGINEERS
744 Broad Street
Newark, NJ 07102
TEL (973) 286-6100

MEEP
AKF ENGINEERS
330 West 42nd Street
New York, NY 10036
TEL (212) 354-5656

CIVIL ENGINEER
LANGAN
21 Penn Plaza
New York, NY 10001
TEL (212) 479-5400

EXPEDITOR & CODE CONSULTANT
BROOKBRIDGE
43 Warren Street
New York, NY 10007
TEL (212) 406-5920

REV.	DATE	COMMENTS
ISSUE		

ACCESSIBILITY IMPROVEMENTS

SITE PHOTOS - SIDEWALK

SEAL AND SIGNATURE:

NYCLPC

E-2

DATE:	06/06/11
PROJECT No:	10161
DRAWN BY:	
CHECK BY:	AJ
DRAWING No:	EXISTING
CADD FILE No: K:\10150_MCC	1 of

1 ELEVATION ADJACENT PROPERTY
SCALE: NTS

2 ELEVATION 50 E 7TH STREET
SCALE: NTS

3 ELEVATION ADJACENT PROPERTY
SCALE: NTS

4 ELEVATION FACING PROPERTY (LOOKING NORTH)
SCALE: NTS

5 ELEVATION FACING PROPERTY (LOOKING NORTH)
SCALE: NTS

6 ELEVATION FACING PROPERTY (LOOKING NORTH)
SCALE: NTS

MIDDLE COLLEGIATE CHURCH

50 E. 7TH STREET, NEW YORK, NY 10003

OWNER
COLLEGIATE CHURCH CORPORATION
500 Fifth Avenue
New York, NY 10110
TEL (212) 233-1960

ARCHITECT
ROSEN JOHNSON ARCHITECTS PC
80 Eighth Avenue
New York, NY 10011
TEL (212) 727-9800

LIGHTING
CLINE BETTRIDGE BERNSTEIN LIGHTING DESIGN
30 West 22nd Street
New York, NY 10010
TEL (212) 741-3280

VERTICAL TRASPORTATION
VDA
5 Regent Street
Livingston, NJ 07039
TEL (973) 994-9220

STRUCTURAL
THORNTON-TOMASETTI ENGINEERS
744 Broad Street
Newark, NJ 07102
TEL (973) 286-6100

MEEP
AKF ENGINEERS
330 West 42nd Street
New York, NY 10036
TEL (212) 354-5656

CIVIL ENGINEER
LANGAN
21 Penn Plaza
New York, NY 10001
TEL (212) 479-5400

EXPEDITOR & CODE CONSULTANT
BROOKBRIDGE
43 Warren Street
New York, NY 10007
TEL (212) 406-5920

REV.	DATE	COMMENTS
ISSUE		

ACCESSIBILITY IMPROVEMENTS

SITE PHOTOS - ELEVATIONS

SEAL AND SIGNATURE:

NYCLPC

E-3

DATE:	06/06/11
PROJECT No:	10161
DRAWN BY:	
CHECK BY:	AJ
DRAWING No:	EXISTING
CADD FILE No:	K:\10150_MCC

1 DETAIL AT UPPER WINDOWS
SCALE: NTS

2 DETAIL AT CORNICE
SCALE: NTS

3 DETAIL AT SIGNAGE
SCALE: NTS

4 DETAIL AT FENCE
SCALE: NTS

5 DETAIL AT DOOR
SCALE: NTS

6 DETAIL AT AREAWAY
SCALE: NTS

MIDDLE COLLEGIATE CHURCH

50 E. 7TH STREET, NEW YORK, NY 10003

OWNER
COLLEGIATE CHURCH CORPORATION
500 Fifth Avenue
New York, NY 10110
TEL (212) 233-1960

ARCHITECT
ROSEN JOHNSON ARCHITECTS PC
80 Eighth Avenue
New York, NY 10011
TEL (212) 727-9800

LIGHTING
CLINE BETTRIDGE BERNSTEIN LIGHTING DESIGN
30 West 22nd Street
New York, NY 10010
TEL (212) 741-3280

VERTICAL TRASPORTATION
VDA
5 Regent Street
Livingston, NJ 07039
TEL (973) 994-9220

STRUCTURAL
THORNTON-TOMASETTI ENGINEERS
744 Broad Street
Newark, NJ 07102
TEL (973) 286-6100

M.E.P
AKF ENGINEERS
330 West 42nd Street
New York, NY 10036
TEL (212) 354-5656

CIVIL ENGINEER
LANGAN
21 Penn Plaza
New York, NY 10001
TEL (212) 479-5400

EXPEDITOR & CODE CONSULTANT
BROOKBRIDGE
43 Warren Street
New York, NY 10007
TEL (212) 406-5920

REV.	DATE	COMMENTS
ISSUE		

ACCESSIBILITY IMPROVEMENTS

SITE PHOTOS - DETAILS

SEAL AND SIGNATURE:

NYCLPC

E-4

DATE:	06/06/11
PROJECT No:	10161
DRAWN BY:	
CHECK BY:	AJ
DRAWING No:	EXISTING
CADD FILE No: K:\10150_MCC	1 =

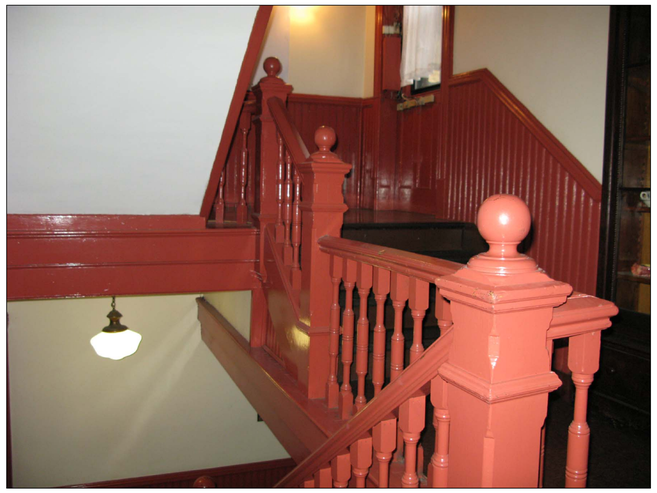

1 GENERAL VIEWS OF EXISTING STAIR PHOTOS
SCALE: NTS

MIDDLE COLLEGIATE CHURCH

50 E. 7TH STREET, NEW YORK, NY 10003

OWNER
COLLEGIATE CHURCH CORPORATION
500 Fifth Avenue
New York, NY 10110
TEL (212) 233-1960

ARCHITECT
ROSEN JOHNSON ARCHITECTS PC
80 Eighth Avenue
New York, NY 10011
TEL (212) 727-9800

LIGHTING
CLINE BETTRIDGE BERNSTEIN LIGHTING DESIGN
30 West 22nd Street
New York, NY 10010
TEL (212) 741-3280

VERTICAL TRASPORTATION
VDA
5 Regent Street
Livingston, NJ 07039
TEL (973) 994-9220

STRUCTURAL
THORNTON-TOMASETTI ENGINEERS
744 Broad Street
Newark, NJ 07102
TEL (973) 286-6100

MEEP
AKF ENGINEERS
330 West 42nd Street
New York, NY 10036
TEL (212) 354-5656

CIVIL ENGINEER
LANGAN
21 Penn Plaza
New York, NY 10001
TEL (212) 479-5400

EXPEDITOR & CODE CONSULTANT
BROOKBRIDGE
43 Warren Street
New York, NY 10007
TEL (212) 406-5920

REV.	DATE	COMMENTS
ISSUE		

ACCESSIBILITY IMPROVEMENTS

ALTERNATE
EXISTING INTERIOR PHOTOS

SEAL AND SIGNATURE:

NYCLPC

E-5

DATE: 11/31/12
PROJECT No:
DRAWN BY:
CHECK BY: AJ
DRAWING No: EXISTING
CADD FILE No: K110150_MCC

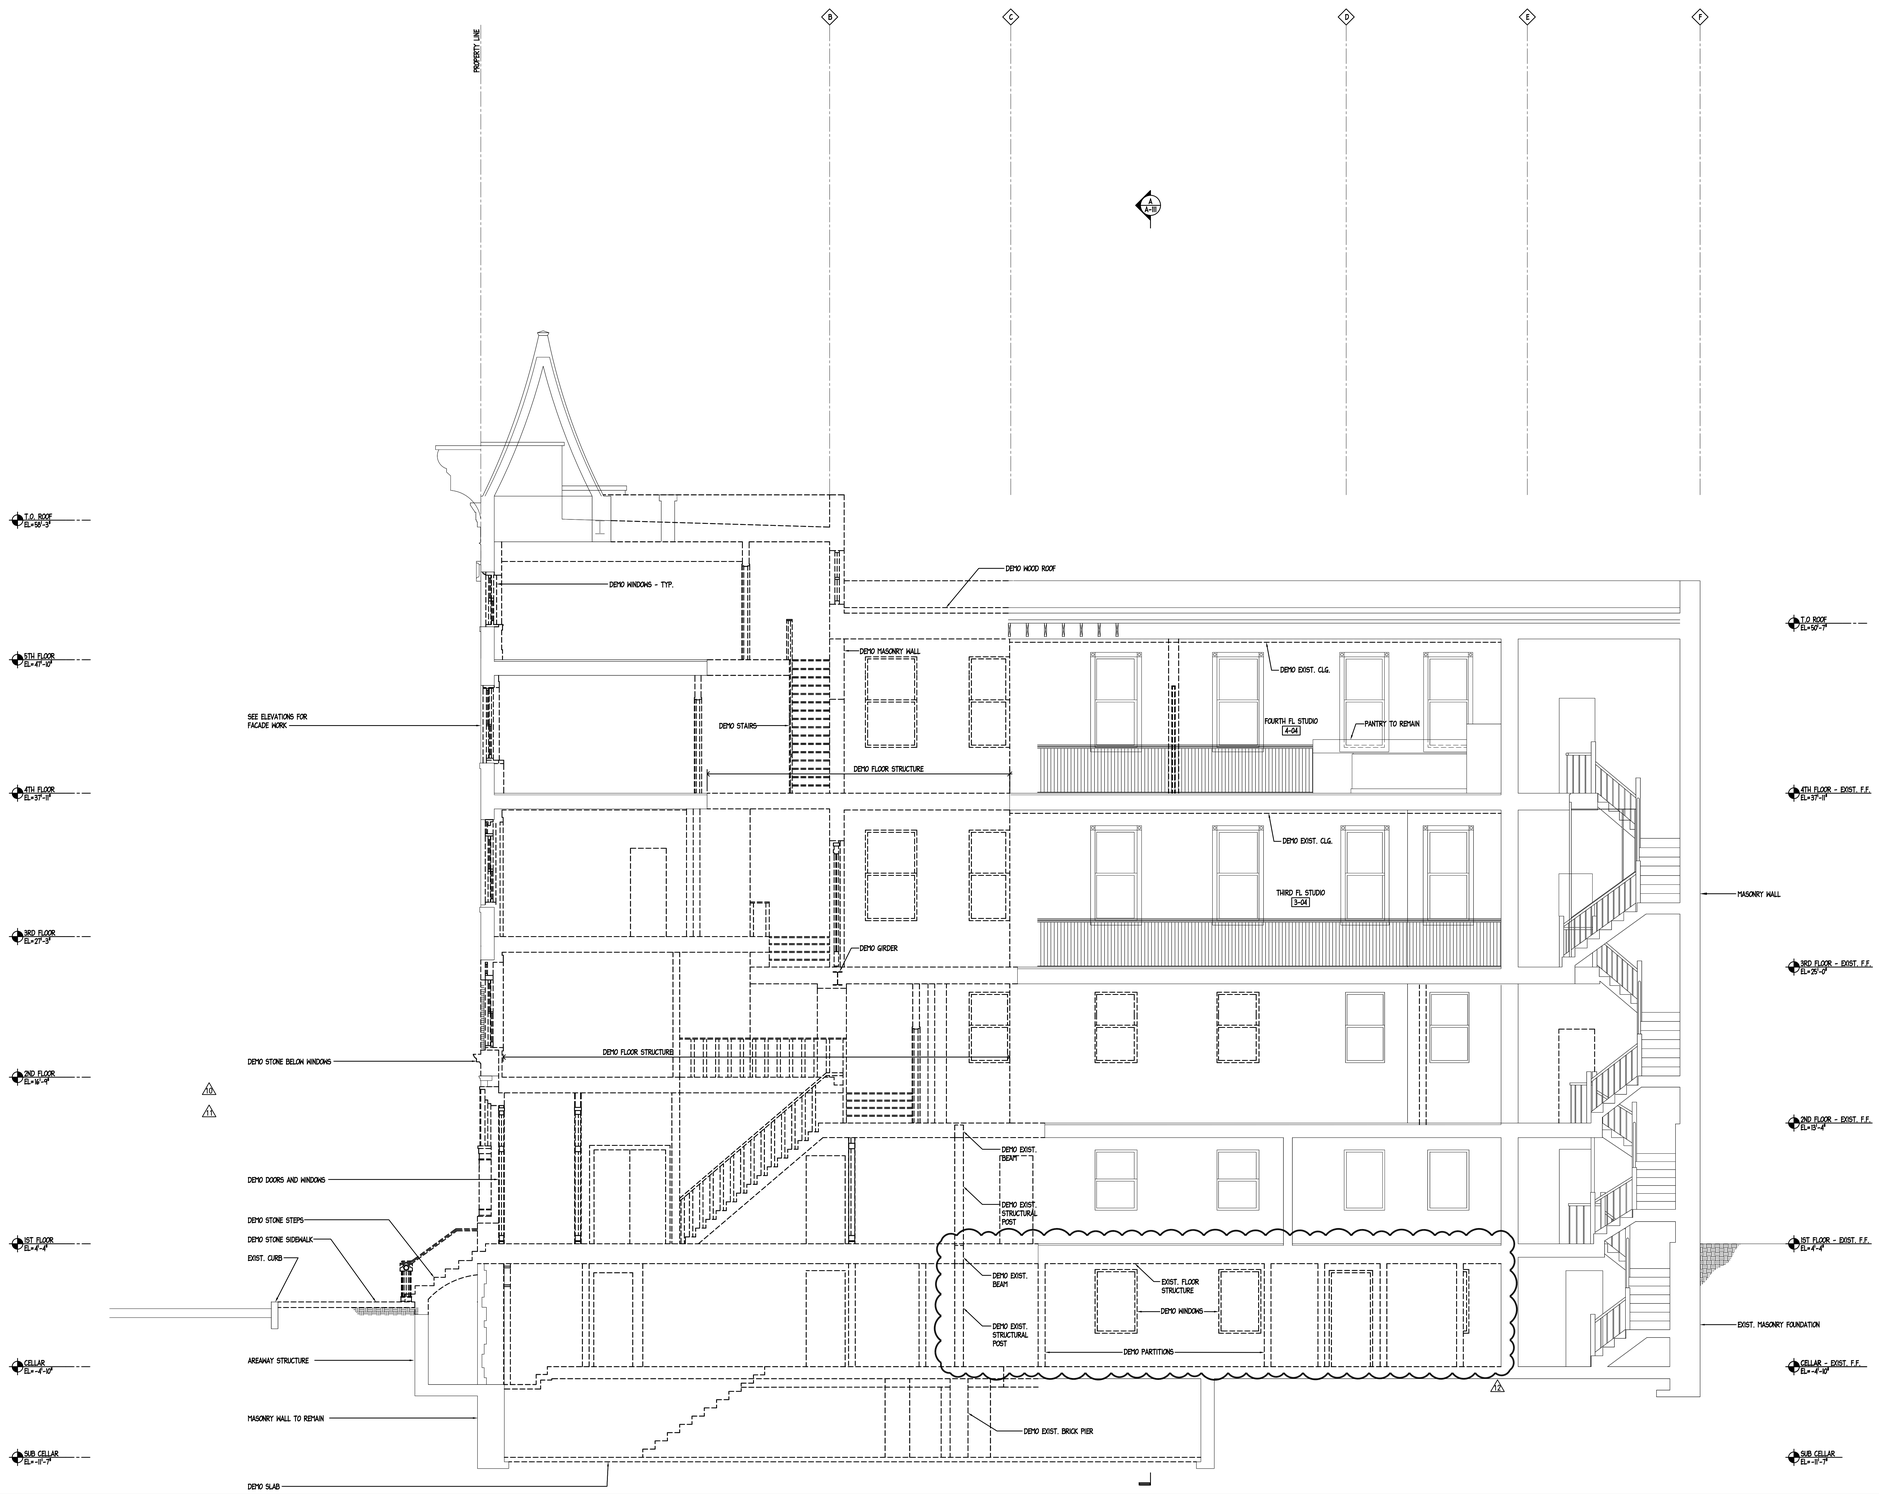

MIDDLE COLLEGIATE CHURCH

50 E. 7TH STREET, NEW YORK, NY 10003

OWNER
COLLEGIATE CHURCH CORPORATION
500 Fifth Avenue
New York, NY 10110
TEL. (212) 233-1960

ARCHITECT
ROSEN JOHNSON ARCHITECTS PC
80 Eighth Avenue
New York, NY 10011
TEL. (212) 727-9800

LIGHTING
CLINE BETTRIDGE BERNSTEIN LIGHTING DESIGN
30 West 22nd Street
New York, NY 10010
TEL. (212) 741-3280

VERTICAL TRASPORTATION
VDA
5 Regent Street
Livingston, NJ 07039
TEL. (973) 994-9220

STRUCTURAL
THORNTON-TOMASETTI ENGINEERS
744 Broad Street
Newark, NJ 07102
TEL. (973) 286-6100

MEP
AKF ENGINEERS
330 West 42nd Street
New York, NY 10036
TEL. (212) 354-5656

CIVIL ENGINEER
LANGAN
21 Penn Plaza
New York, NY 10001
TEL. (212) 479-5400

EXPEDITOR & CODE CONSULTANT
BROOKBRIDGE
43 Warren Street
New York, NY 10007
TEL. (212) 406-5920

REV.	DATE	COMMENTS
12	11/28/12	GENERAL REVISION
11	09/14/12	REVISED FACADE
10	08/24/12	ISSUE FOR D.D. FACADE REVISION
9	08/17/12	REISSUE FOR FACADE PERMIT
8	05/11/12	ISSUED FOR BID
7	04/09/12	ISSUED FOR BID
6	03/09/12	REISSUE FOR FACADE PERMIT
5	01/03/12	REISSUE FOR PERMIT
4	12/29/11	REISSUE FOR FACADE PERMIT
3	09/16/11	ISSUE FOR FACADE PERMIT
2	06/06/11	ISSUED FOR BID
1	02/07/11	ISSUED FOR PERMIT

ISSUE

ACCESSIBILITY IMPROVEMENTS

CROSS SECTION B
DEMOLITION

SEAL AND SIGNATURE:

NYCLPC

E-6

DATE:	06/06/11
PROJECT No:	10161
DRAWN BY:	
CHECK BY:	AJ
DRAWING No:	DM-112.01
CADD FILE No:	K110150_MCC

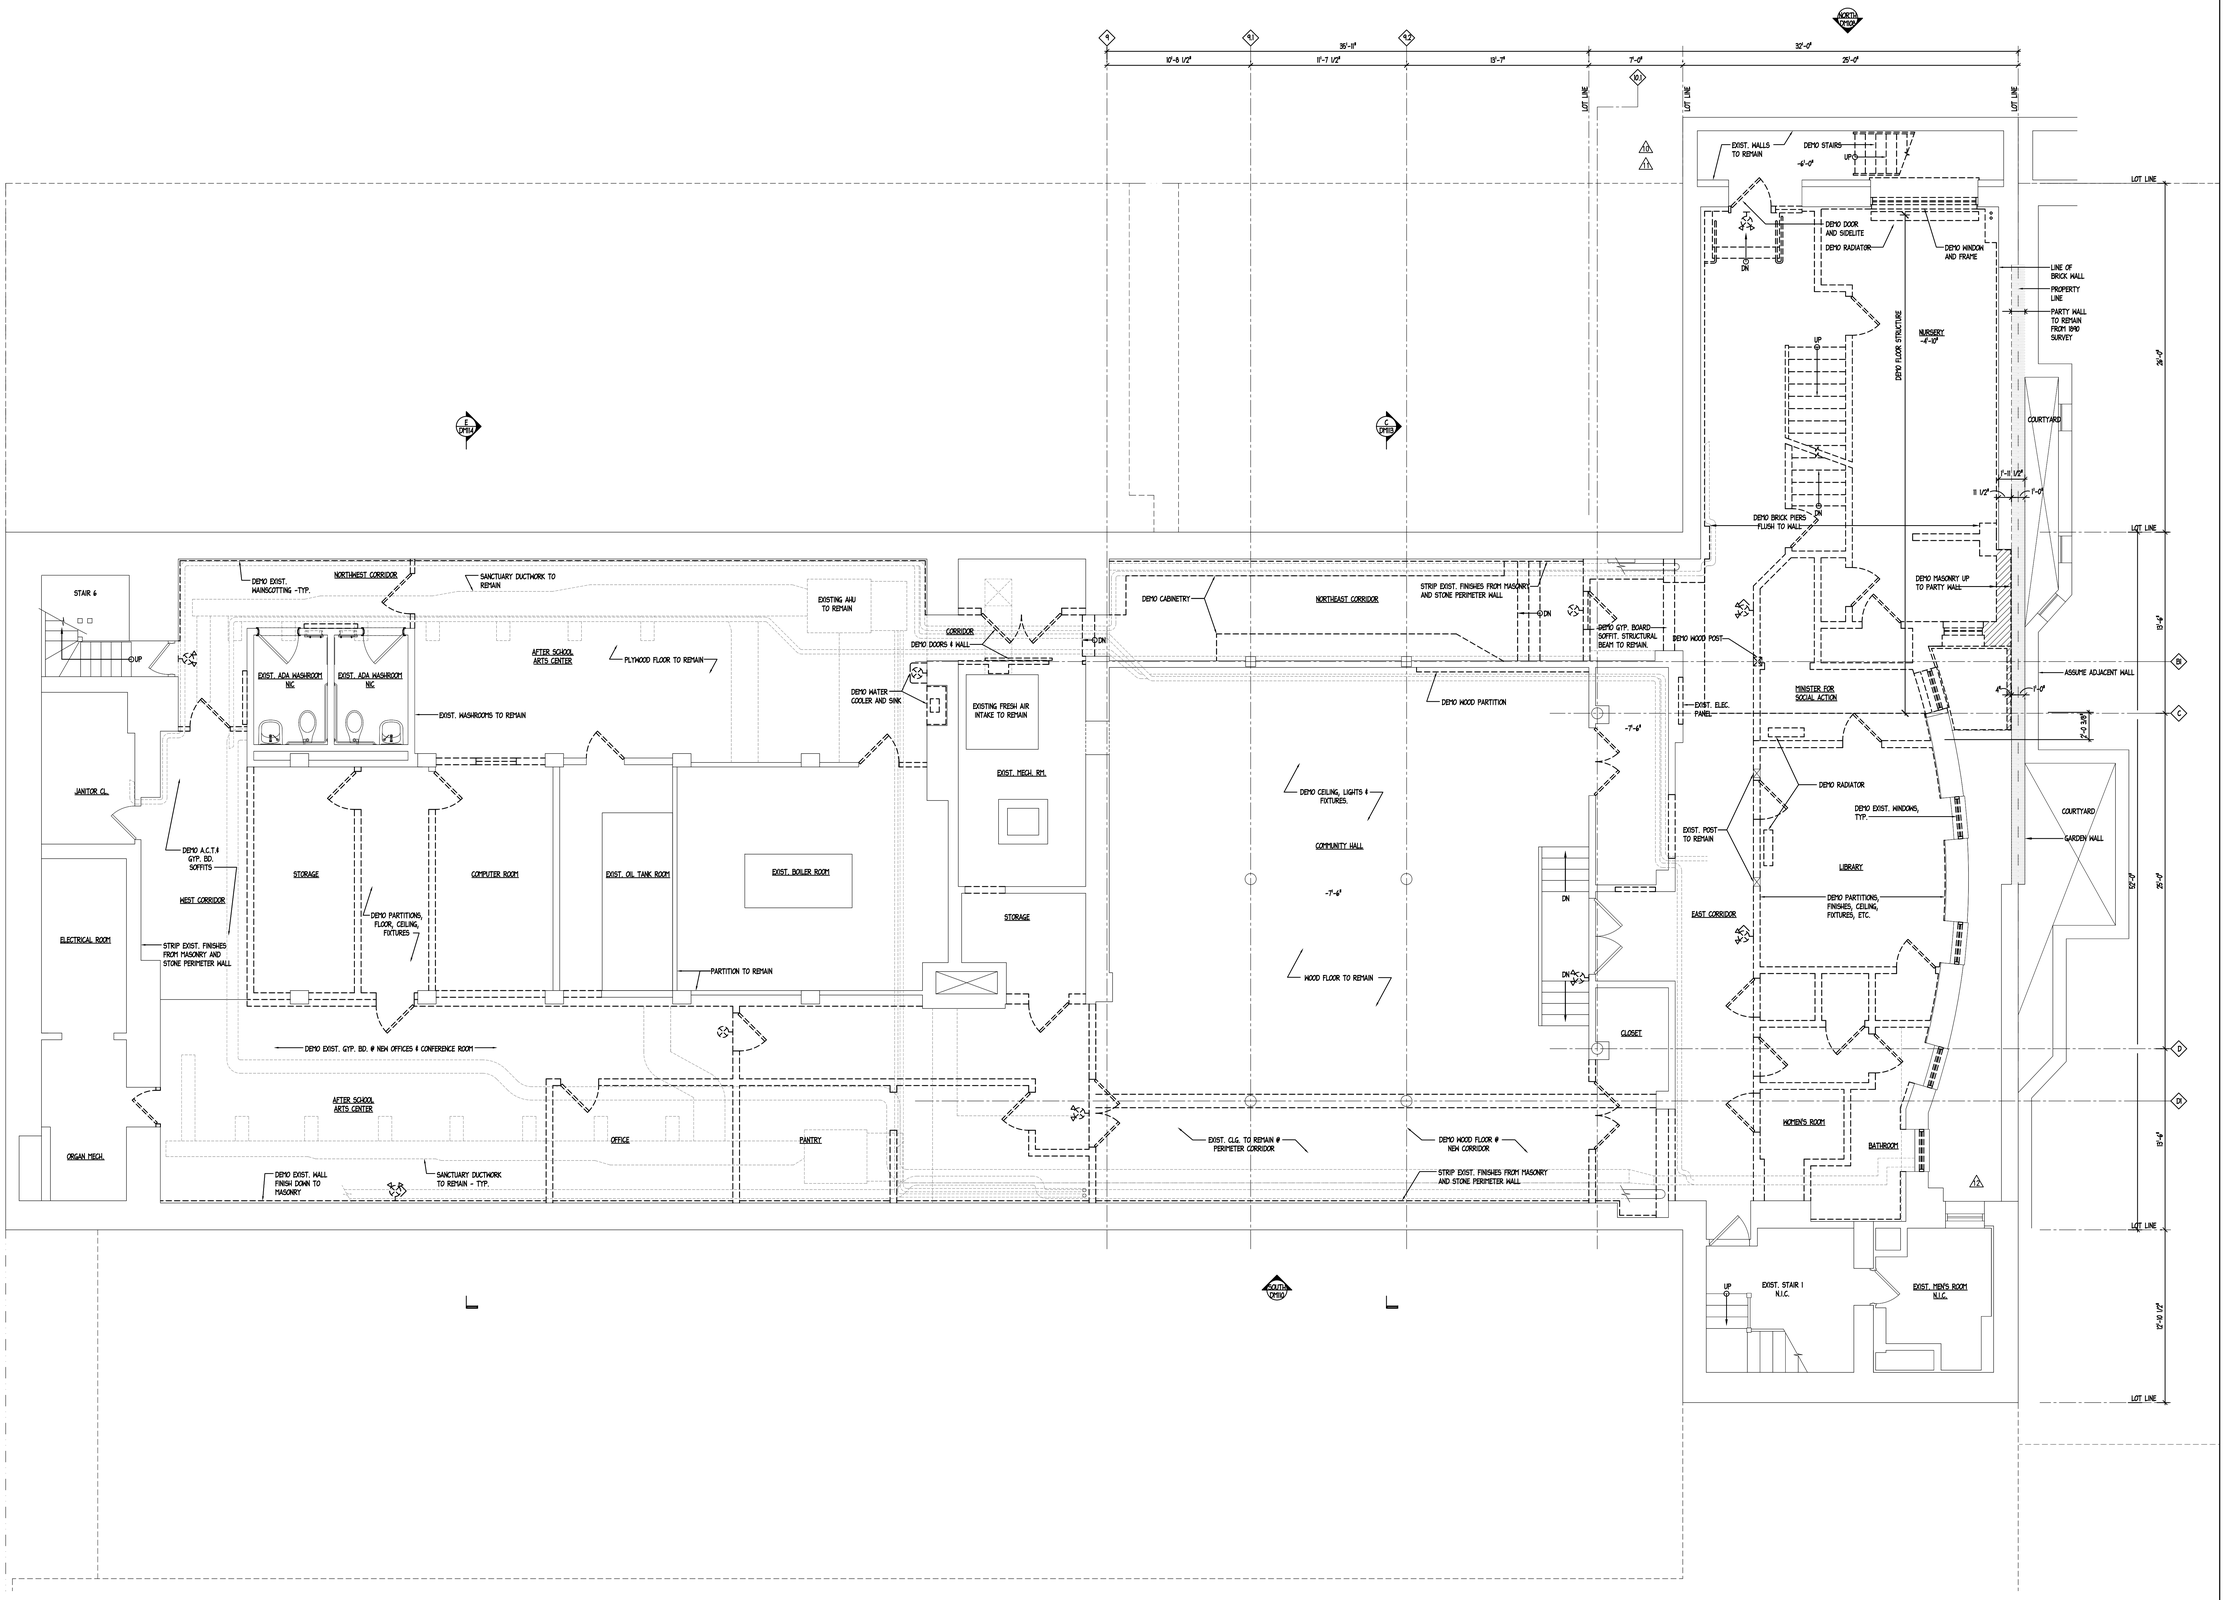

MIDDLE COLLEGIATE CHURCH

50 E. 7TH STREET, NEW YORK, NY 10003

OWNER	ARCHITECT	LIGHTING	VERTICAL TRASPORTATION	STRUCTURAL	M.E.P	CIVIL ENGINEER	EXPEDITOR & CODE CONSULTANT
COLLEGIATE CHURCH CORPORATION 500 Fifth Avenue New York, NY 10110 TEL (212) 233-1960	ROSEN JOHNSON ARCHITECTS PC 80 Eighth Avenue New York, NY 10011 TEL (212) 727-9800	CLINE BETTRIDGE BERNSTEIN LIGHTING DESIGN 30 West 22nd Street New York, NY 10010 TEL (212) 741-3280	VDA 5 Regent Street Livingston, NJ 07039 TEL (973) 994-9220	THORNTON-TOMASETTI ENGINEERS 744 Broad Street Newark, NJ 07102 TEL (973) 286-6100	AKF ENGINEERS 330 West 42nd Street New York, NY 10036 TEL (212) 354-5656	LANGAN 21 Penn Plaza New York, NY 10001 TEL (212) 479-5400	BROOKBRIDGE 43 Warren Street New York, NY 10007 TEL (212) 406-5920

REV.	DATE	COMMENTS
12	11/28/12	GENERAL REVISION
11	09/14/12	REVISED FACADE
10	08/24/12	ISSUE FOR D.D. FACADE REVISION
9	08/17/12	REISSUE FOR FACADE PERMIT
8	05/11/12	ISSUED FOR BID
7	04/09/12	ISSUED FOR BID
6	03/09/12	REISSUE FOR FACADE PERMIT
5	01/03/12	REISSUE FOR PERMIT
4	12/29/11	REISSUE FOR FACADE PERMIT
3	09/16/11	ISSUE FOR FACADE PERMIT
2	06/06/11	ISSUED FOR BID
1	02/07/11	ISSUED FOR PERMIT

ISSUE

ACCESSIBILITY IMPROVEMENTS

CELLAR FLOOR
DEMOLITION FLOOR PLAN

SEAL AND SIGNATURE:

NYCLPC

E-7

DATE:	06/06/11
PROJECT No:	10161
DRAWN BY:	
CHECK BY:	AJ
DRAWING No:	DM-101.01
CADD FILE No:	K:\10150_MCC

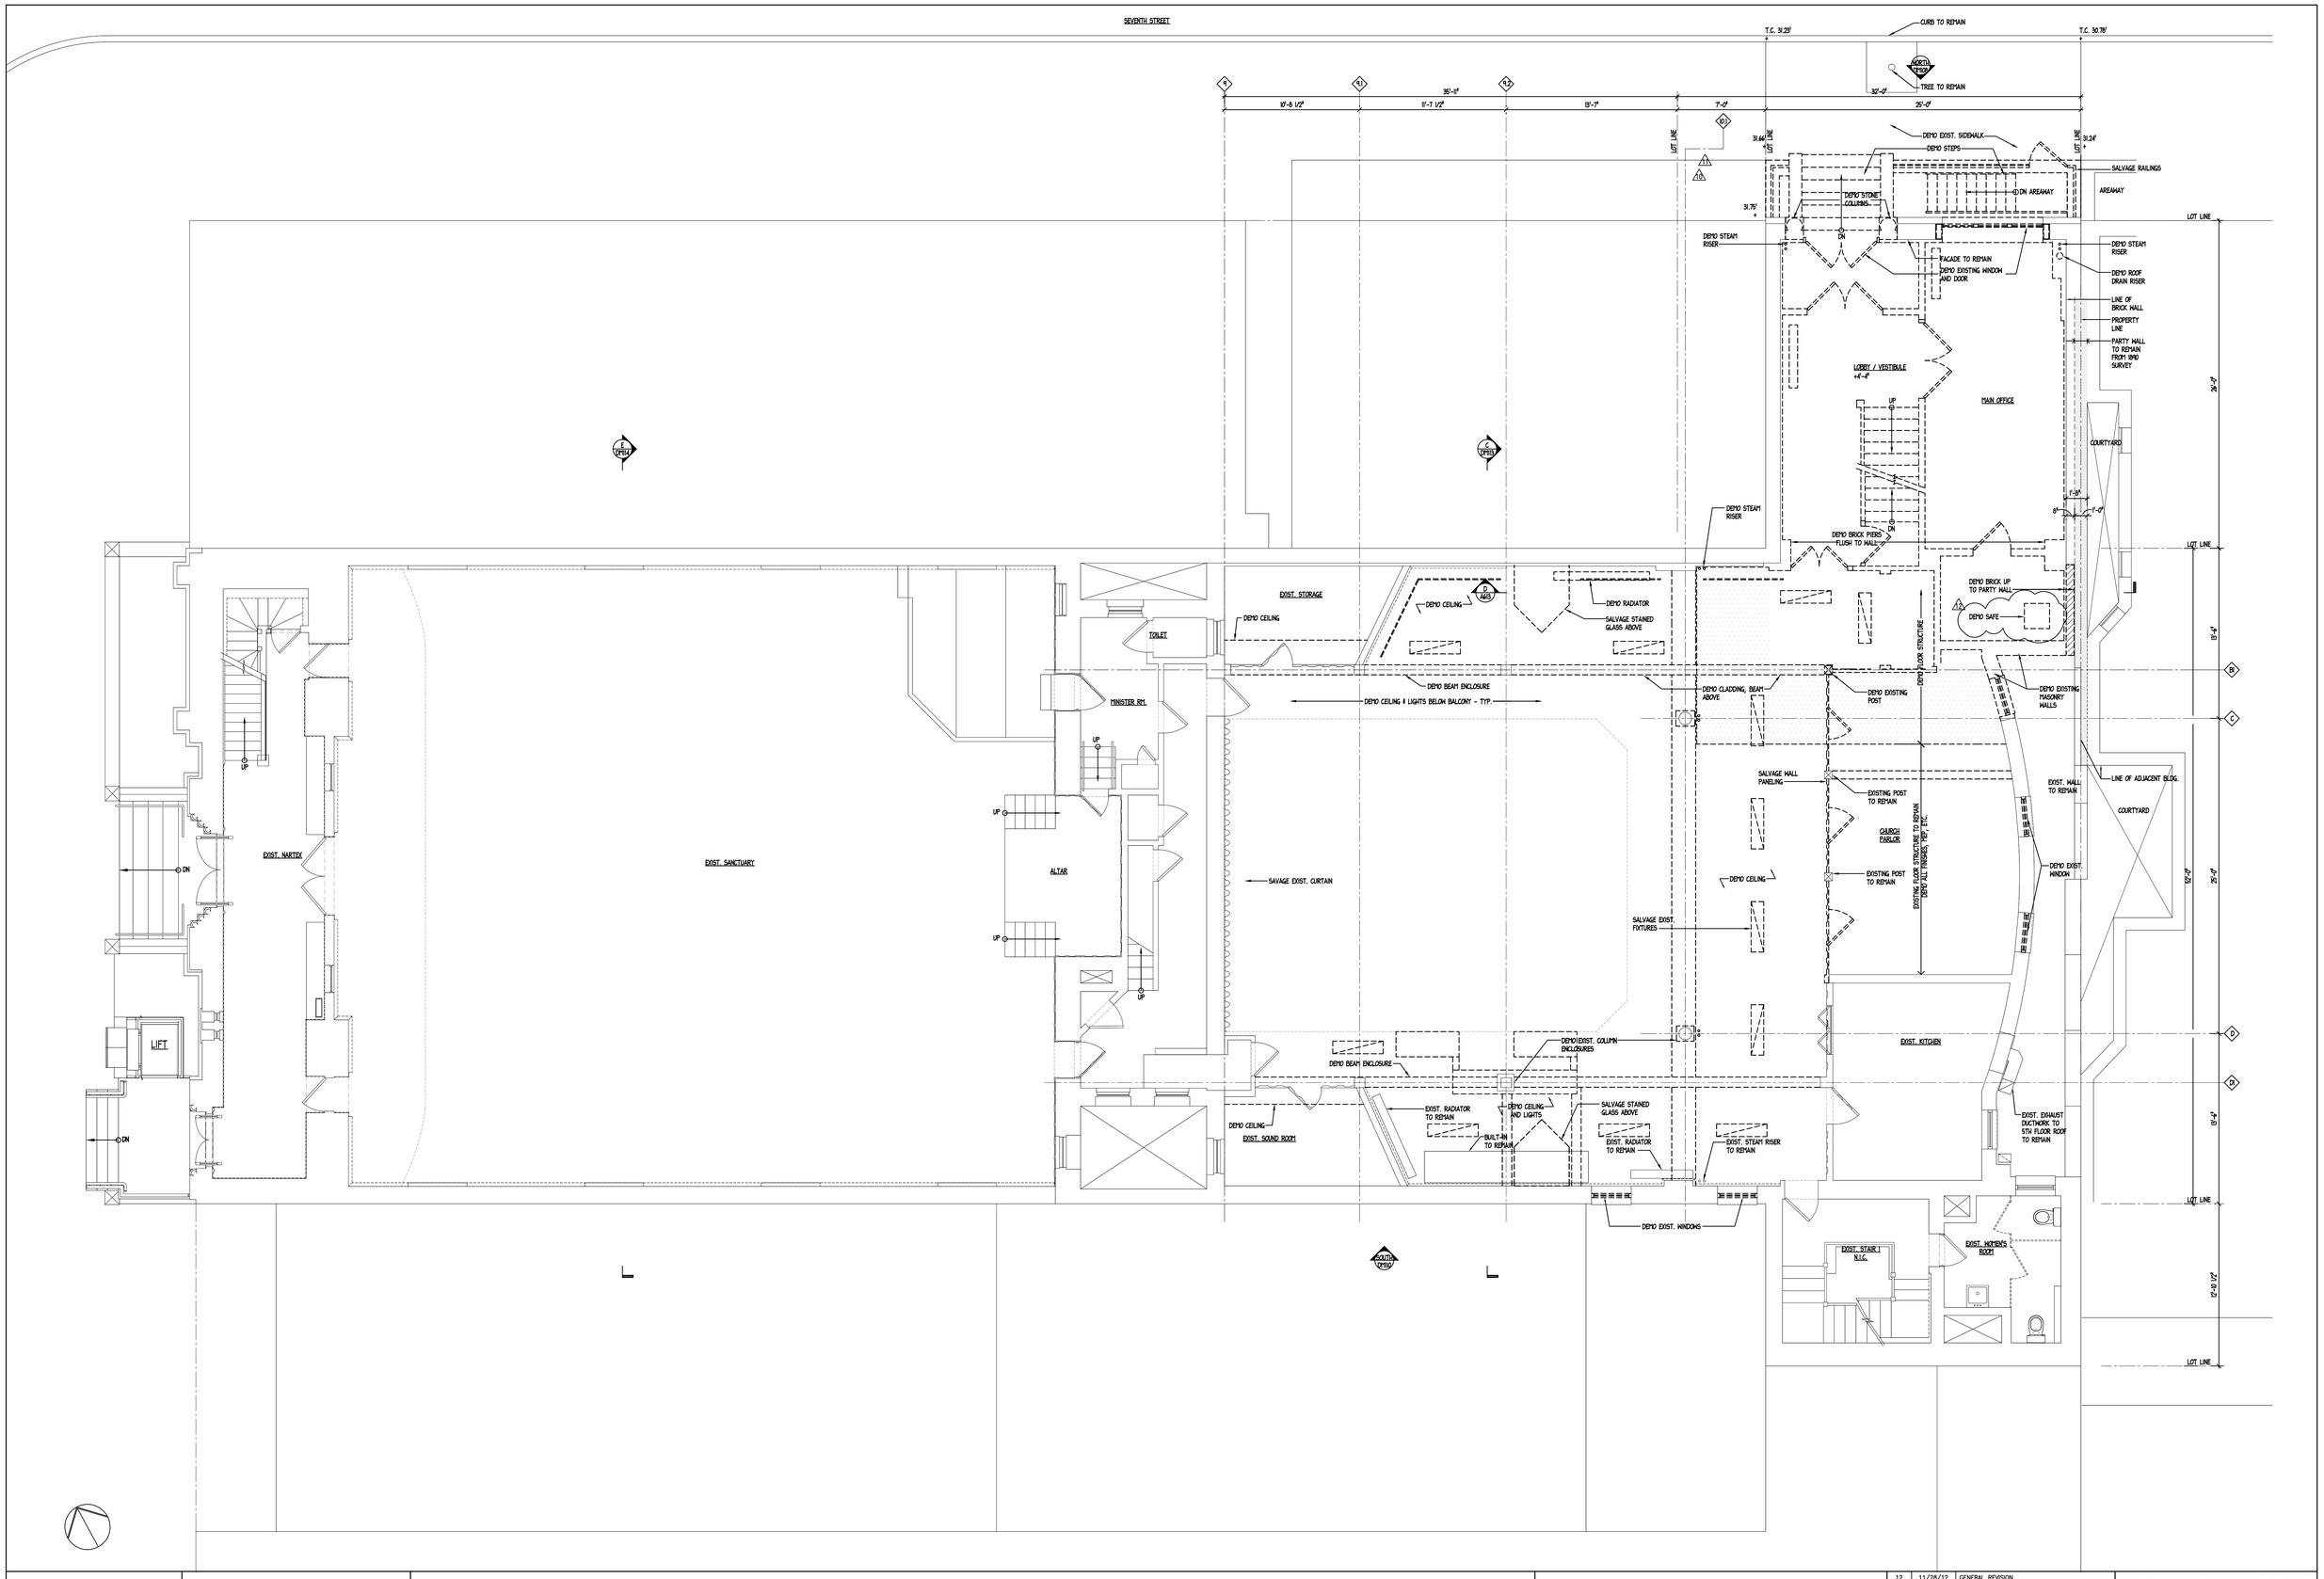

MIDDLE COLLEGIATE CHURCH

50 E. 7TH STREET, NEW YORK, NY 10003

OWNER
COLLEGIATE CHURCH CORPORATION
500 Fifth Avenue
New York, NY 10110
TEL (212) 233-1960

ARCHITECT
ROSEN JOHNSON ARCHITECTS PC
80 Eighth Avenue
New York, NY 10011
TEL (212) 727-9800

LIGHTING
CLINE BETTRIDGE BERNSTEIN LIGHTING DESIGN
30 West 22nd Street
New York, NY 10010
TEL (212) 741-3280

VERTICAL TRASPORTATION
VDA
5 Regent Street
Livingston, NJ 07039
TEL (973) 994-9220

STRUCTURAL
THORNTON-TOMASETTI ENGINEERS
744 Broad Street
Newark, NJ 07102
TEL (973) 286-6100

M.E.P
AKF ENGINEERS
330 West 42nd Street
New York, NY 10036
TEL (212) 354-5656

CIVIL ENGINEER
LANGAN
21 Penn Plaza
New York, NY 10001
TEL (212) 479-5400

EXPEDITOR & CODE CONSULTANT
BROOKBRIDGE
43 Warren Street
New York, NY 10007
TEL (212) 406-5920

REV.	DATE	COMMENTS
12	11/28/12	GENERAL REVISION
11	09/14/12	REVISED FACADE
10	08/24/12	ISSUE FOR D.D. FACADE REVISION
9	08/17/12	REISSUE FOR FACADE PERMIT
8	05/11/12	ISSUED FOR BID
7	04/09/12	ISSUED FOR BID
6	03/09/12	REISSUE FOR FACADE PERMIT
5	01/03/12	REISSUE FOR PERMIT
4	12/29/11	REISSUE FOR FACADE PERMIT
3	09/16/11	ISSUE FOR FACADE PERMIT
2	06/06/11	ISSUED FOR BID
1	02/07/11	ISSUED FOR PERMIT

ISSUE

ACCESSIBILITY IMPROVEMENTS

FIRST FLOOR
DEMOLITION FLOOR PLAN

SEAL AND SIGNATURE:

NYCLPC

E-8

DATE: 06/06/11
PROJECT No: 10161
DRAWN BY:
CHECK BY: AJ
DRAWING No: DM-102.01
CADD FILE No: K:\10150_MCC

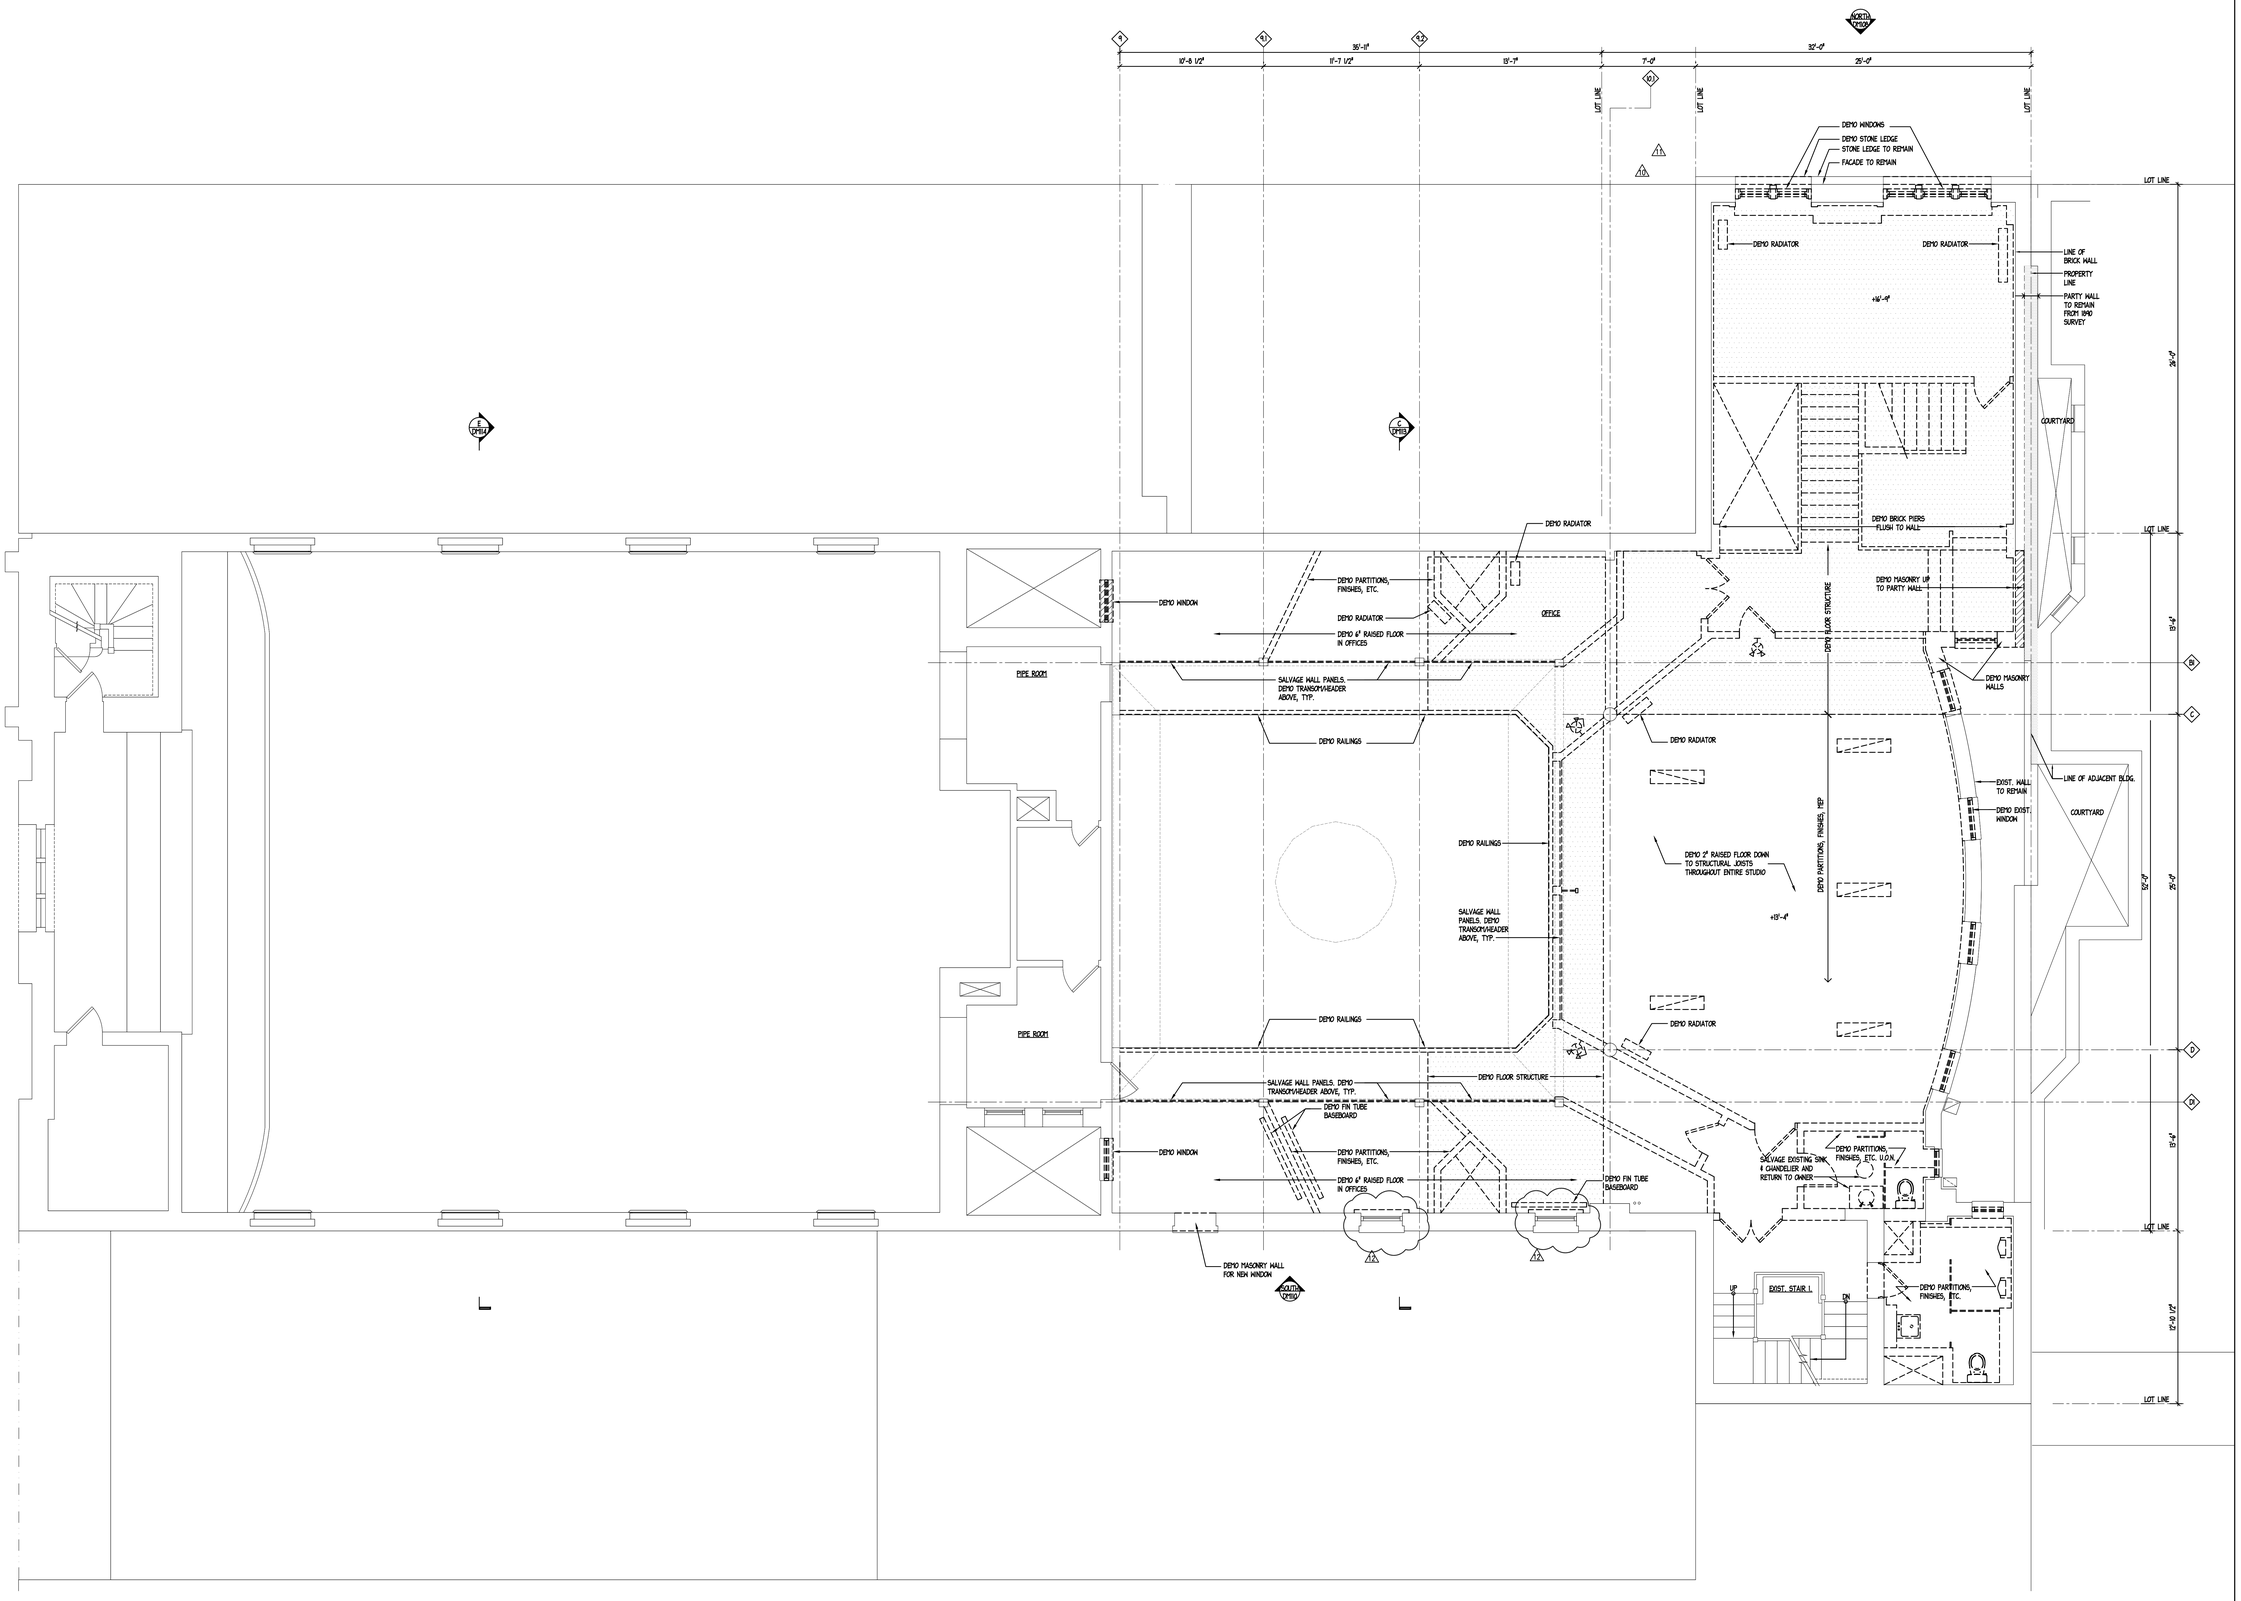

MIDDLE COLLEGIATE CHURCH

50 E. 7TH STREET, NEW YORK, NY 10003

OWNER	ARCHITECT	LIGHTING	VERTICAL TRASPORTATION	STRUCTURAL	MEEP	CIVIL ENGINEER	EXPEDITOR & CODE CONSULTANT
COLLEGIATE CHURCH CORPORATION 500 Fifth Avenue New York, NY 10110 TEL (212) 233-1960	ROSEN JOHNSON ARCHITECTS PC 80 Eighth Avenue New York, NY 10011 TEL (212) 727-9800	CLINE BETTRIDGE BERNSTEIN LIGHTING DESIGN 30 West 22nd Street New York, NY 10010 TEL (212) 741-3280	VDA 5 Regent Street Livingston, NJ 07039 TEL (973) 994-9220	THORNTON-TOMASETTI ENGINEERS 744 Broad Street Newark, NJ 07102 TEL (973) 286-6100	AKF ENGINEERS 330 West 42nd Street New York, NY 10036 TEL (212) 354-5656	LANGAN 21 Penn Plaza New York, NY 10001 TEL (212) 479-5400	BROOKBRIDGE 43 Warren Street New York, NY 10007 TEL (212) 406-5920

REV.	DATE	COMMENTS
12	11/28/12	GENERAL REVISION
11	09/14/12	REVISED FACADE
10	08/24/12	ISSUE FOR D.D. FACADE REVISION
9	08/17/12	REISSUE FOR FACADE PERMIT
8	05/11/12	ISSUED FOR BID
7	04/09/12	ISSUED FOR BID
6	03/09/12	REISSUE FOR FACADE PERMIT
5	01/03/12	REISSUE FOR PERMIT
4	12/29/11	REISSUE FOR FACADE PERMIT
3	09/16/11	ISSUE FOR FACADE PERMIT
2	06/06/11	ISSUED FOR BID
1	02/07/11	ISSUED FOR PERMIT

ISSUE

ACCESSIBILITY IMPROVEMENTS

SECOND FLOOR
DEMOLITION FLOOR PLAN

SEAL AND SIGNATURE:

NYCLPC

E-9

DATE:	06/06/11
PROJECT No:	10161
DRAWN BY:	
CHECK BY:	AJ
DRAWING No:	DM-103.01
CADD FILE No:	K:\10150_MCC

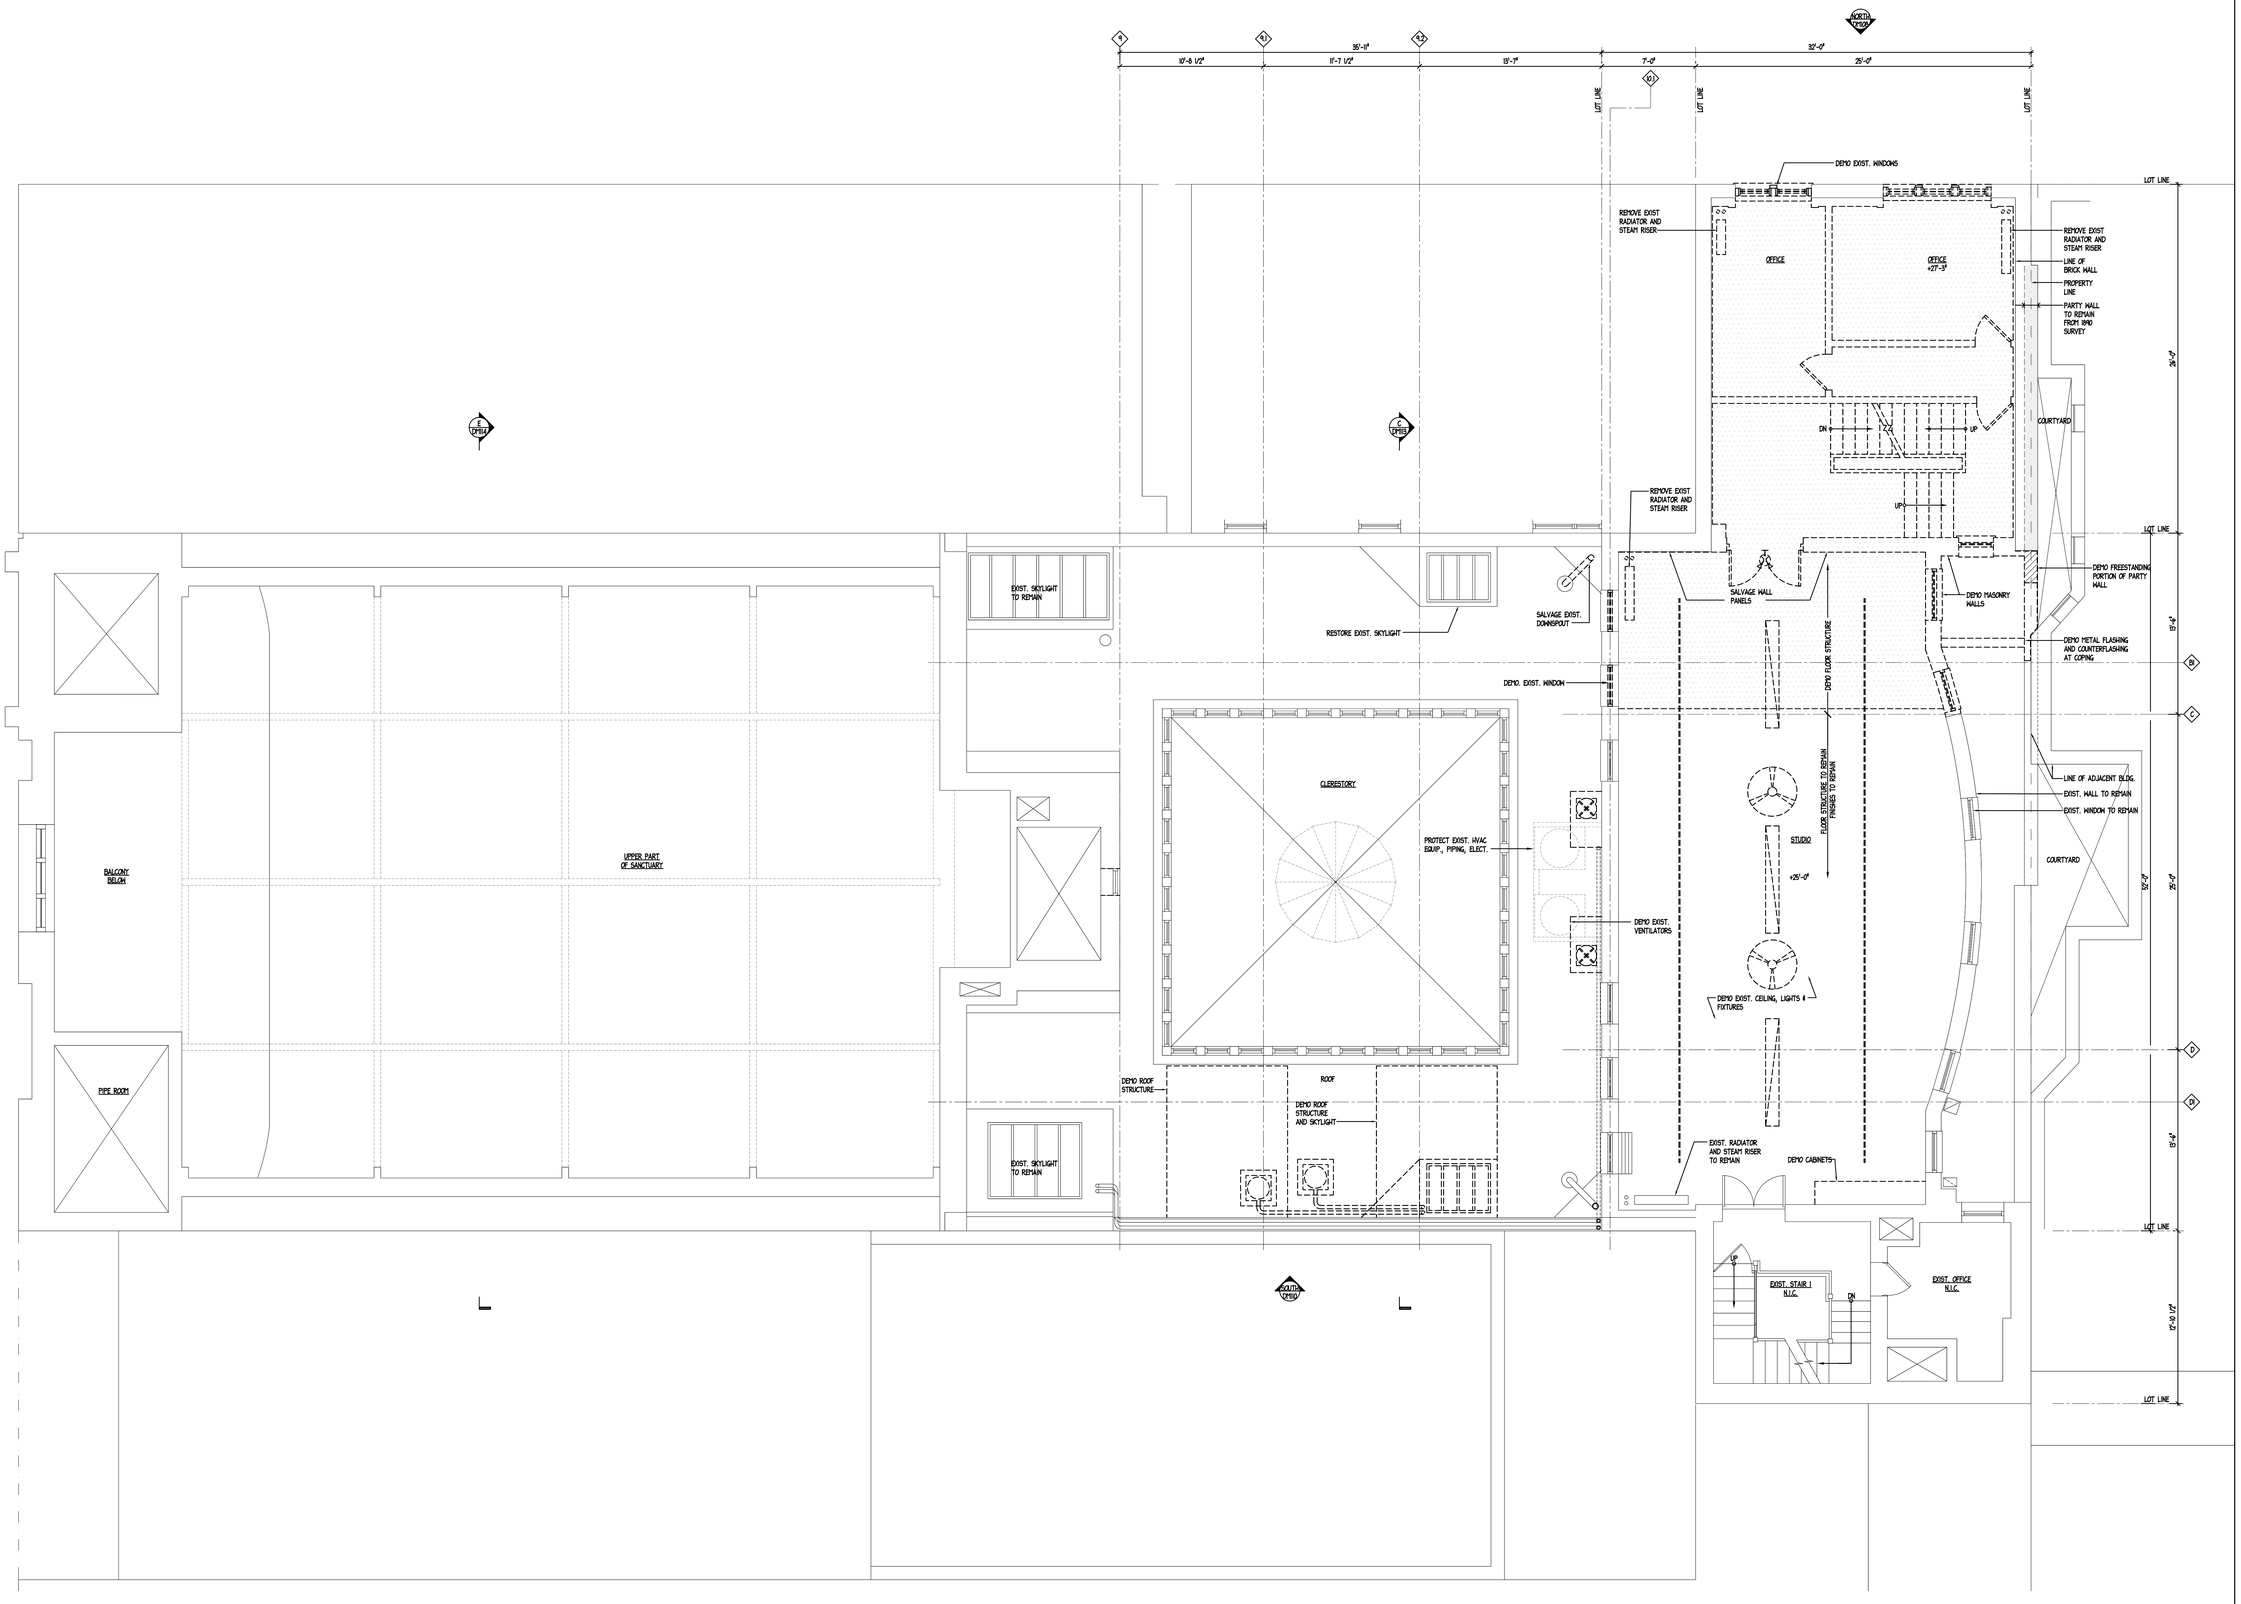

MIDDLE COLLEGIATE CHURCH

50 E. 7TH STREET, NEW YORK, NY 10003

OWNER	ARCHITECT	LIGHTING	VERTICAL TRASPORTATION	STRUCTURAL	MEEP	CIVIL ENGINEER	EXPEDITOR & CODE CONSULTANT
COLLEGIATE CHURCH CORPORATION 500 Fifth Avenue New York, NY 10110 TEL (212) 233-1960	ROSEN JOHNSON ARCHITECTS PC 80 Eighth Avenue New York, NY 10011 TEL (212) 727-9800	CLINE BETTRIDGE BERNSTEIN LIGHTING DESIGN 30 West 22nd Street New York, NY 10010 TEL (212) 741-3280	VDA 5 Regent Street Livingston, NJ 07039 TEL (973) 994-9220	THORNTON-TOMASETTI ENGINEERS 744 Broad Street Newark, NJ 07102 TEL (973) 286-6100	AKF ENGINEERS 330 West 42nd Street New York, NY 10036 TEL (212) 354-5656	LANGAN 21 Penn Plaza New York, NY 10001 TEL (212) 479-5400	BROOKBRIDGE 43 Warren Street New York, NY 10007 TEL (212) 406-5920

REV.	DATE	COMMENTS
12	11/28/12	GENERAL REVISION
9	8/17/12	REISSUE FOR FACADE PERMIT
8	05/11/12	ISSUED FOR BID
7	04/09/12	ISSUED FOR BID
6	03/09/12	REISSUE FOR FACADE PERMIT
5	01/03/12	REISSUE FOR PERMIT
4	12/29/11	REISSUE FOR FACADE PERMIT
3	09/16/11	ISSUE FOR FACADE PERMIT
2	06/06/11	ISSUED FOR BID
1	02/07/11	ISSUED FOR PERMIT

ISSUE

ACCESSIBILITY IMPROVEMENTS

THIRD FLOOR
DEMOLITION FLOOR PLAN

SEAL AND SIGNATURE:

NYCLPC

E-10

DATE:	06/06/11
PROJECT No:	10161
DRAWN BY:	
CHECK BY:	AJ
DRAWING No:	DM-104.01
CADD FILE No:	K110150_MCC

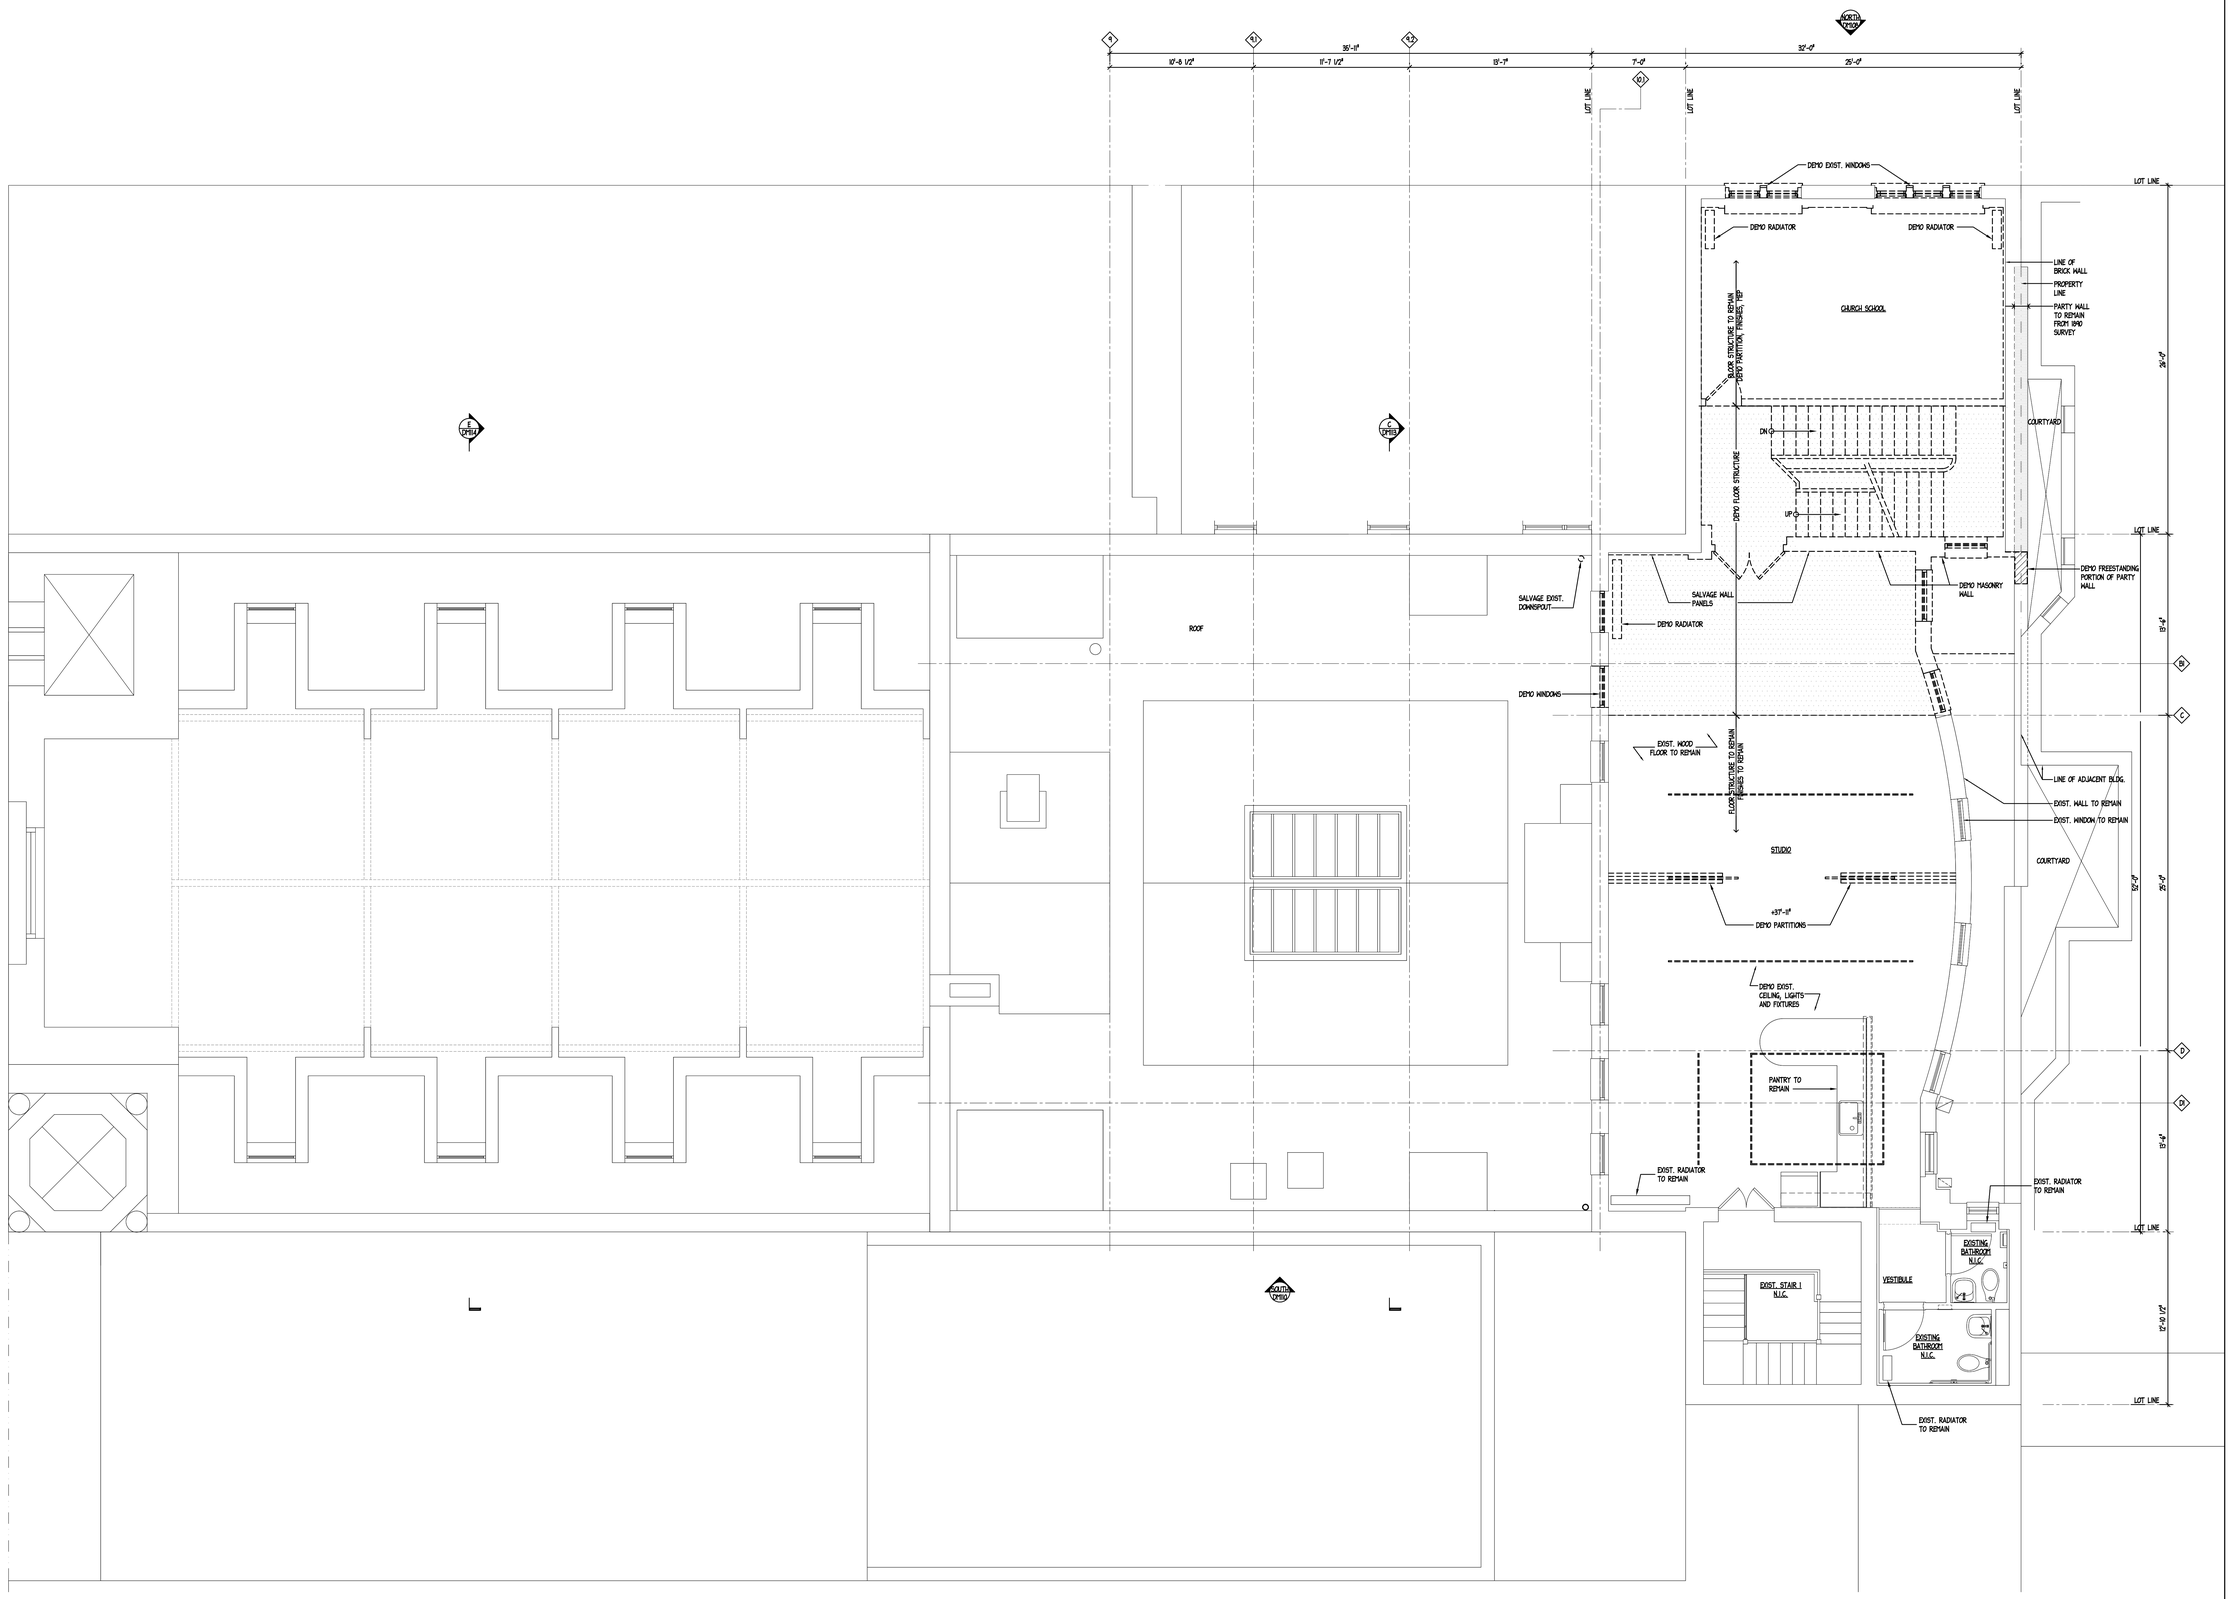

MIDDLE COLLEGIATE CHURCH

50 E. 7TH STREET, NEW YORK, NY 10003

OWNER	ARCHITECT	LIGHTING	VERTICAL TRASPORTATION	STRUCTURAL	M.E.P.	CIVIL ENGINEER	EXPEDITOR & CODE CONSULTANT
COLLEGIATE CHURCH CORPORATION 500 Fifth Avenue New York, NY 10110 TEL (212) 233-1960	ROSEN JOHNSON ARCHITECTS PC 80 Eighth Avenue New York, NY 10011 TEL (212) 727-9800	CLINE BETTRIDGE BERNSTEIN LIGHTING DESIGN 30 West 22nd Street New York, NY 10010 TEL (212) 741-3280	VDA 5 Regent Street Livingston NJ 07039 TEL (973) 994-9220	THORNTON-TOMASETTI ENGINEERS 744 Broad Street Newark, NJ 07102 TEL (973) 286-6100	AKF ENGINEERS 330 West 42nd Street New York, NY 10036 TEL (212) 354-5656	LANGAN 21 Penn Plaza New York, NY 10001 TEL (212) 479-5400	BROOKBRIDGE 43 Warren Street New York, NY 10007 TEL (212) 406-5920

REV.	DATE	COMMENTS
12	11/28/12	GENERAL REVISION
9	8/17/12	REISSUE FOR FACADE PERMIT
8	05/11/12	ISSUED FOR BID
7	04/09/12	ISSUED FOR BID
6	03/09/12	REISSUE FOR FACADE PERMIT
5	01/03/12	REISSUE FOR PERMIT
4	12/29/11	REISSUE FOR FACADE PERMIT
3	09/16/11	ISSUE FOR FACADE PERMIT
2	06/06/11	ISSUED FOR BID
1	02/07/11	ISSUED FOR PERMIT

ISSUE

ACCESSIBILITY IMPROVEMENTS

FOURTH FLOOR
DEMOLITION FLOOR PLAN

SEAL AND SIGNATURE:

NYCLPC

E-11

DATE:	06/06/11
PROJECT No:	10161
DRAWN BY:	
CHECK BY:	AJ
DRAWING No:	DM-105.01
CADD FILE No:	K:\10150_MCC

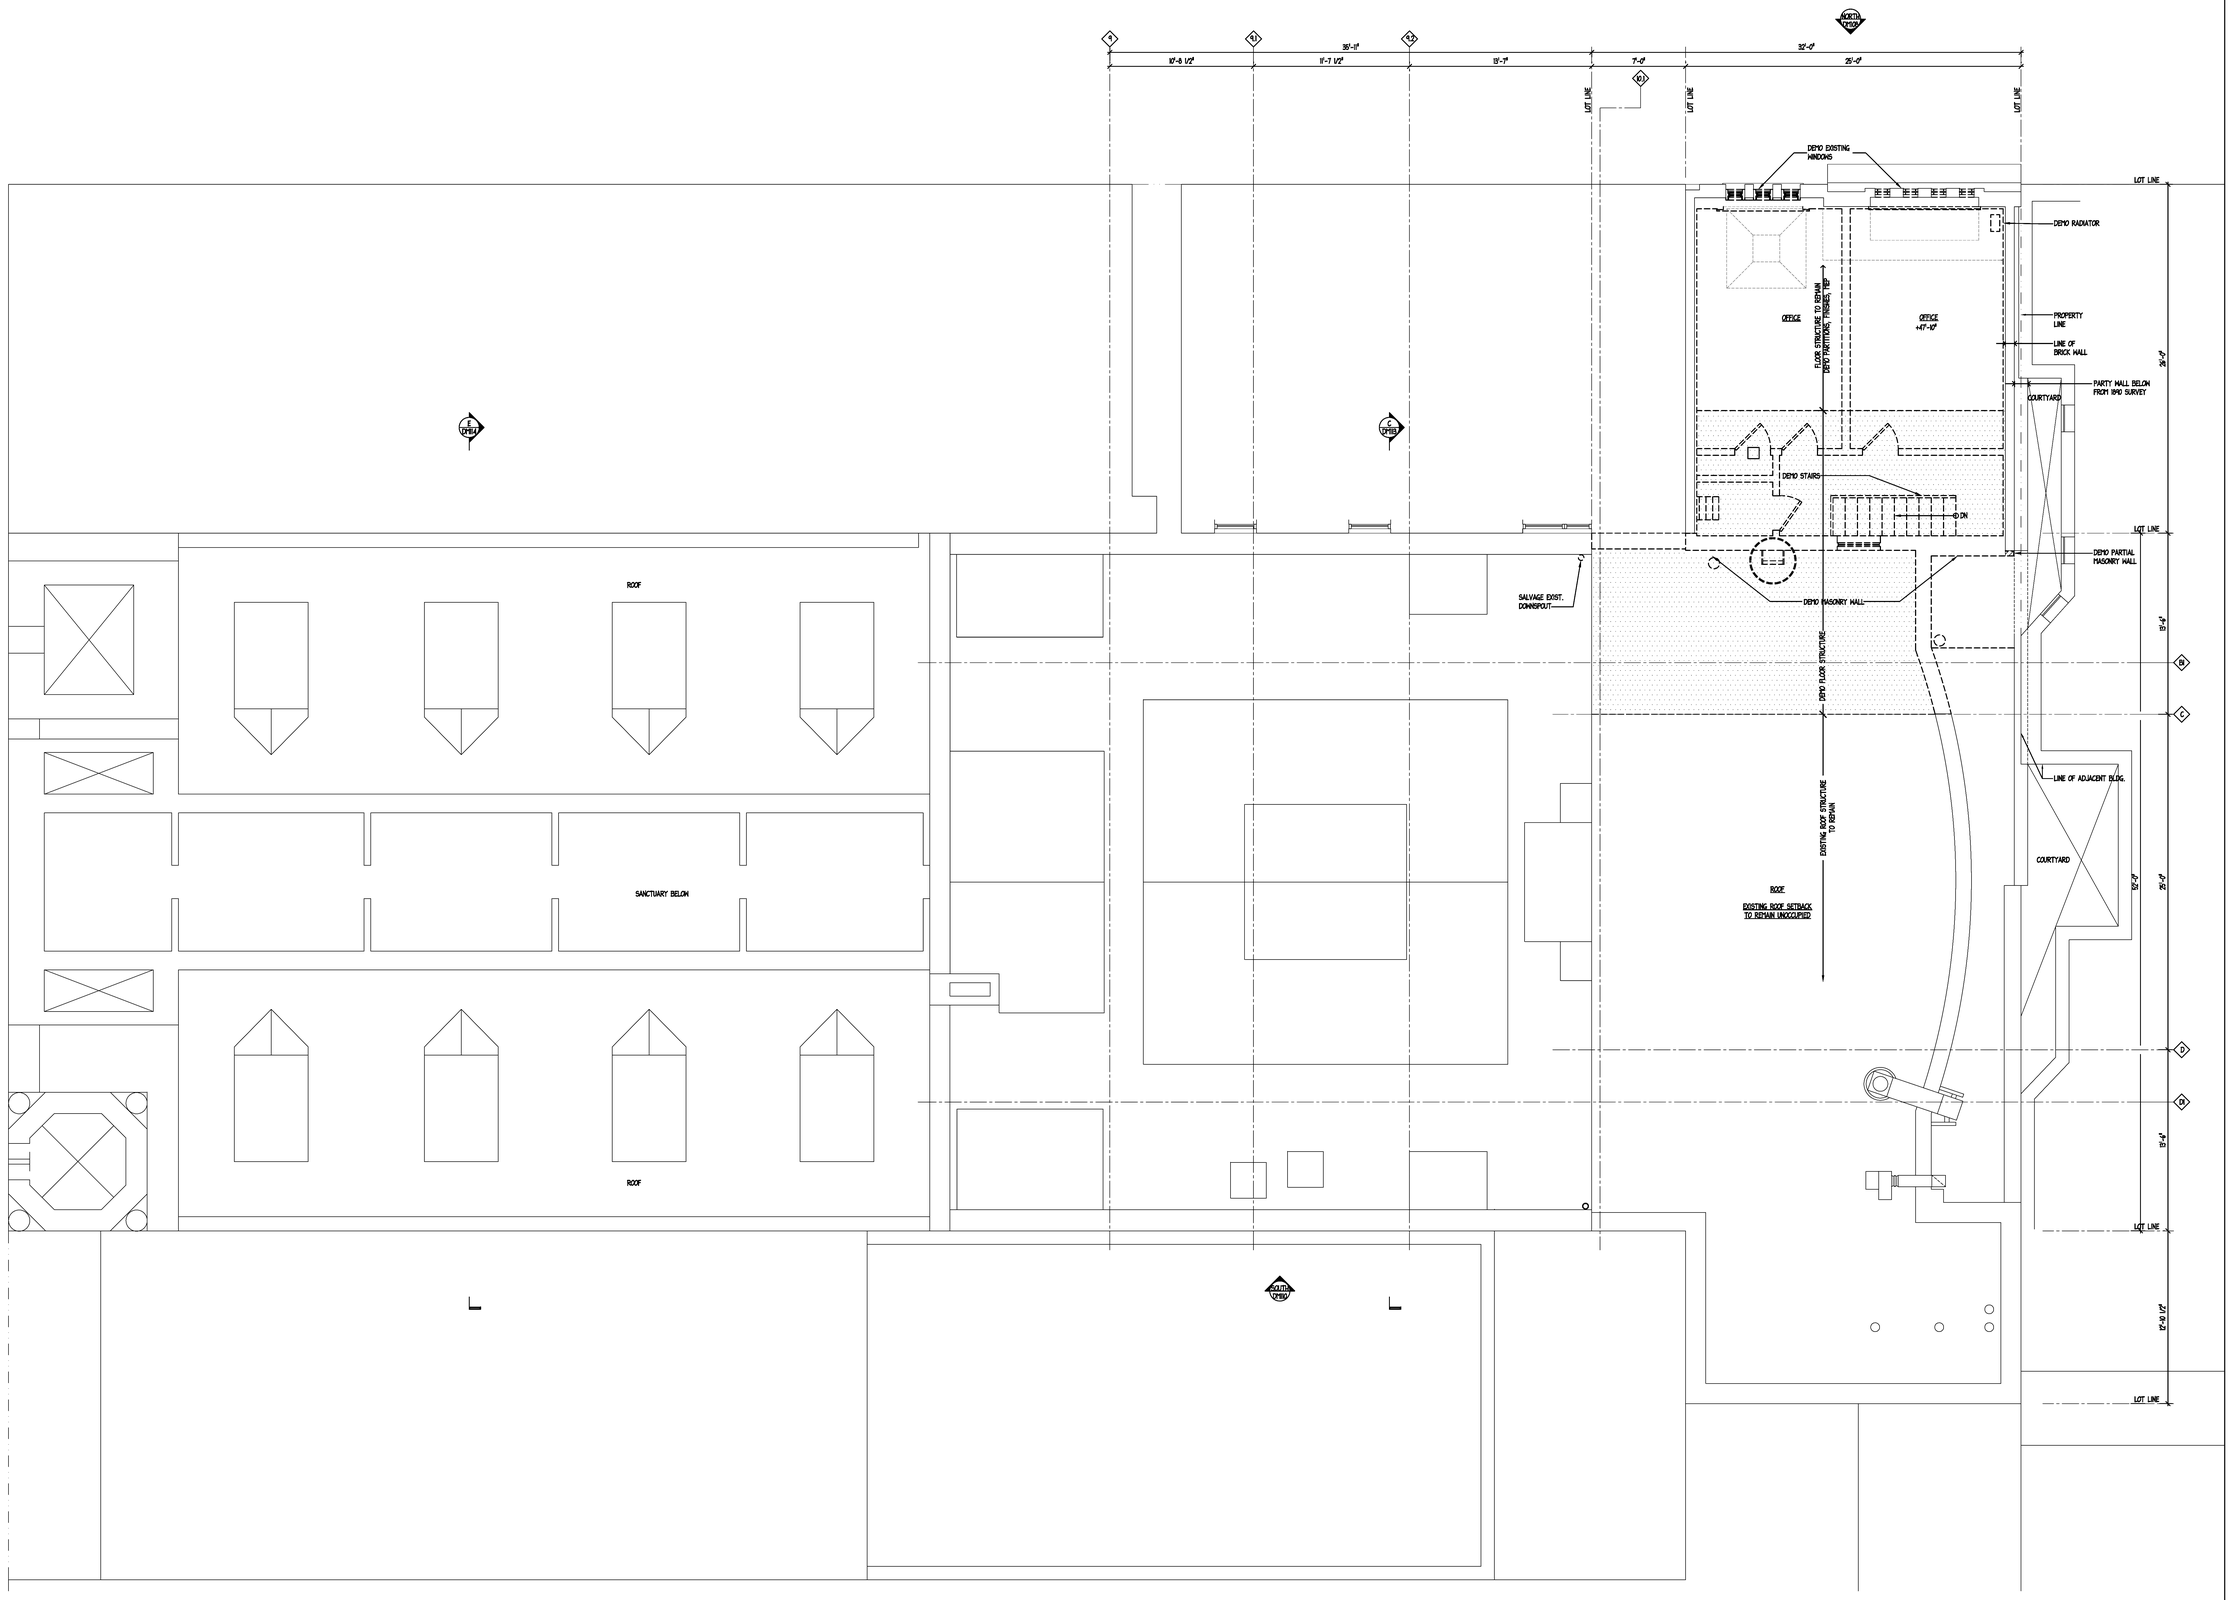

MIDDLE COLLEGIATE CHURCH

50 E. 7TH STREET, NEW YORK, NY 10003

OWNER	ARCHITECT	LIGHTING	VERTICAL TRASPORTATION	STRUCTURAL	M.E.P	CIVIL ENGINEER	EXPEDITOR & CODE CONSULTANT
COLLEGIATE CHURCH CORPORATION 500 Fifth Avenue New York, NY 10110 TEL (212) 233-1960	ROSEN JOHNSON ARCHITECTS PC 80 Eighth Avenue New York, NY 10011 TEL (212) 727-9800	CLINE BETTRIDGE BERNSTEIN LIGHTING DESIGN 30 West 22nd Street New York, NY 10010 TEL (212) 741-3280	VDA 5 Regent Street Livingston, NJ 07039 TEL (973) 994-9220	THORNTON-TOMASETTI ENGINEERS 744 Broad Street Newark, NJ 07102 TEL (973) 286-6100	AKF ENGINEERS 330 West 42nd Street New York, NY 10036 TEL (212) 354-5656	LANGAN 21 Penn Plaza New York, NY 10001 TEL (212) 479-5400	BROOKBRIDGE 43 Warren Street New York, NY 10007 TEL (212) 406-5920

REV.	DATE	COMMENTS
9	8/17/12	REISSUE FOR FACADE PERMIT
8	05/11/12	ISSUED FOR BID
7	04/09/12	ISSUED FOR BID
6	03/09/12	REISSUE FOR FACADE PERMIT
5	01/03/12	REISSUE FOR PERMIT
4	12/29/11	REISSUE FOR FACADE PERMIT
3	09/16/11	ISSUE FOR FACADE PERMIT
2	06/06/11	ISSUED FOR BID
1	02/07/11	ISSUED FOR PERMIT

ISSUE

ACCESSIBILITY IMPROVEMENTS

FIFTH FLOOR
DEMOLITION FLOOR PLAN

SEAL AND SIGNATURE:

NYCLPC

E-12

DATE:	06/06/11
PROJECT No:	10161
DRAWN BY:	
CHECK BY:	AJ
DRAWING No:	DM-106.01
CADD FILE No:	K:\10150_MDC

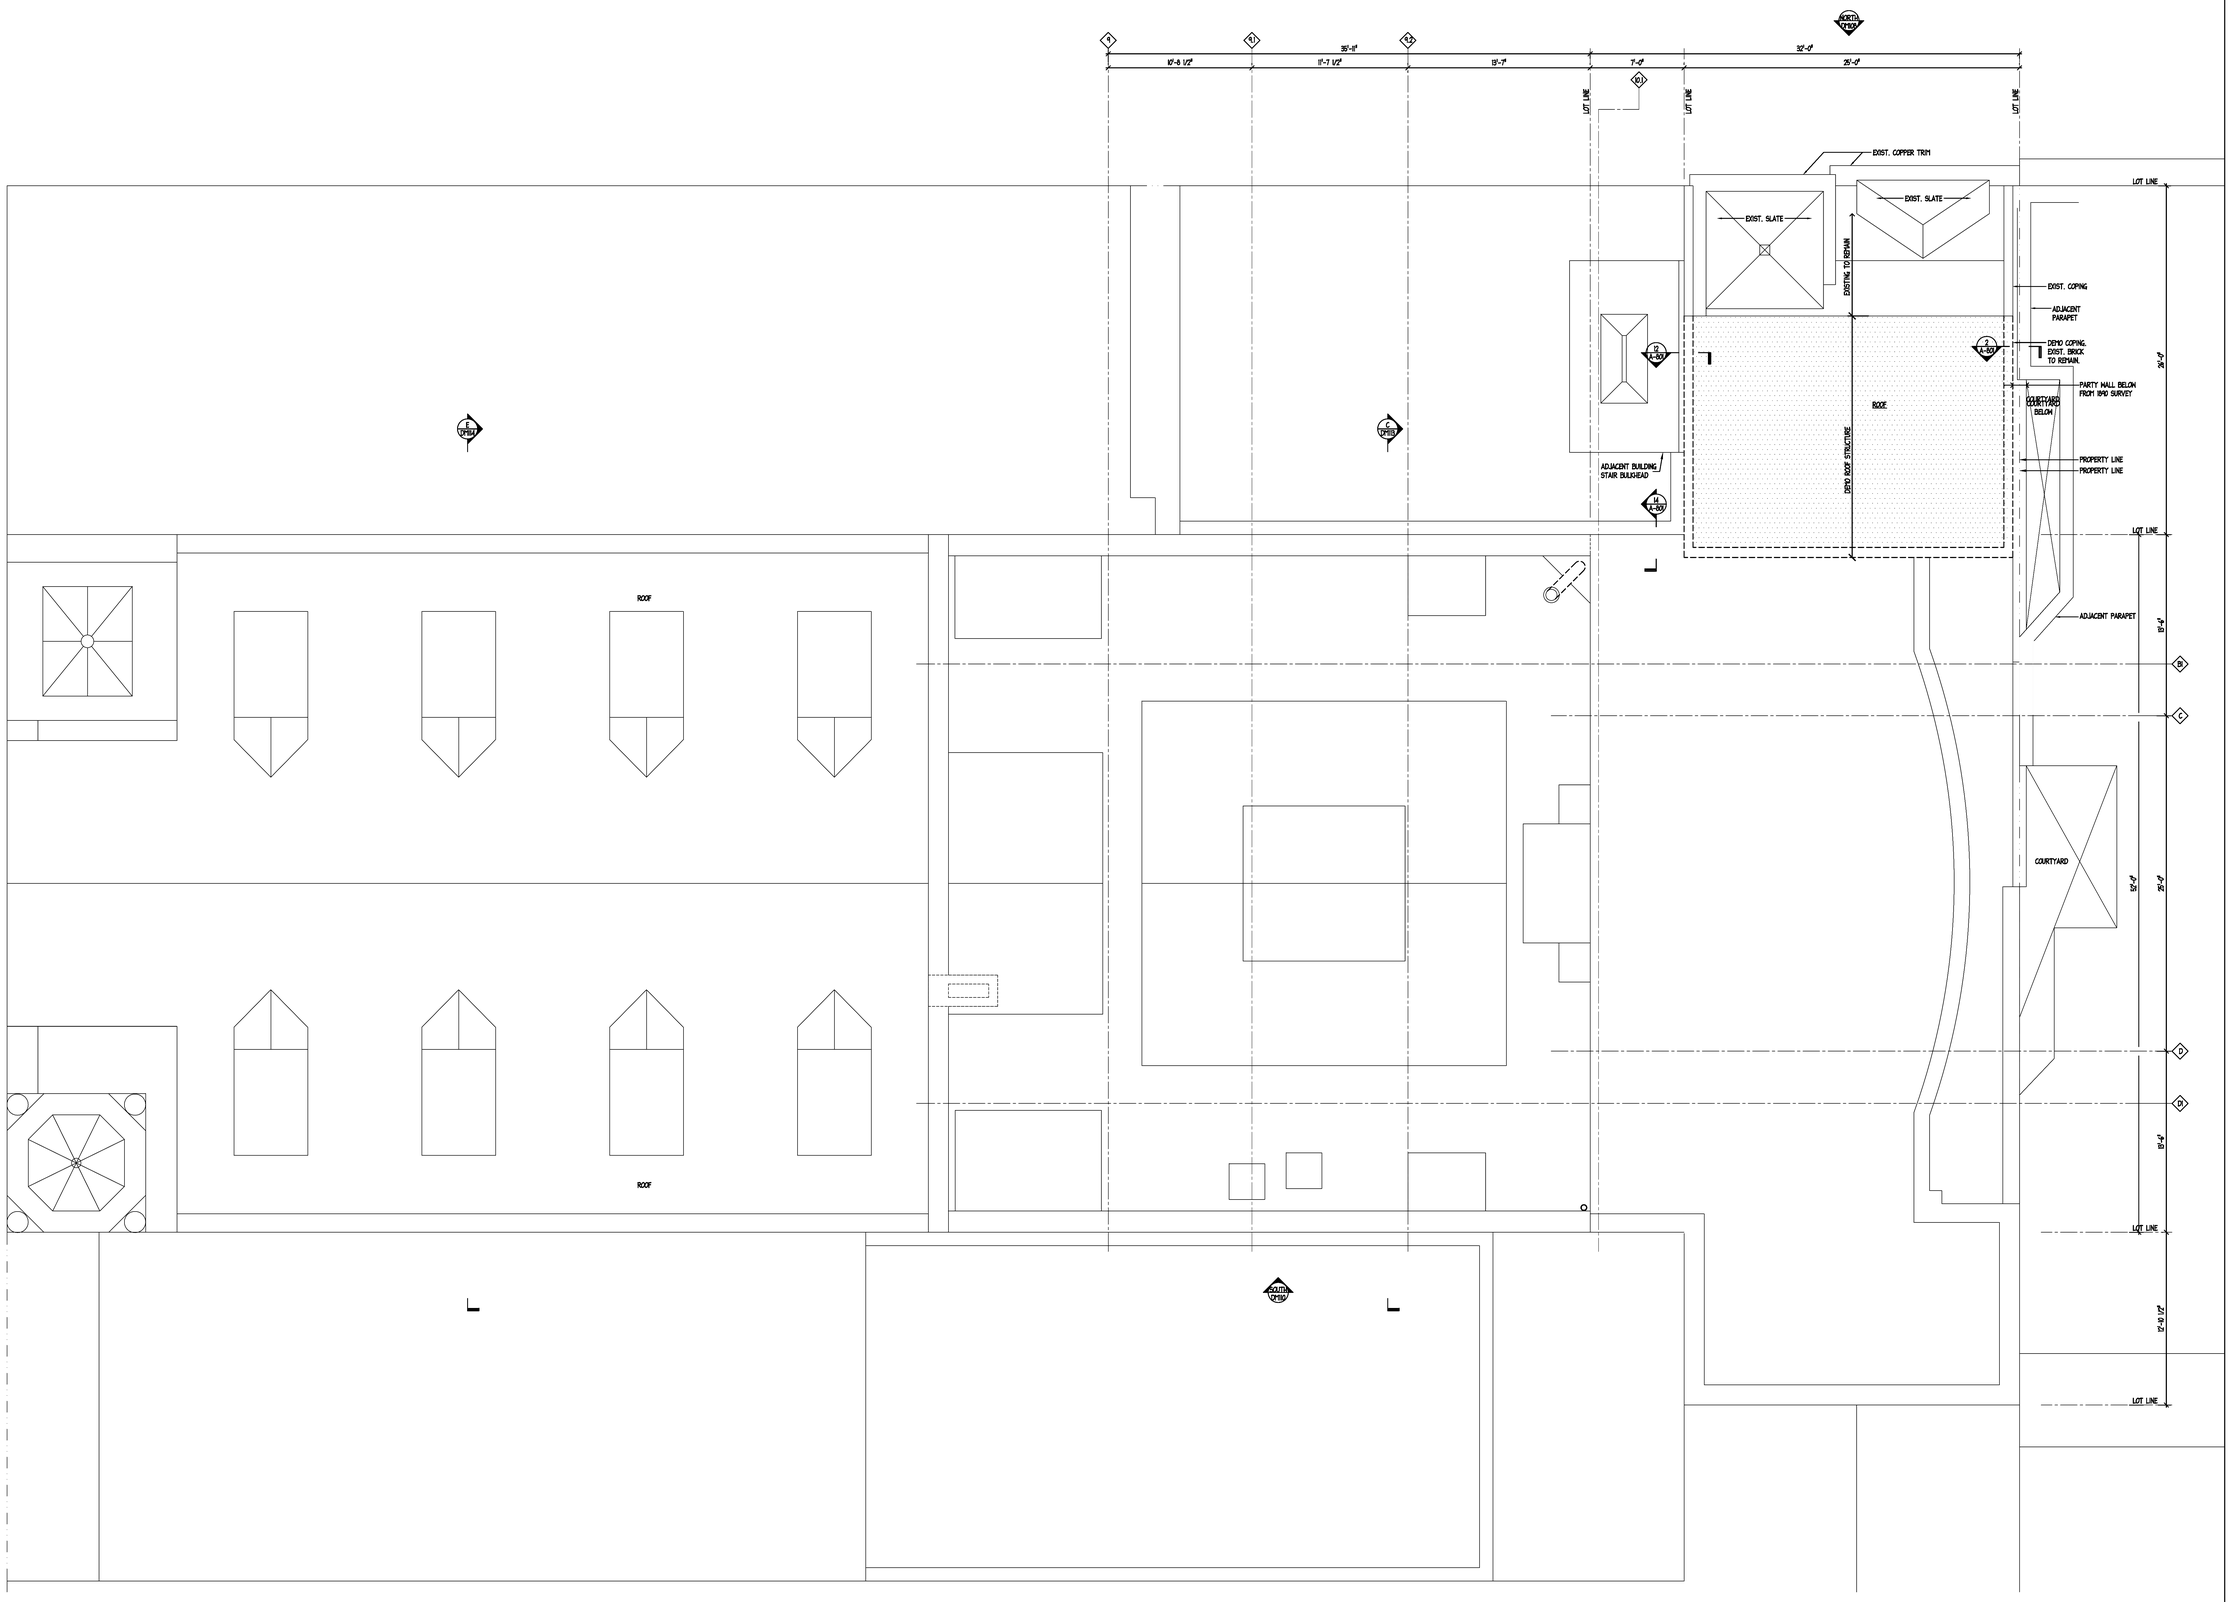

MIDDLE COLLEGIATE CHURCH

50 E. 7TH STREET, NEW YORK, NY 10003

OWNER	ARCHITECT	LIGHTING	VERTICAL TRASPORTATION	STRUCTURAL	MEEP	CIVIL ENGINEER	EXPEDITOR & CODE CONSULTANT
COLLEGIATE CHURCH CORPORATION 500 Fifth Avenue New York, NY 10110 TEL (212) 233-1960	ROSEN JOHNSON ARCHITECTS PC 80 Eighth Avenue New York, NY 10011 TEL (212) 727-9800	CLINE BETTRIDGE BERNSTEIN LIGHTING DESIGN 30 West 22nd Street New York, NY 10010 TEL (212) 741-3280	VDA 5 Regent Street Livingston, NJ 07039 TEL (973) 994-9220	THORNTON-TOMASETTI ENGINEERS 744 Broad Street Newark, NJ 07102 TEL (973) 286-6100	AKF ENGINEERS 330 West 42nd Street New York, NY 10036 TEL (212) 354-5656	LANGAN 21 Penn Plaza New York, NY 10001 TEL (212) 479-5400	BROOKBRIDGE 43 Warren Street New York, NY 10007 TEL (212) 406-5920

REV.	DATE	COMMENTS
9	8/17/12	REISSUE FOR FACADE PERMIT
8	05/11/12	ISSUED FOR BID
7	04/09/12	ISSUED FOR BID
6	03/09/12	REISSUE FOR FACADE PERMIT
5	01/03/12	REISSUE FOR PERMIT
4	12/29/11	REISSUE FOR FACADE PERMIT
3	09/16/11	ISSUE FOR FACADE PERMIT
2	06/06/11	ISSUED FOR BID
1	02/07/11	ISSUED FOR PERMIT

ISSUE

ACCESSIBILITY IMPROVEMENTS

ROOF
DEMOLITION FLOOR PLAN

SEAL AND SIGNATURE:

NYCLPC

E-13

DATE:	06/06/11
PROJECT No:	10161
DRAWN BY:	
CHECK BY:	AJ
DRAWING No:	DM-107.01
CADD FILE No:	K110150_MCC