REVISIONS		
DATE	BY	DESCRIPTION

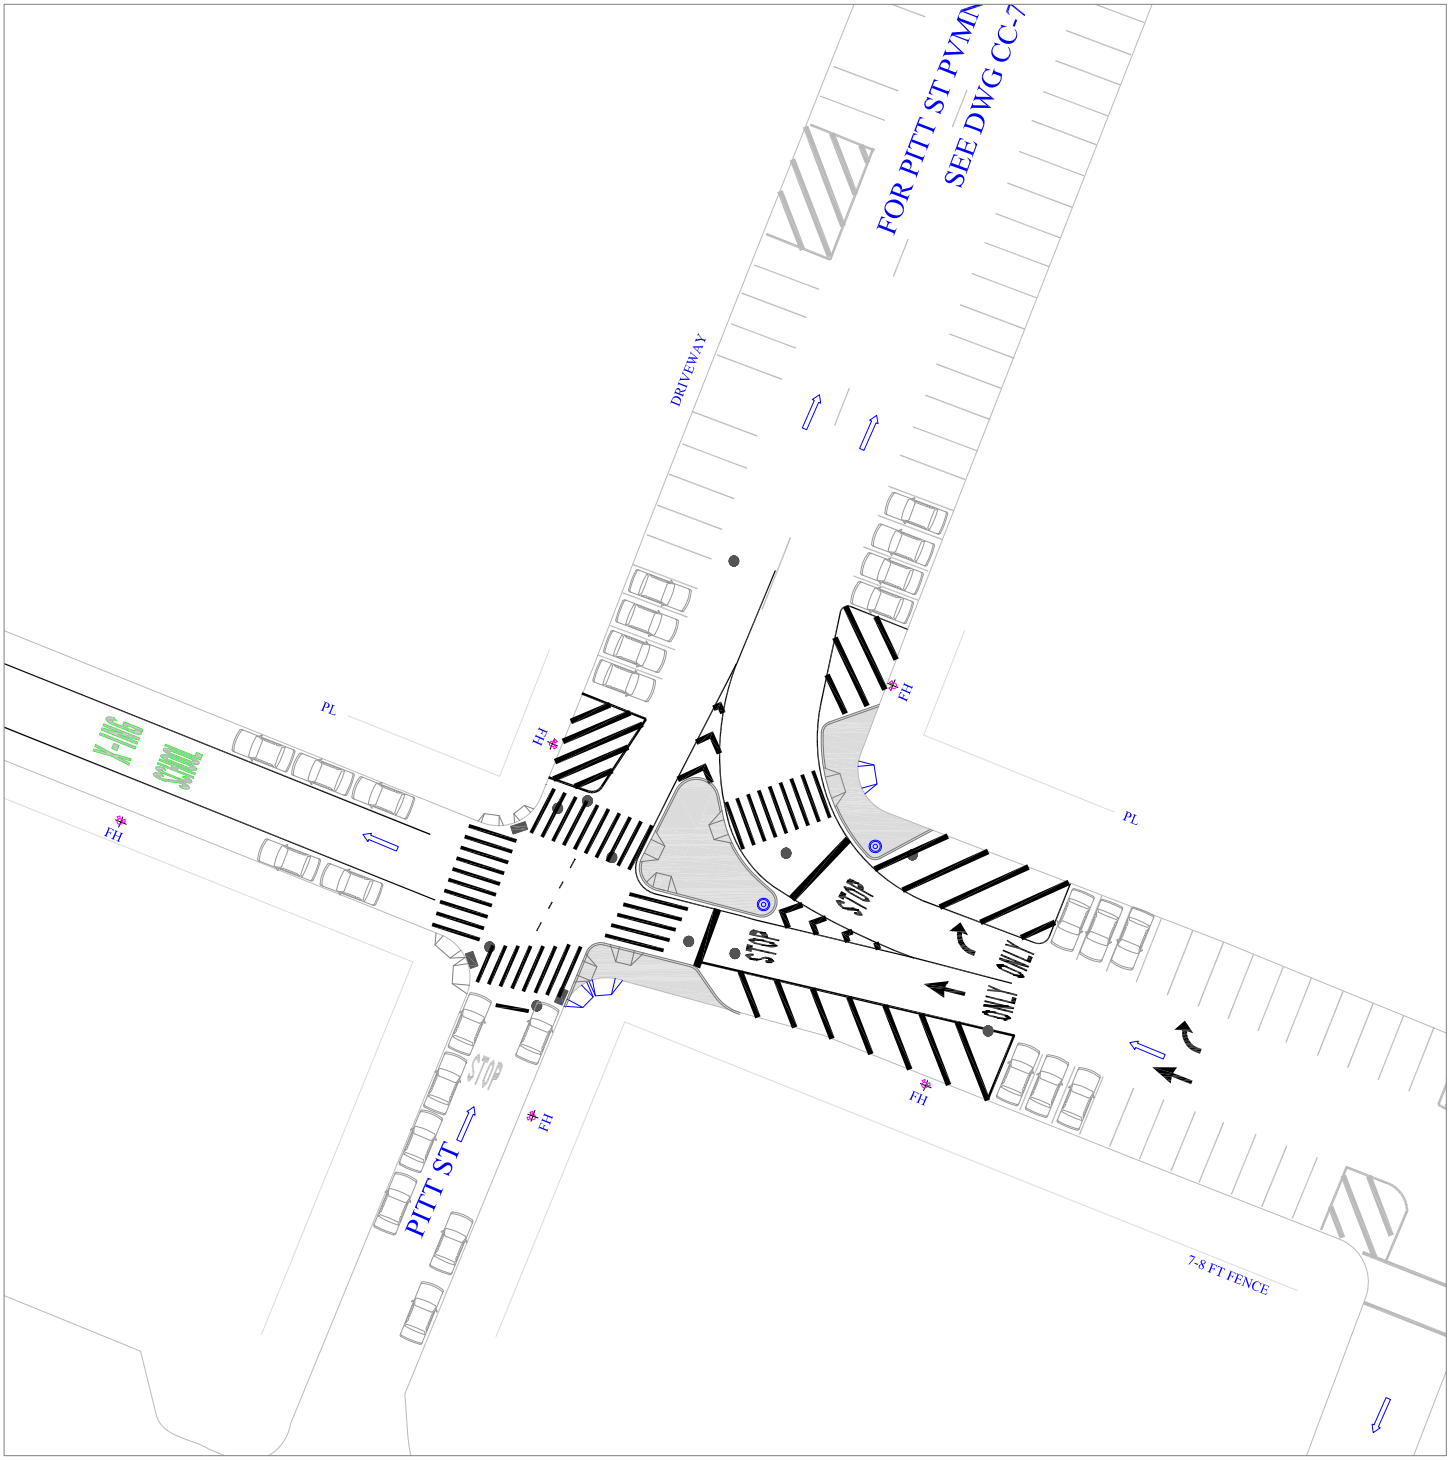

CITY OF NEW YORK DEPARTMENT OF TRANSPORTATION

BUREAU OF TRAFFIC OPERATIONS

28–11 Queens Plaza North L.I.C., N.Y. 11101

APPROVED	Drawn by	DRAWING
	Checked by	
	Borough	
BY	Scale 1:30	NO.
	Date 6/20/2014	