



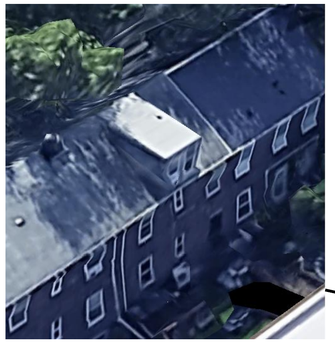

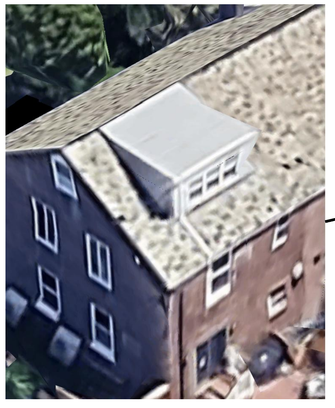

PROPOSED
LOCATION













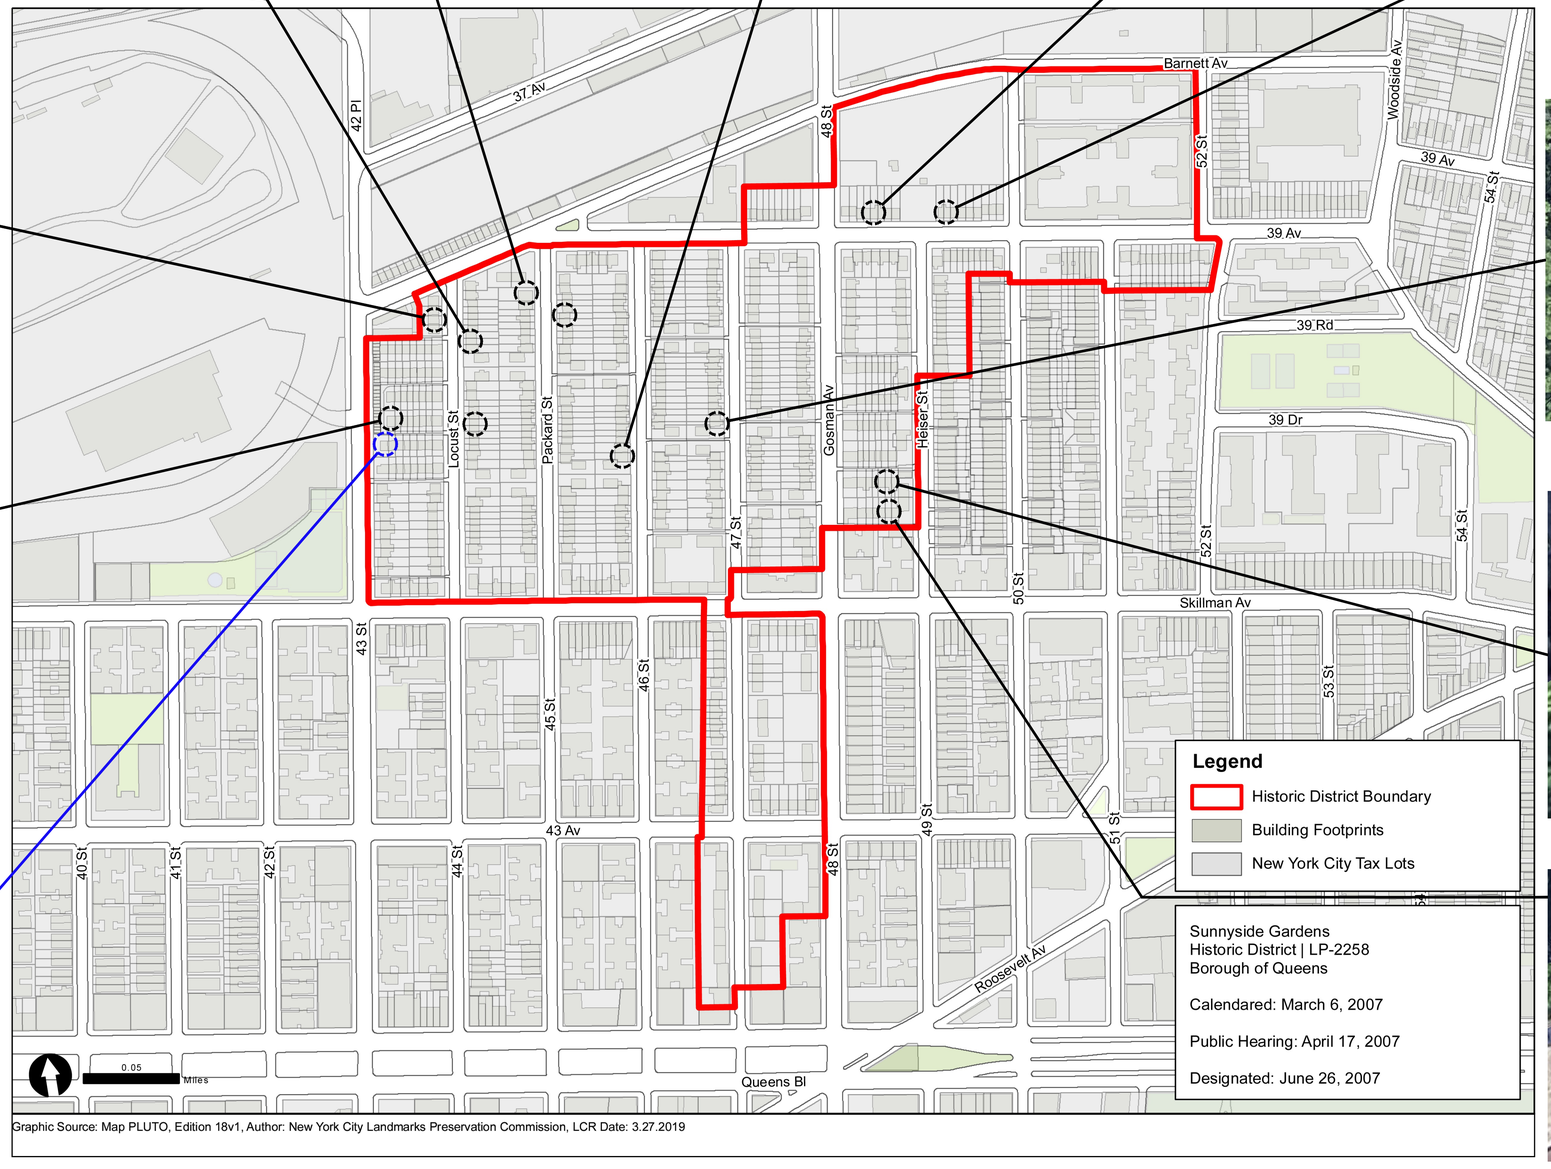

Graphic Source: Map PLUTO, Edition 18v1, Author: New York City Landmarks Preservation Commission, LCR Date: 3.27.2019





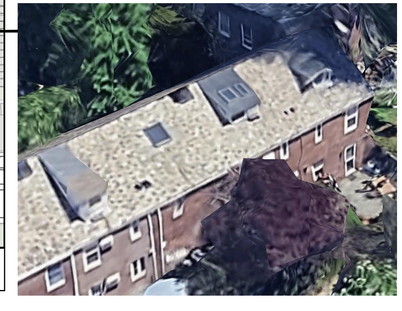

HUE ARCHITECTS PLLC © 2026 ___ 29 MONTROSE AVENUE / UNIT 1B / BROOKLYN, NY 11206




39-06 44TH ST (STREET VIEW)



39-58 44TH ST (STREET VIEW)




39-88 44TH ST (STREET VIEW)
PROPOSED SITE FACING NORTH

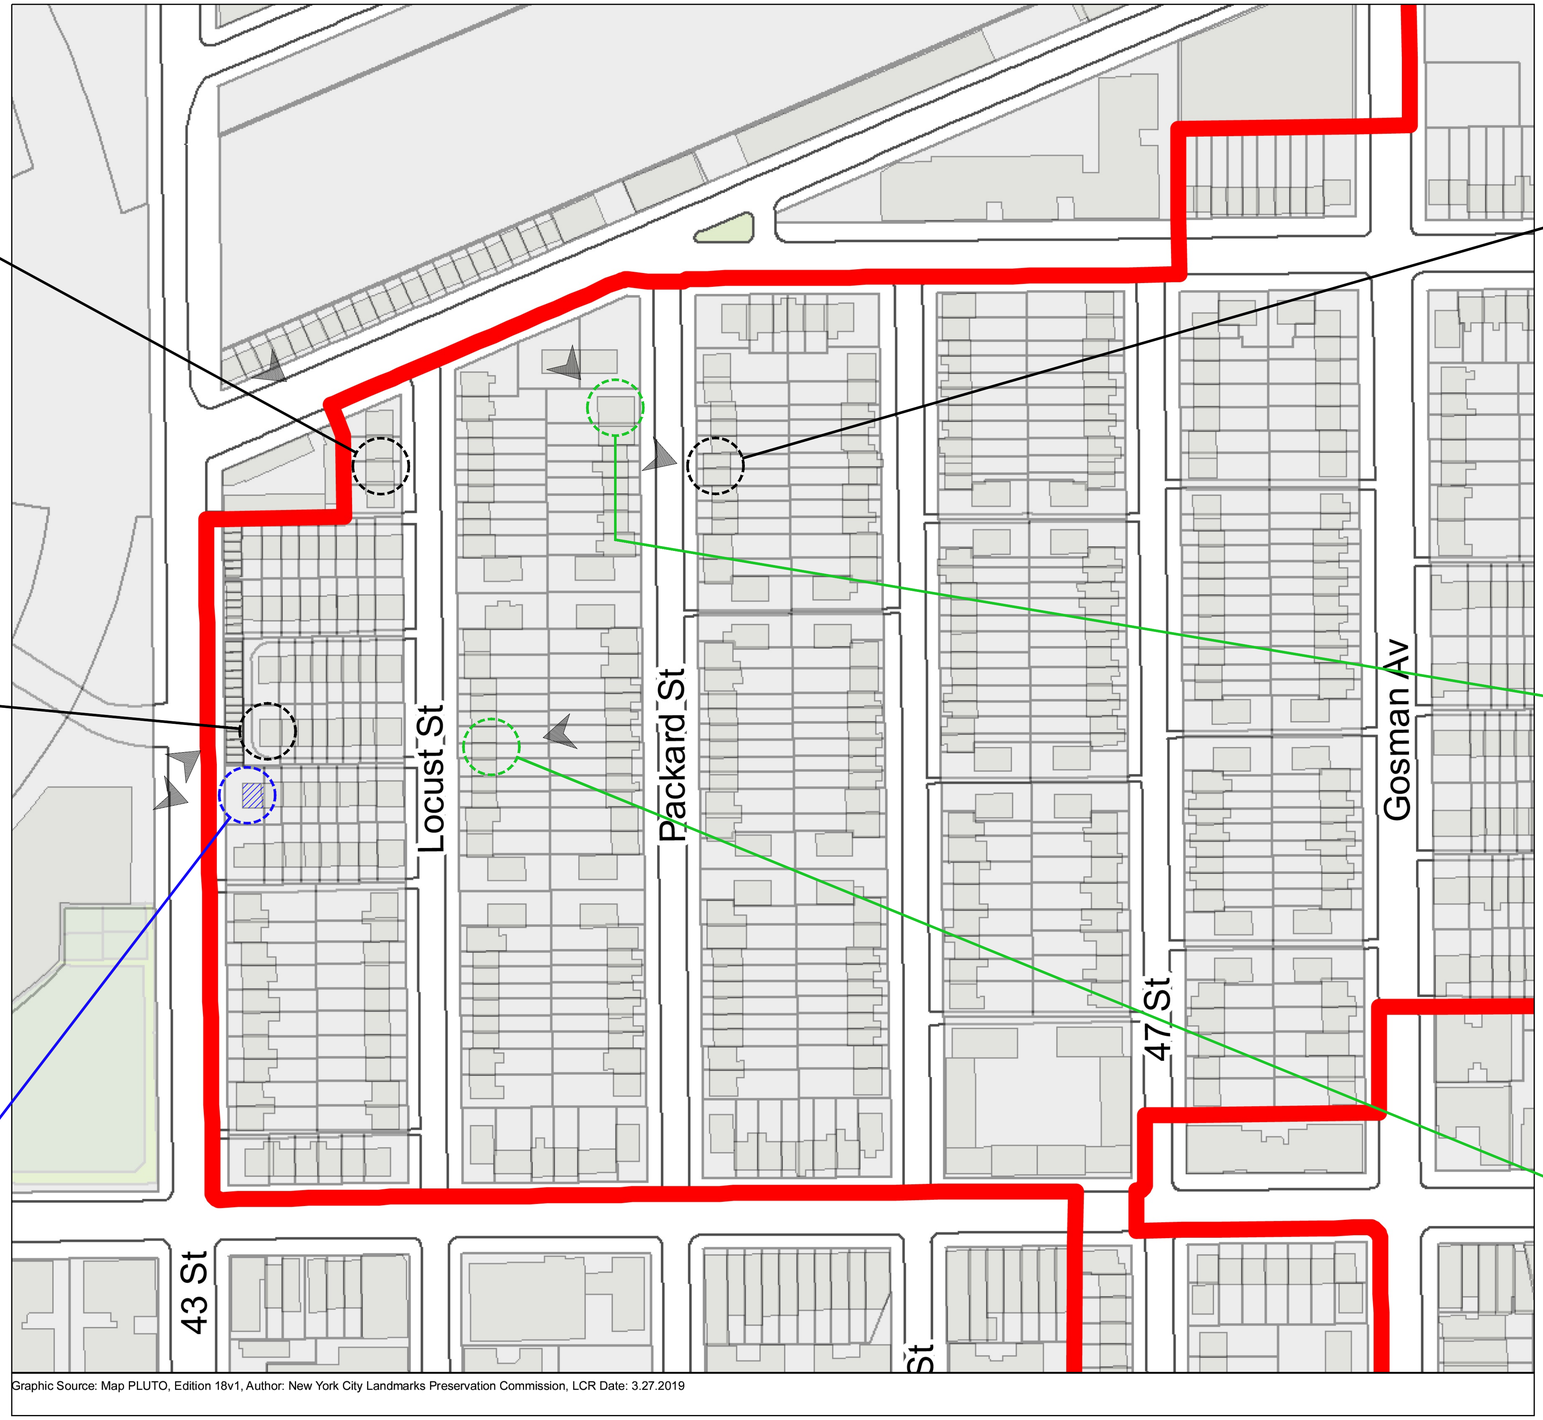


Graphic Source: Map PLUTO, Edition 18v1, Author: New York City Landmarks Preservation Commission, LCR Date: 3.27.2019



39-17 45TH ST (STREET VIEW)

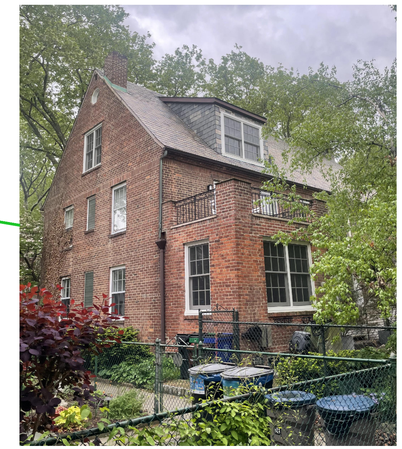


39-12 45TH ST (INNER COURT VIEW)

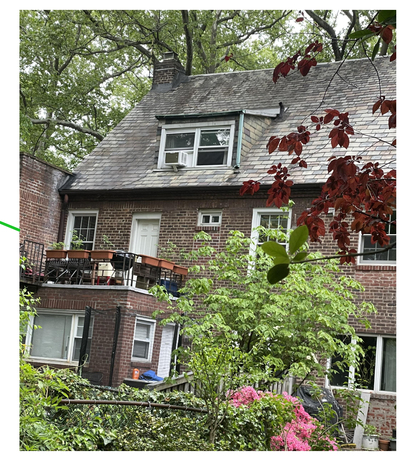

39-49 44TH ST (INNER COURT VIEW)

HUE ARCHITECTS PLLC © 2026 ___ 29 MONTROSE AVENUE / UNIT 1B / BROOKLYN, NY 11206

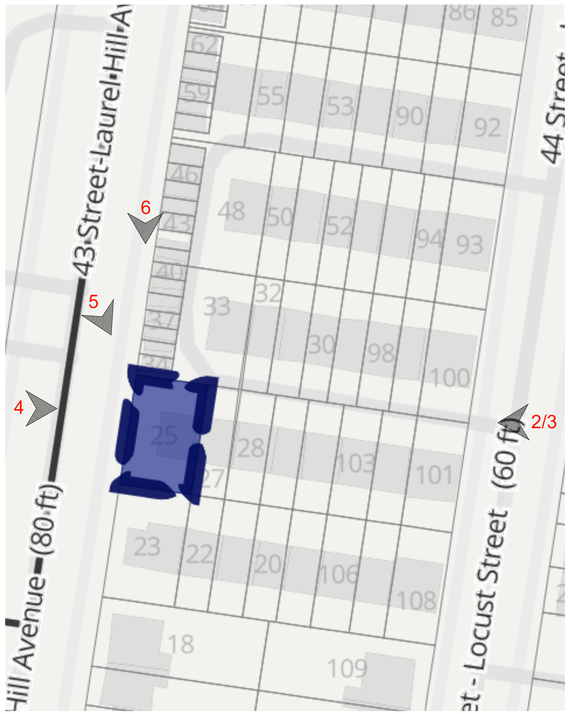

1 KEY MAP



2 EXISTING BUILDING (WINTER)



3 EXISTING BUILDING FACADE (SUMMER)



4 EXISTING BUILDING



5 EXISTING BUILDING FACADE



6 EXISTING ROOF AREA OF WORK

HUE

39-88 44TH ST, SUNNYSIDE GARDENS - - - EXISTING BUILDING FACADES

HUE ARCHITECTS PLLC © 2026 ___ 29 MONTROSE AVENUE / UNIT 1B / BROOKLYN, NY 11206

09/16/2026

A-03

SCALE: N.T.S.



1 KEY MAP



2 EXISTING BUILDING W/ PROPOSED DORMER MASSING (WINTER)



3 EXISTING BUILDING W/ PROPOSED DORMER MASSING (SUMMER)



4 EXISTING BUILDING W/ PROPOSED DORMER MASSING



5 EXISTING BUILDING W/ PROPOSED DORMER MASSING



6 EXISTING BUILDING W/ PROPOSED DORMER MASSING

HUE


39-88 44TH ST, SUNNYSIDE GARDENS - - - EXISTING BUILDING W/ PROPOSED DORMER MASSING

09/16/2026

A-04

SCALE: N.T.S.


HUE ARCHITECTS PLLC © 2026 ___ 29 MONTROSE AVENUE / UNIT 1B / BROOKLYN, NY 11206

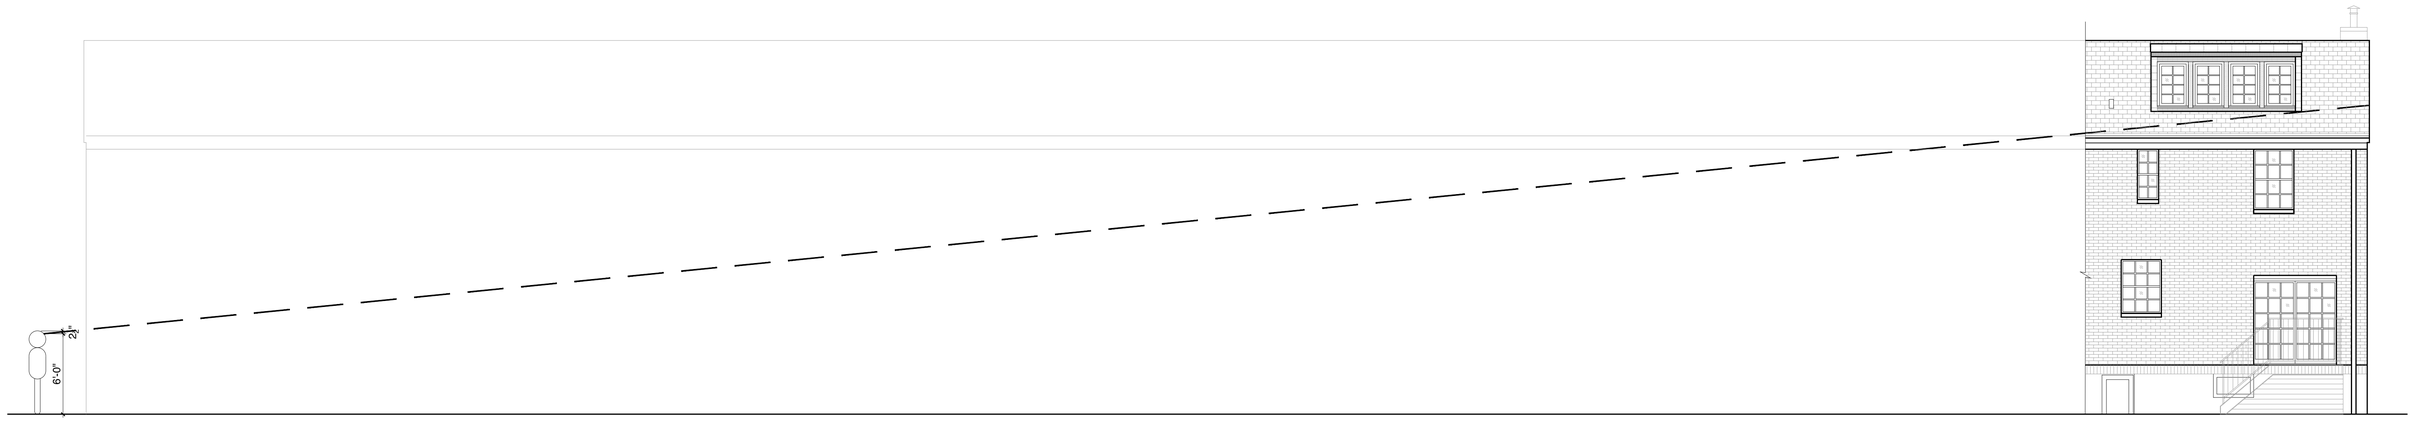


44TH STREET SIDEWALK

39-88 44TH STREET

2 SIGHT LINE FROM 44TH STREET

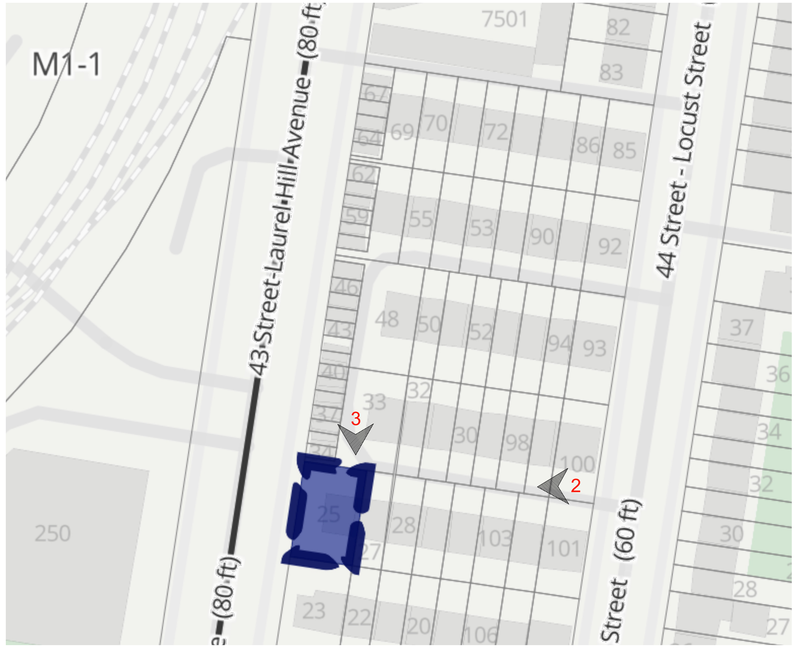

1 KEY MAP

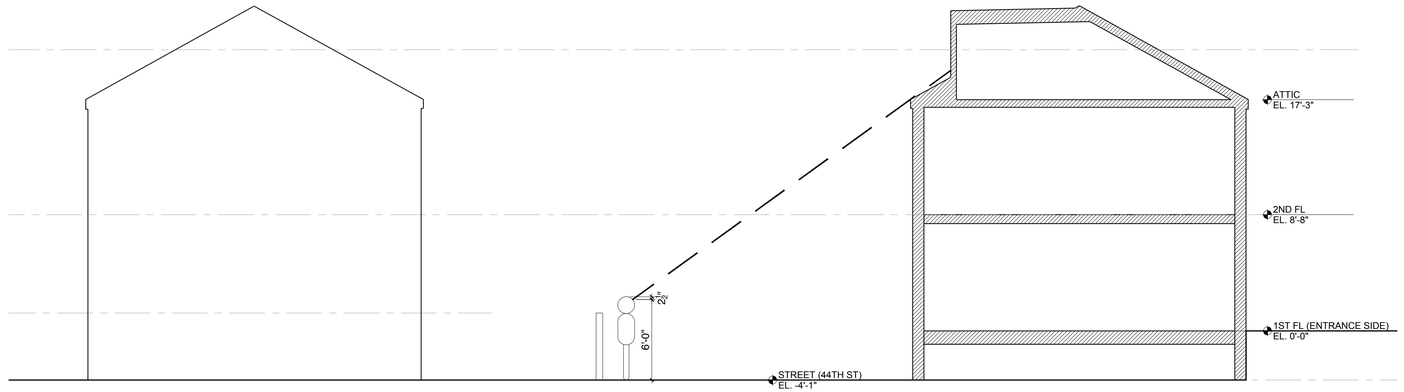

39-58 44TH STREET

39-88 44TH STREET

3 EXISTING BUILDING WITH PROPOSED ADDITION

HUE

39-88 44TH ST, SUNNYSIDE GARDENS - - - SIGHTLINE OF PROPOSED DORMER ADDITION


09/16/2026

A-05


SCALE: VARIES

HUE ARCHITECTS PLLC © 2026 ___ 29 MONTROSE AVENUE / UNIT 1B / BROOKLYN, NY 11206

EXISTING

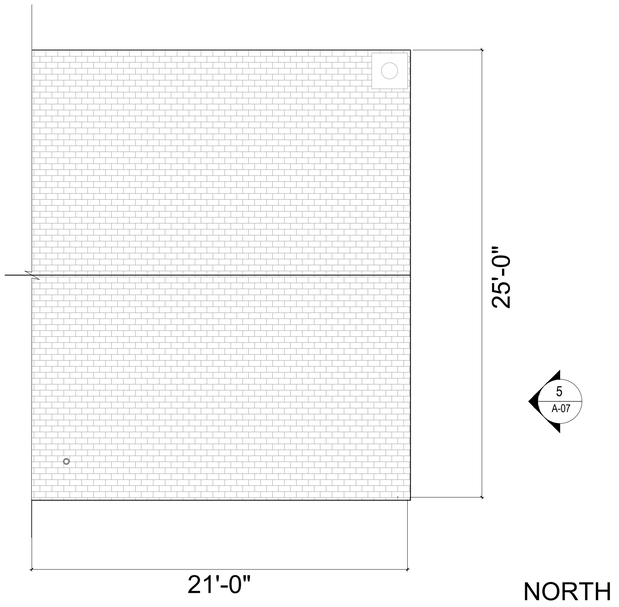

1 EXISTING ROOF PLAN
1/4" = 1'-0"

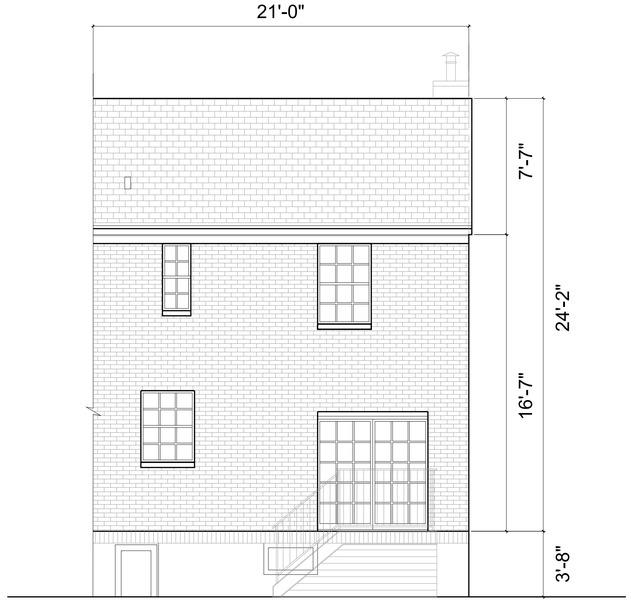


4 EXISTING BUILDING SOUTH ELEVATION
1/4" = 1'-0"

EXISTING 2'-3" X 2'-3" ATTIC LOUVER OPENING HEIGHT TO INCREASE 1'-0" BY LOWERING THE SILL




3 EXISTING BUILDING RENDERING
N.T.S.

PROPOSED

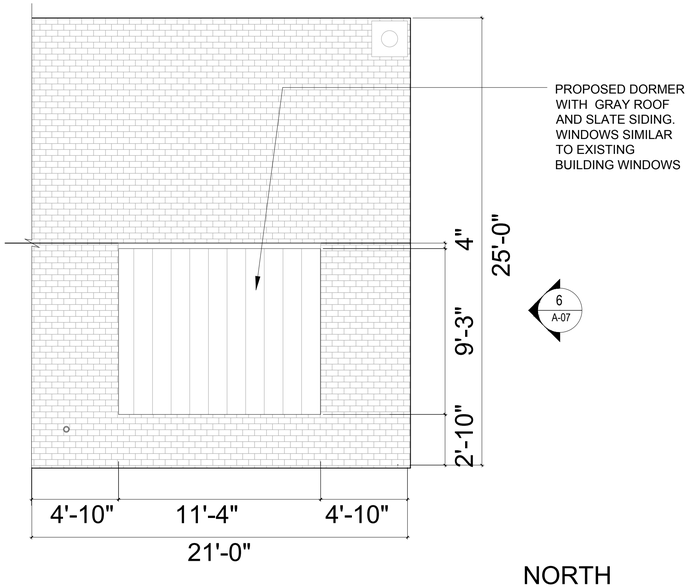

4 PROPOSED DORMER ROOF PLAN
1/4" = 1'-0"

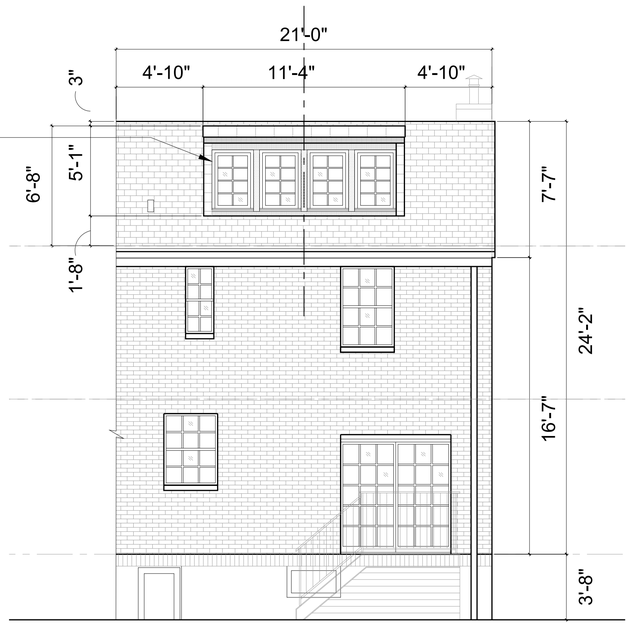

7 PROPOSED DORMER ELEVATION
1/4" = 1'-0"

PROPOSED 2'-3" X 3'-3" WINDOW. OPENING HEIGHT TO INCREASE 1'-0" BY LOWERING THE SILL

STONE SLATE SIDING - REUSE EXISTING SLATE IF POSSIBLE


PROPOSED DORMER WITH GRAY ROOF. WINDOWS SIMILAR EXISTING BUILDING WINDOWS




6 PROPOSED DORMER AND WINDOWS RENDERING
N.T.S.

HUE ARCHITECTS PLLC © 2026 ___ 29 MONTROSE AVENUE / UNIT 1B / BROOKLYN, NY 11206

EXISTING

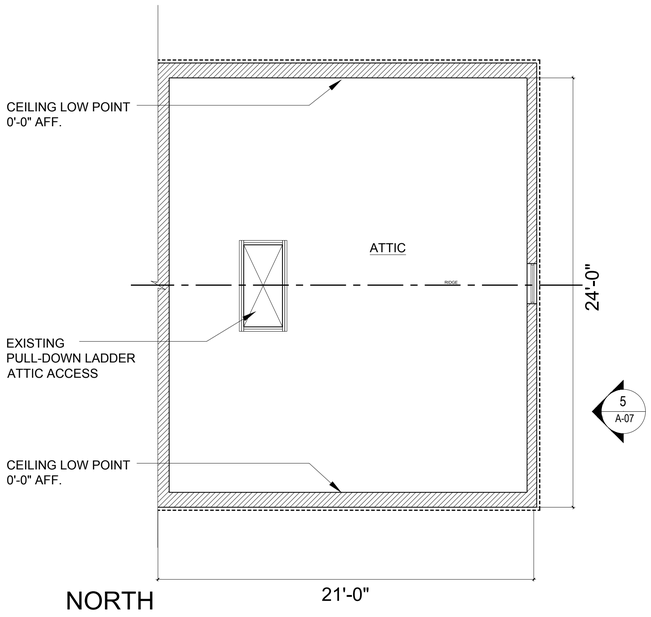


1 EXISTING ATTIC FLOOR PLAN
3/16" = 1'-0"

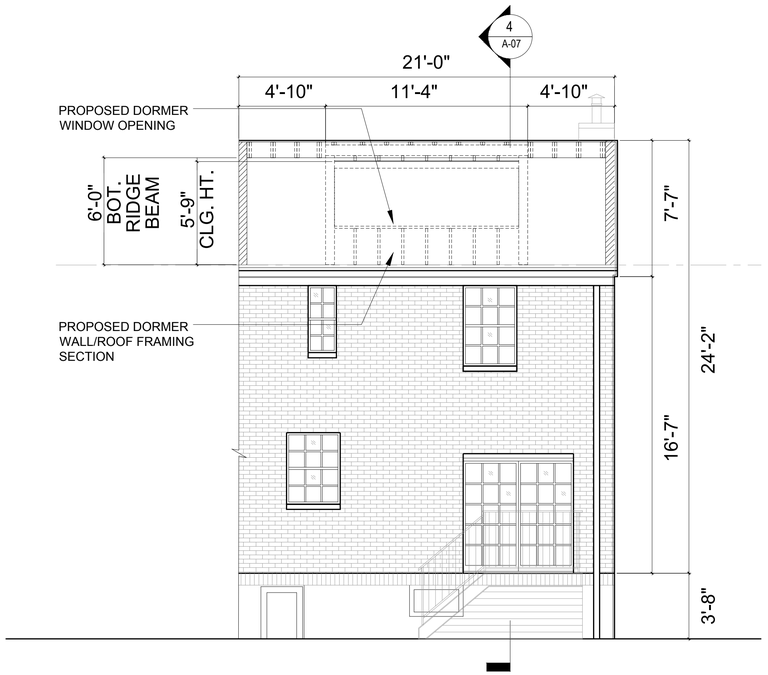


3 EXISTING ATTIC WITH PROPOSED DORMER OUTLINE
3/16" = 1'-0"

NORTH SOUTH

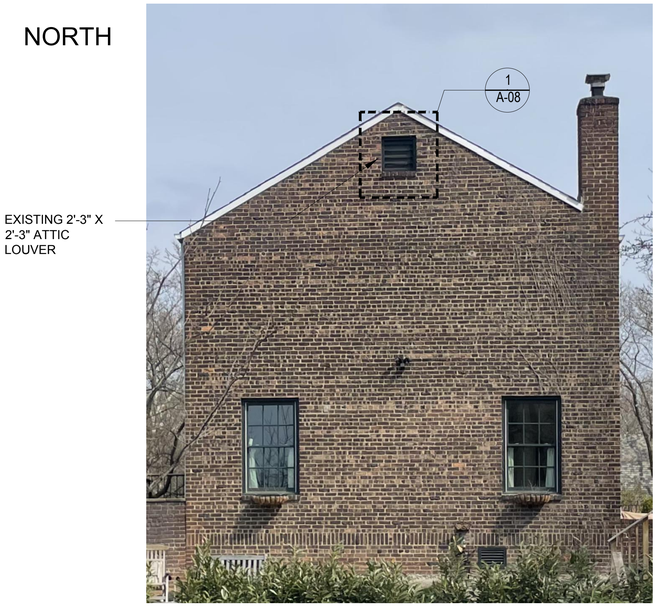


5 EXISTING ATTIC LOUVER (FACING 43RD ST)
N.T.S.

PROPOSED

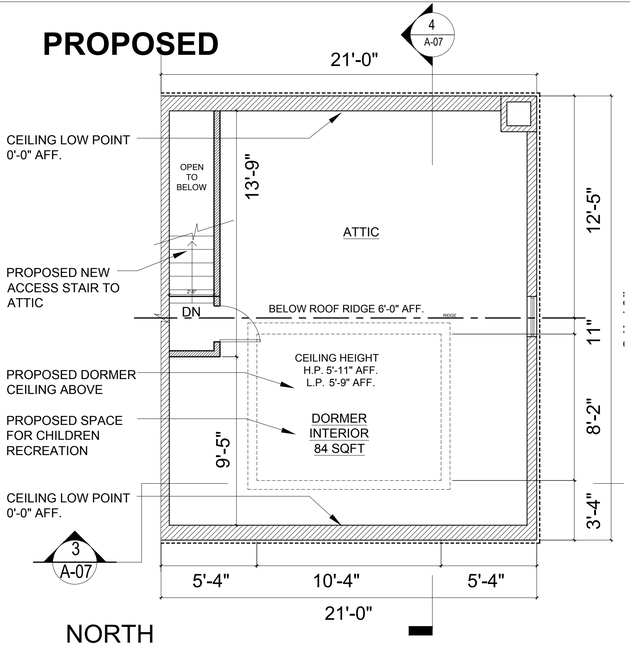


2 PROPOSED ATTIC FLOOR PLAN
3/16" = 1'-0"

NORTH SOUTH

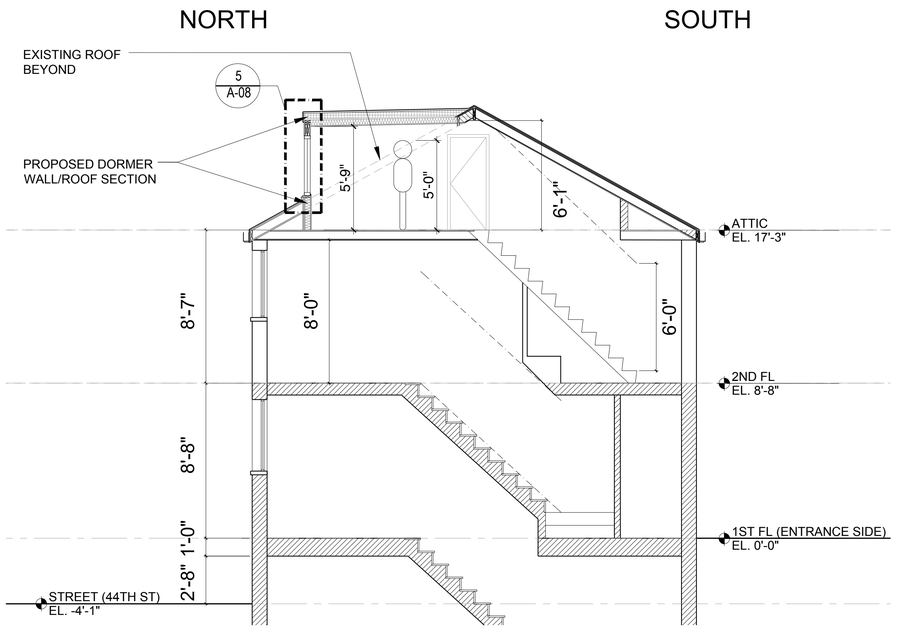


4 PROPOSED DORMER SECTION
3/16" = 1'-0"


NORTH SOUTH

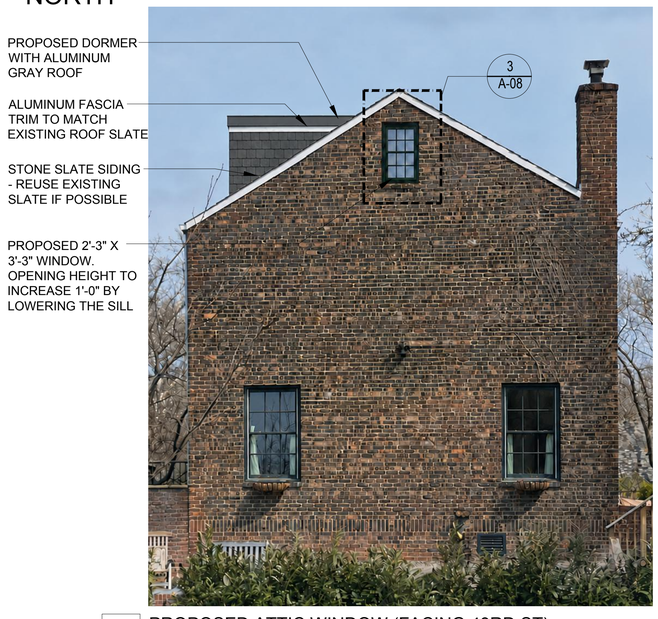



6 PROPOSED ATTIC WINDOW (FACING 43RD ST)
N.T.S.


HUE ARCHITECTS PLLC © 2026 ___ 29 MONTROSE AVENUE / UNIT 1B / BROOKLYN, NY 11206

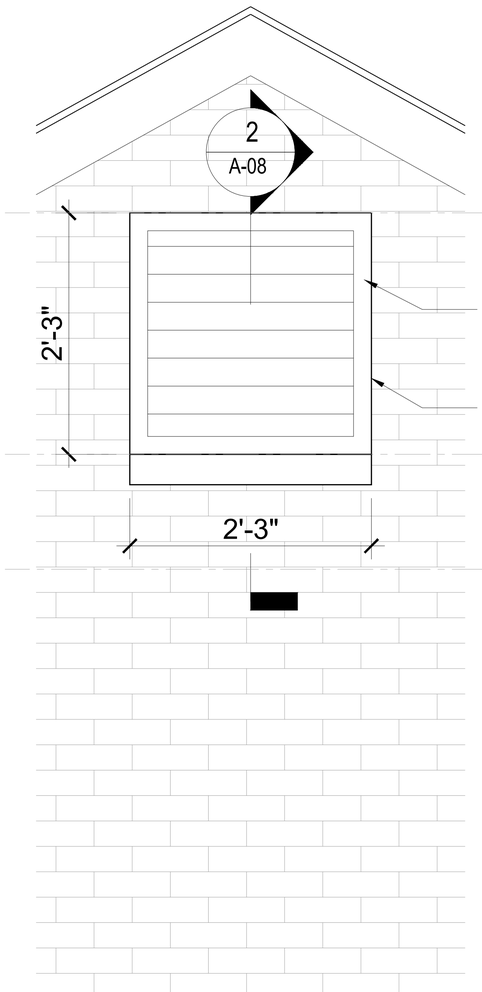

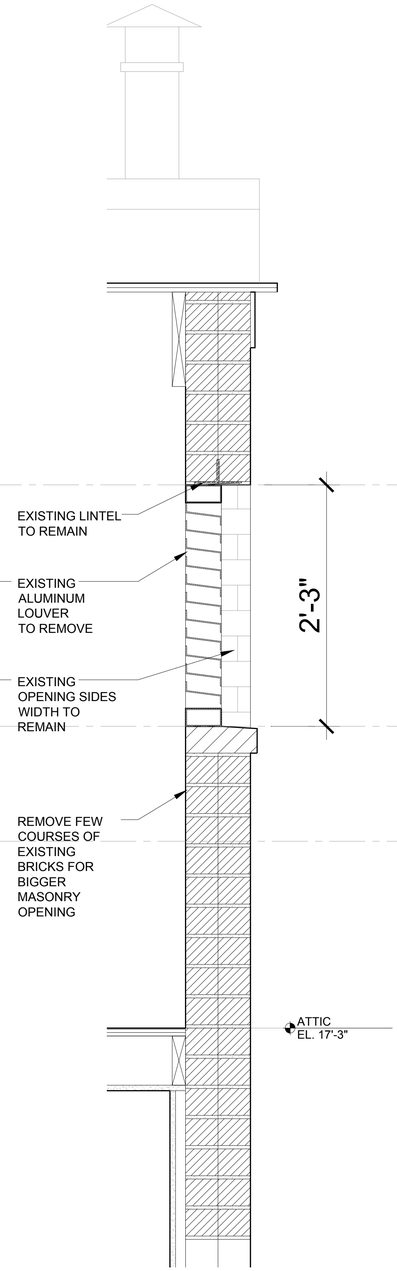

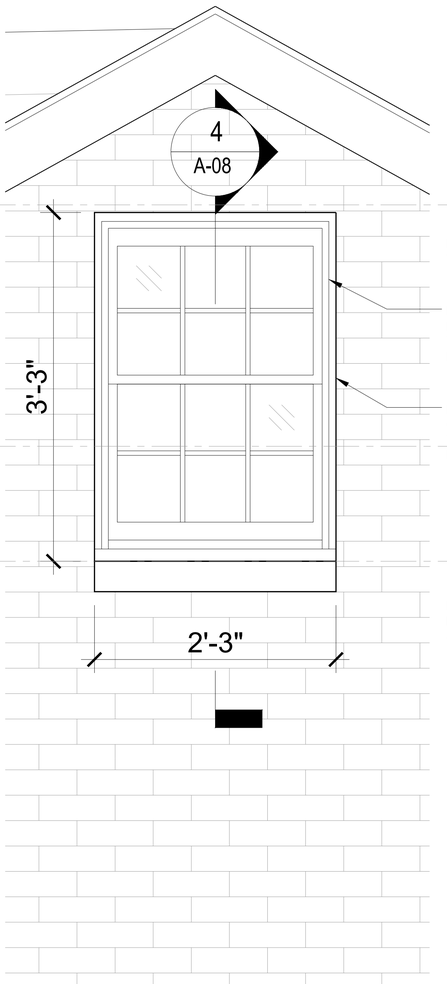

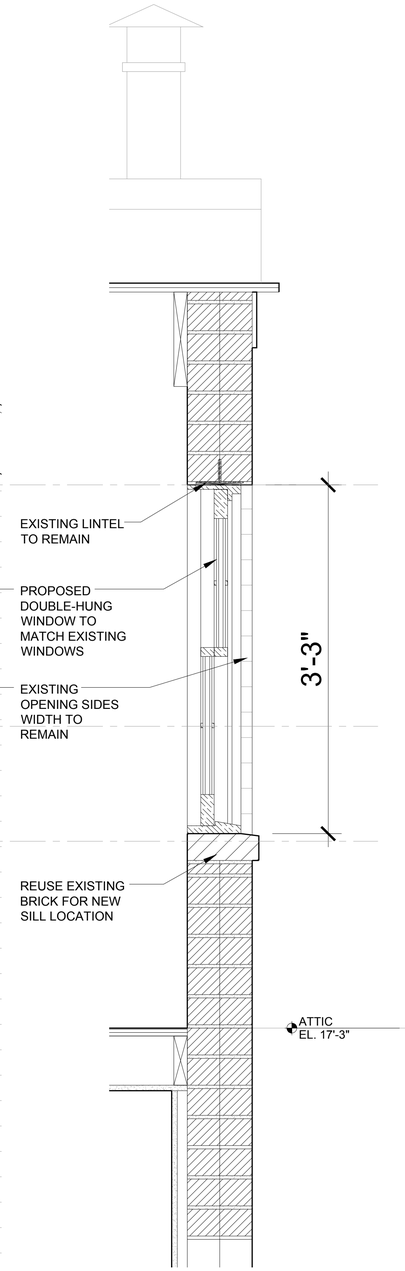

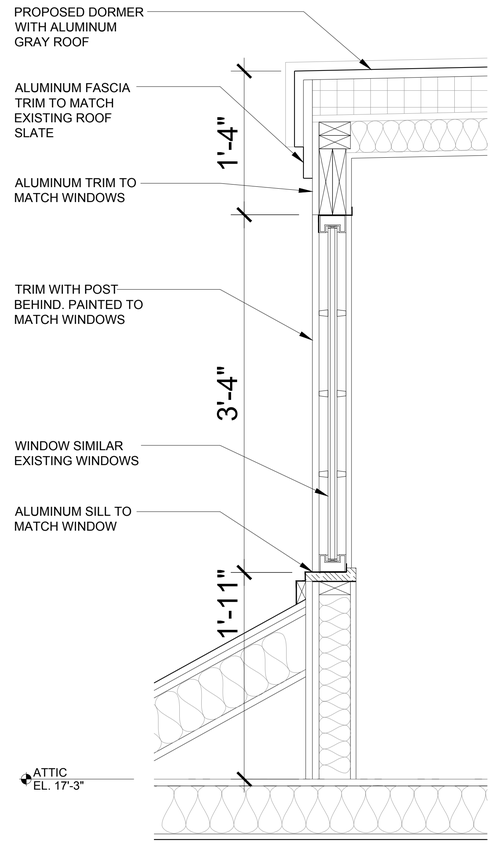

1 EXISTING ATTIC LOUVER
1 1/2" = 1'-0"

2 EXISTING ATTIC LOUVER SECTION
1 1/2" = 1'-0"

3 PROPOSED ATTIC WINDOW
1 1/2" = 1'-0"

4 PROPOSED ATTIC WINDOW SECTION
1 1/2" = 1'-0"

5 PROPOSED DORMER WINDOW SECTION
1 1/2" = 1'-0"

HUE


39-88 44TH ST, SUNNYSIDE GARDENS - - - EXISTING/ PROPOSED LOUVER AND WINDOW ELEVATION/ SECTION

09/16/2026

A-08

SCALE: 1/2" = 1'-0"

HUE ARCHITECTS PLLC © 2026 ___ 29 MONTROSE AVENUE / UNIT 1B / BROOKLYN, NY 11206

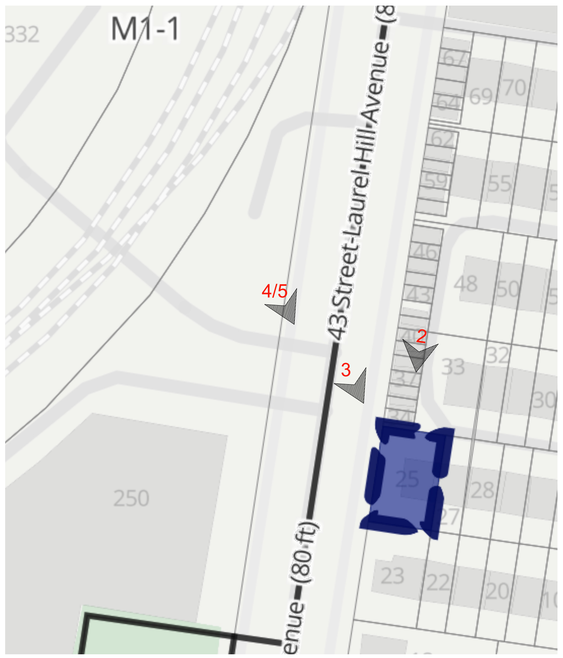

1 KEY MAP



2 PROPOSED BUILDING RENDERING
N.T.S.



4 PROPOSED DORMER RENDERING VIEW FROM 43RD STREET
N.T.S.



3 PROPOSED DORMER ENLARGED RENDERING
N.T.S.



5 PROPOSED DORMER RENDERING VIEW FROM 43RD STREET (SUMMER)
N.T.S.

HUE

39-88 44TH ST, SUNNYSIDE GARDENS - - - PROPOSED DORMER RENDERING AND PHOTO MONTAGE

09/16/2026

A-09

SCALE: N.T.S.

HUE ARCHITECTS PLLC © 2026 ___ 29 MONTROSE AVENUE / UNIT 1B / BROOKLYN, NY 11206



1 PROPOSED DORMER RENDERING AREIAL VIEW - 43RD STREET
N.T.S.

HUE ARCHITECTS PLLC © 2026 ___ 29 MONTROSE AVENUE / UNIT 1B / BROOKLYN, NY 11206