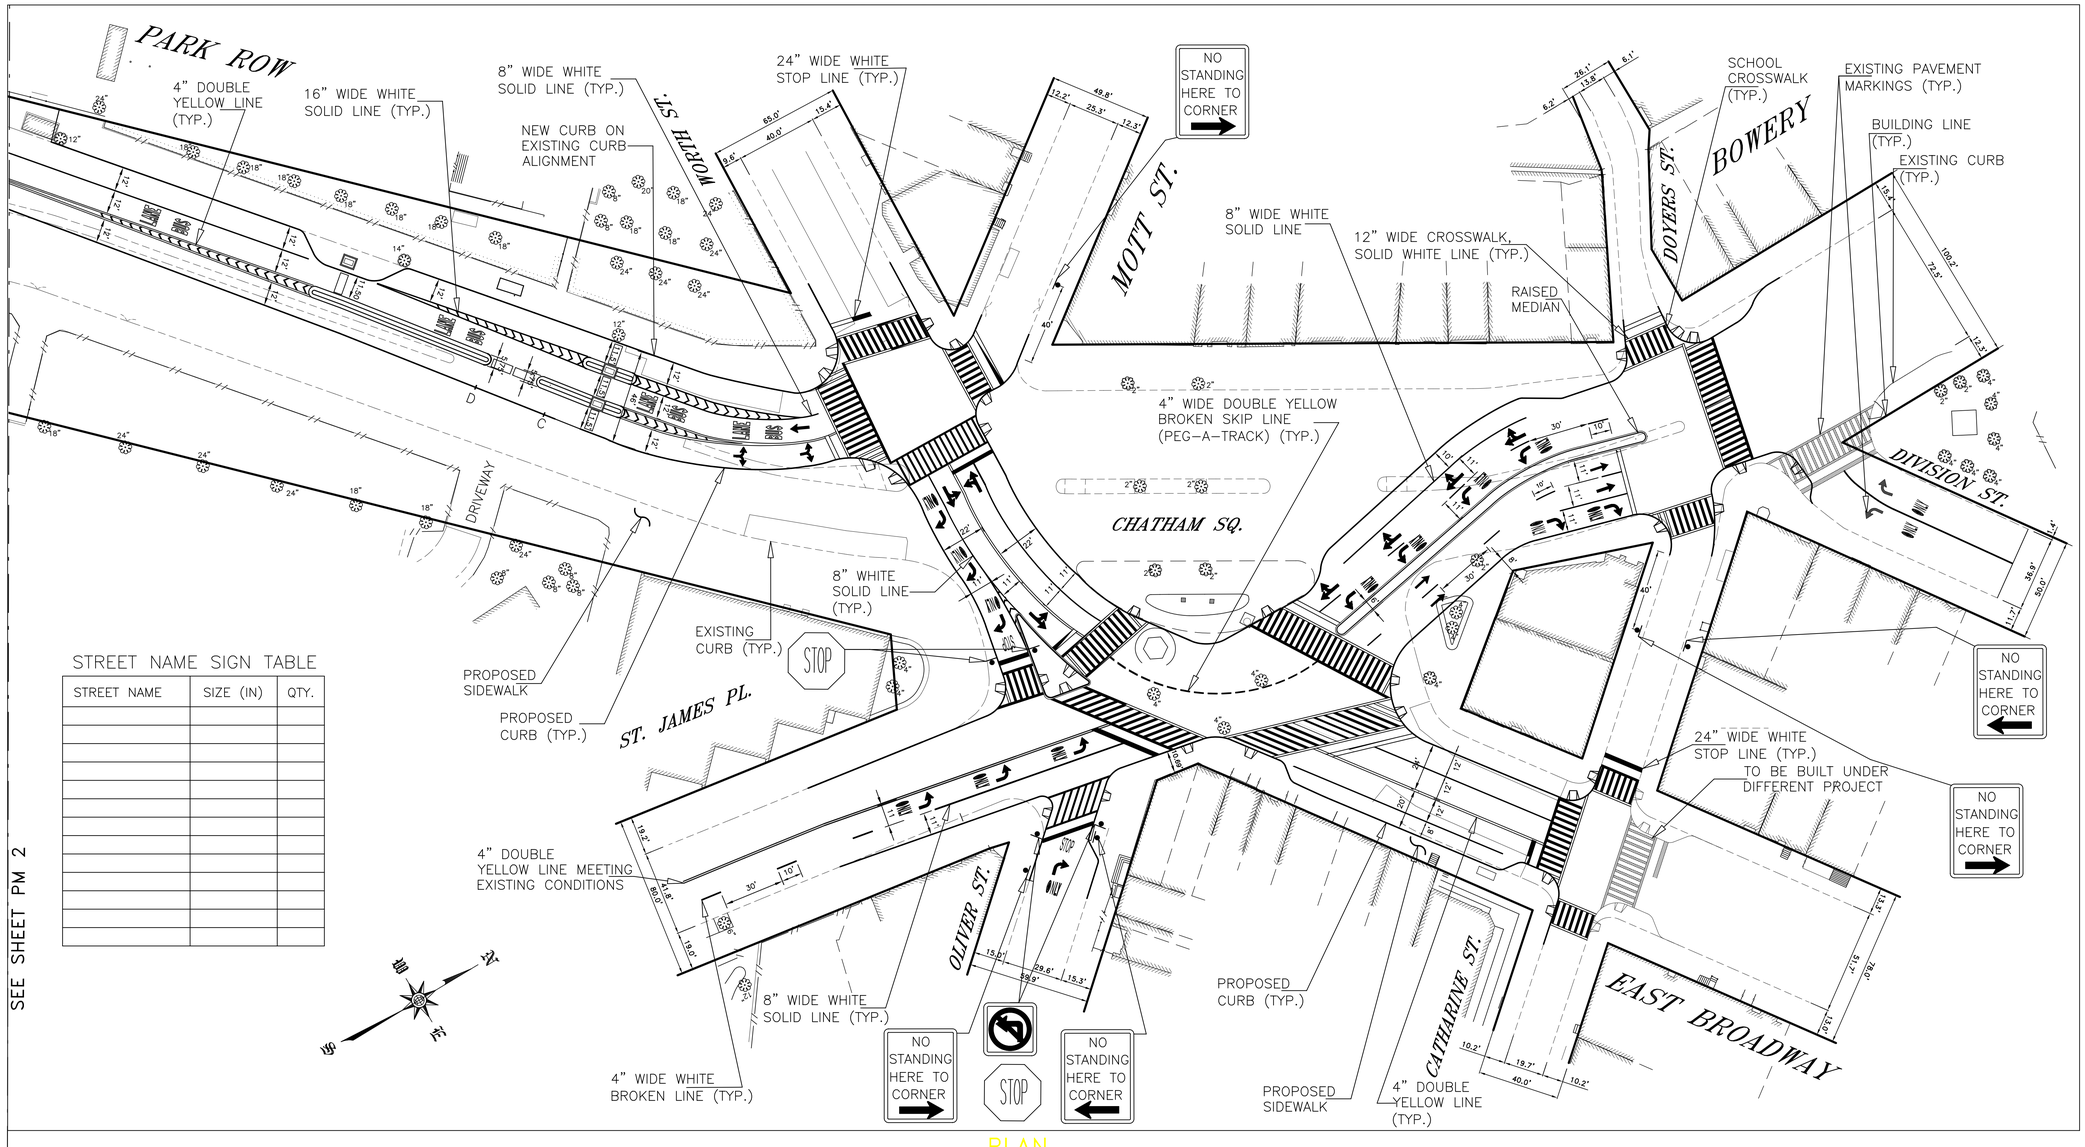

PLAN

SCALE: 1" = 30'

STREET NAME SIGN TABLE

STREET NAME	SIZE (IN)	QTY.

NOTES

1. FOR PAVEMENT STRIPINGS AND MARKINGS TYPICAL DETAILS, SEE NYCDOT BUREAU OF TRAFFIC STANDARD DRAWINGS.

2. FOR PAYMENT PURPOSES, EACH "BUS" WORD MESSAGE SHALL BE CONSIDERED AS EQUIVALENT TO 80 LINEAR FEET OF 4" WIDE THERMOPLASTIC REFLECTORIZED PAVEMENT MARKING (ITEM NO. 6.44).

3. FOR PAYMENT PURPOSES EACH "LANE" WORD MESSAGE SHALL BE CONSIDERED AS EQUIVALENT TO 105 LINEAR FEET OF 4" WIDE THERMOPLASTIC REFLECTORIZED PAVEMENT MARKING (ITEM NO. 6.44).

4. FOR PAYMENT PURPOSES, EACH "TURN LANE-USE ARROW" SYMBOL MESSAGE SHALL BE CONSIDERED AS EQUIVALENT TO 50 LINEAR FEET OF 4" WIDE THERMOPLASTIC REFLECTORIZED PAVEMENT MARKING (ITEM NO. 6.44).

5. FOR PAYMENT PURPOSES, EACH "THROUGH LANE-USE ARROW" SYMBOL MESSAGE SHALL BE CONSIDERED AS EQUIVALENT TO 40 LINEAR FEET OF 4" WIDE THERMOPLASTIC REFLECTORIZED PAVEMENT MARKING (ITEM NO. 6.44).

6. THE QUANTITIES LISTED IN THE ABOVE TRAFFIC AND STREET NAME TABLES ARE APROXIMATE AND MAY BE MODIFIED BY THE BUREAU OF TRAFFIC. THE ENGINEER WILL VERIFY WITH THE BUREAU OF TRAFFIC ALL QUANTITIES PRIOR TO START OF WORK

FIELD SURVEY WAS COMPLETED ON: DECEMBER 6, 2006.

"ONLY COPIES FROM THE ORIGINAL OF THIS SURVEY MARKED WITH AN ORIGINAL OF THE LAND SURVEYOR'S BLUE INKED OR EMBOSSED SEAL SHALL BE CONSIDERED TO BE A TRUE VALID COPY"

"UNAUTHORIZED ALTERATIONS OR ADDITION TO A LAND SURVEYING DRAWING BEARING A LICENSED PROFESSIONAL LAND SURVEYOR'S SEAL IS A VIOLATION OF ARTICLE 145, SECTION 7209, PARAGRAPH 2 OF THE NEW YORK STATE EDUCATION LAW"

NO.	DATE	DESCRIPTIONS	BY	APPR'D

REVISIONS

TOPOGRAPHIC SURVEY PREPARED BY:
NAME OF SURVEYING FIRM

LICENSED LAND SURVEYOR

DESIGNED BY JORGE TUA, P.E.
DRAWN BY JORGE TUA, P.E.
CHECKED BY HOW SHEEN PAU, P.E.

SCALE AS SHOWN

CADD FILE_____

Jorge Tua, P.E.
ENGINEER-IN-CHARGE

HOW SHEEN PAU, P.E.
DIRECTOR

CITY OF NEW YORK
DEPARTMENT OF DESIGN + CONSTRUCTION
DIVISION OF INFRASTRUCTURE
BUREAU OF DESIGN

PAVEMENT MARKINGS PLAN

ROADWAY IMPROVEMENT IN
CHATHAM SQUARE / PARK ROW AREA
BOROUGH OF MANHATTAN

CAPITAL PROJECT ID. HWMP2030

SHEET OF

PM 1

IN-HOUSE DESIGN