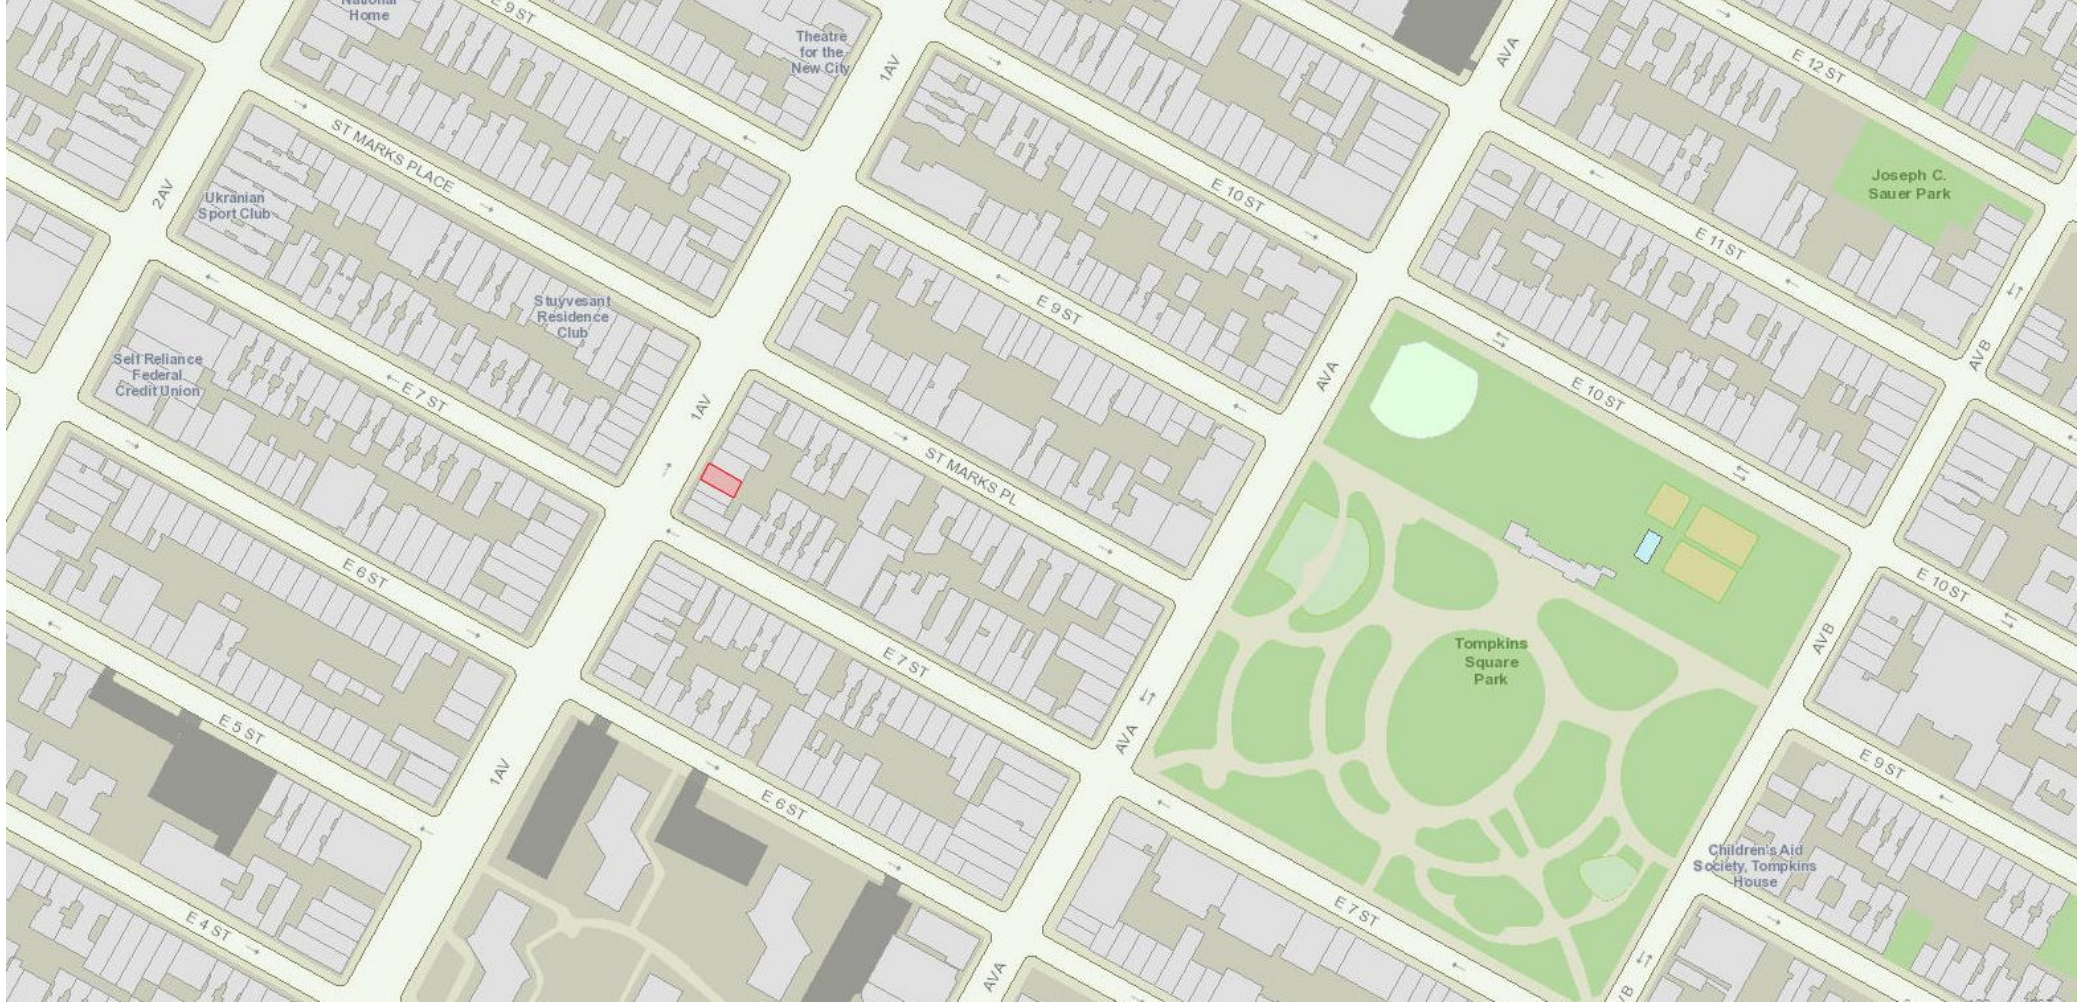

122 FIRST AVENUE

PORPOSED DUCT – WORK PRESENTATION

Architectual Plans

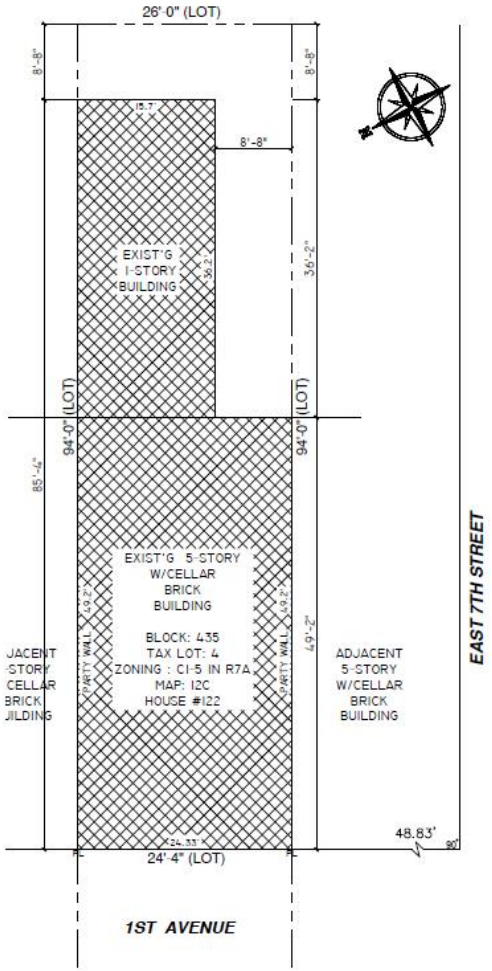

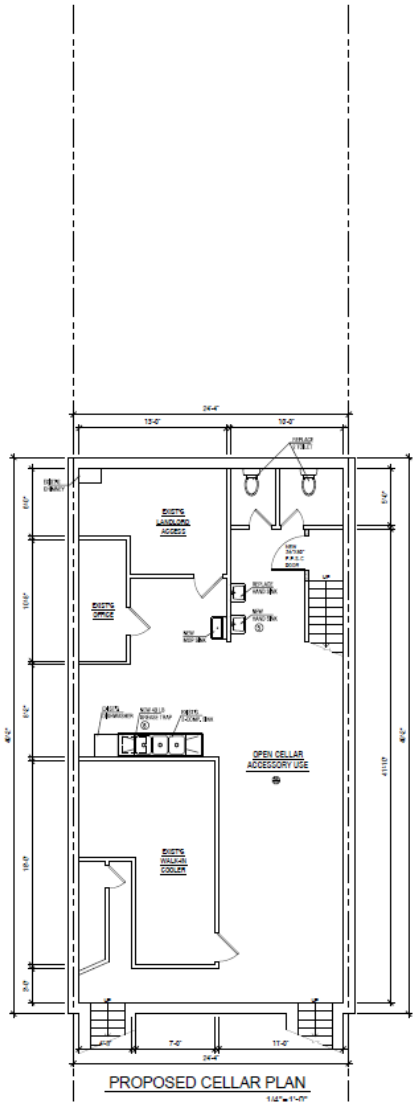

PROPOSED CELLAR PLAN

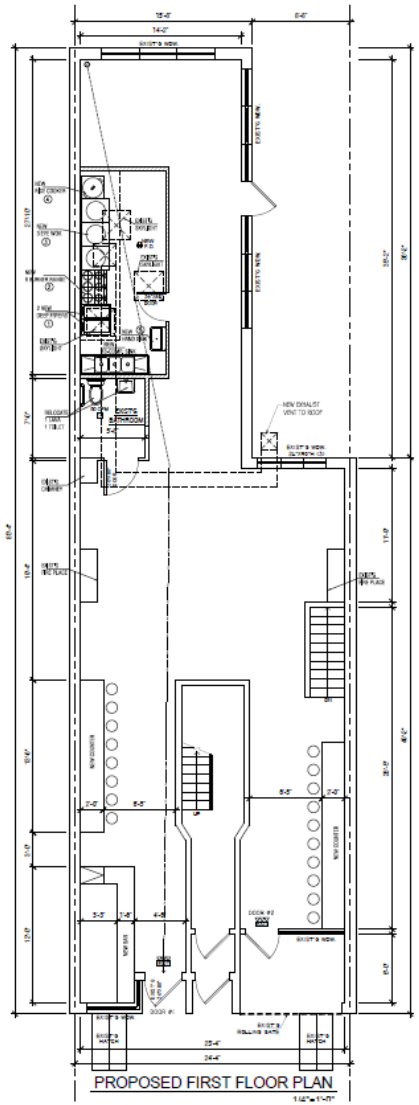

PROPOSED FIRST FLOOR PLAN

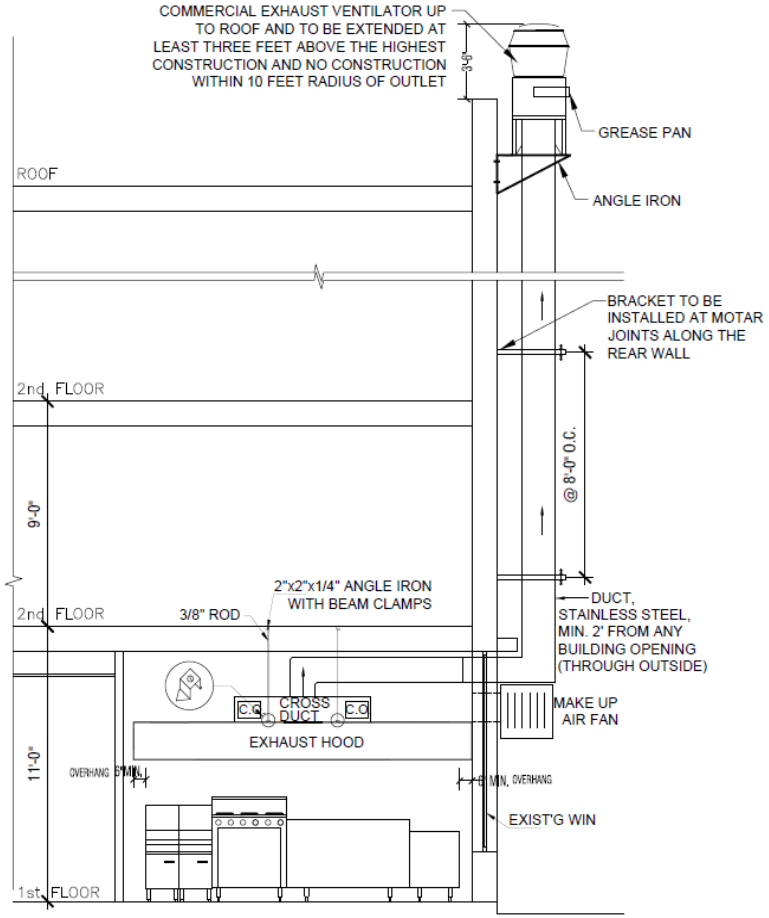

HOOD SECTION

SCALE: N.T.S.

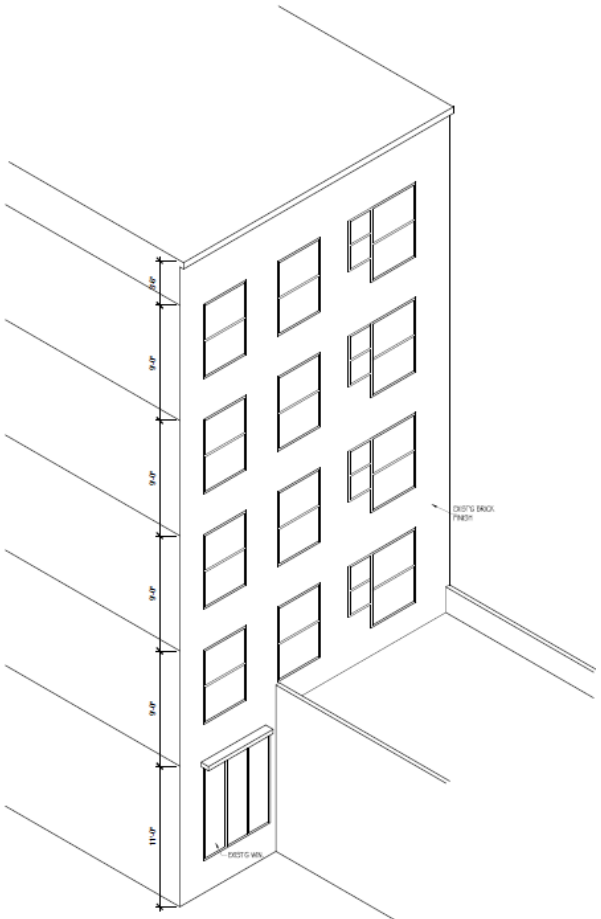

EXIST'G AXONOMETRIC VIEW
SCALE:N.T.S.

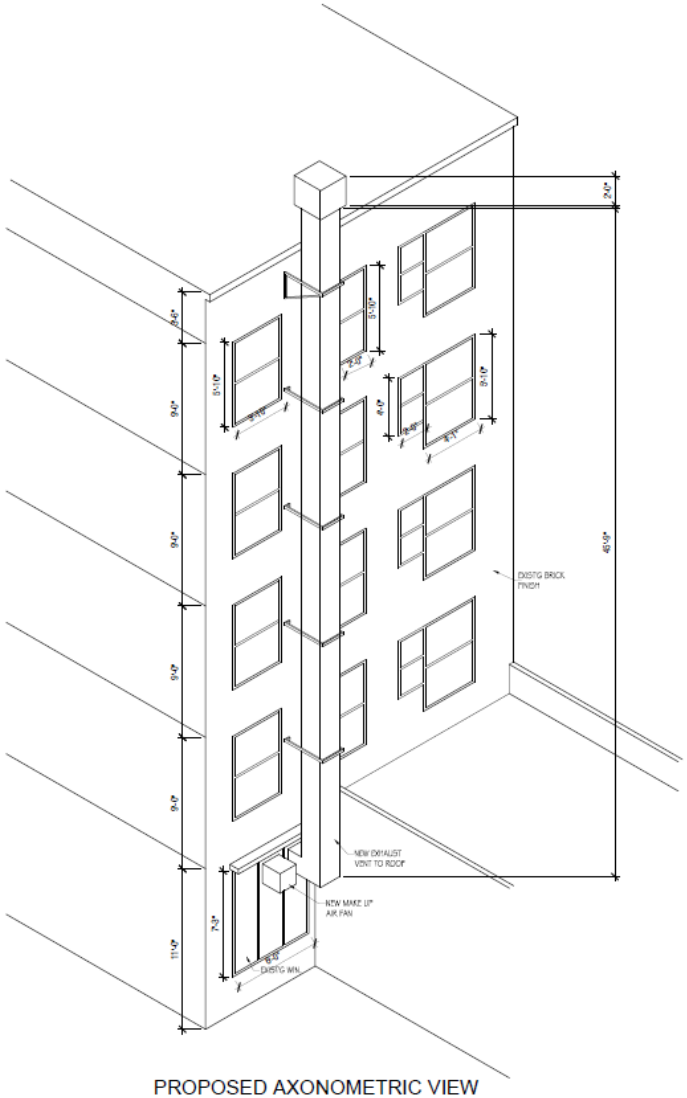

PROPOSED AXONOMETRIC VIEW
EXTERIOR REVIEW OF THE DUCT CONNECT DEATILS AT THE REAR YARD

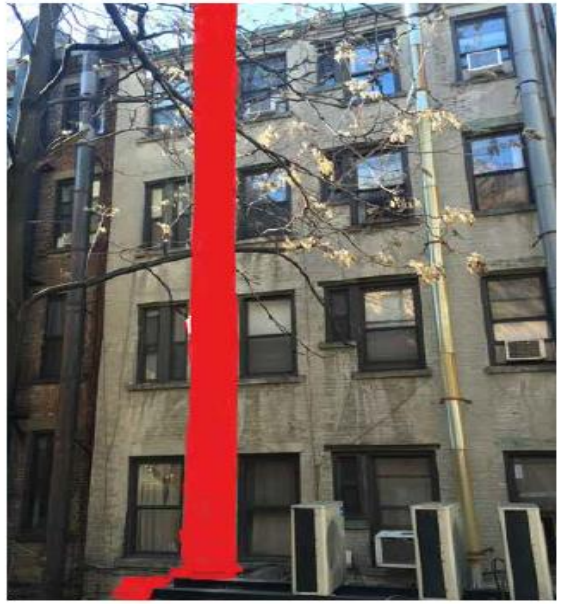

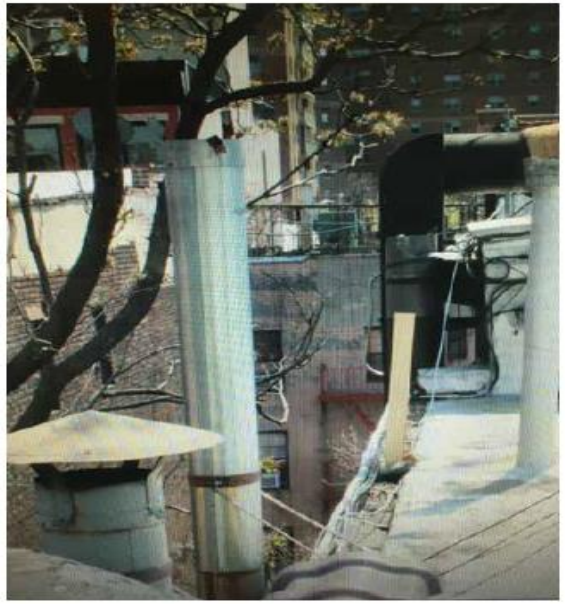

Note:
Proposed duct work location is indicated in red.

Existing Construction

Existing Construction