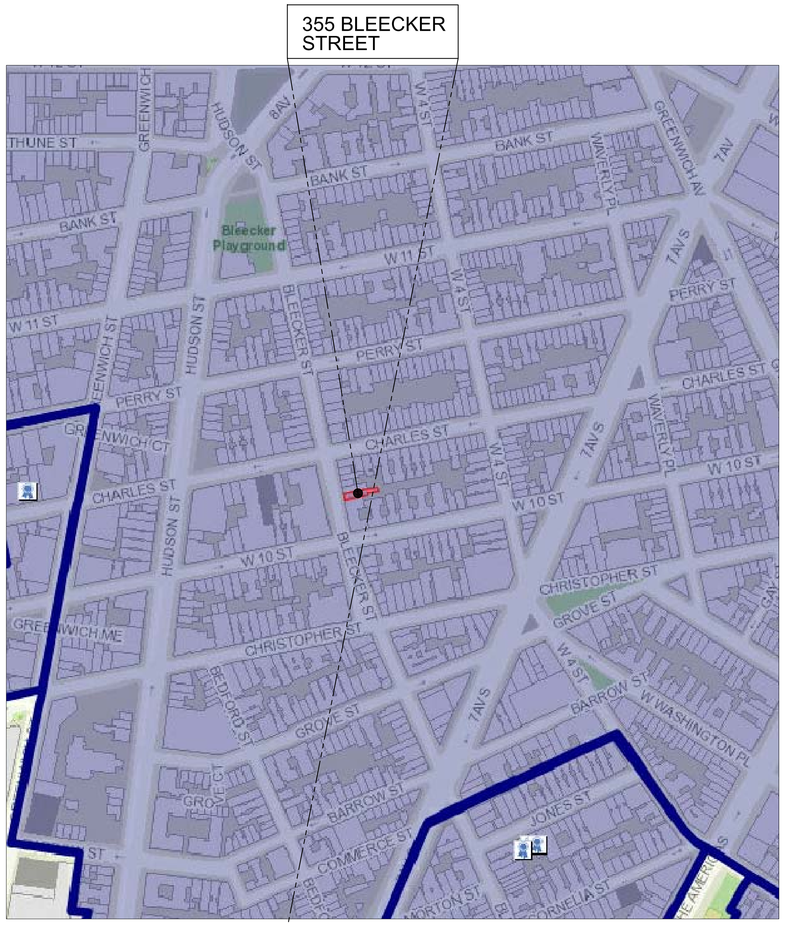

N	PLOT PLAN (SCALE : N.T.S.)		ADDRESS
	BLOCK : 620	LOT : 44	355 BLEECKER STREET NEW YORK, 10014
	ZONE : C1-6 / R6	MAP : 12A	

1 LM-001 HISTORIC DISTRICT MAP
SCALE : N.T.S.

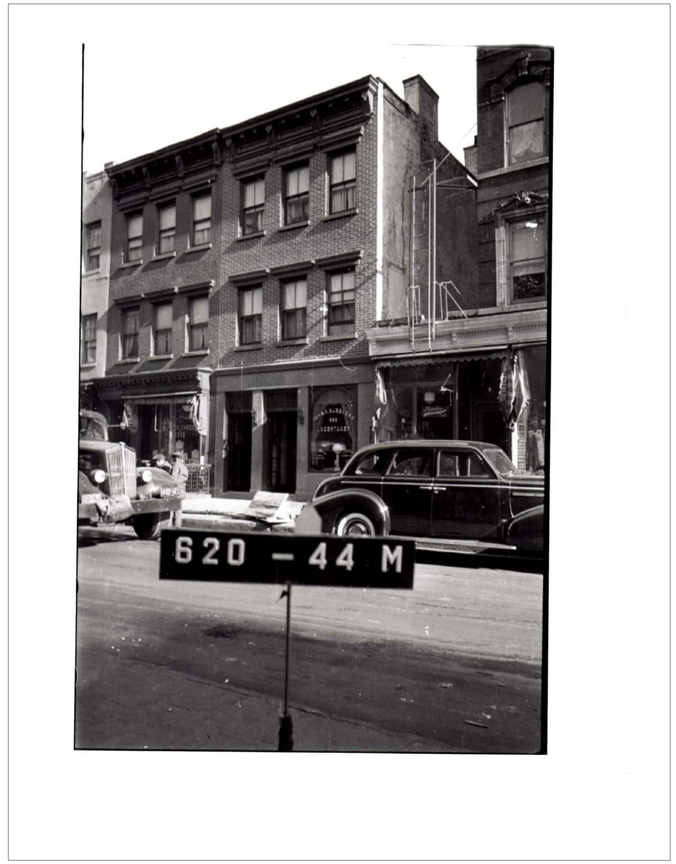

2 LM-001 1940's PHOTOS @ STORE-FRONT
SCALE : N.T.S.

3 LM-001 PRESENT PHOTOS @ STORE-FRONT
SCALE : N.T.S.

4 LM-001 1940's PHOTO @ STORE-FRONT
SCALE : N.T.S.

5 LM-001 PRESENT PHOTO @ STORE-FRONT
SCALE : N.T.S.

PROJECT :

LEGALIZATION OF
STORE-FRONT & WINDOW

M-DIS DESIGN GROUP

36-22A Francis Lewis Blvd. Suite 201
Flushing, NY 11358
TEL: 718) 888-9497 FAX: 718) 888-9195
E-mail: info@mdisdesign.com

ARCHITECTURAL / ENGINEERING / INTERIOR DESIGN / CONST. MANAGEMENT

PROJ. ADDRESS
355 Bleecker St.
New York, NY 10014

DATE	07-21-14
SCALE	AS NOTED
DWN. BY	KH
PROJ. NO.	140721MN
PAGE NO.	1 OF 5

DWG. NO.
LM-001.00

FOR PRESENTATION

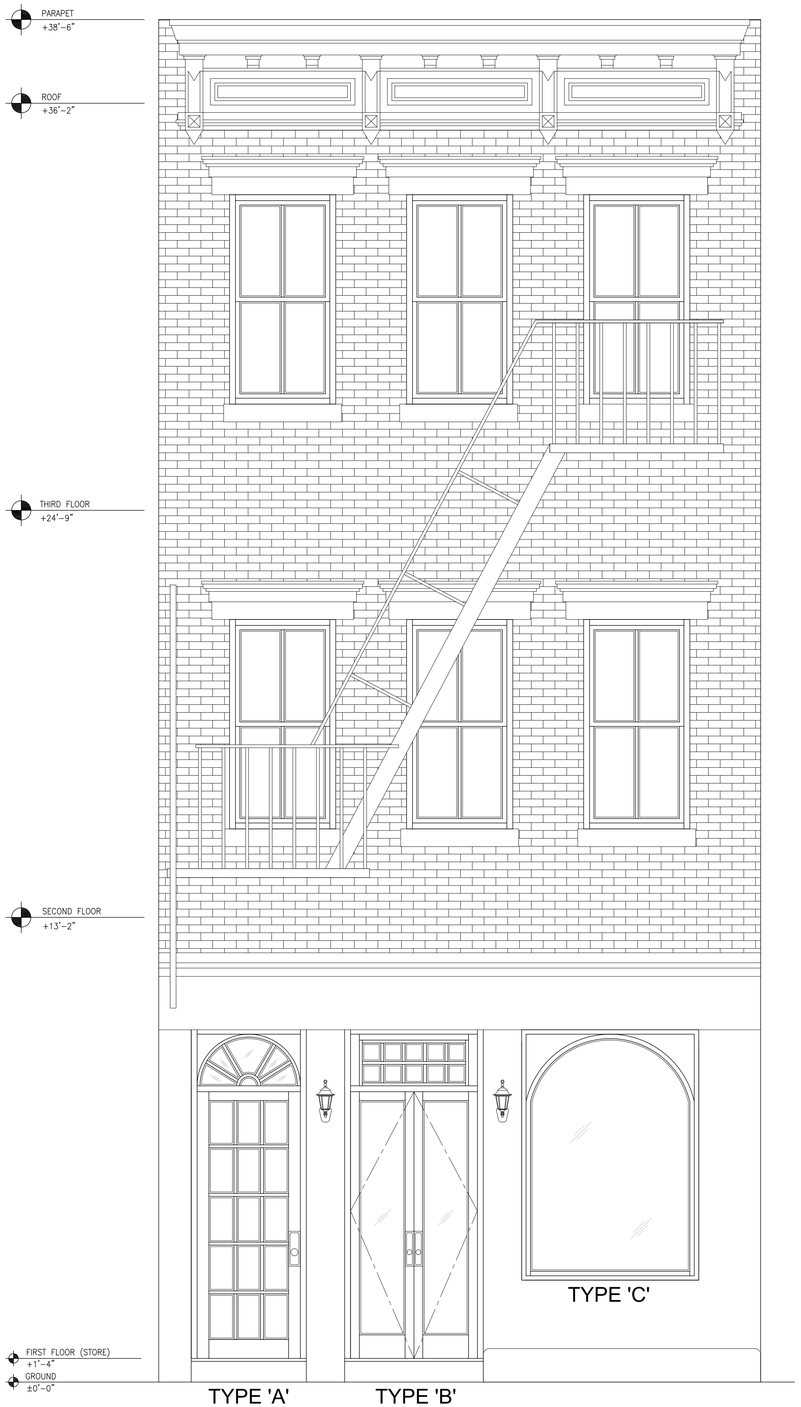

1 LM-002 1940's ELEVATION @ FRONT
SCALE : 1/2" = 1'-0"

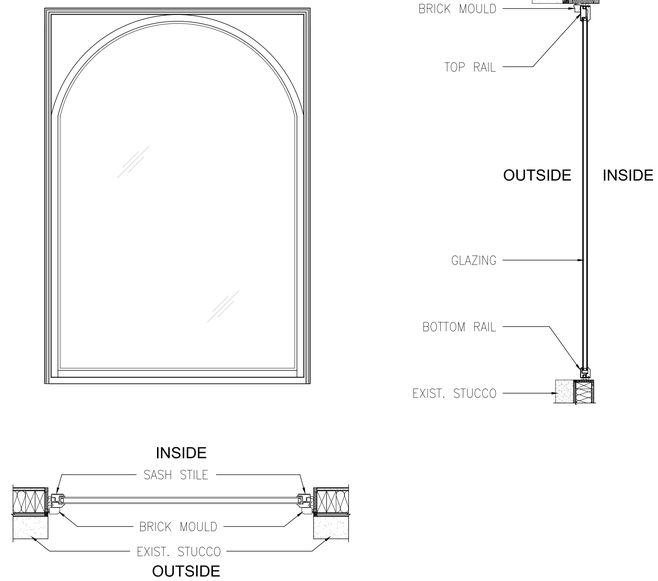

2 LM-002 TYPE 'A' STORE-FRONT FIXED WINDOW HOR. & VER. SECTIONS
SCALE : 3/4"=1'-0"

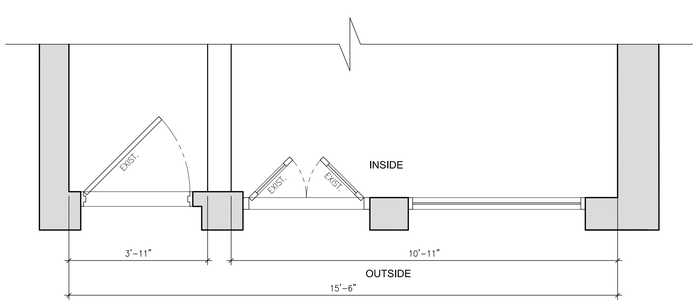

3 LM-002 1940's PLAN @ STORE-FRONT
SCALE : 1/2" = 1'-0"

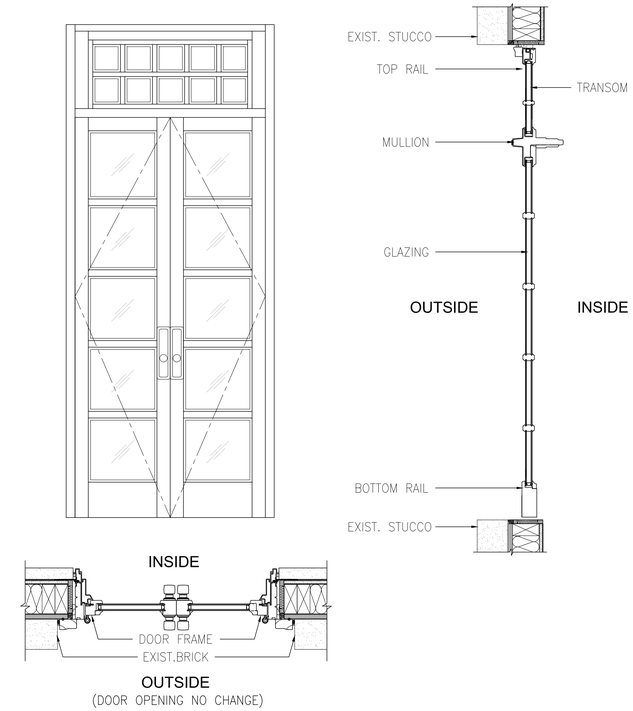

4 LM-002 TYPE 'B' STORE ENTRANCE DOOR HOR. & VER. SECTIONS
SCALE : 3/4"=1'-0"

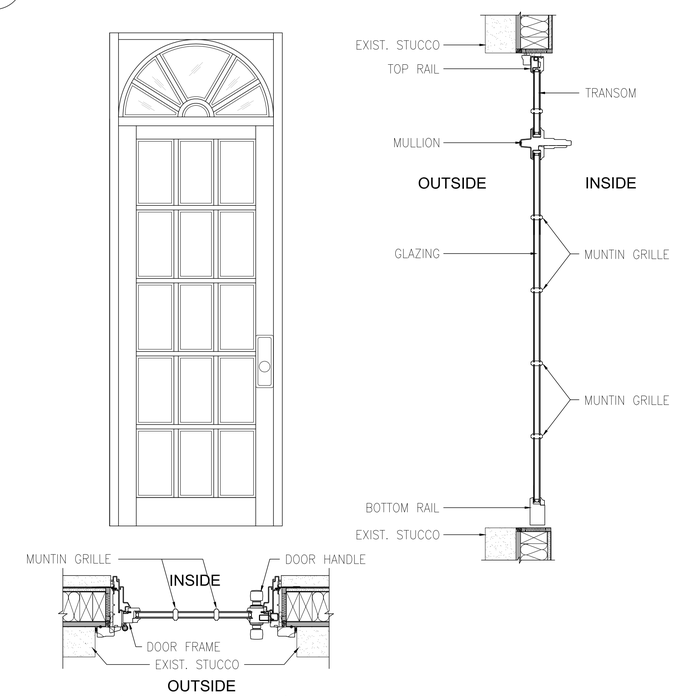

5 LM-002 TYPE 'A' ENTRANCE DOOR HOR. & VER. SECTIONS
SCALE : 3/4"=1'-0"

PROJECT :

LEGALIZATION OF
STORE-FRONT & WINDOW

M-DIS DESIGN GROUP

36-22A Francis Lewis Blvd. Suite 201
Flushing, NY 11358
TEL: 718) 888-9497 FAX: 718) 888-9195
E-mail: info@mdisdesign.com

ARCHITECTURAL / ENGINEERING / INTERIOR DESIGN / CONST. MANAGEMENT

PROJ. ADDRESS

355 Bleecker St.
New York, NY 10014

DATE	07-21-14
SCALE	AS NOTED
DWN. BY	KH
PROJ. NO.	140721MN
PAGE NO.	2 OF 5

DWG. NO.

LM-002.00

FOR PRESENTATION

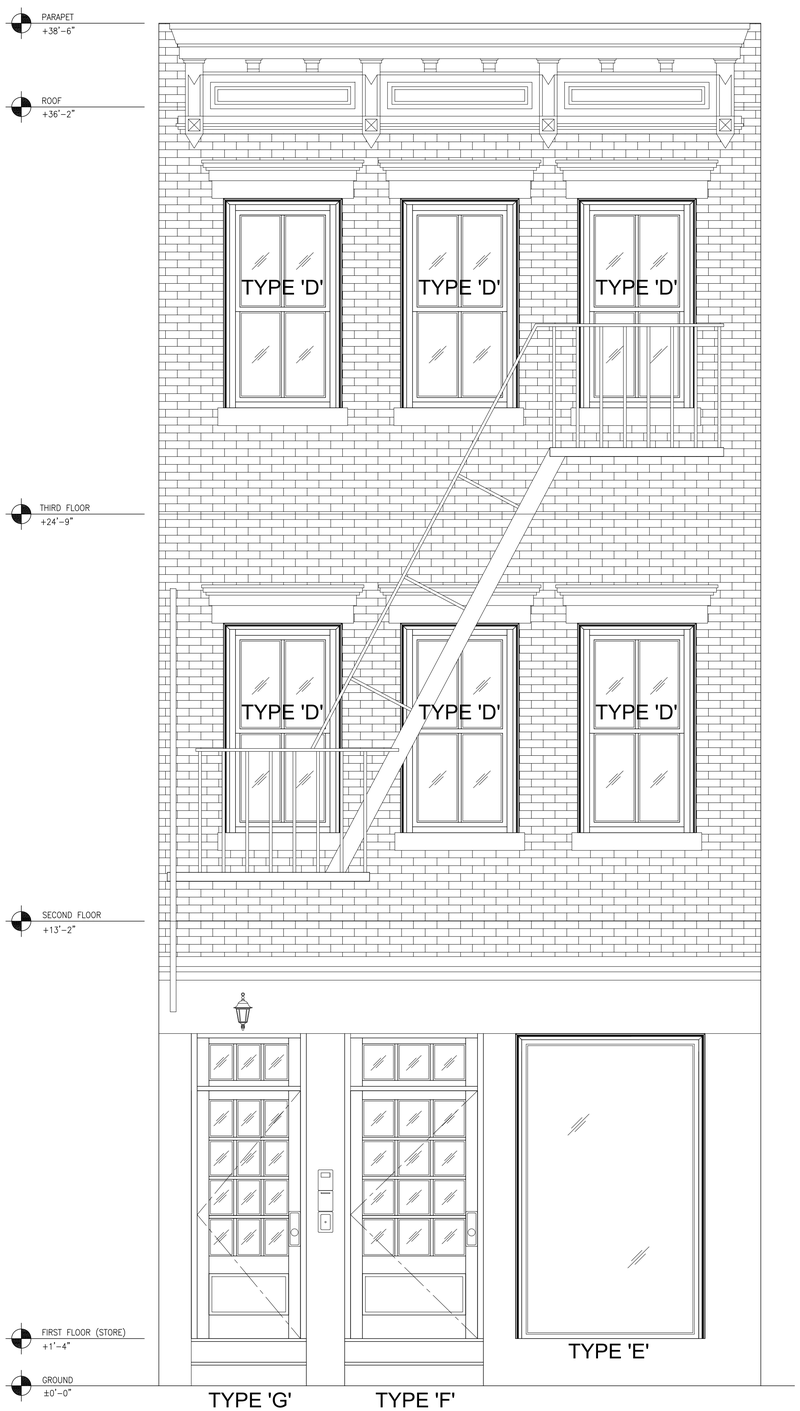

1 LM-003 PRESENT ELEVATION @ FRONT

SCALE : 1/2" = 1'-0"

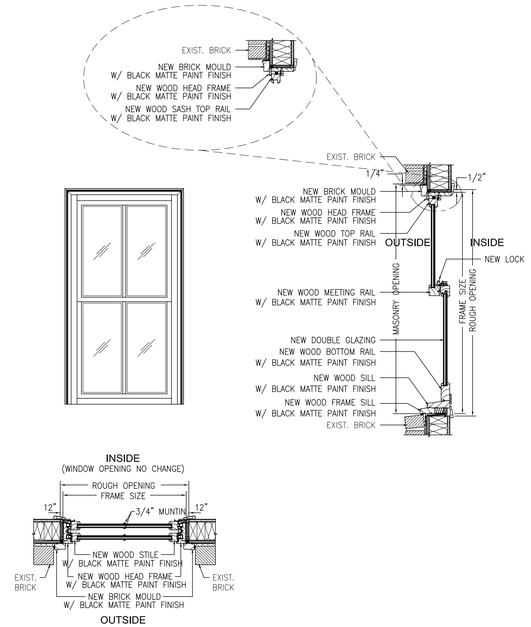

2 LM-003 TYPE 'D' WINDOW HOR. & VER. SECTIONS

SCALE : 1/2"=1'-0"

NOTE: ALL WINDOW FRAMES INCLUDES BRICK MOULD, WINDOW MUNTIN TO BE PAINTED BLACK MATTE FINISH

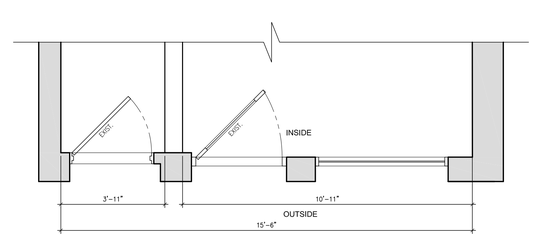

3 LM-003 PRESENT PLAN @ STORE-FRONT

SCALE : N.T.S.

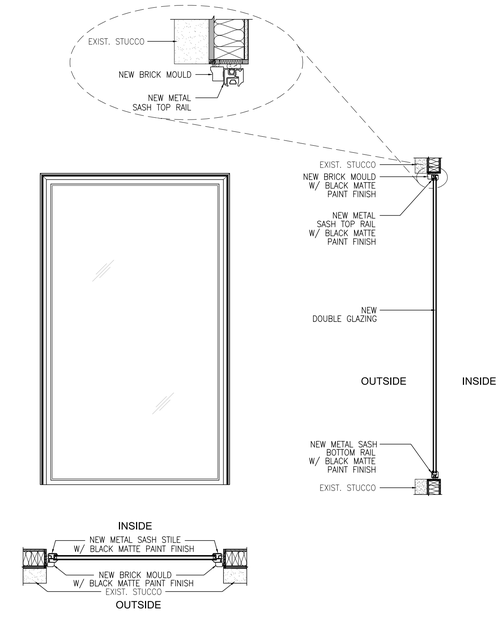

4 LM-003 TYPE 'E' STORE-FRONT FIXED WINDOW HOR. & VER. SECTIONS

SCALE : 1/2"=1'-0"

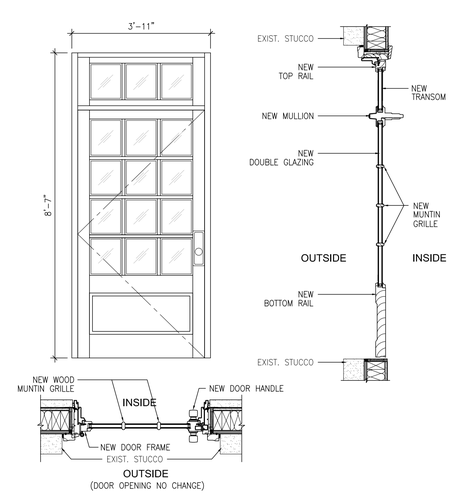

5 LM-003 TYPE 'F' STORE ENTRANCE DOOR HOR. & VER. SECTIONS

SCALE : 1/2"=1'-0"

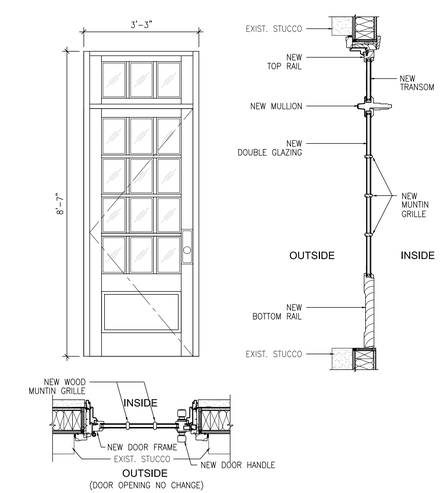

6 LM-003 TYPE 'G' ENTRANCE DOOR HOR. & VER. SECTIONS

SCALE : 1/2"=1'-0"

FOR PRESENTATION

PROJECT :

LEGALIZATION OF
STORE-FRONT & WINDOW

M-DIS DESIGN GROUP

36-22A Francis Lewis Blvd. Suite 201
Flushing, NY 11358
TEL: 718) 888-9497 FAX: 718) 888-9195
E-mail: info@mdisdesign.com

ARCHITECTURAL / ENGINEERING / INTERIOR DESIGN / CONST. MANAGEMENT

PROJ. ADDRESS

355 Bleecker St.
New York, NY 10014

DATE	07-21-14
SCALE	AS NOTED
DWN. BY	KH
PROJ. NO.	140721MN
PAGE NO.	3 OF 5

DWG. NO.

LM-003.00

1 / LM-004 STREET VIEWS @ NORTH & SOUTH

SCALE : N.T.S.

PROJECT :

LEGALIZATION OF
STORE-FRONT & WINDOW

M-DIS DESIGN GROUP

36-22A Francis Lewis Blvd. Suite 201
Flushing, NY 11358
TEL: 718) 888-9497 FAX: 718) 888-9195
E-mail: info@mdisdesign.com

ARCHITECTURAL / ENGINEERING / INTERIOR DESIGN / CONST. MANAGEMENT

PROJ. ADDRESS

355 Bleecker St.
New York, NY 10014

DATE	07-21-14
SCALE	AS NOTED
DWN. BY	KH
PROJ. NO.	140721MN
PAGE NO.	4 OF 5

DWG. NO.

LM-004.00

FOR PRESENTATION

363 BLEECKER STREET

361 BLEECKER STREET

PROJECT ADDRESS: 355 BLEECKER STREET

1
LM-005

NEIGHBORHOOD STREET VIEWS @ NORTH & SOUTH

SCALE : N.T.S.

PROJECT :

LEGALIZATION OF
STORE-FRONT & WINDOW

M-DIS DESIGN GROUP

36-22A Francis Lewis Blvd. Suite 201
Flushing, NY 11358
TEL: 718) 888-9497 FAX: 718) 888-9195
E-mail: info@mdisdesign.com

ARCHITECTURAL / ENGINEERING / INTERIOR DESIGN / CONST. MANAGEMENT

PROJ. ADDRESS

355 Bleecker St.
New York, NY 10014

DATE	07-21-14
SCALE	AS NOTED
DWN. BY	KH
PROJ. NO.	140721MN
PAGE NO.	5 OF 5

DWG. NO.

LM-005.00

FOR PRESENTATION