The New-York Historical Society

Phase V: First Floor, Entry Access and Climate Control Upgrade

Final Submission as Approved by the
New York City Landmarks Preservation Commission

Platt Byard Dovell White
Architects LLP
20 West 22nd Street
New York, NY 10010
T 212-691-2440
F 212-633-0144

April 24, 2007

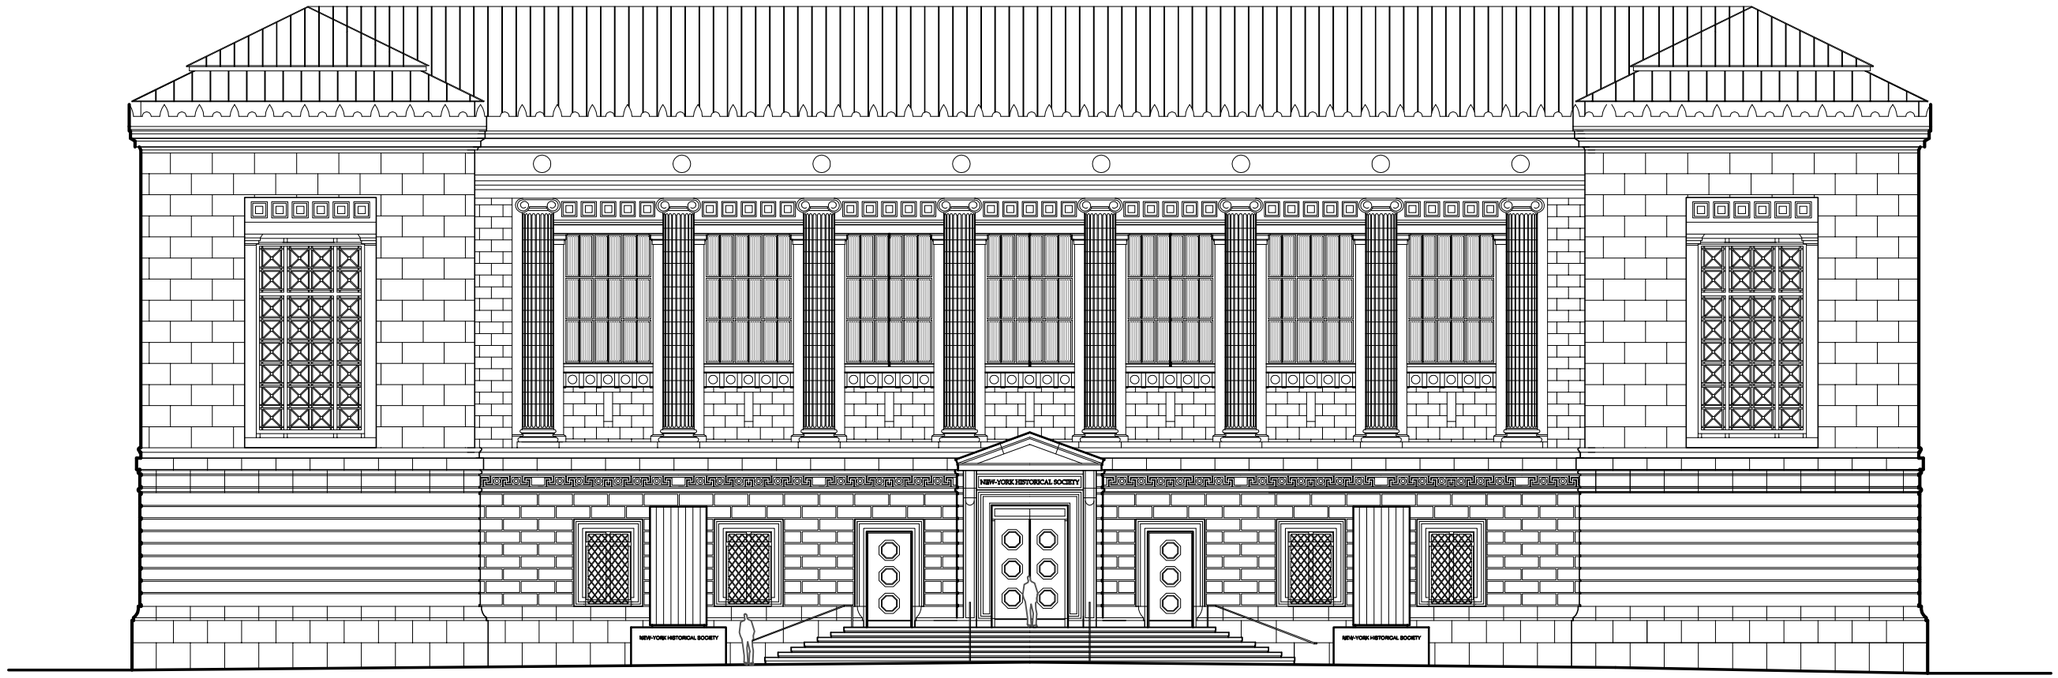

NEW-YORK HISTORICAL SOCIETY

Central Park West Elevation

0 4 8 16

April 24, 2007

Platt Byard Dovell White
Architects LLP

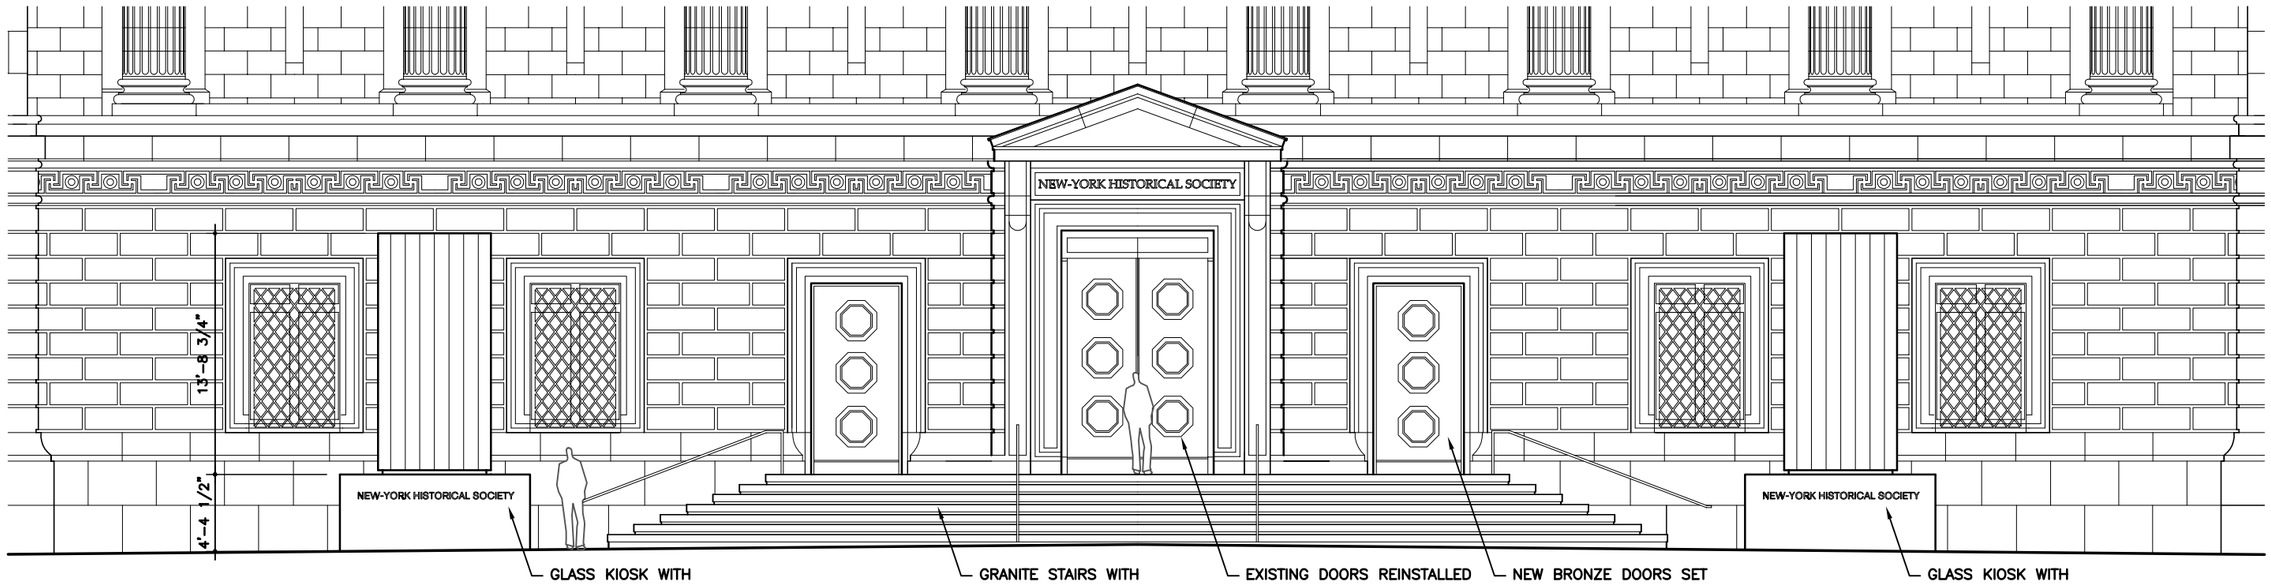

EAST ELEVATION DETAIL

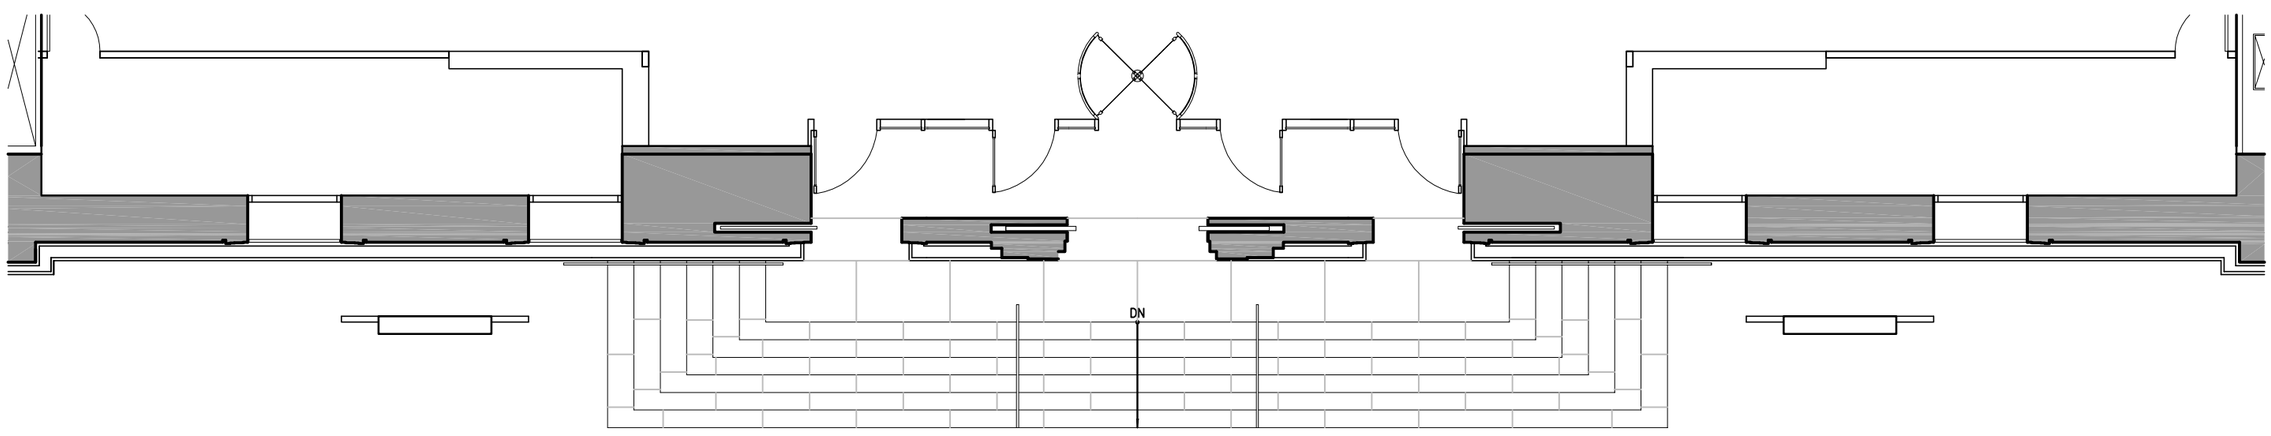

PLAN DETAIL

CENTRAL PARK WEST

NEW-YORK HISTORICAL SOCIETY

Central Park West Entrance

0 2 4 8

April 24, 2007

Platt Byard Dovell White
Architects LLP

NEW-YORK HISTORICAL SOCIETY

Central Park West Elevation

April 24, 2007

Platt Byard Dovell White
Architects LLP

NEW-YORK HISTORICAL SOCIE
NEW-YORK HISTORICAL SOCIETY

NEW-YORK HISTORICAL SOCIETY

West 77th Street Elevation

0 4 8 16

April 24, 2007

Platt Byard Dovell White
Architects LLP

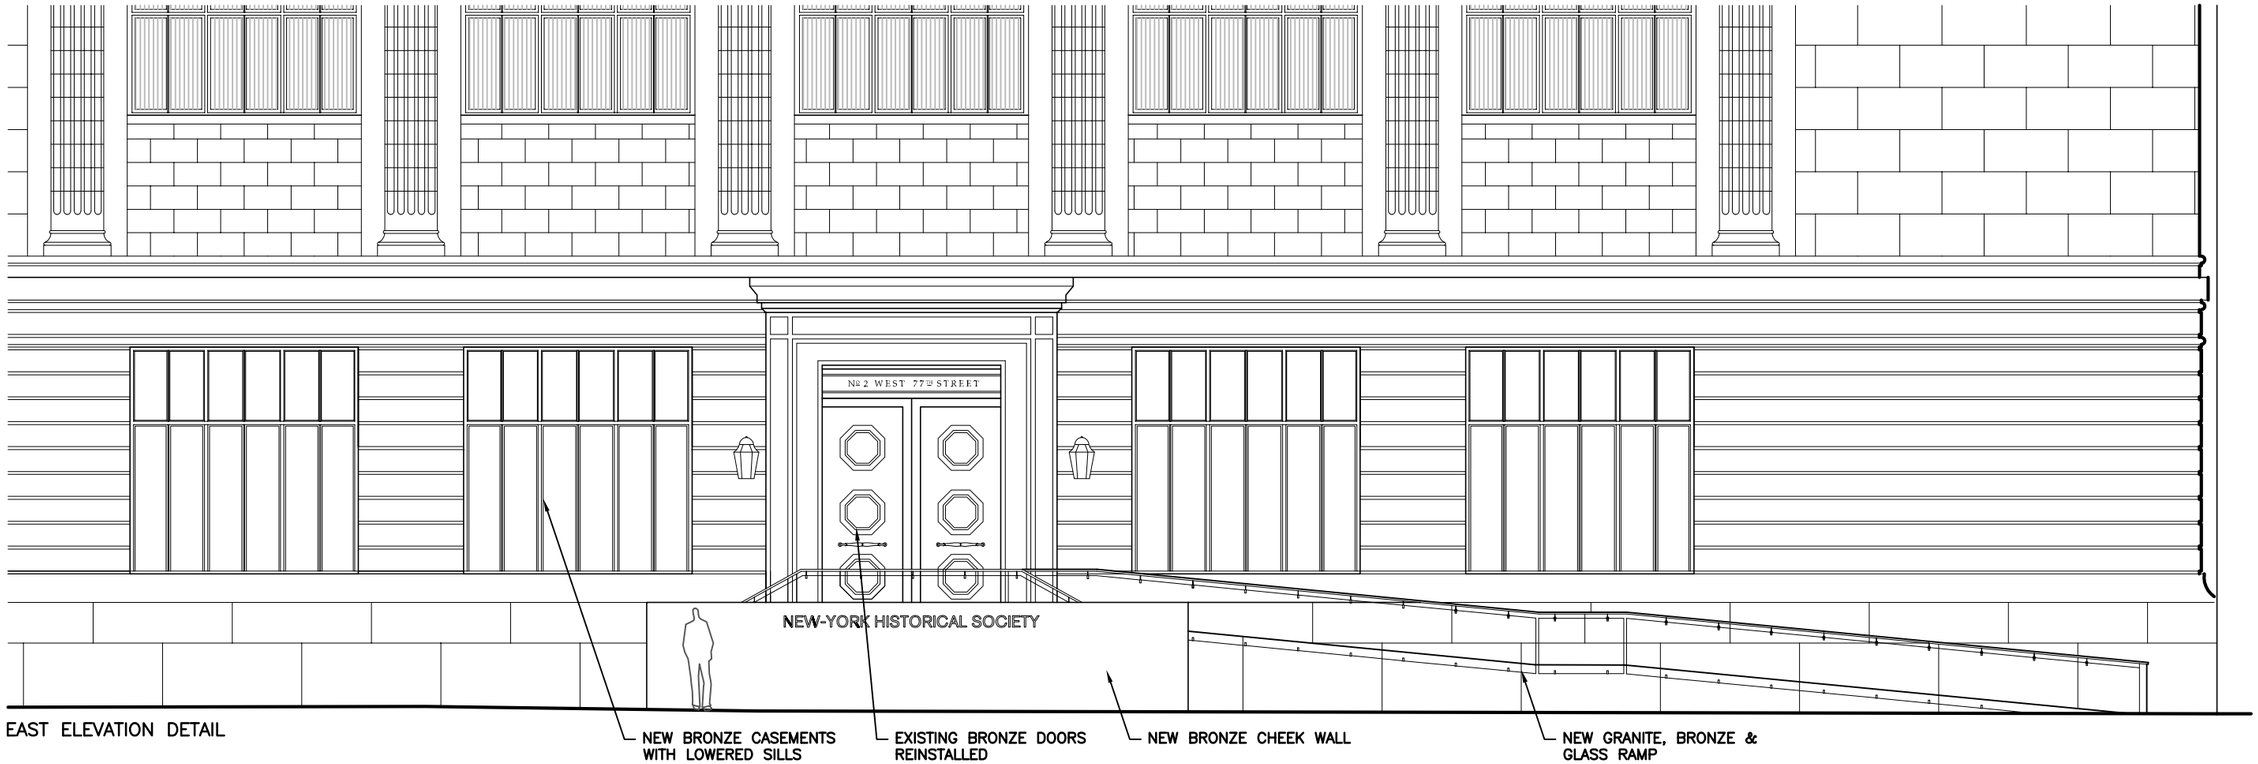

EAST ELEVATION DETAIL

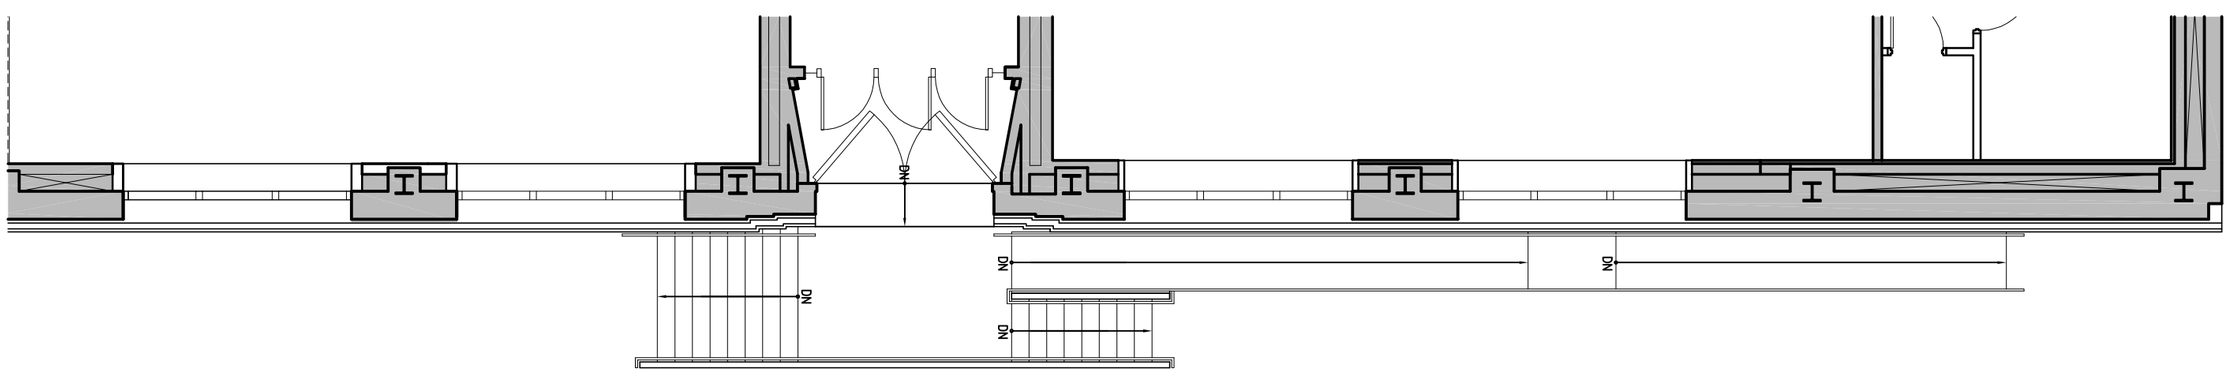

PLAN DETAIL

WEST 77TH STREET

NEW-YORK HISTORICAL SOCIETY

West 77th Street Elevation

April 24, 2007

Platt Byard Dovell White
Architects LLP

NEW-YORK HISTORICAL SOCIETY

West 77th Street Entrance Perspective

April 24, 2007

Platt Byard Dovell White
Architects LLP

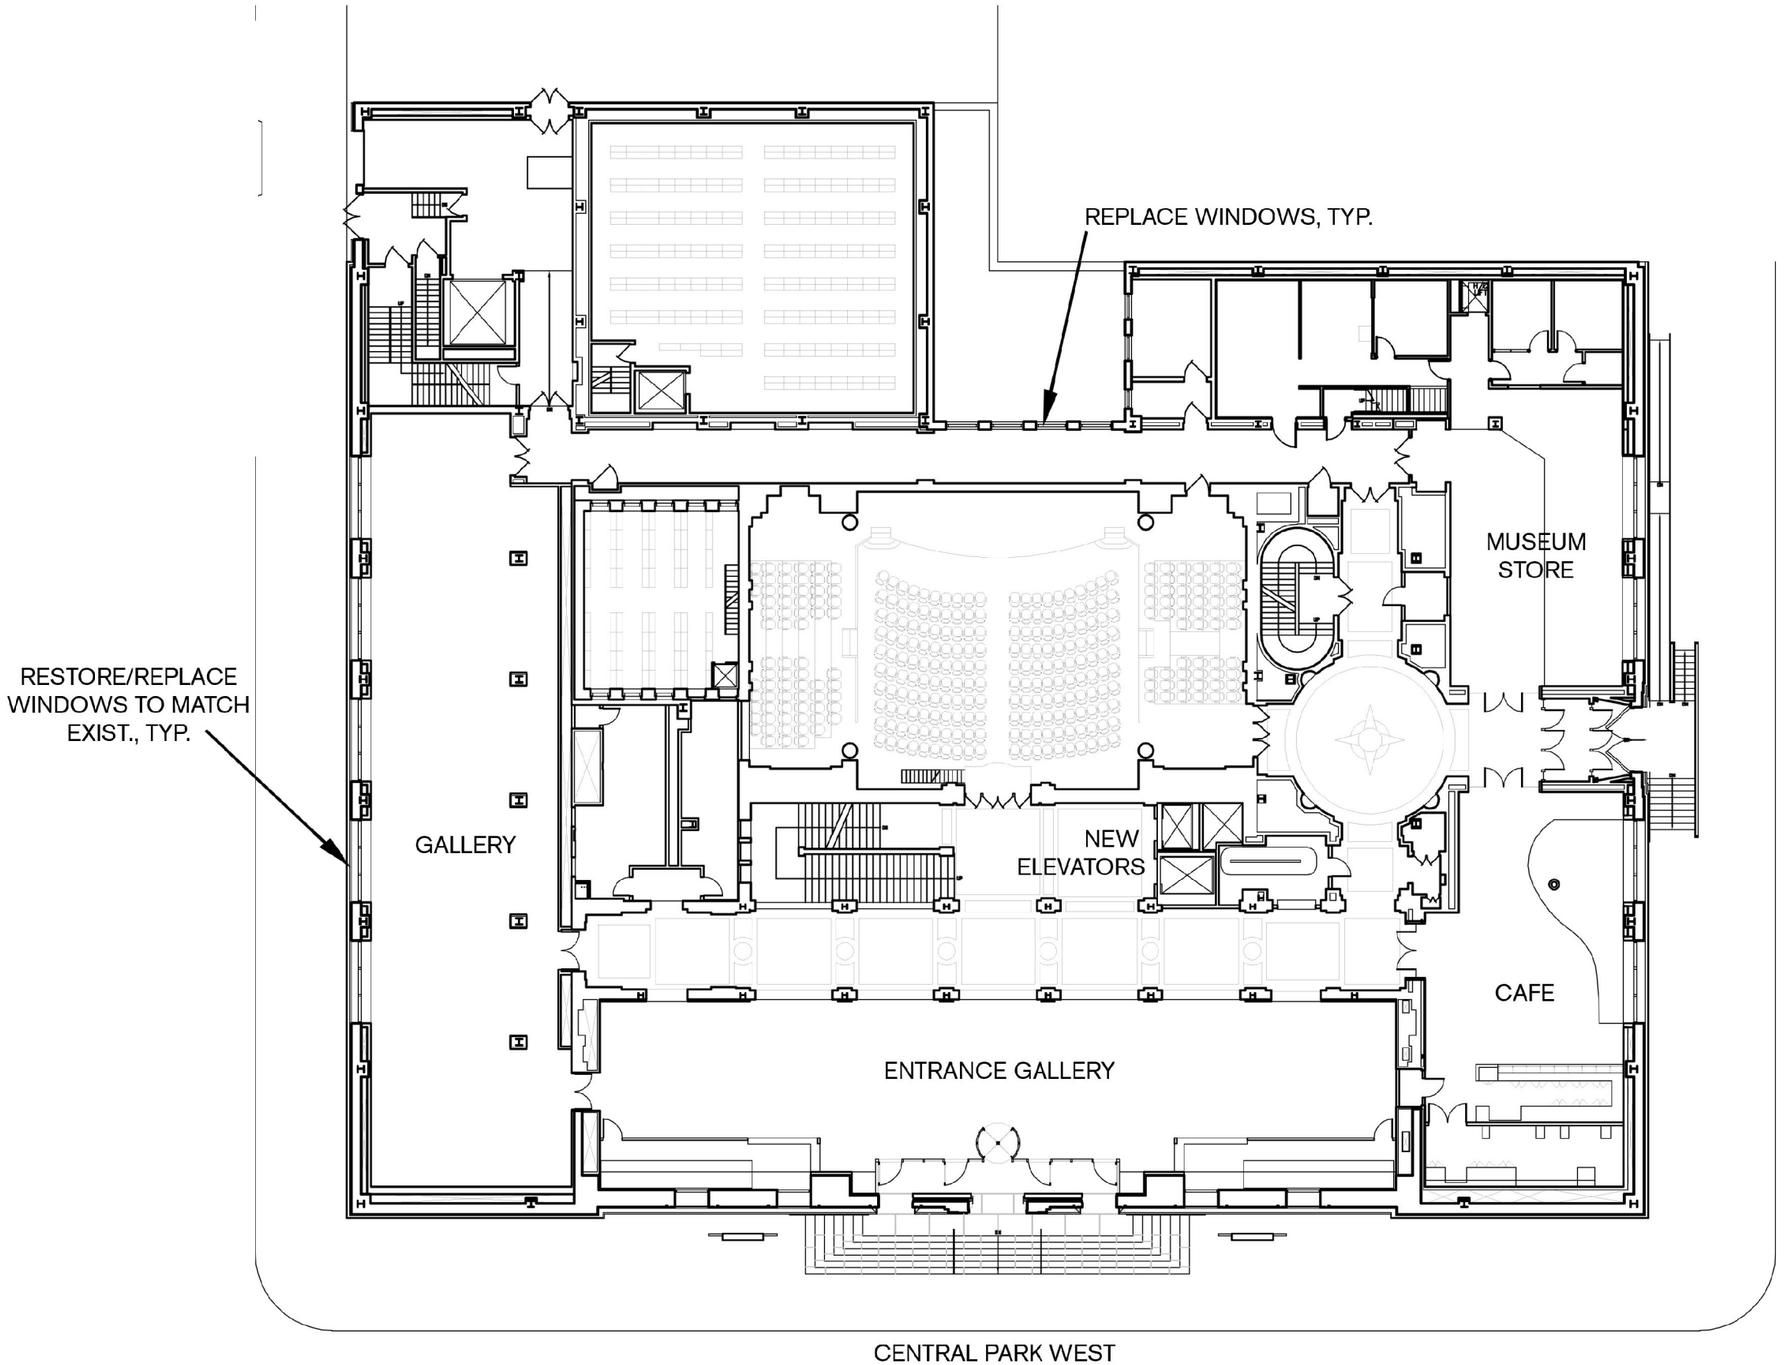
REPLACE WINDOWS, TYP.
RESTORE/REPLACE
WINDOWS TO MATCH
EXIST., TYP.
MUSEUM
STORE
GALLERY
NEW
ELEVATORS
CAFE
ENTRANCE GALLERY
77TH STREET
CENTRAL PARK WEST