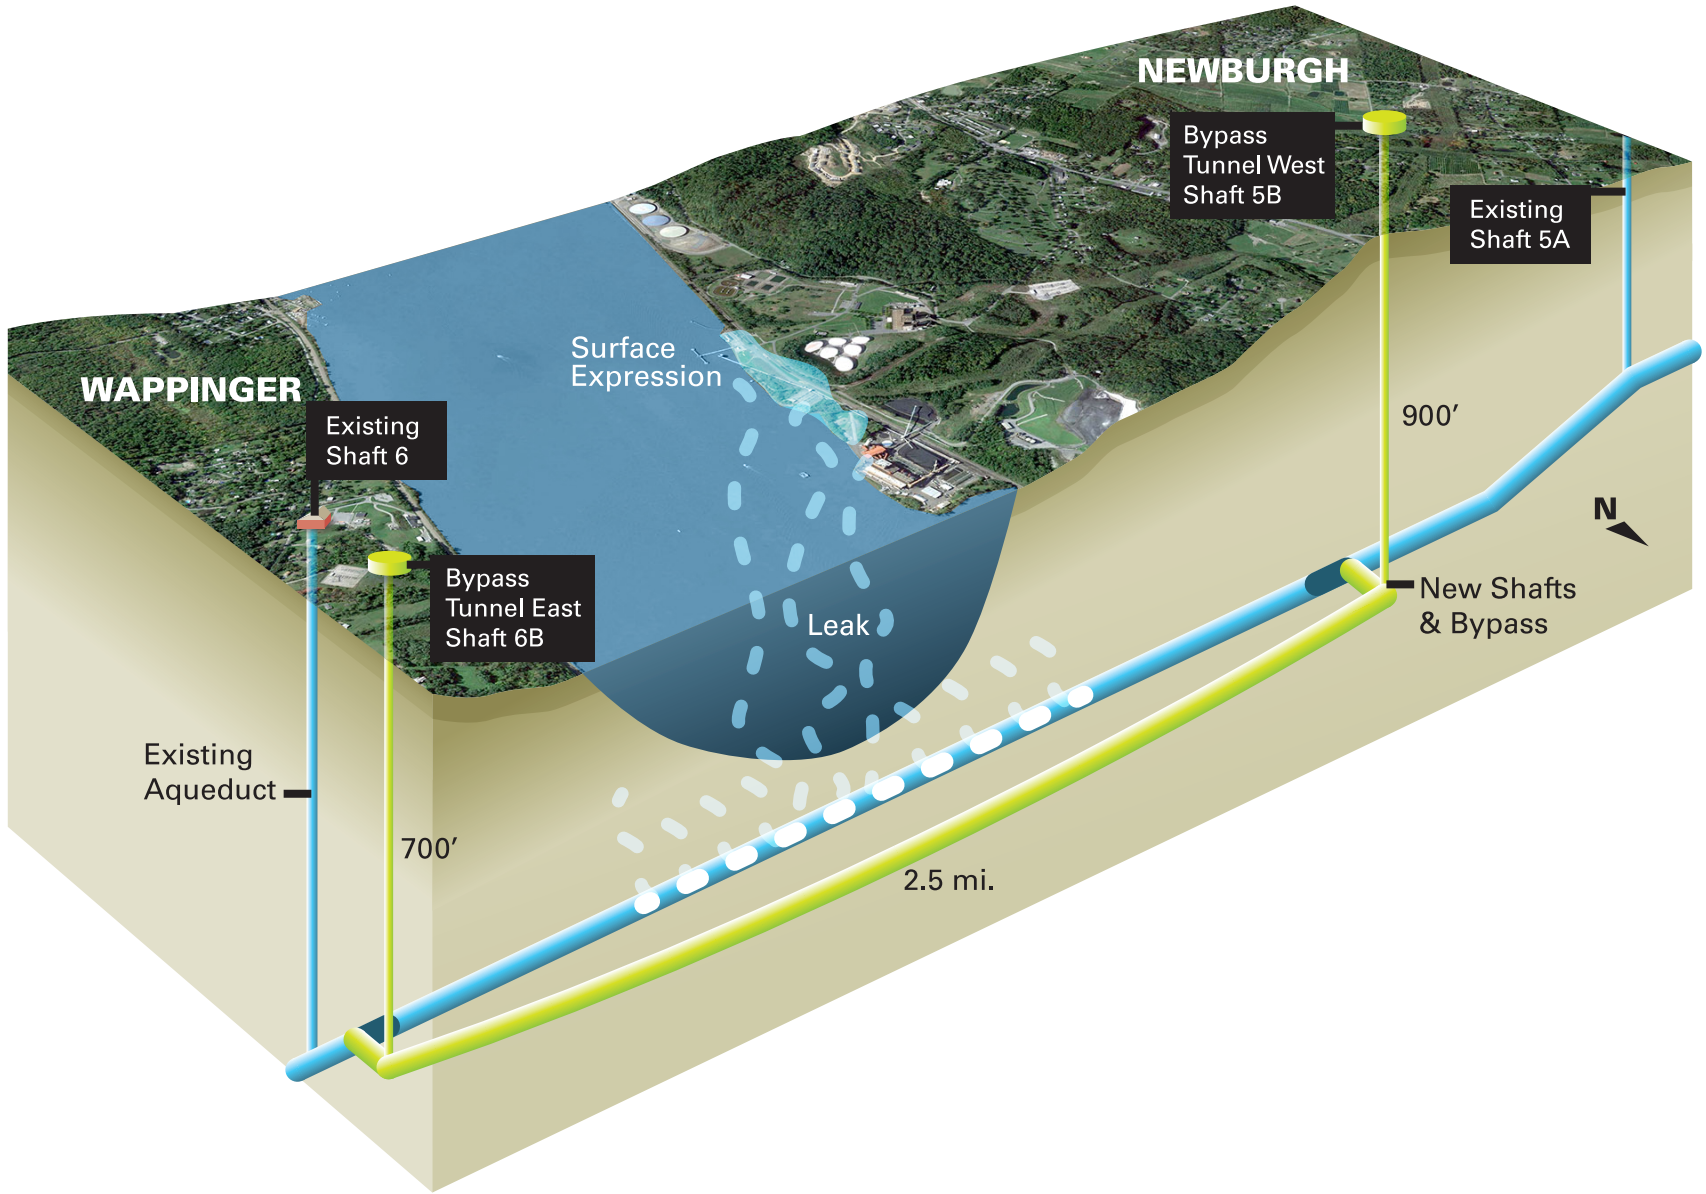
NEWBURGH
Bypass
Tunnel West
Shaft 5B
Existing
Shaft 5A
WAPPINGER
Existing
Shaft 6
Surface
Expression
900′
N
Bypass
Tunnel East
Shaft 6B
Leak
New Shafts
& Bypass
Existing
Aqueduct
700′
2.5 mi.