


The Frick Collection

May 2018





Upper East Side Historic District

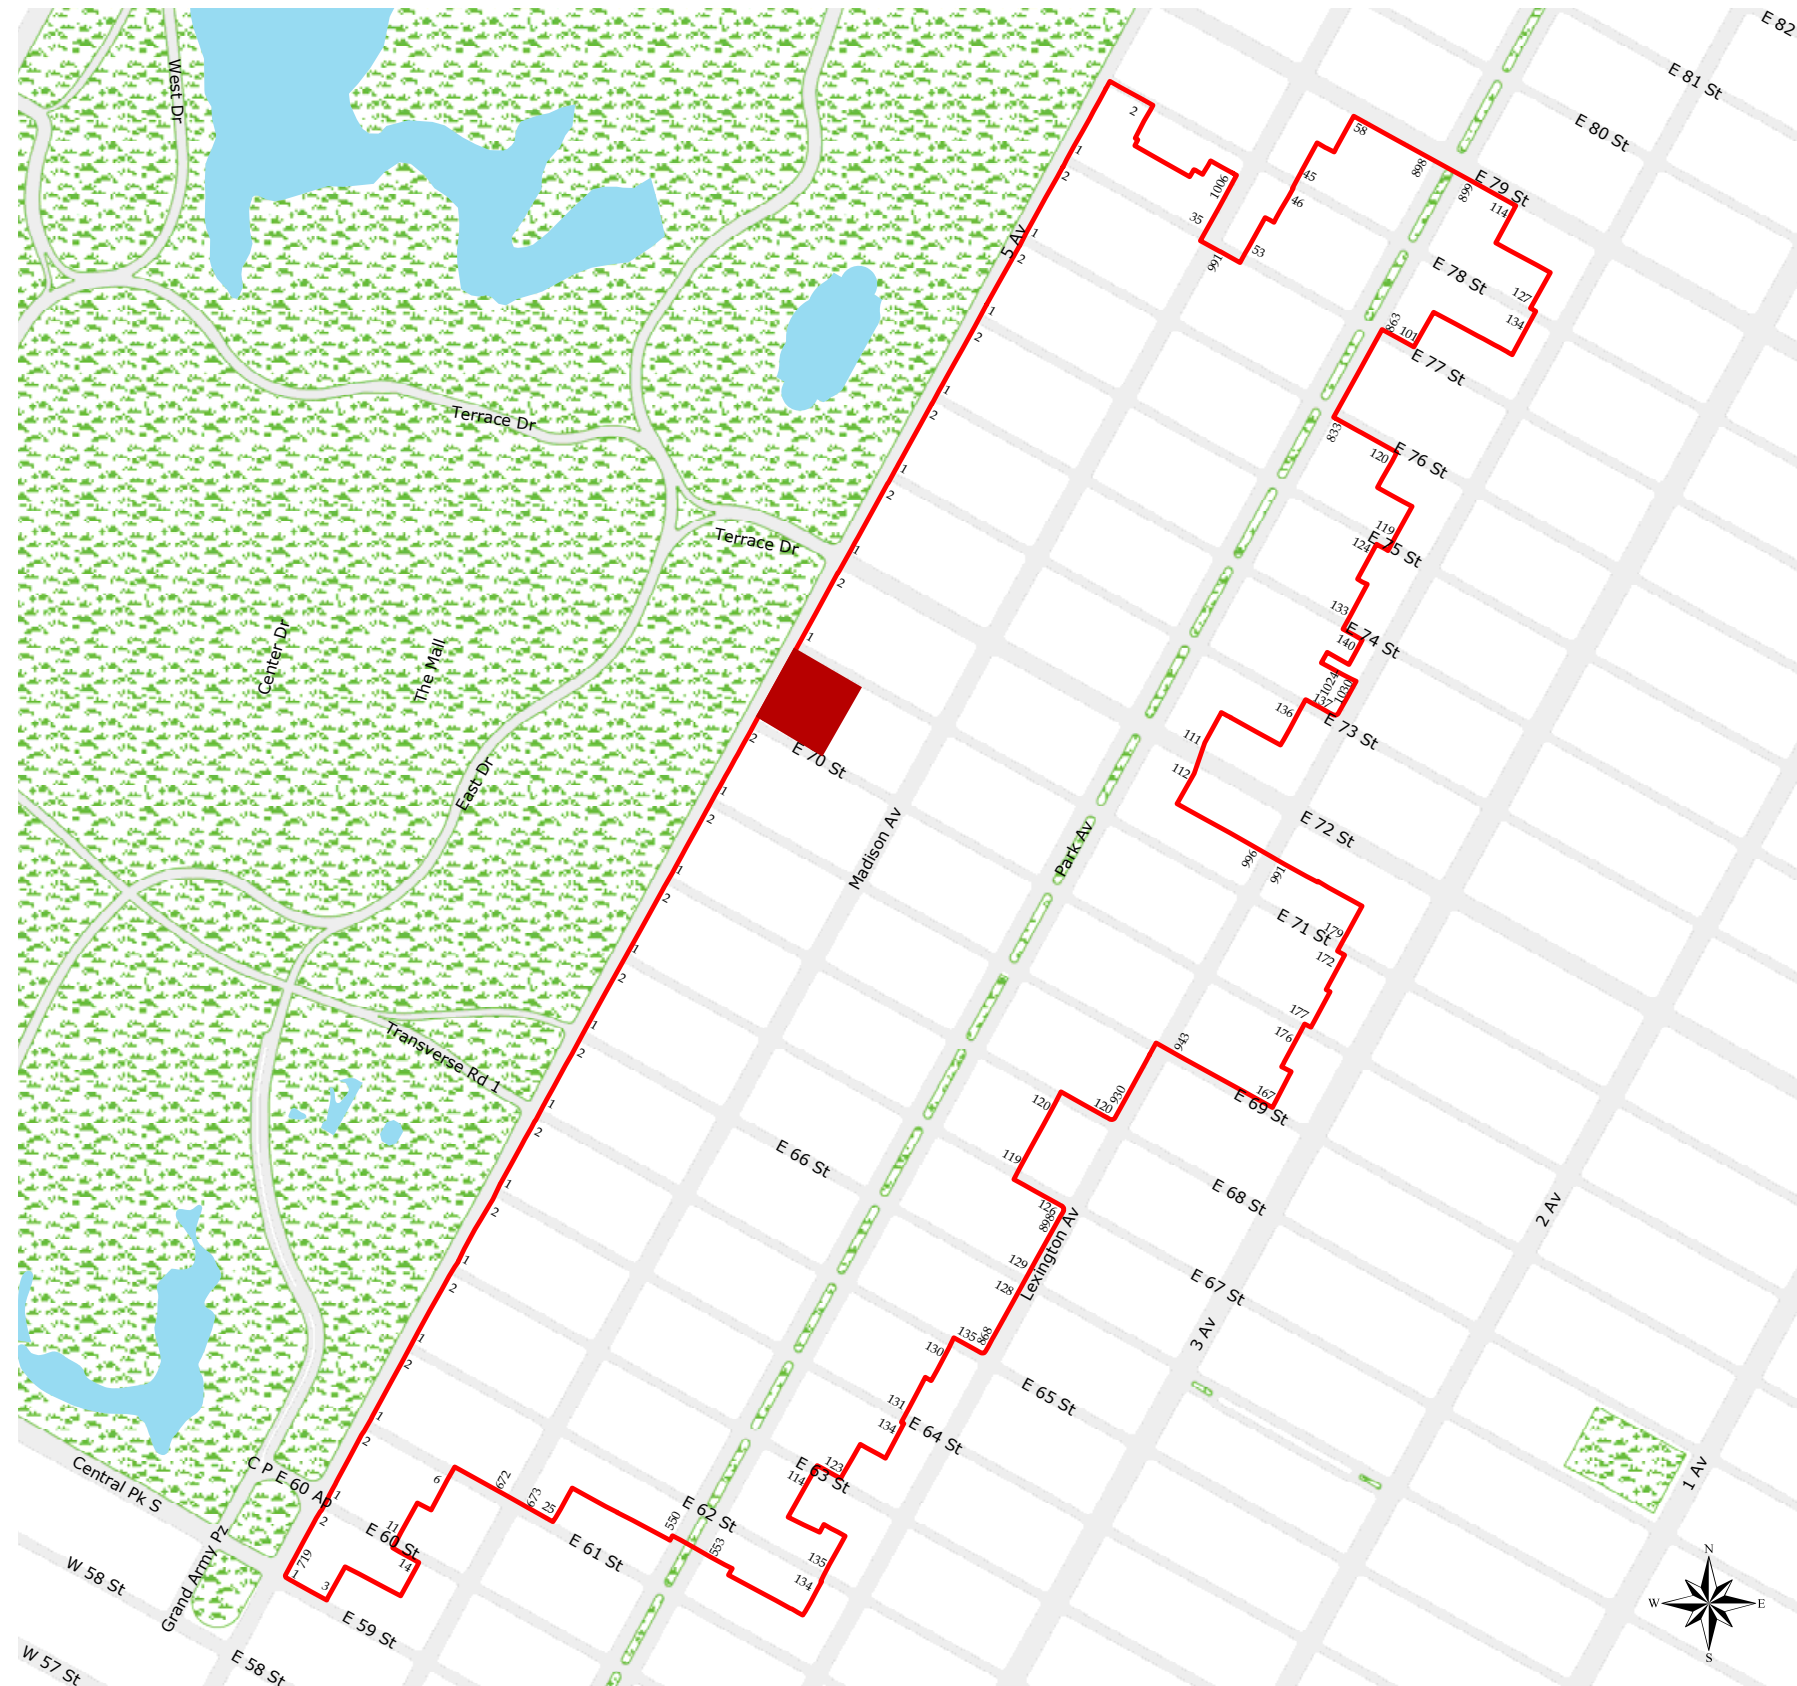





ART



EDUCATION




VISITORS




INFRASTRUCTURE

Building Morphology

1914
ORIGINAL FRICK
RESIDENCE
CARRERE & HASTINGS

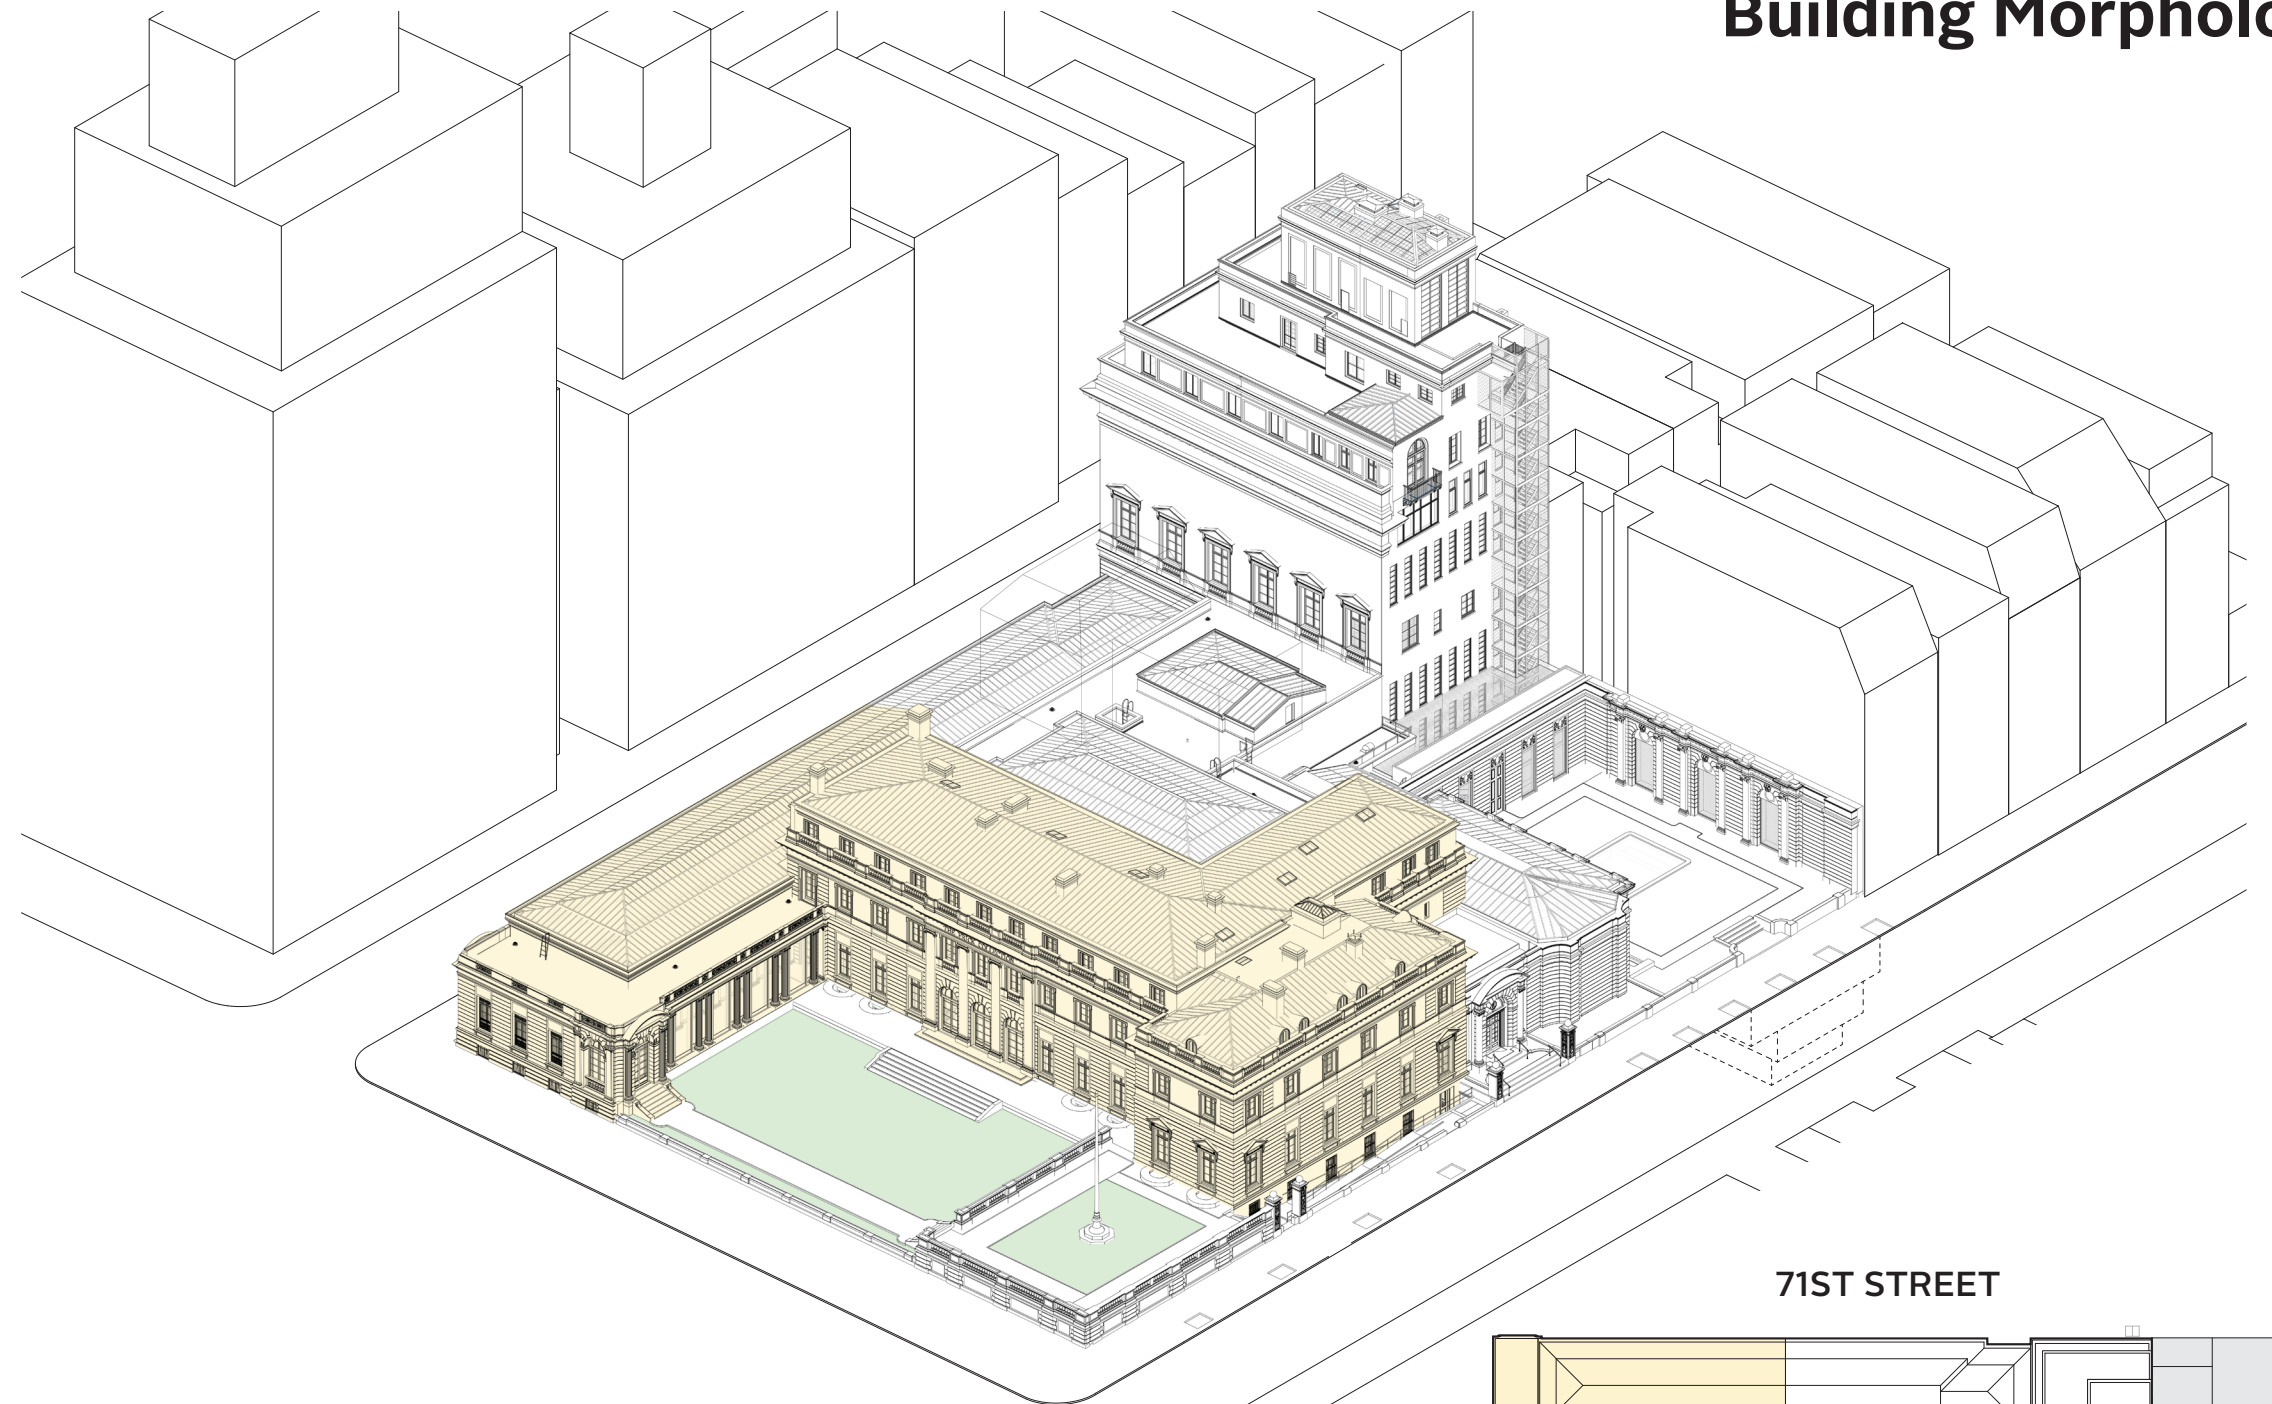

71ST STREET

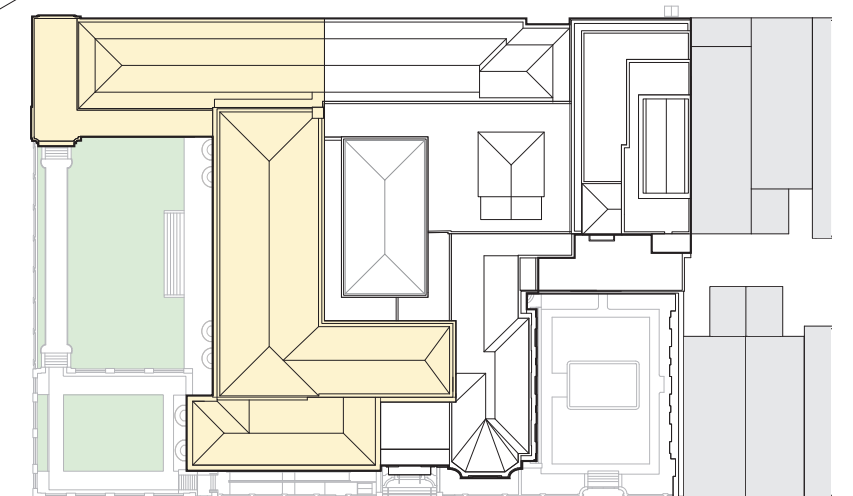

70TH STREET

Building Morphology

1914


ORIGINAL FRICK
RESIDENCE
CARRERE & HASTINGS

1924


ORIGINAL LIBRARY
CARRERE & HASTINGS
(demolished 1934)

1935

MUSEUM & LIB. ADDITION
JOHN RUSSELL POPE

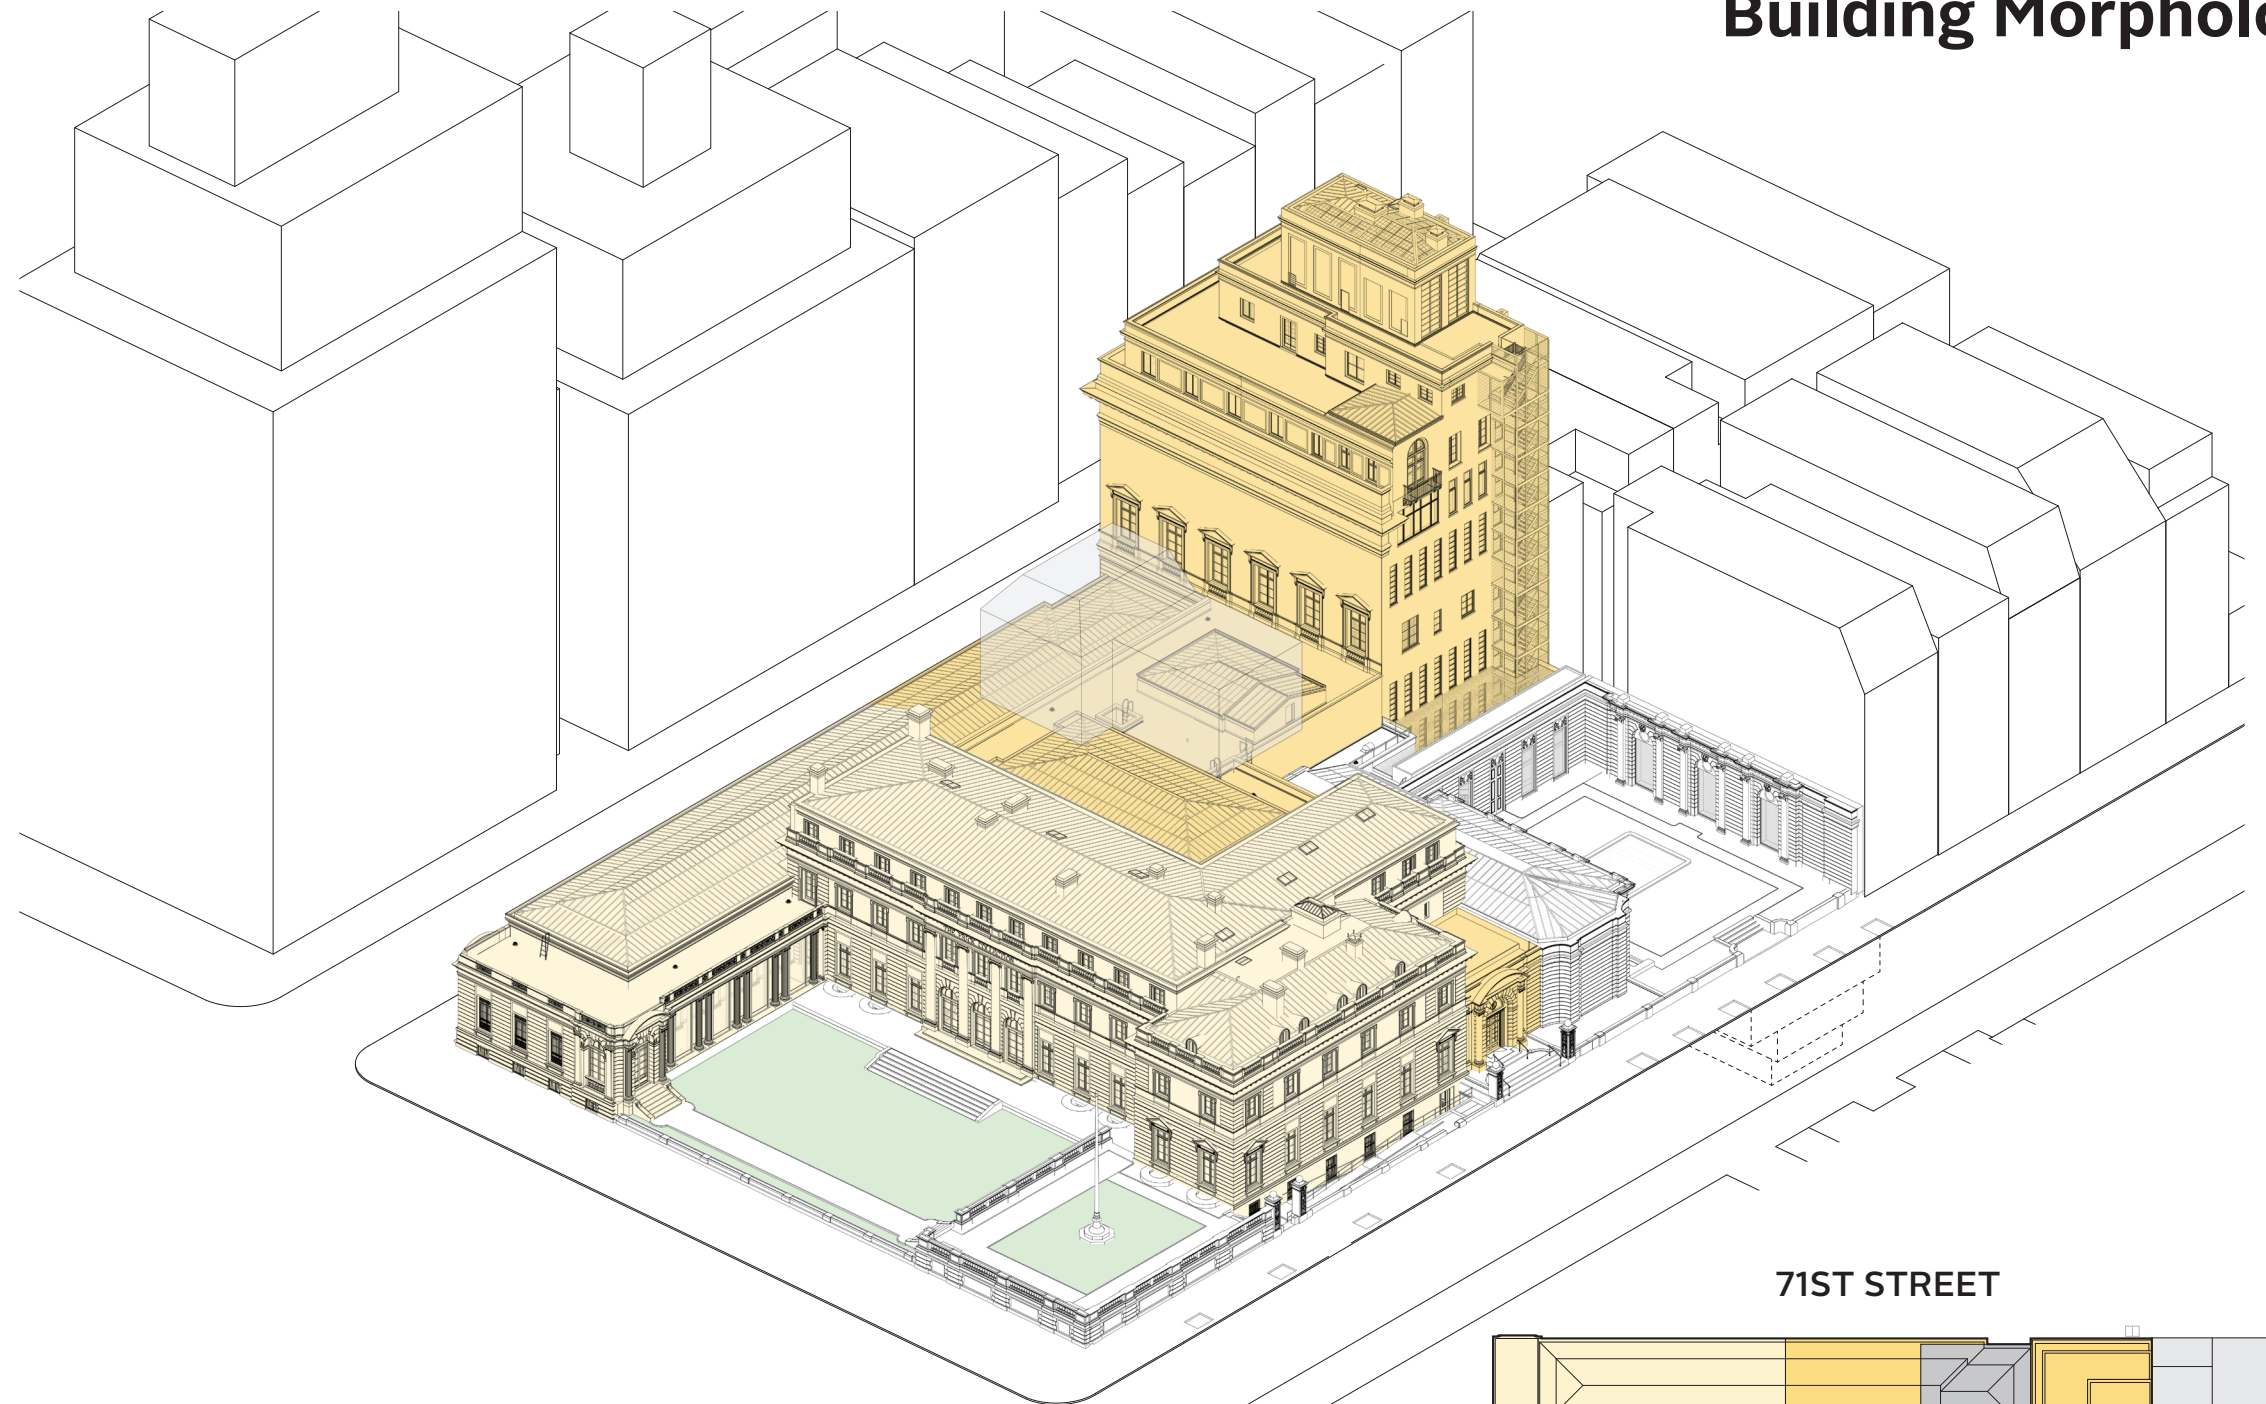

71ST STREET

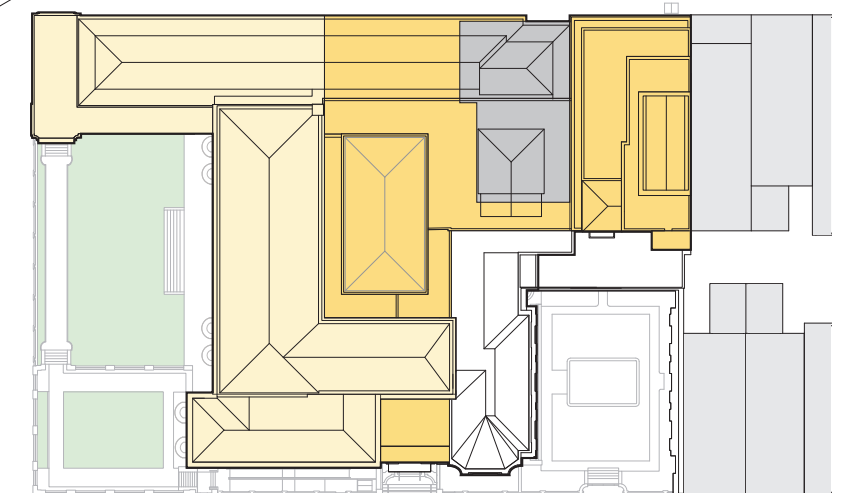

70TH STREET


Building Morphology

- 1914**
ORIGINAL FRICK
RESIDENCE
CARRERE & HASTINGS


- 1924**
ORIGINAL LIBRARY
CARRERE & HASTINGS
(demolished 1934)

- 1935**
MUSEUM & LIB. ADDITION
JOHN RUSSELL POPE

- 1941**
VAULT ADDITION
EGGERS & HIGGINS

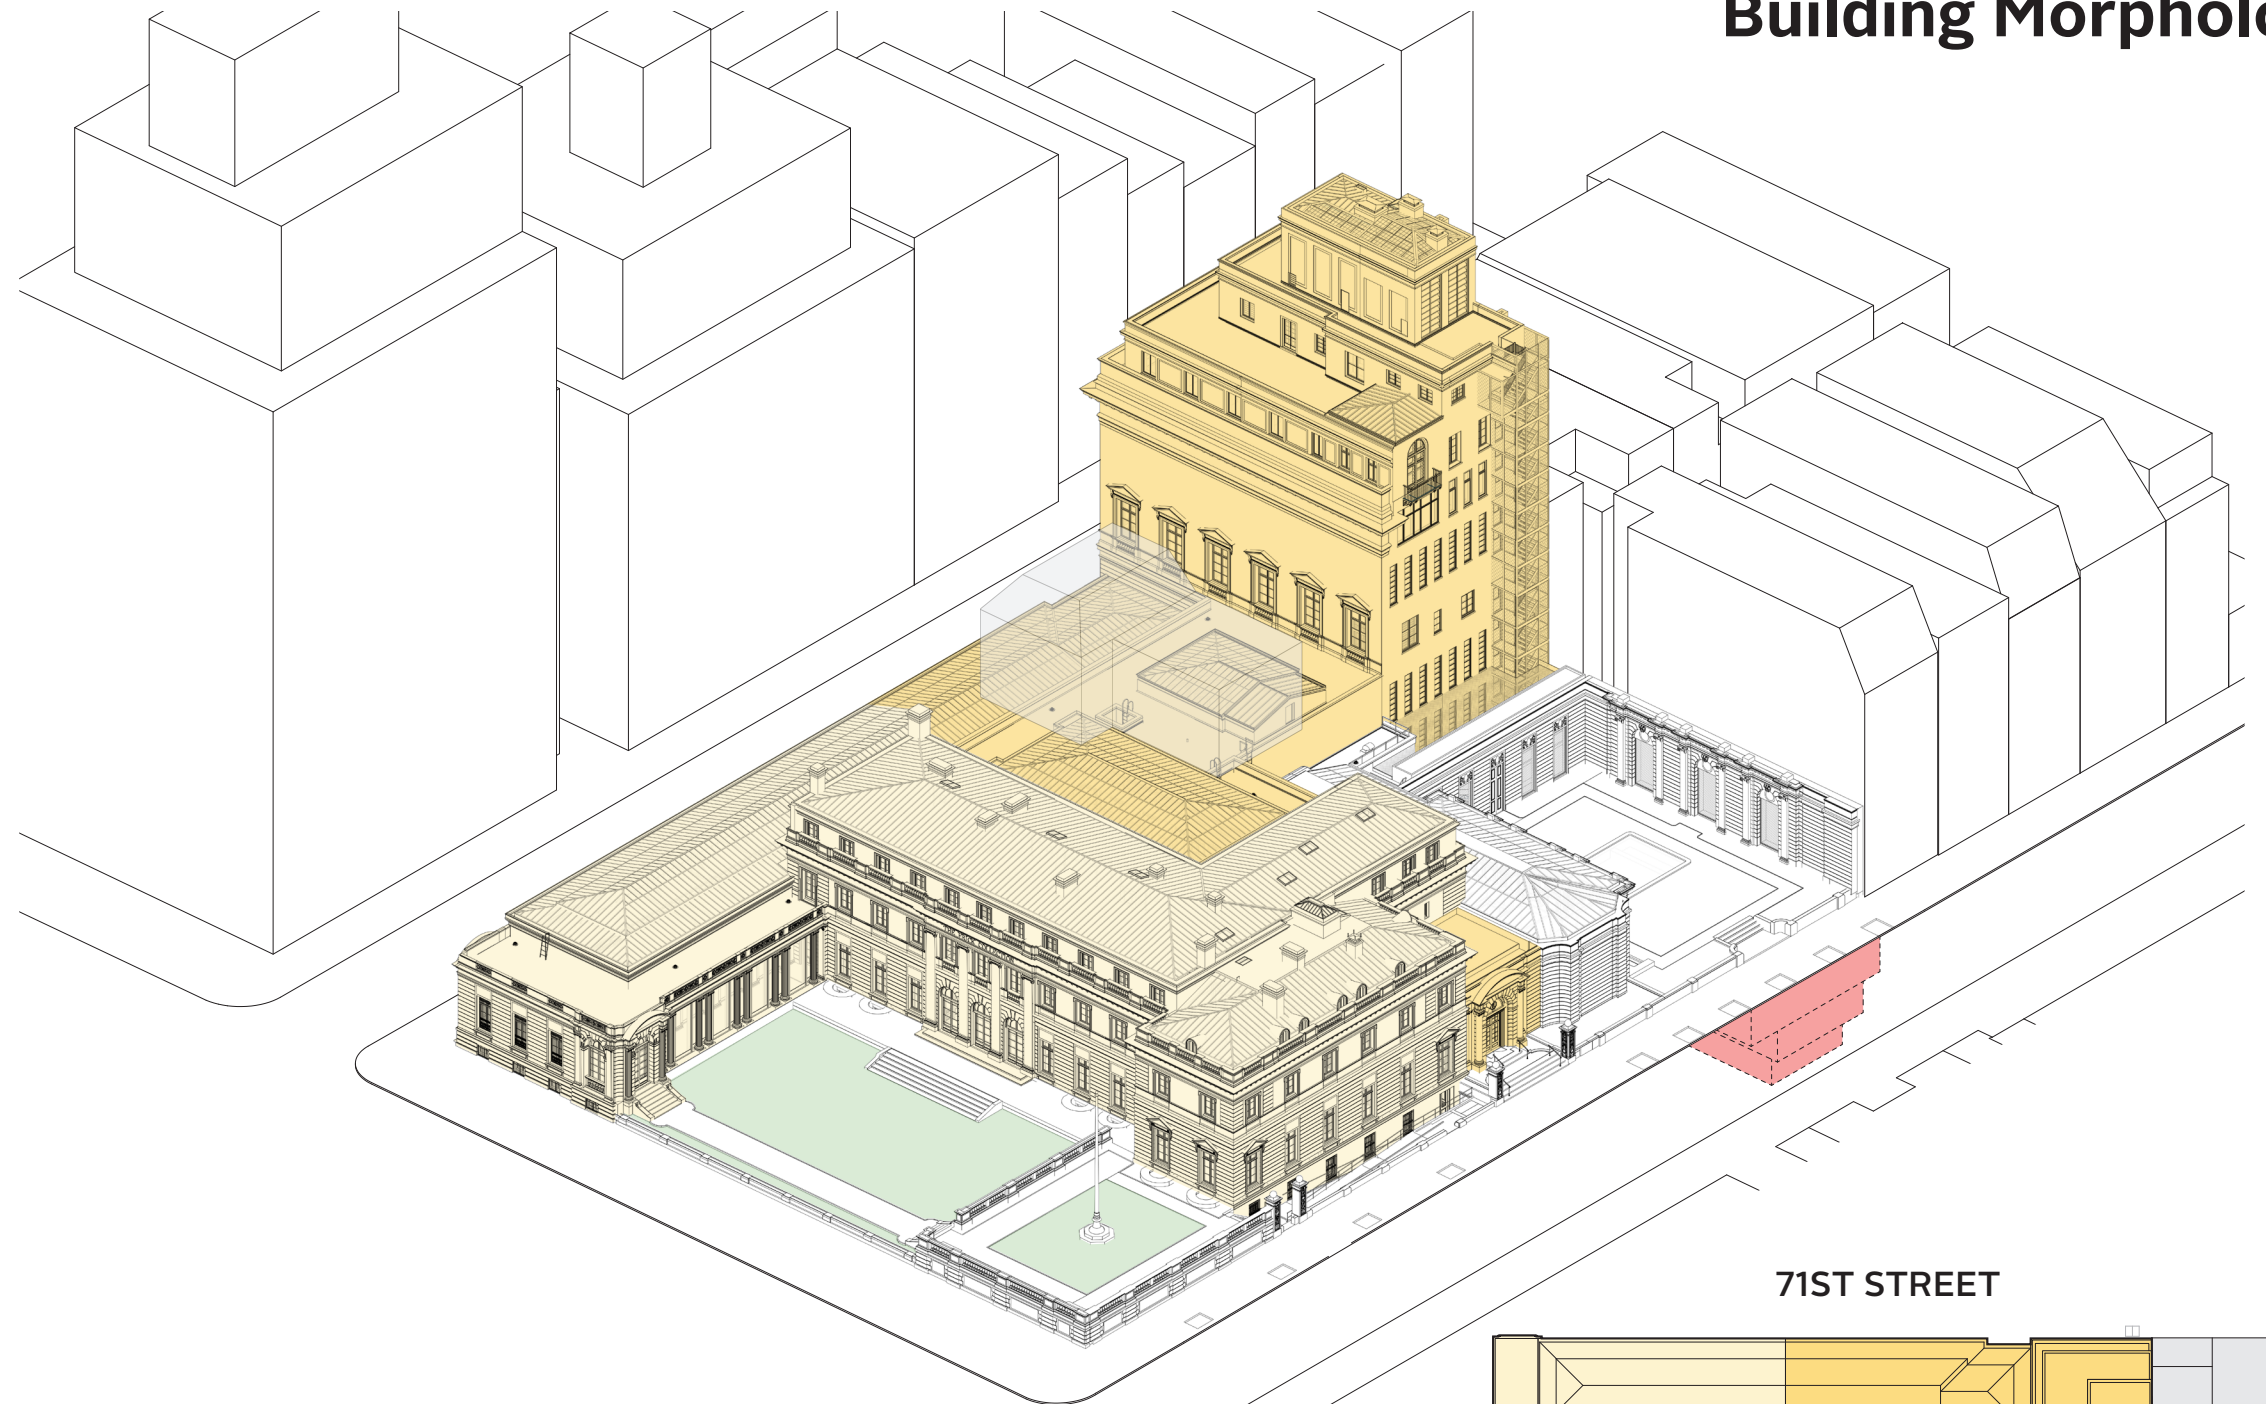

71ST STREET

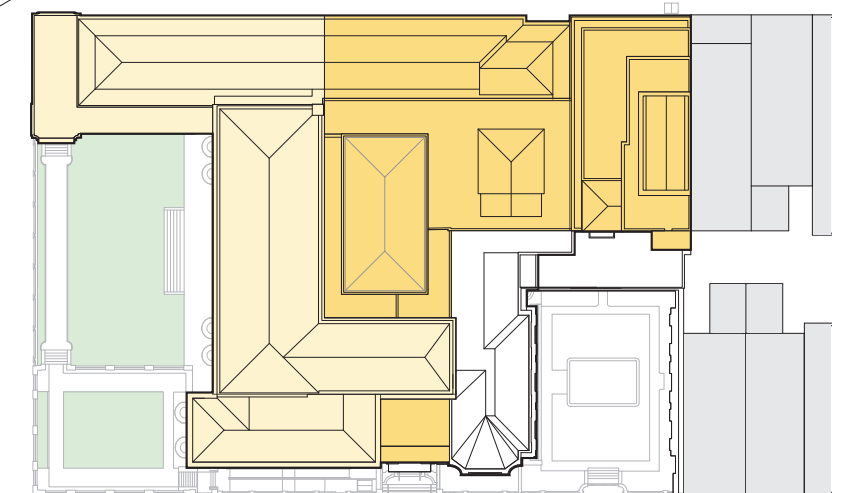

70TH STREET

Building Morphology



- 1914**
ORIGINAL FRICK
RESIDENCE
CARRERE & HASTINGS

- 1924**
ORIGINAL LIBRARY
CARRERE & HASTINGS
(demolished 1934)

- 1935**
MUSEUM & LIB. ADDITION
JOHN RUSSELL POPE

- 1941**
VAULT ADDITION
EGGERS & HIGGINS

- 1977**
RECEPTION HALL & GARDEN
BAYLEY, VAN DYKE &
POEHLER

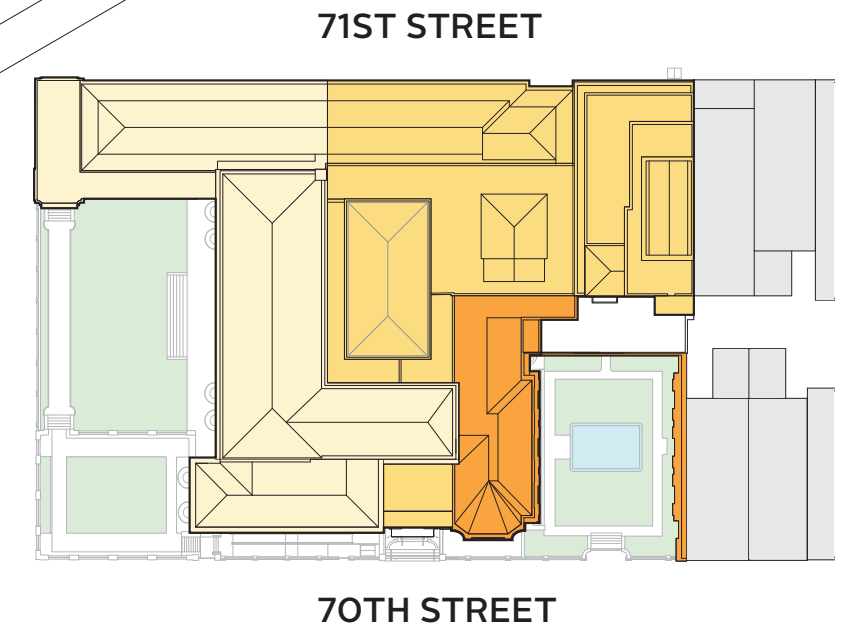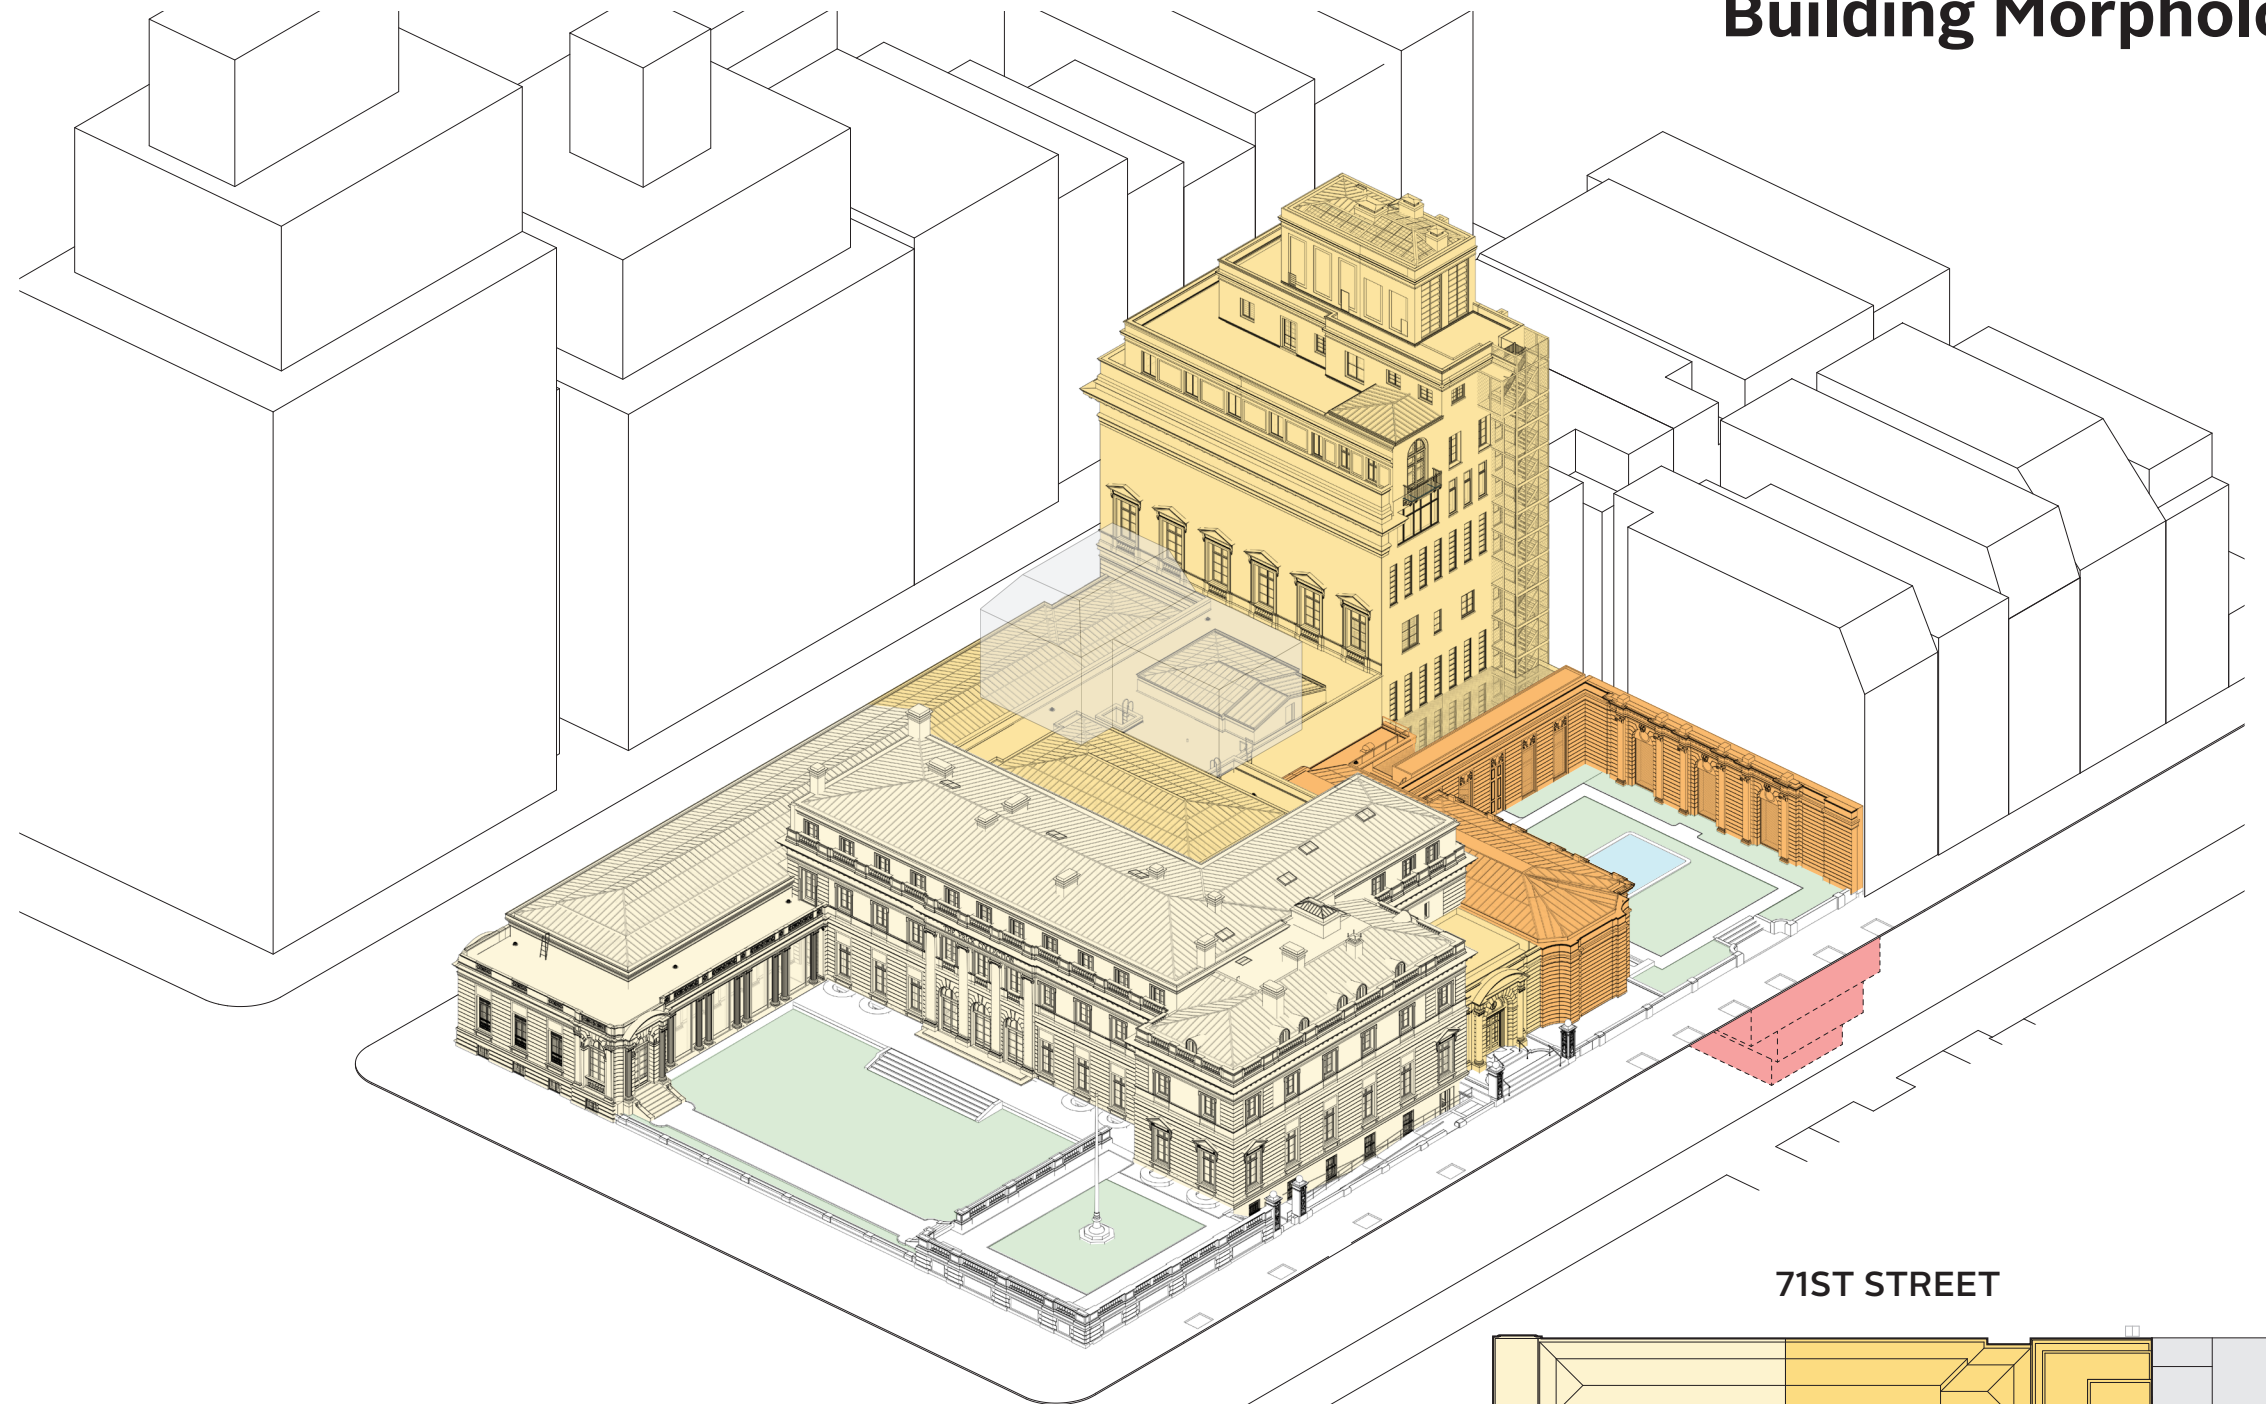

Building Morphology

- 1914**
ORIGINAL FRICK
RESIDENCE
CARRERE & HASTINGS



- 1924**
ORIGINAL LIBRARY
CARRERE & HASTINGS
(demolished 1934)

- 1935**
MUSEUM & LIB. ADDITION
JOHN RUSSELL POPE

- 1941**
VAULT ADDITION
EGGERS & HIGGINS

- 1977**
RECEPTION HALL & GARDEN
BAYLEY, VAN DYKE &
POEHLER

- 2011**
PORTICO GALLERY
DAVIS BRODY BOND

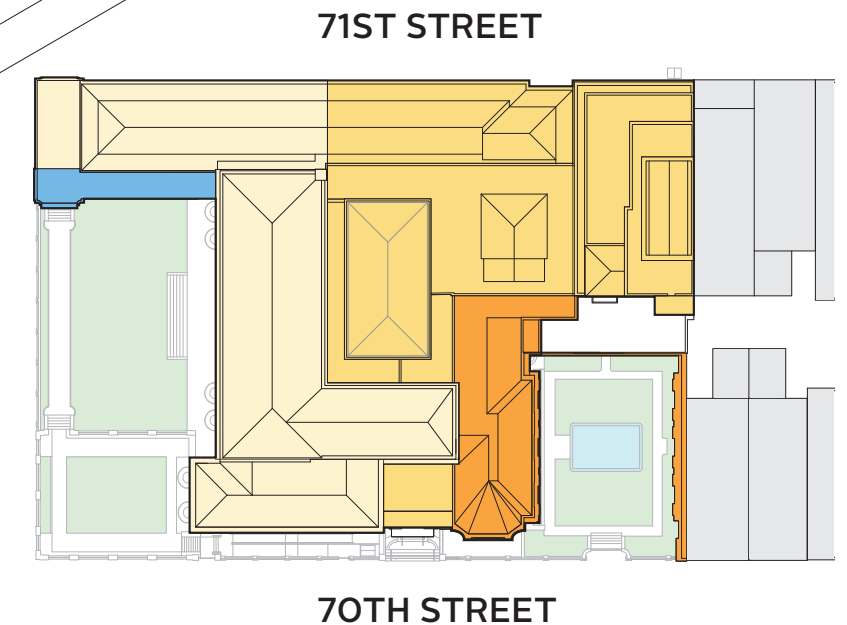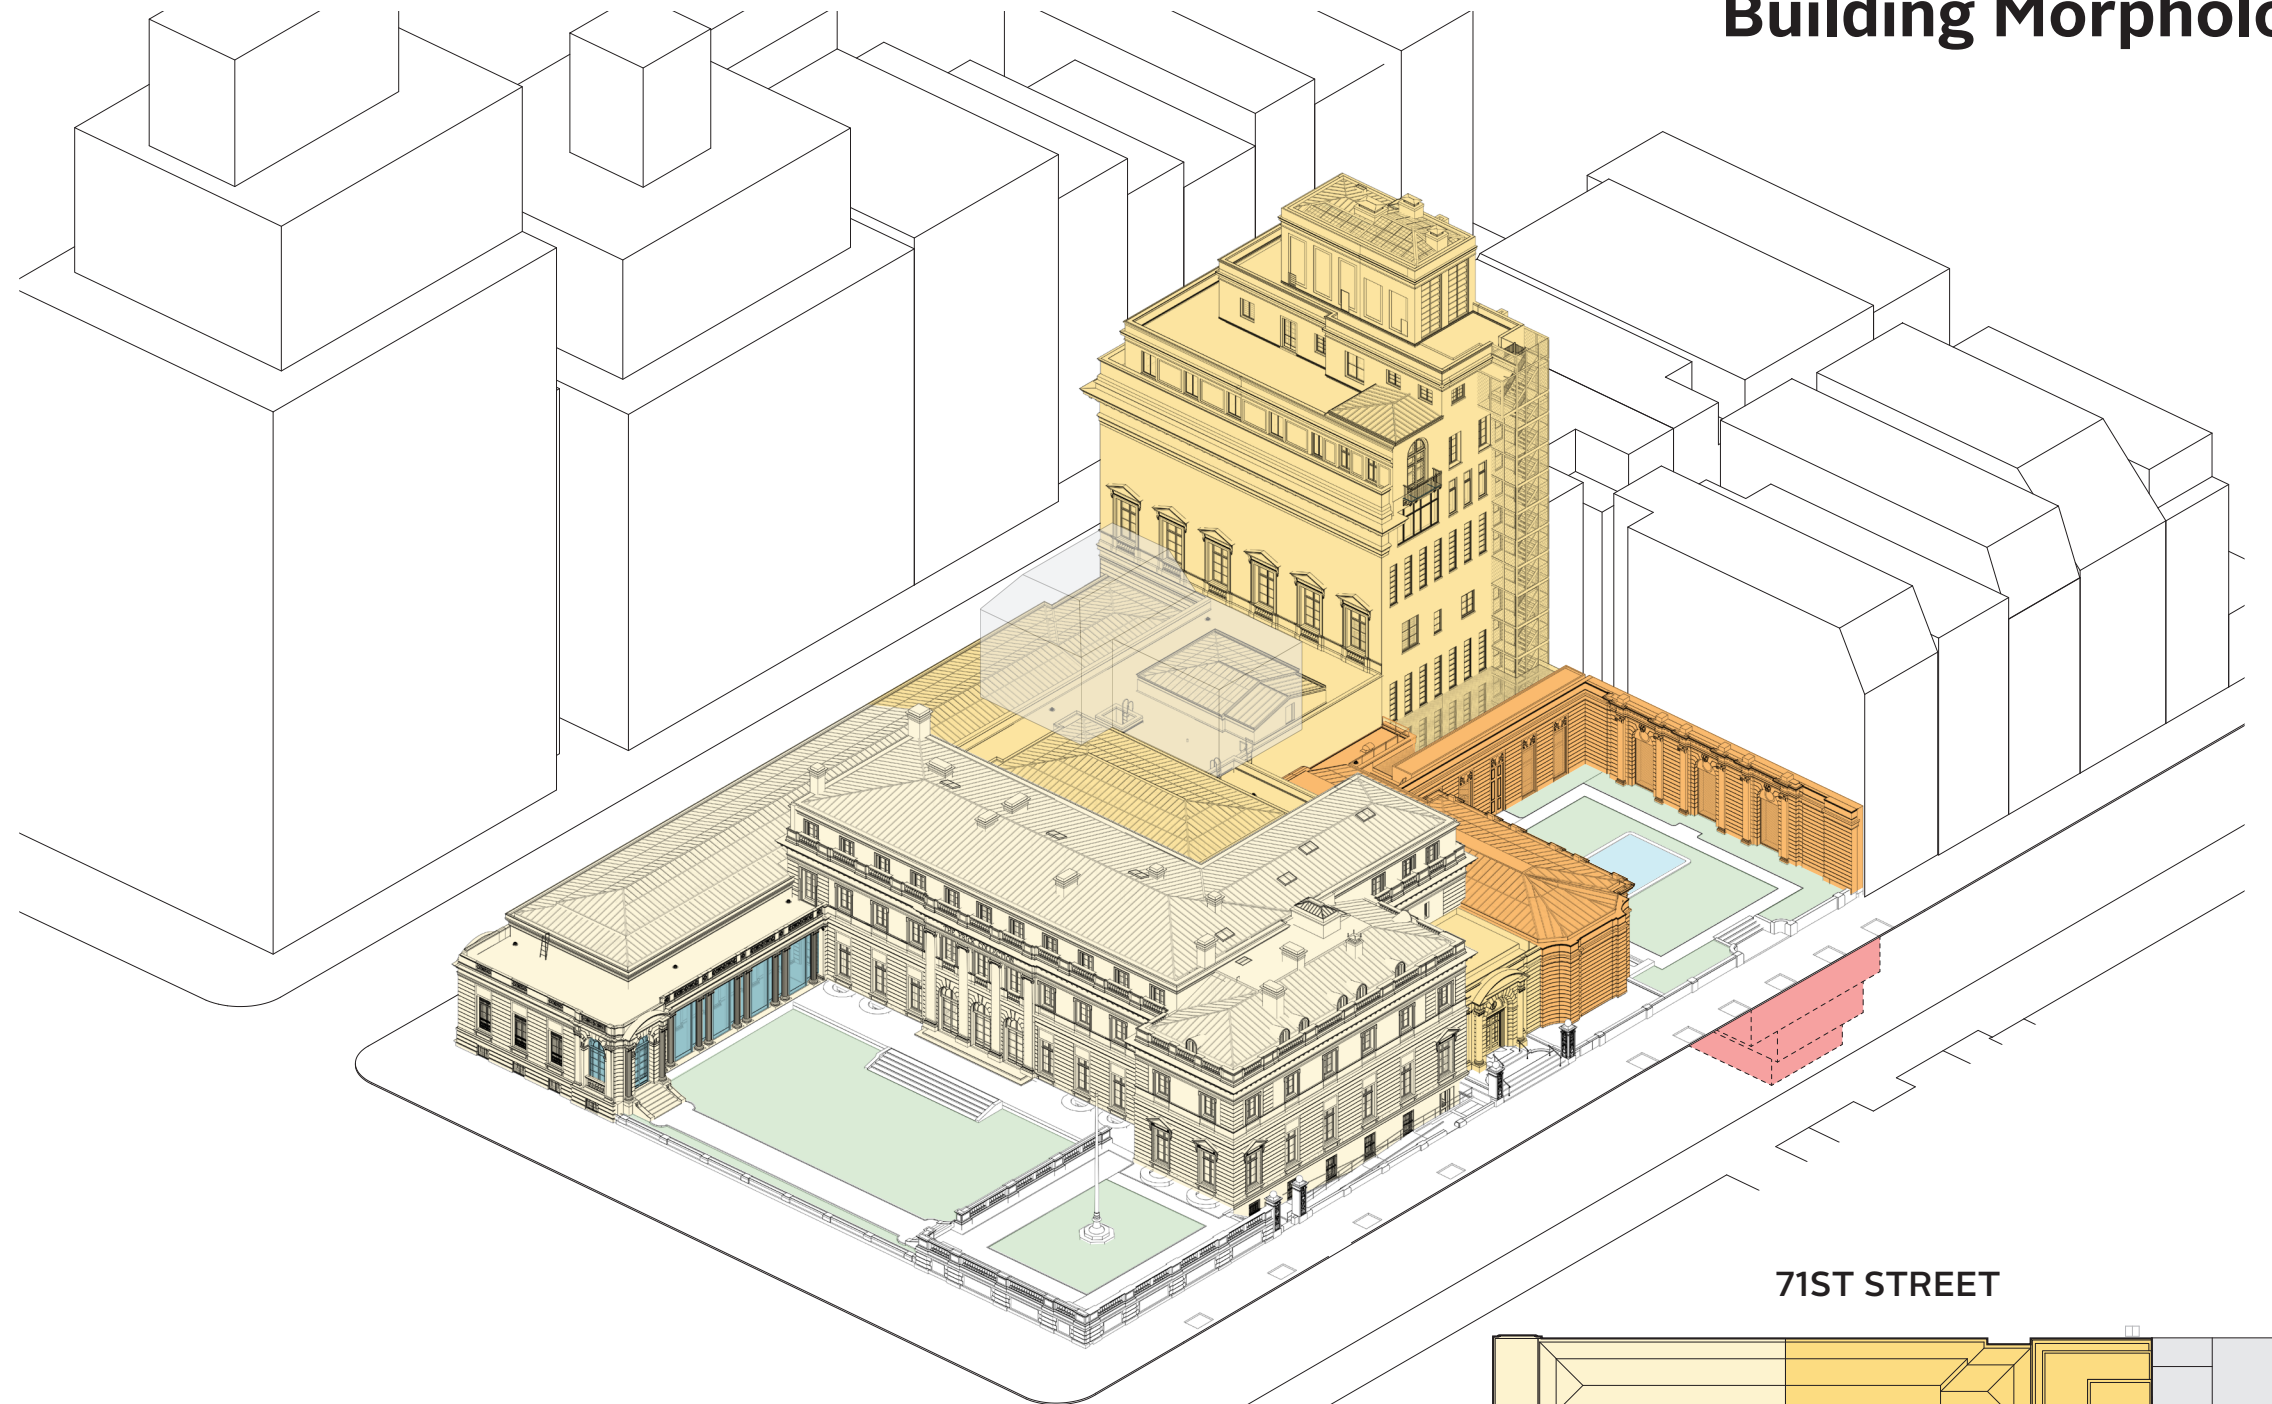

Building Morphology

- 1914**
ORIGINAL FRICK
RESIDENCE
CARRERE & HASTINGS

- 1924**
ORIGINAL LIBRARY
CARRERE & HASTINGS
(demolished 1934)



- 1935**
MUSEUM & LIB. ADDITION
JOHN RUSSELL POPE

- 1941**
VAULT ADDITION
EGGERS & HIGGINS

- 1977**
RECEPTION HALL & GARDEN
BAYLEY, VAN DYKE &
POEHLER


- 2011**
PORTICO GALLERY
DAVIS BRODY BOND

- 2020**
CURRENT PROPOSAL

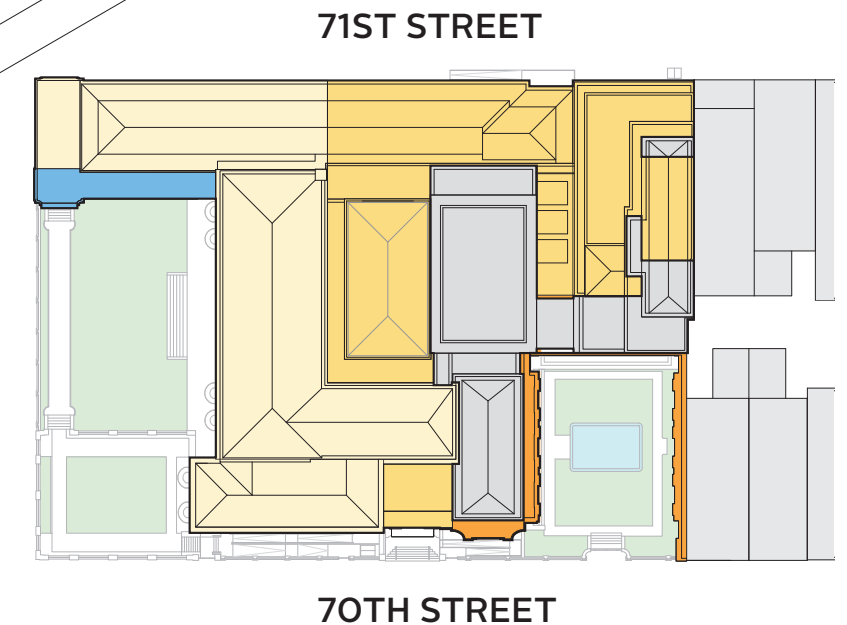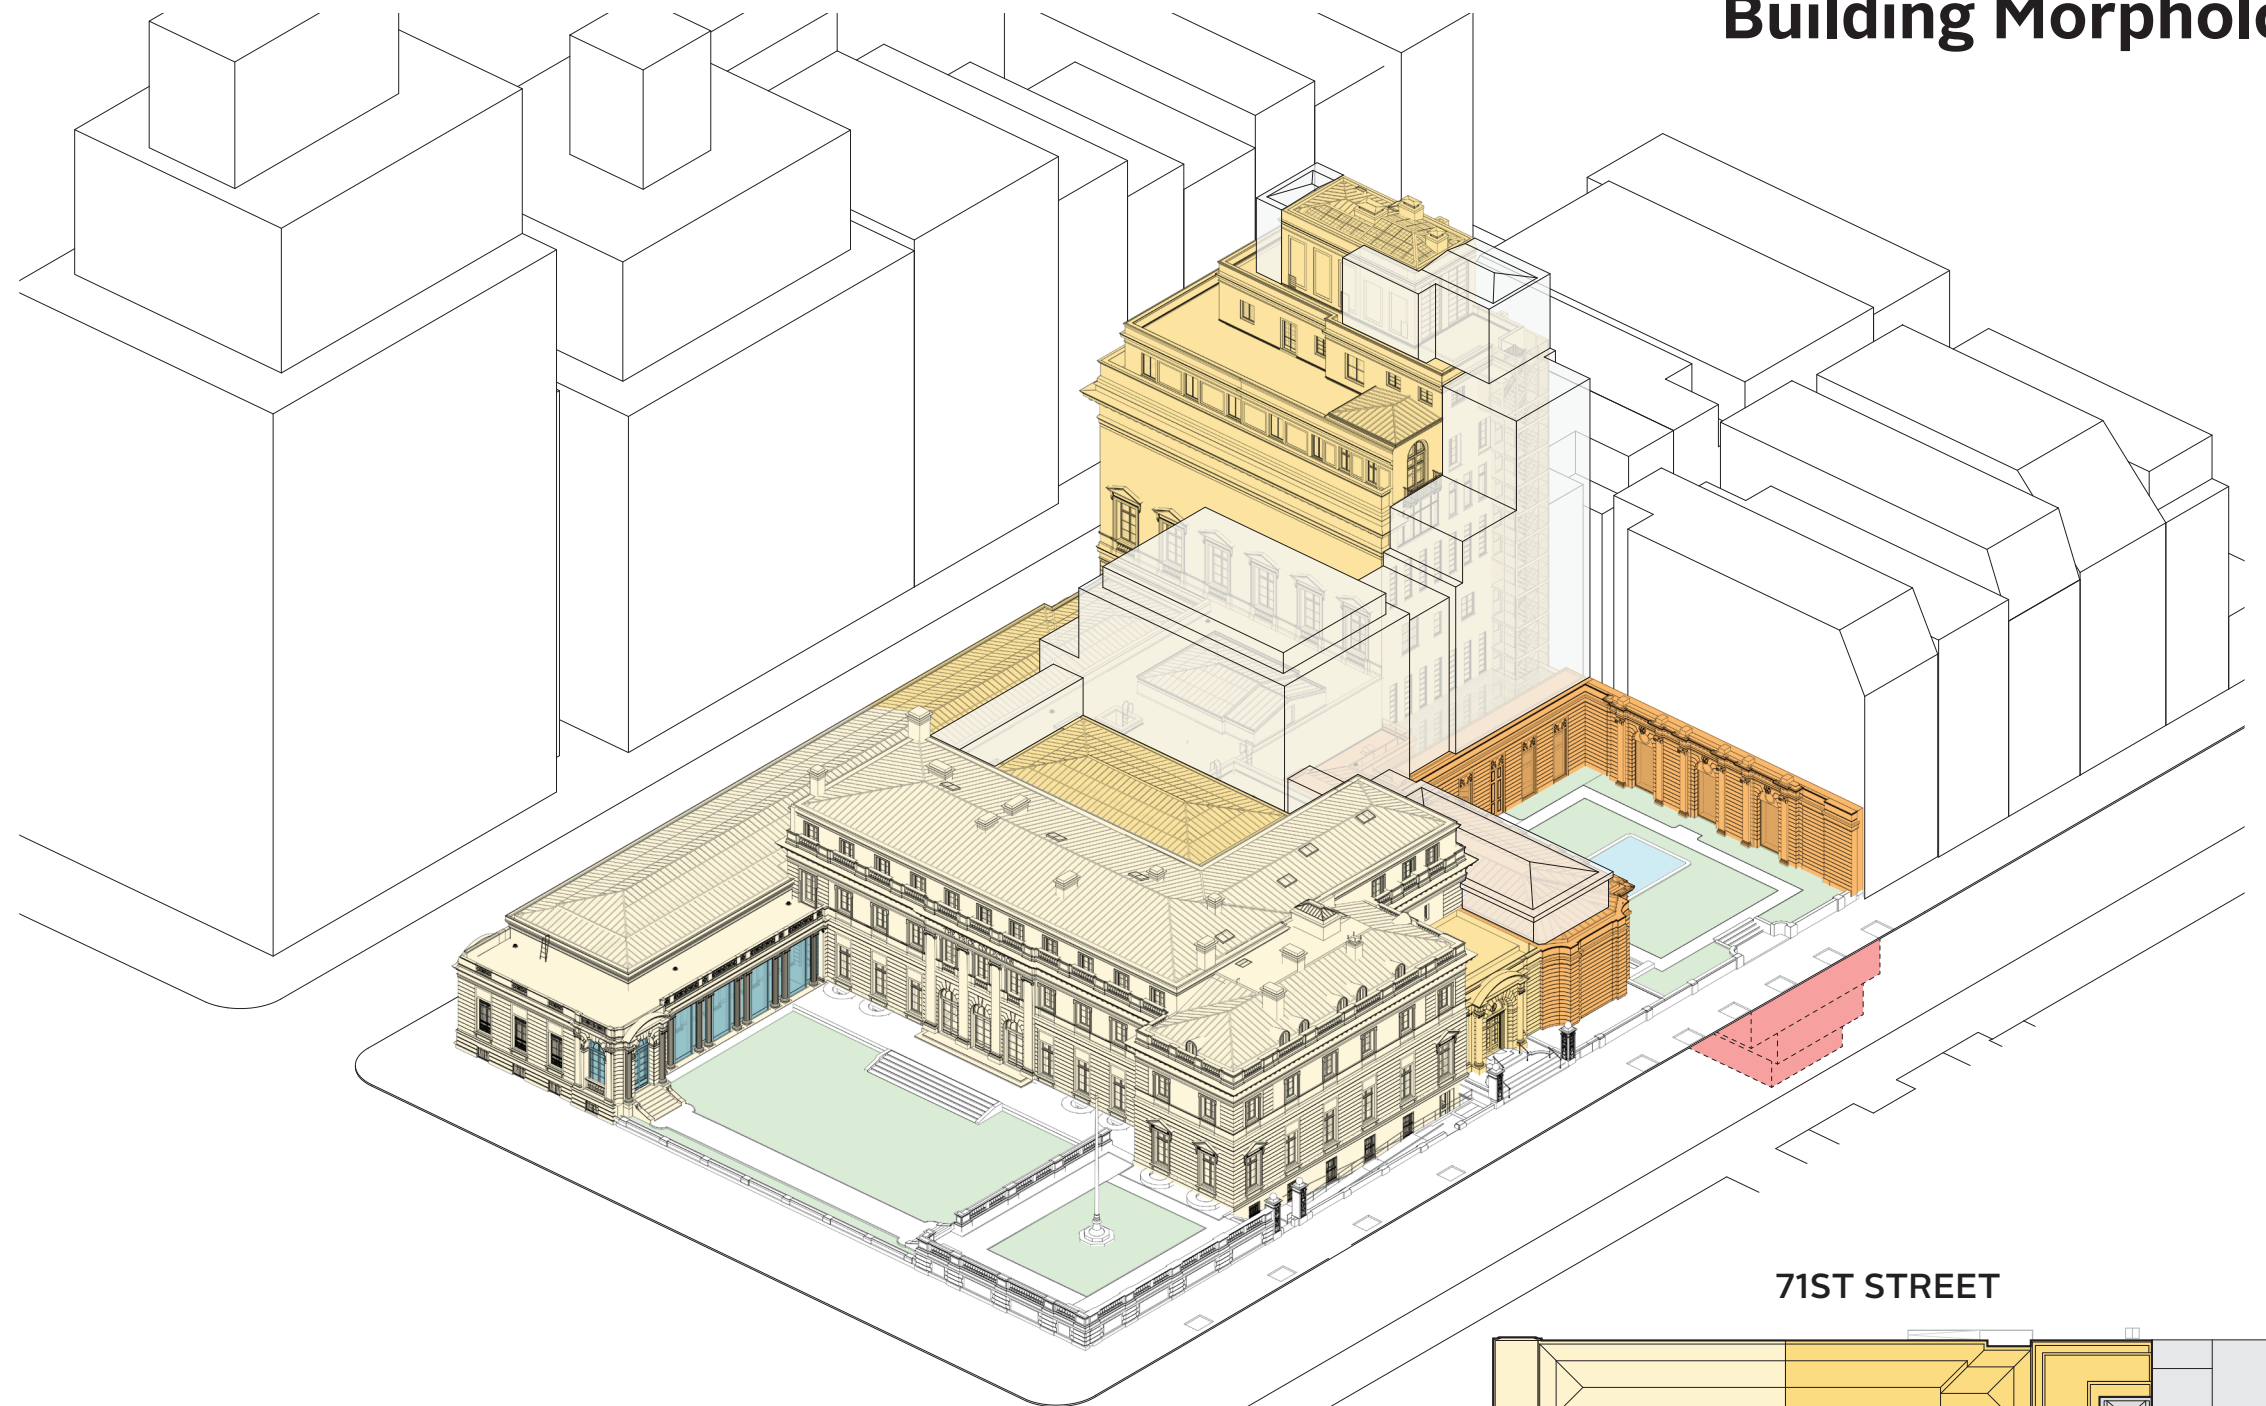

The Frick Mansion, 1912-1914

Thomas Hastings

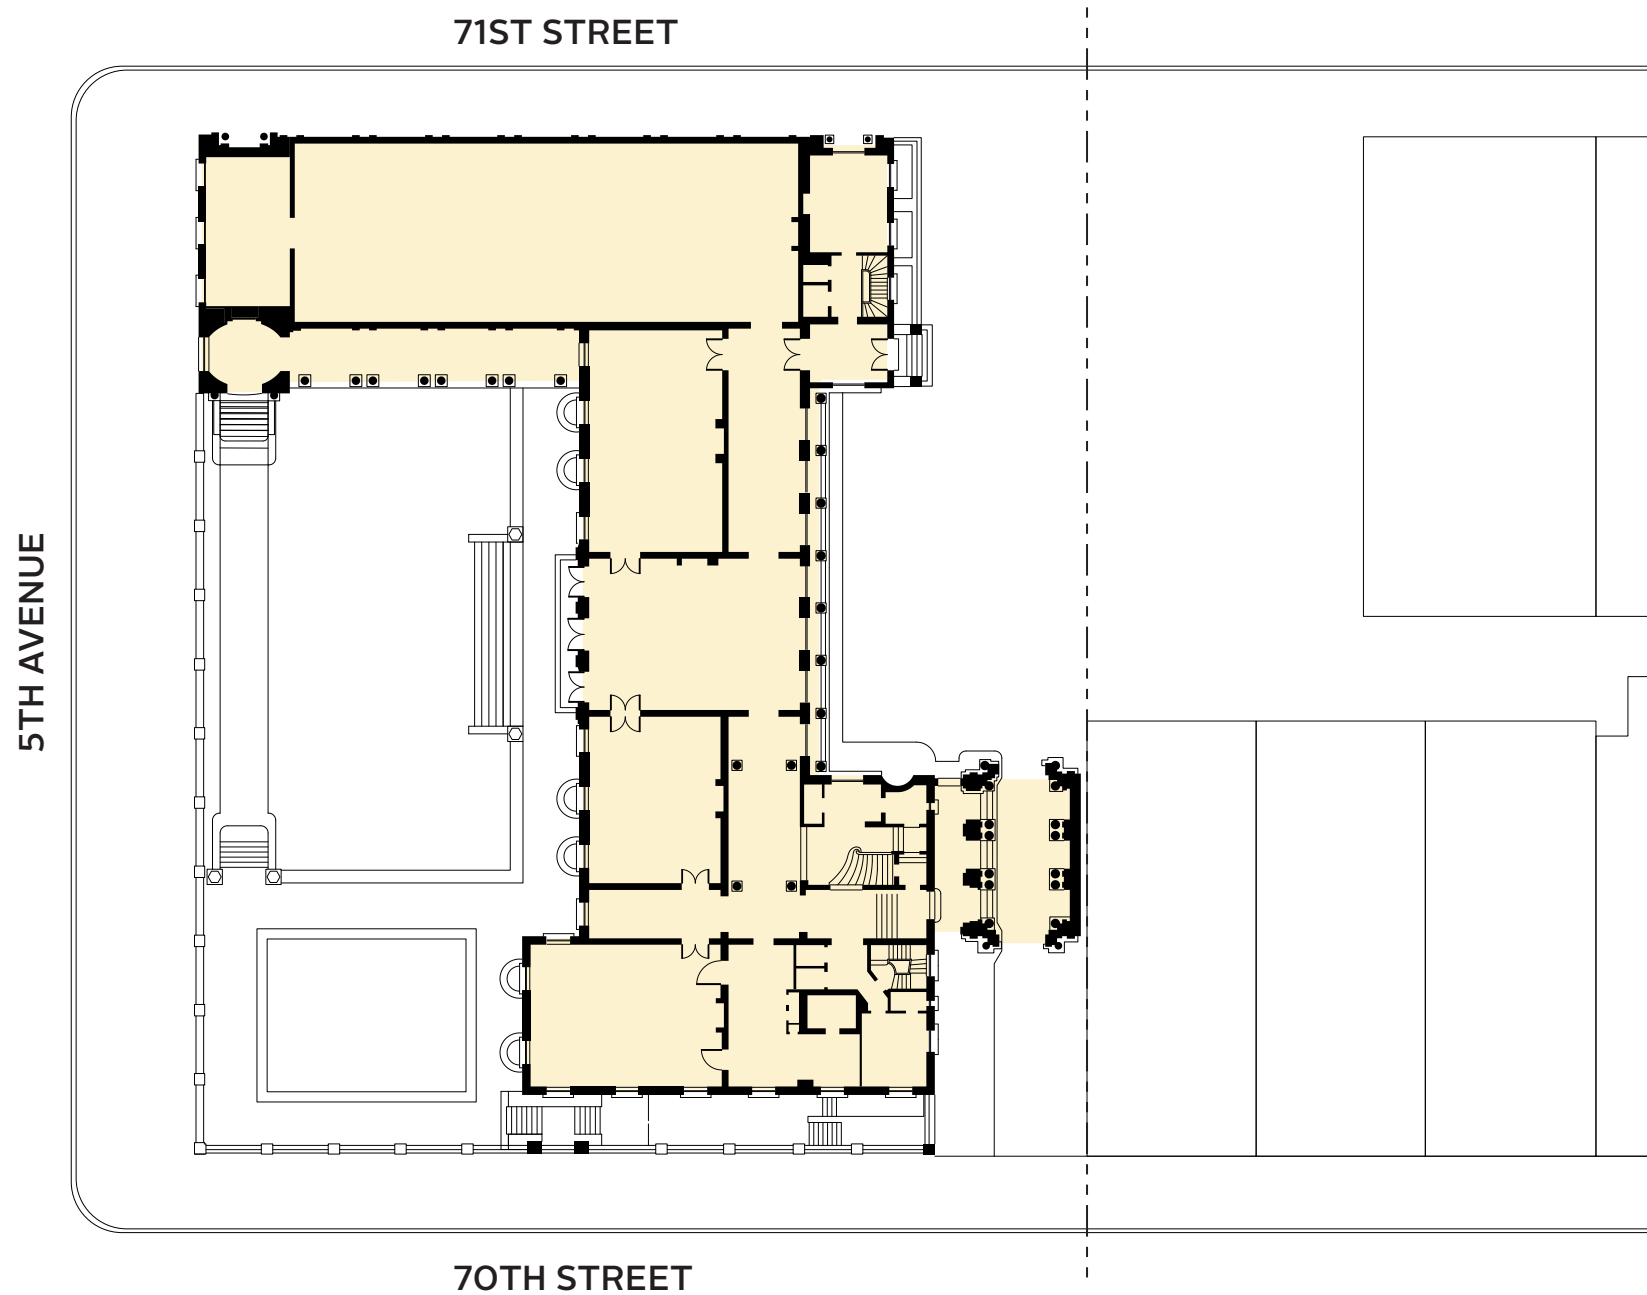

1914 FIRST FLOOR PLAN



The Frick Mansion, 1912-1914


Thomas Hastings

- Beaux-Arts Classicism
- Emulates 17th century Parisian hôtel



Museum Conversion & Library Buildings, 1933-1935

John Russell Pope

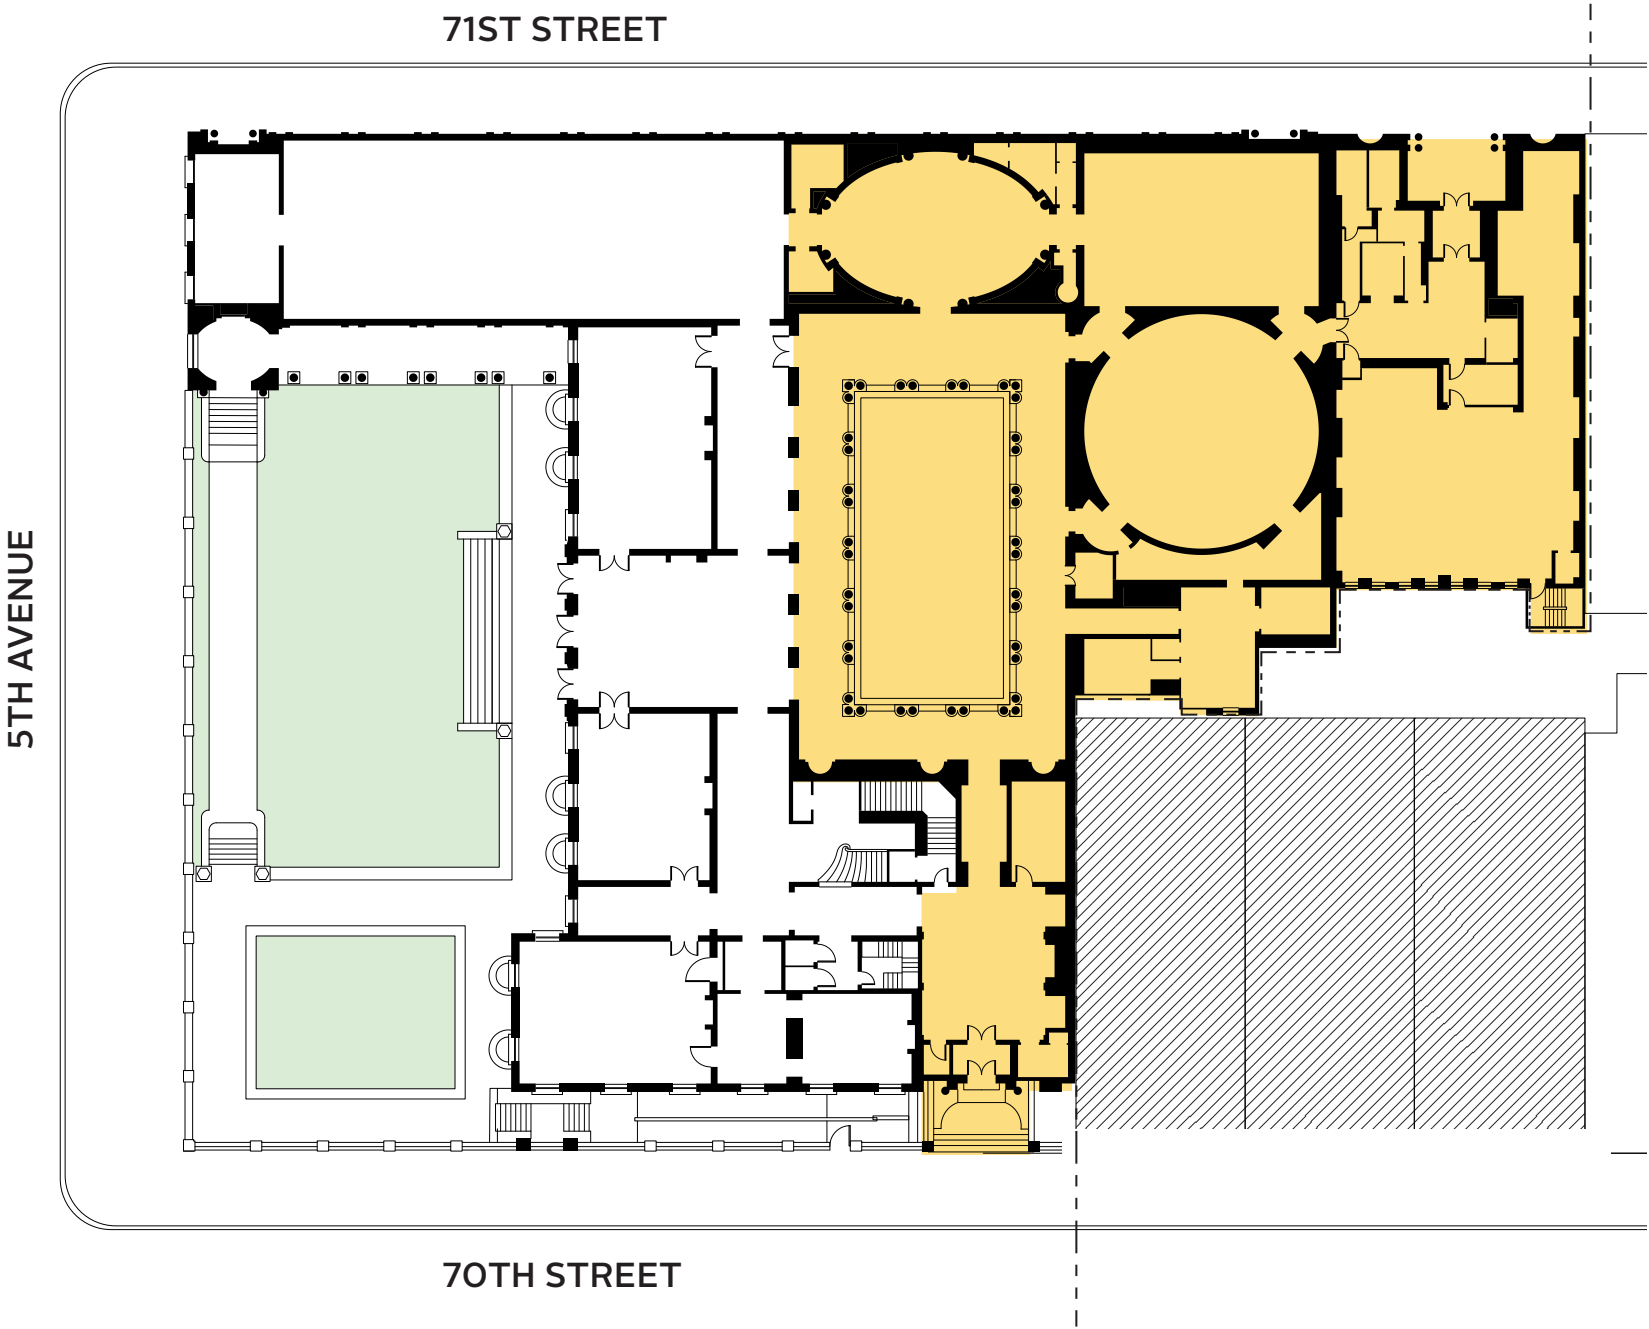

1935 FIRST FLOOR PLAN



Museum Conversion & Library Buildings, 1933-1935

John Russell Pope




- Repetition and reuse of elements at Museum building
- Italian Renaissance Revival of Florentine palazzi at Library building



70th Street Reception Hall, 1977


Bayley Van Dyke Poehler

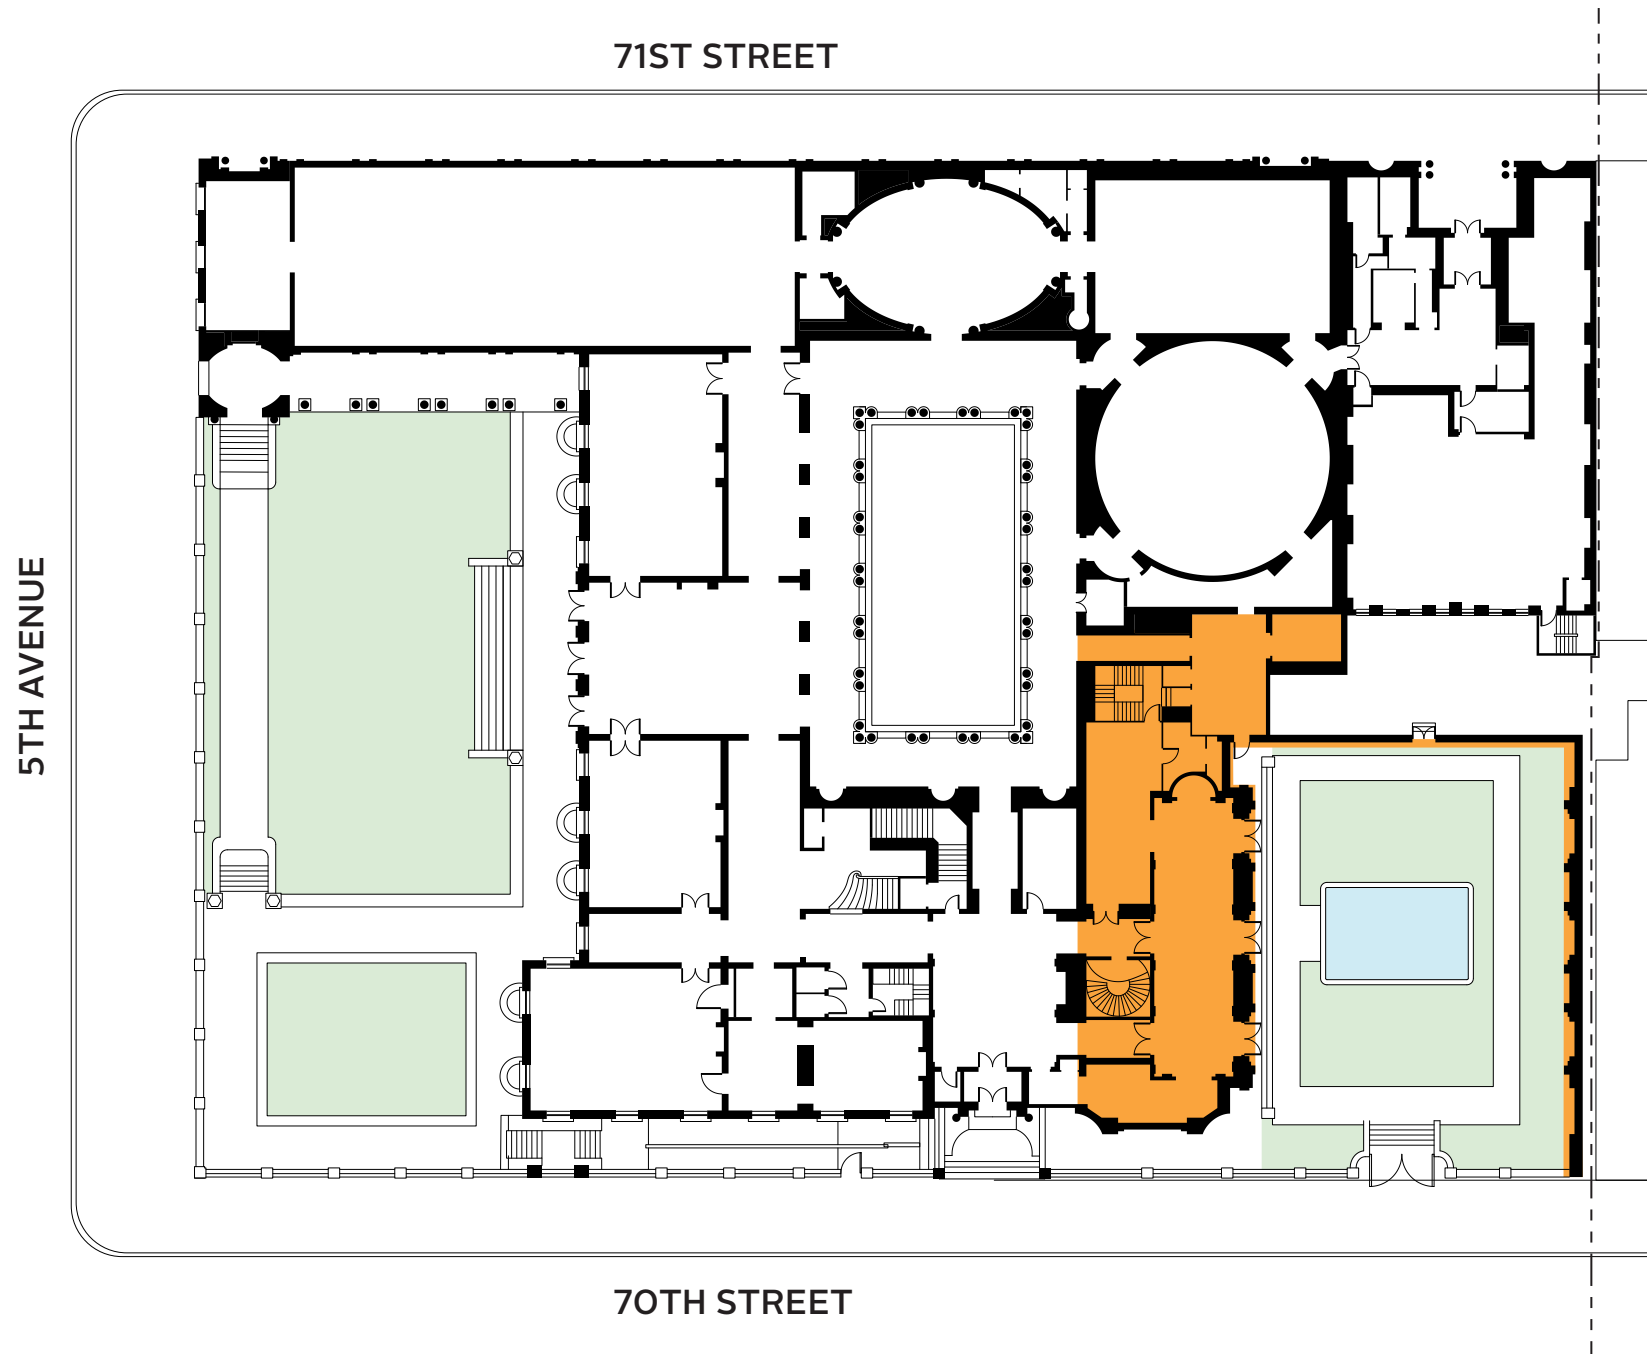

1977 FIRST FLOOR PLAN




Portico Gallery, 2011
Davis Brody Bond

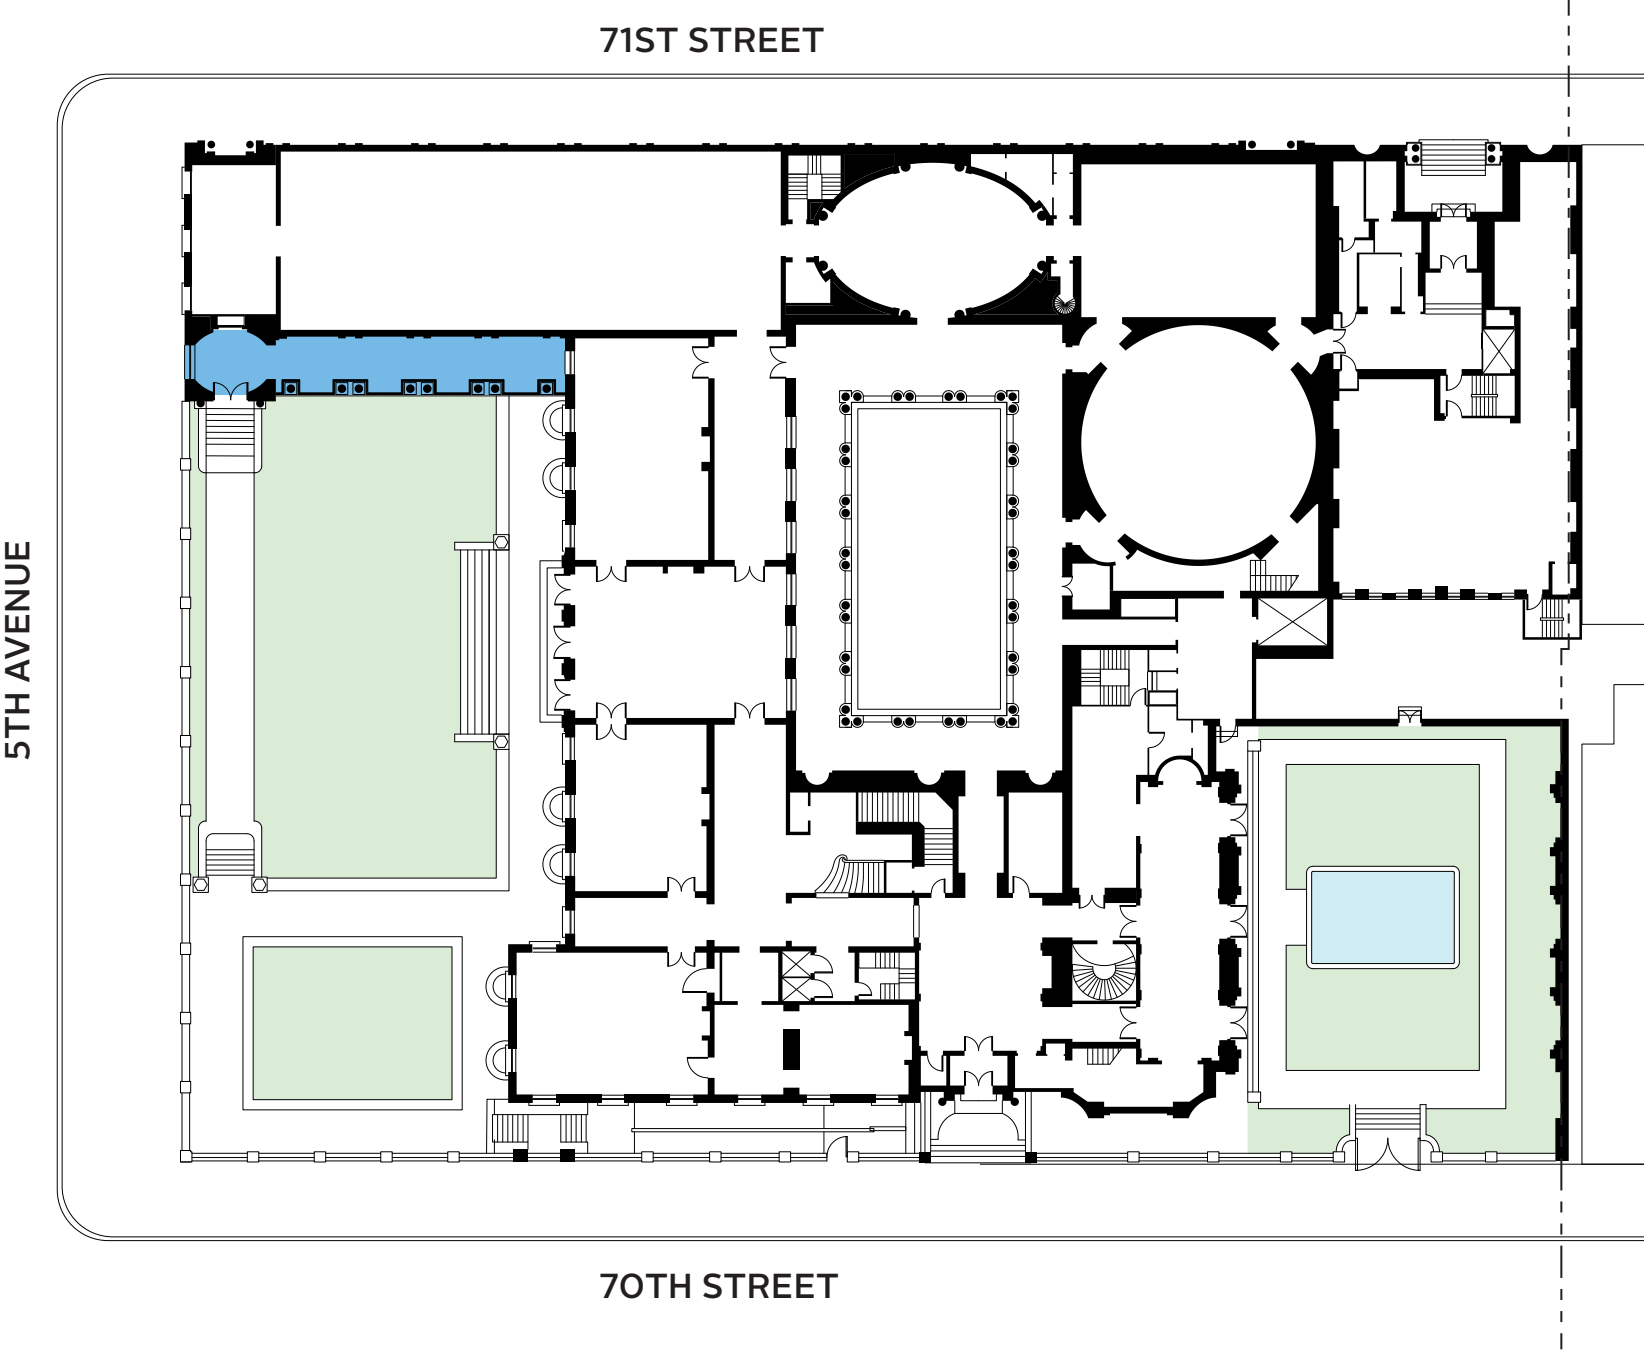

2011 FIRST FLOOR PLAN



E. 71ST STREET

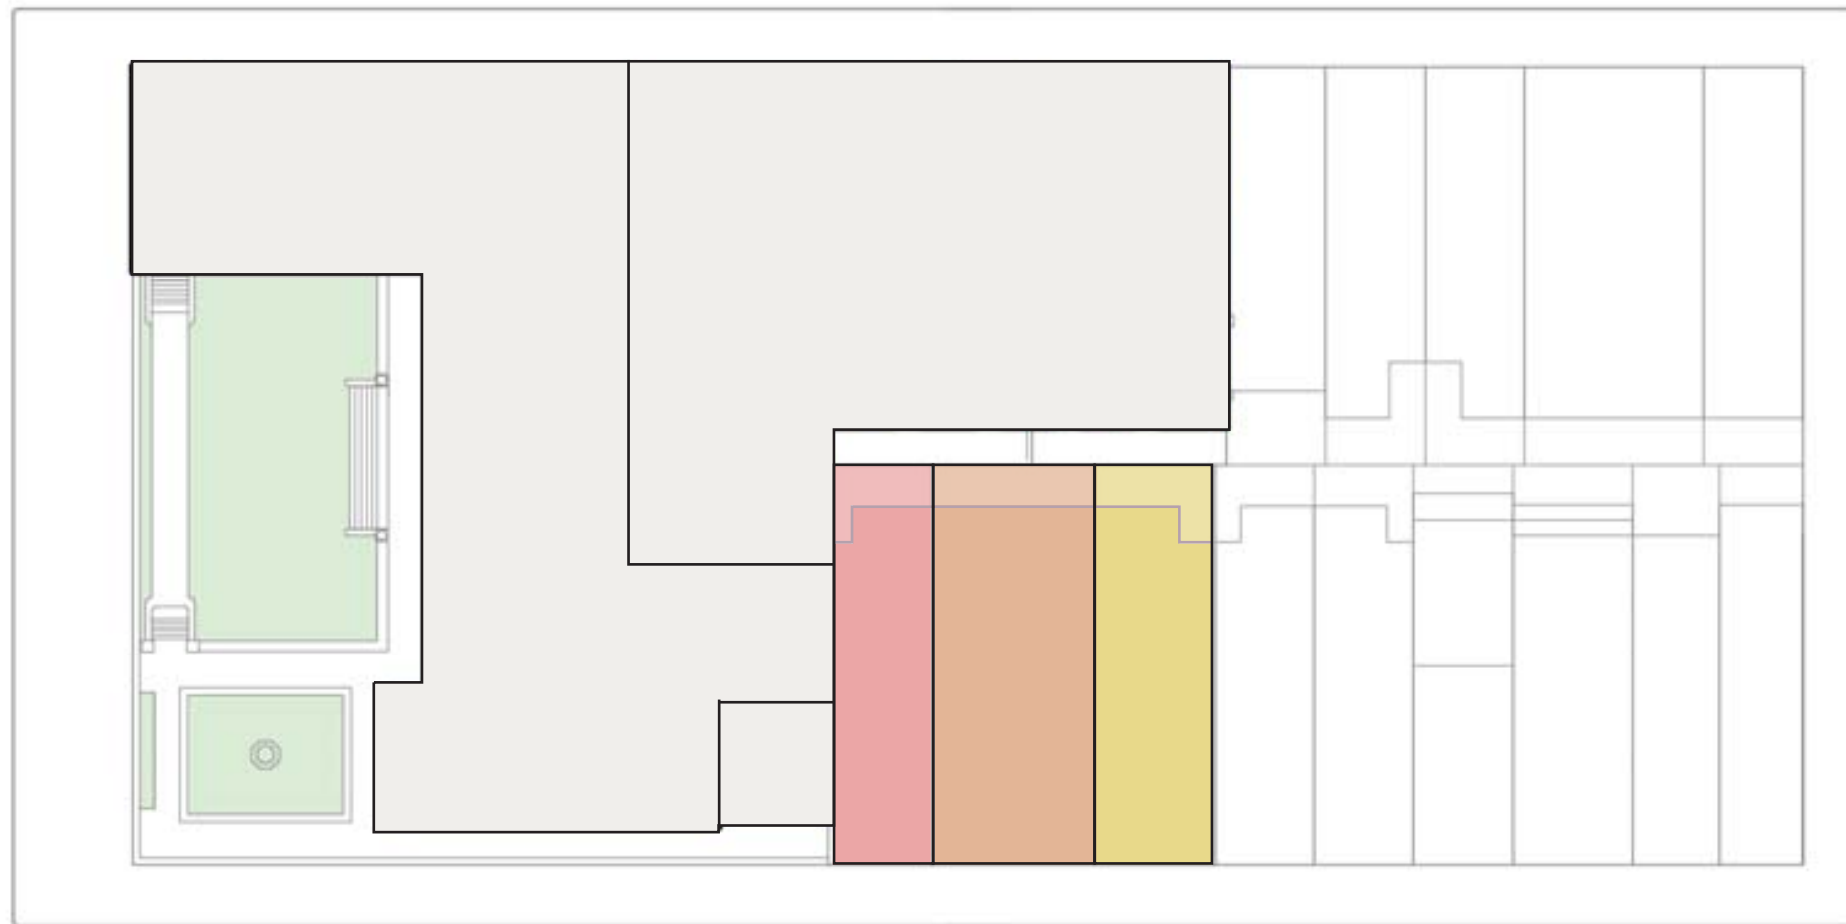

E. 70TH STREET

5 East 70th Street (1909)
Acquired: December 1972
Demolished: 1974
Widener House

7 East 70th Street (1914)
Acquired: 1946
Demolished: 1952

9 East 70th Street (1911-1912)
Acquired: 1940
Demolished: 1940-1941

70th Street Townhouses



5 EAST 70TH STREET, 1973



7 EAST 70TH STREET, 1915



9 EAST 70TH STREET, 1913




70TH STREET ELEVATION - PROPOSED AUDITORIUM ADDITION, JOHNSTONE, MC MILLIN AND ASSOCIATES, 1967


70th Street Reception Hall & Garden, 1977



70th Street Garden & Vaults Below, 1977

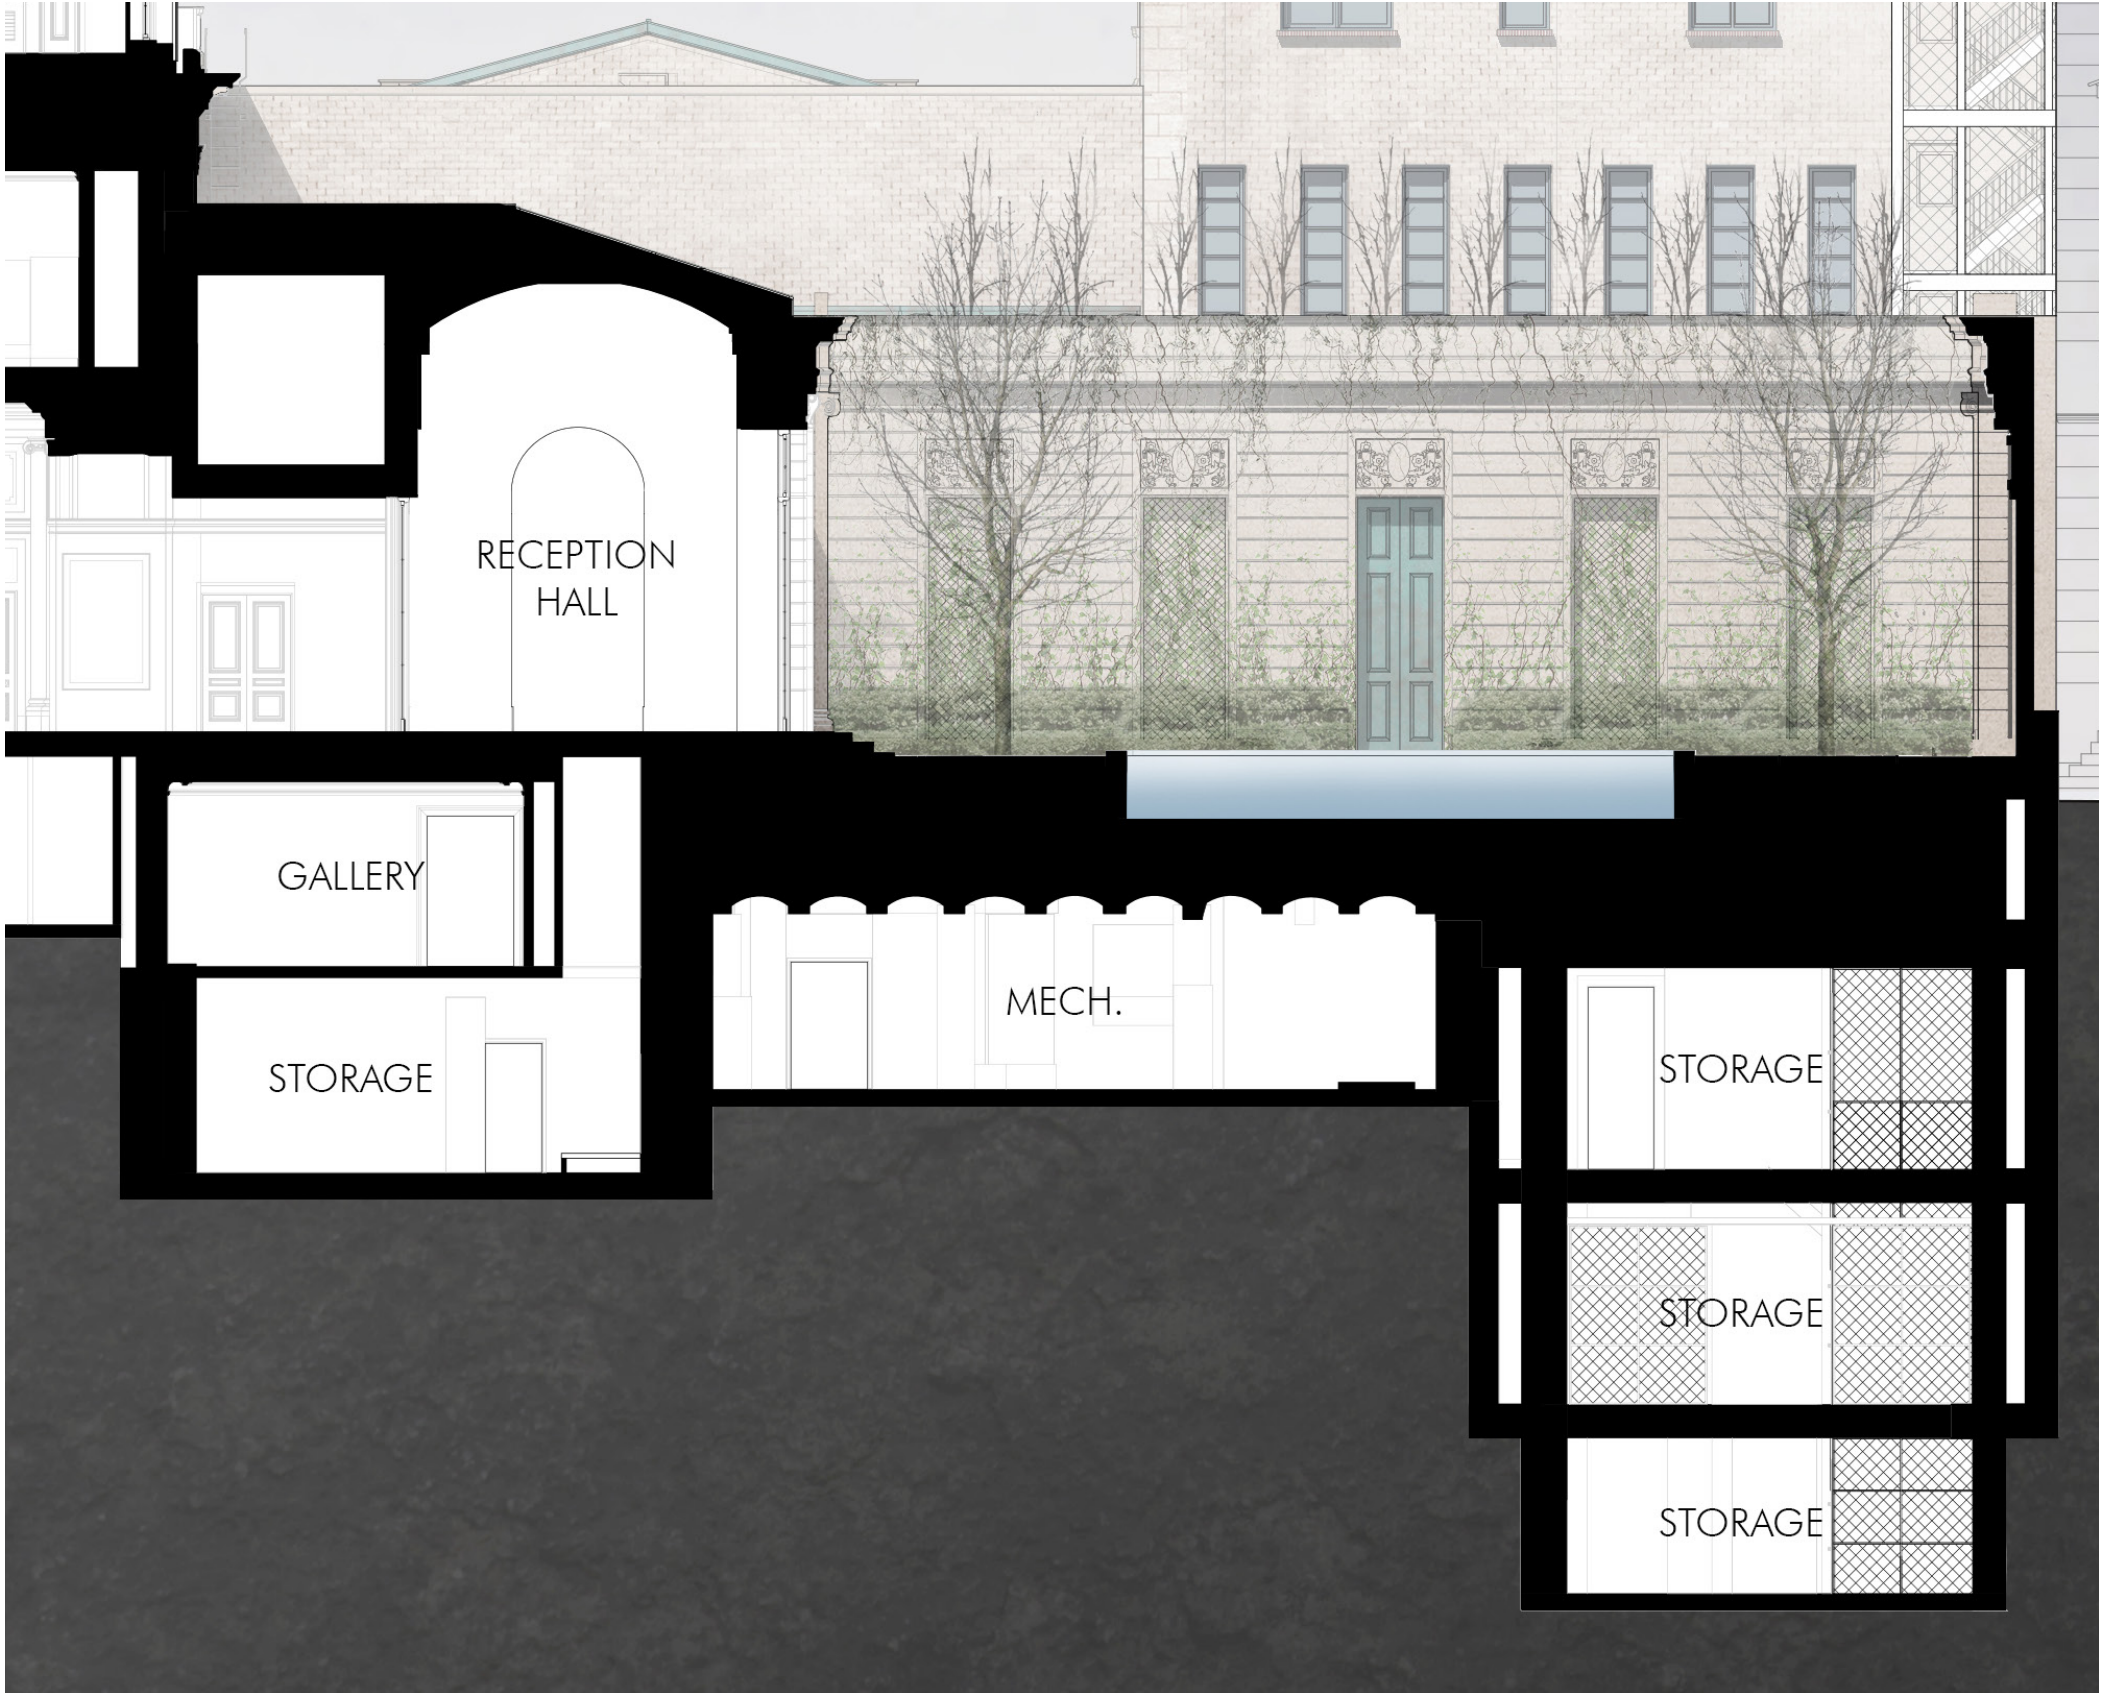


EXISTING EAST-WEST SECTION THROUGH 70TH STREET GARDEN

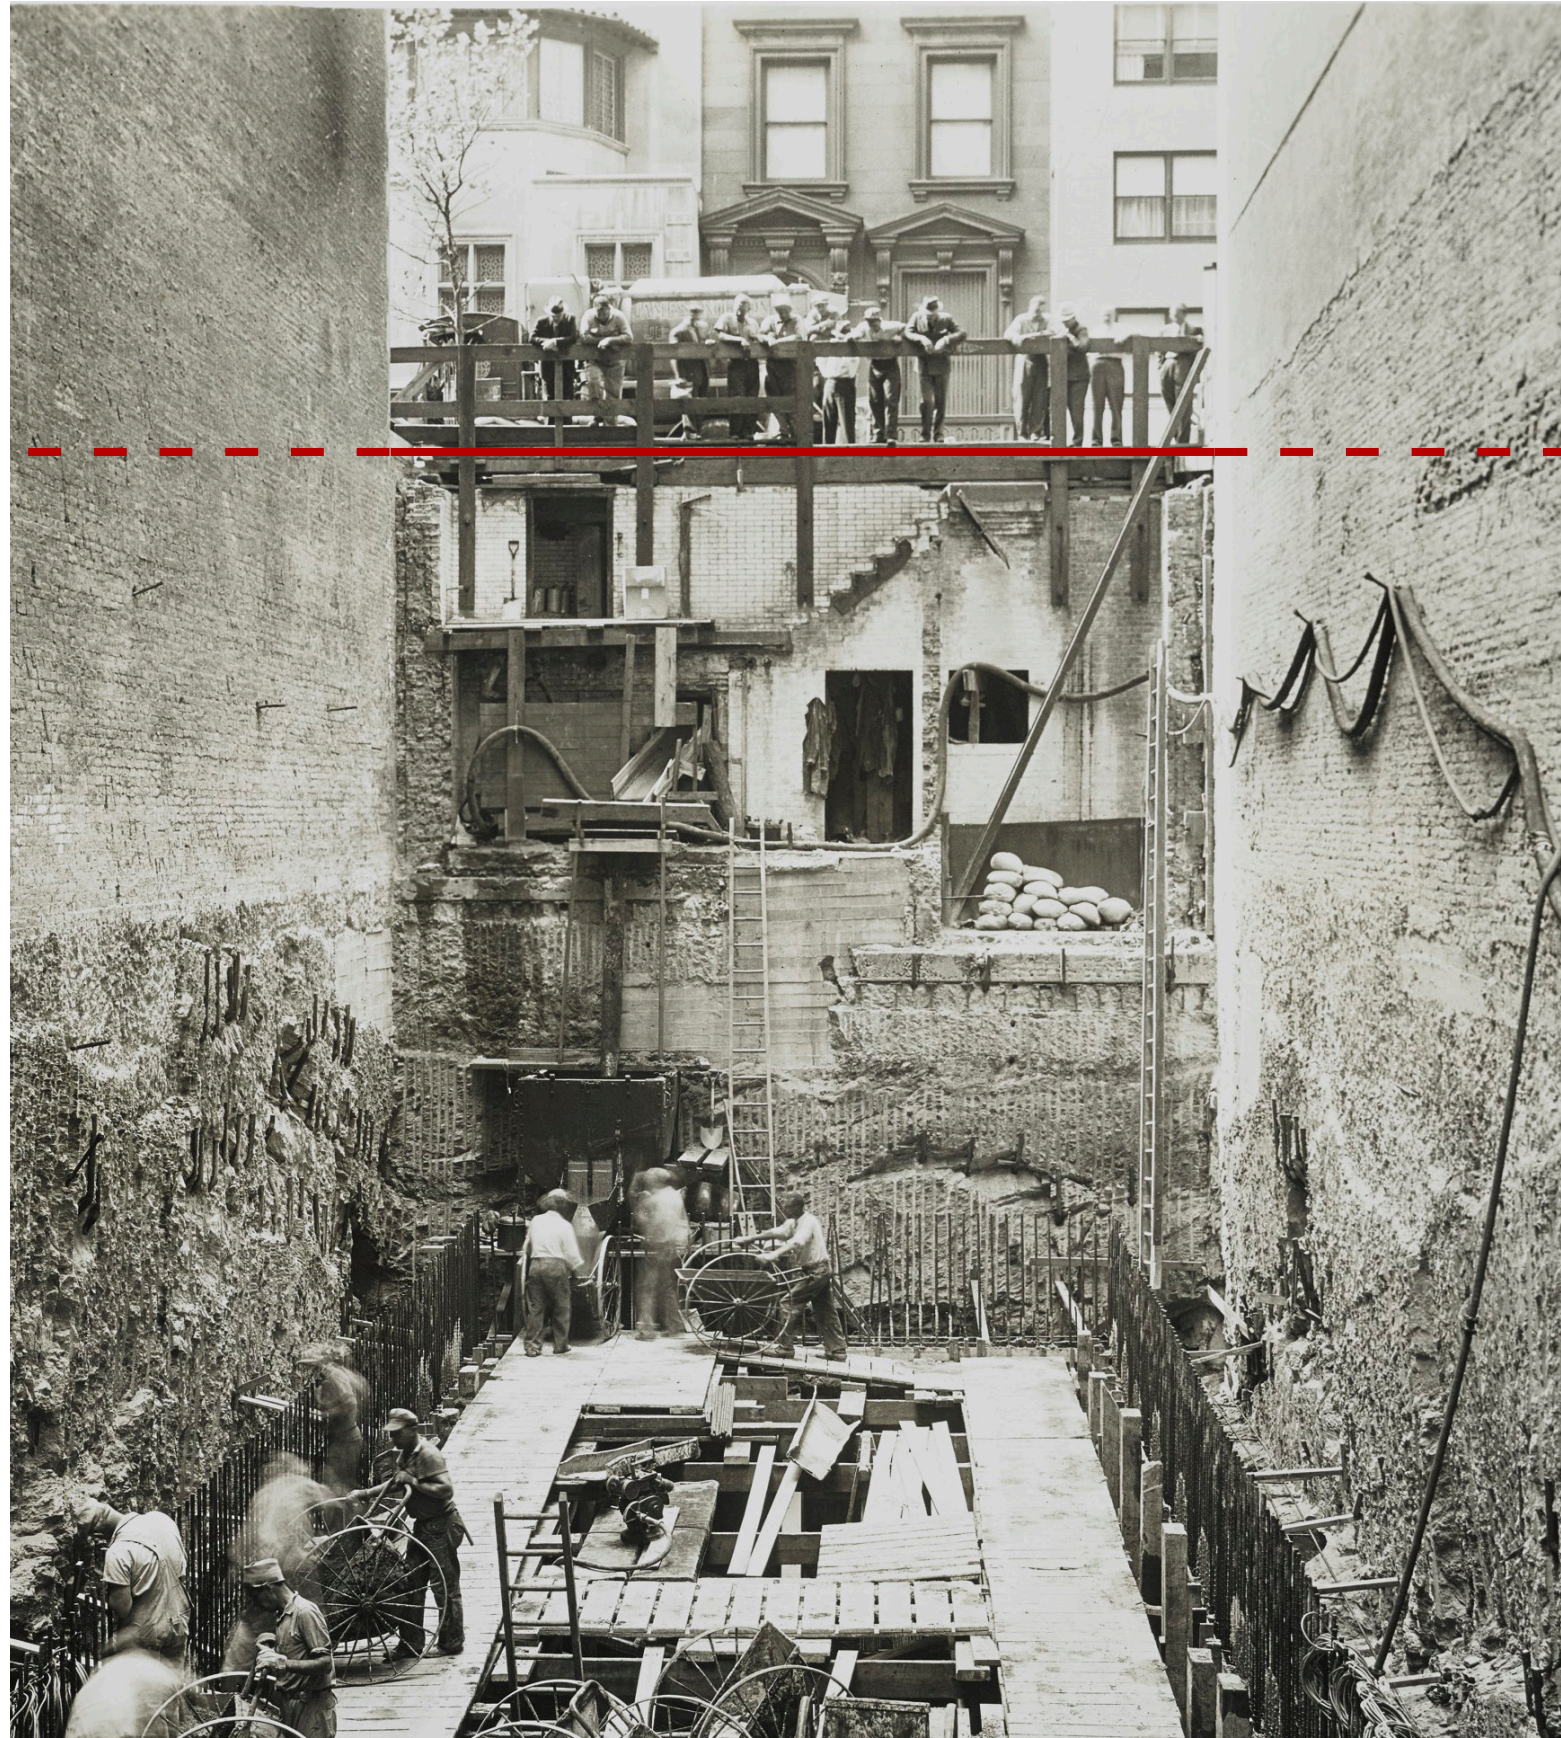

70TH STREET
SIDEWALK LEVEL



Restore 70th Street Garden, 1977

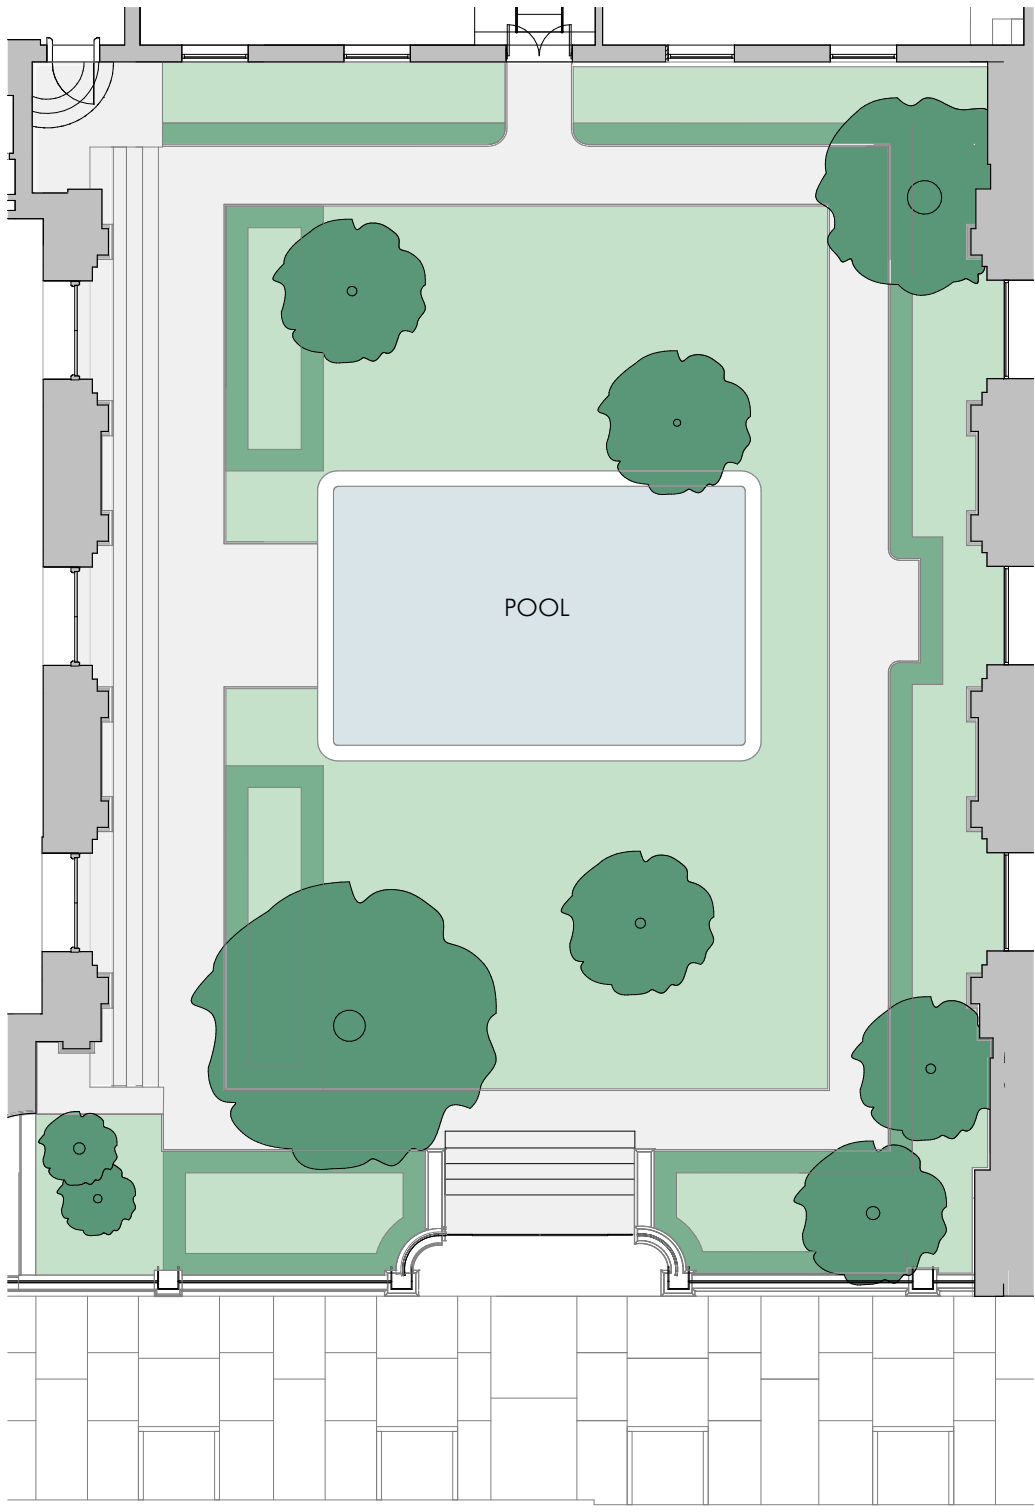


Garden is to be photographed, documented and then restored to Russell Page's Design.

North Wall, Pool, and Sculptures are to be dismantled and protected during construction then rebuilt to their original appearance and location.


Paths to be reset to their original dimensions with matching gravel.

Plantings & Trees to be retained to the extent possible or replaced with appropriate species.

Corrosion Under 70th Street Garden, 2017

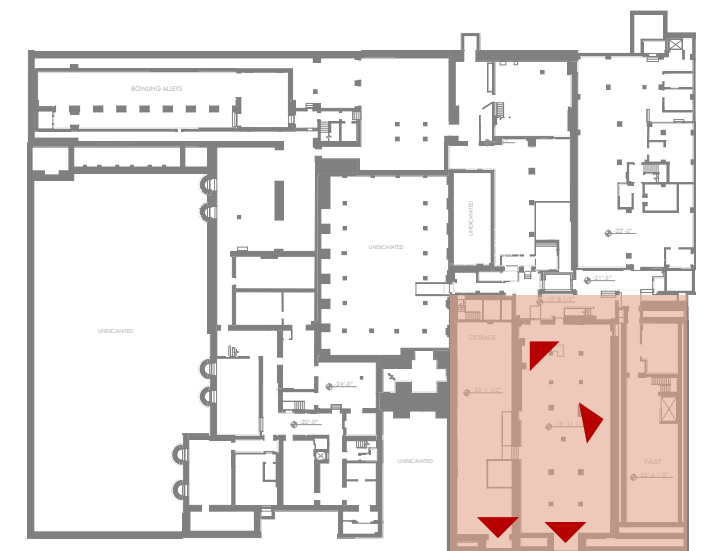

Existing & Proposed 70th Street Garden & Vault

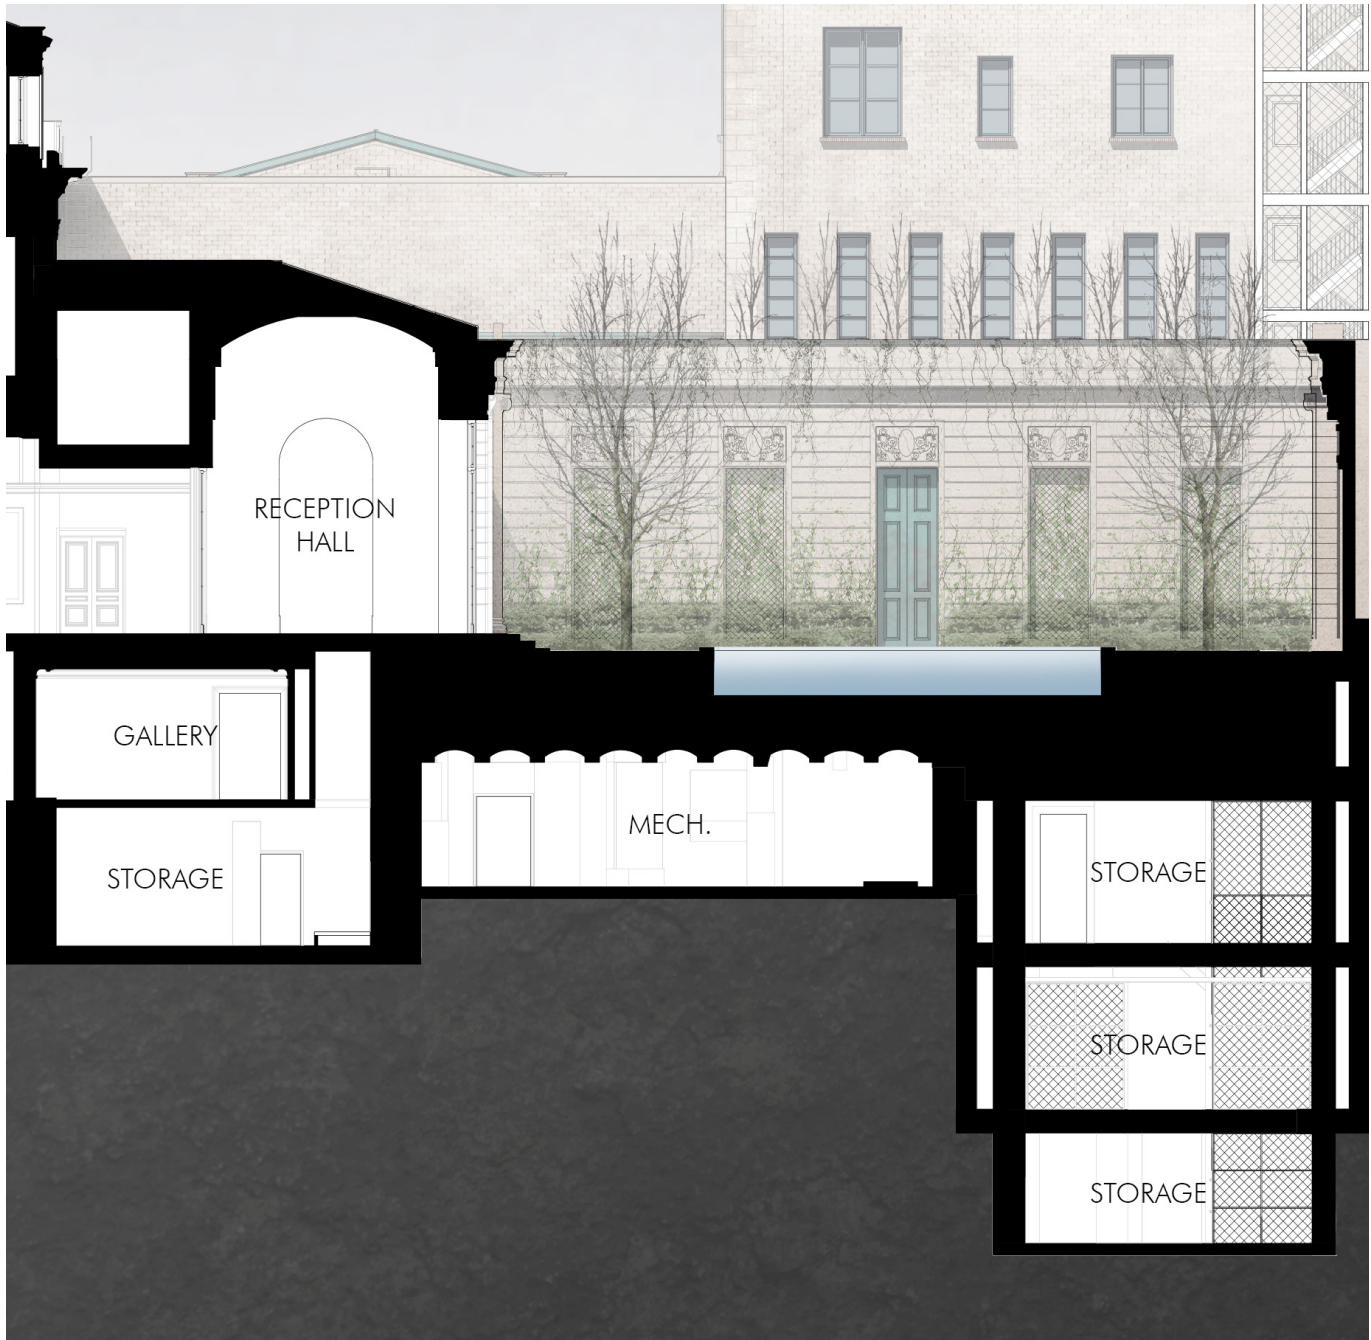


EXISTING EAST-WEST SECTION THROUGH 70TH STREET GARDEN




PROPOSED EAST-WEST SECTION THROUGH 70TH STREET GARDEN

Building Morphology

- ① LIBRARY
- ② CONSERVATION
- ③ RECEPTION

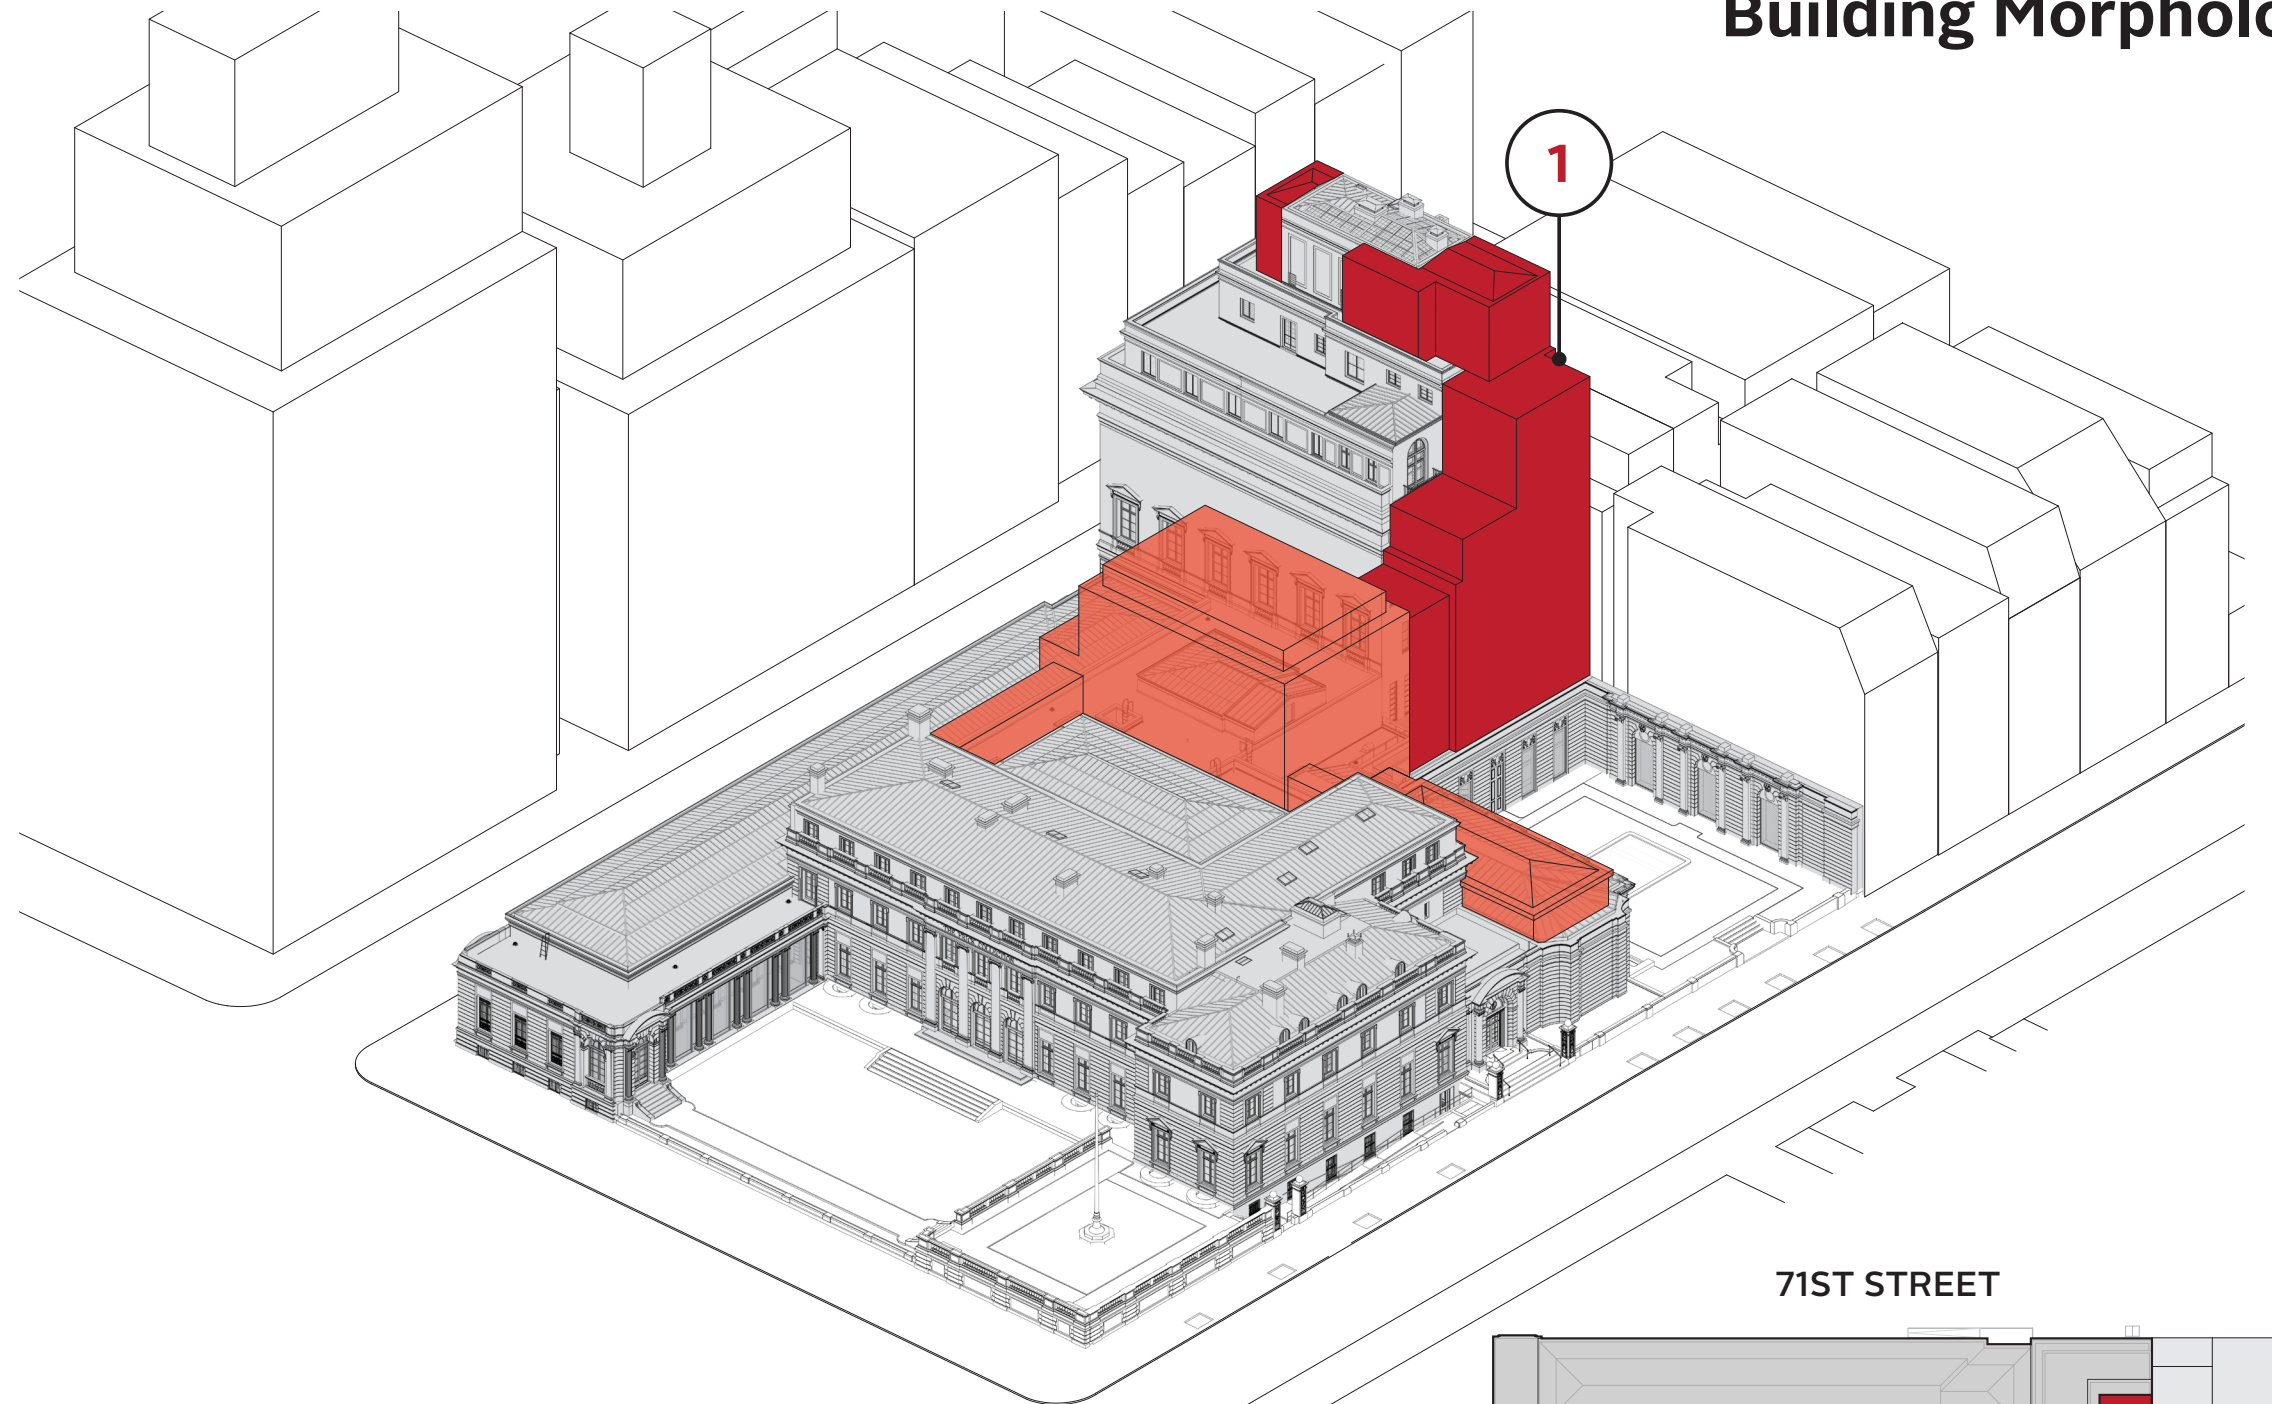


71ST STREET

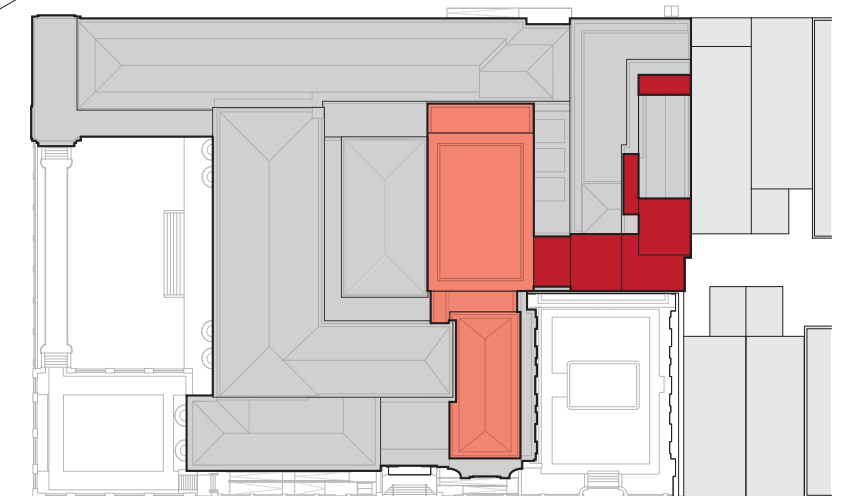

70TH STREET

Library Building, Rear Well Condition

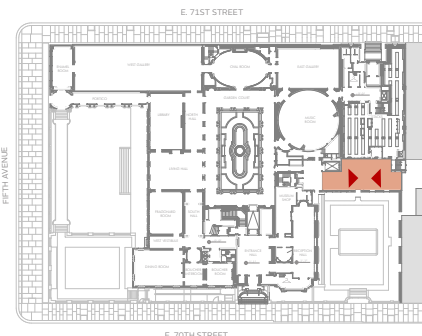


INTERSTITIAL OPEN SPACE BETWEEN
LIBRARY BUILDING & GARDEN WALL, 2017




INTERSTITIAL OPEN SPACE BETWEEN
LIBRARY BUILDING & GARDEN WALL, 2017

Existing N/S Section

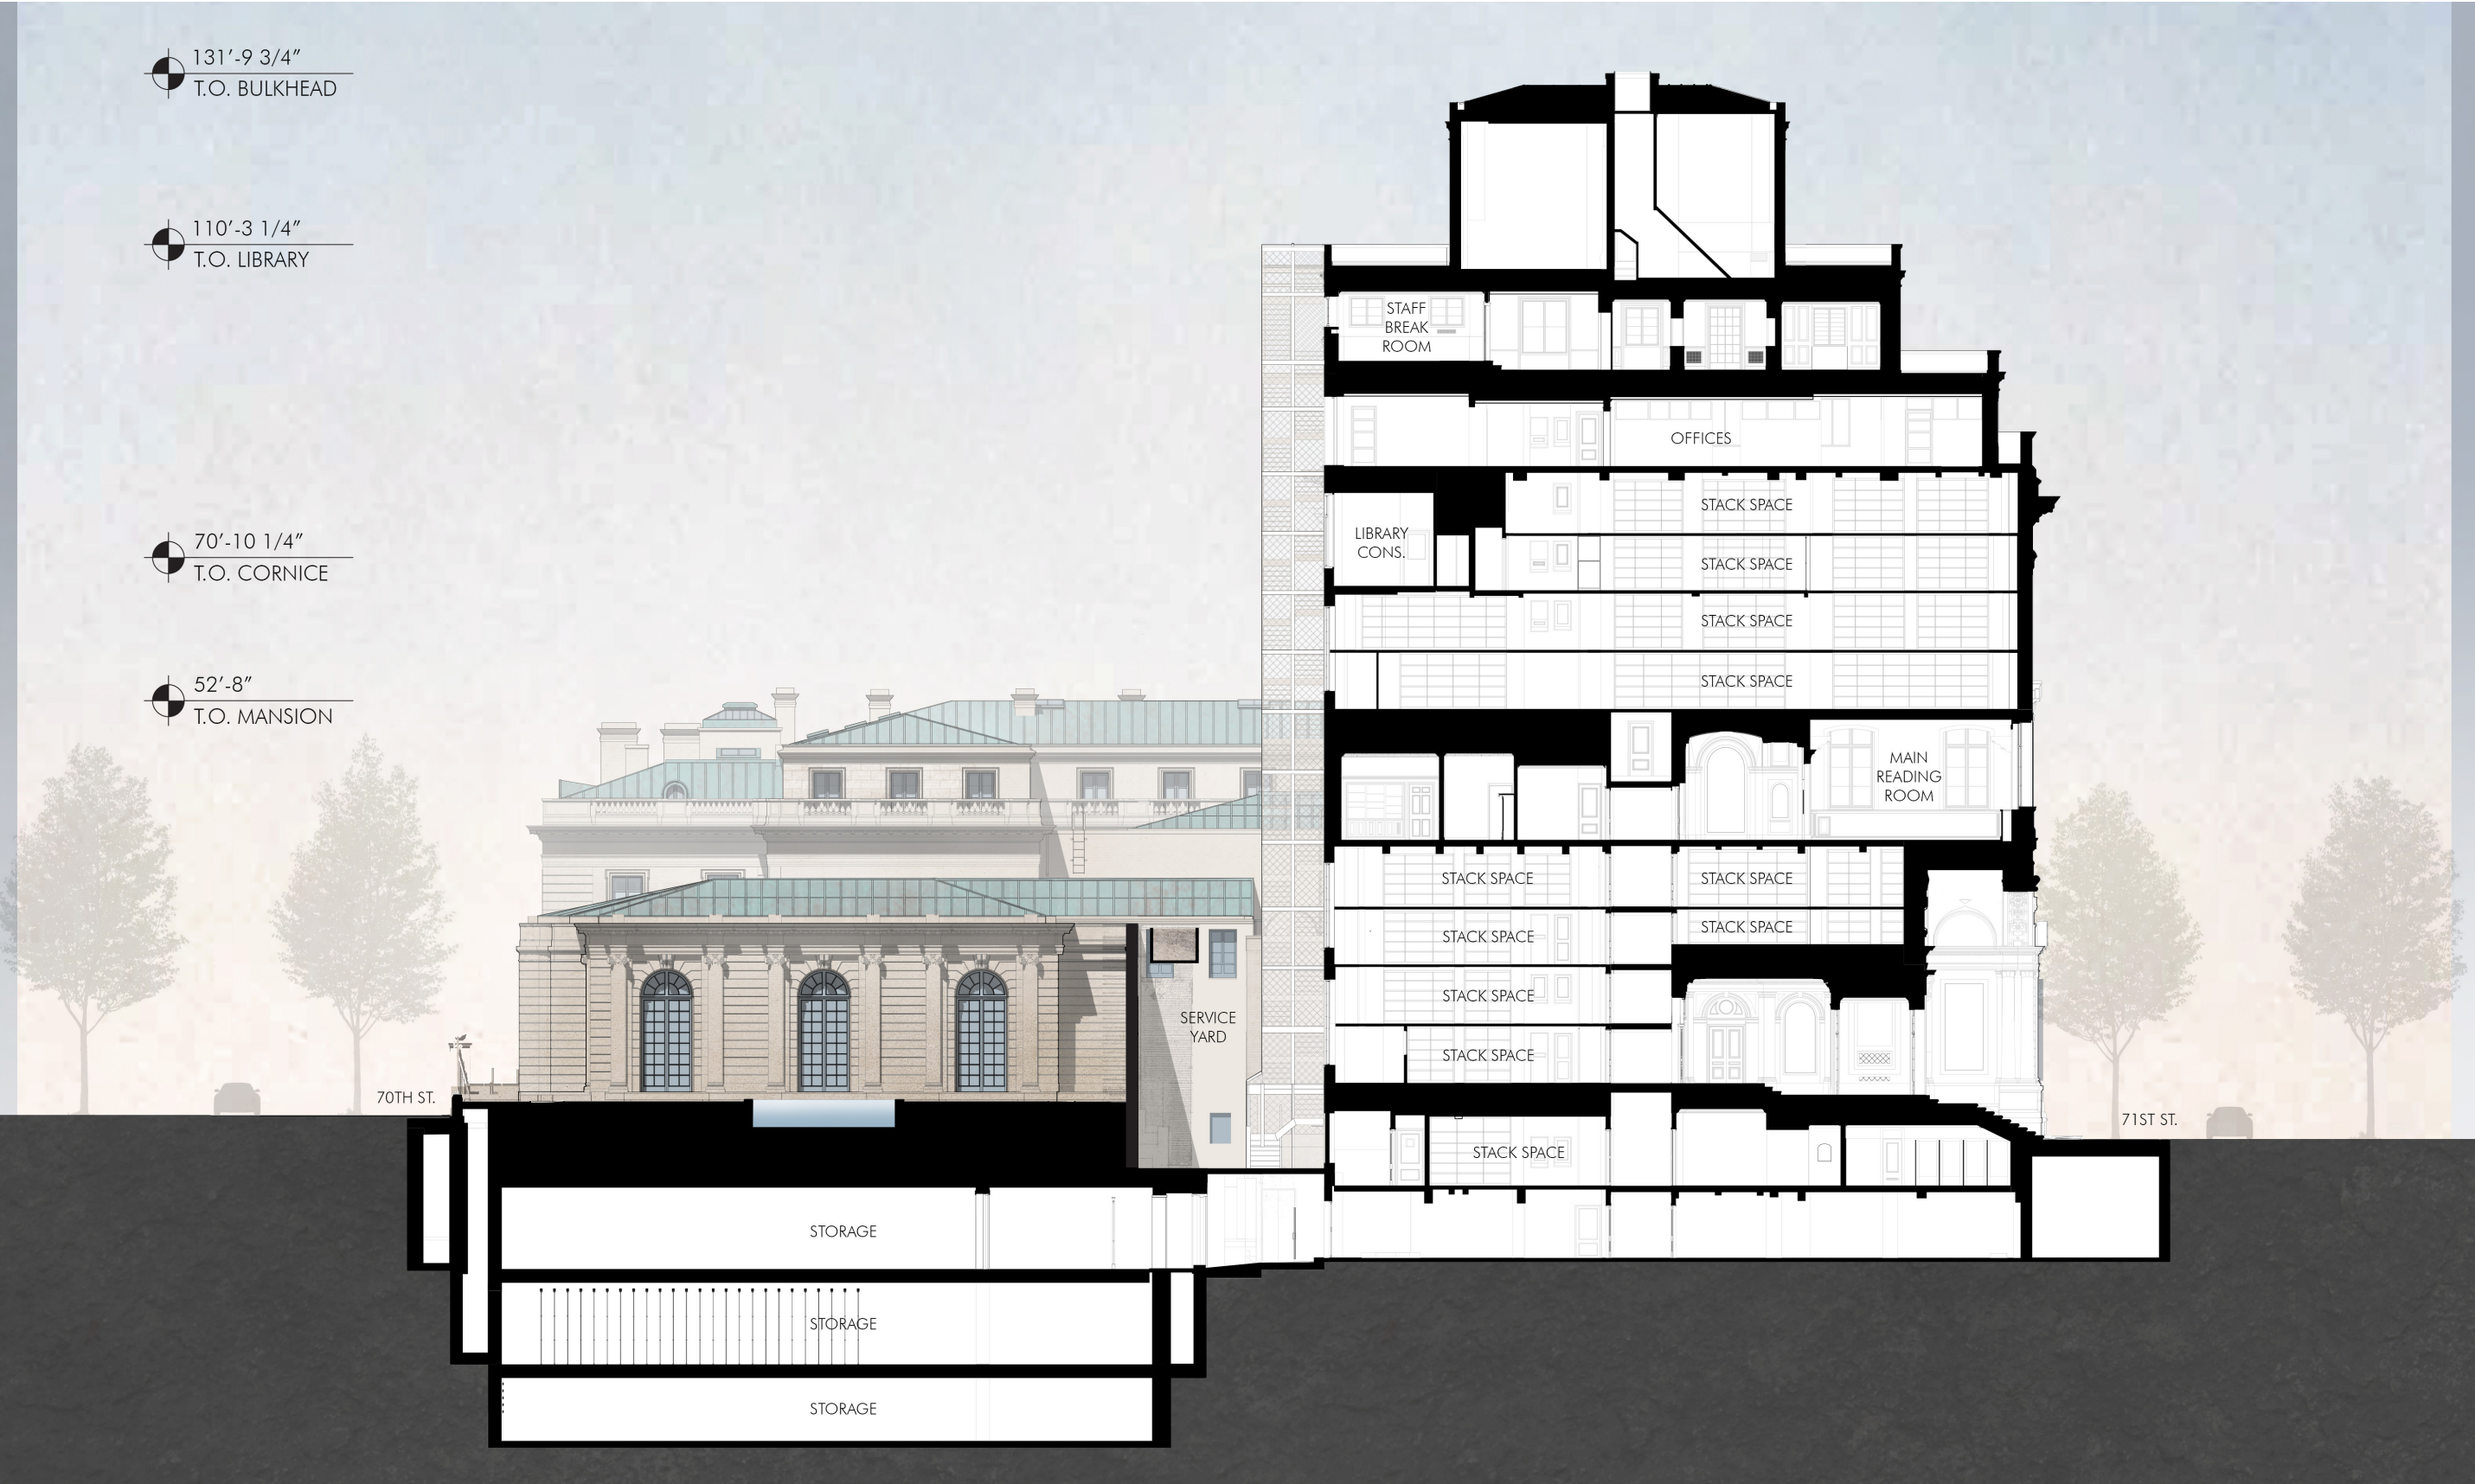

Proposed N/S Section

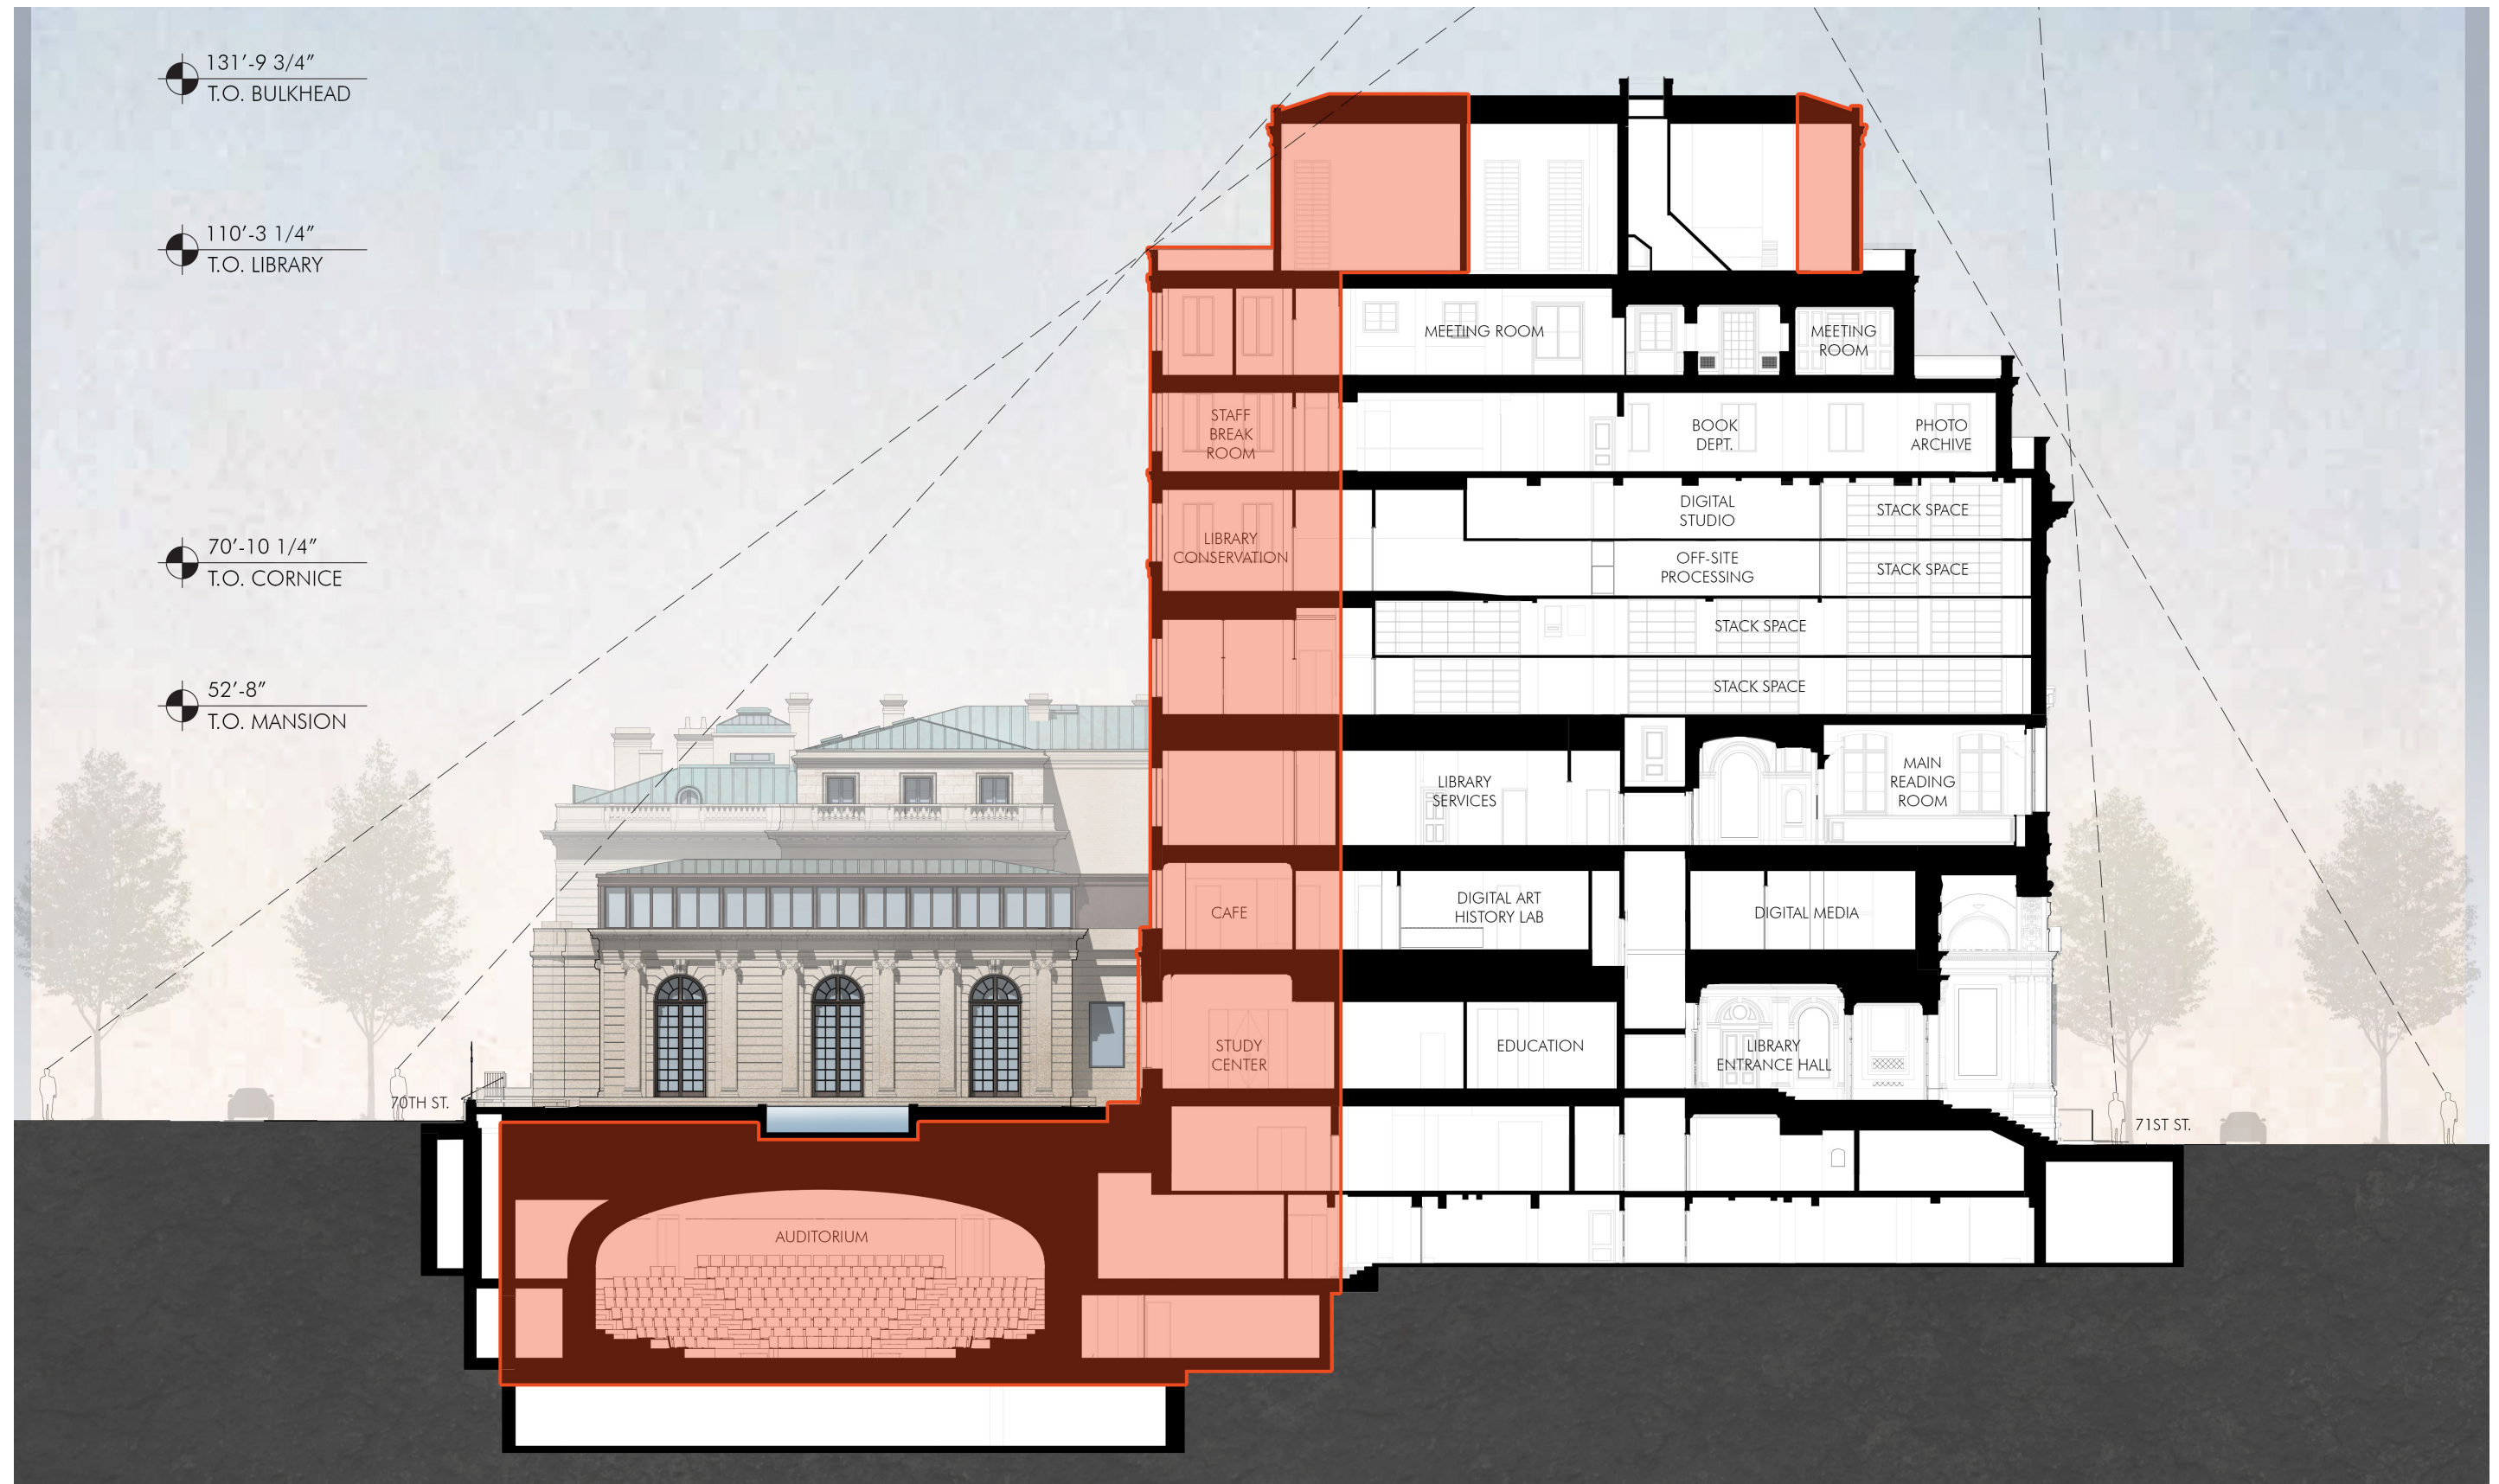

Existing & Proposed 70th Street Elevation



EXISTING ELEVATION





PROPOSED ELEVATION


John Russell Pope Limestone Details



Proposed Design - Enclosure Details

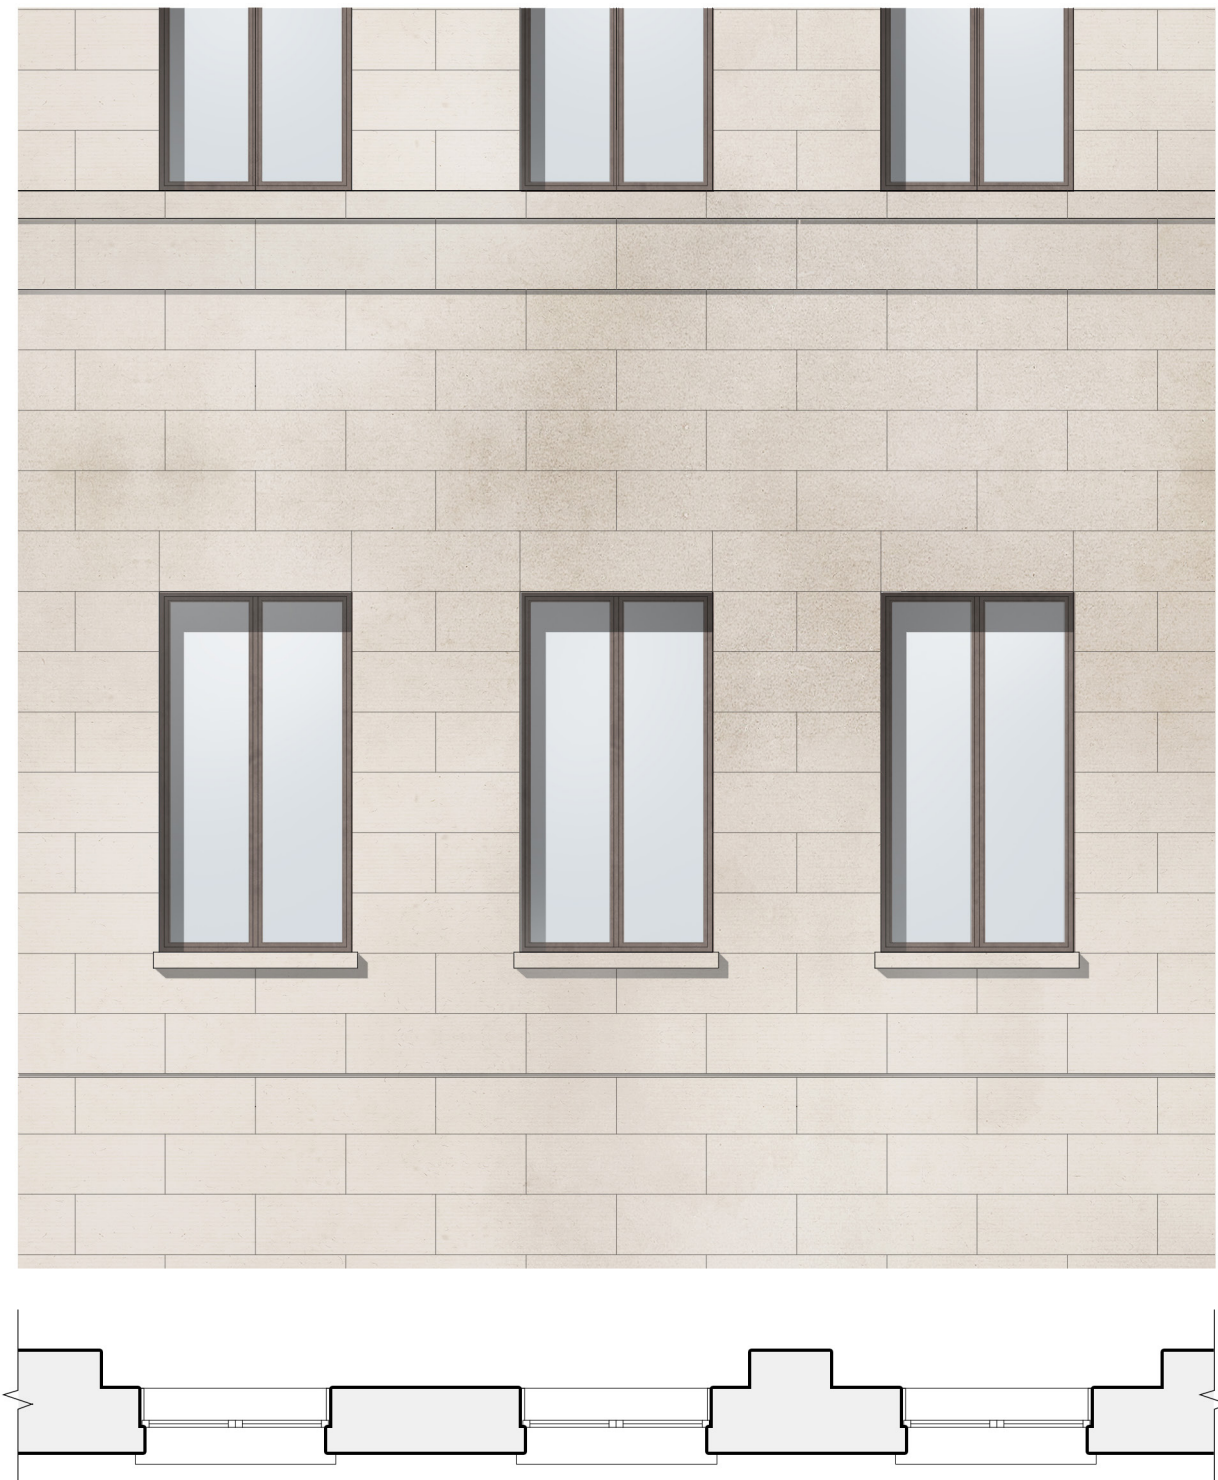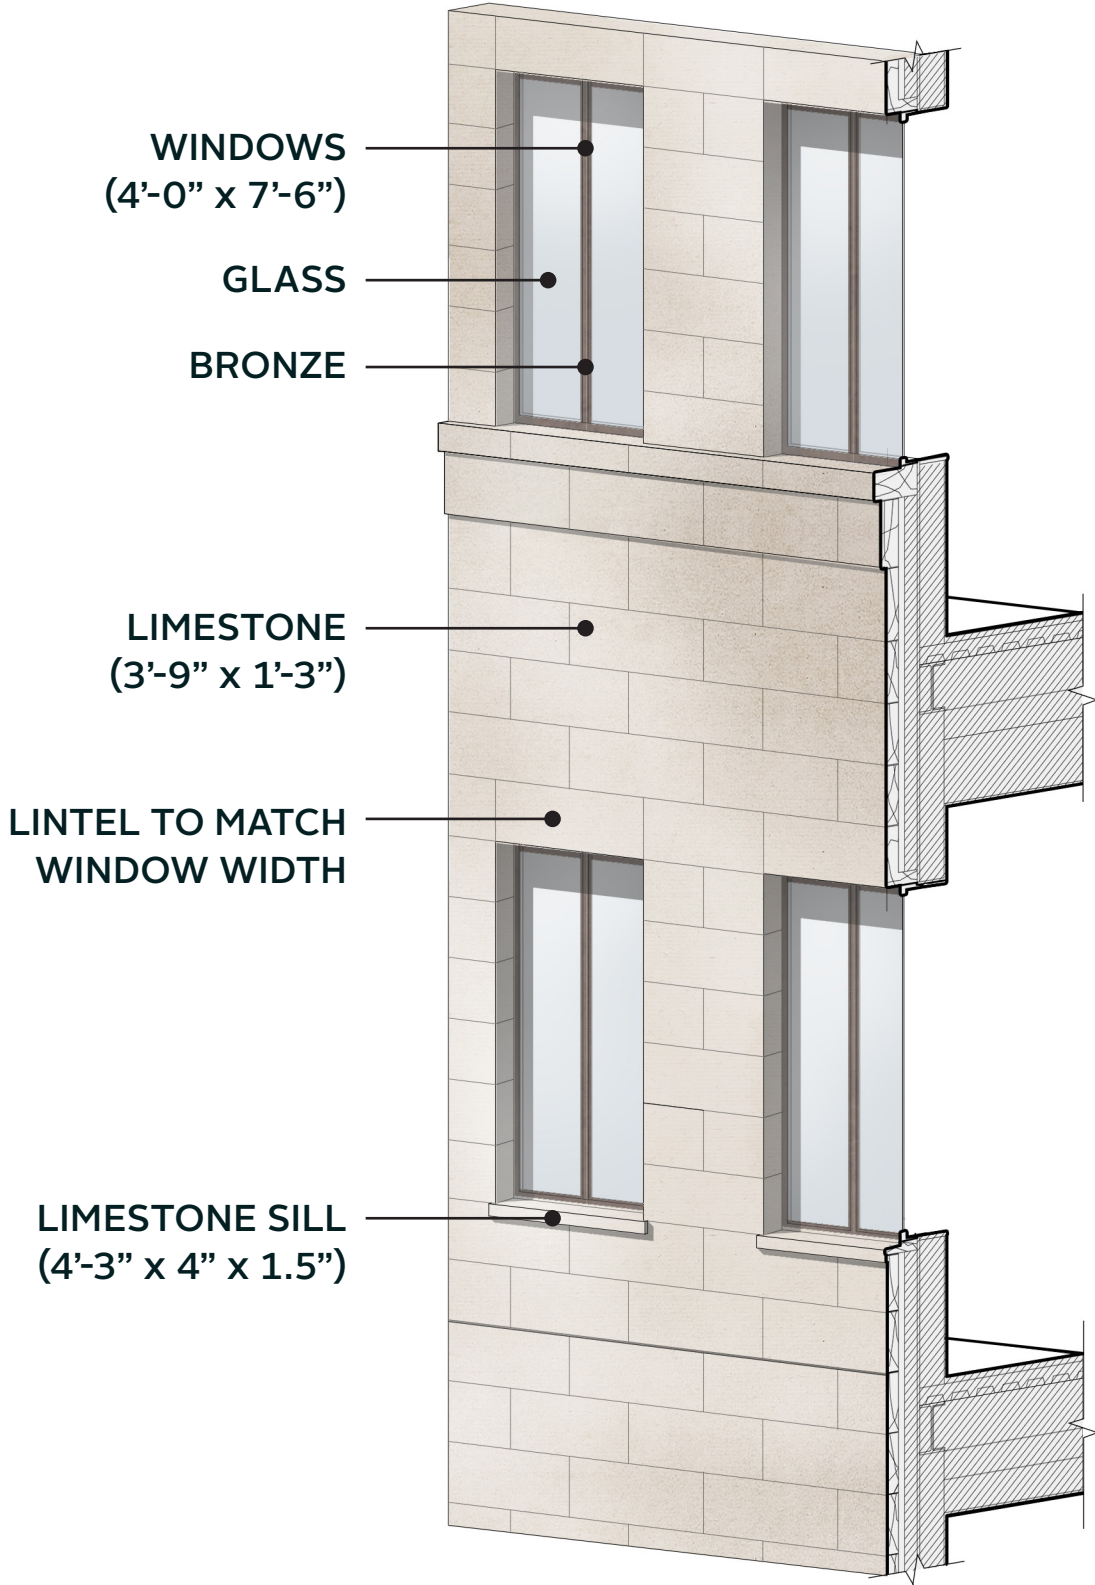

1'-5" - 6"
VARIES
7'-6"
4"

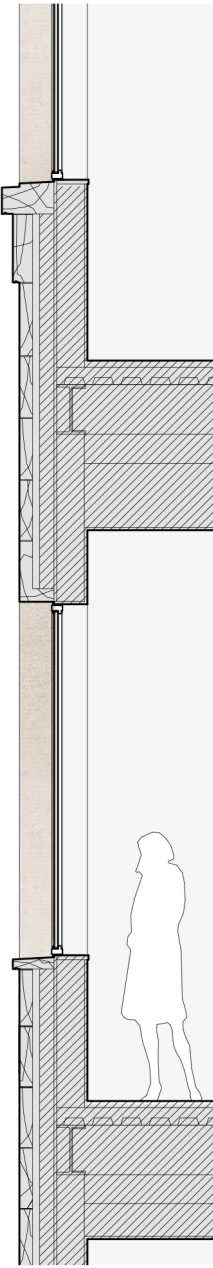


Proposed Design - Enclosure Details



LIMESTONE
Indiana Limestone
Select Gray Smooth
To match Reception Hall, Garden Walls and limestone repair throughout




BRONZE
Thermally Broken Casement Windows w/ Rolled Bronze Mullions
Double Glazed Low Iron Glass w/ Low-E coating

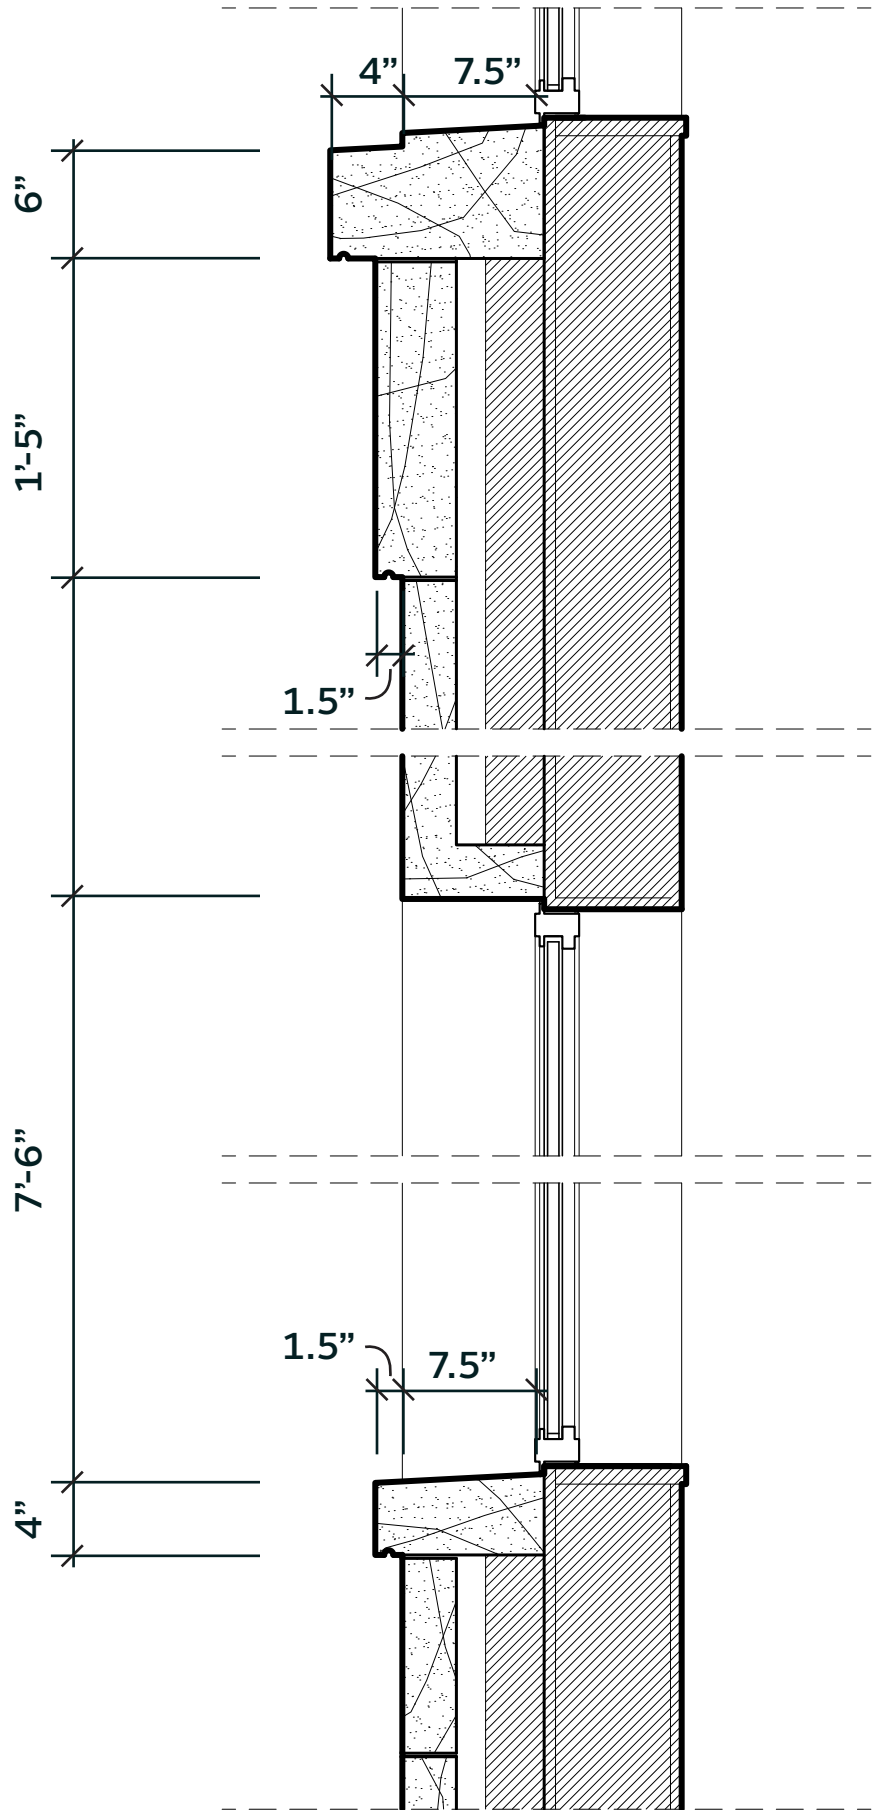

Existing & Proposed Library Bulkhead



EXISTING BULKEAD, VIEW FROM SOUTH-EAST

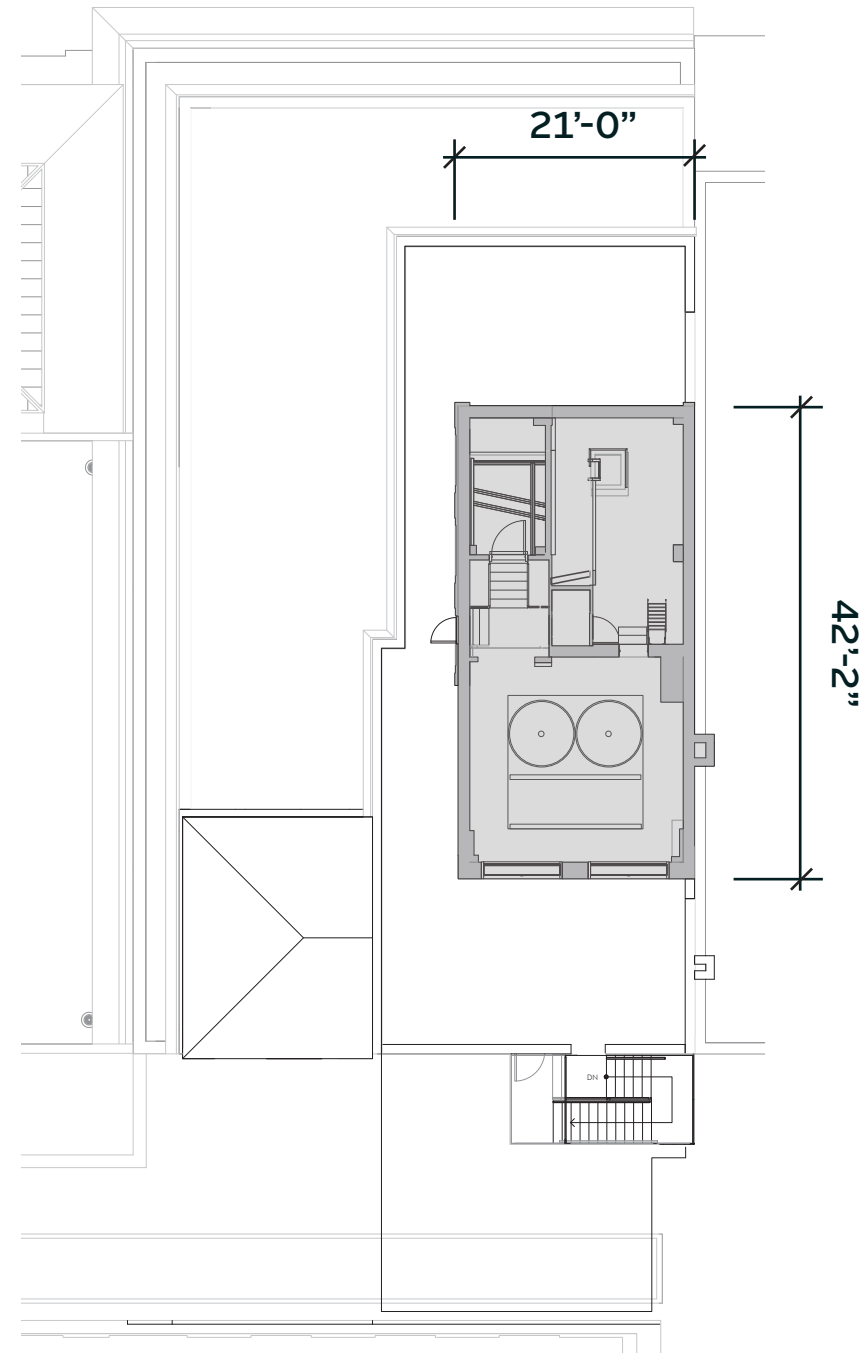

EXISTING PLAN

Existing & Proposed Library Bulkhead



EXISTING, WEST ELEVATION




EXISTING,
SOUTH ELEVATION



PROPOSED, WEST ELEVATION
LOUVERS TO MATCH LIMESTONE COLOR





PROPOSED,
SOUTH ELEVATION

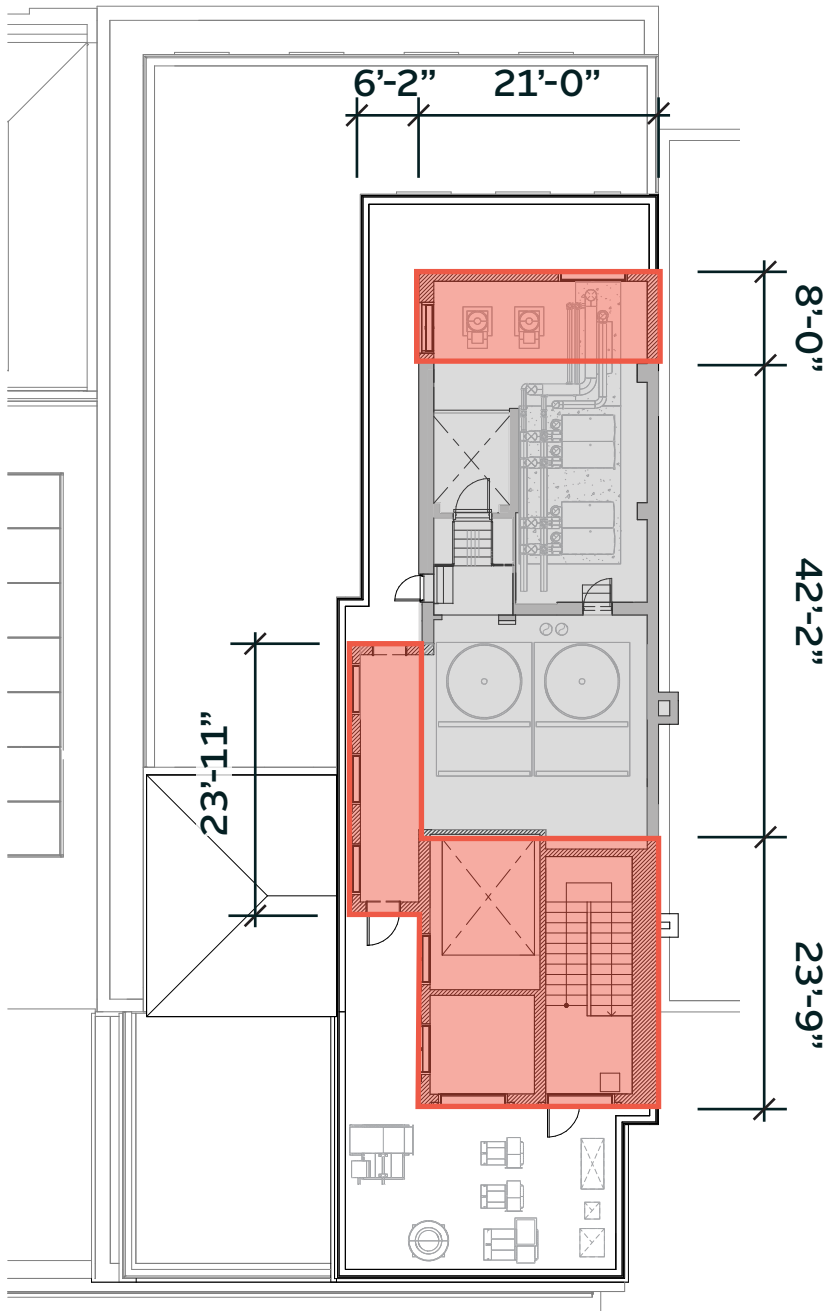


PROPOSED PLAN

Building Morphology


- ① LIBRARY
- ② CONSERVATION
- ③ RECEPTION

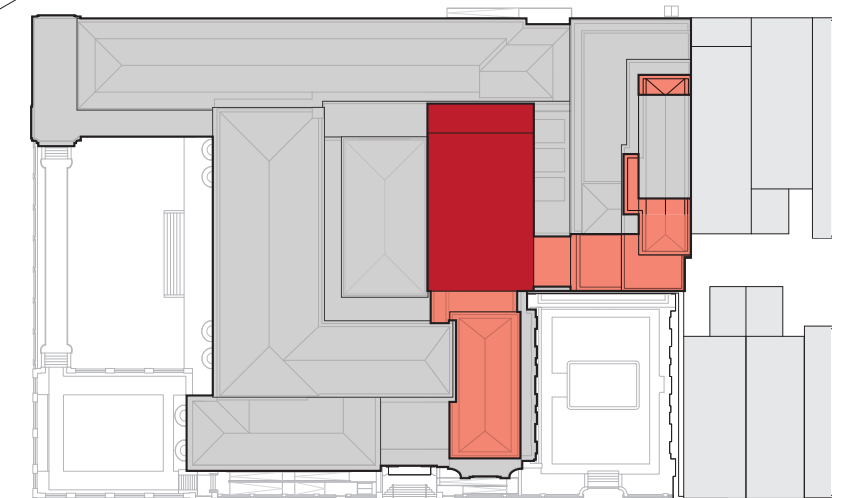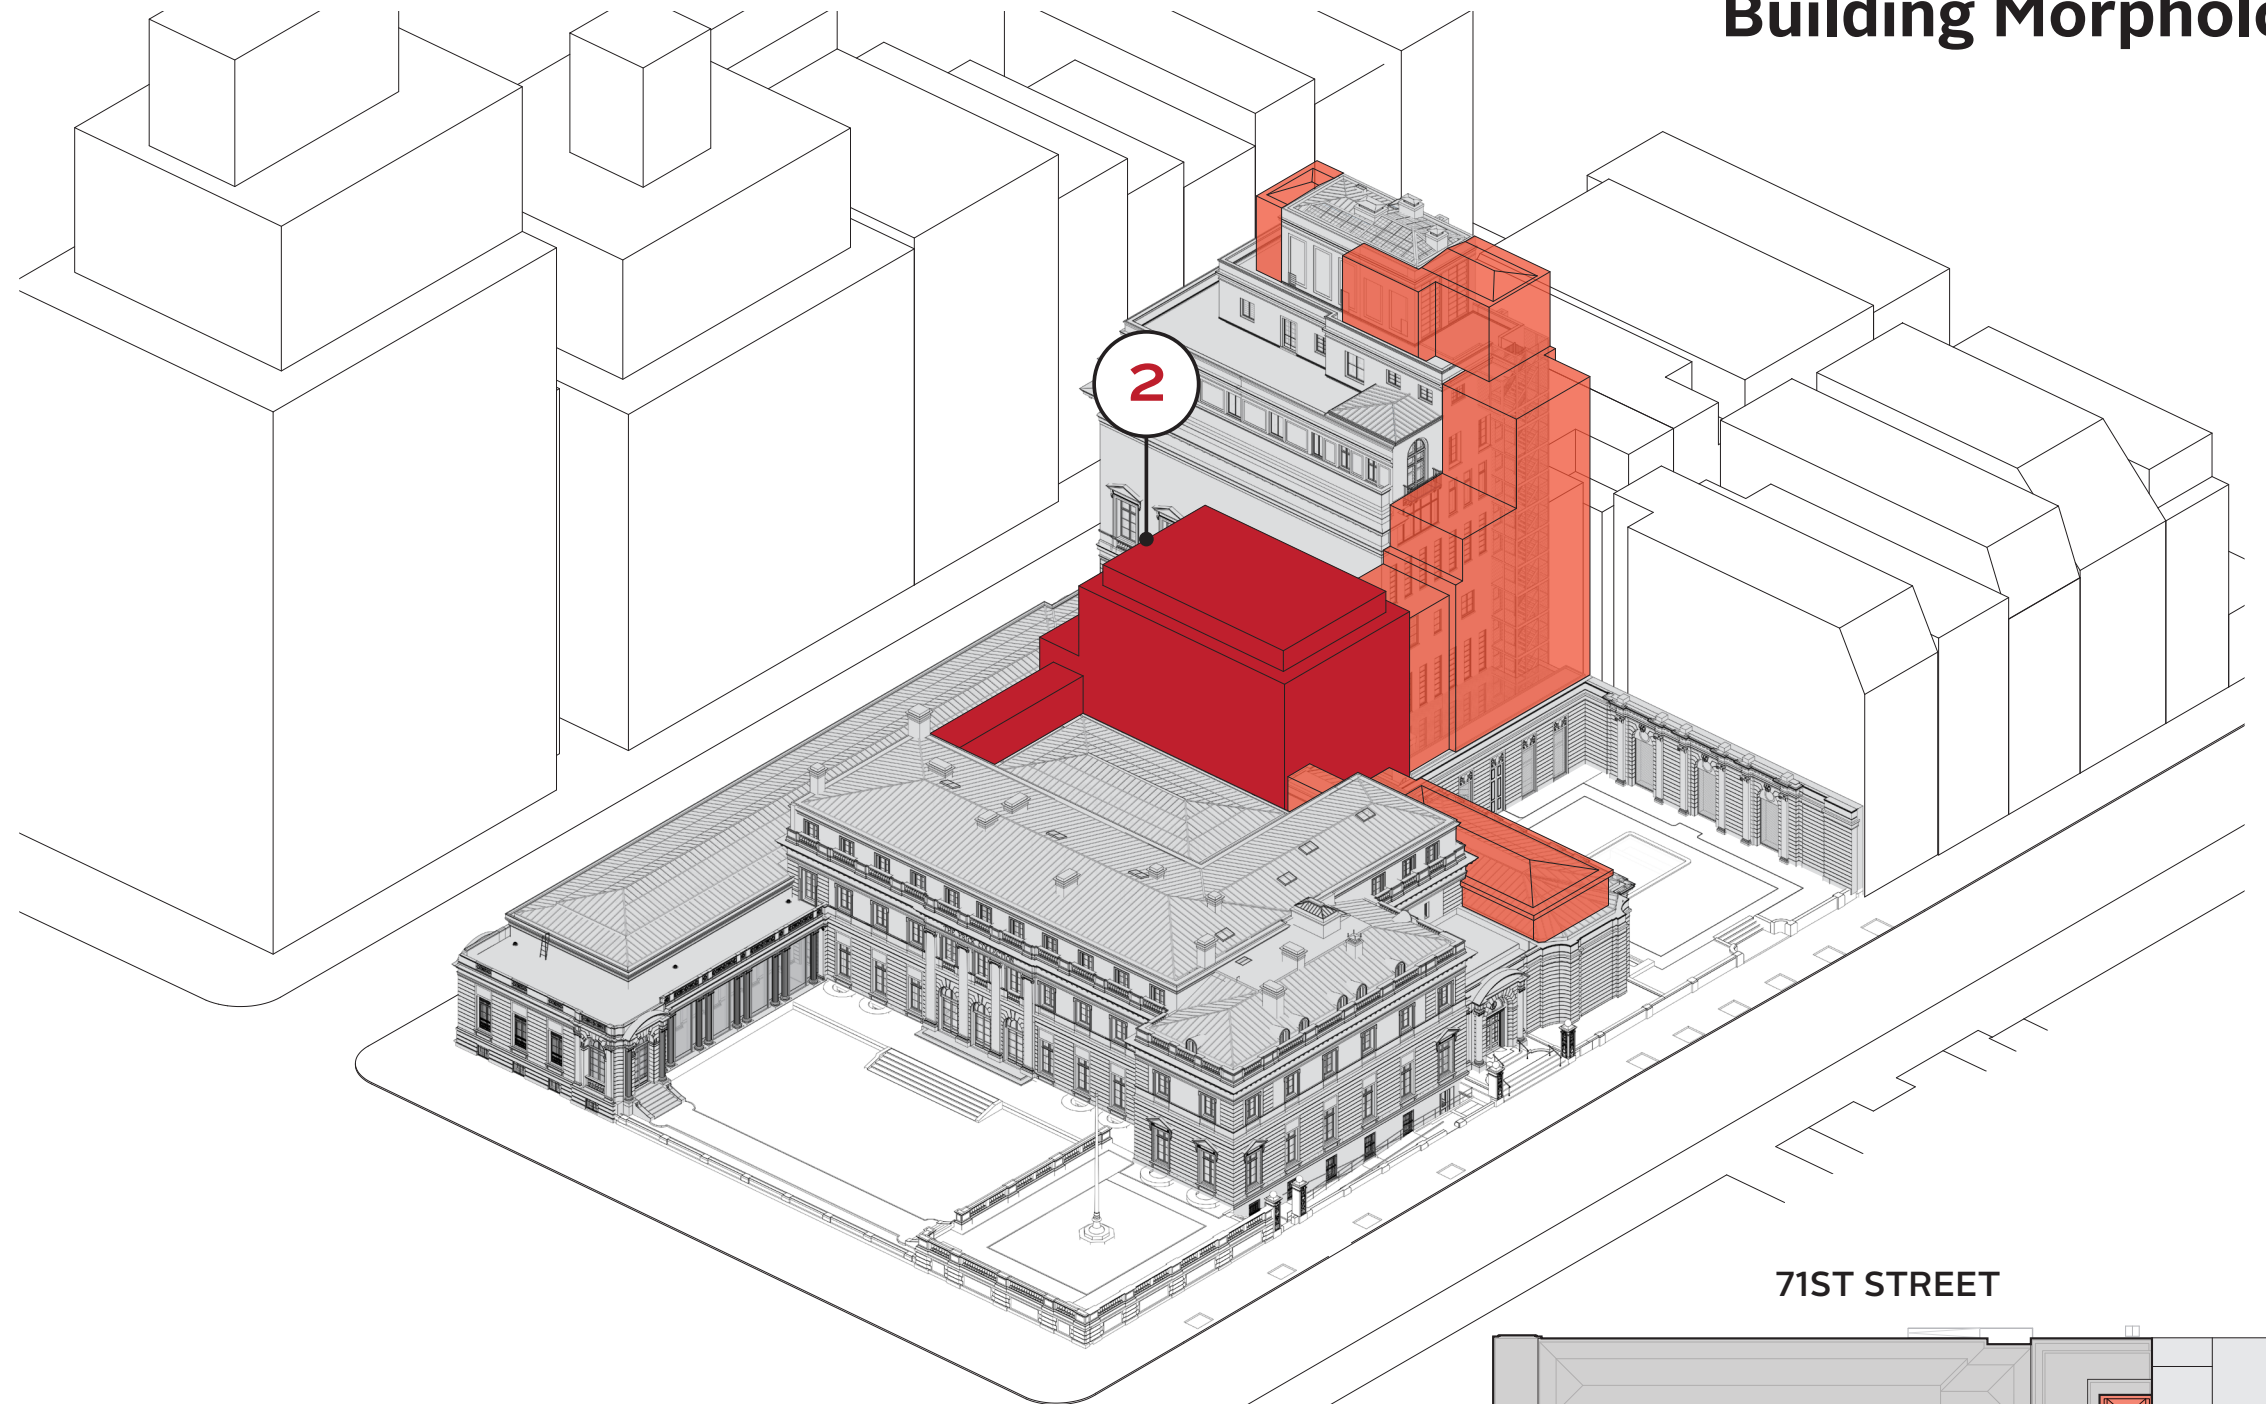


Existing N/S Section

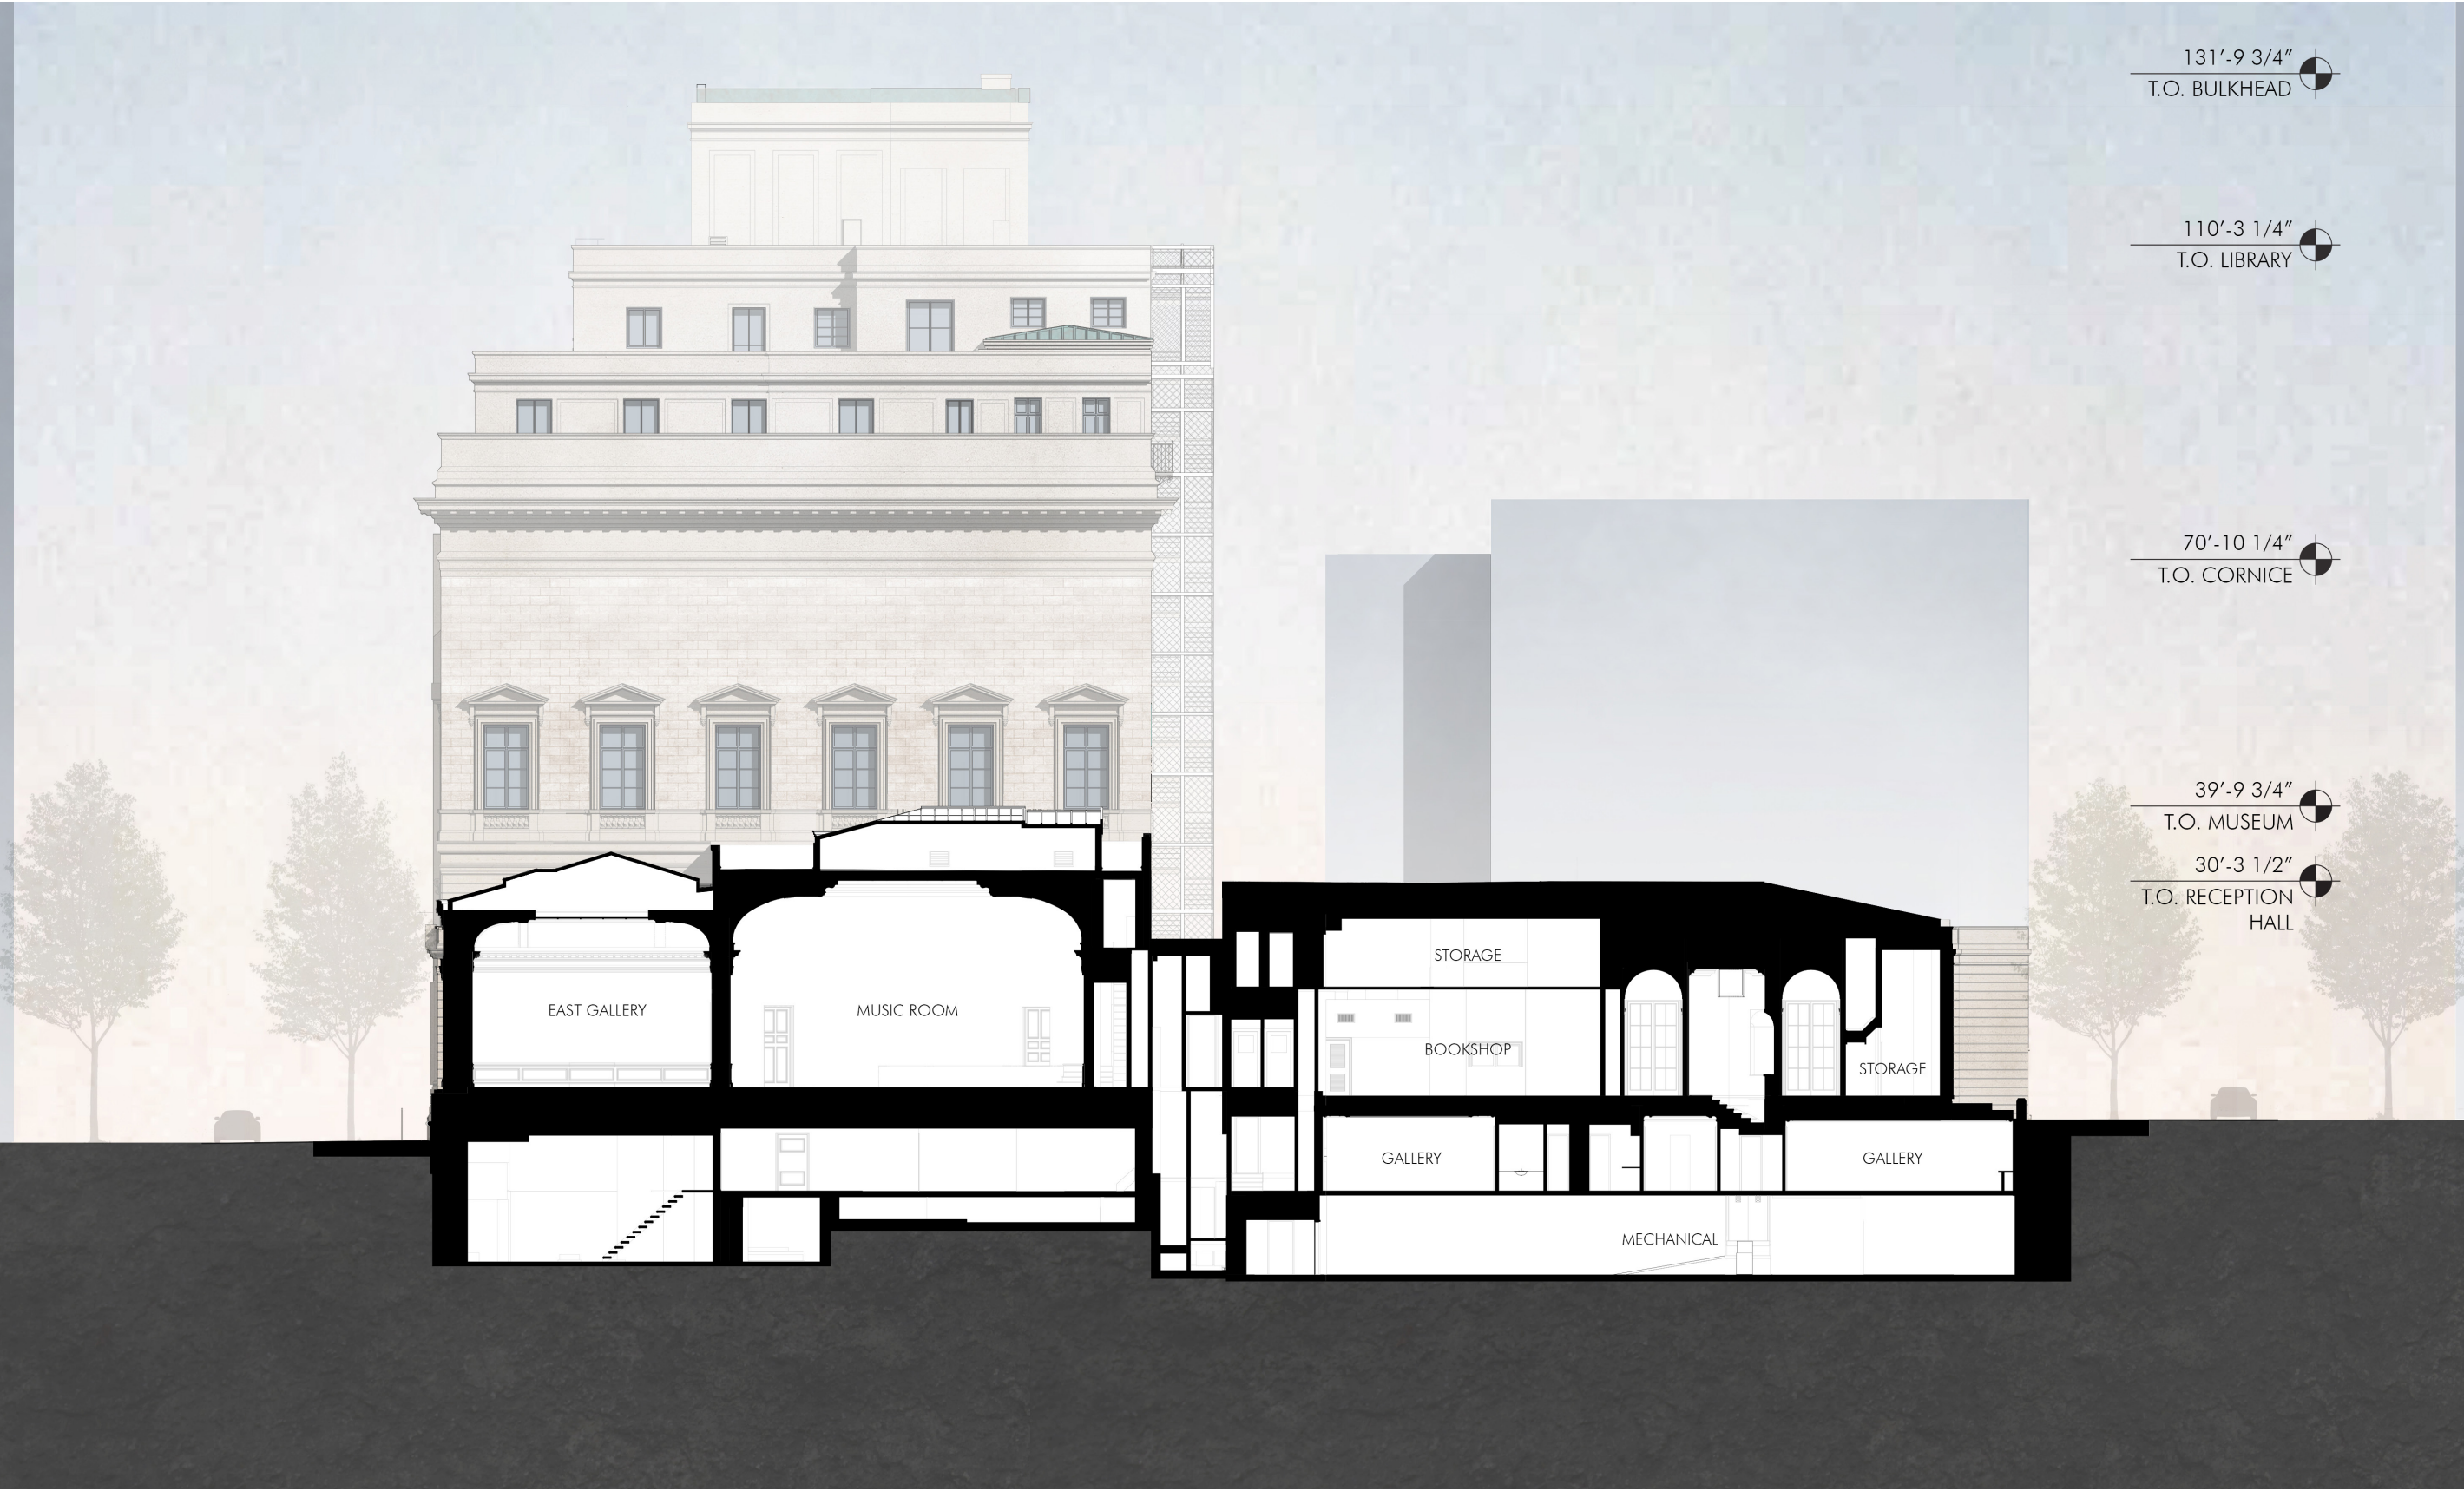


Proposed N/S Section

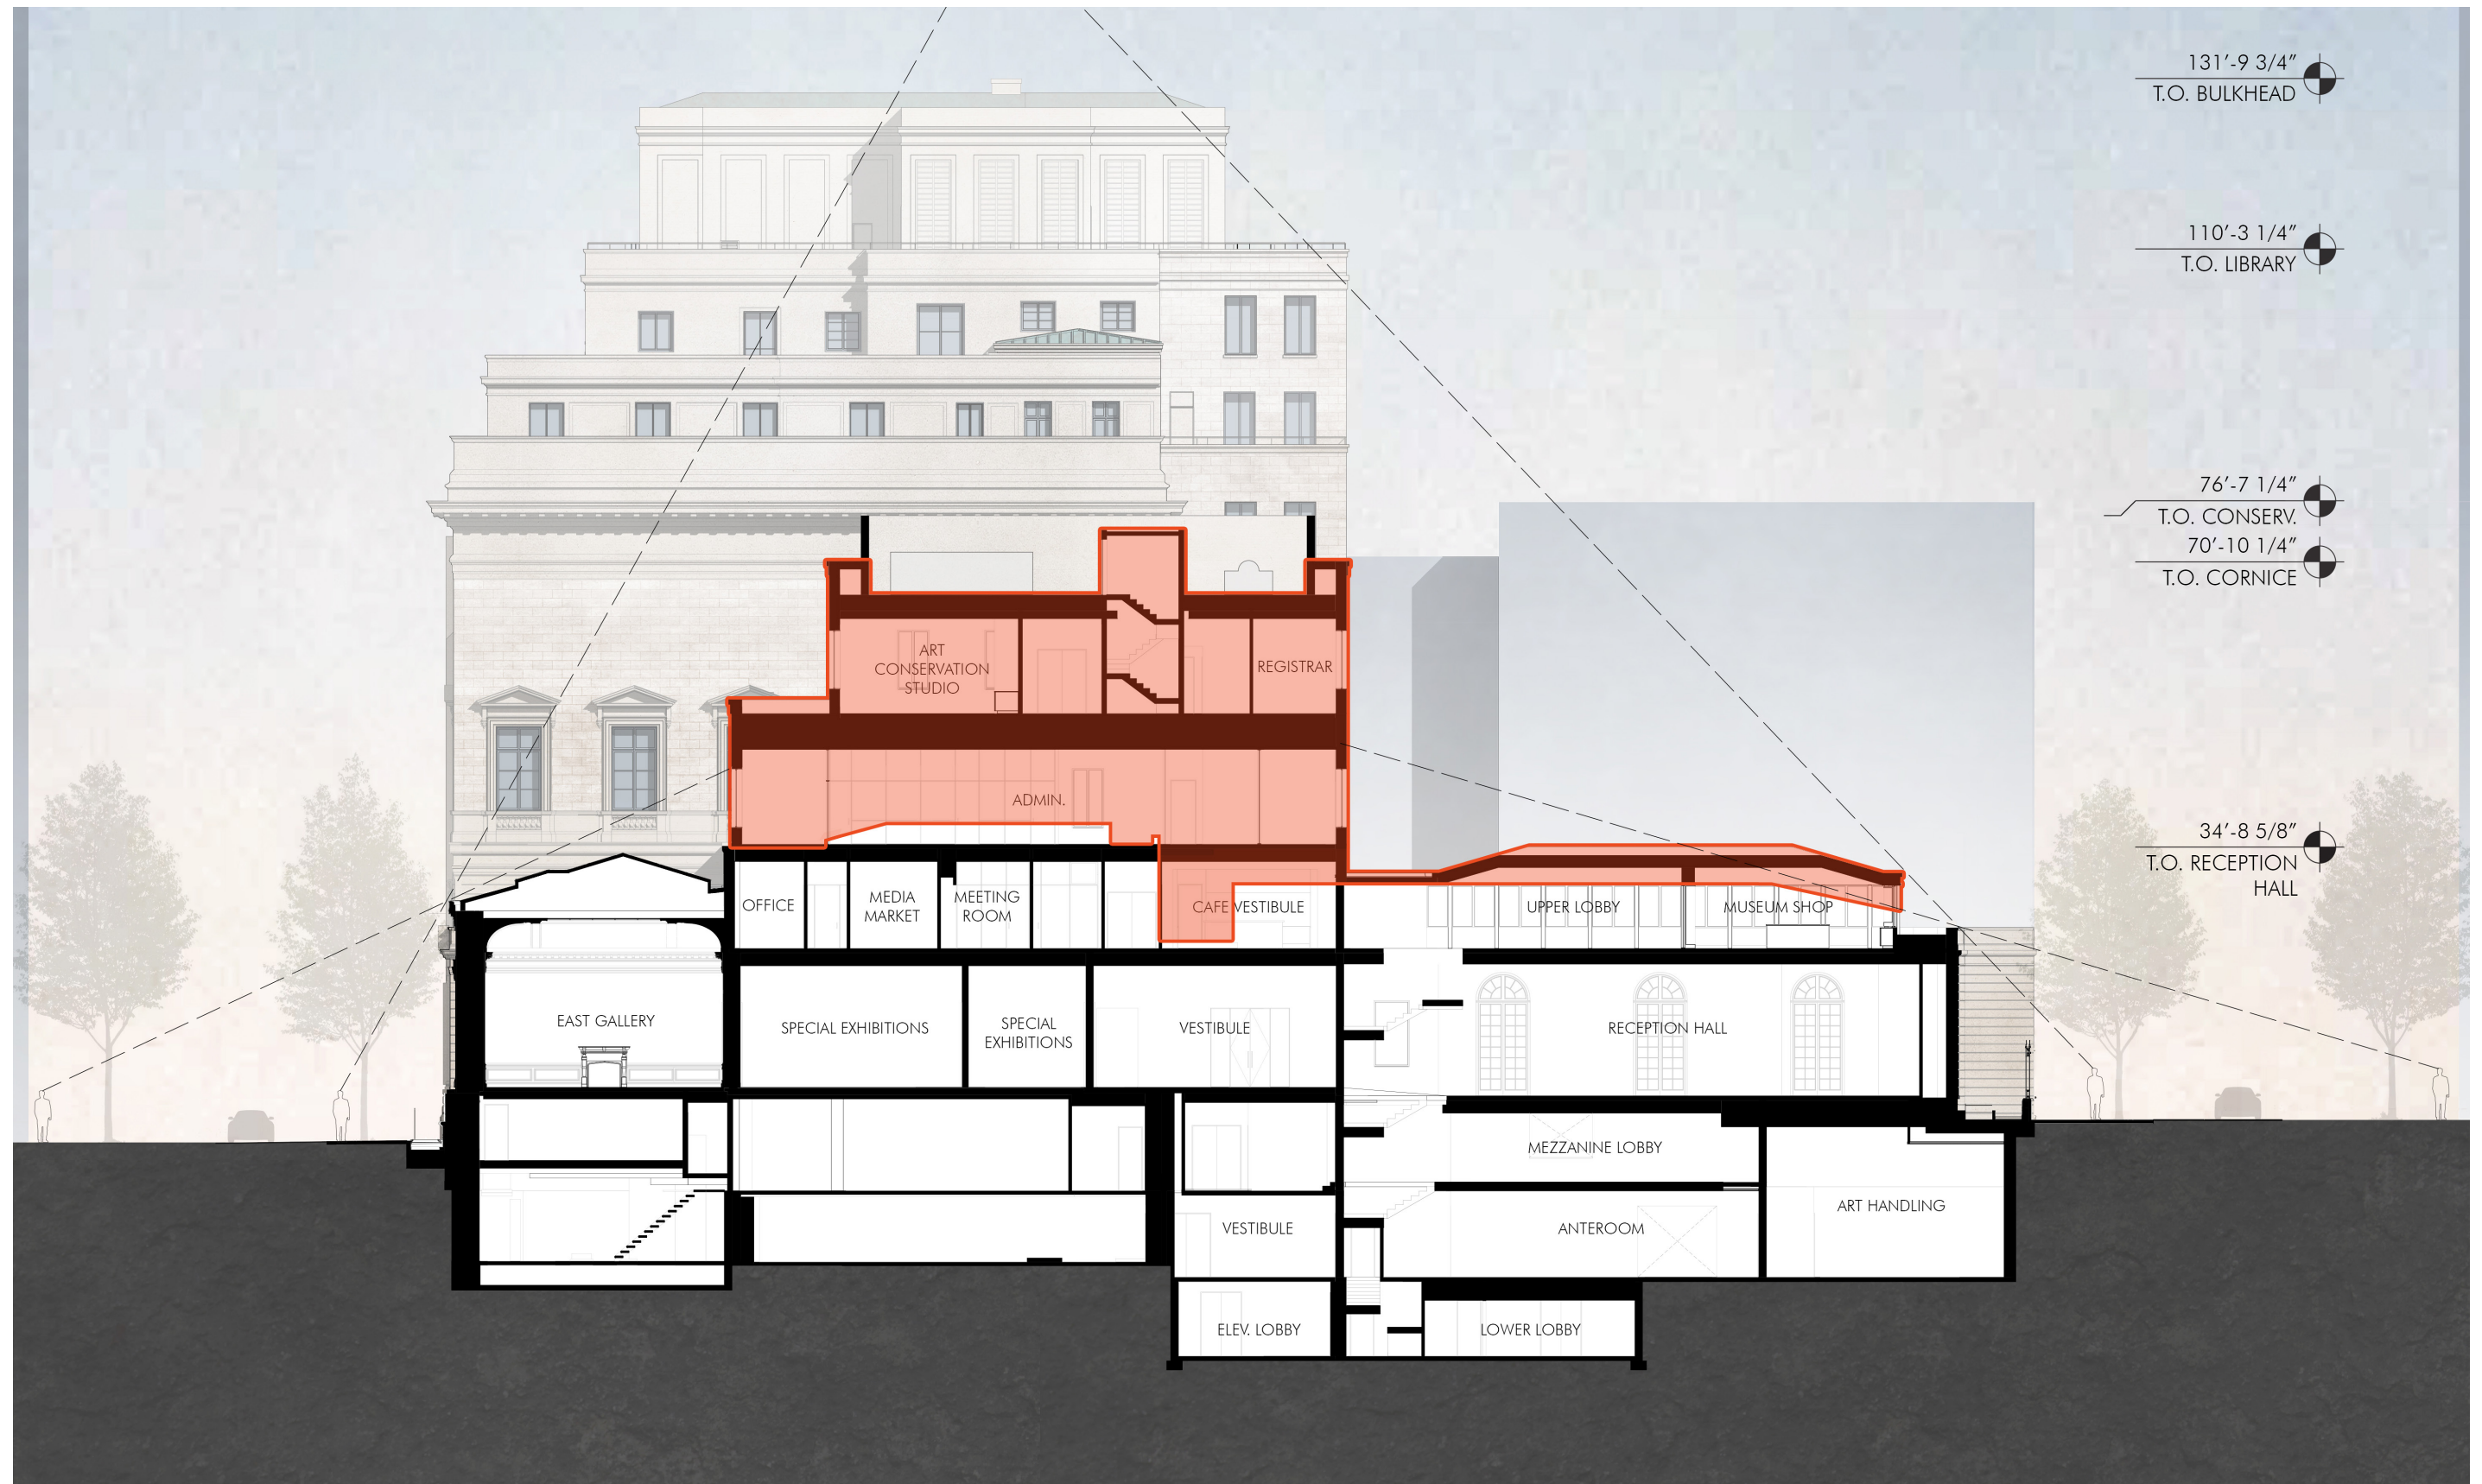


Fourth Floor Plan

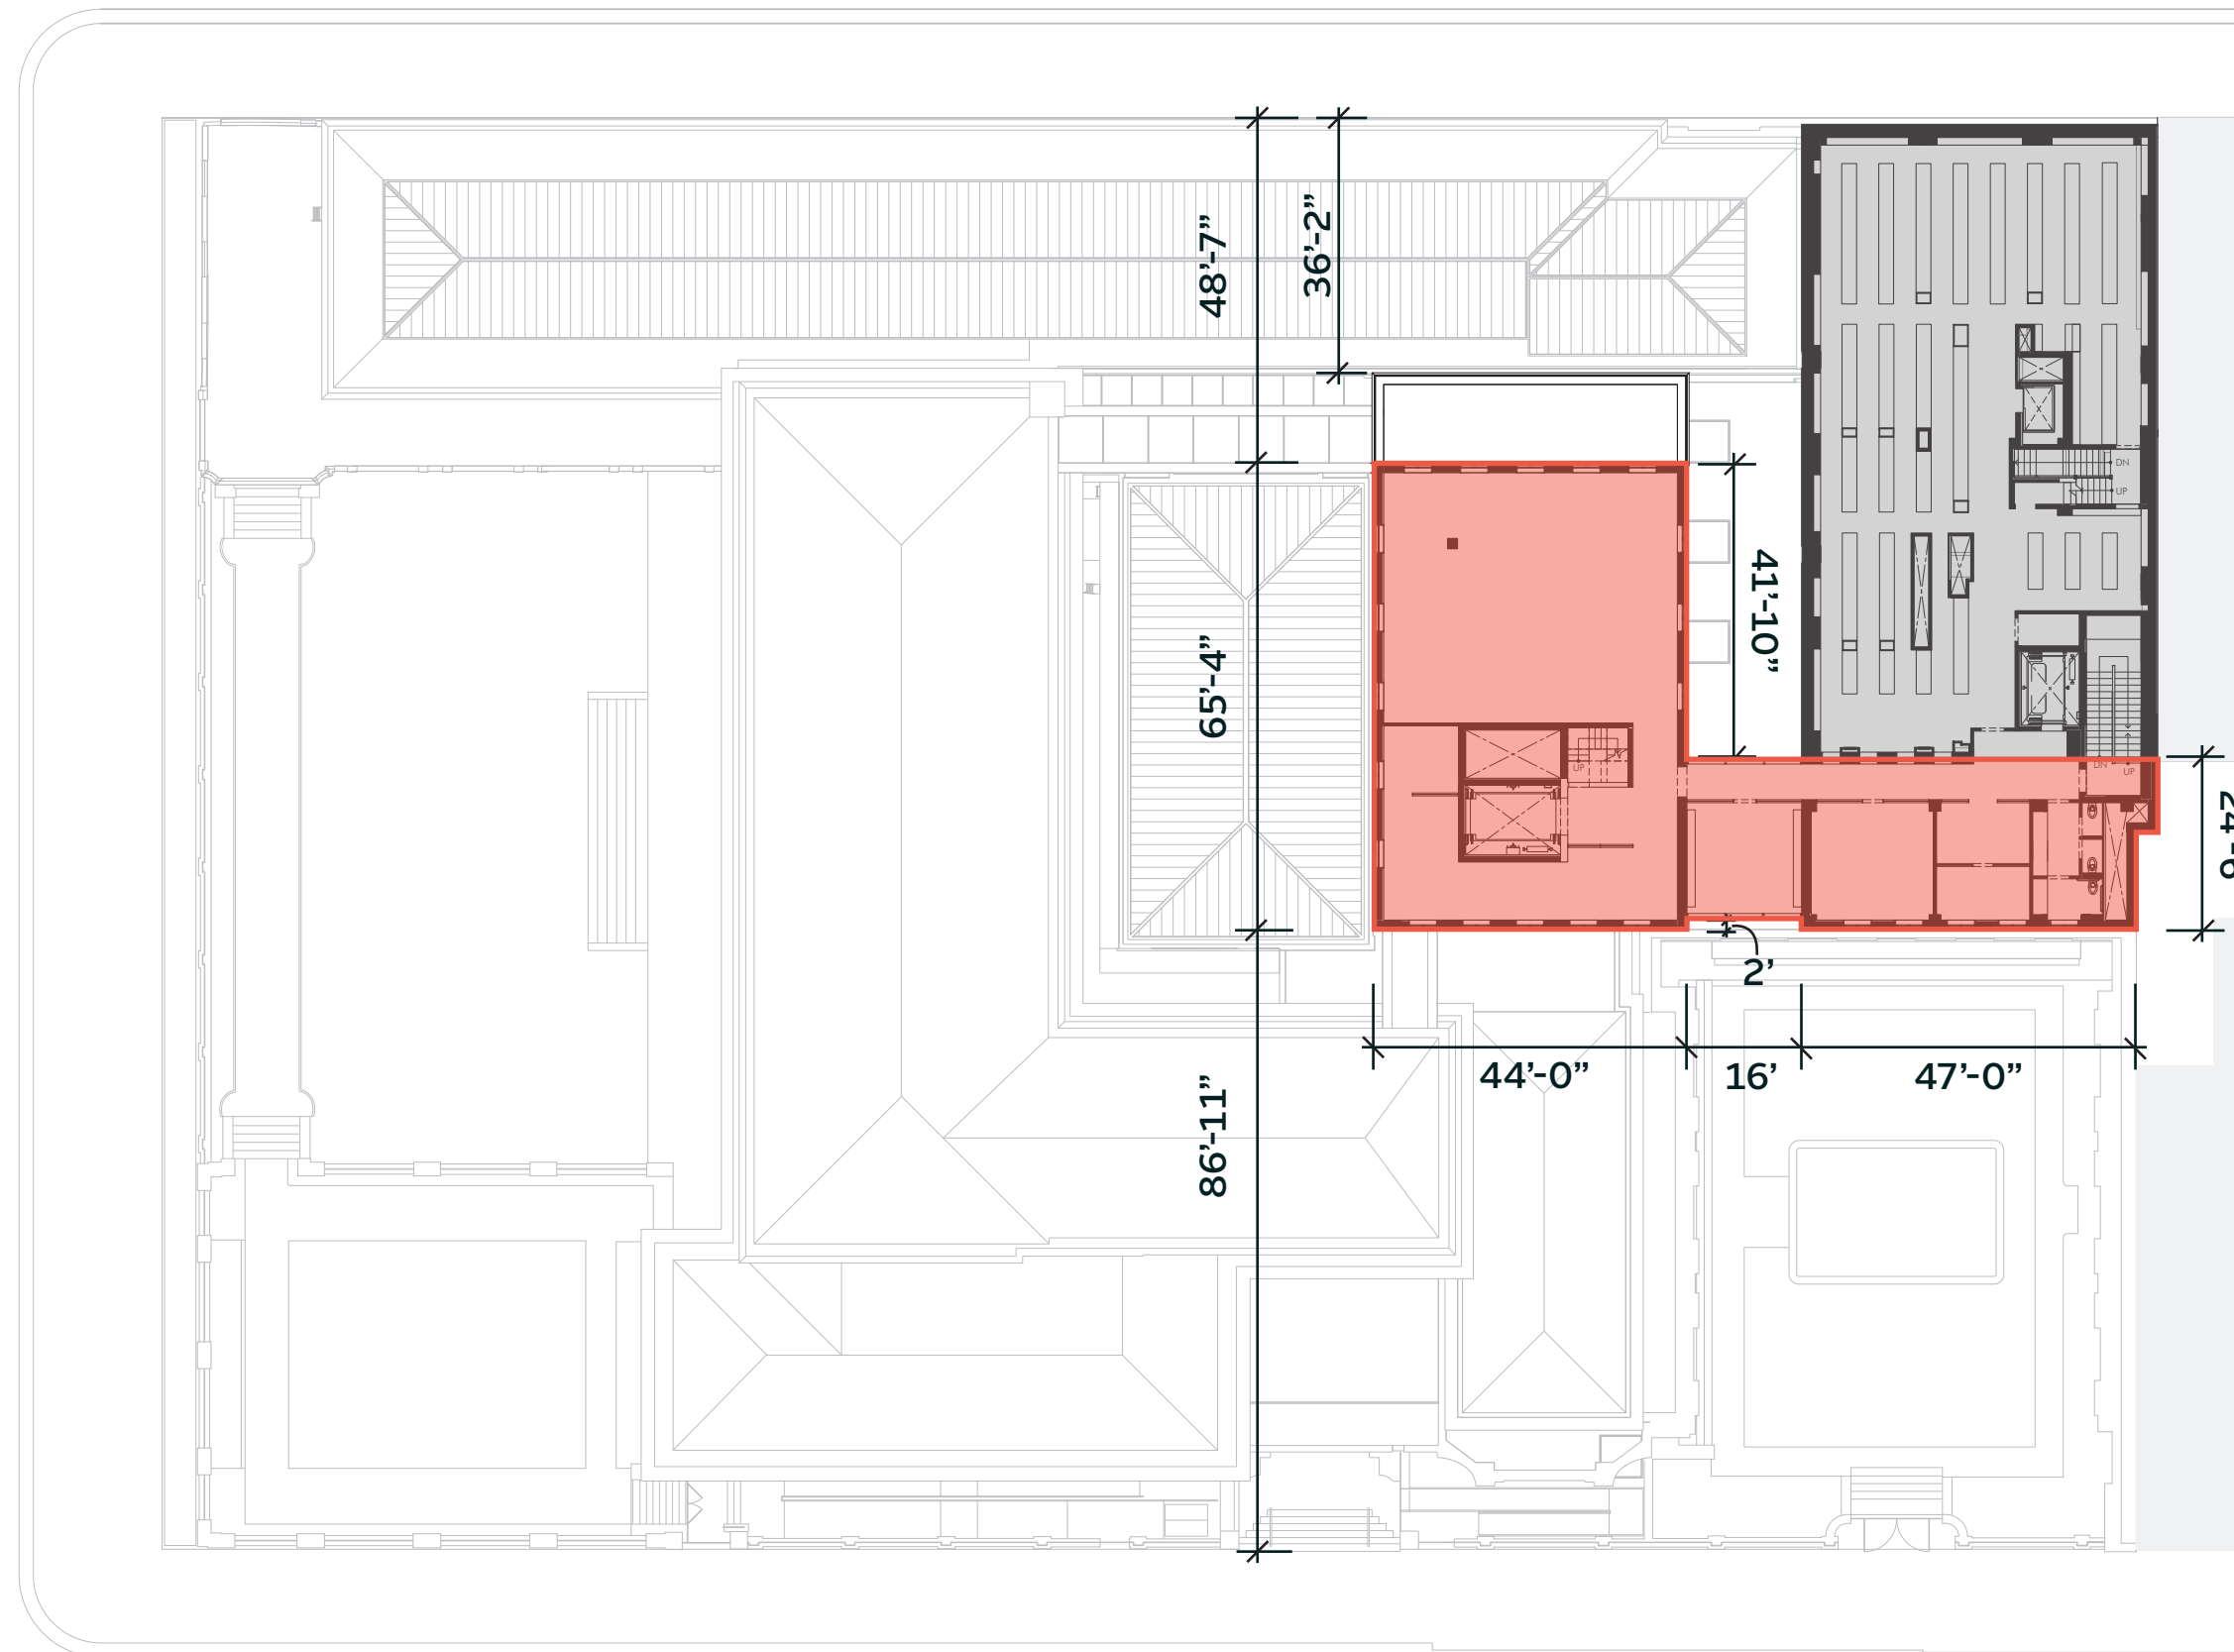


Existing 71st Street Elevation

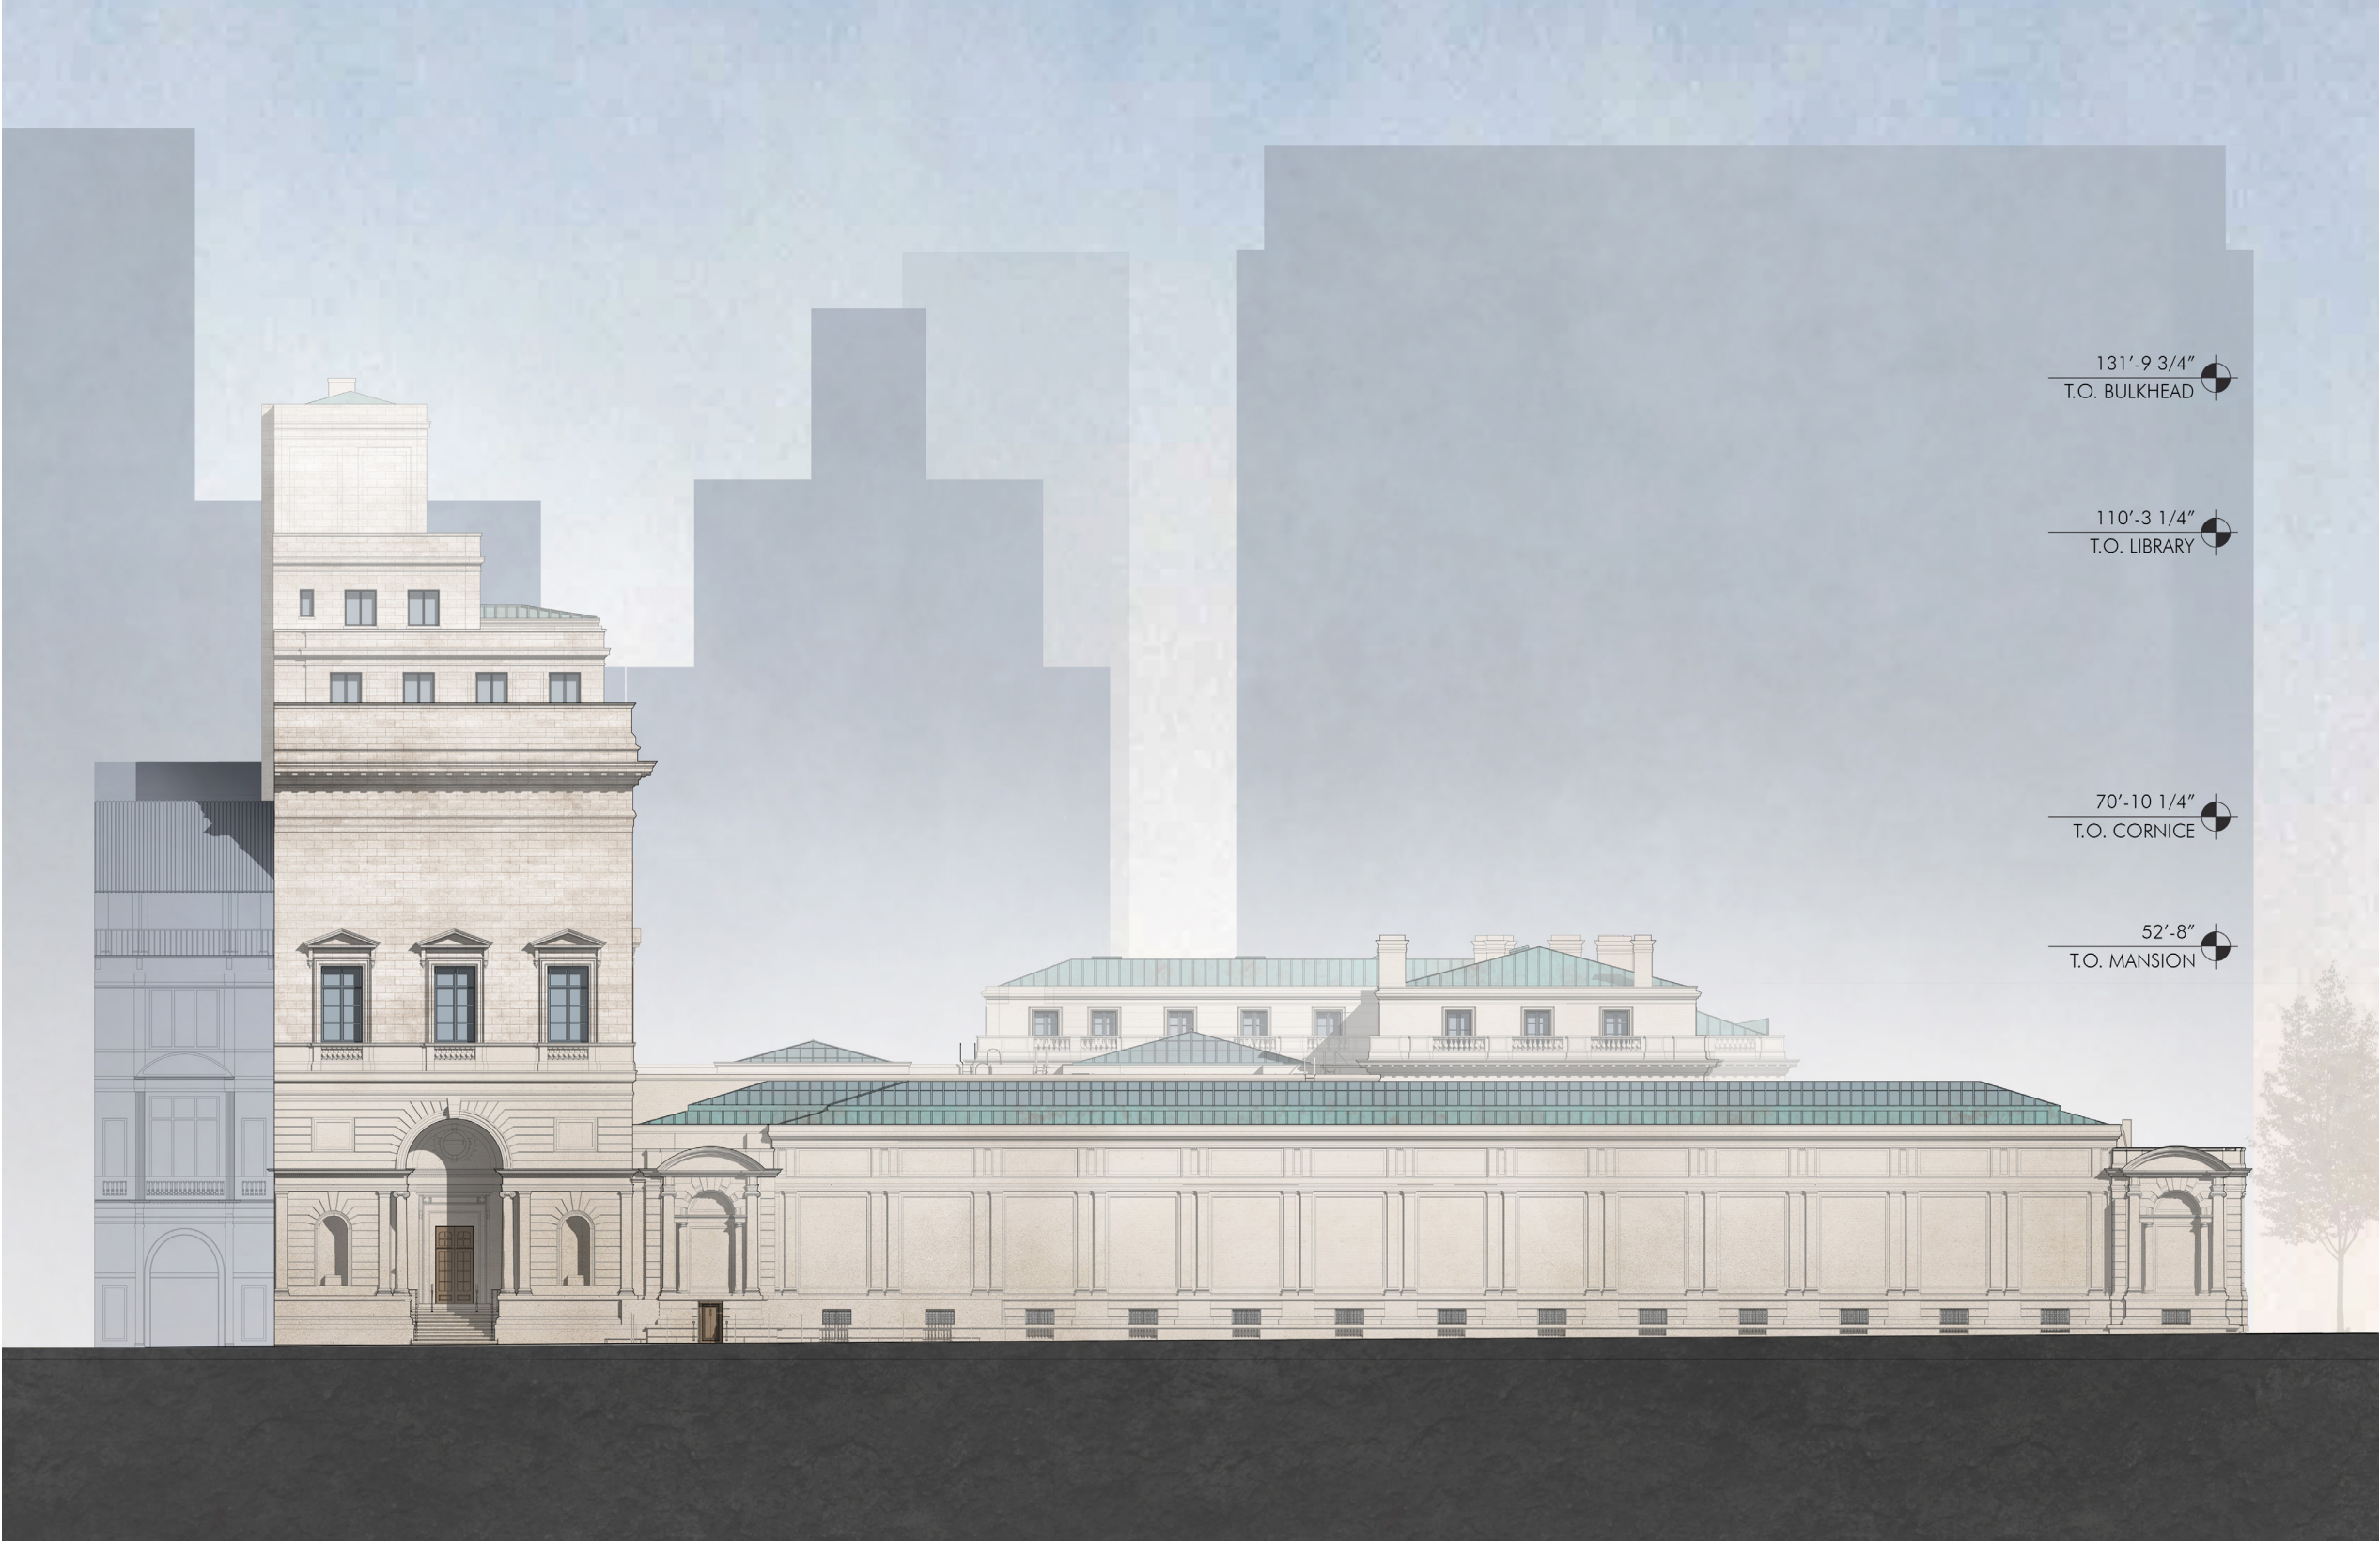


Proposed 71st Street Elevation

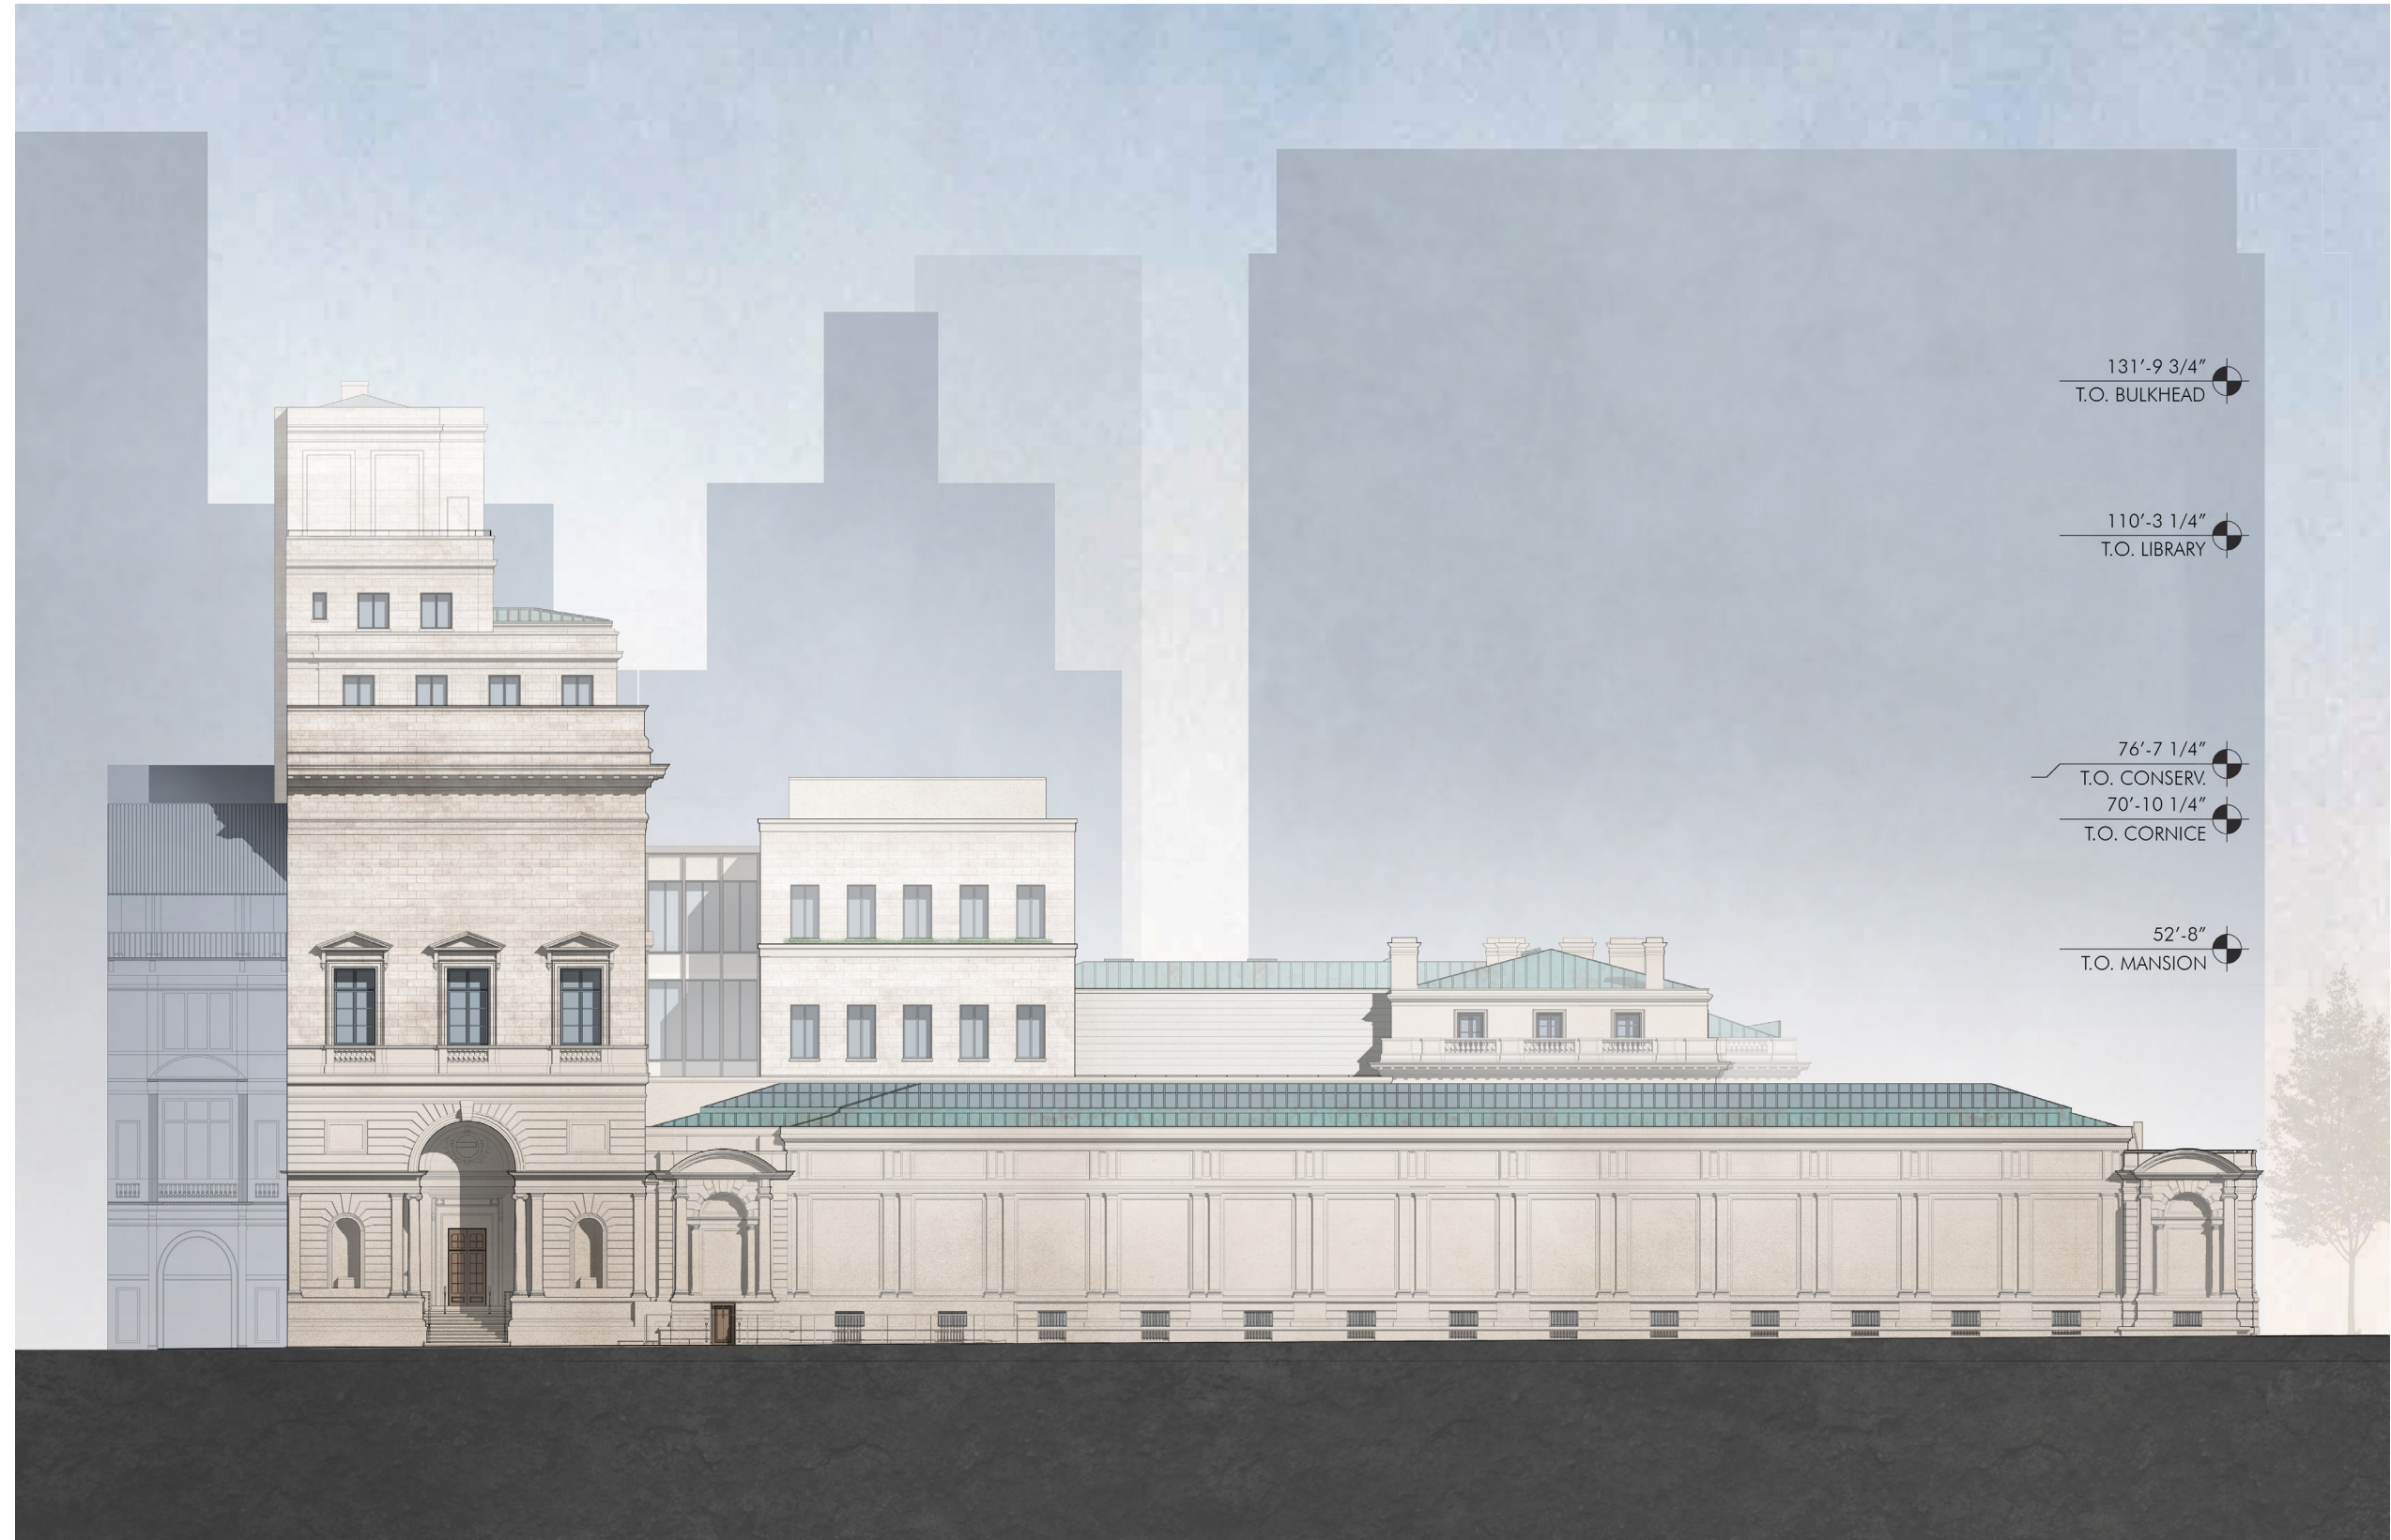

Existing 5th Ave Elevation

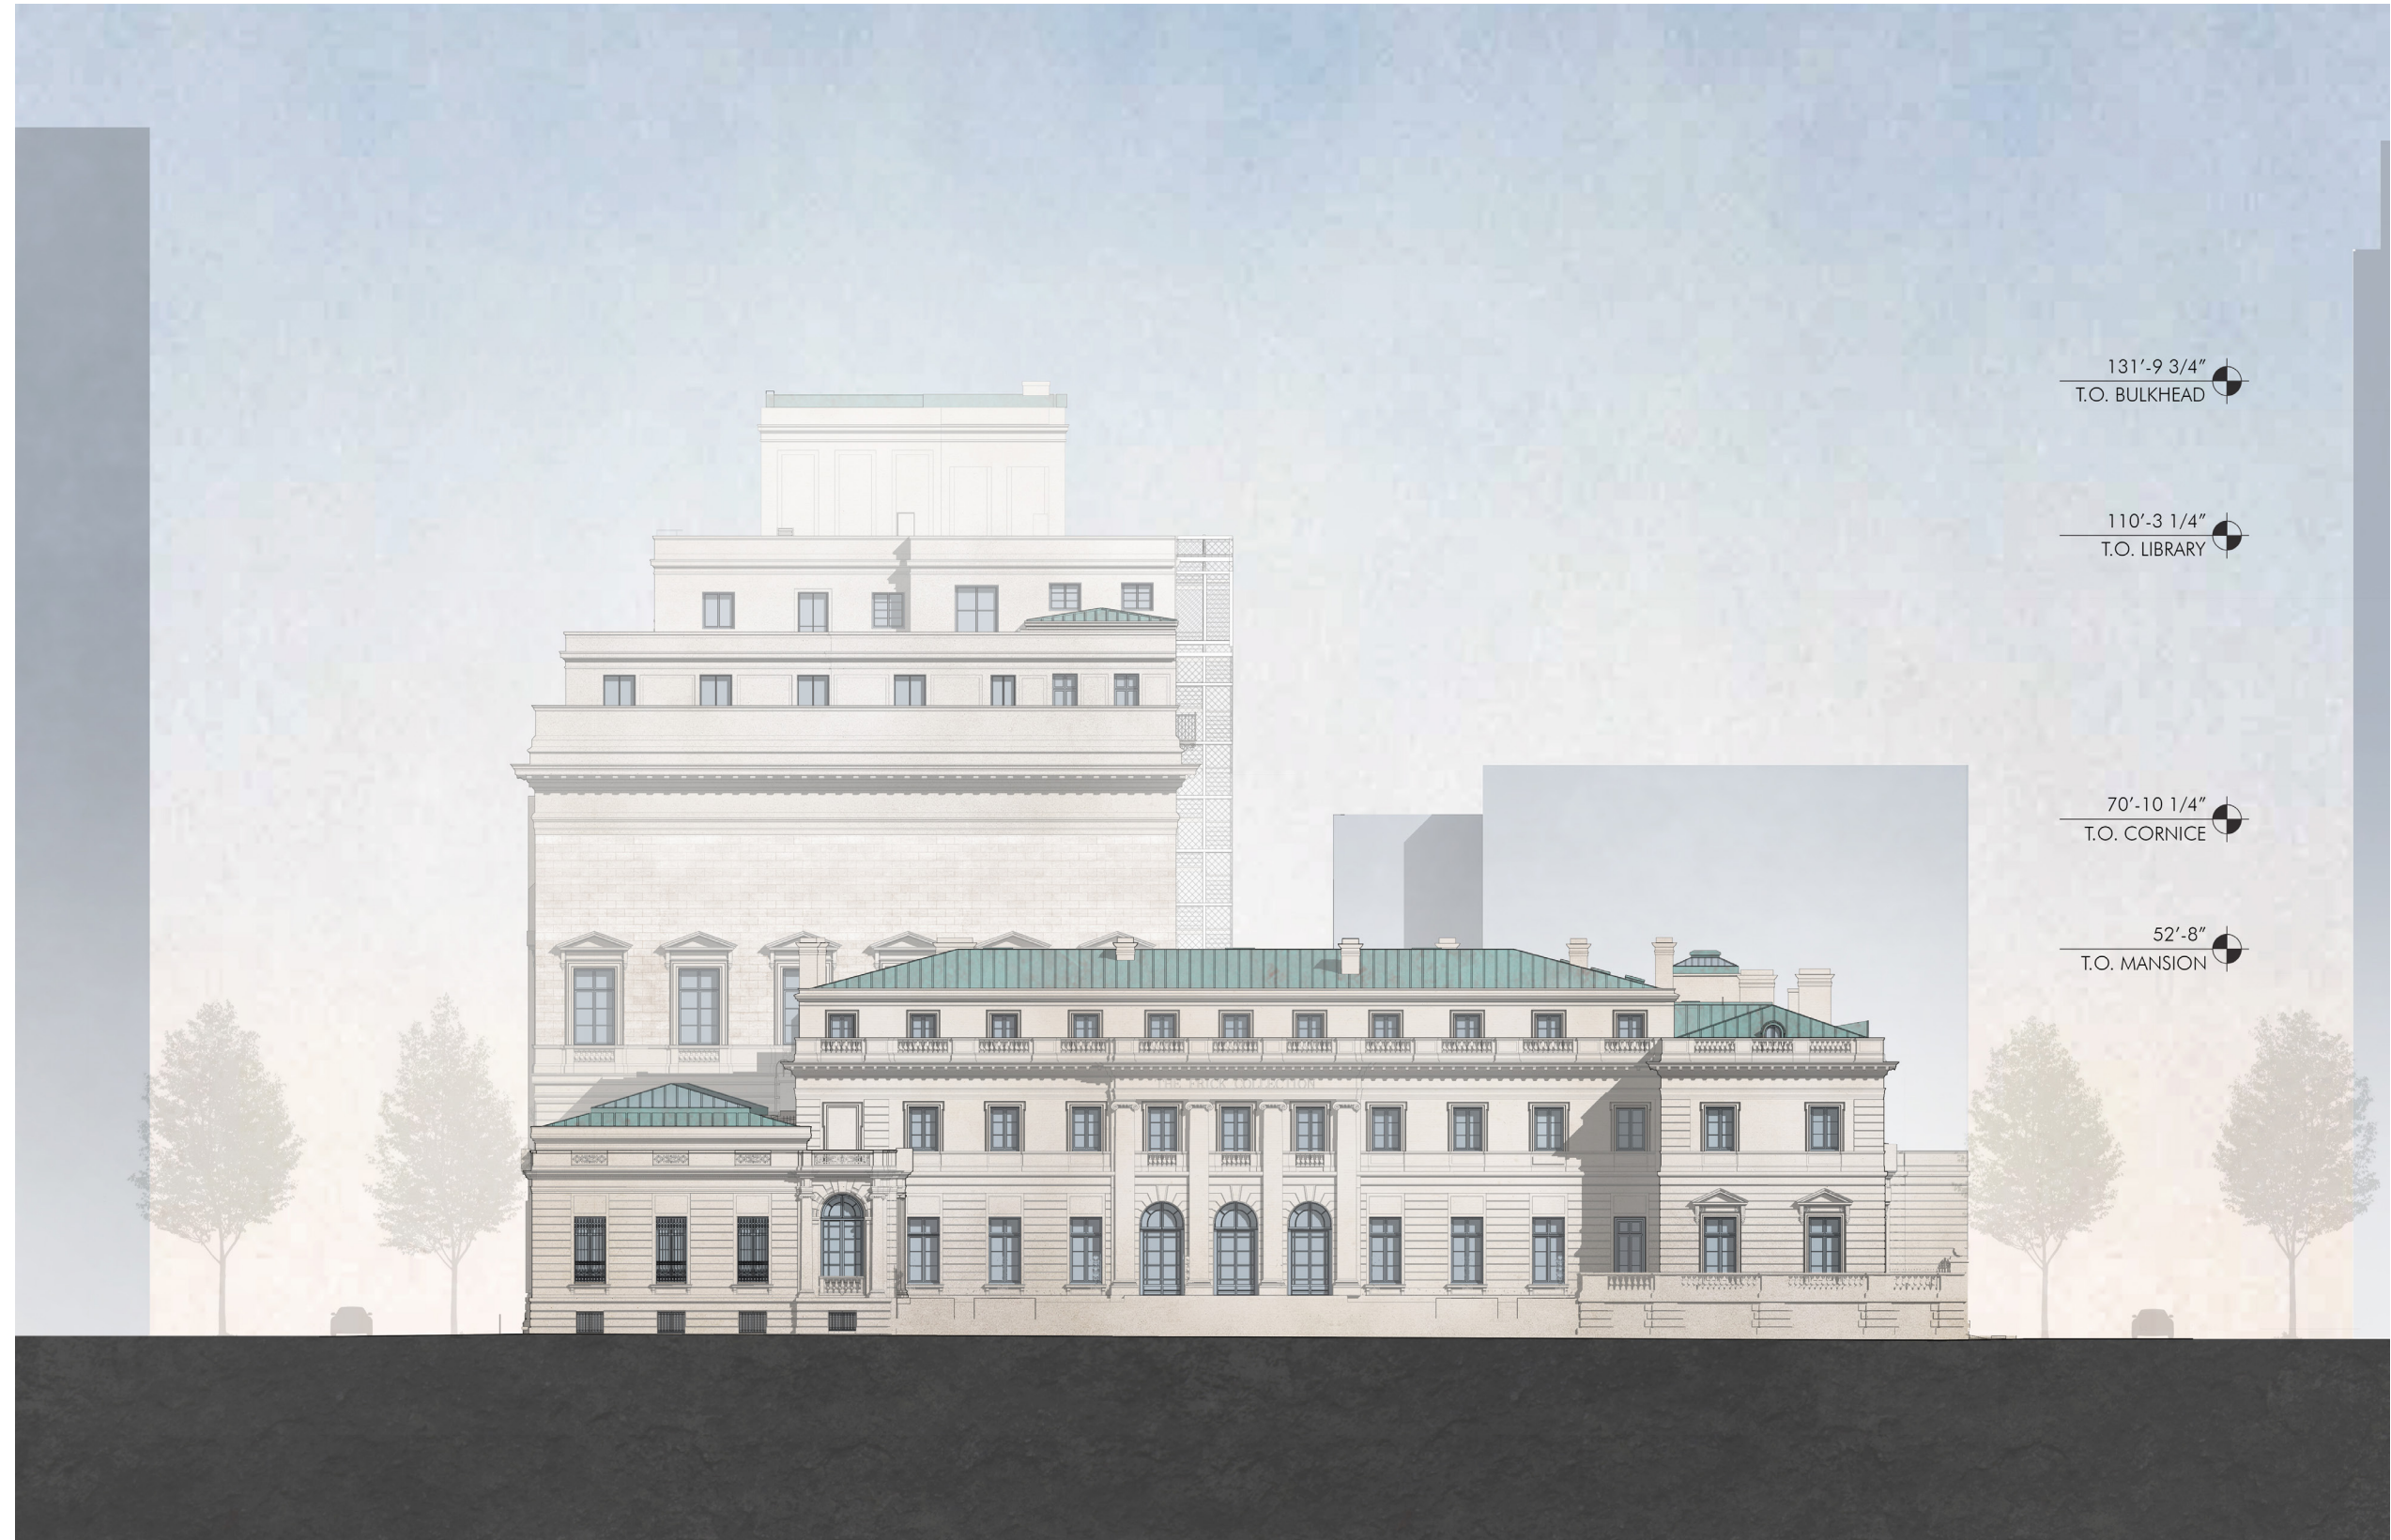




Proposed 5th Ave Elevation

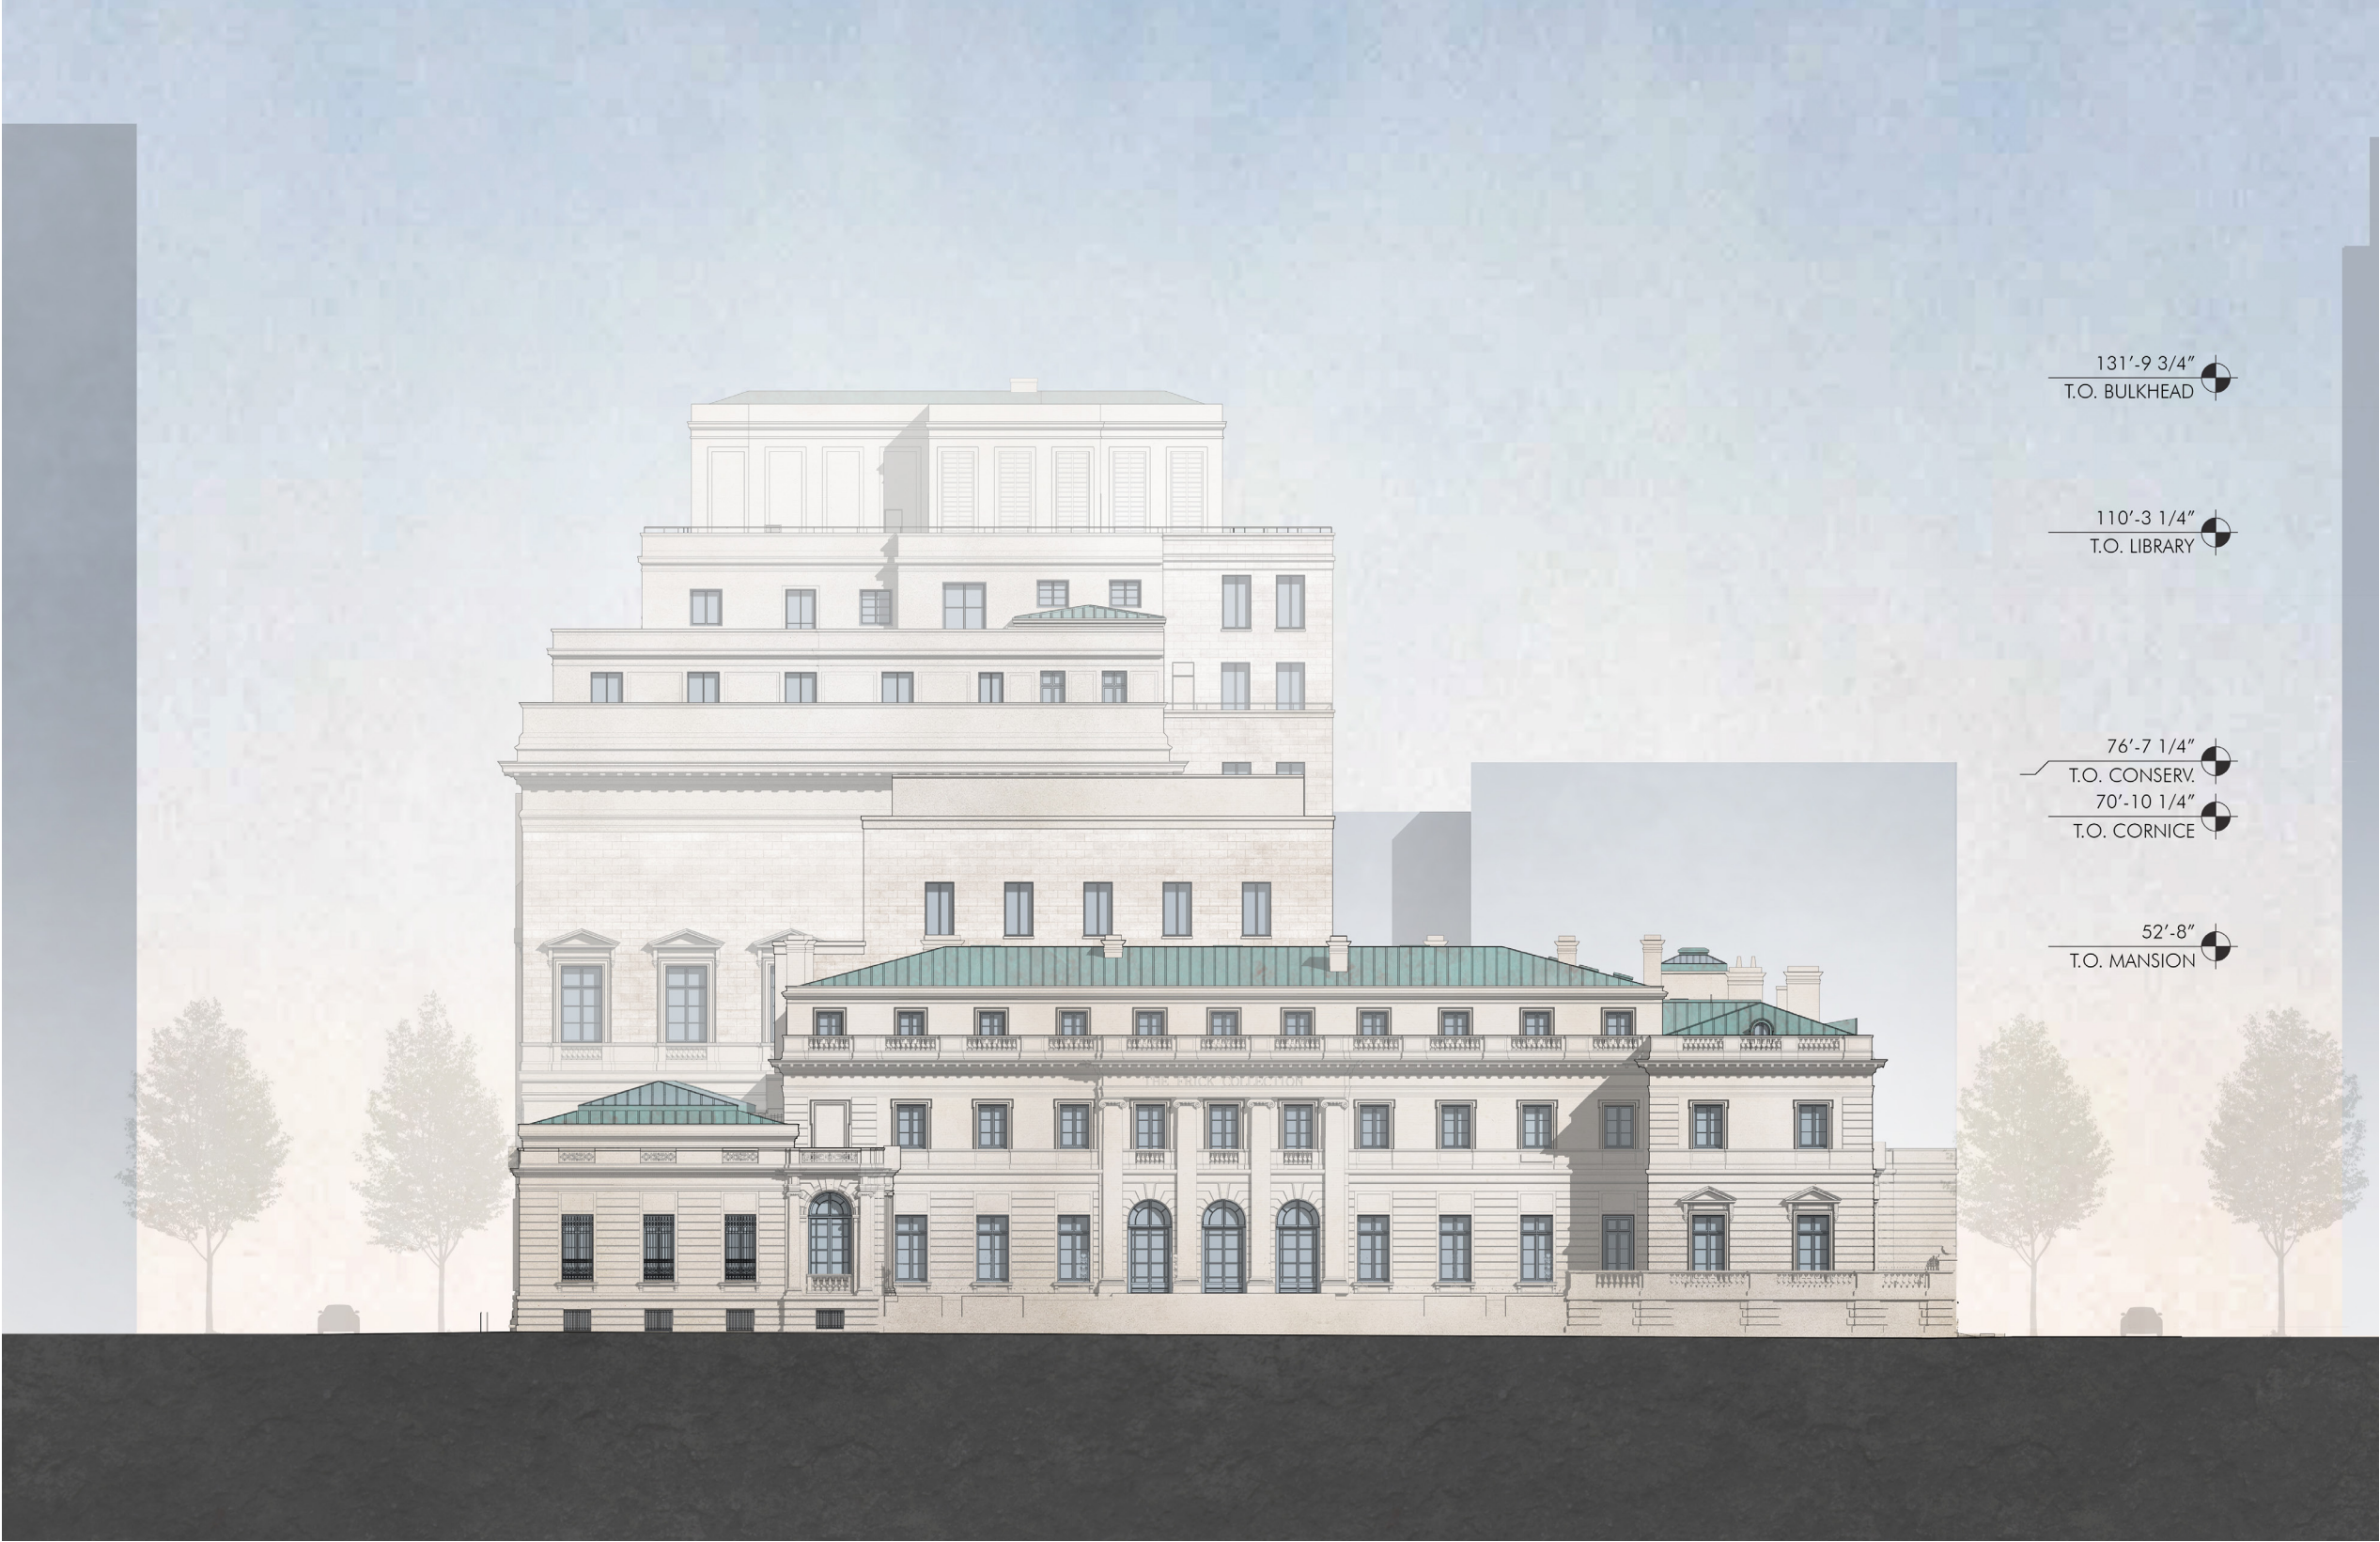

Proposed 70th Street Elevation



Proposed Design - Link Details

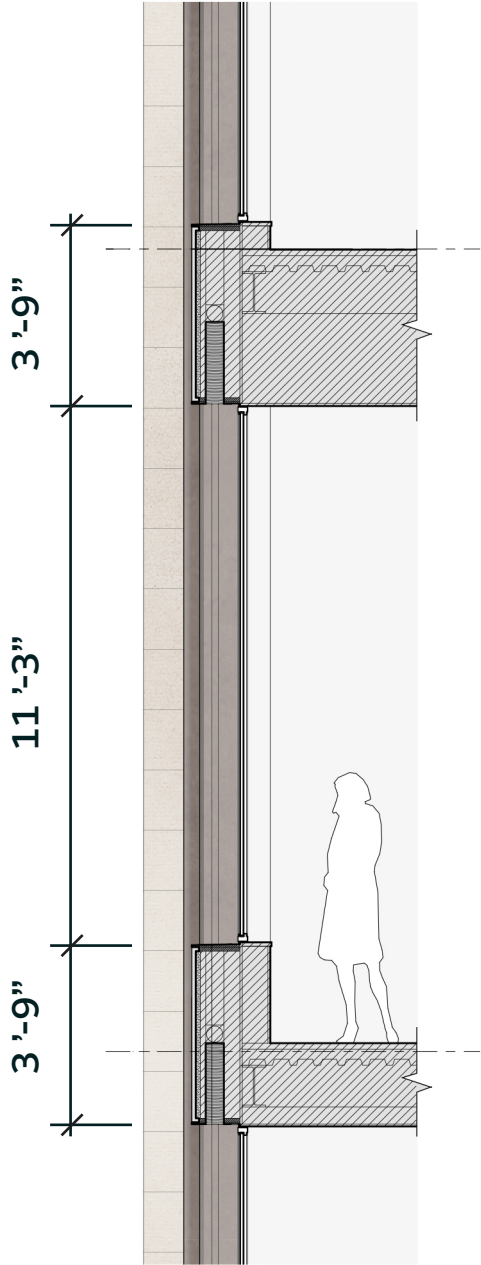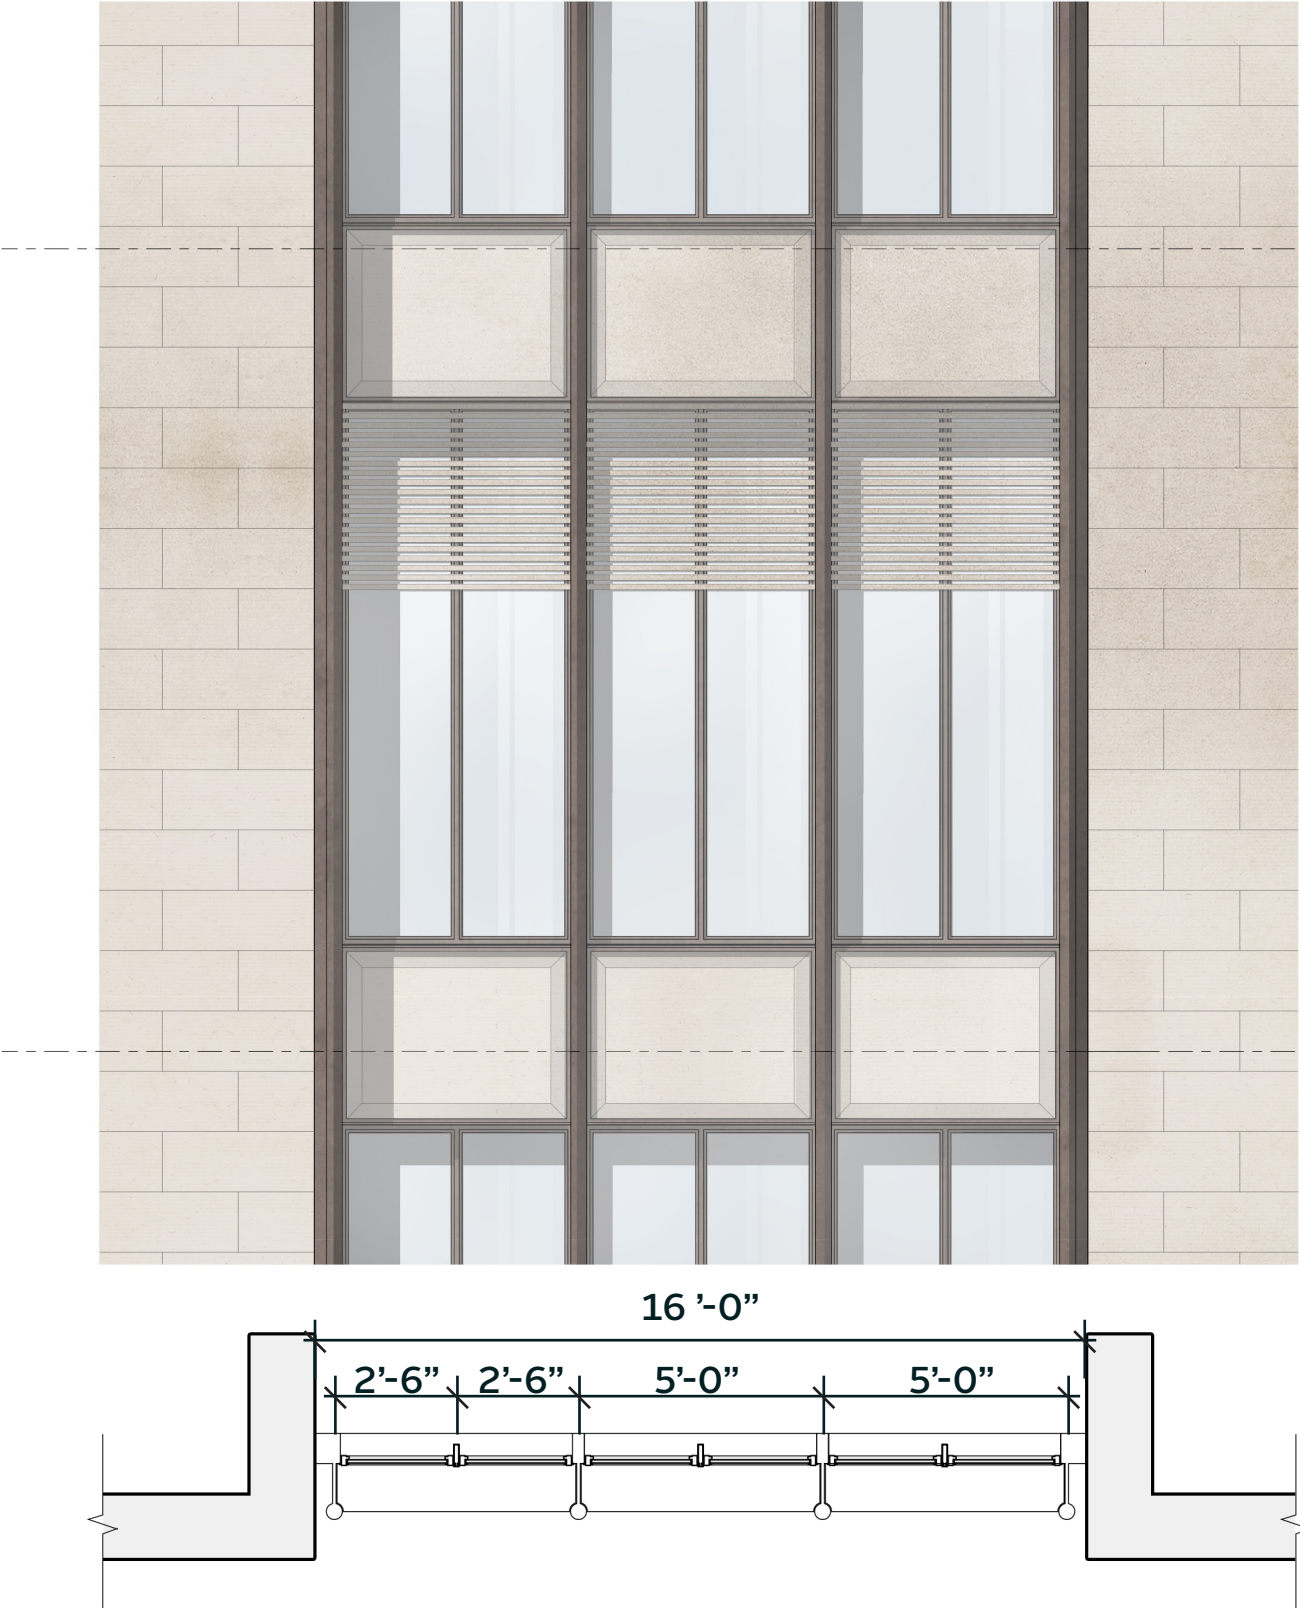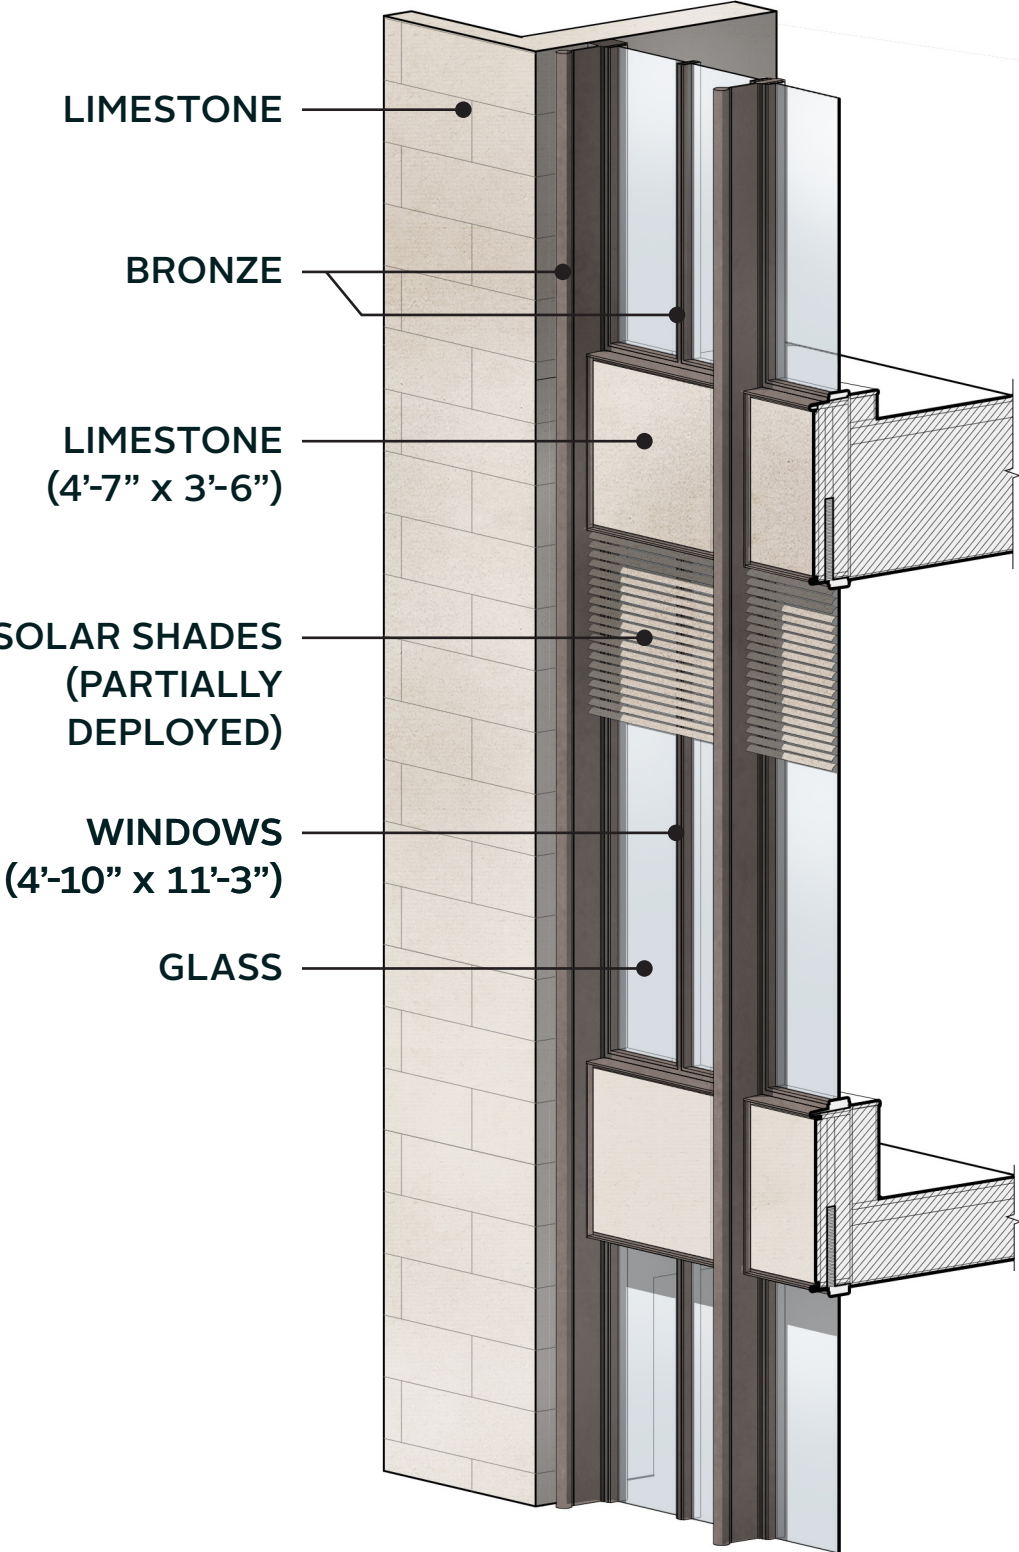




LIMESTONE




EXTERIOR SOLAR SHADES

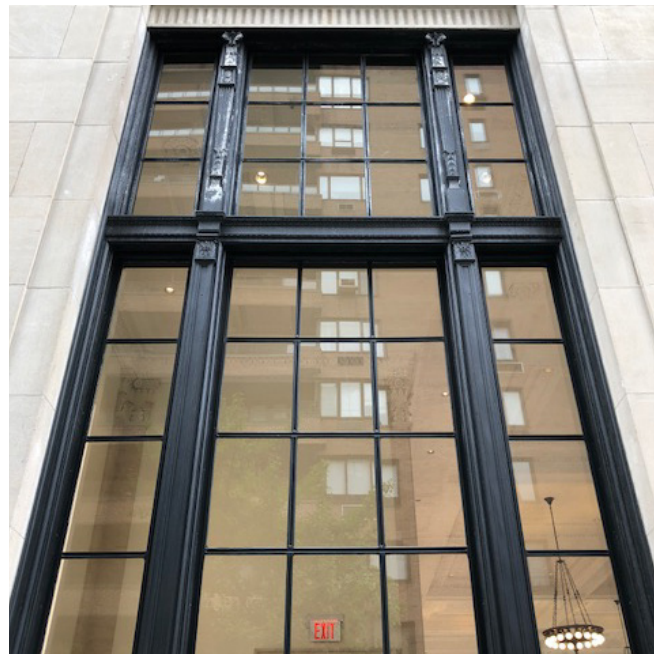

BRONZE WINDOWS


- Exterior Solar Shades
- Protects against direct sunlight
- Controls glare & solar heat gain
- Maximizes natural daylight
- Insulates & reduces cooling in winter months

Proposed Design - Link Details

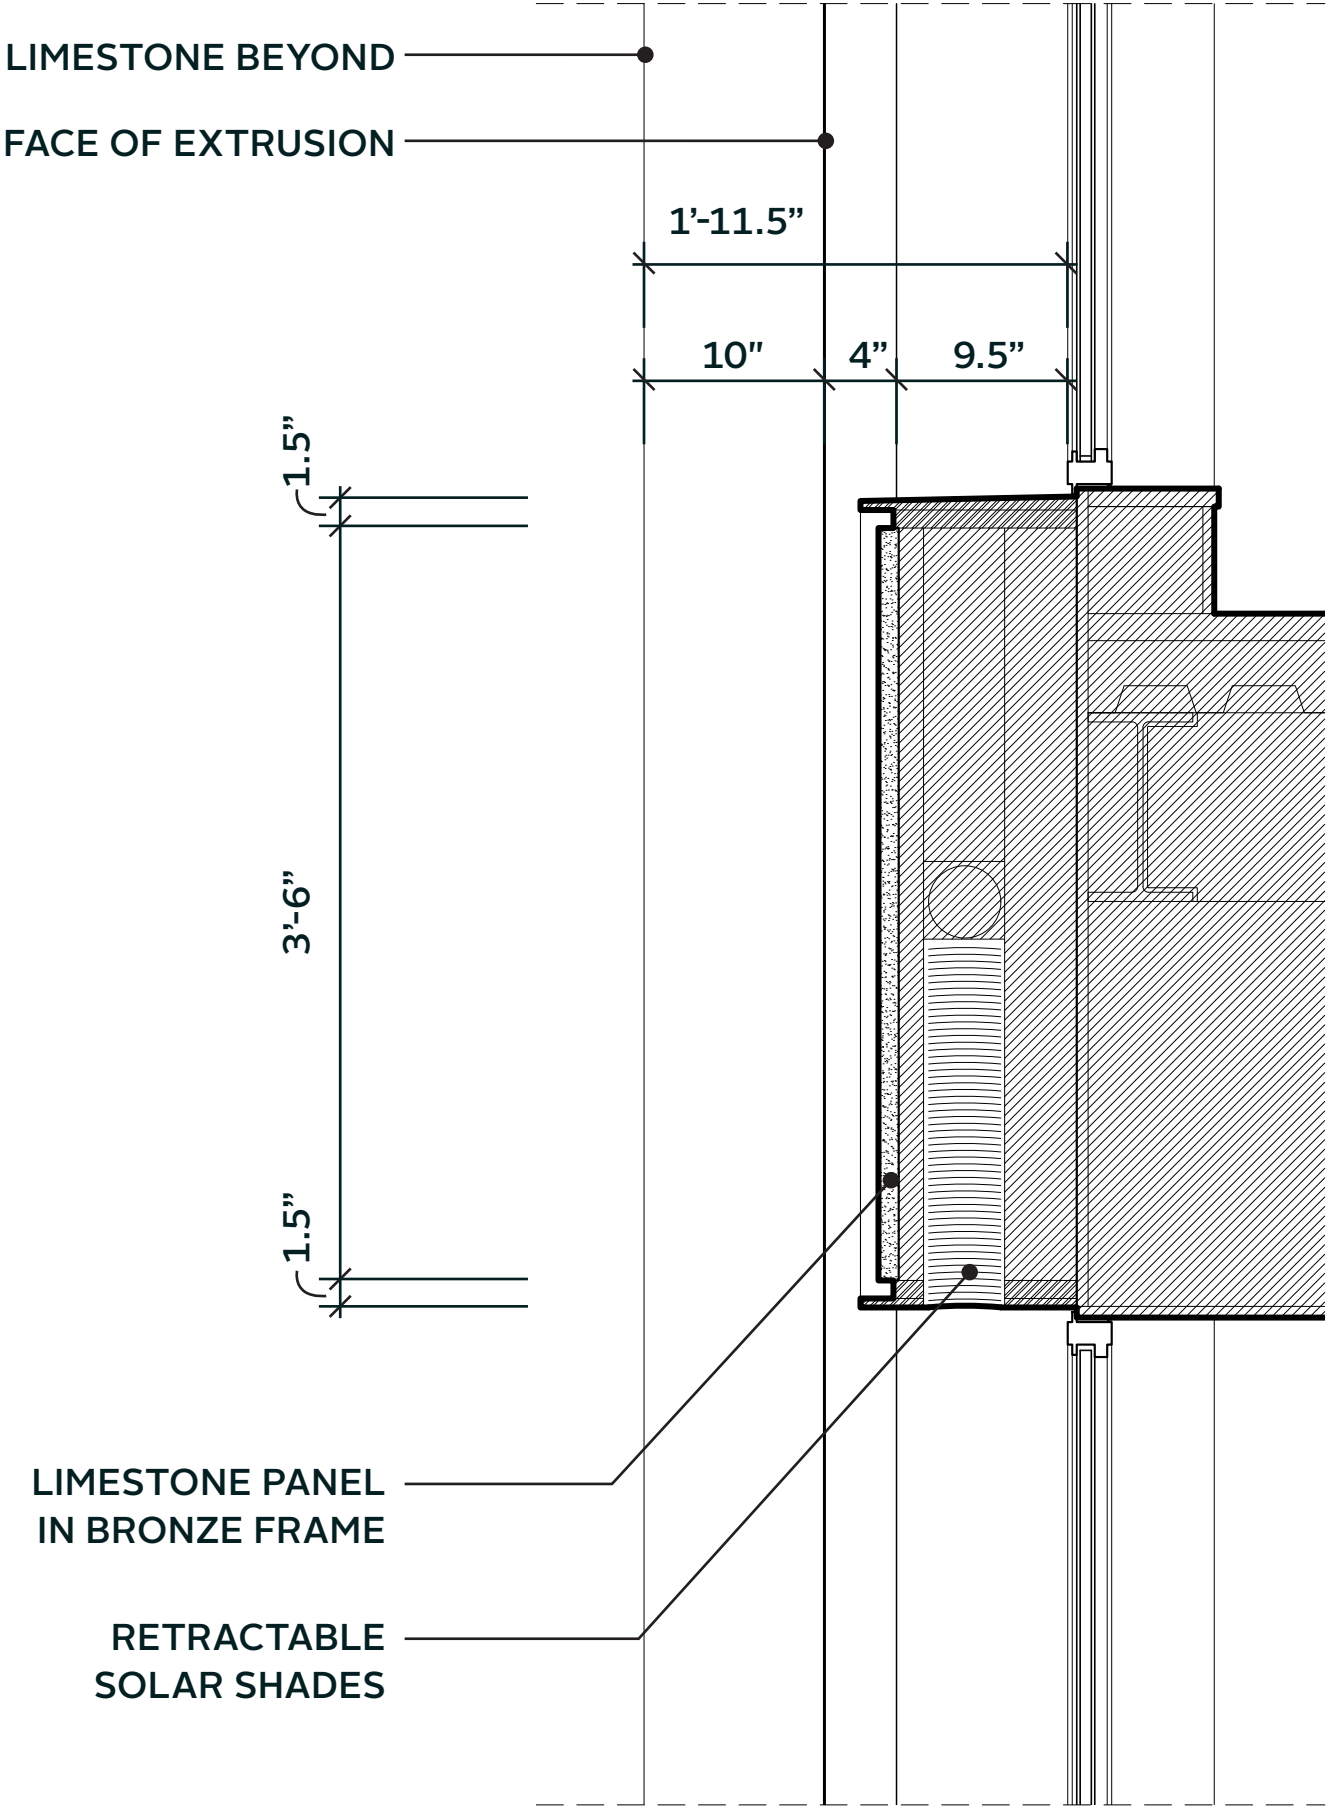


Building Morphology

- ① LIBRARY
- ② CONSERVATION
- ③ RECEPTION

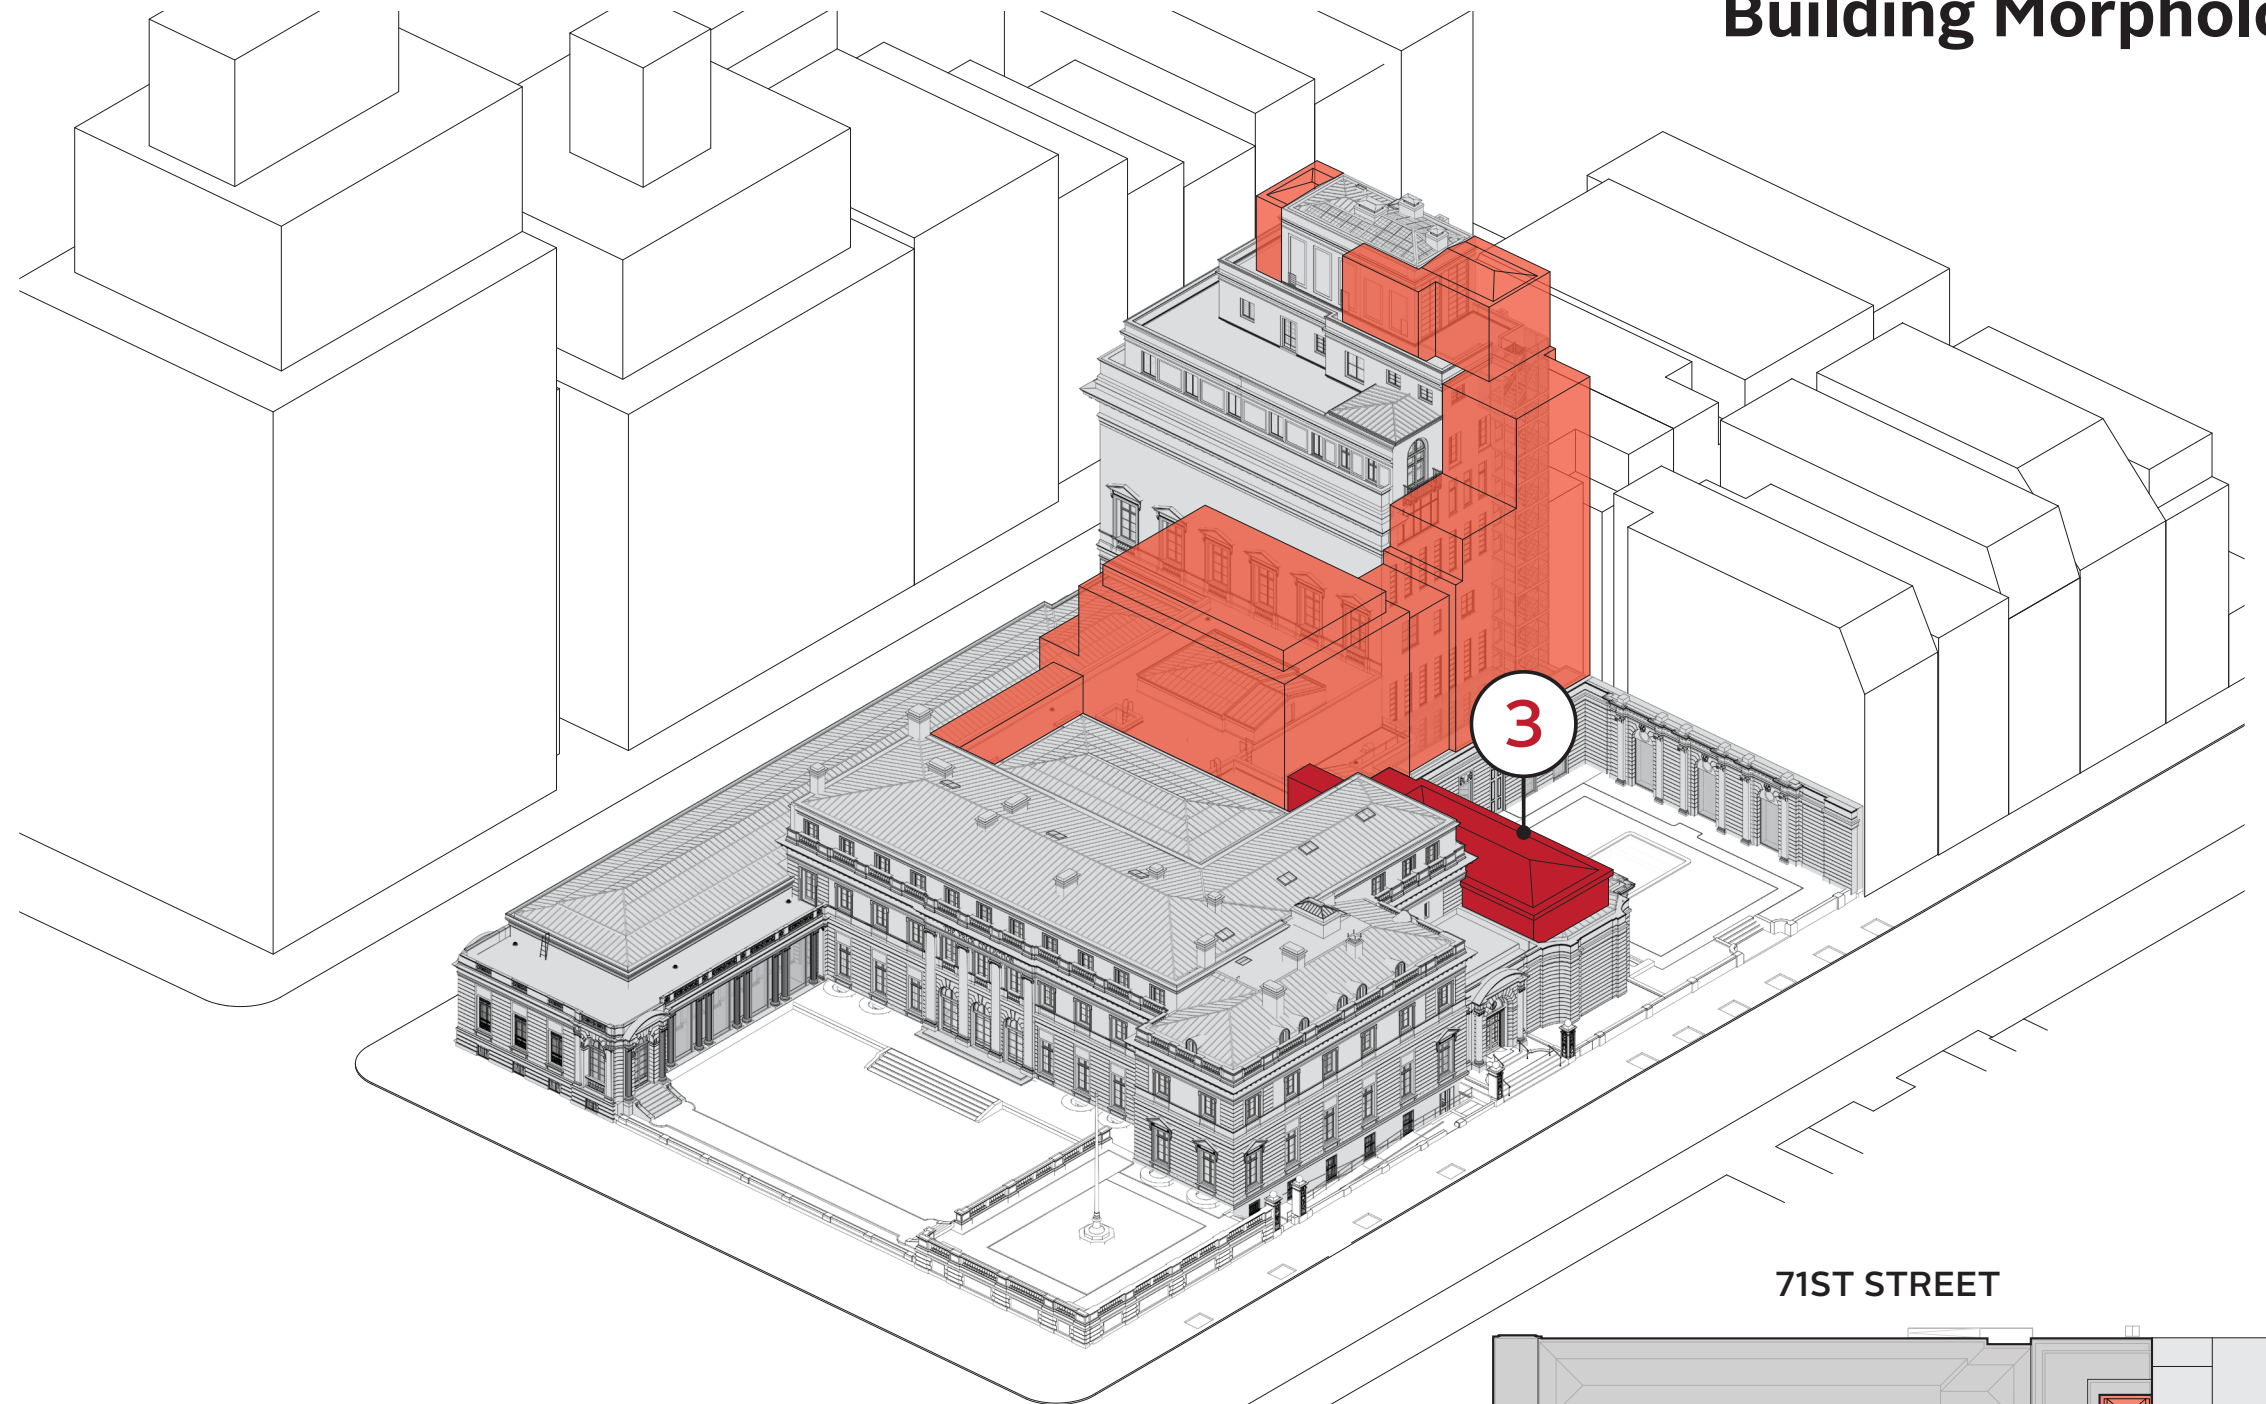


71ST STREET

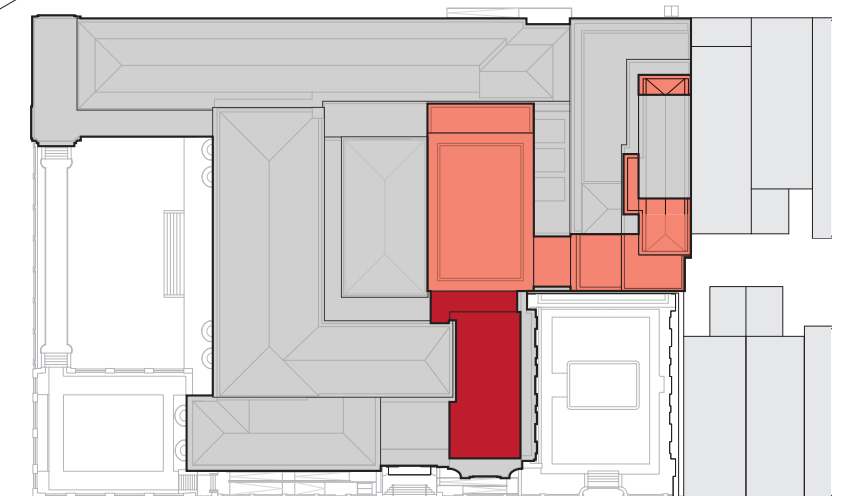


70TH STREET

Linking Expanded Galleries & New Auditorium

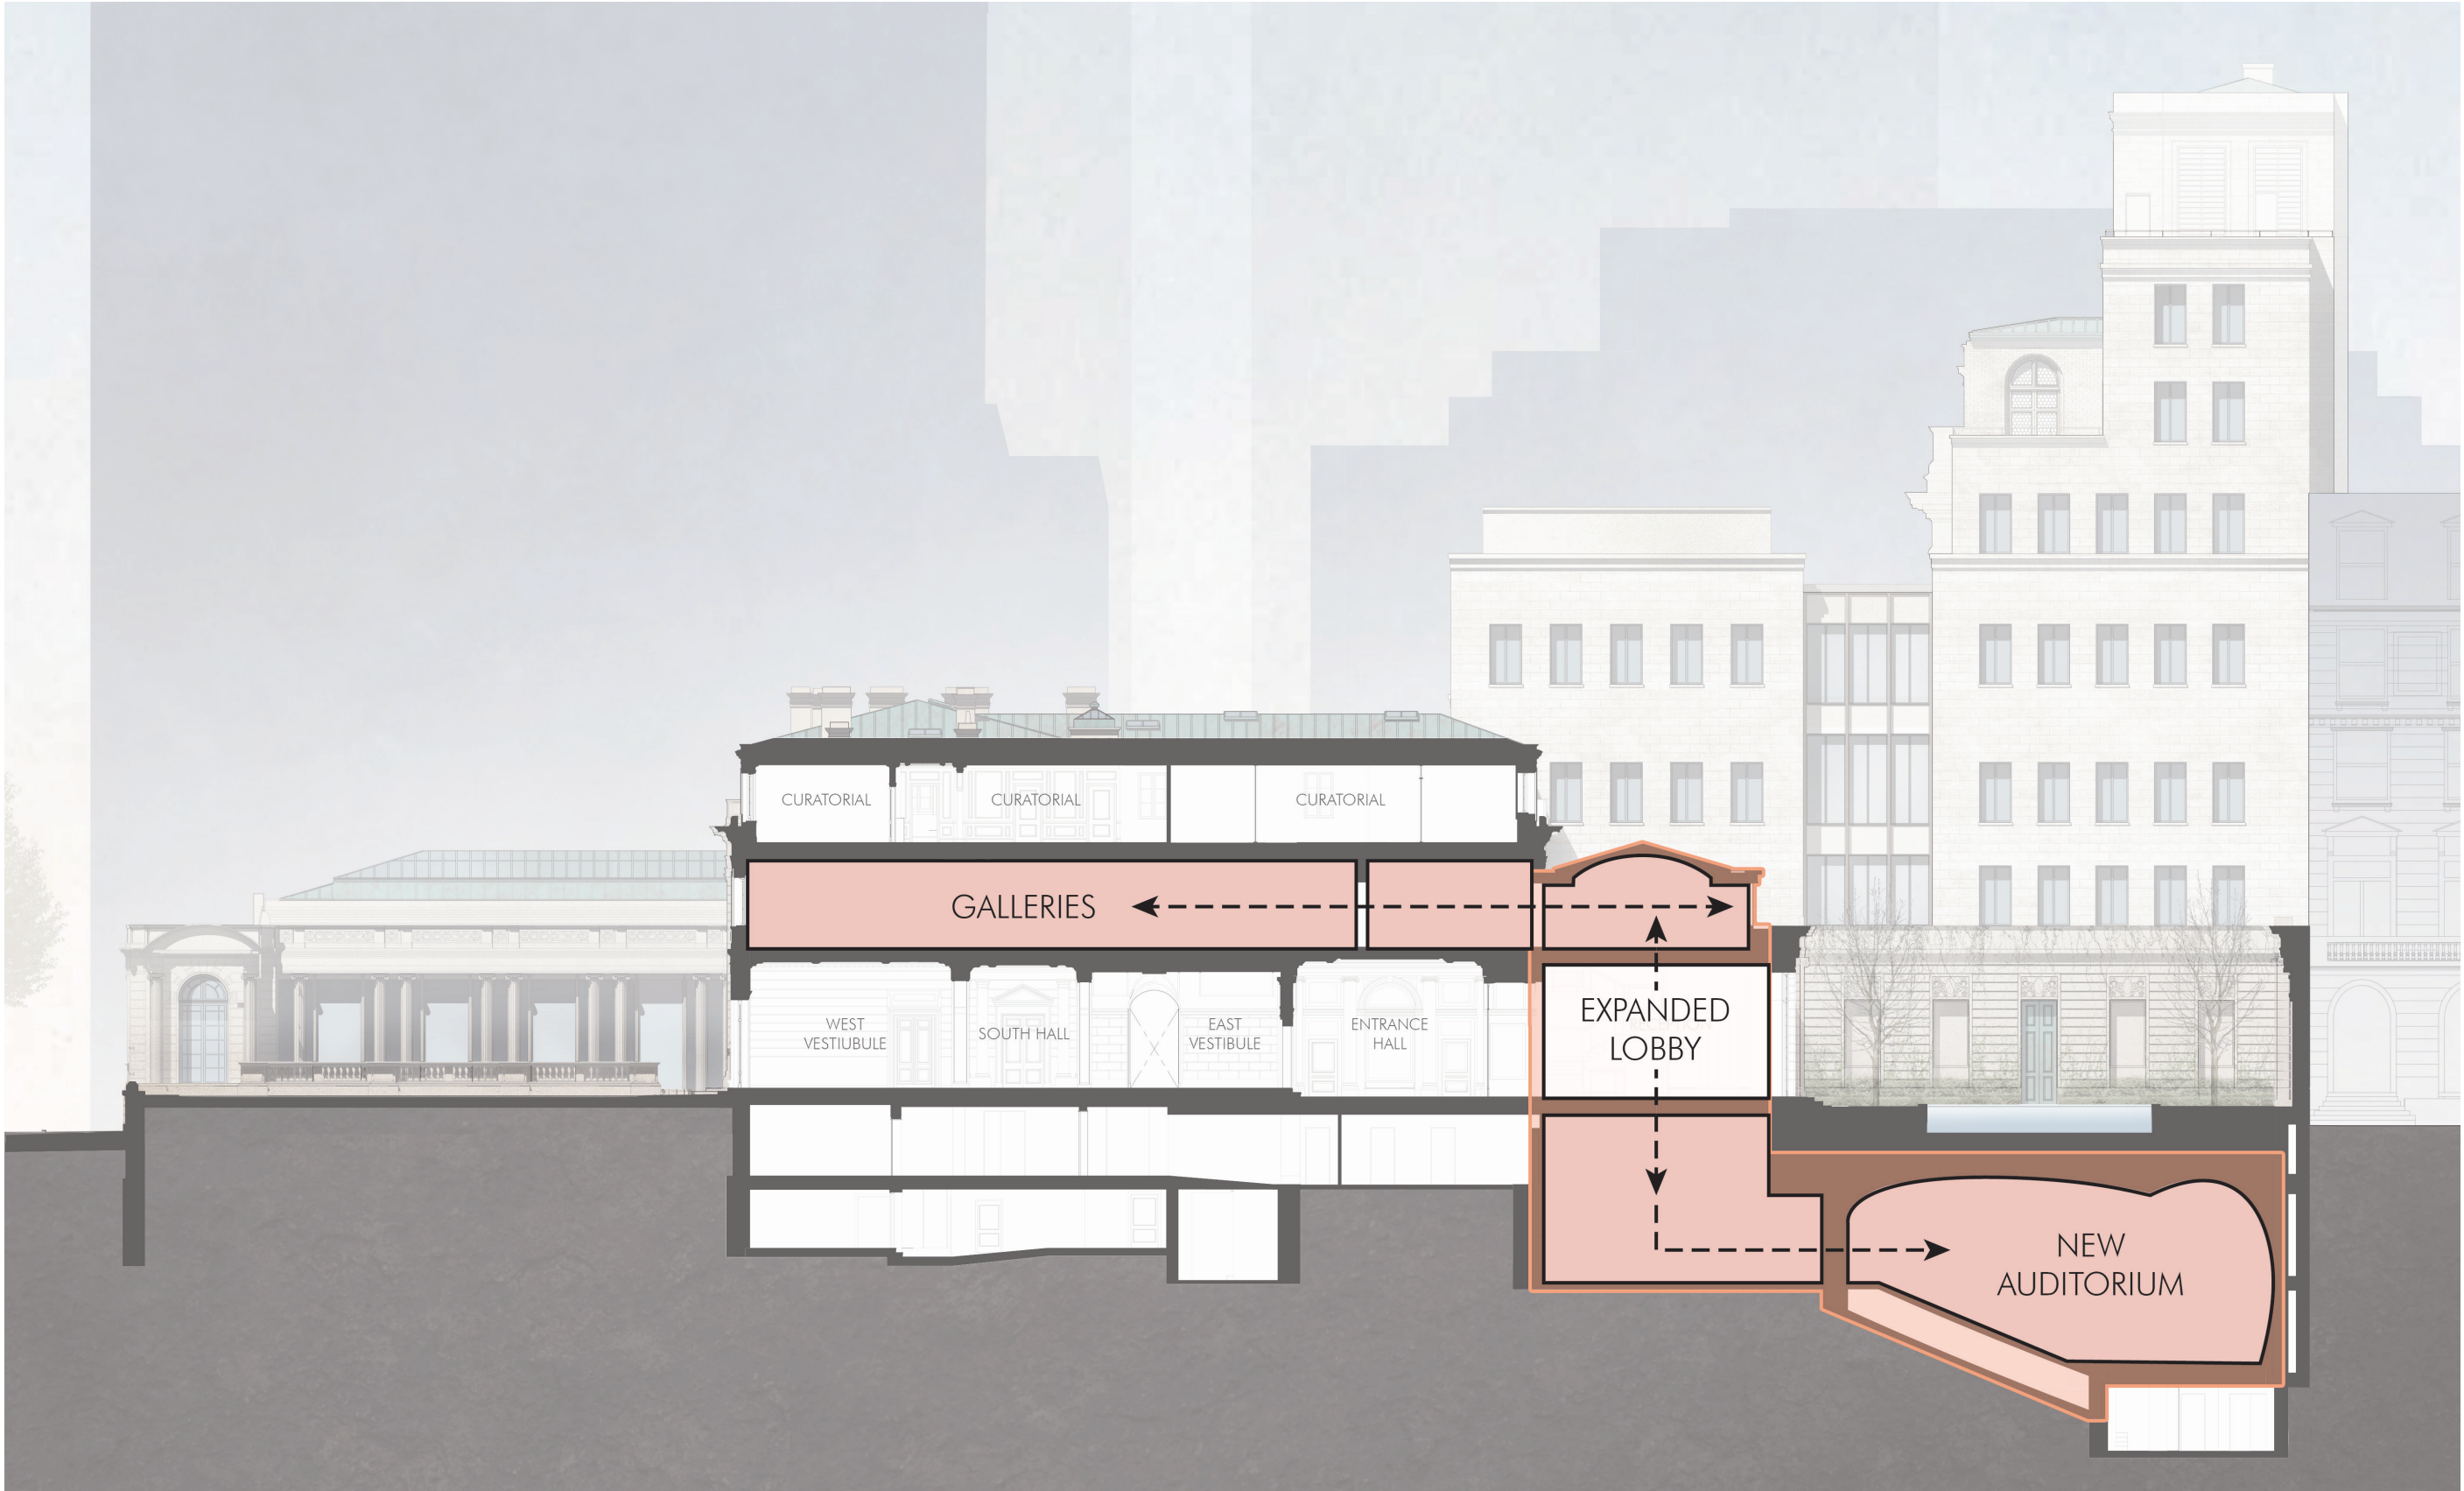

SECTION DIAGRAM

2nd Floor Plan - Access to New Galleries

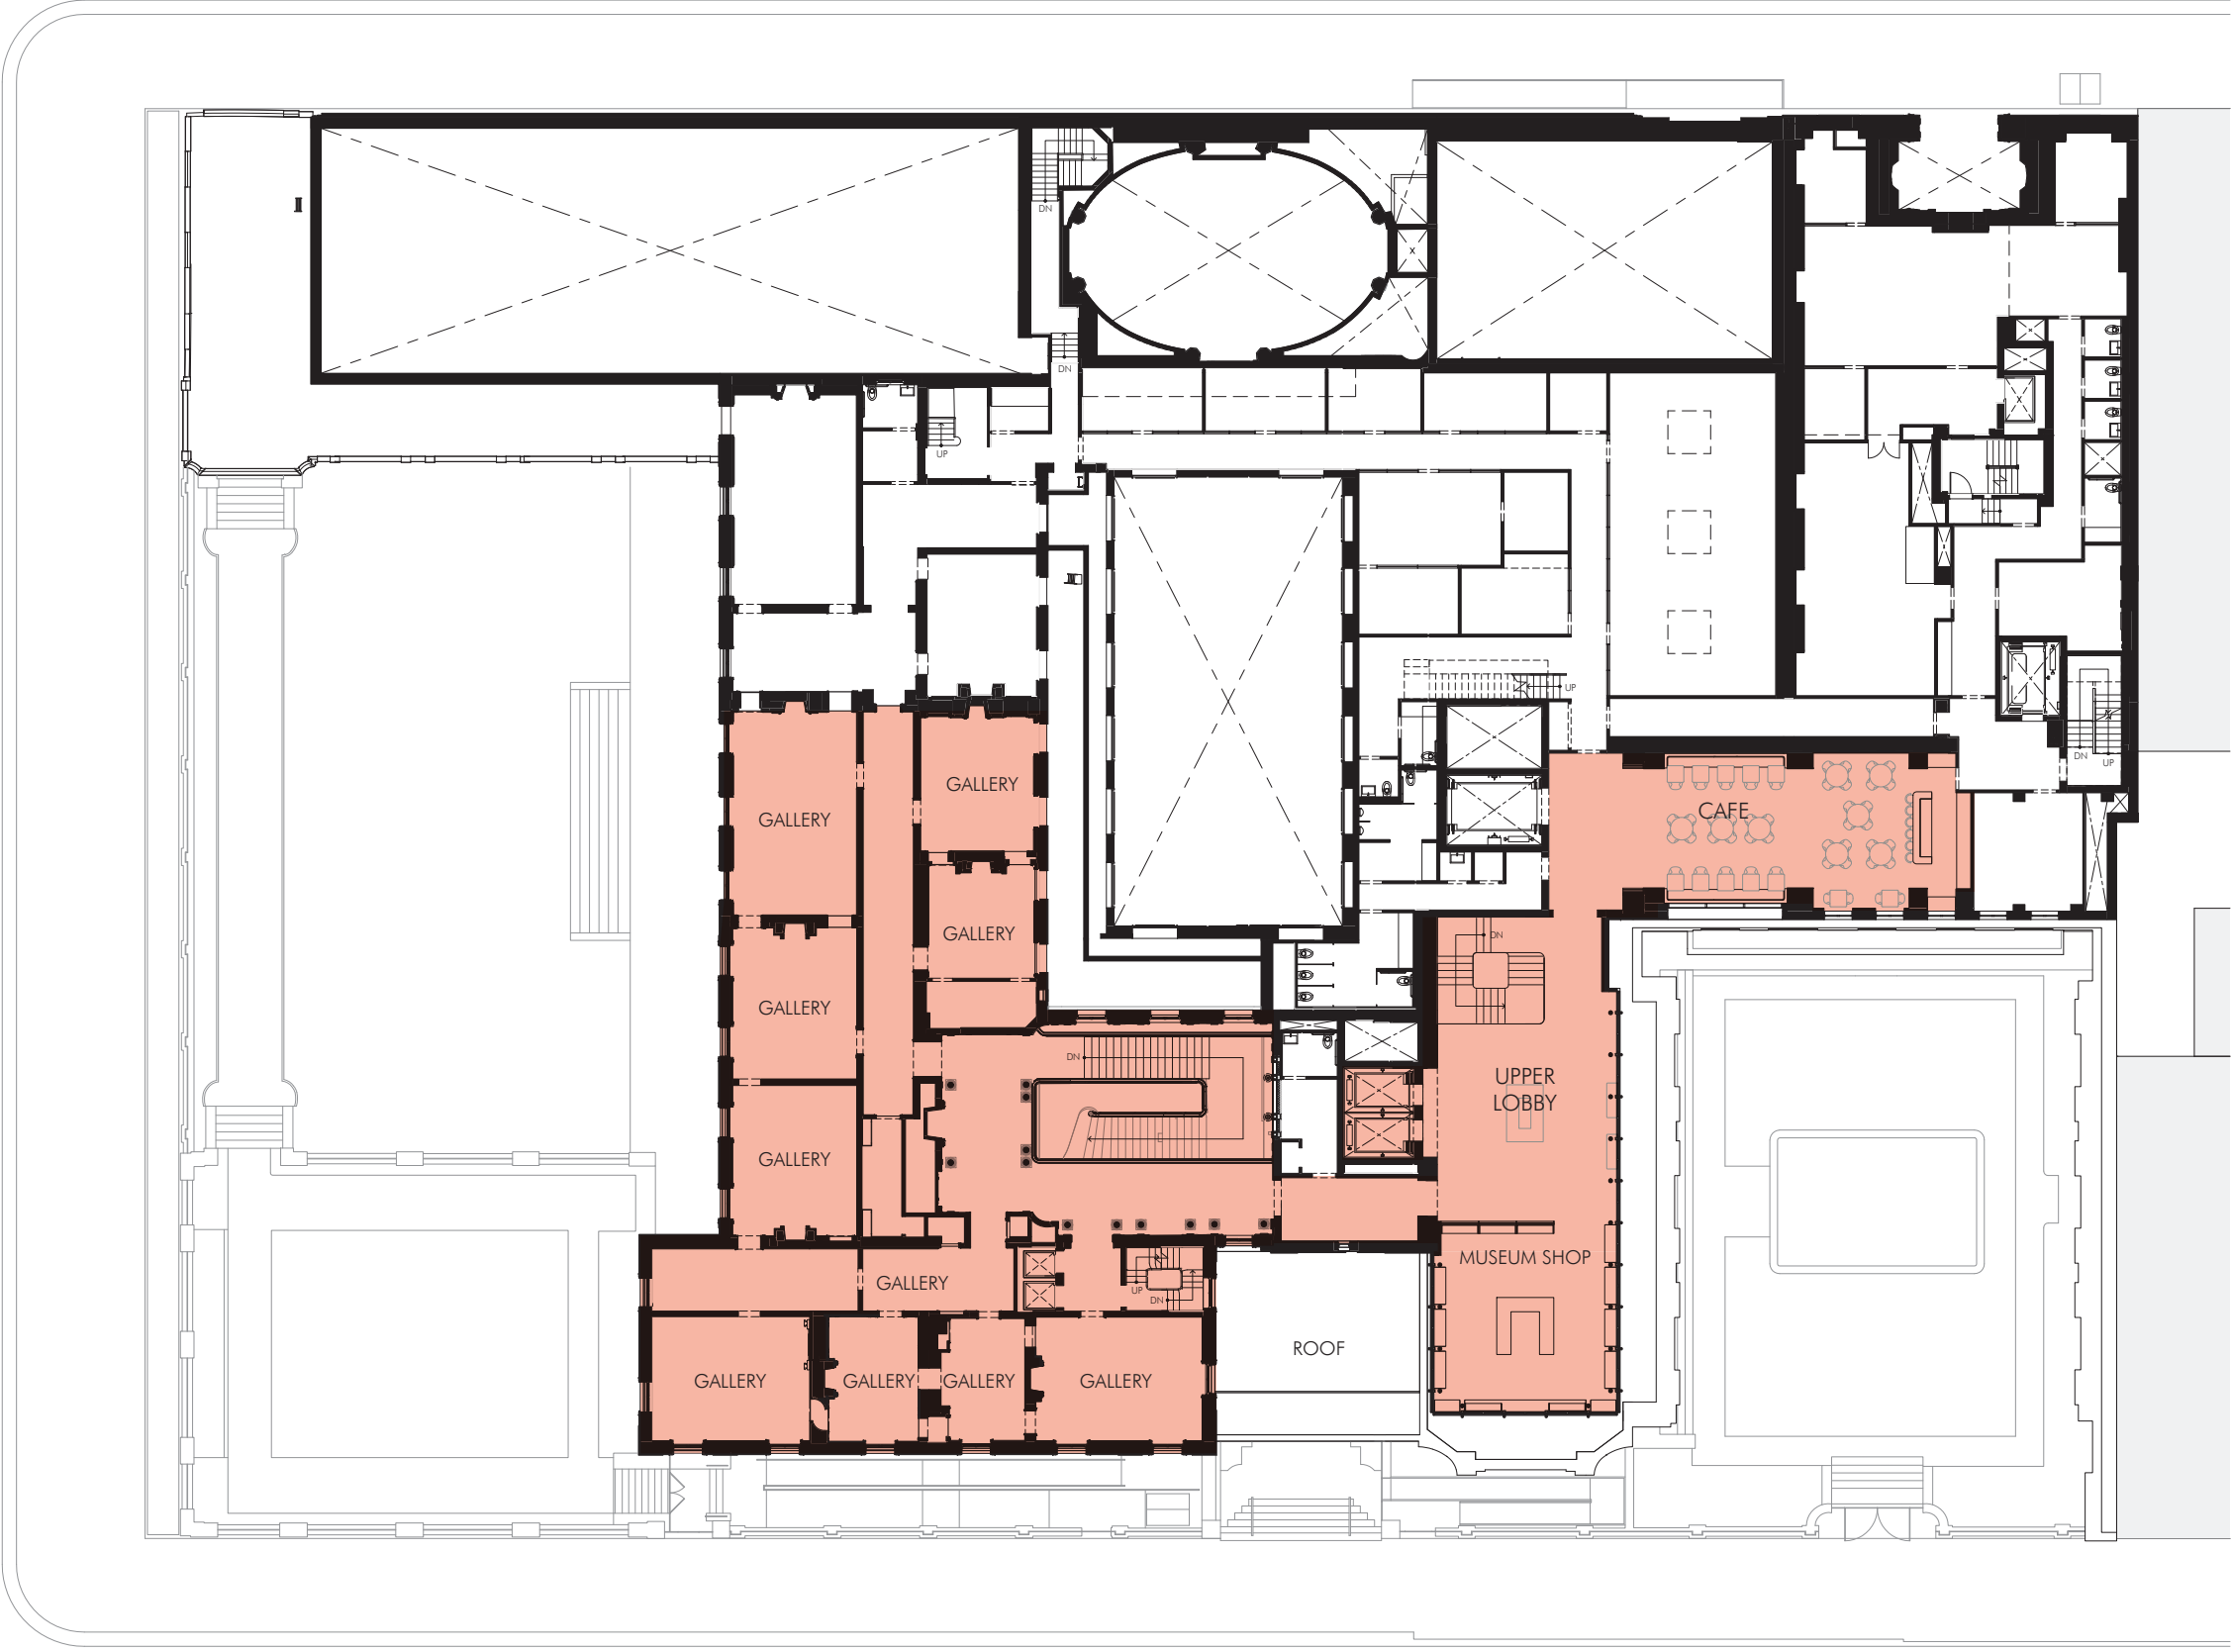

Existing South Elevation - Enlarged



Proposed South Elevation - Enlarged



Existing Reception Hall Design





EXISTING EAST ELEVATION, 70TH STREET RECEPTION HALL



PROPOSED EAST ELEVATION, 70TH STREET RECEPTION HALL



Proposed Design - Reception Details

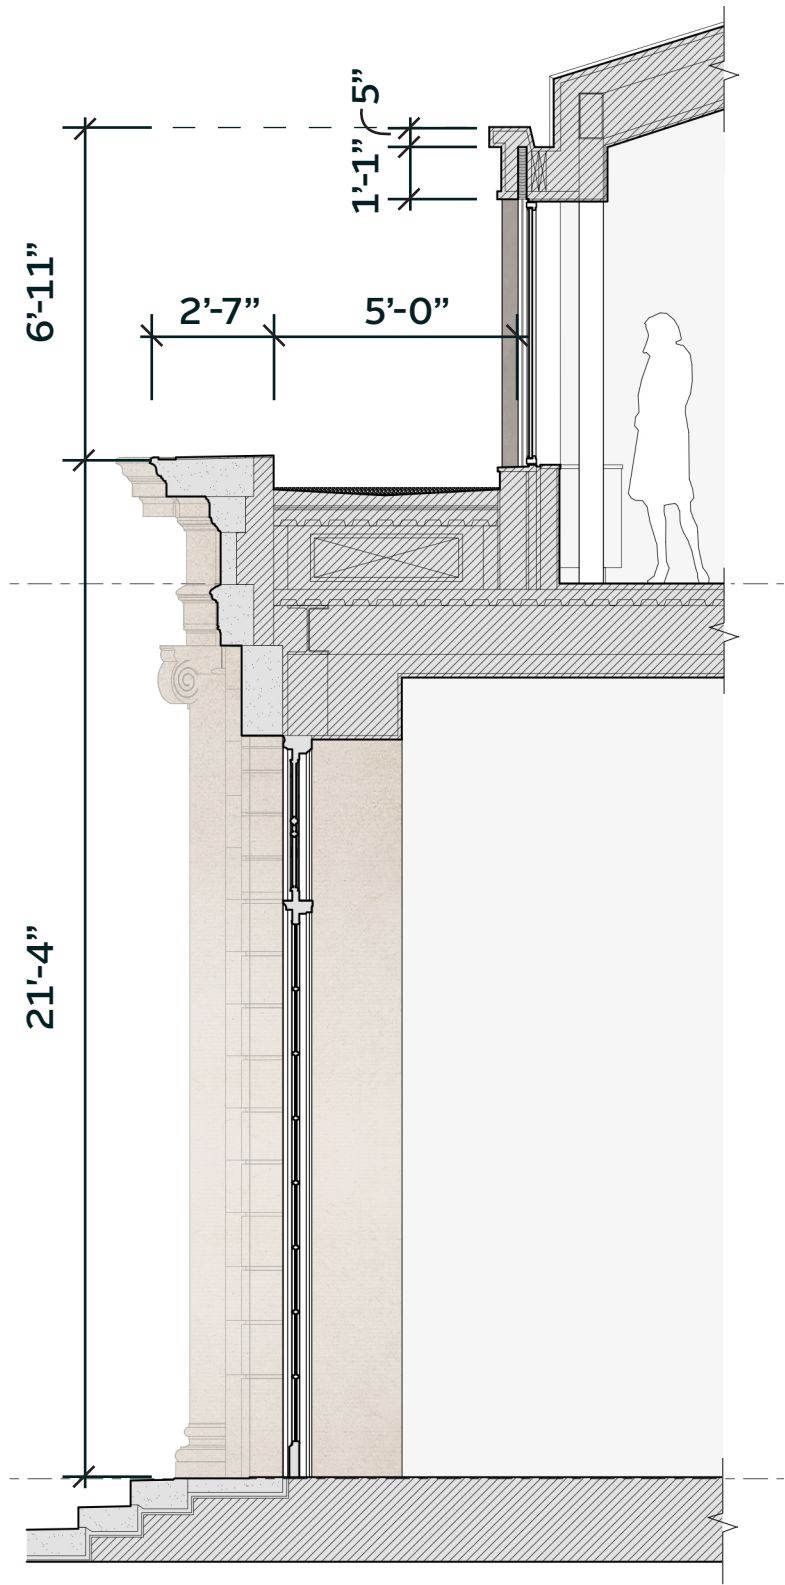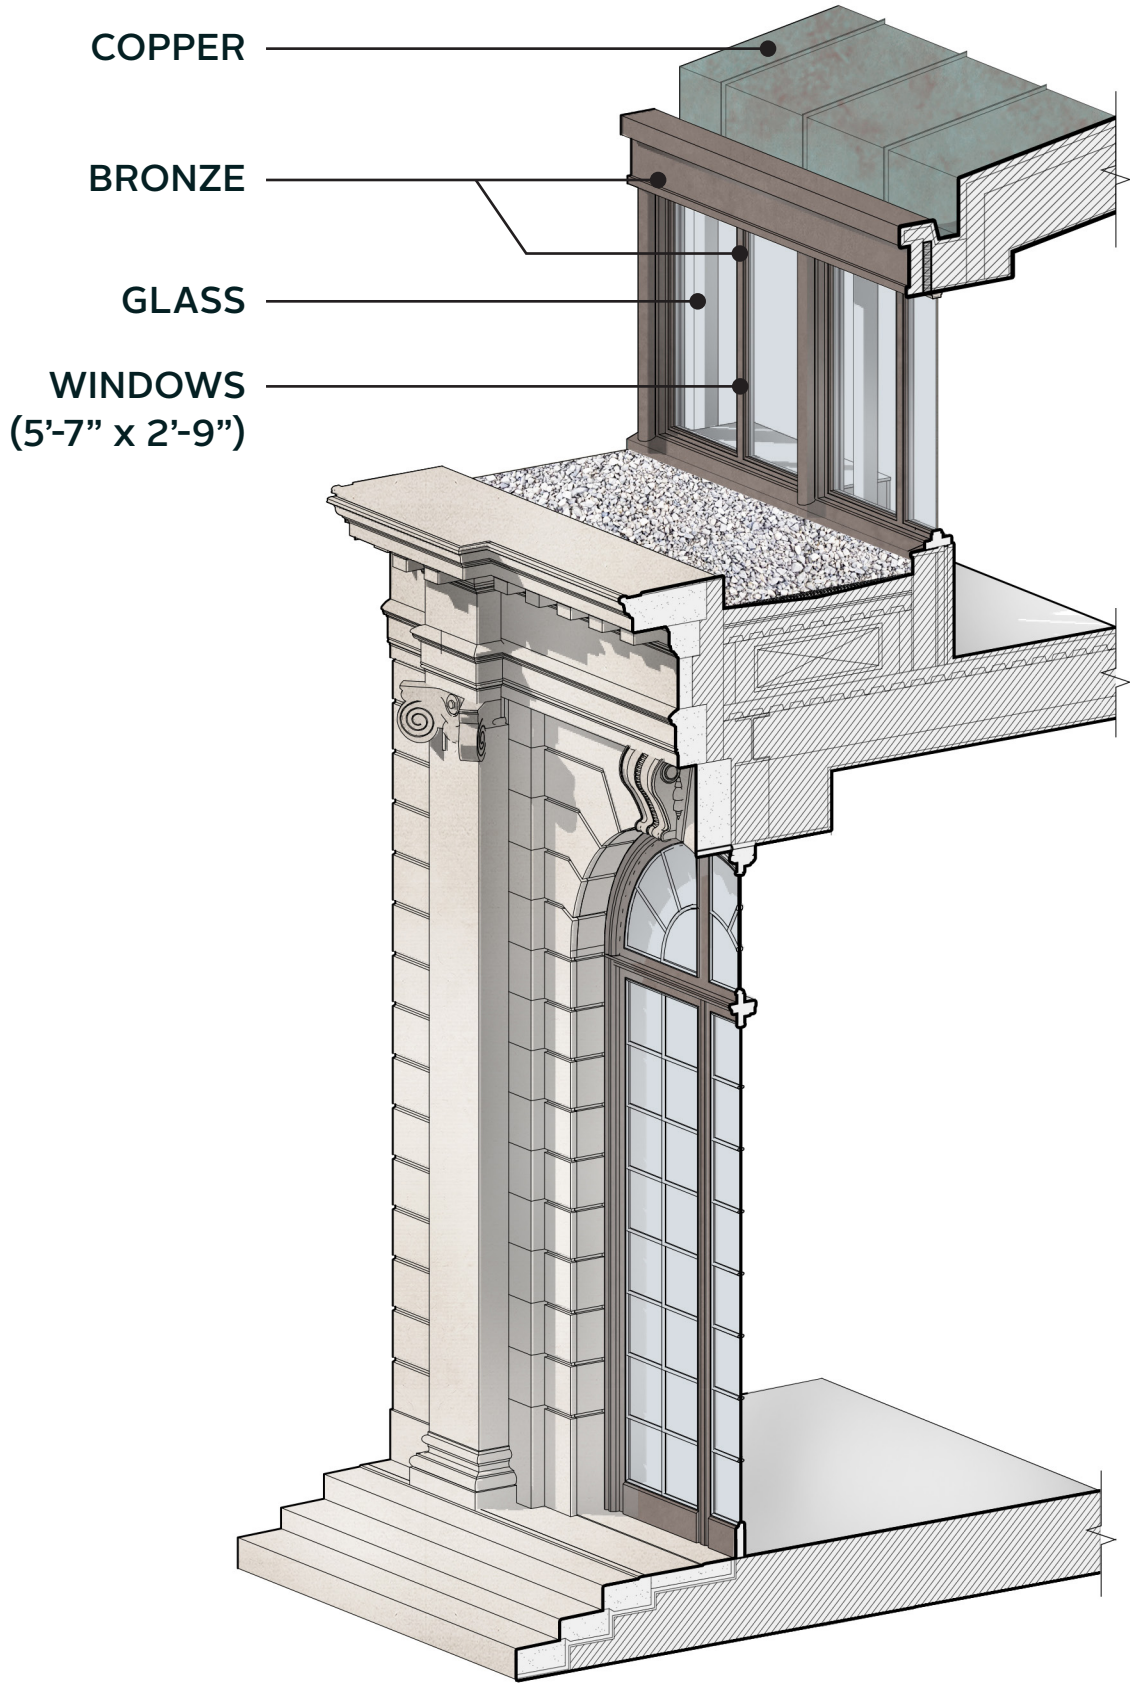

Proposed Design - Reception Details



COPPER

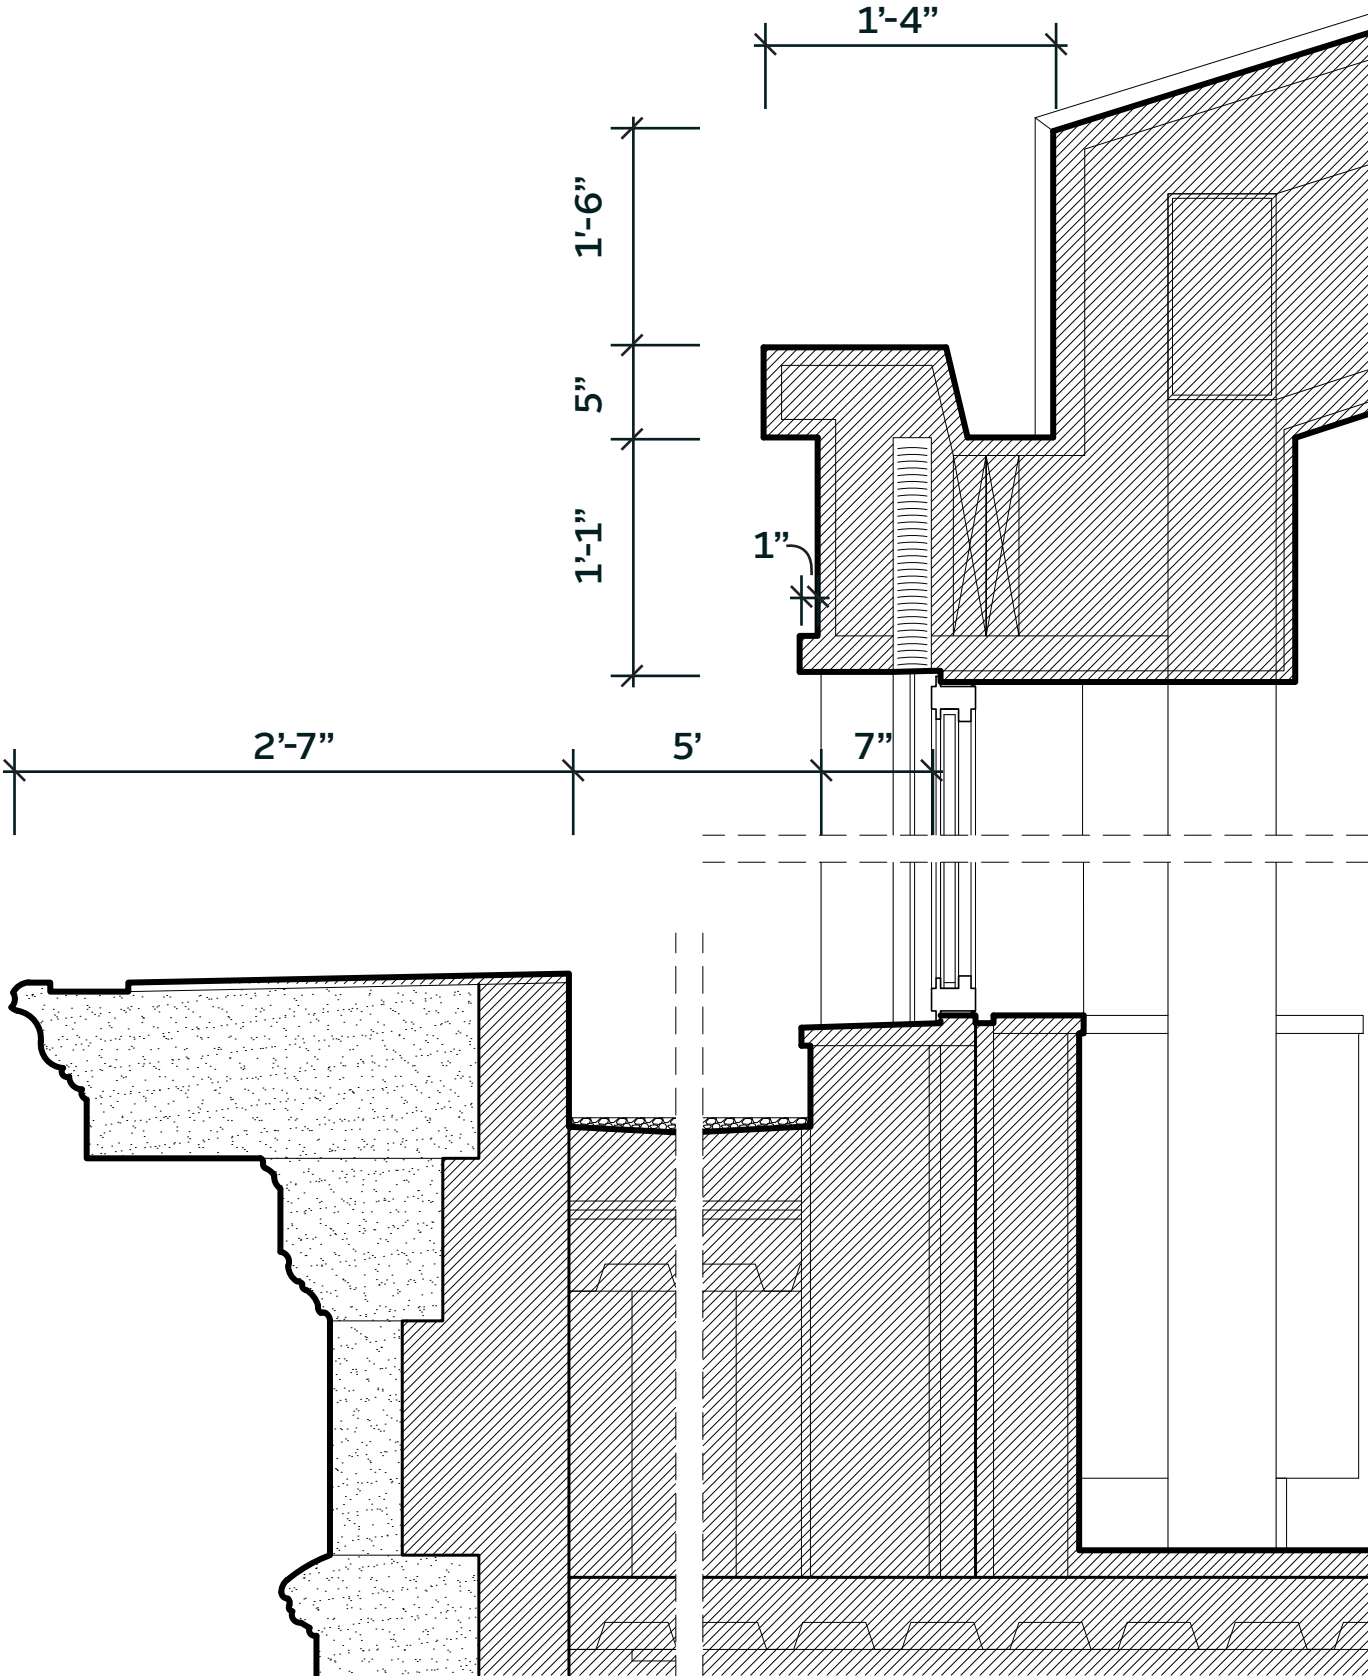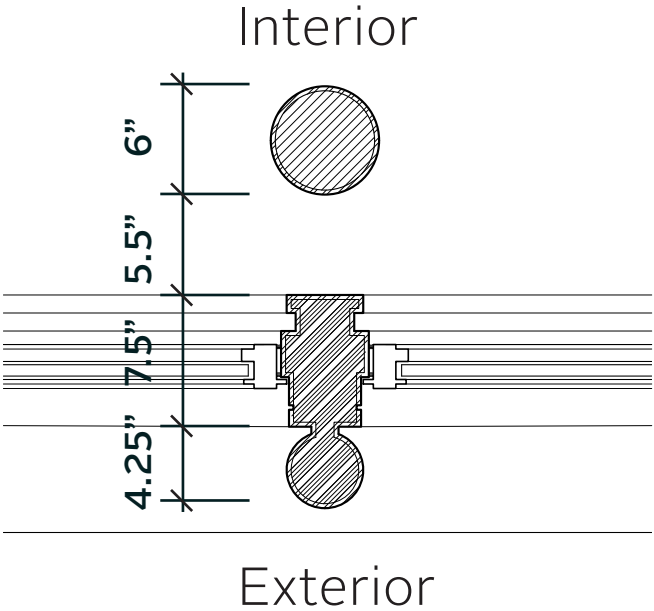

BRONZE

Bronze clad columns
Bronze clad window system




Proposed 70th Street View




Creating Accessibility



Creating Accessibility - 70th Street

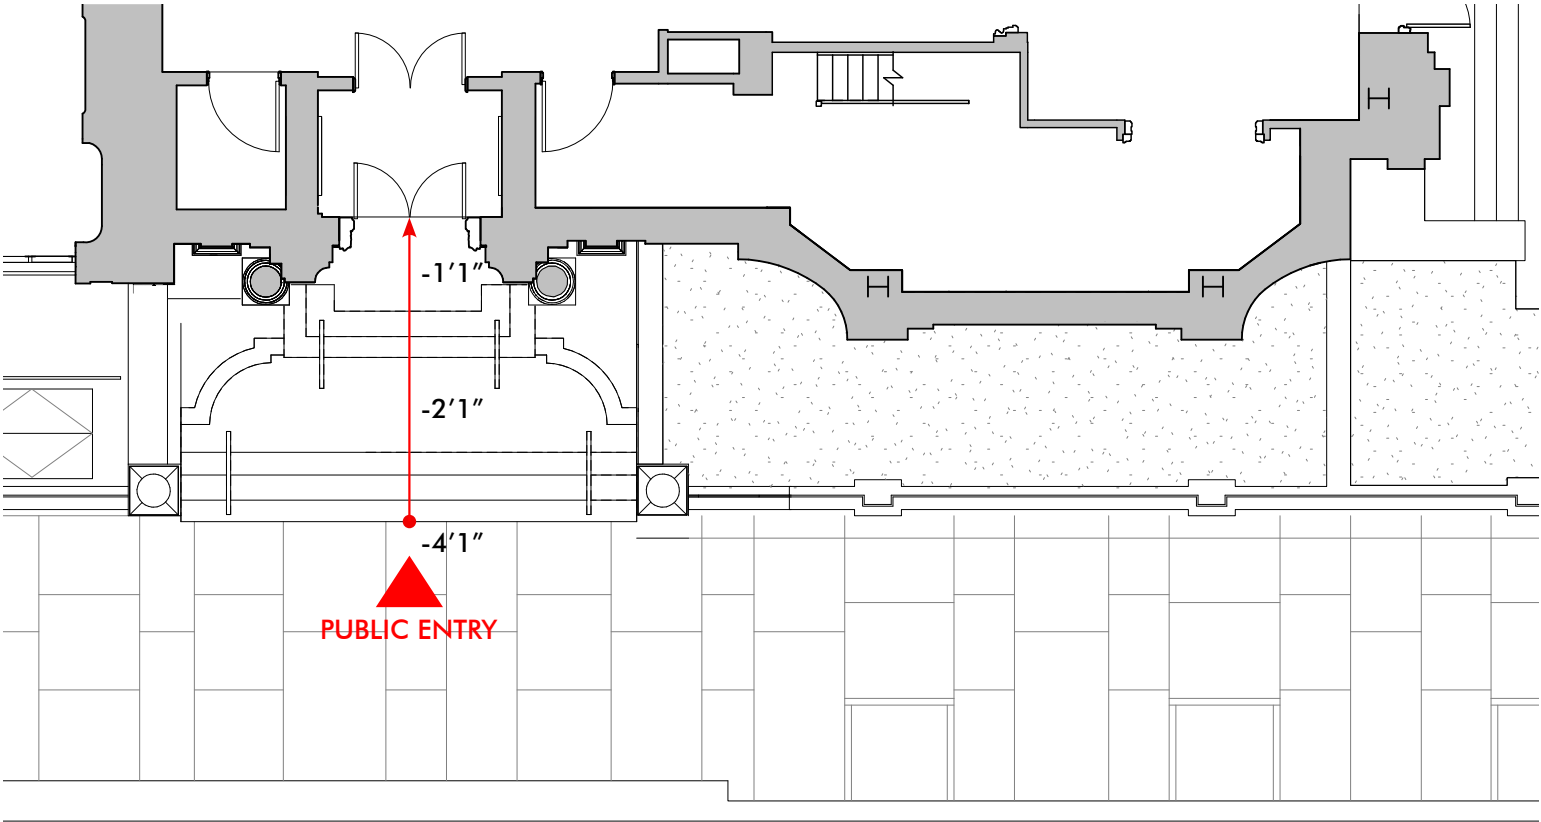

EXISTING 70TH STREET ENTRY

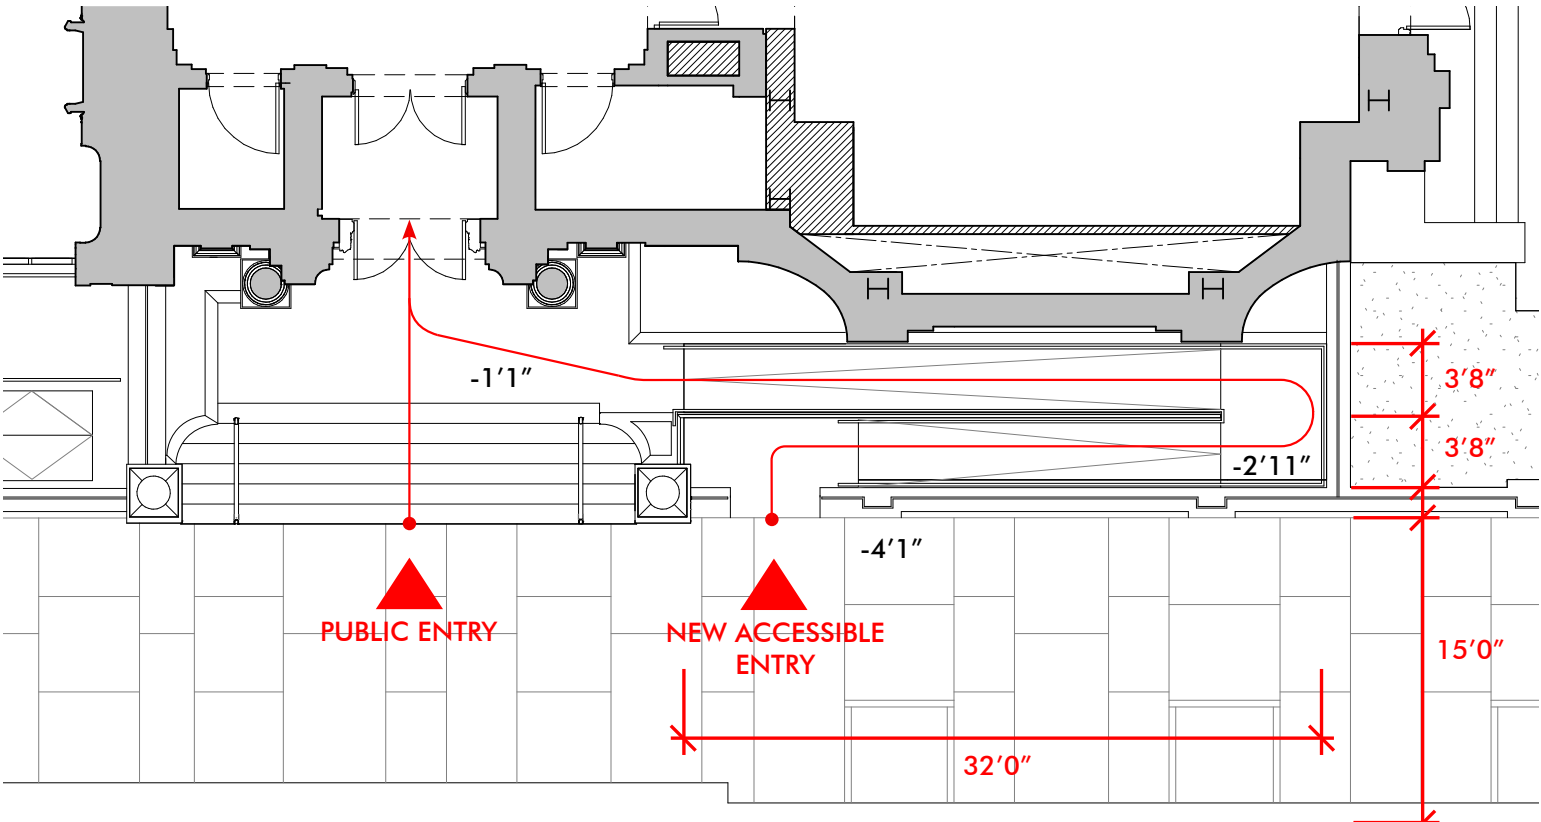

PROPOSED 70TH STREET ENTRY




PROPOSED RAMP ENTRY
LOCATION






DETAIL



PROPOSED RAMP LOCATION

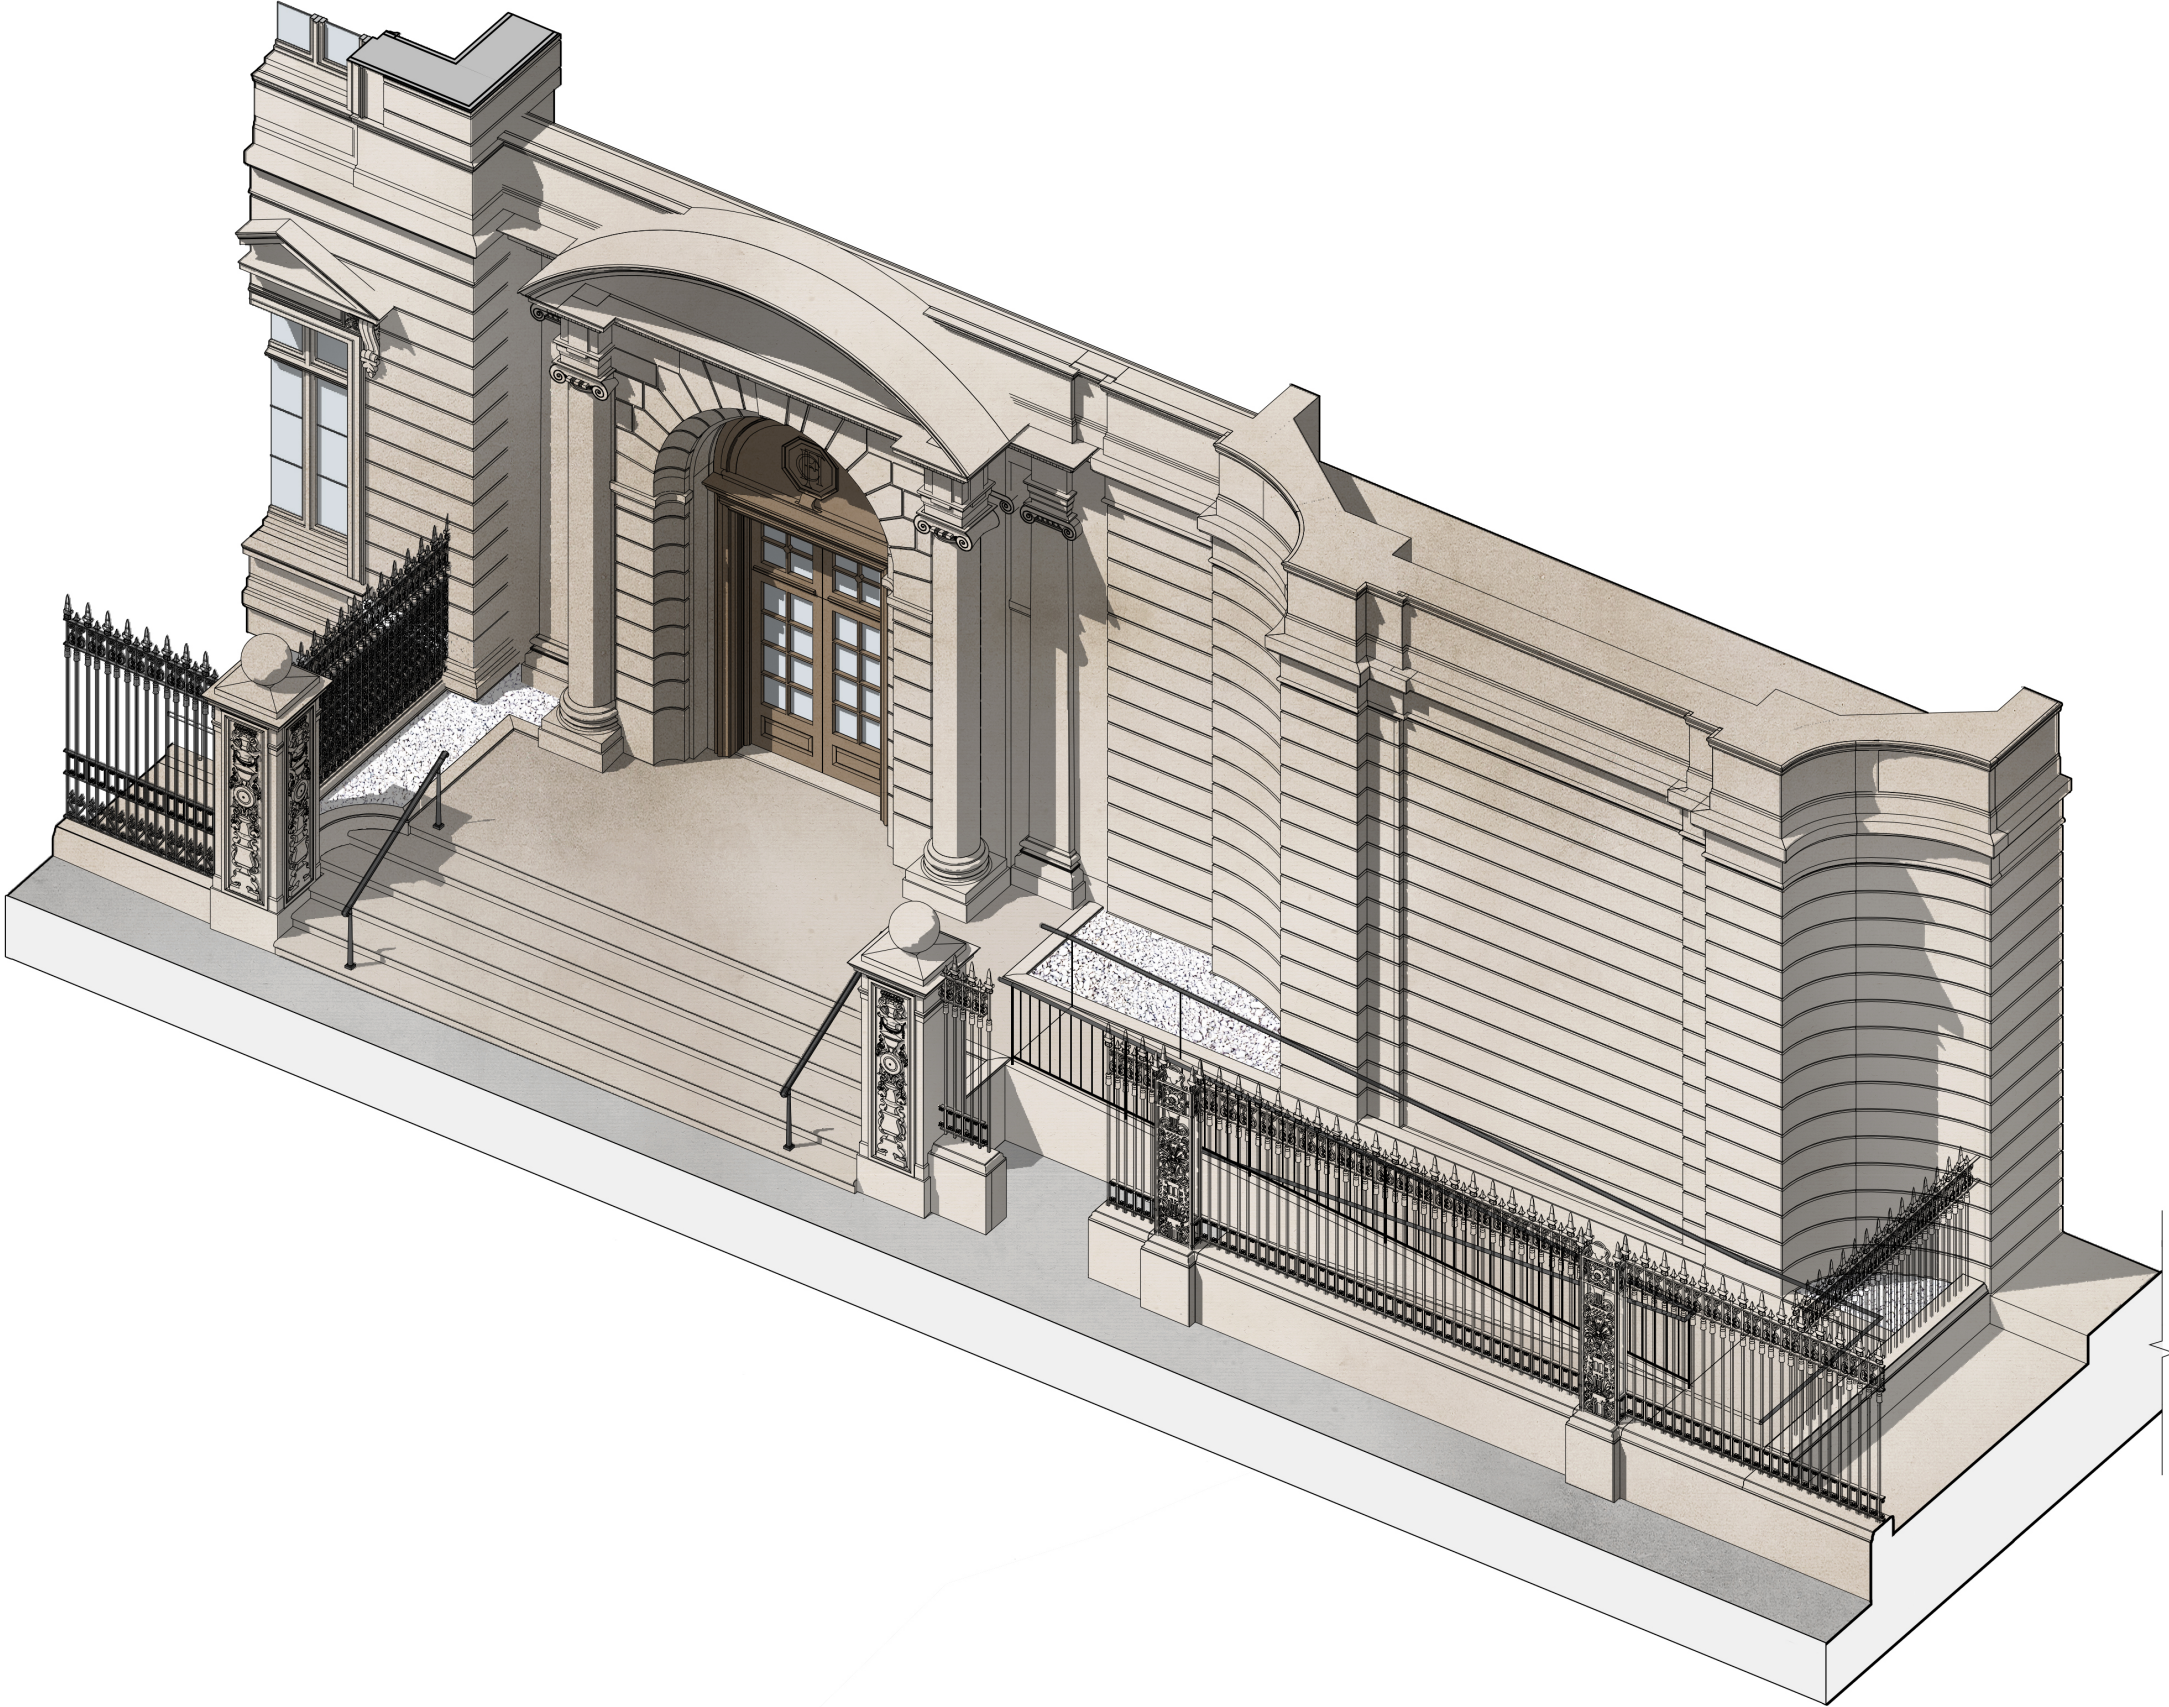


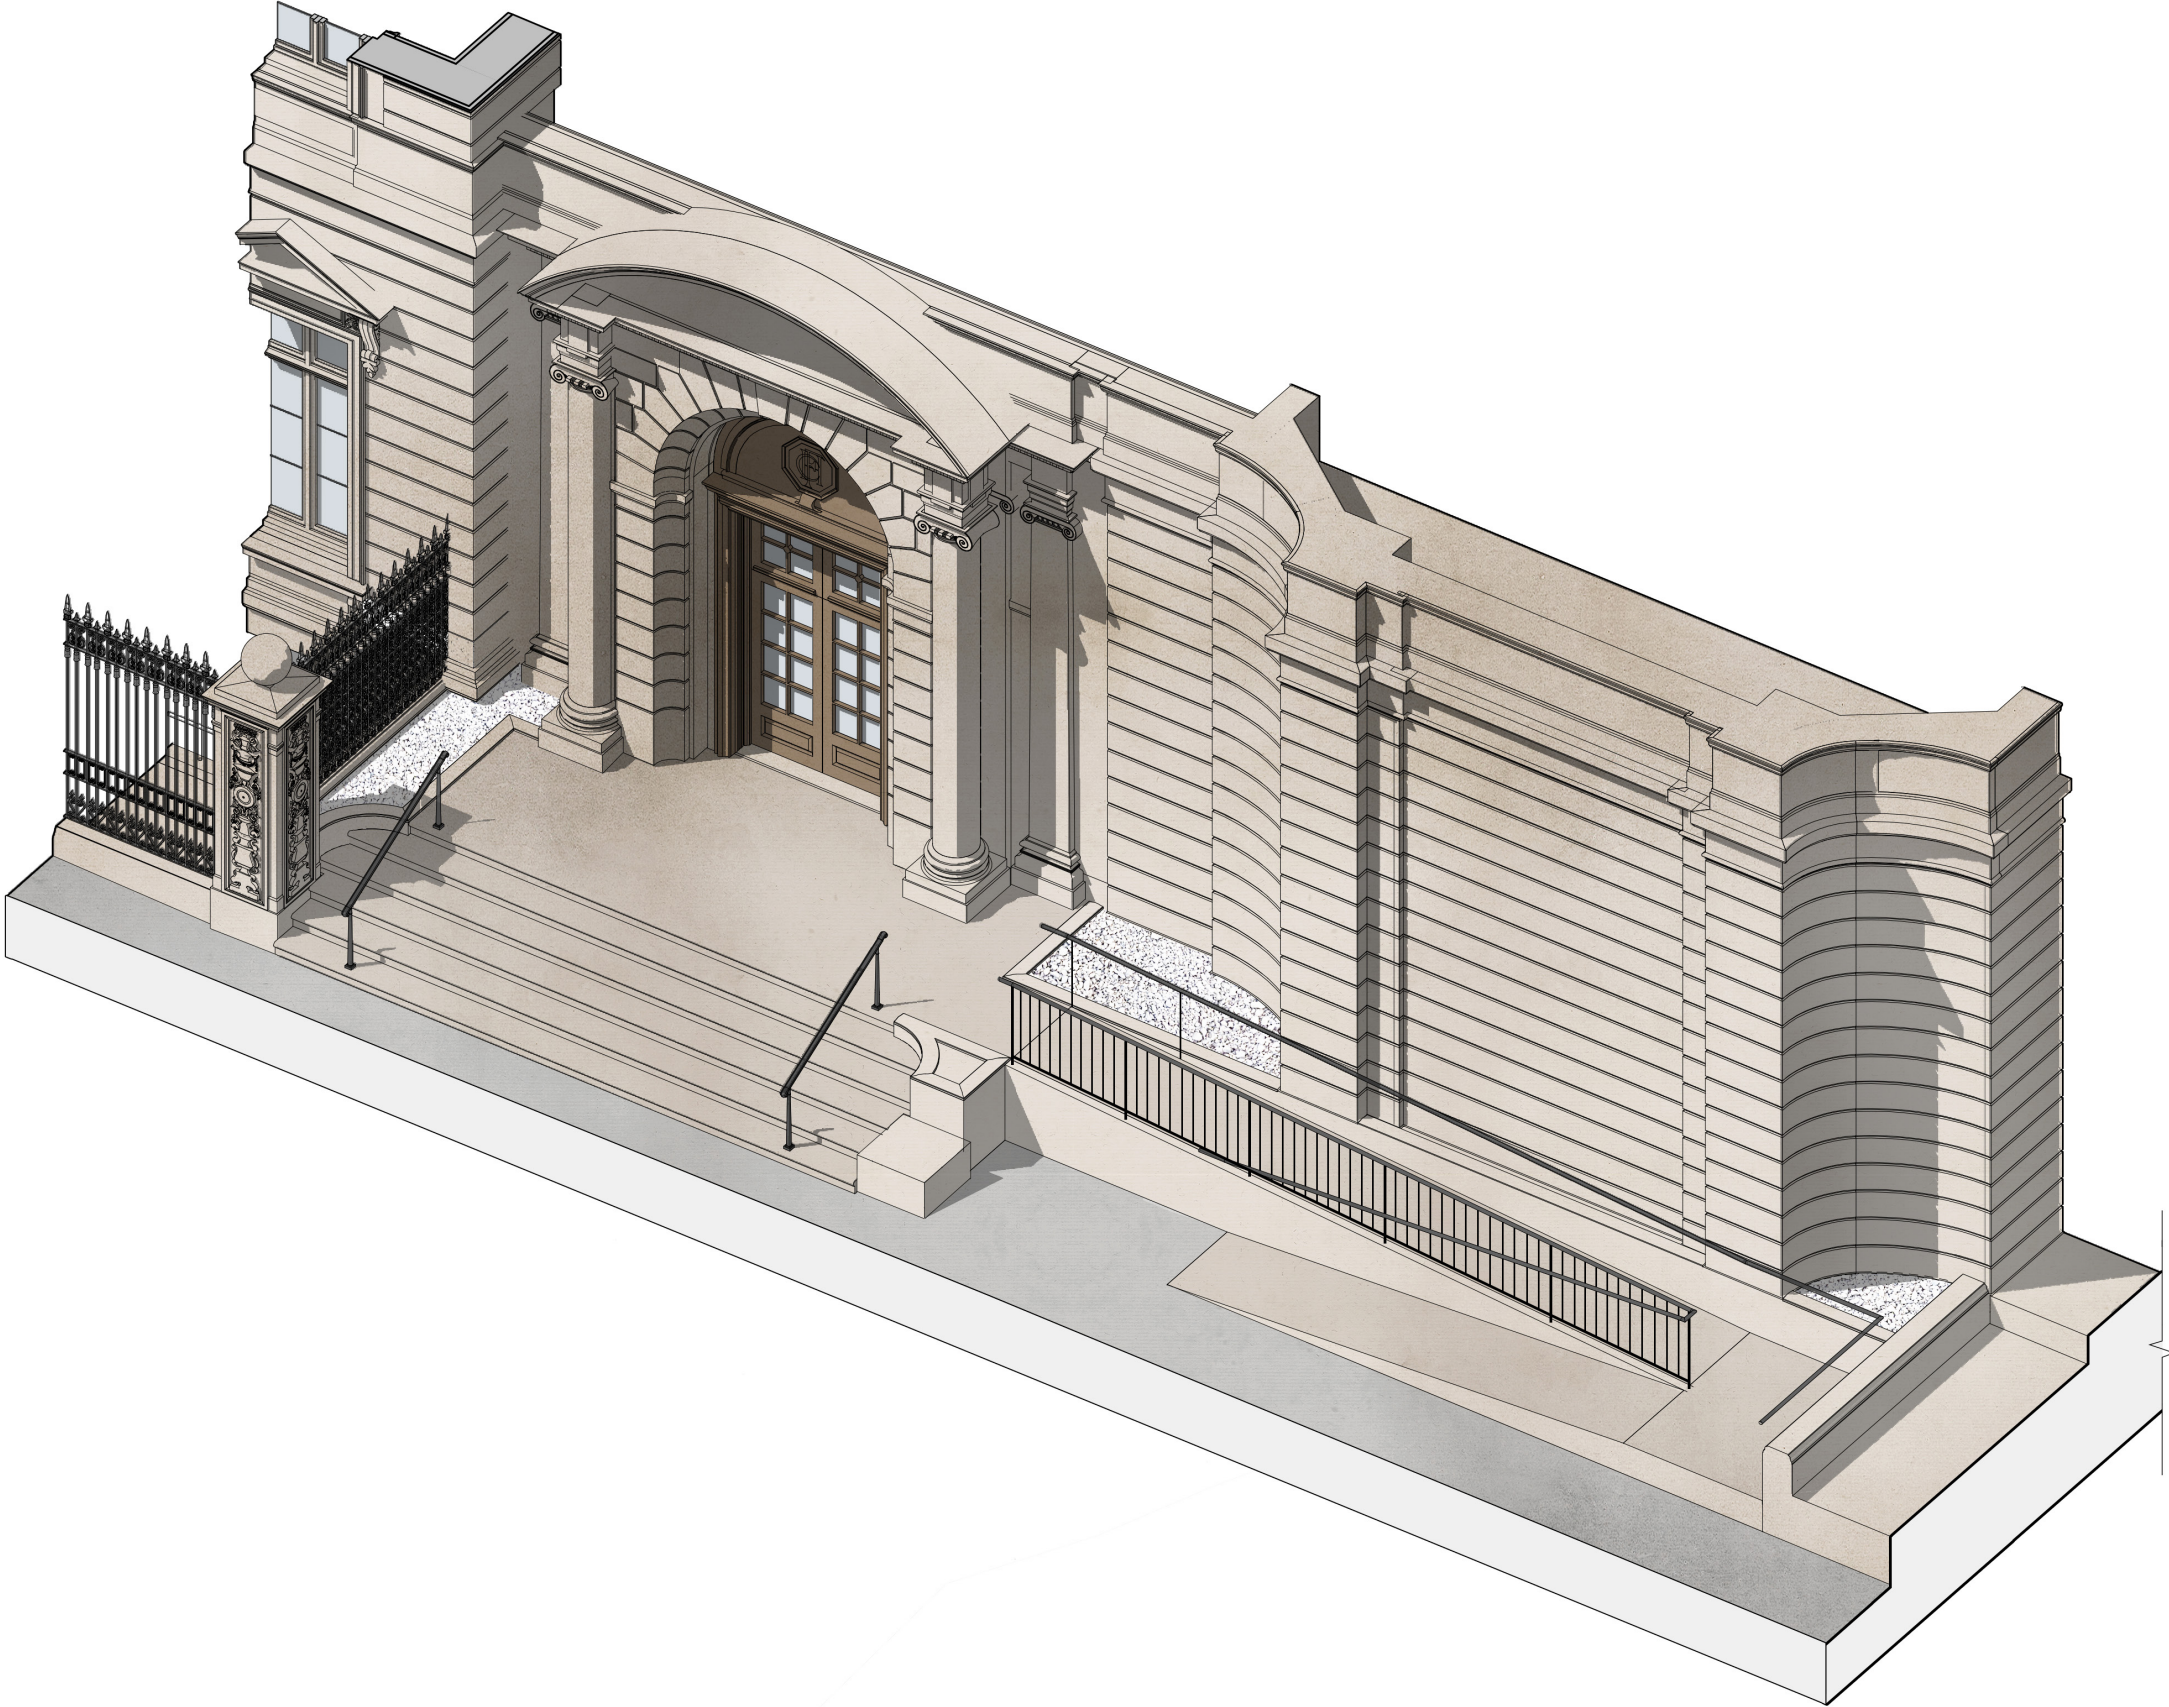

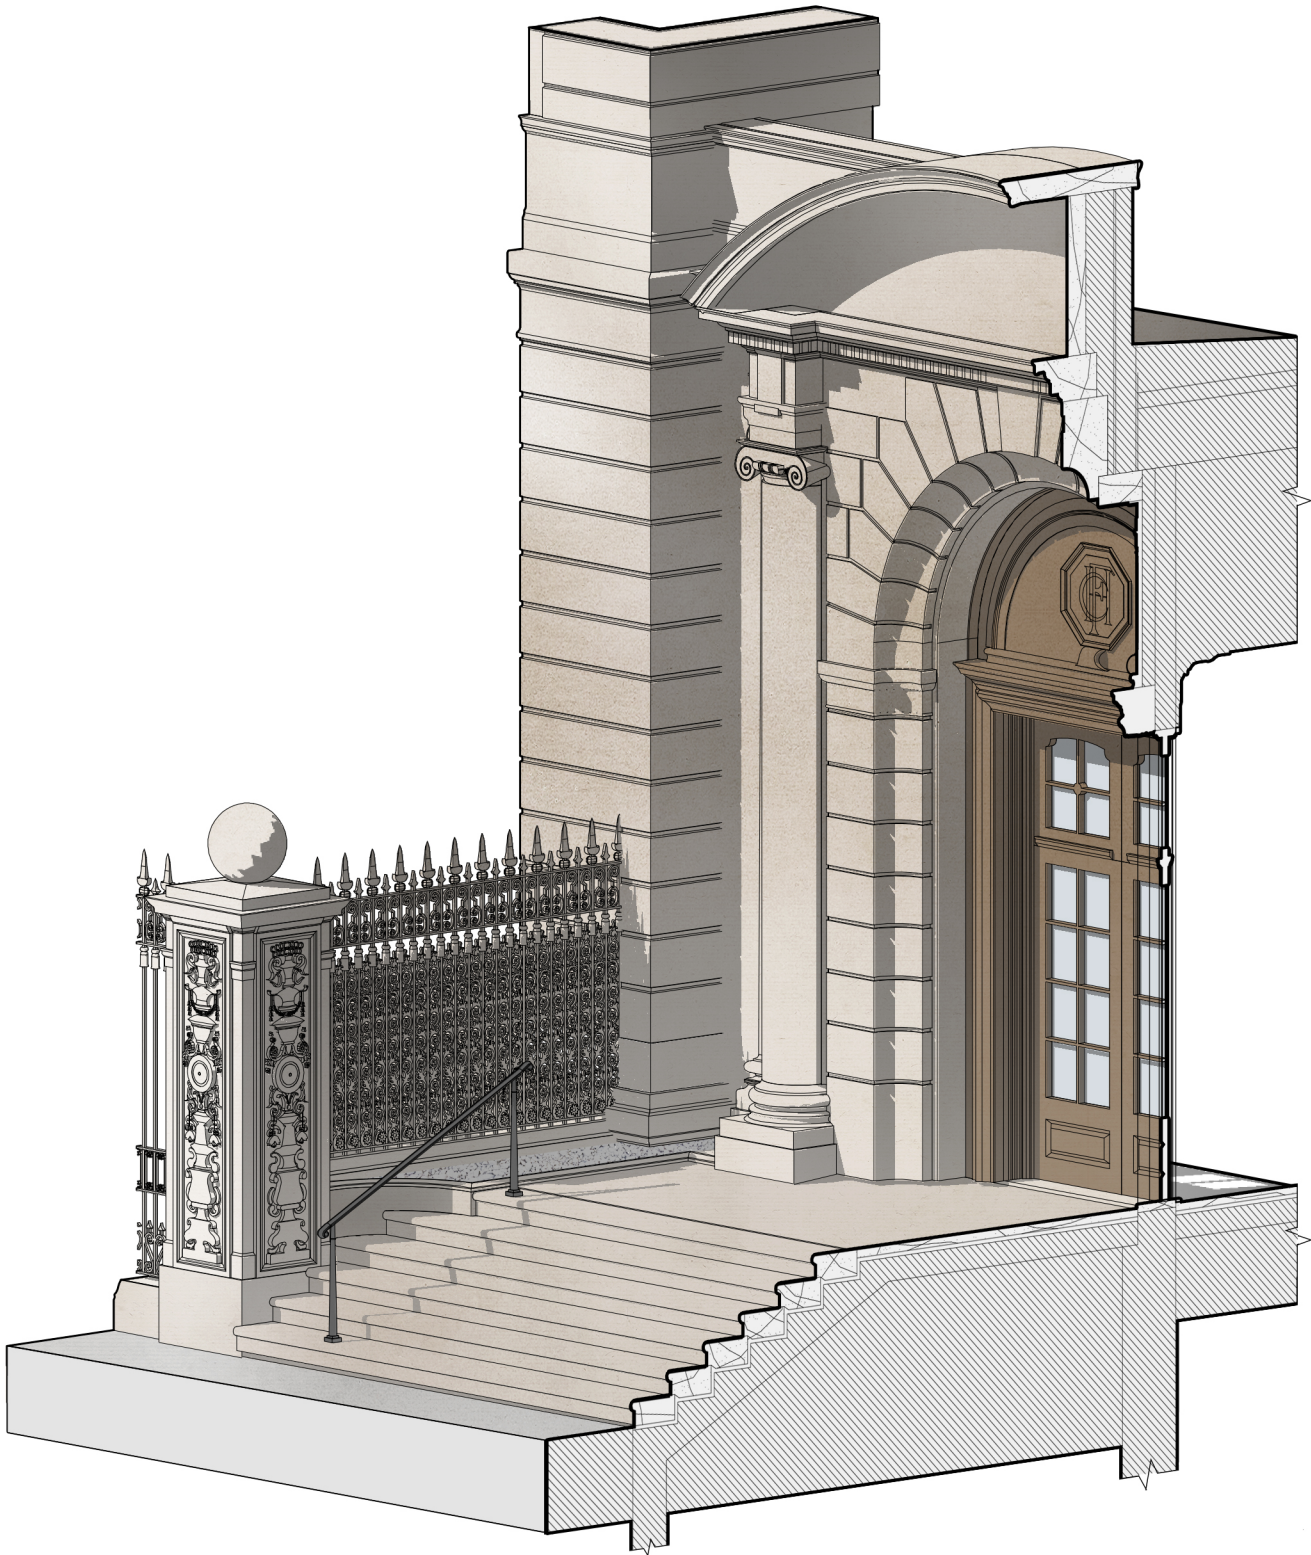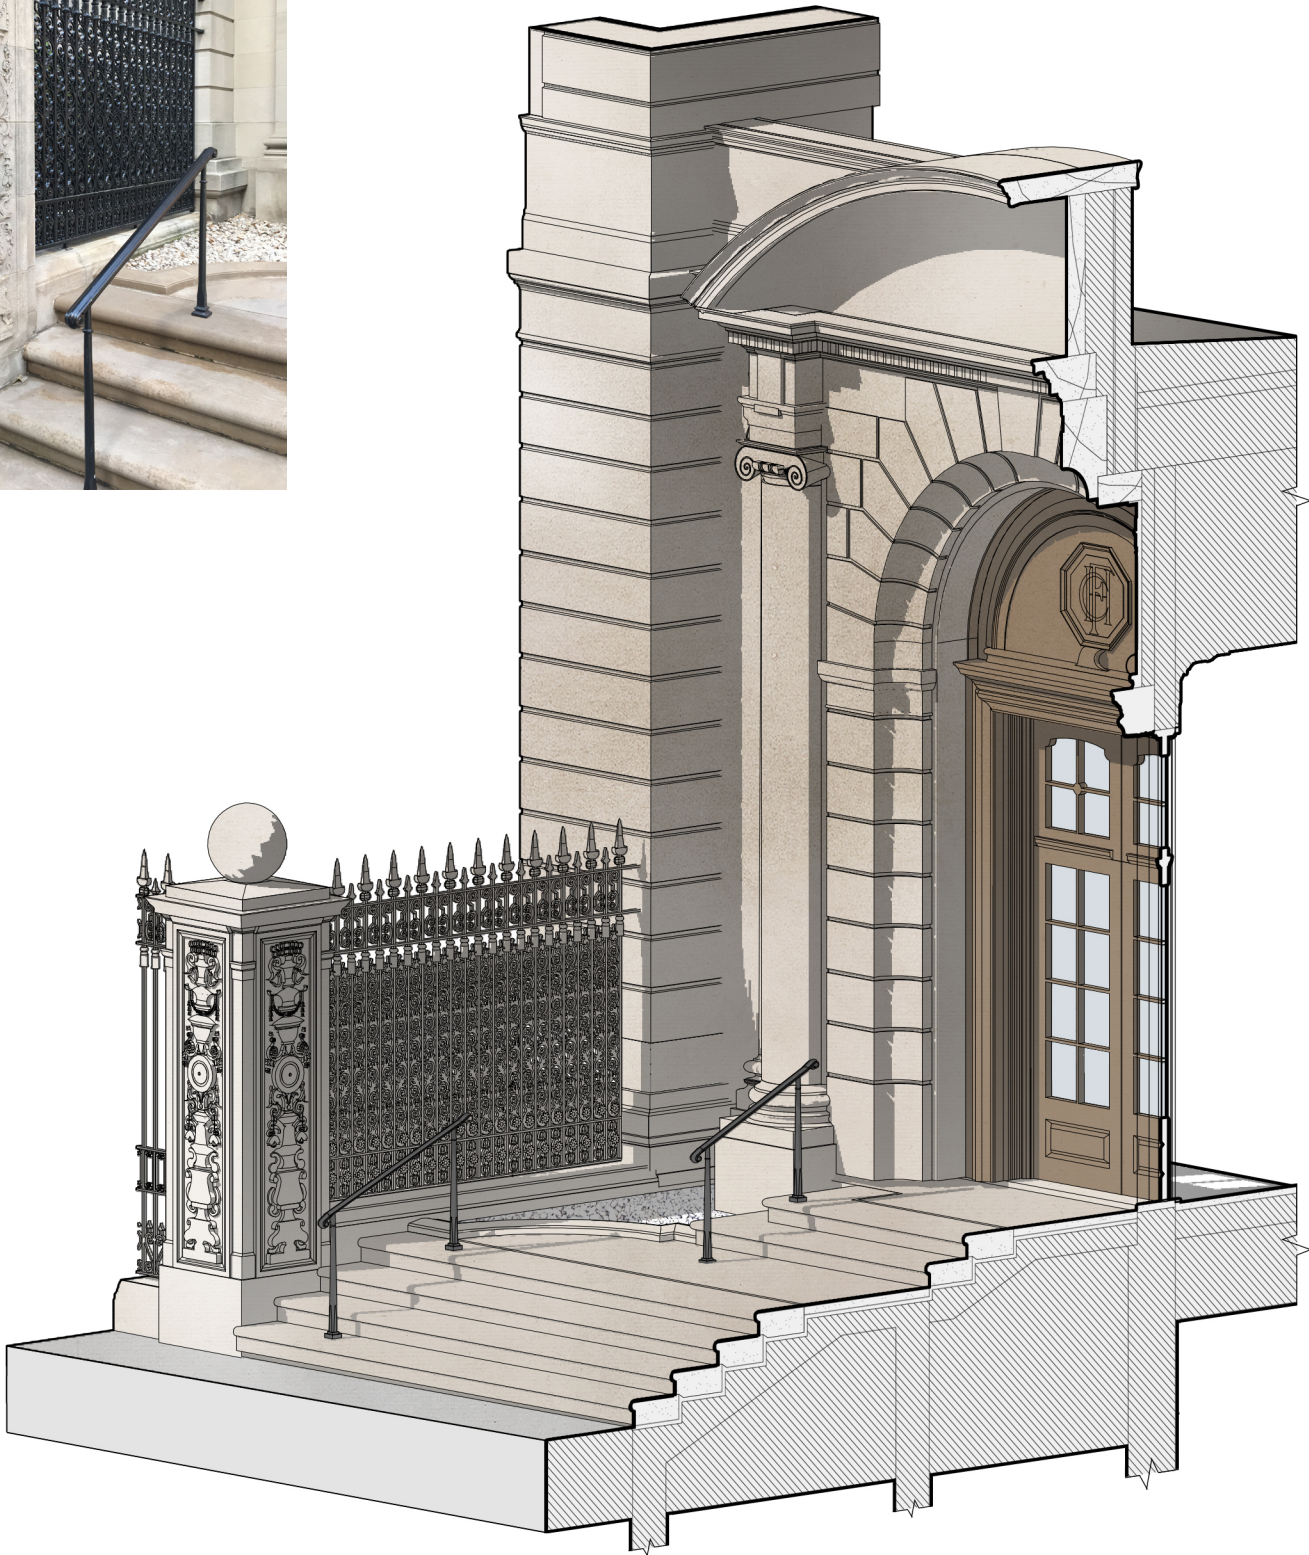




Creating Accessibility - 71st Street

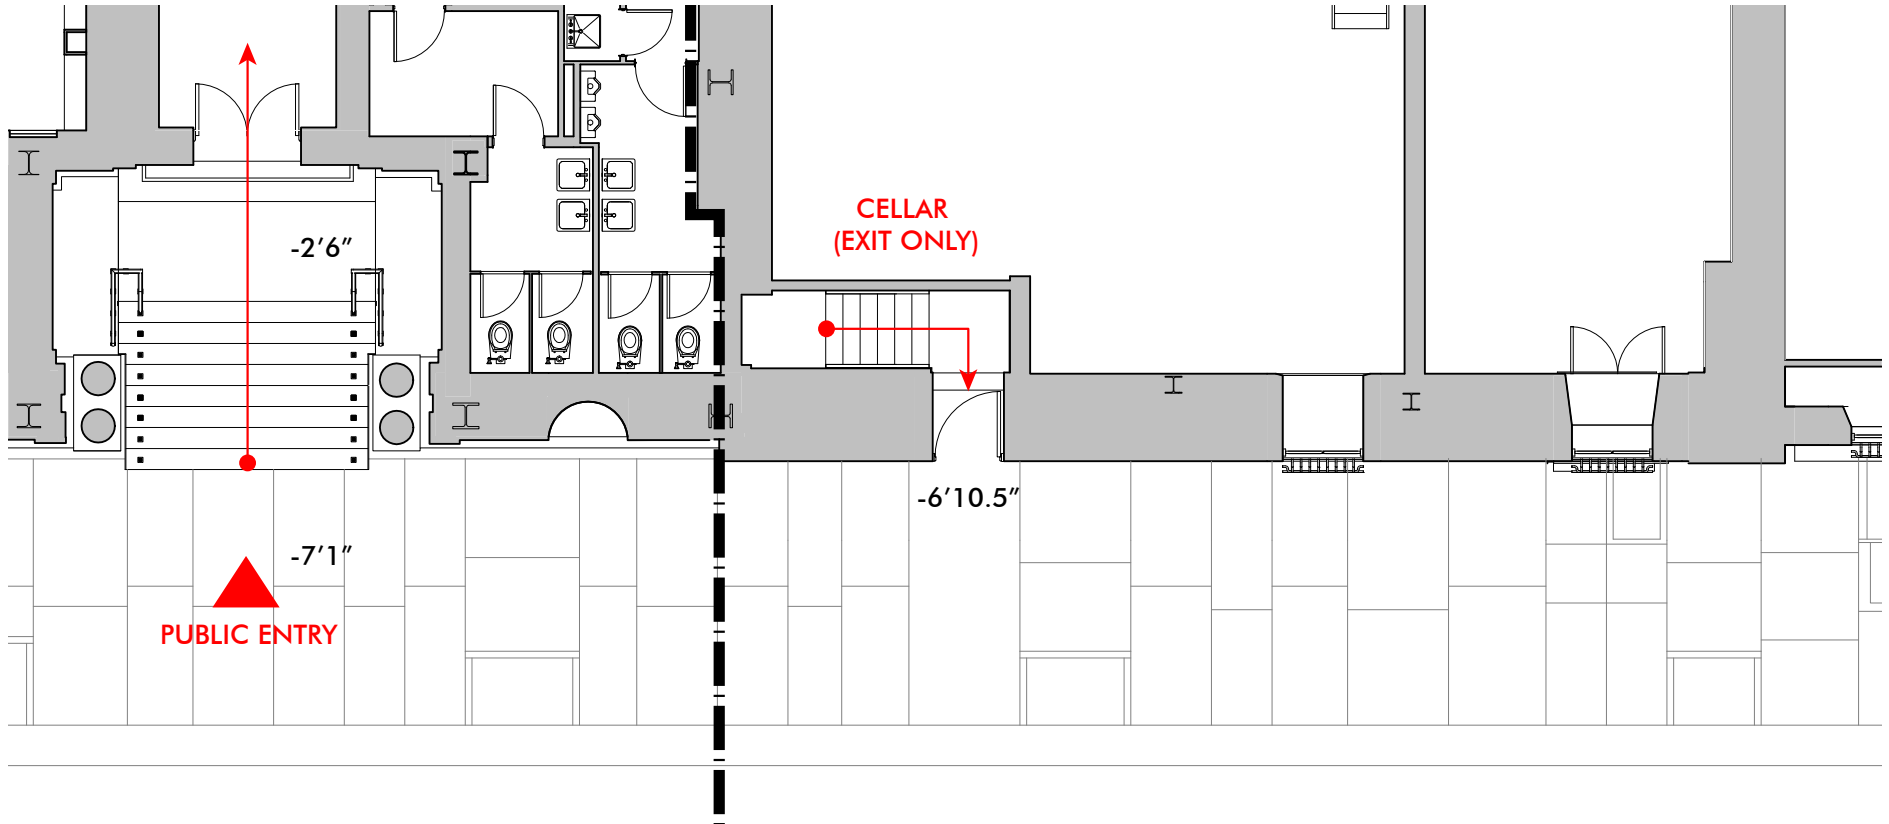

EXISTING 71ST STREET ENTRY

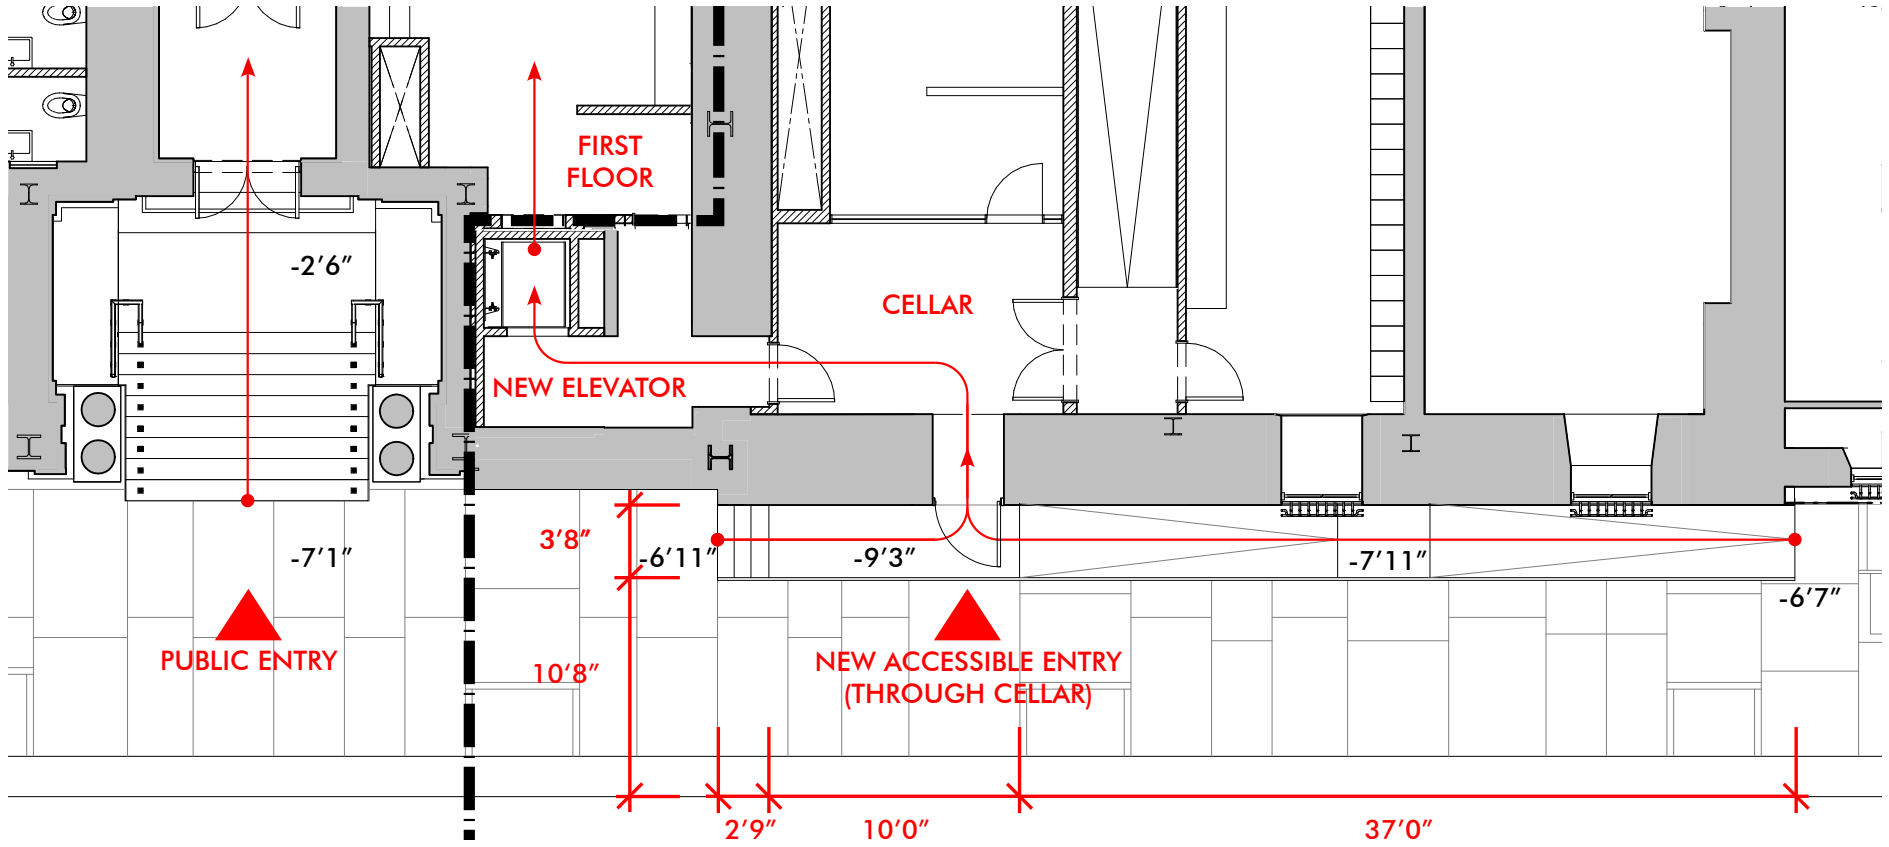

PROPOSED 71ST STREET ENTRY

Existing 71st Street Conditions




EXISTING CONDITION



CELLAR DOOR




PROPOSED RAMP LOCATION

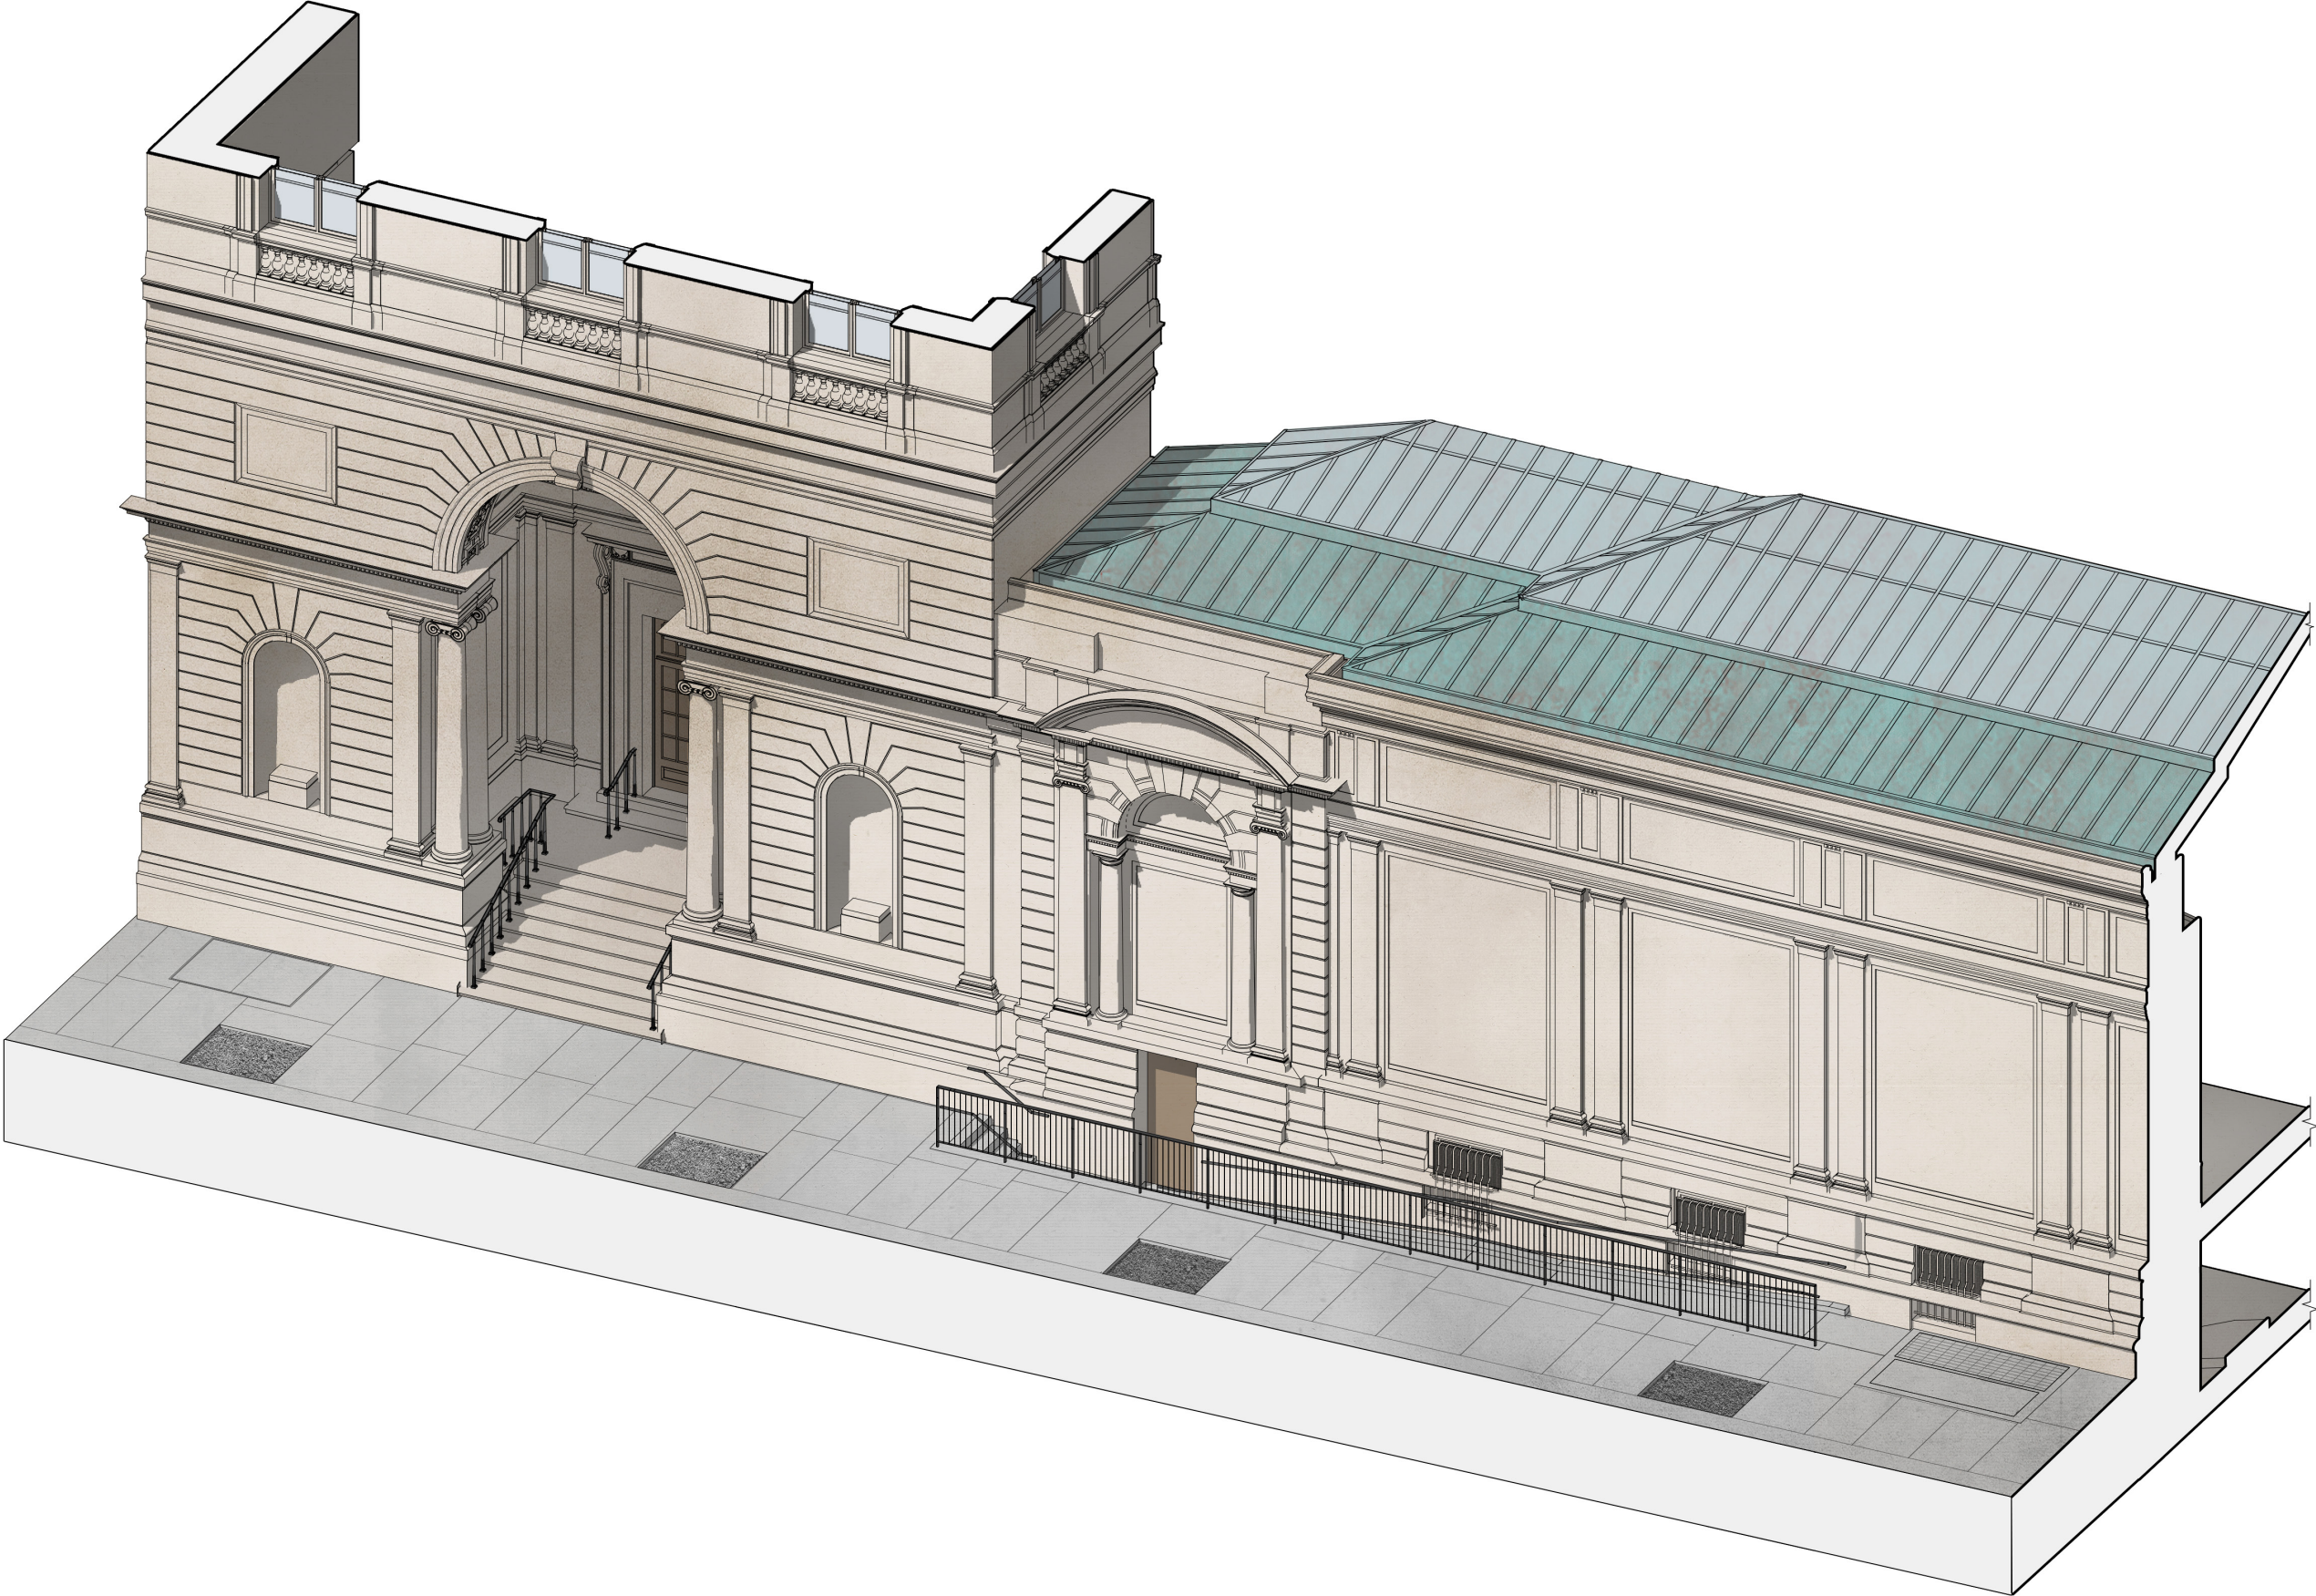


Street Views


Existing View Along 70th Street

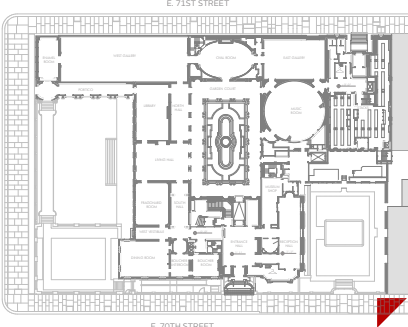


Proposed View Along 70th Street

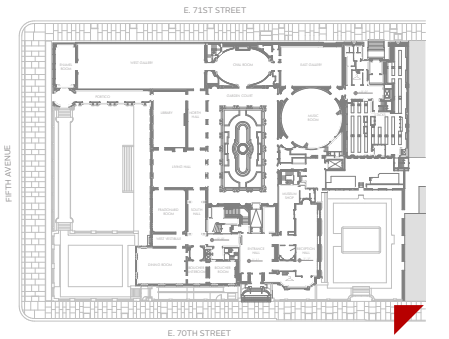


Existing View Along 71st Street

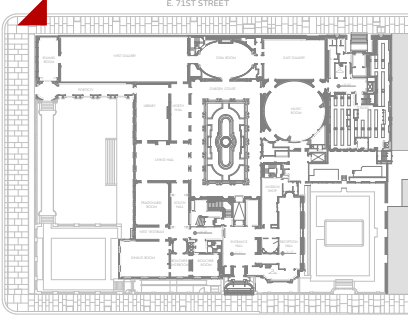


Proposed View Along 71st Street

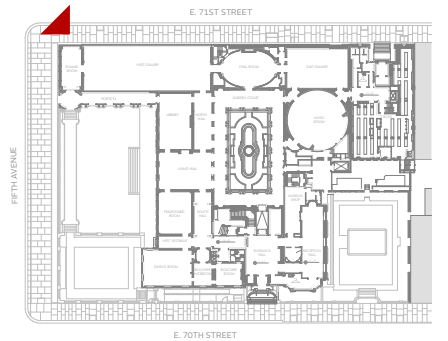


Existing View Along Fifth Avenue

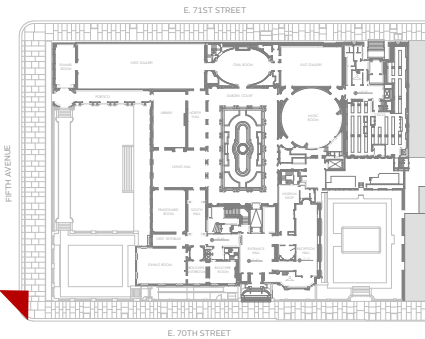


Proposed View Along Fifth Avenue

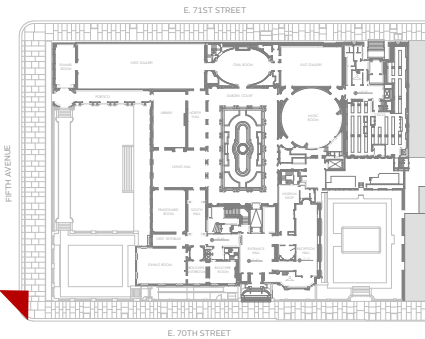


Existing View Along Madison Avenue

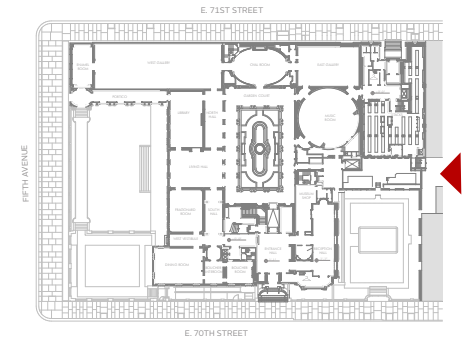


Proposed View Along Madison Avenue

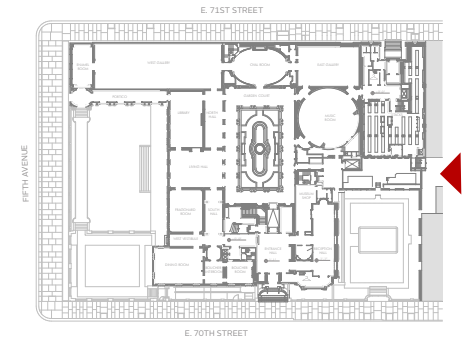

Existing View From Central Park

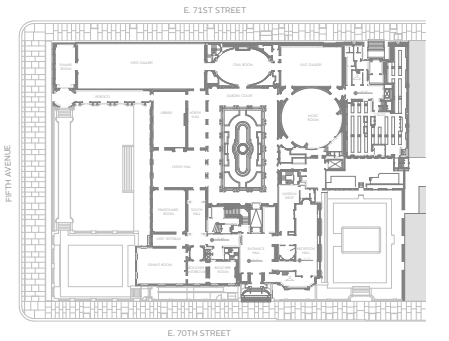

Proposed View From Central Park

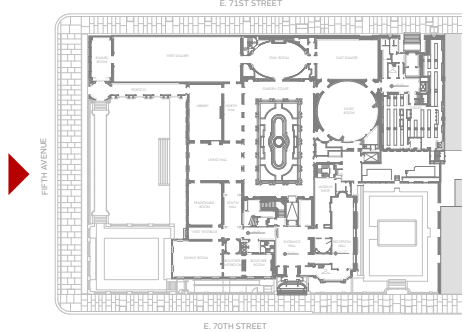

Proposed 70th Street View

